






1:200 Section split units

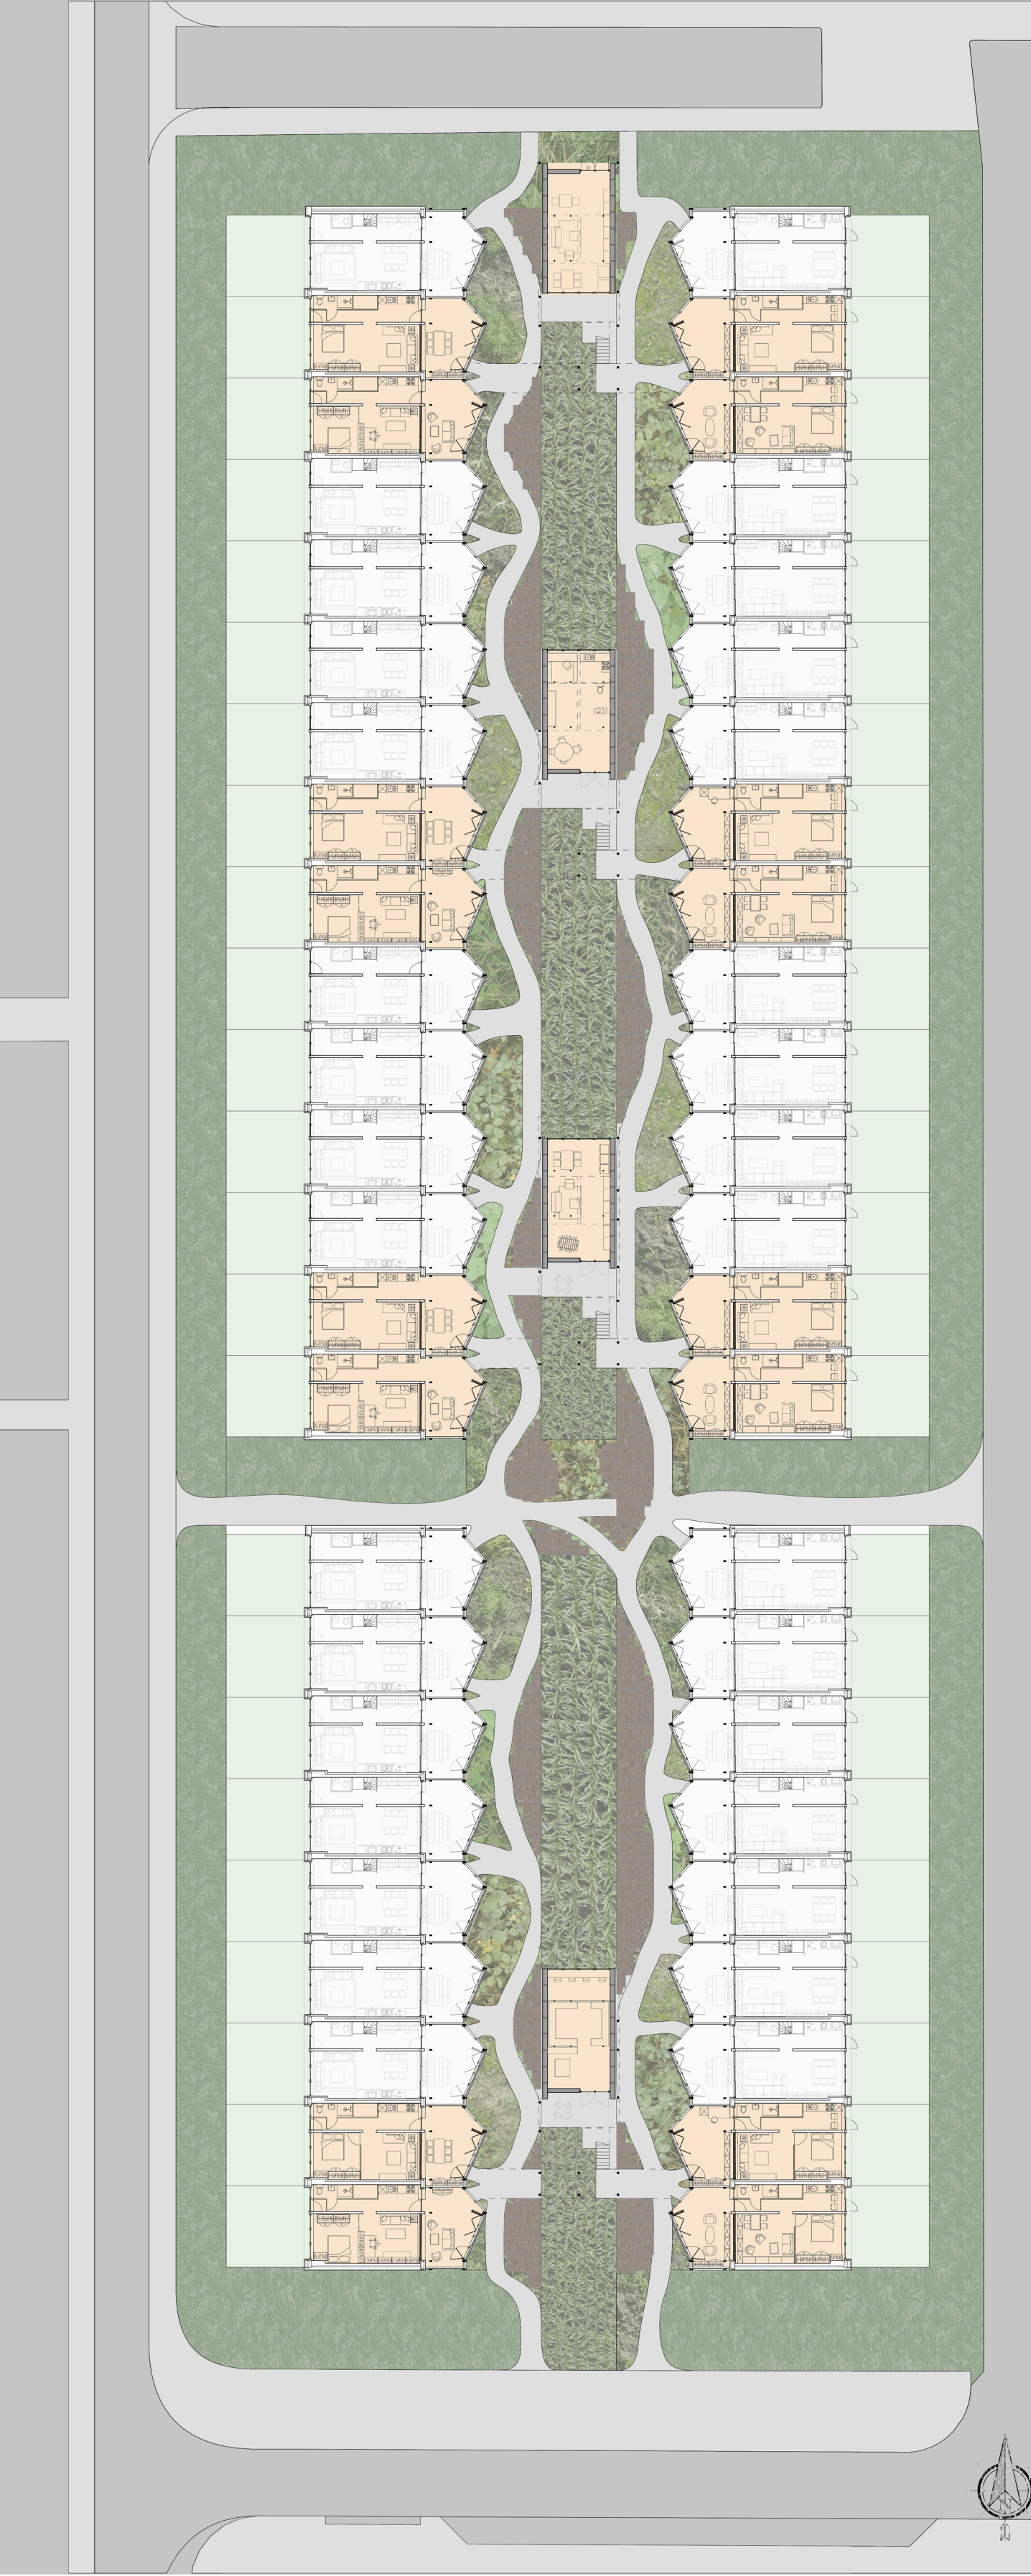


1:100 Section split units

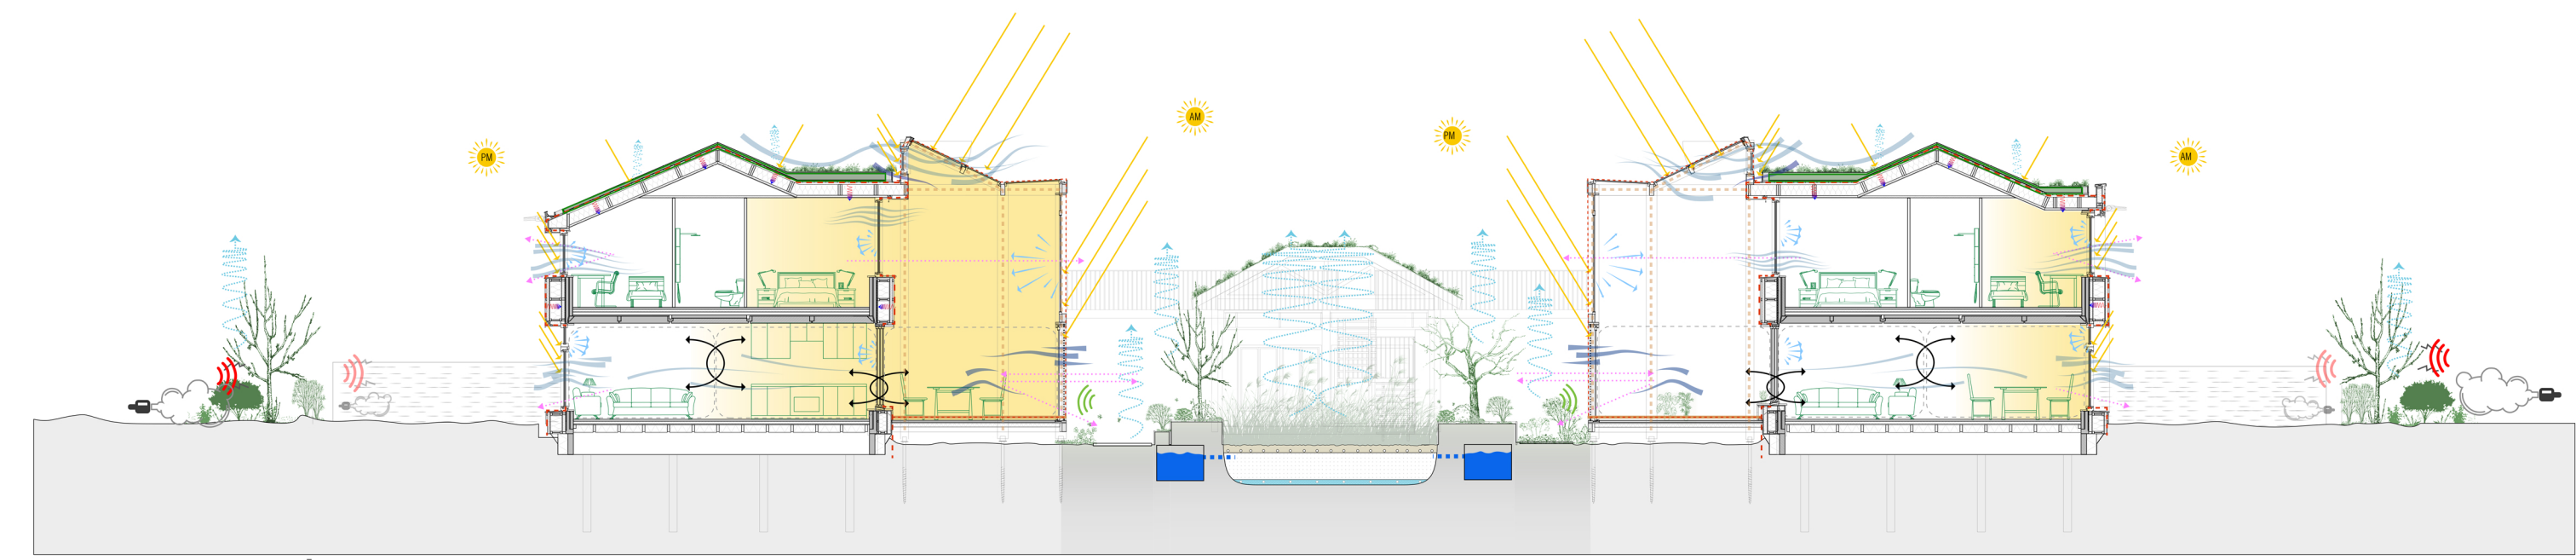

Summer scheme

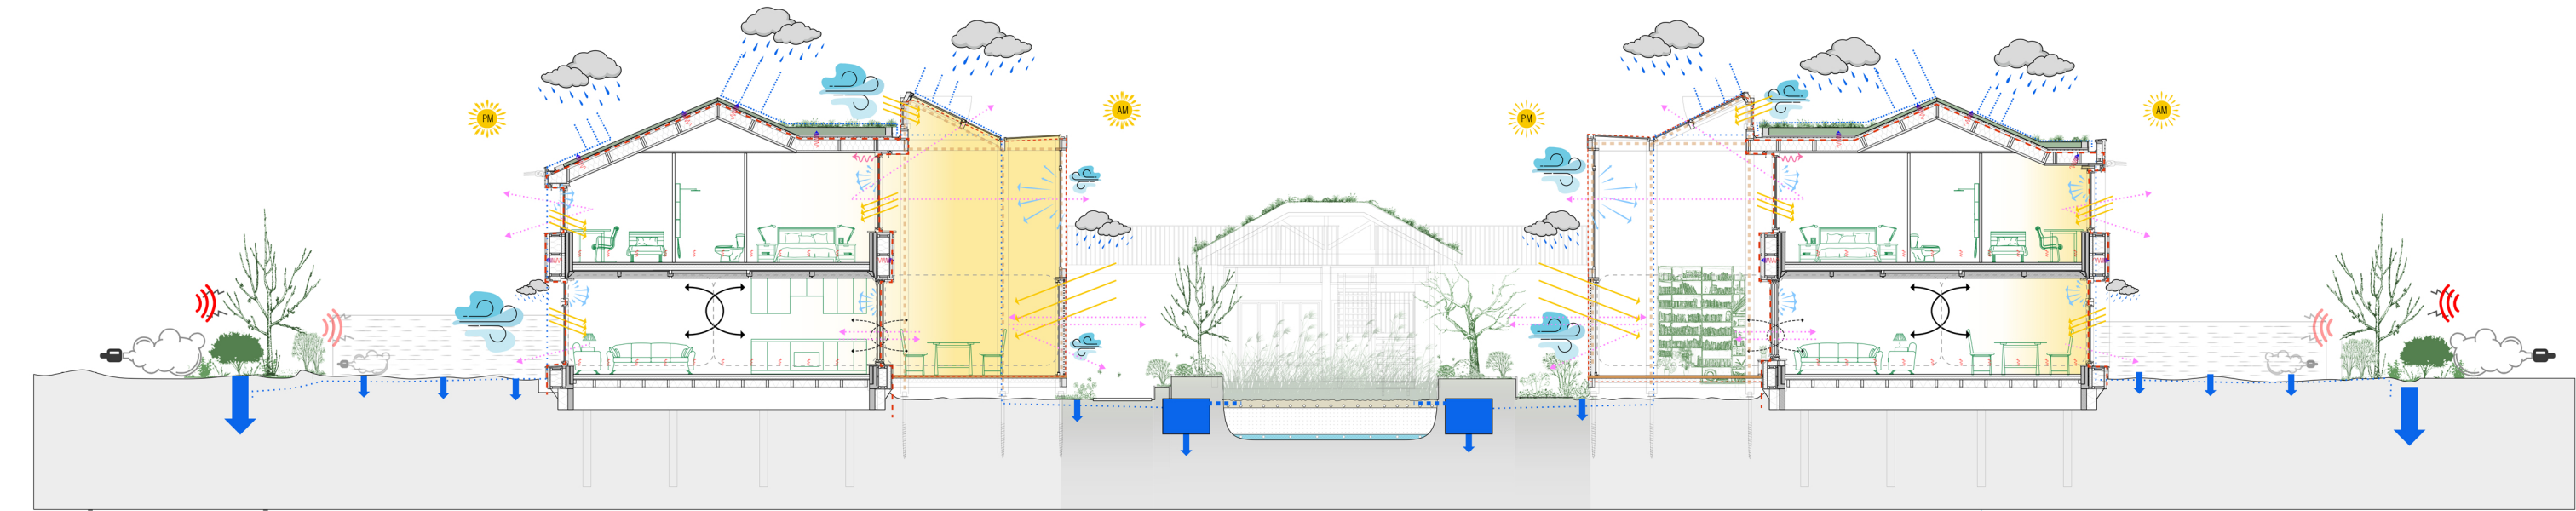


Winter scheme

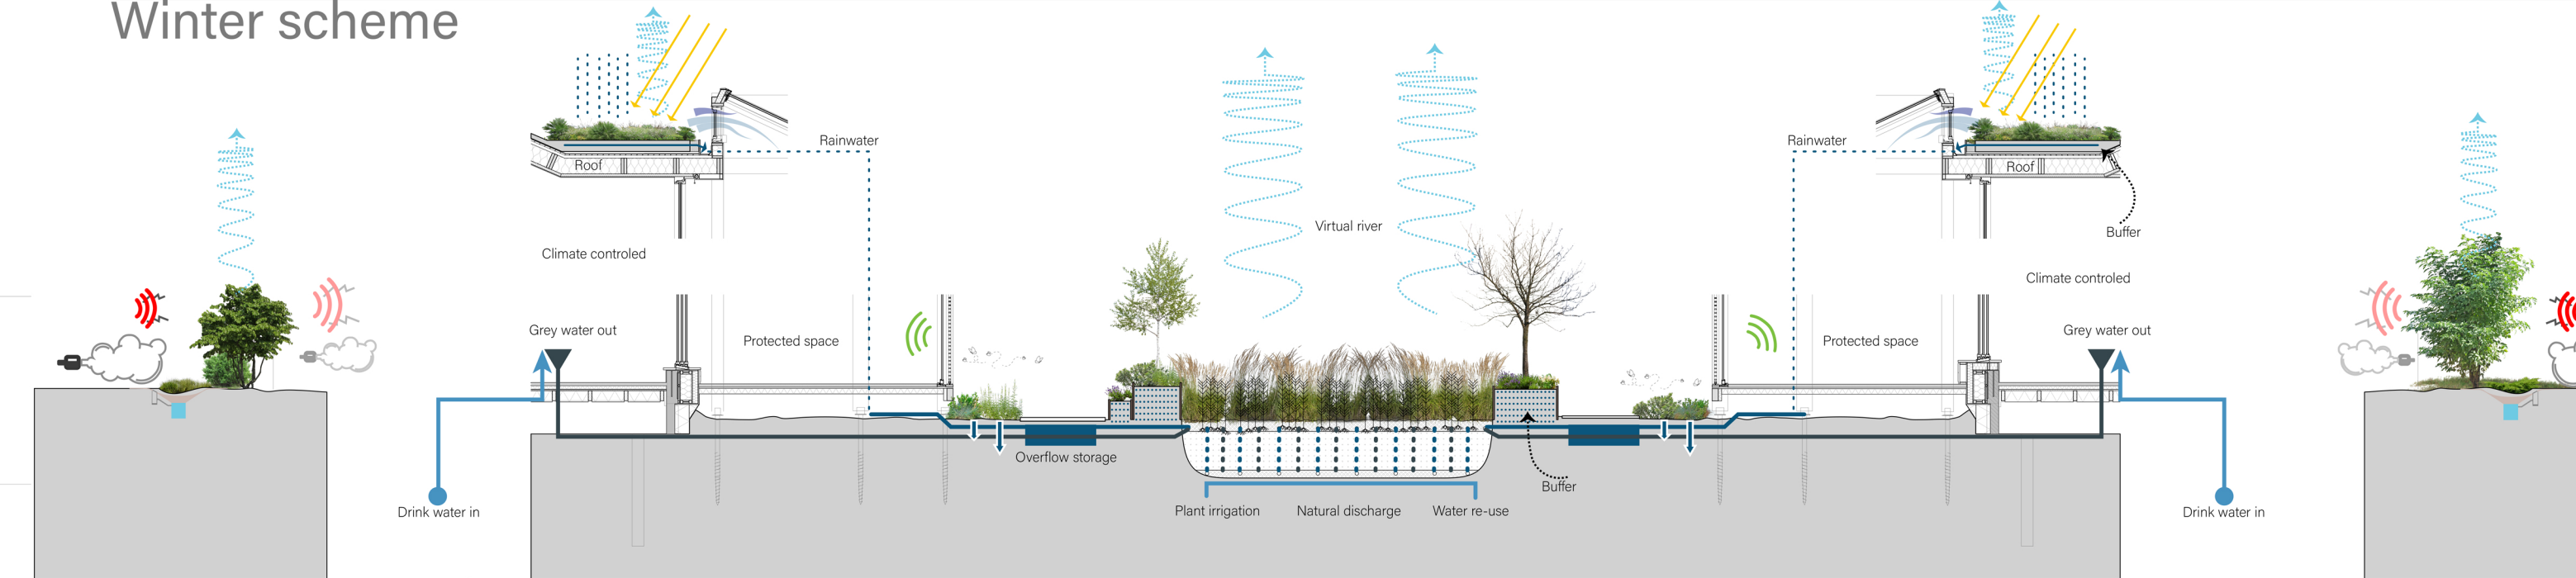

Green approach




Section A
Facade Fragment 1:20

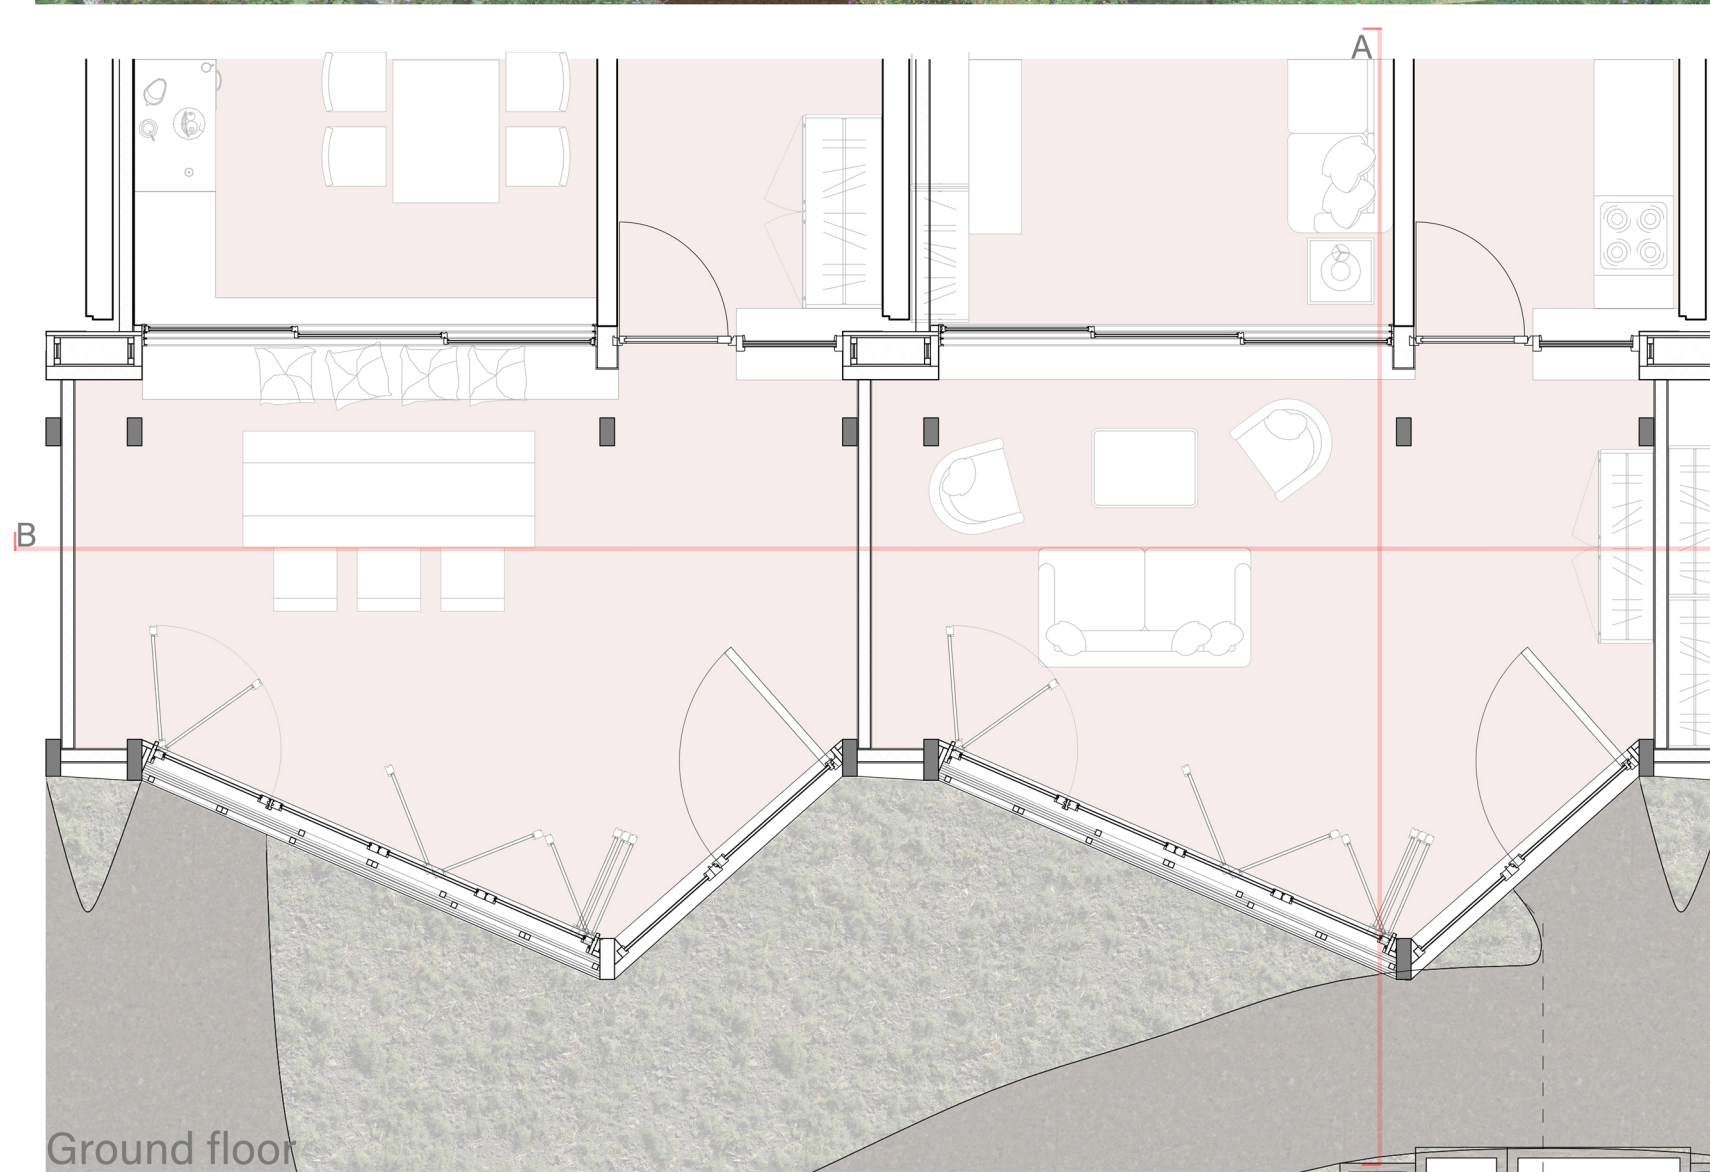

Ground floor



Shading removed

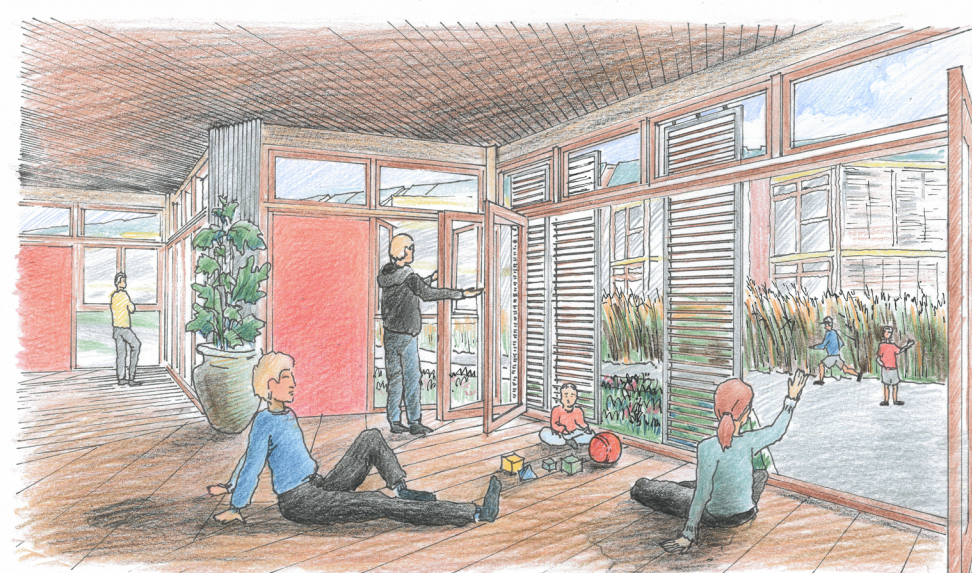

Coby Bianco 4789717
P5 Presentation



Shared space audience use
Morning Afternoon Evening