




studio units

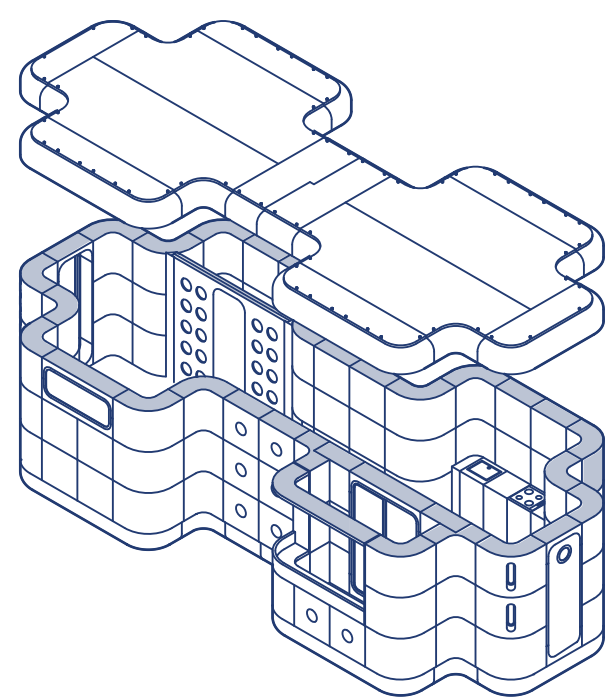




studio regular
1:100

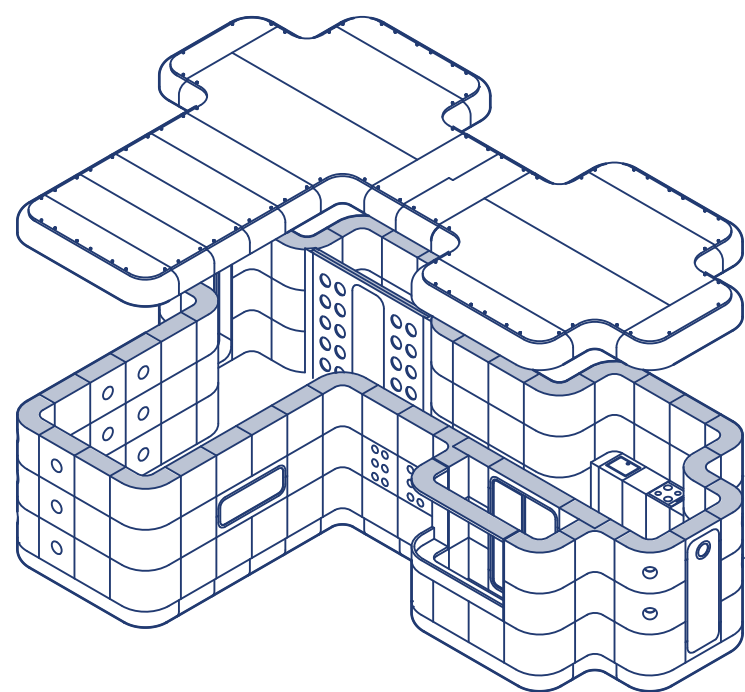


studio regular +
1:100

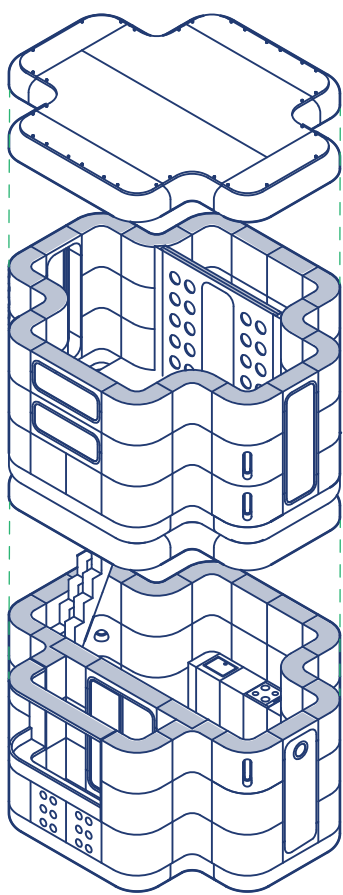

studio loft
1:100

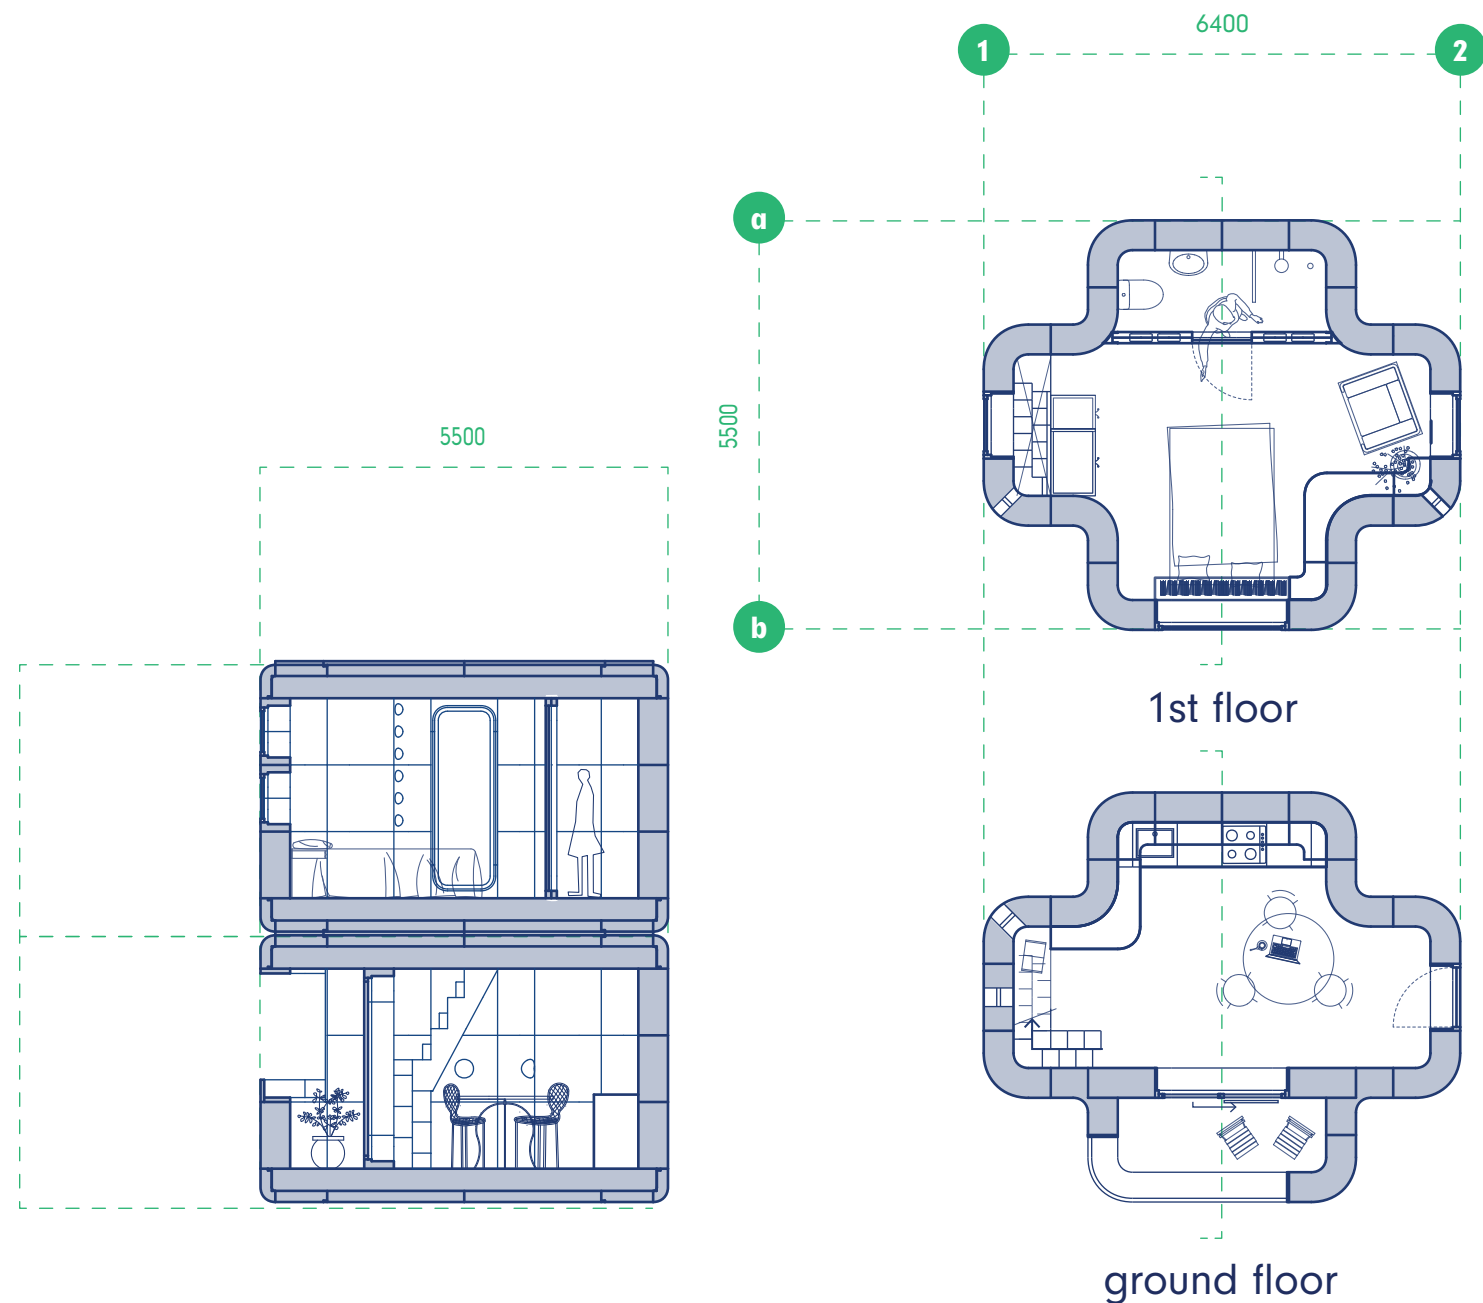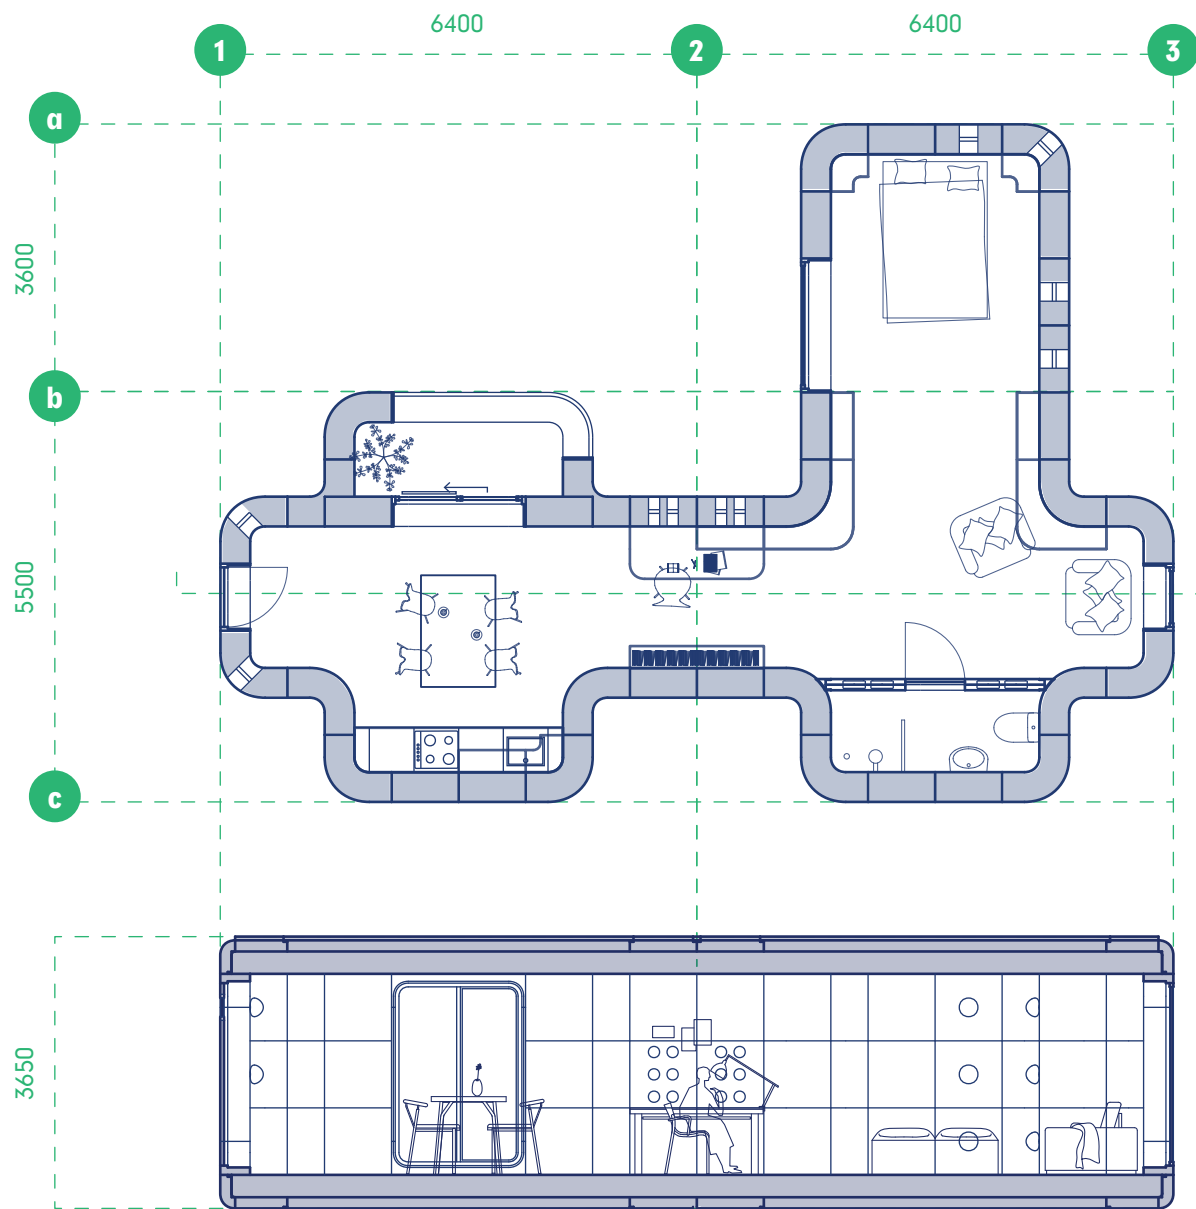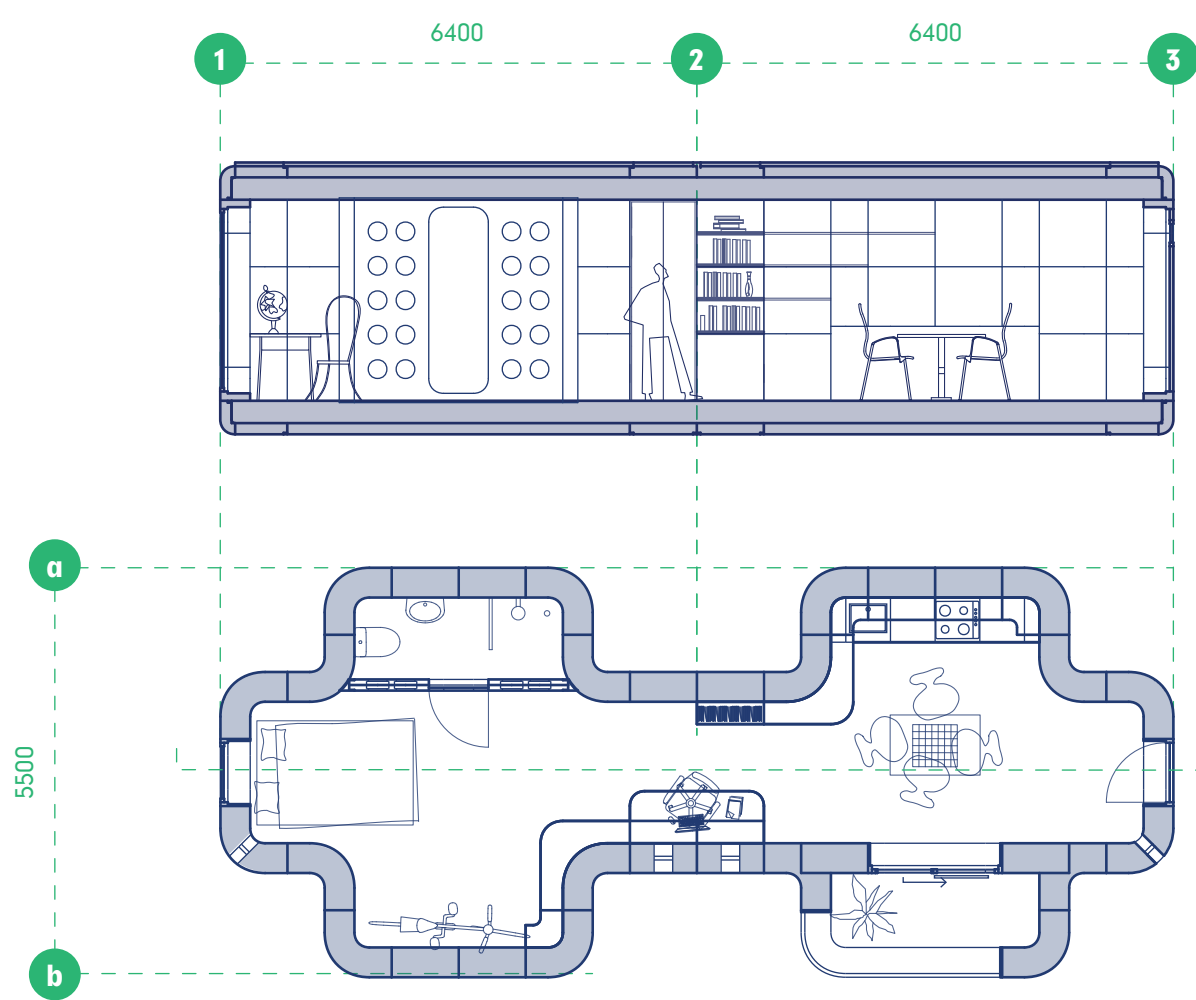



cluster

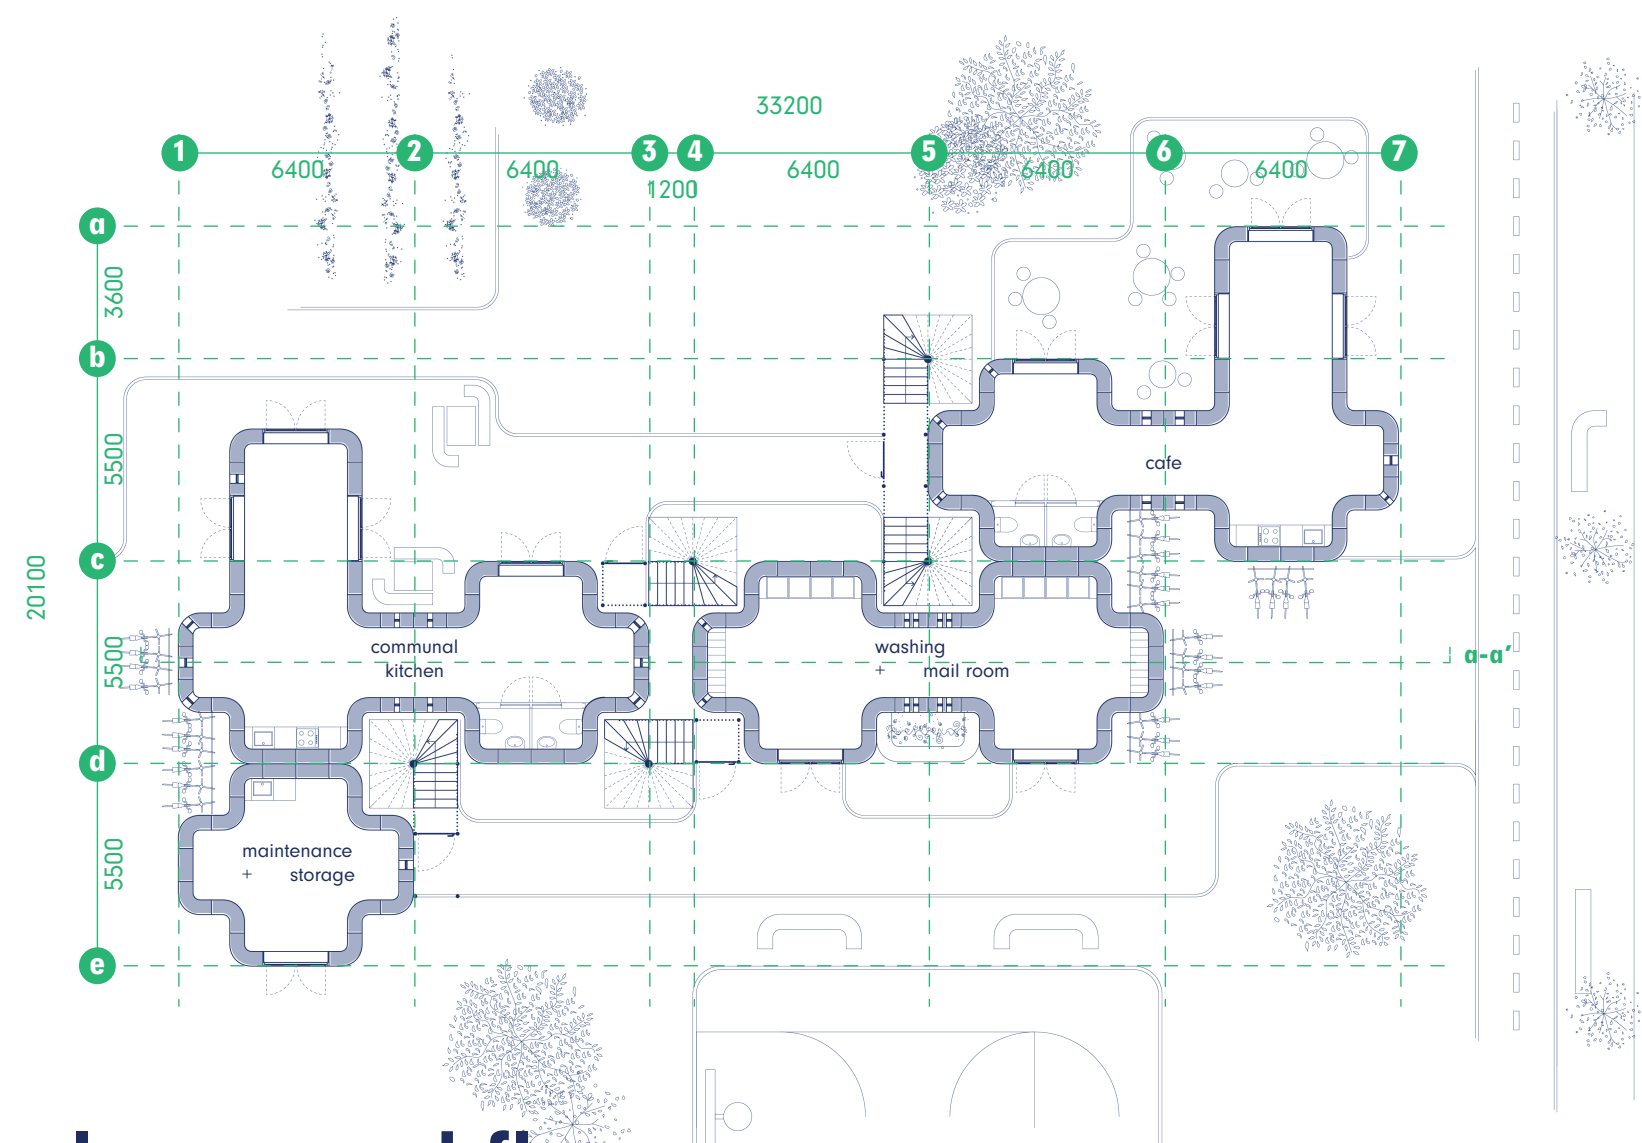

plan ground floor
1:200 N→






facade east
1:200

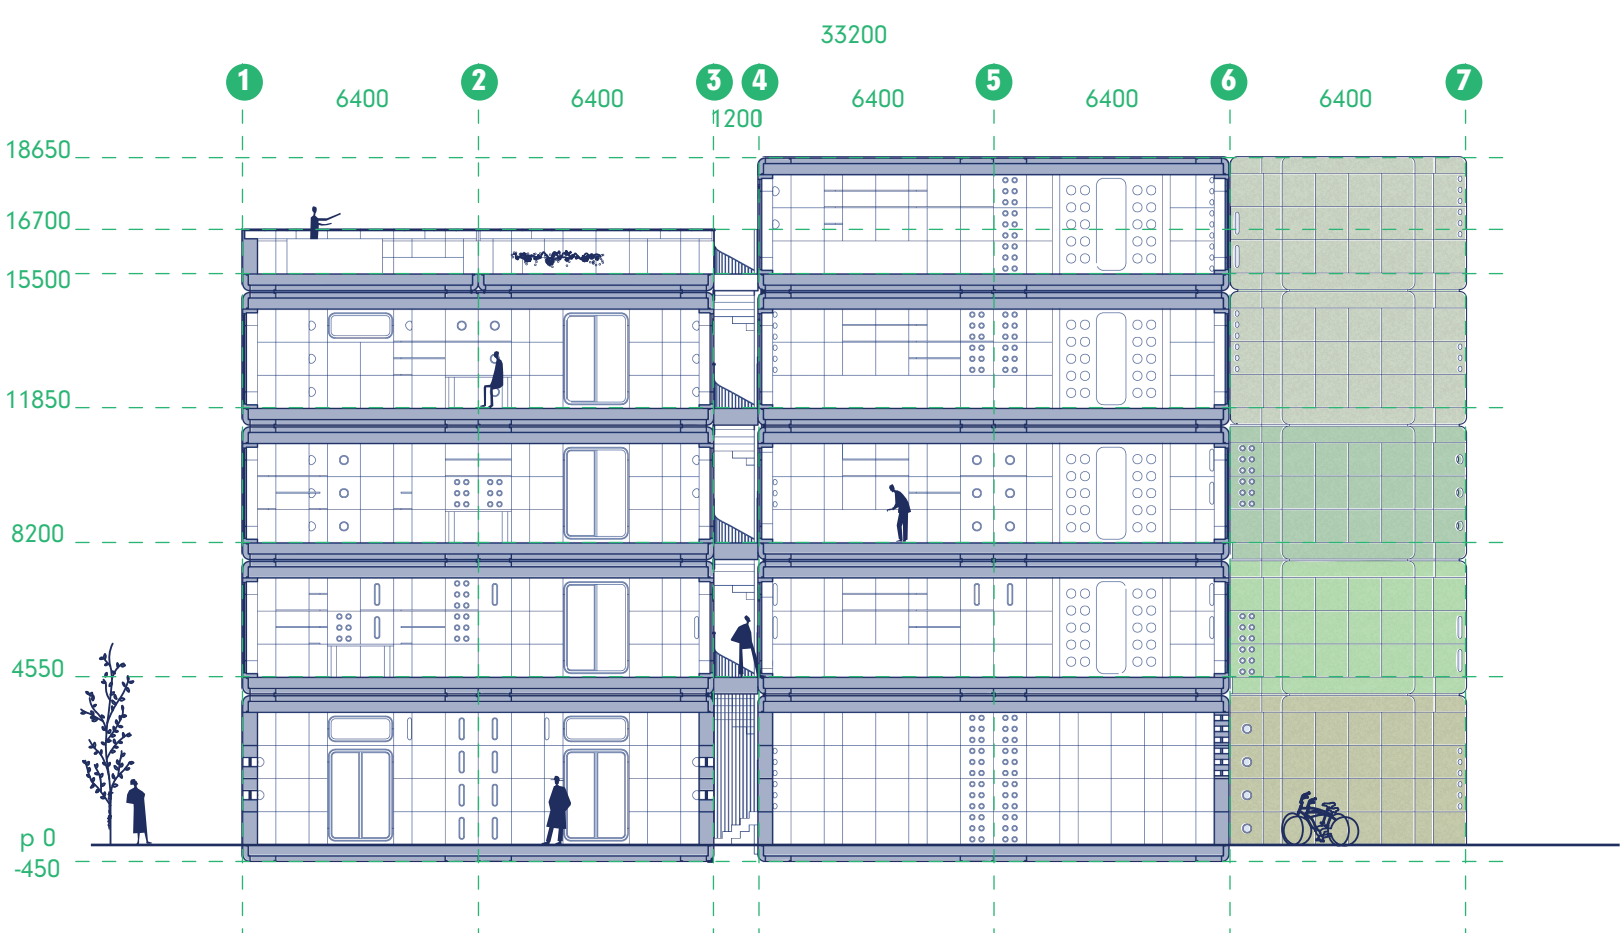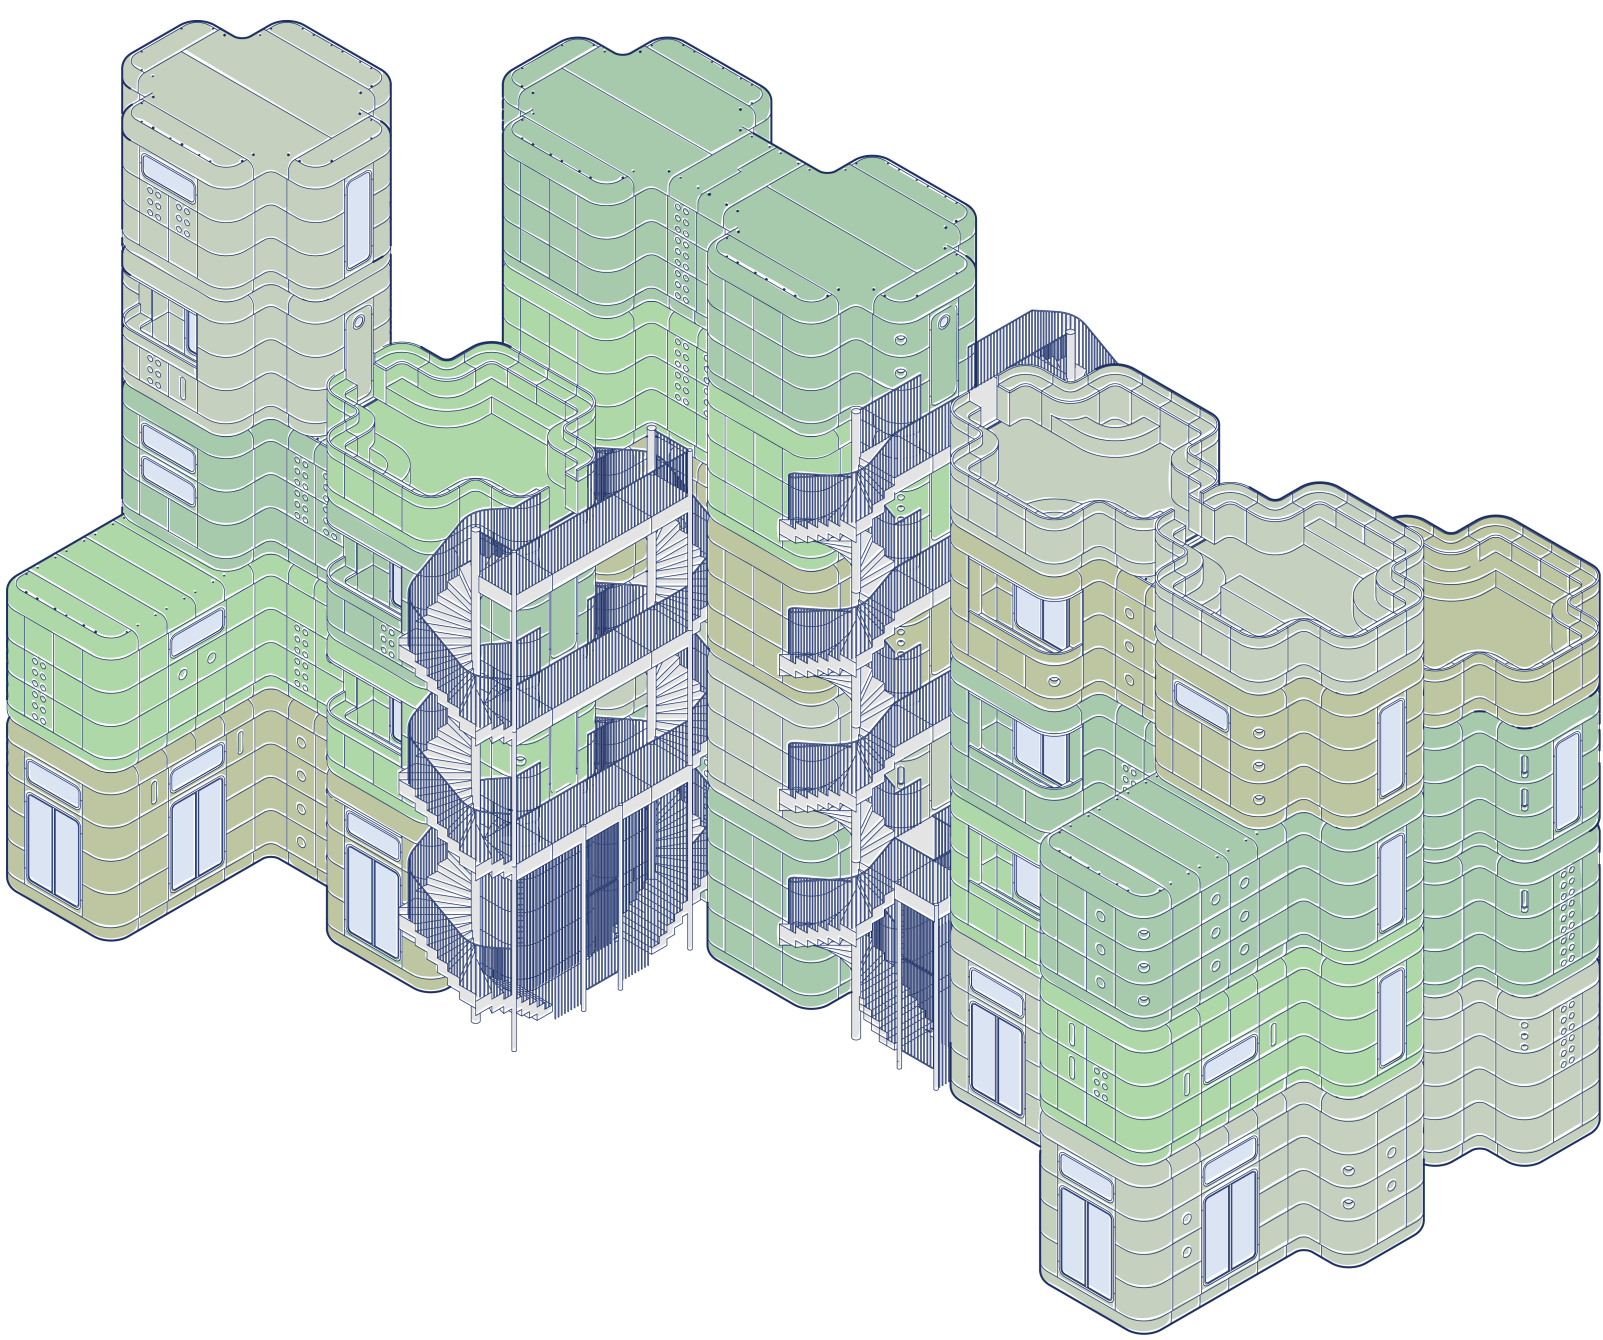

section a-a'
1:200

collective


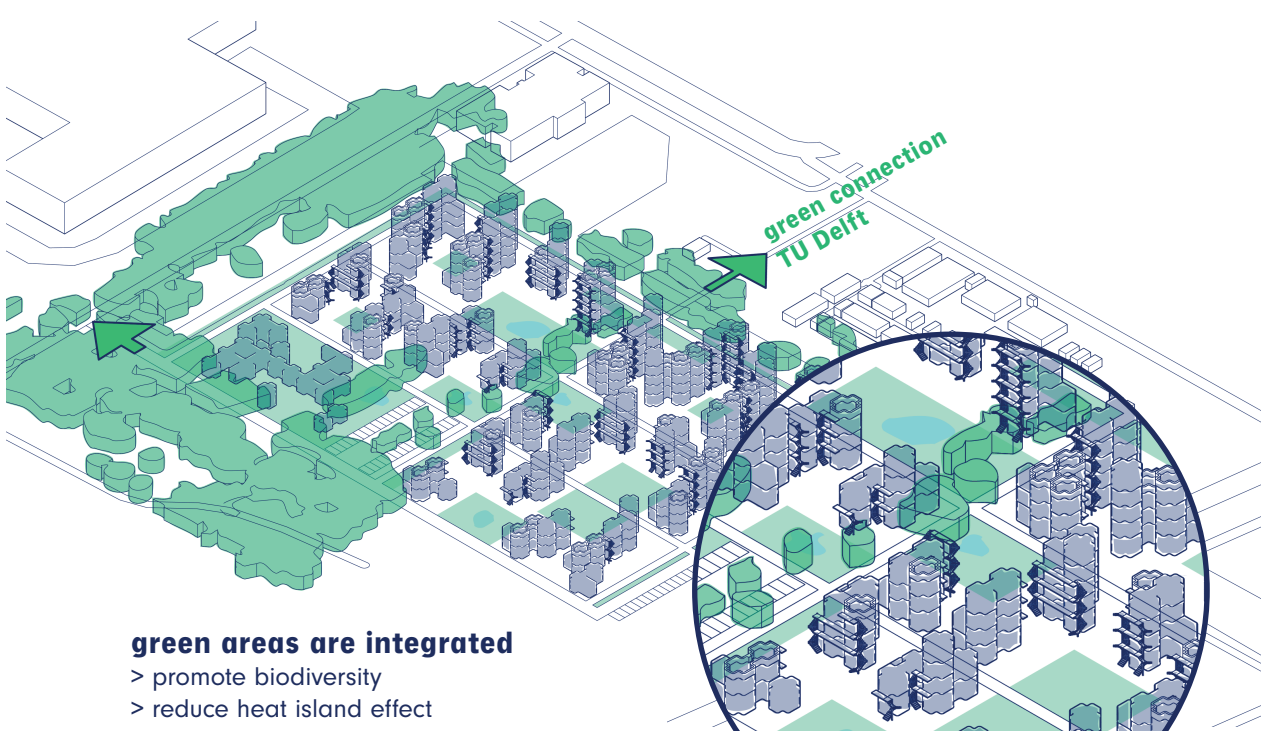
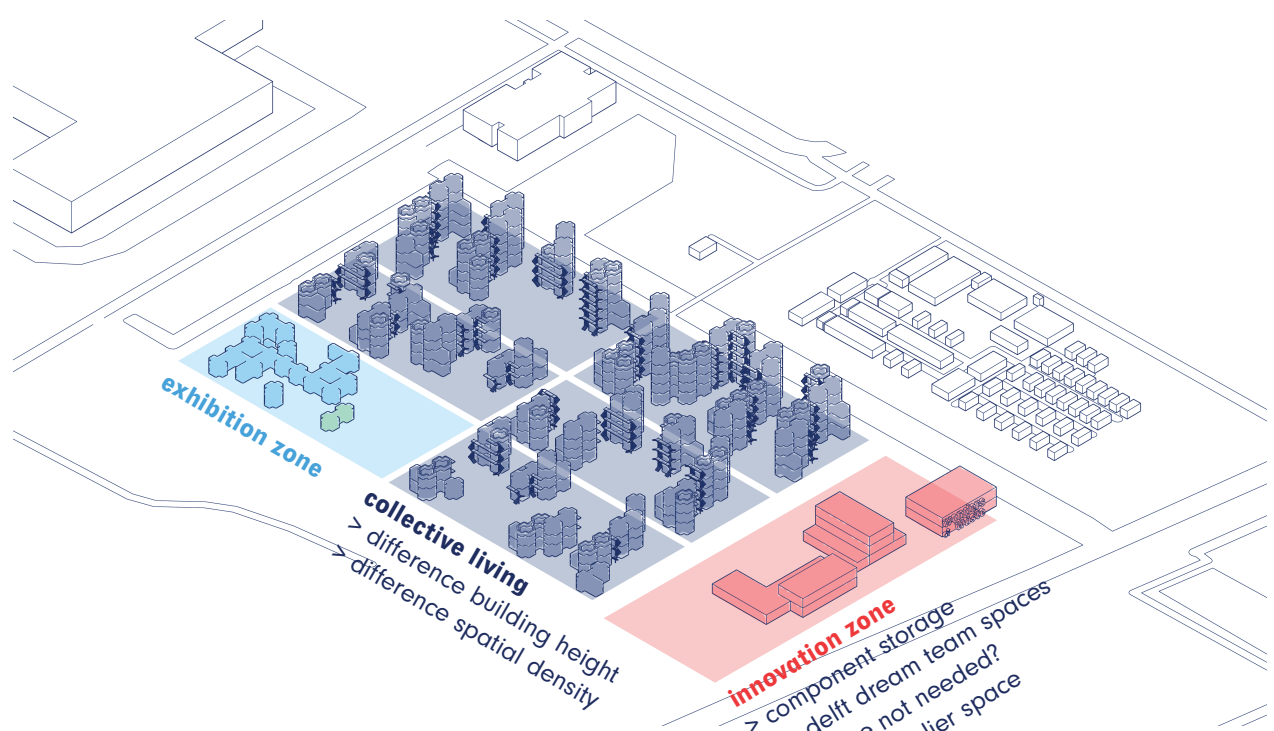
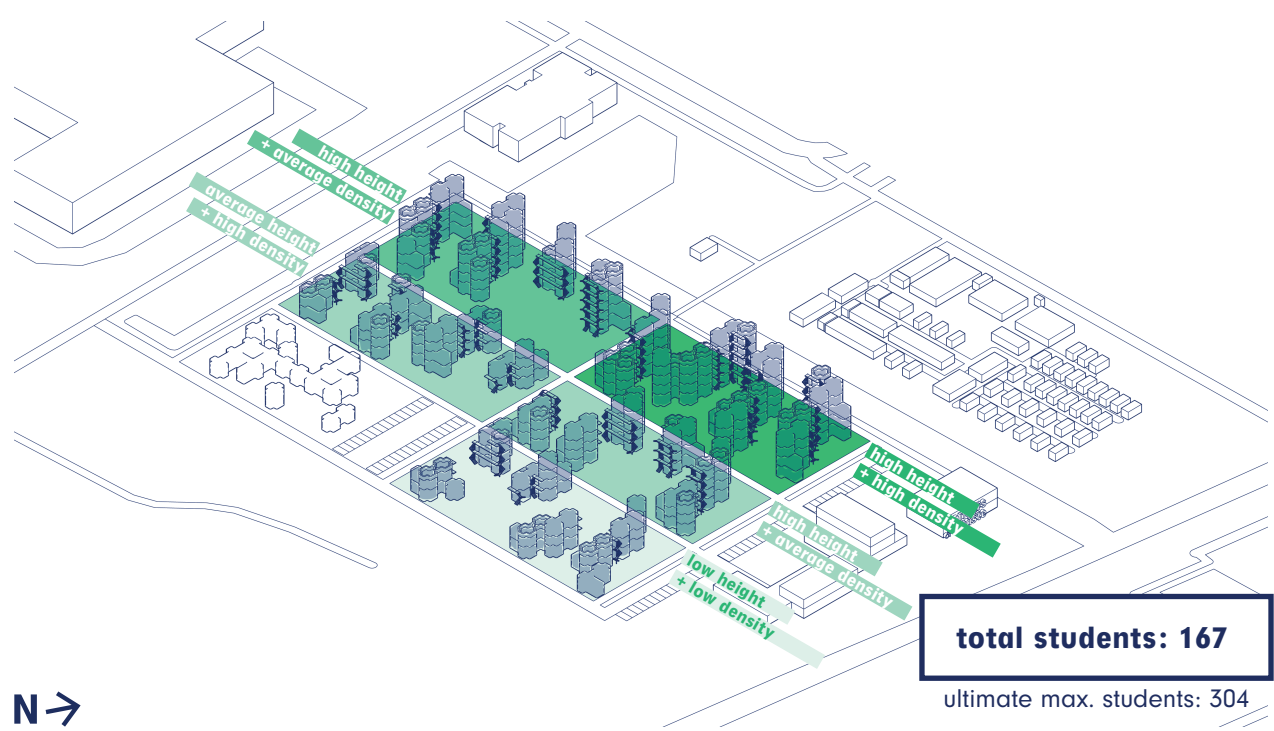


wonders of waste
nadine nossbaum


building instruction manual

studio regular

	building block regular 36x		front door 1x		frame big 4x
	building block inside corner 24x		inside door 1x		frame small 4x
	building block outside corner 34x		window frame small 1x		frame side 6x
	interlocking ring regular 62x		window frame big 1x		beam small 8x
	interlocking ring inside corner 40x		window frame balcony 1x		beam big 8x
	interlocking ring outside corner 46x		roof shell long end 4x		connecting plate long end 2x
	floor / ceiling plate long end 4x		roof shell long 0x		connecting plate long 0x
	floor / ceiling plate long 0x		roof shell middle 8x		connecting plate middle 4x
	floor / ceiling plate middle 4x		roof shell short 4x		connecting plate short 2x
	floor / ceiling plate short 4x		roof shell short end 4x		connecting plate short end 2x
	floor / ceiling plate short end 4x		bathroom wall frame 2x		balcony finishing top 1x
	stairs 0x		bathroom wall 2x		balcony finishing bottom 1x
					balcony finishing side 2x

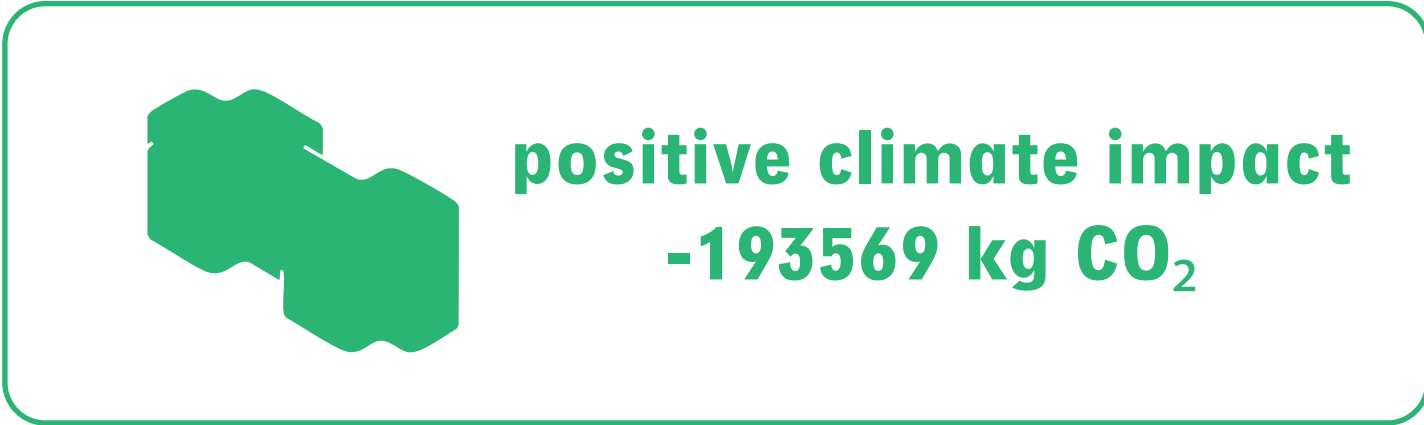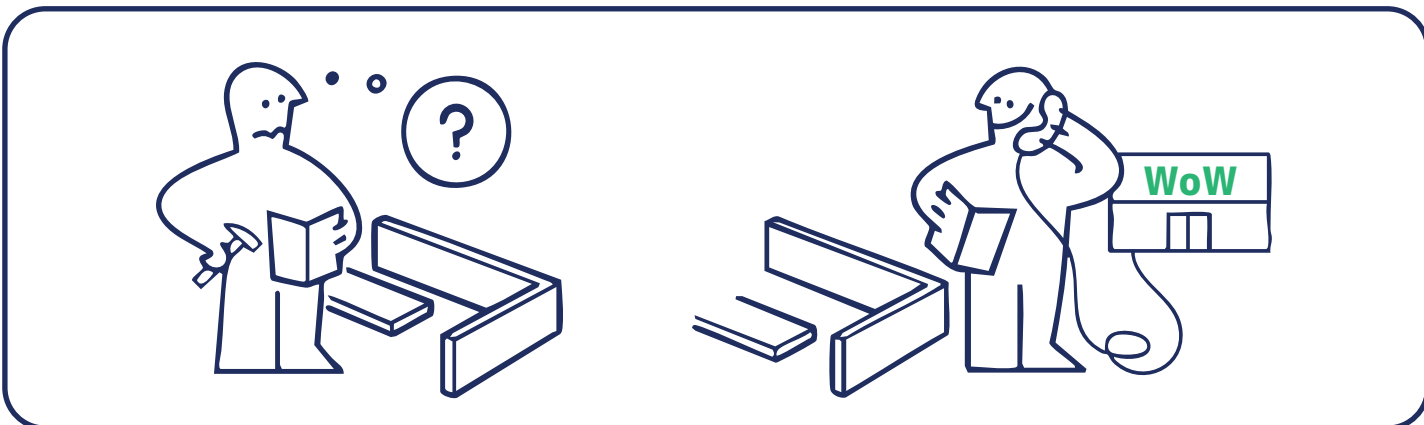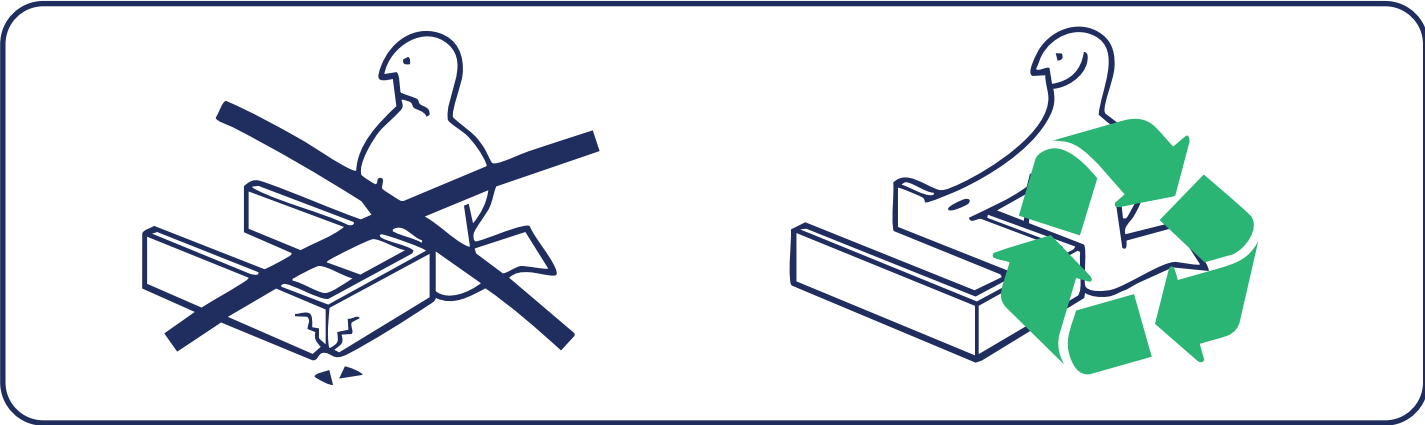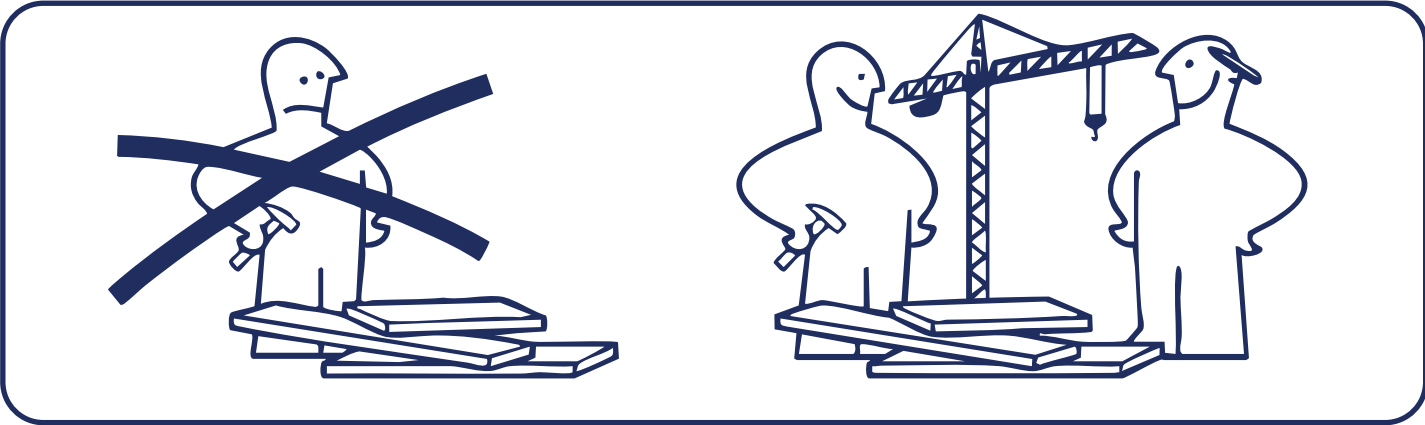

- step 15
- step 14
- step 13
- step 12
- step 11
- step 10
- step 9
- step 8
- step 7
- step 6
- step 5
- step 4
- step 3
- step 2
- step 1

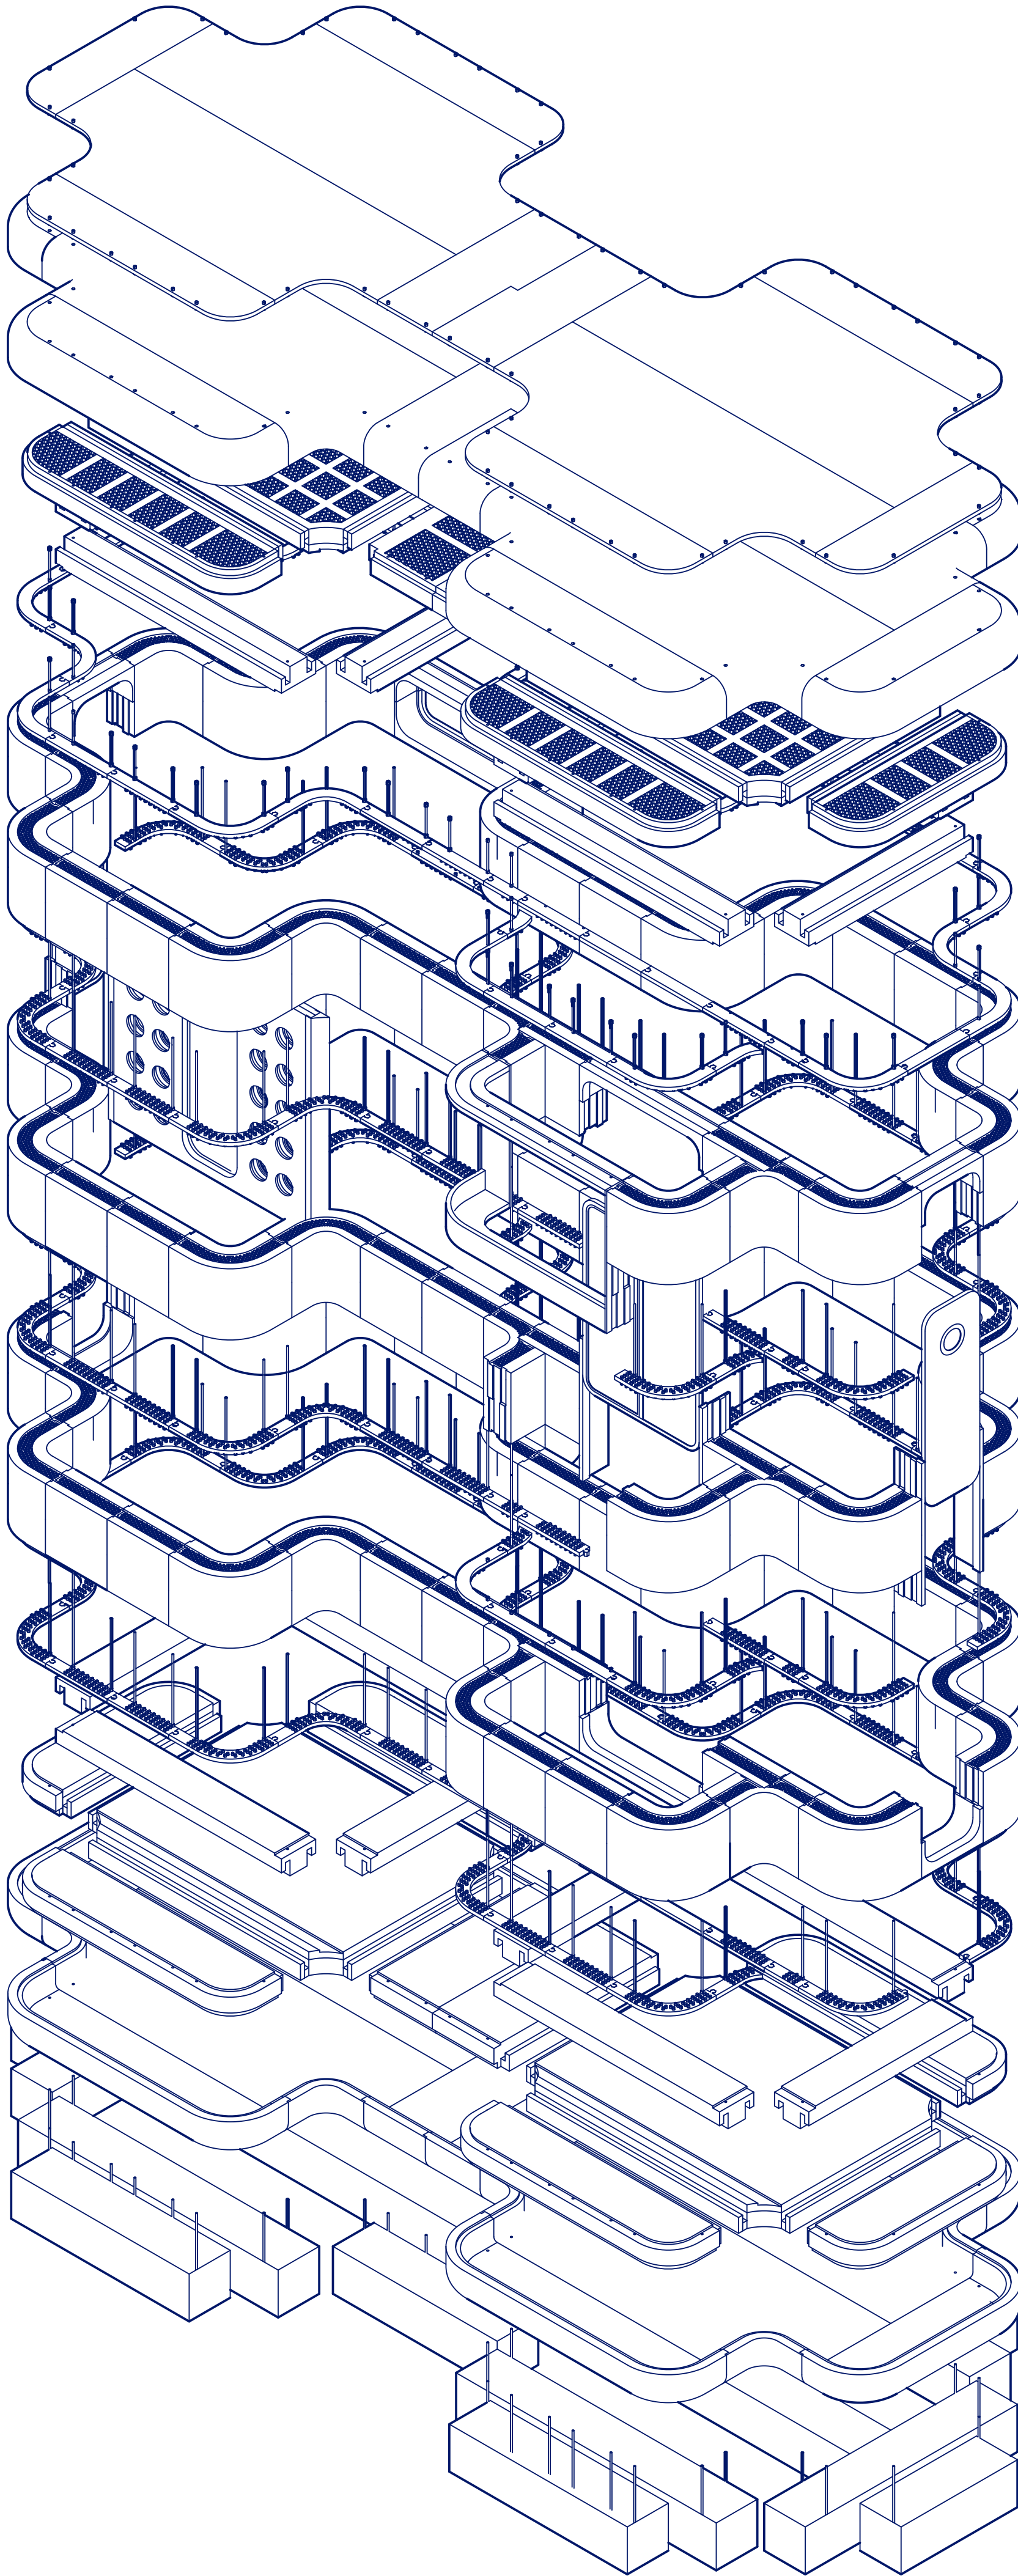



wonders of waste
nadine nossbaum