



FLOOR PLANS

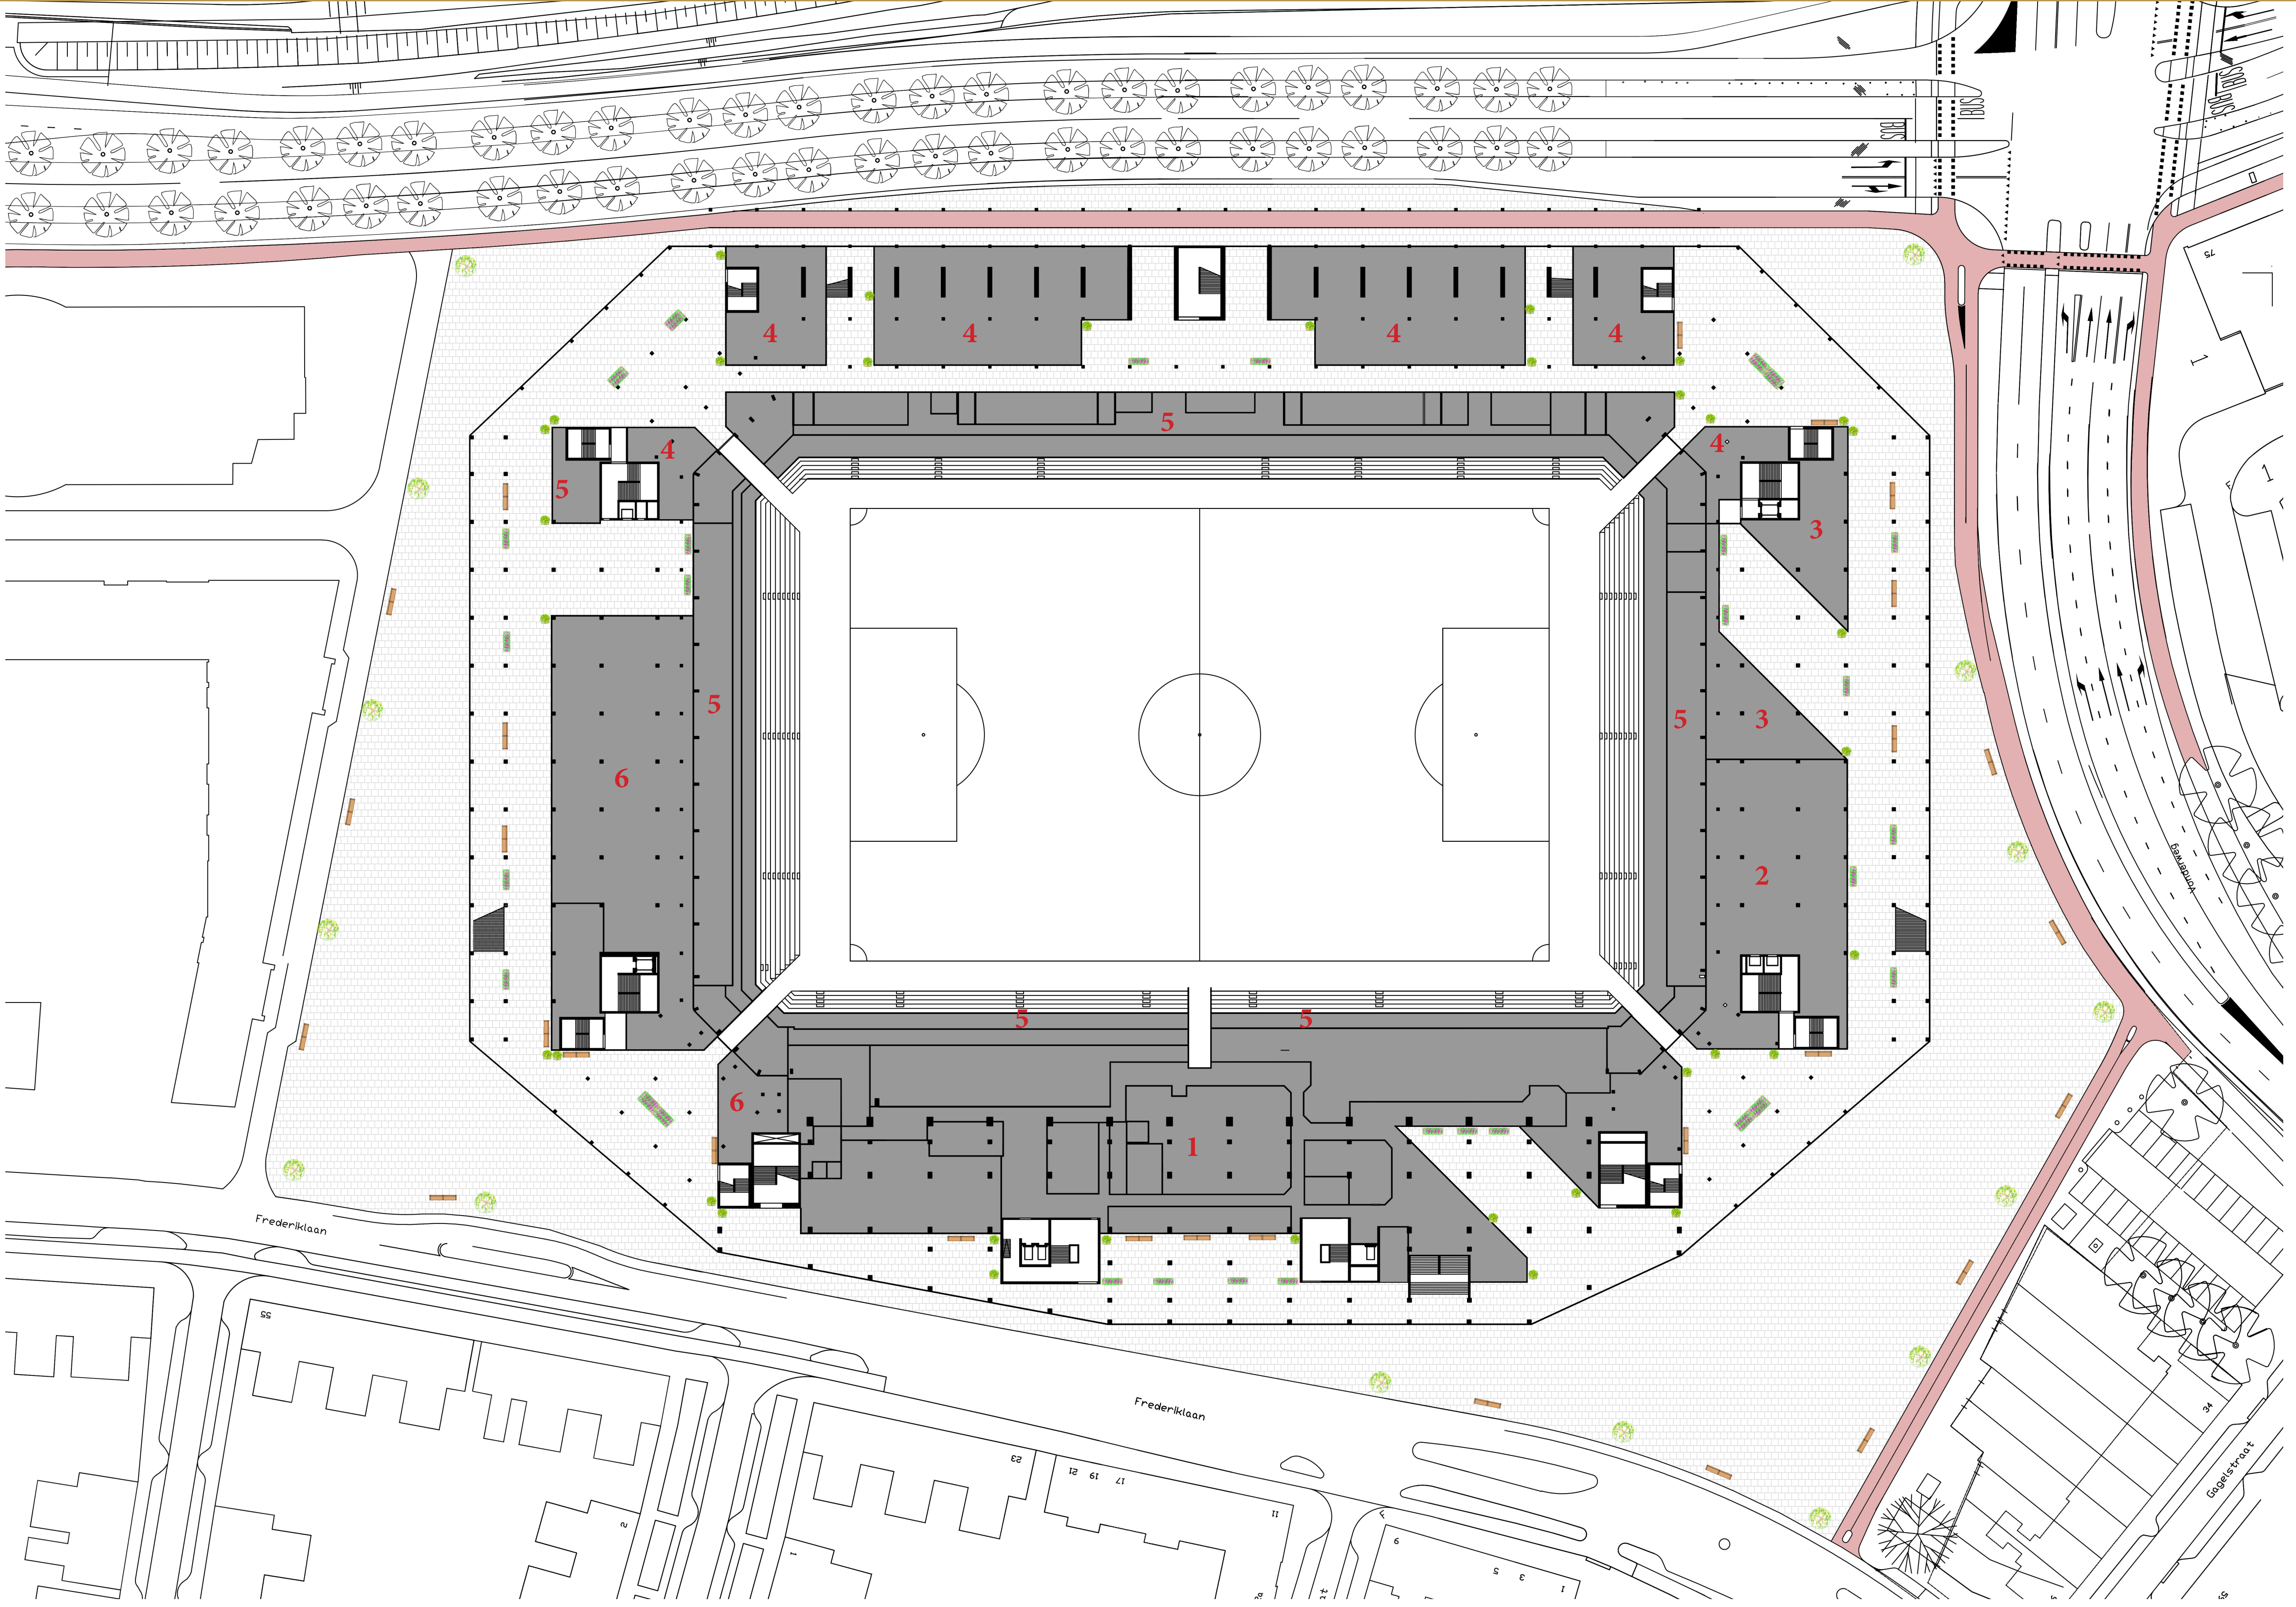


GROUND FLOOR
1:500

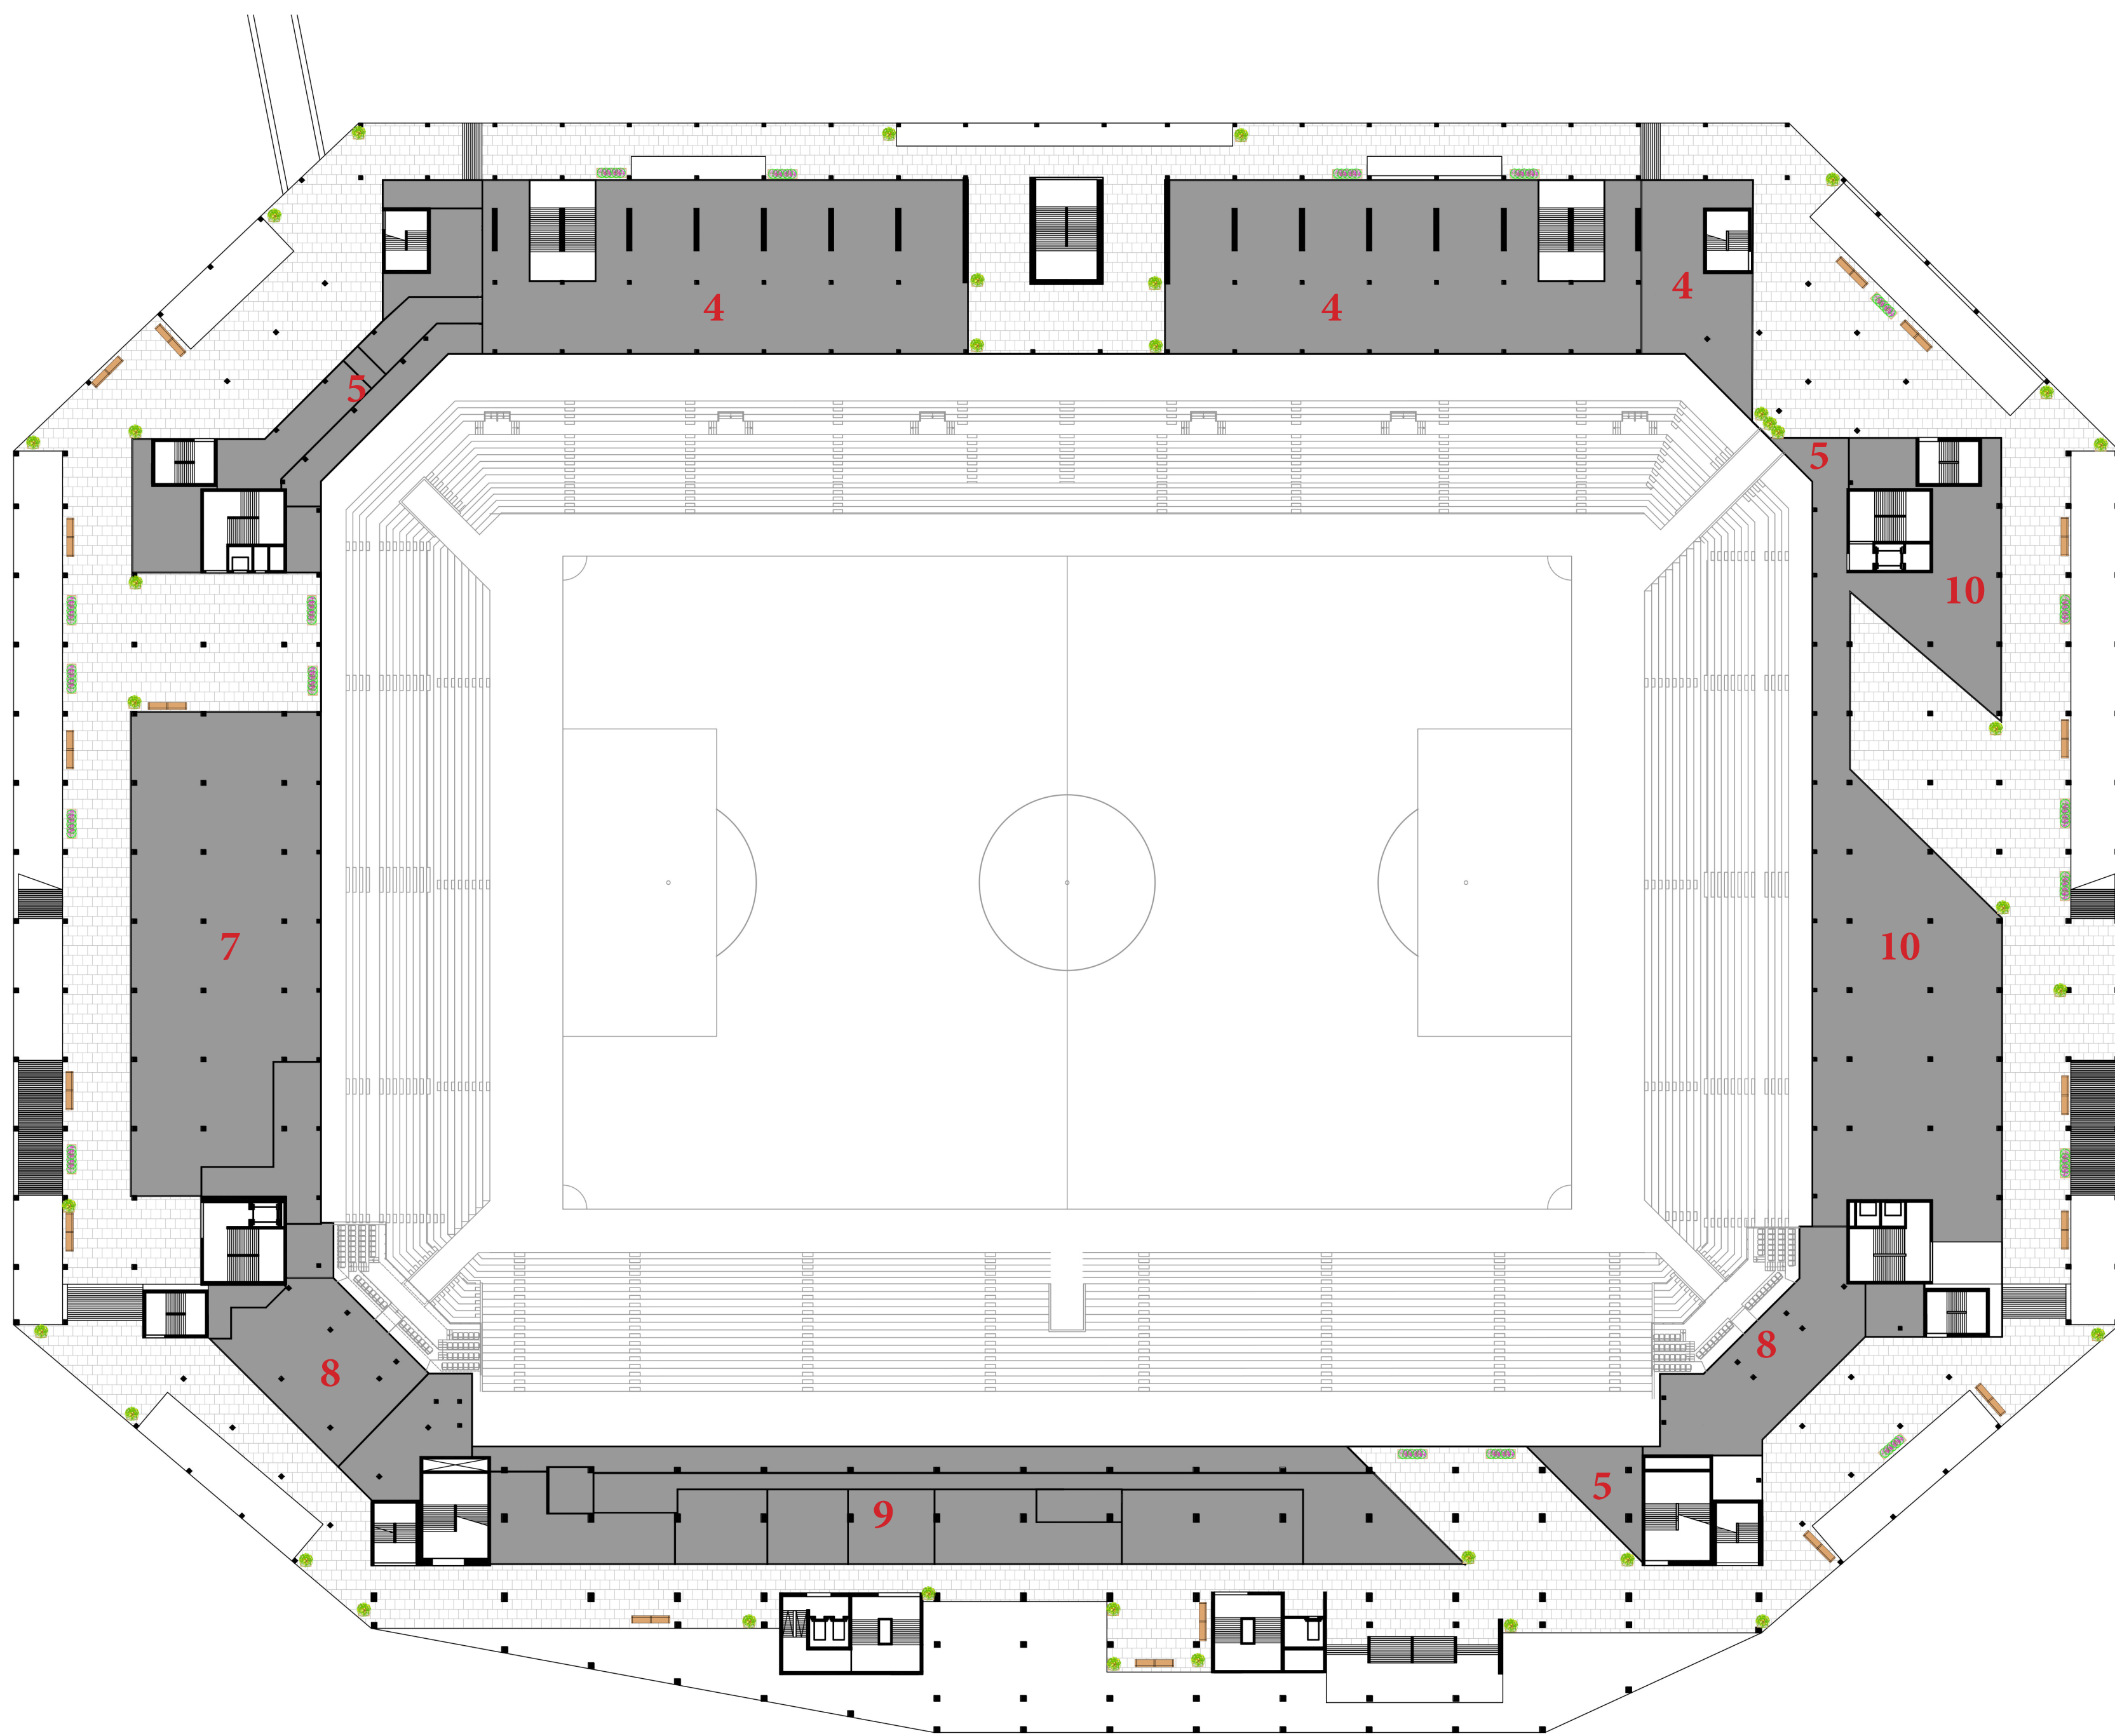


FIRST FLOOR
1:500


1. PSV CLUB
2. PSV MUSEA
3. PSV SHOP
4. SHOP/CAFE/RESTAURANT
5. SUPPORTING FACILITY
6. PHILIPS STORE
7. CONFERENCE / PARTY HALLS
8. RESTAURANT/CAFE
9. COMMUNITY CENTER / OFFICES
10. FITNESS
11. BUSINESS BOX
12. OFFICES

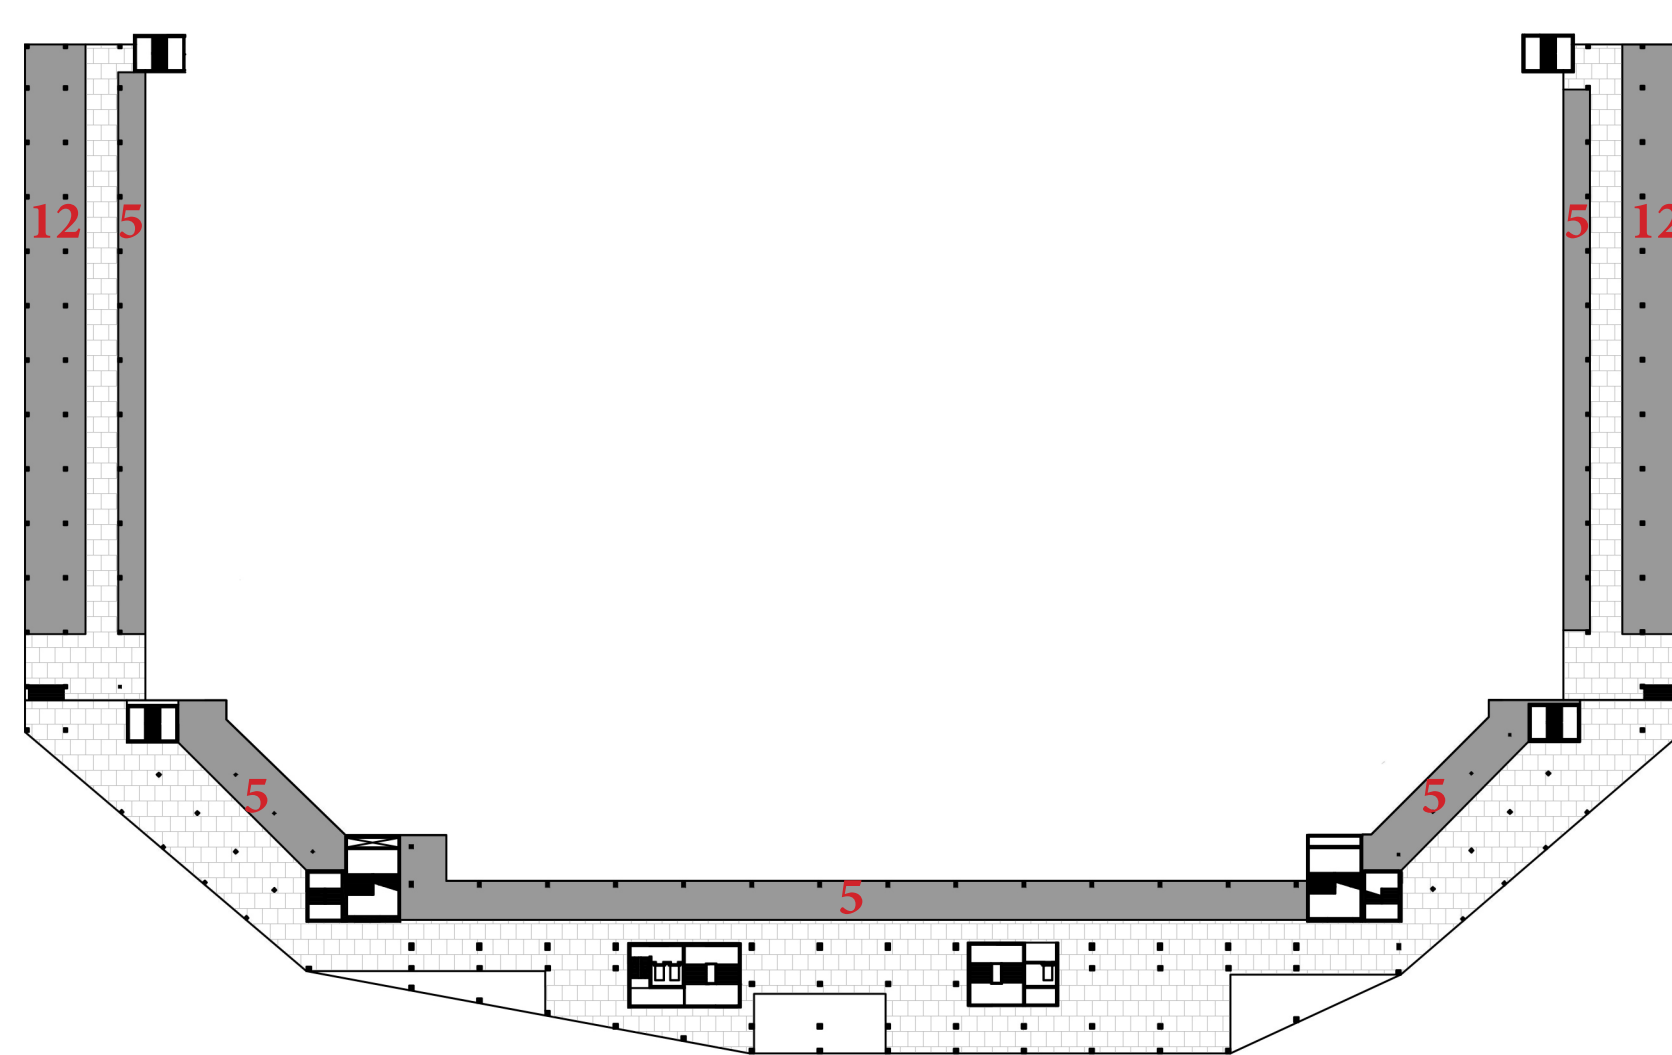


FIFTH FLOOR
1:1000

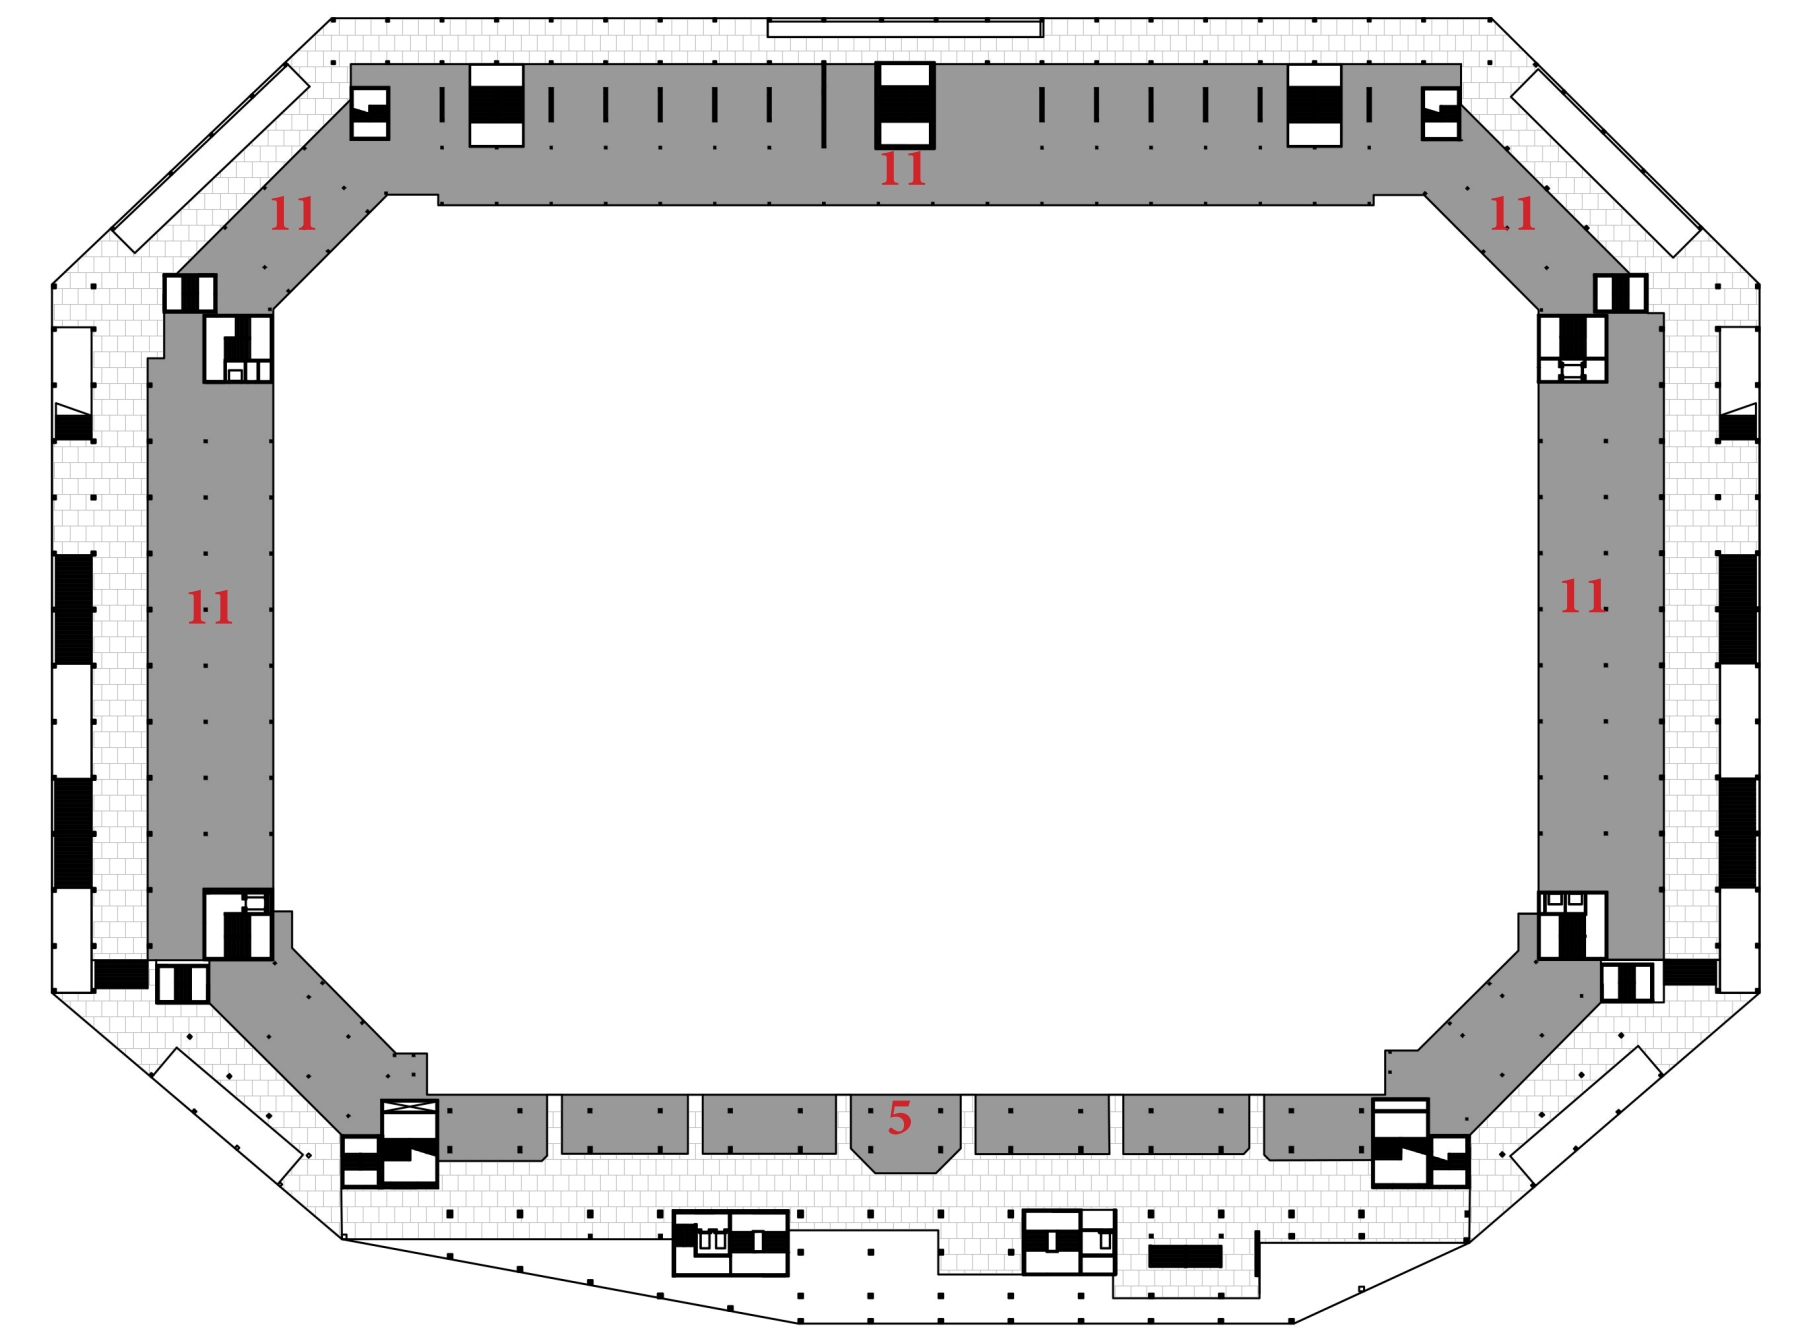

SECOND FLOOR
1:1000

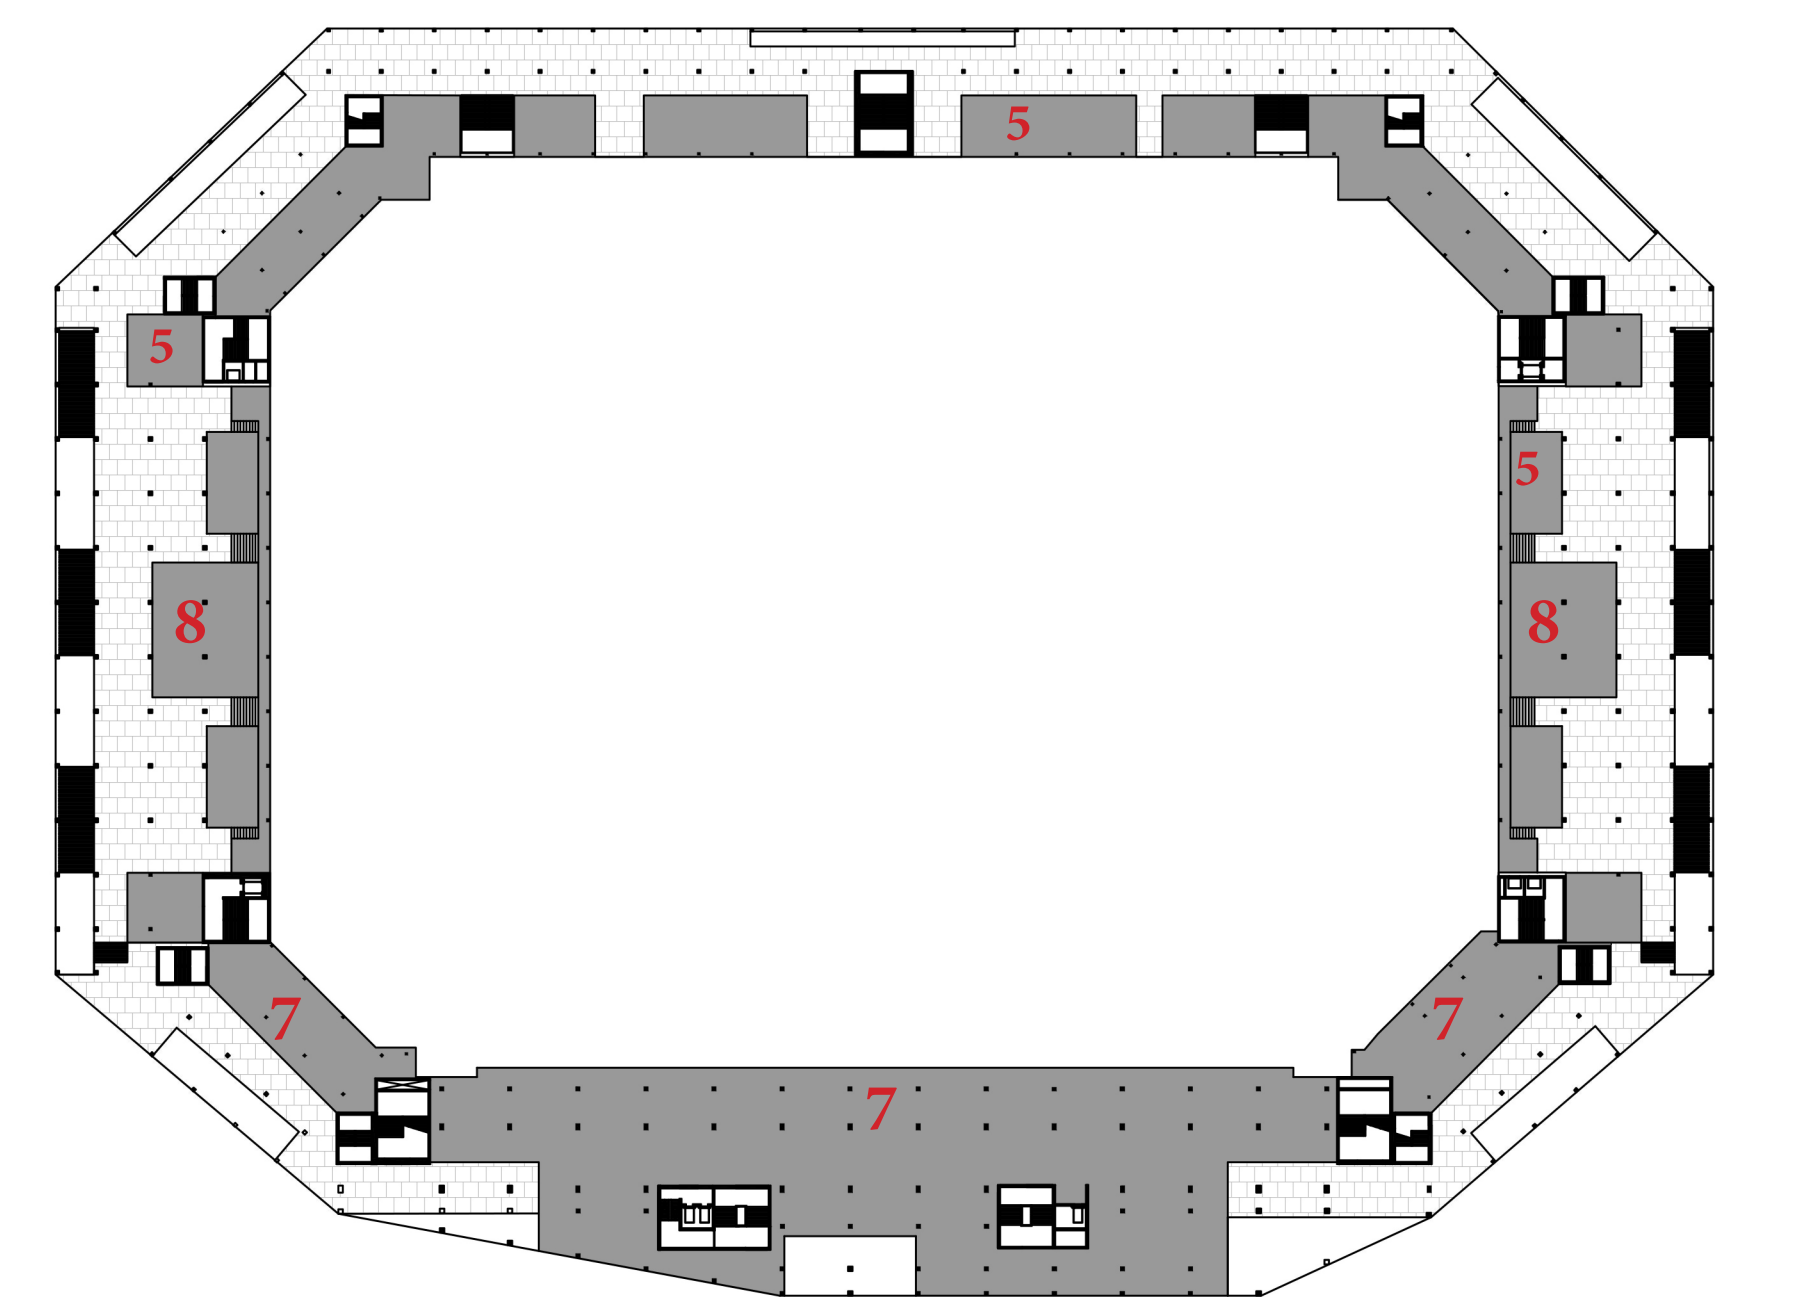

THIRD FLOOR
1:1000

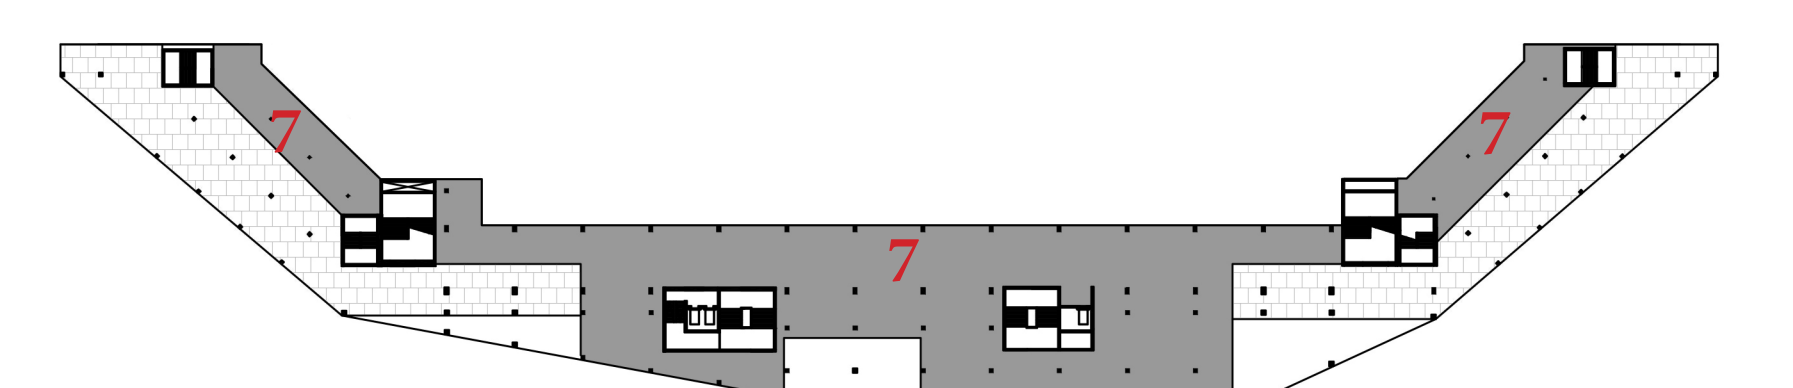

FOURTH FLOOR
1:1000