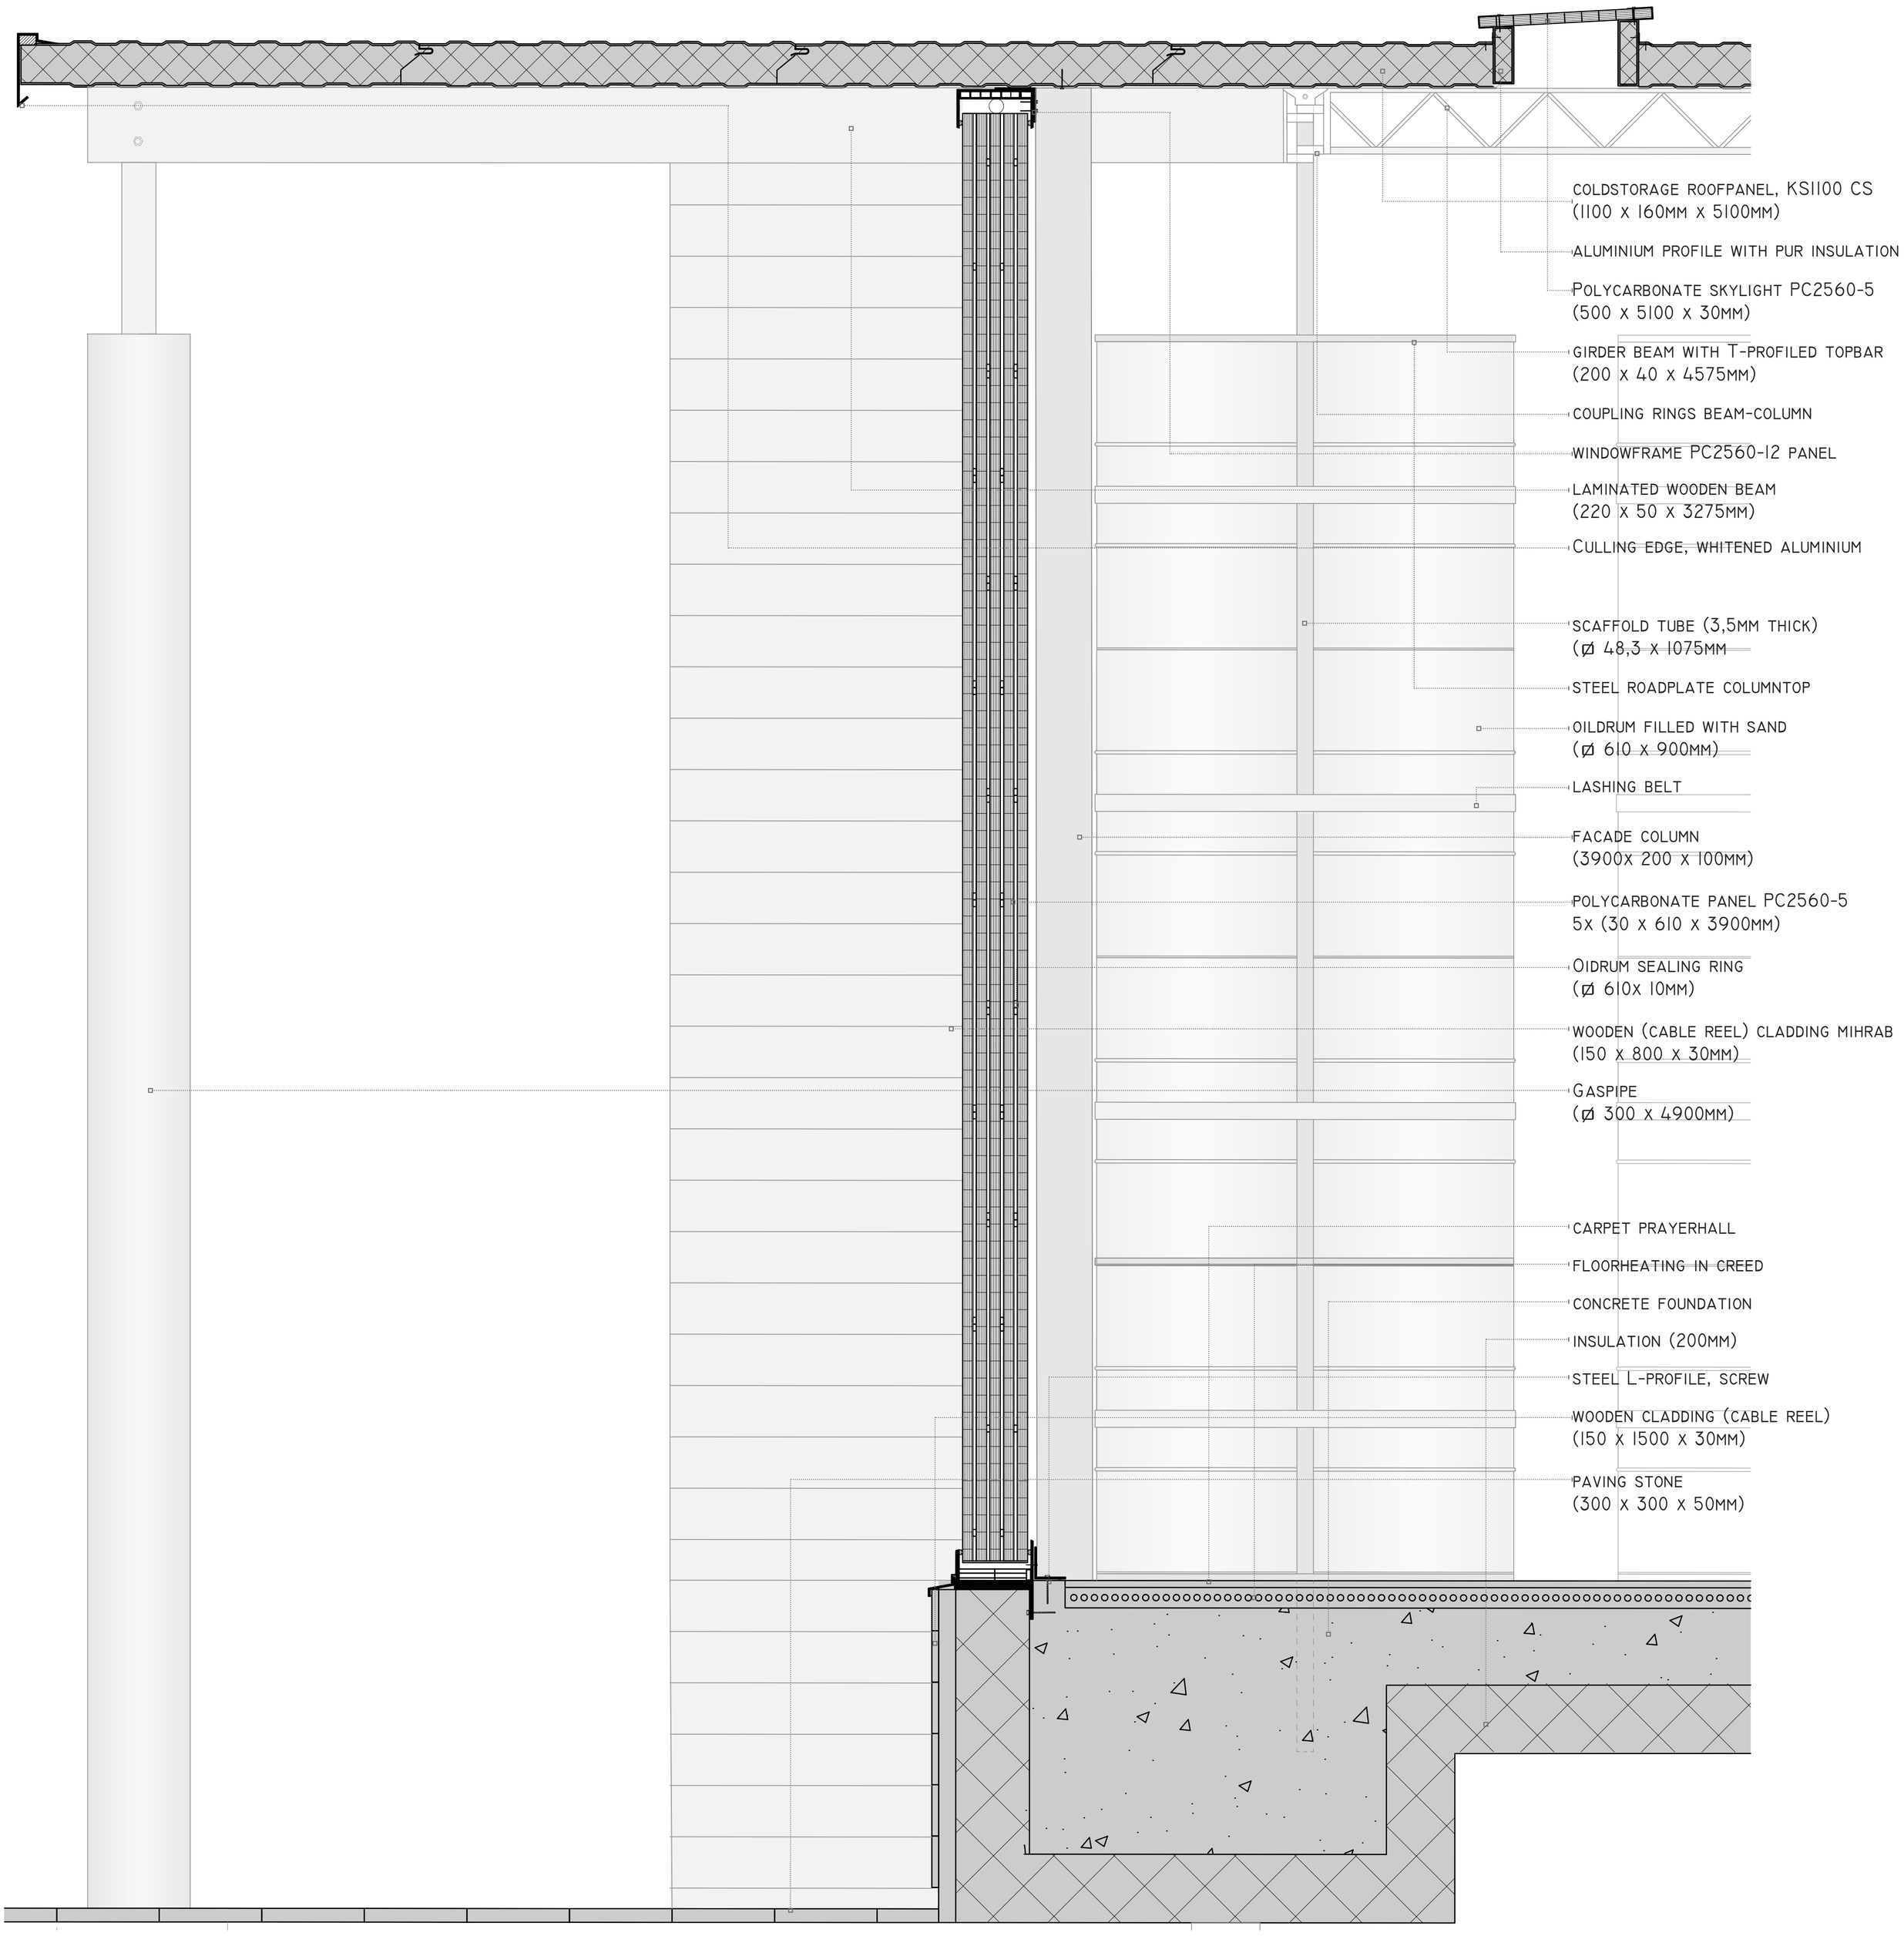

SECTION FACADE 1:10
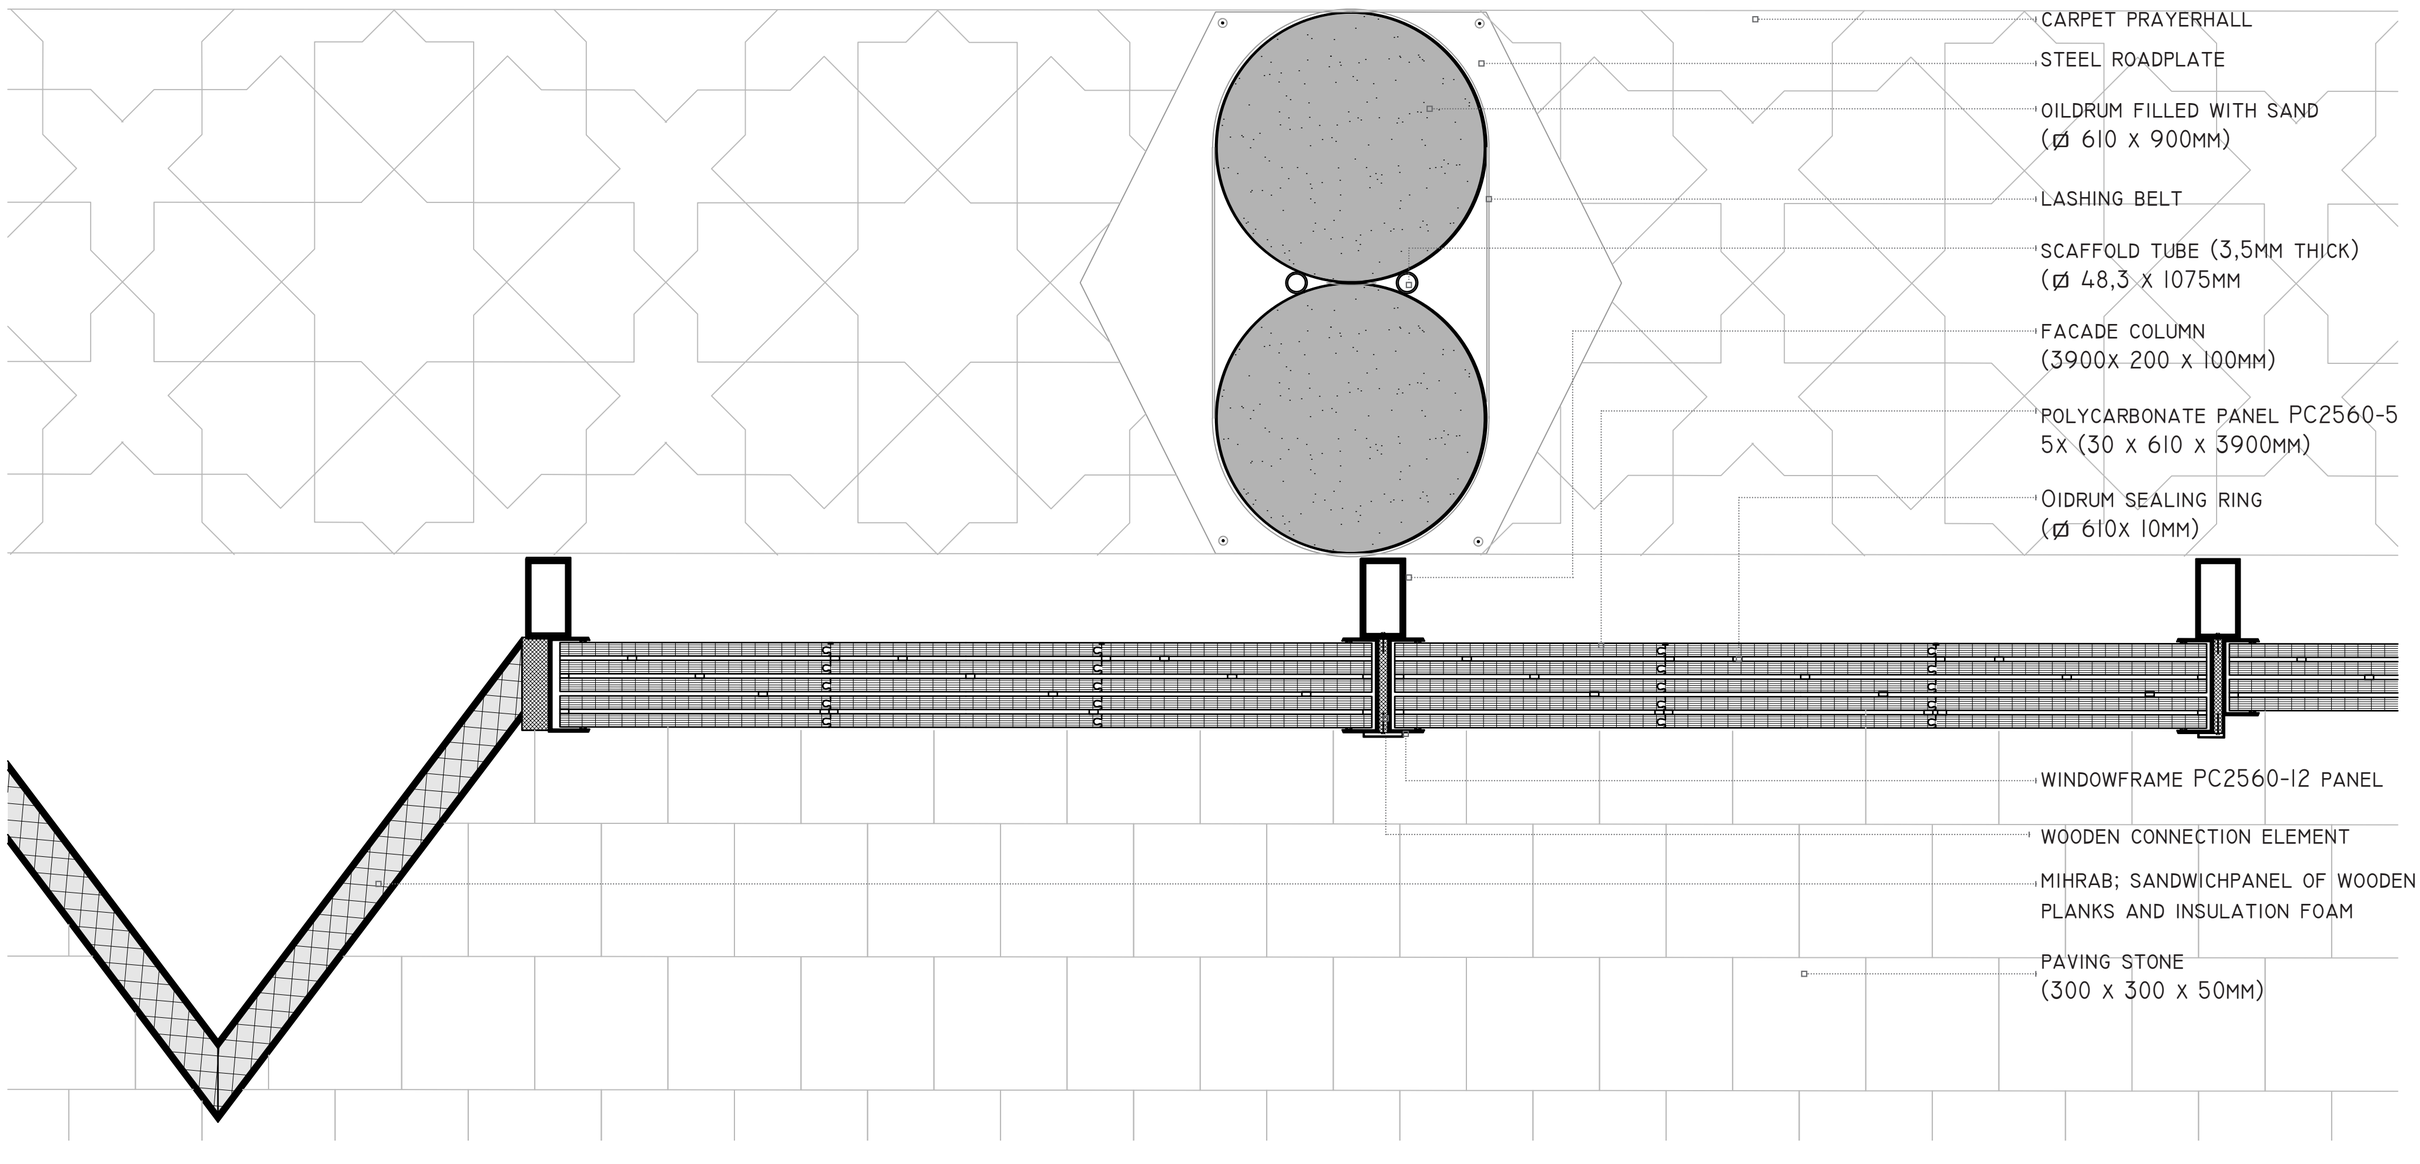
FLOORPLAN FACADE 1:10