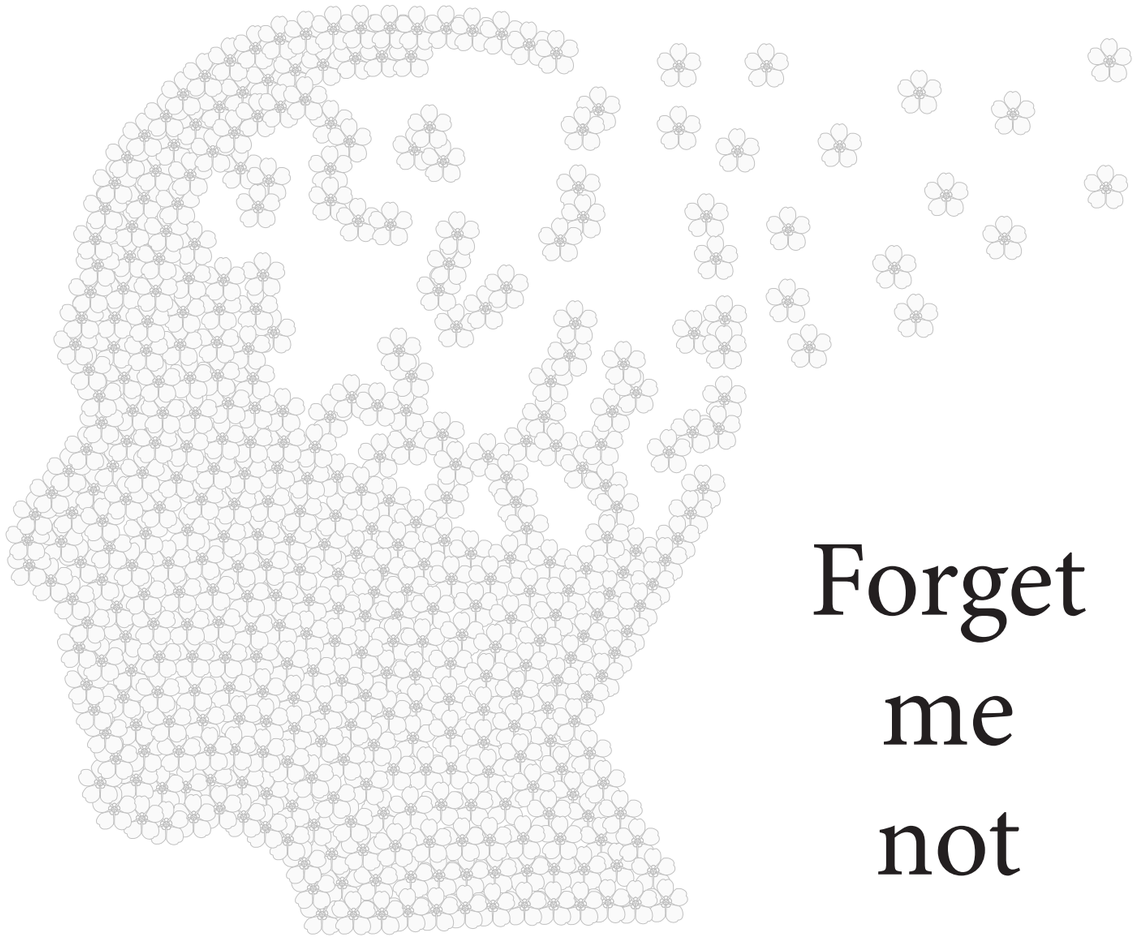

Forget me not

“Dwelling in the past, designing for the future”

"We remember their love when
they can no longer remember."

- A Caregiver -

Student: Jeffrey Bryan Blokker (Jeff)
Studentnumber: 4437152

Tutors: T. Kupers
F. Adema
P. vd. Putt

Course: AR3AD131
Chair: Dwelling
Name: Dutch Housing Studio "Stronghold Amsterdam"

Hand in date: 05-07-2018

Target group - Site: Dementia, Gillis van Ledenberchstraat-Zaagmolenstraat

Typology: Dementia dwelling P. 4
Typology: Communal unit P. 14
Typology: Dual student unit P. 18

Typology: dementia dwelling

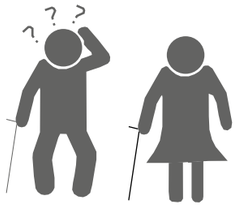

Type:	Dementia unit
Orientation:	Single & Dual
Sizes:	45 m²
Amount:	32
First floor:	Group size 11
Shared space:	528 m² (24 m² p.p.)
Outside space:	112 m² (5 m² p.p.)
Second floor:	Group size 11
Shared space:	528 m² (24 m² p.p.)
Outside space:	57 m² (2.6 m² p.p.)
Third floor:	Group size 10
Shared space:	248 m² (12.4 m² p.p.)
Outside space:	200 m² (10 m² p.p.)

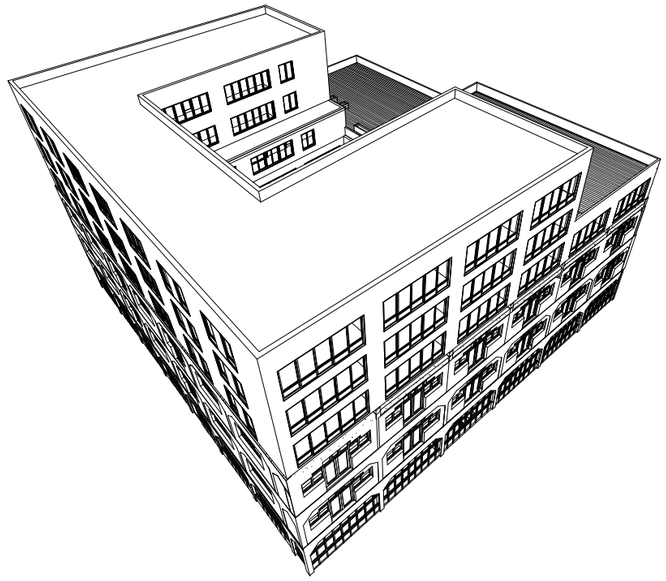

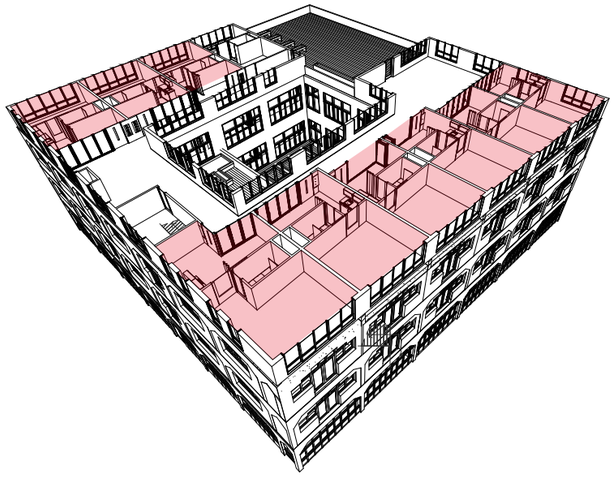

03 Third floor

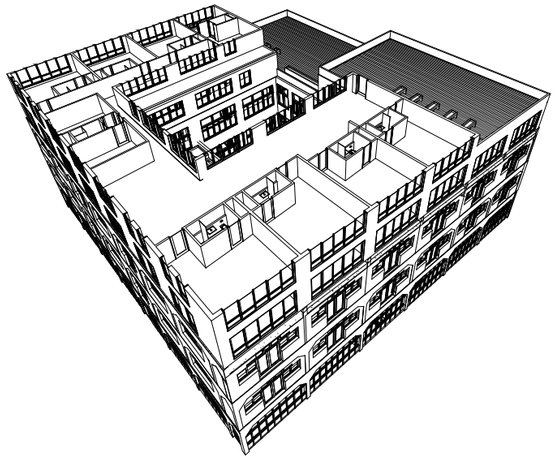

04 Fourth floor

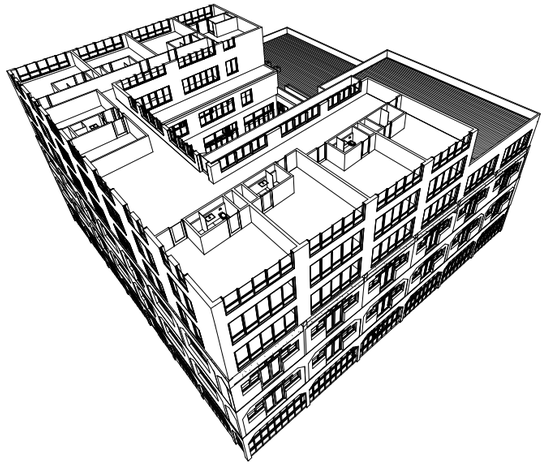

05 Fifth floor

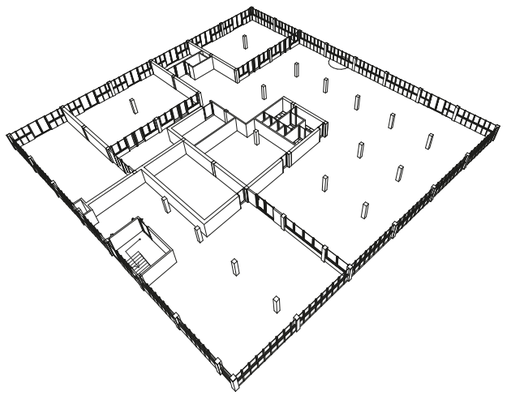

00 Ground floor

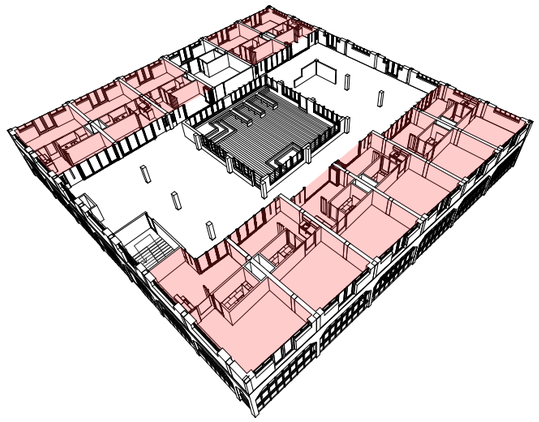

01 First floor

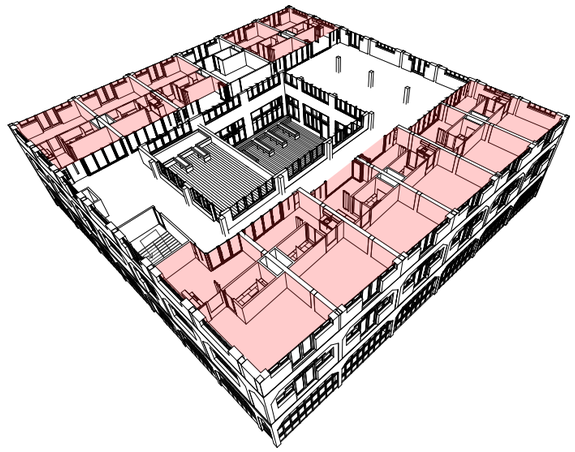

02 Second floor

Section dementia dwelling

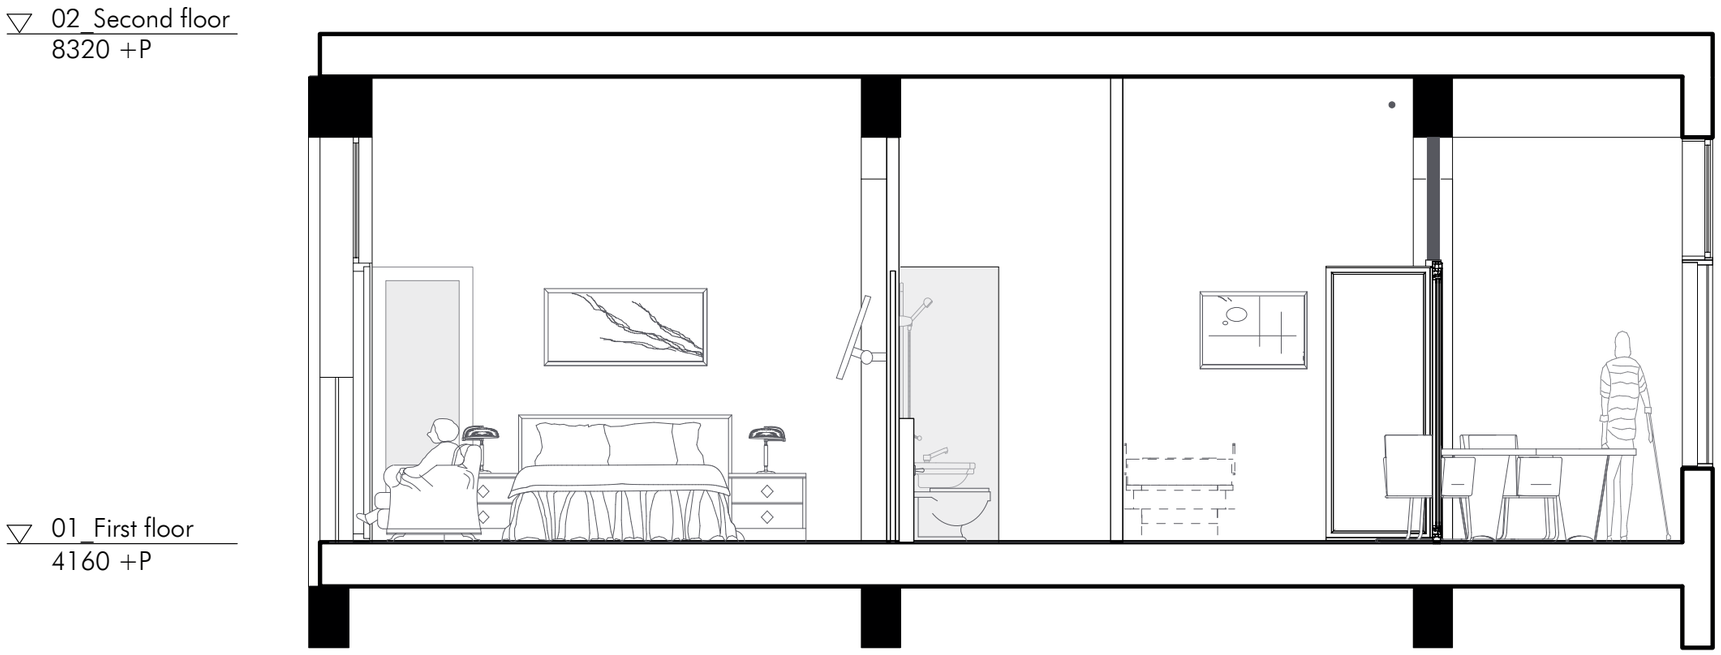

Scale 1:50

0 50 100 150 200 250 cm

Floor plan dementia dwelling

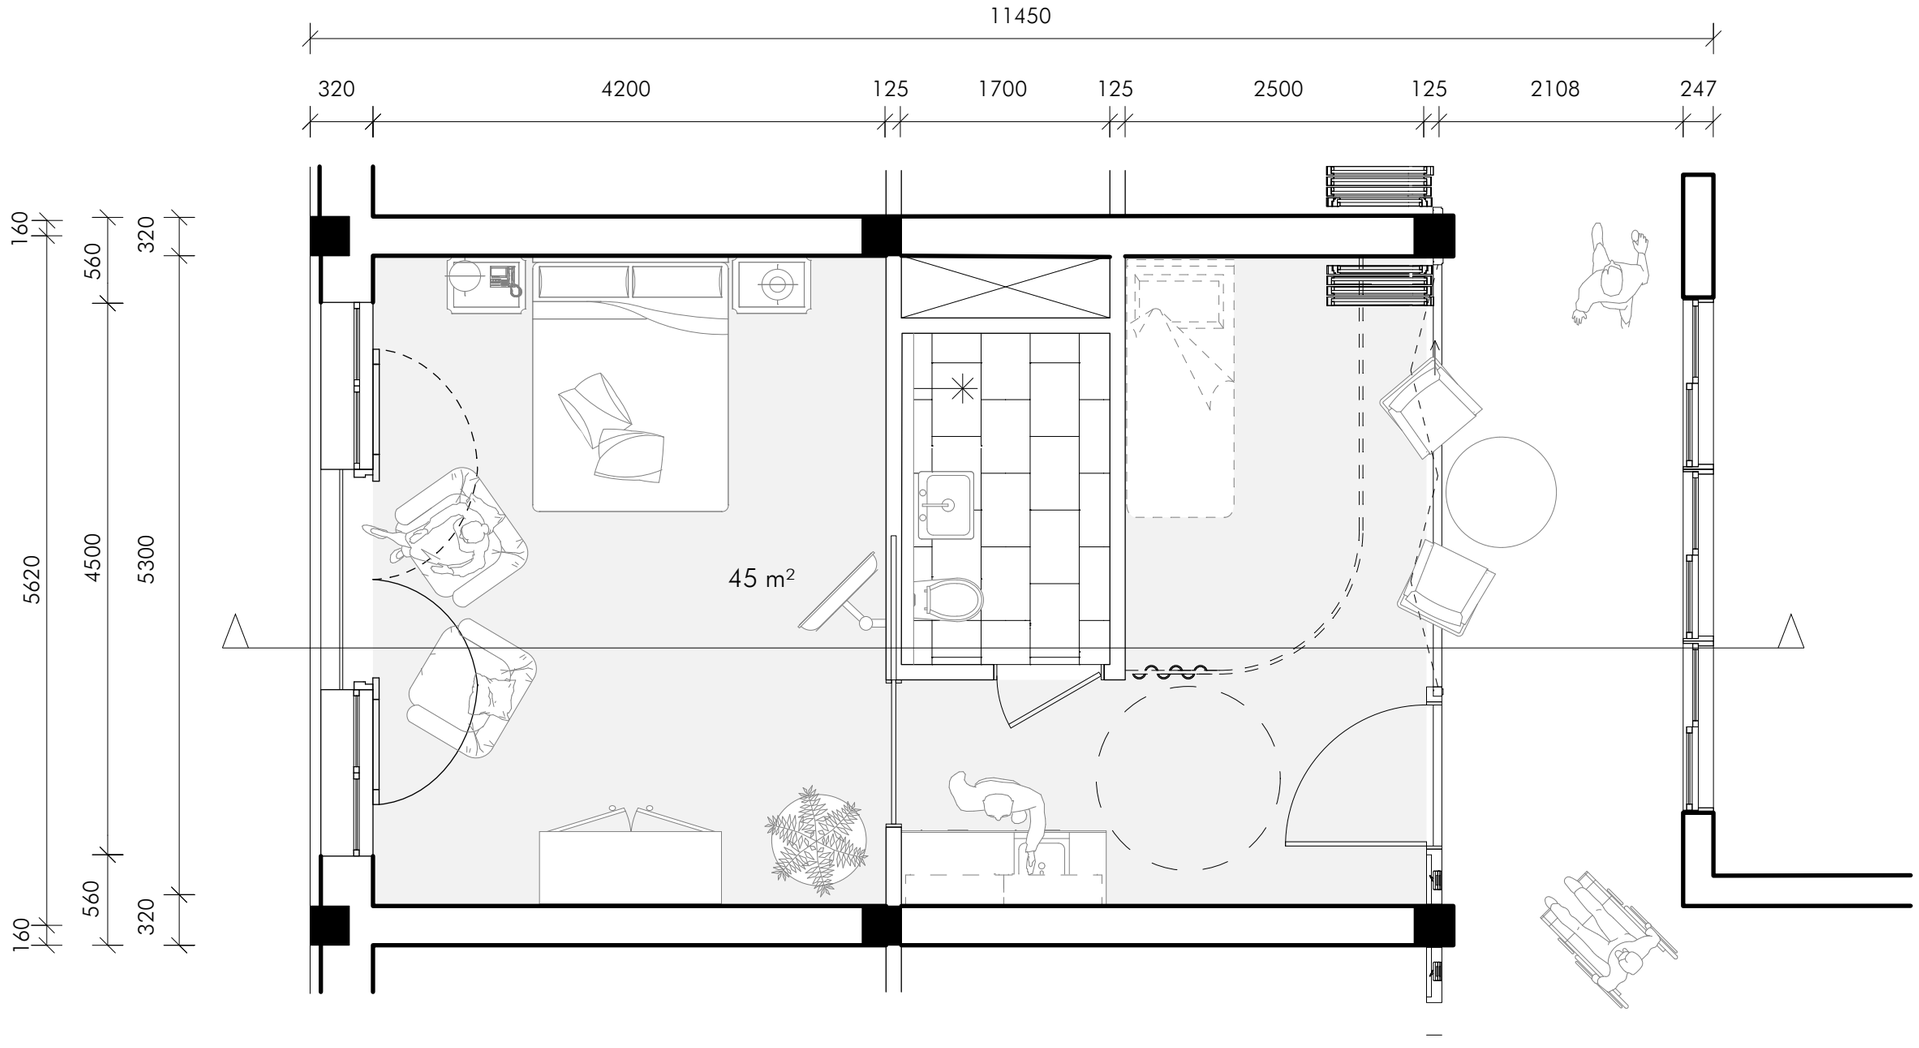

Scale 1:50

0 50 100 150 200 250 cm

N

Division of space dementia dwelling

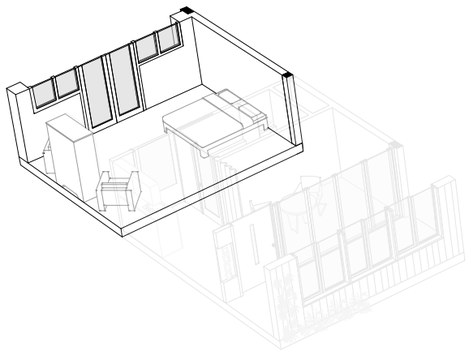

Private space

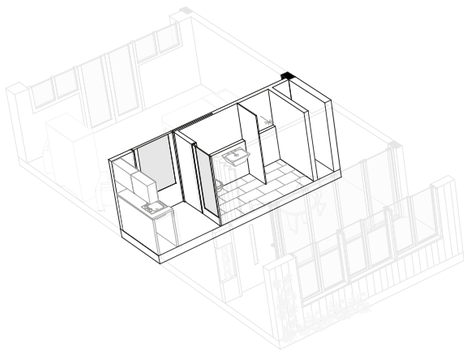

Wet-core

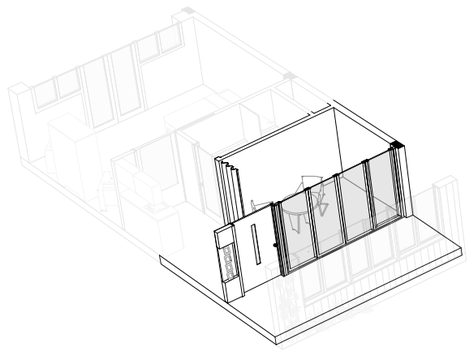

Transition zone

Use of transition zone dementia dwelling

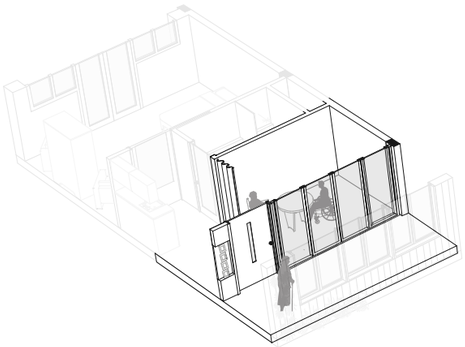

Closed - private transition zone

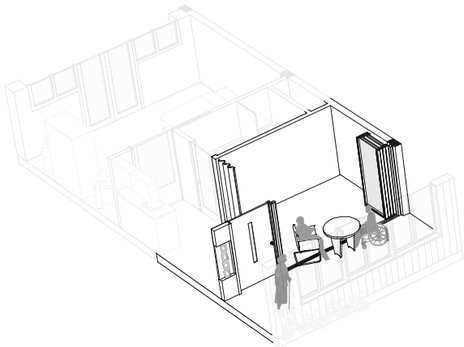

Open - communal transition zone

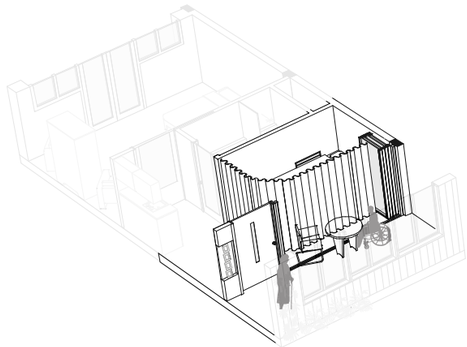

Open - private transition zone

Transition zone

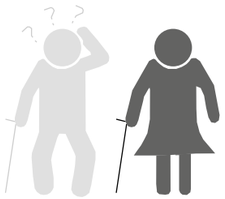

Type:	Communal unit
Orientation:	Single & Dual
Sizes:	34.7 m^2
Amount:	14
Shared space:	178 m^2 (19.8 m^2 p.p.)
Outside space:	198 m^2 (11 m^2 p.p.)
Groep size:	2 x 9

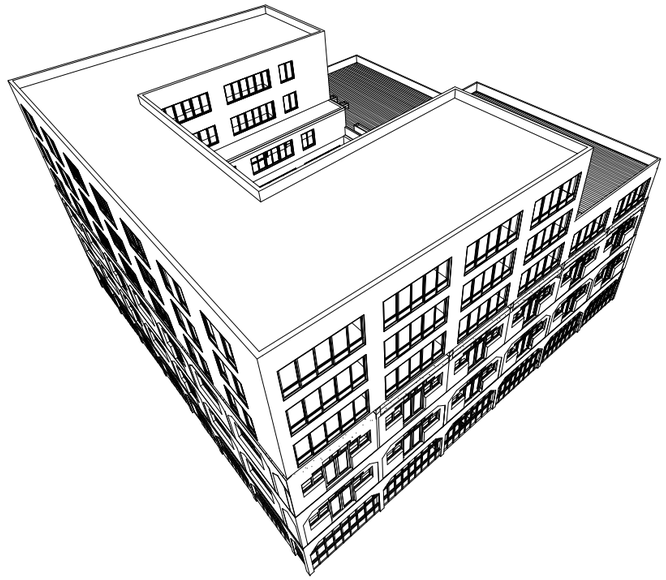

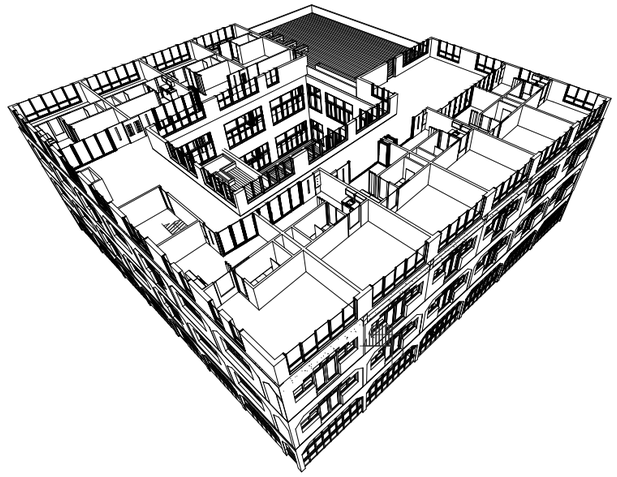

03 Third floor

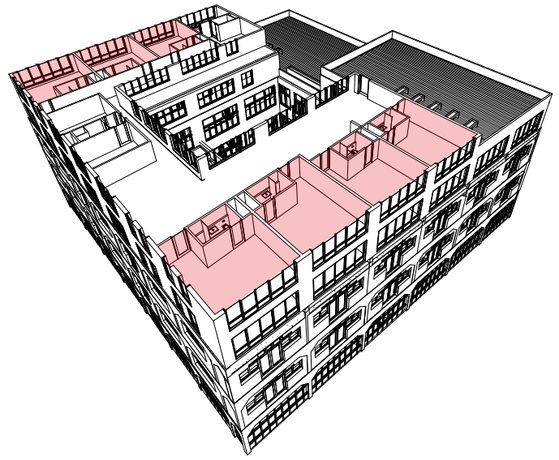

04 Fourth floor

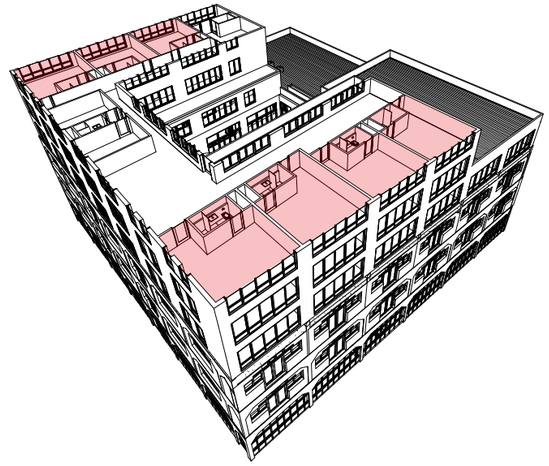

05 Fifth floor

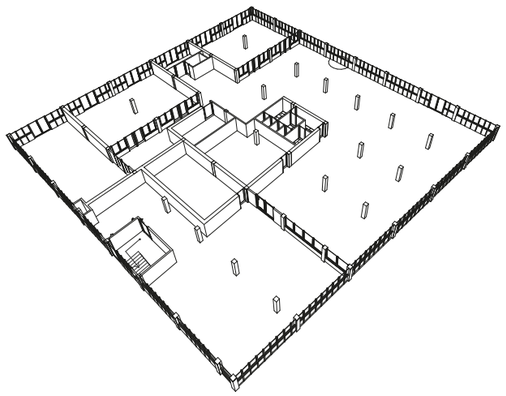

00 Ground floor

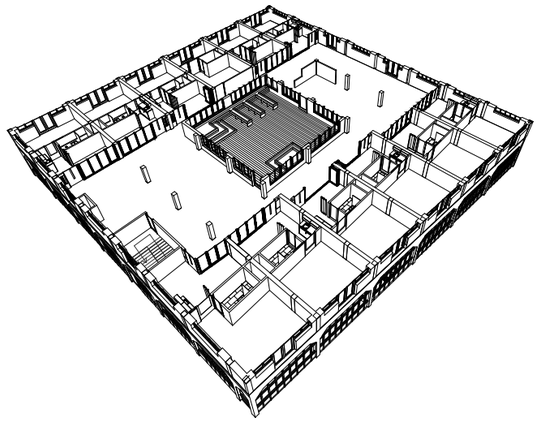

01 First floor

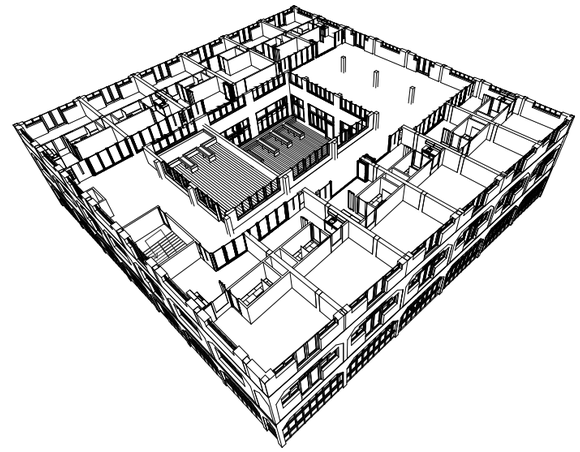

02 Second floor

Section communal unit

05_Fifth floor
18480 +P

04_Fourth floor
15480 +P

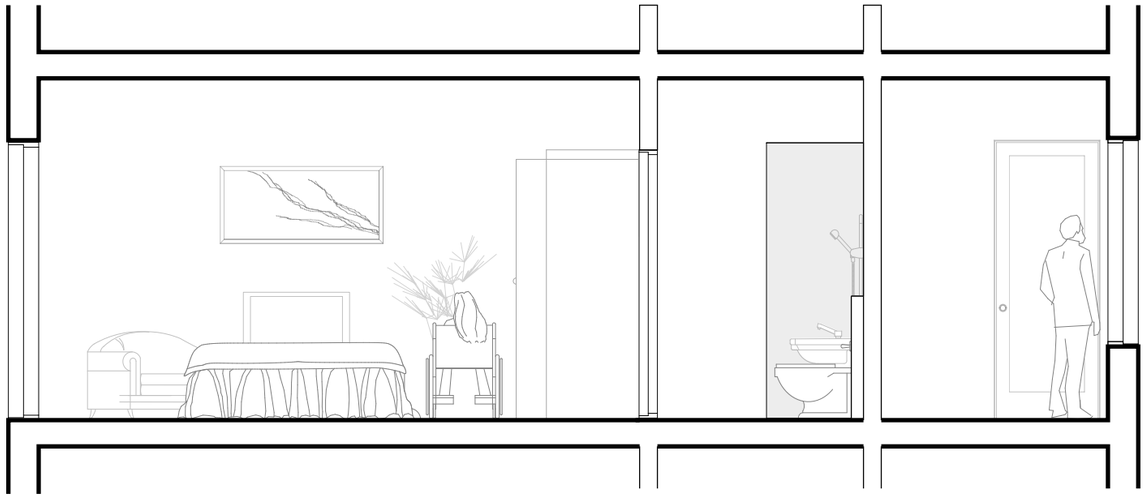

Scale 1:50

0 50 100 150 200 250 cm

Floor plan communal unit

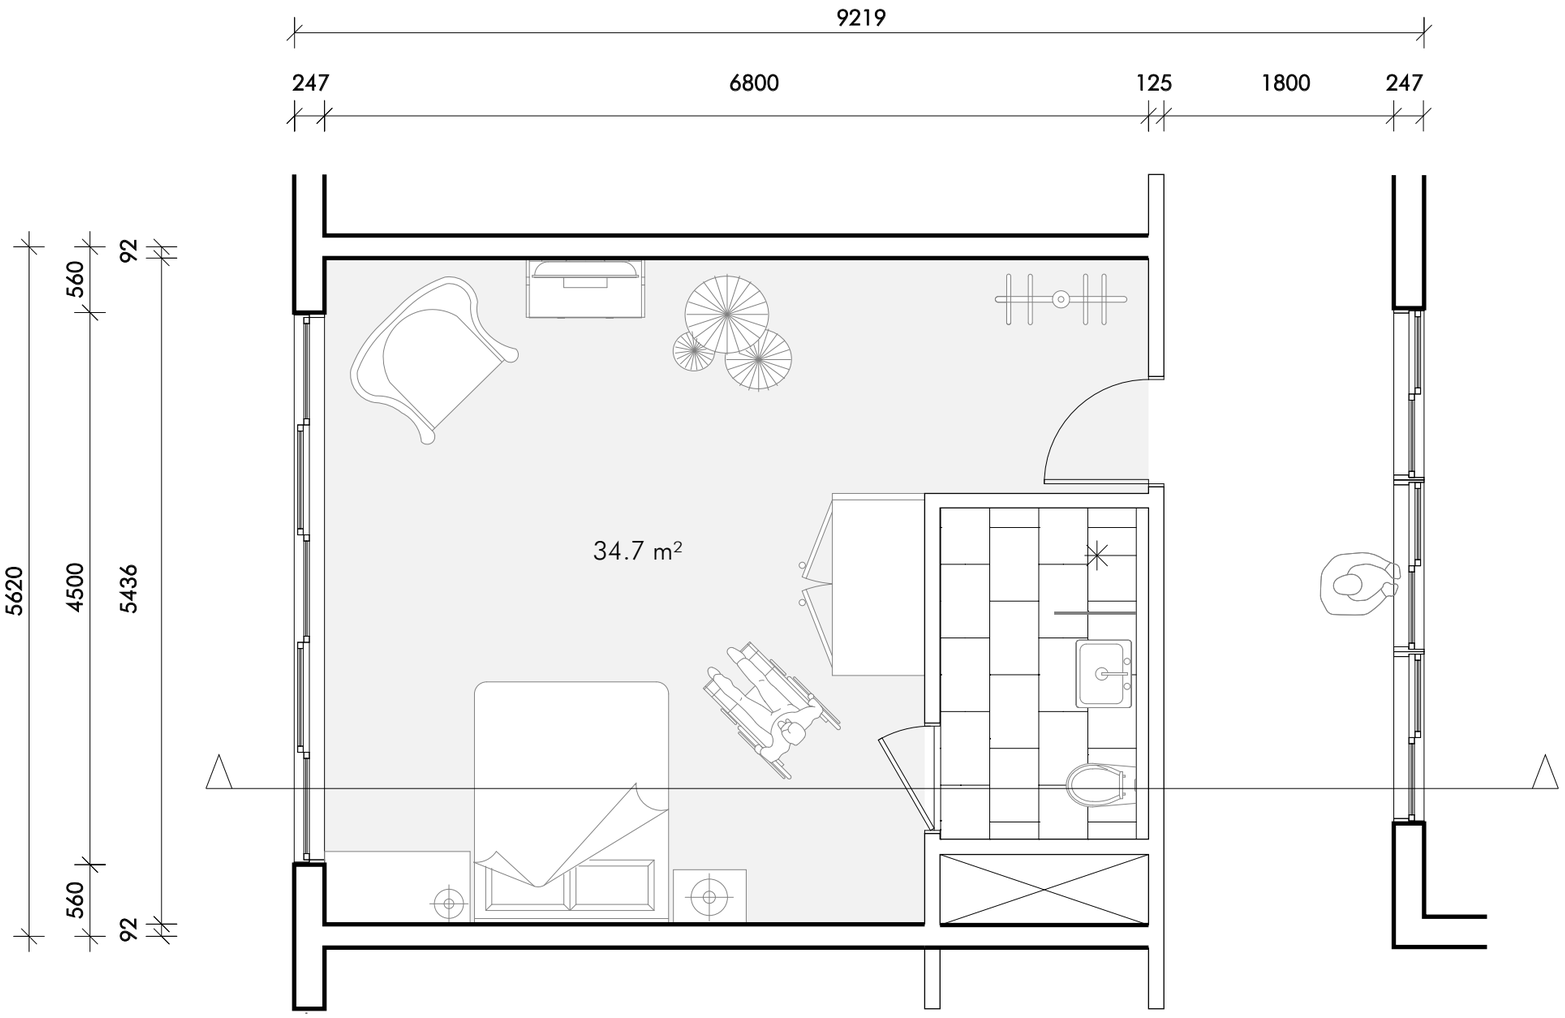

Scale 1:50

0 50 100 150 200 250 cm

N

Type:	Communal unit
Orientation:	Single
Sizes:	17.82 m^2 (35.6 m^2)
Amount:	2 (2x2)
Shared space:	178 m^2 (19.8 m^2 p.p.)
Outside space:	198 m^2 (11 m^2 p.p.)
Groep size:	2 x 9

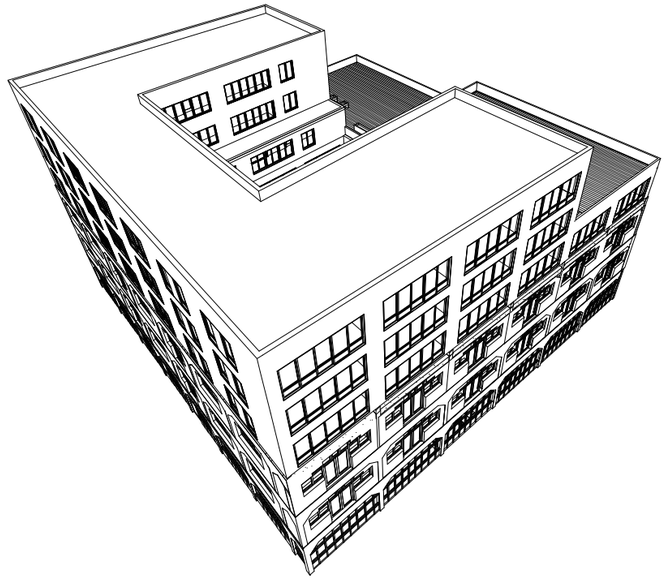

Typology: dual unit

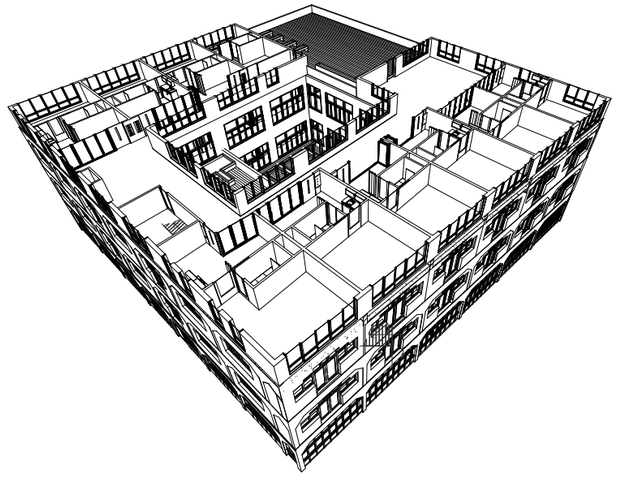

03 Third floor

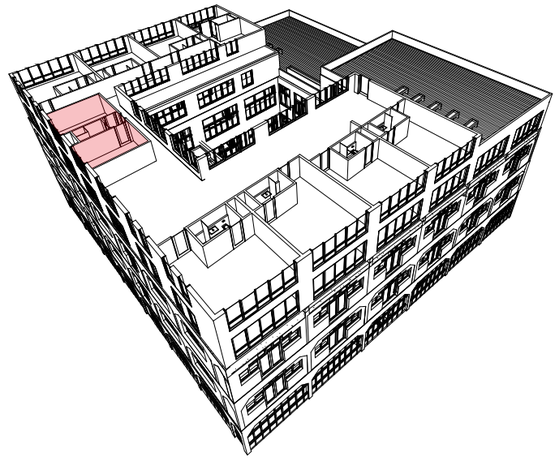

04 Fourth floor

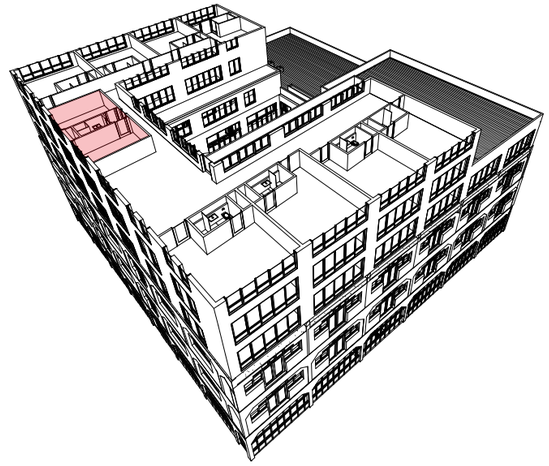

05 Fifth floor

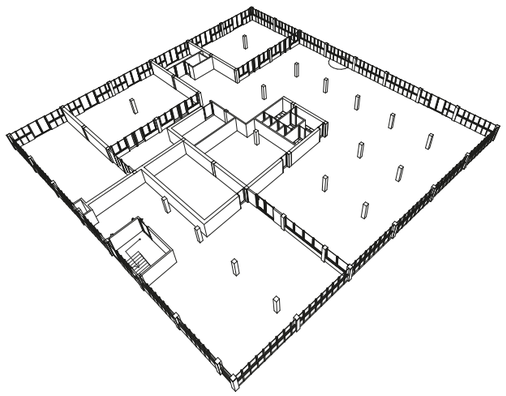

00 Ground floor

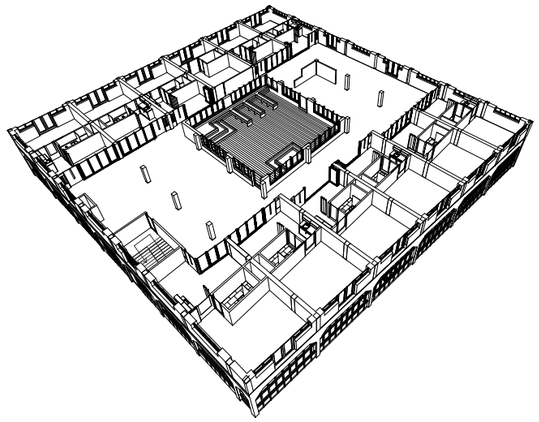

01 First floor

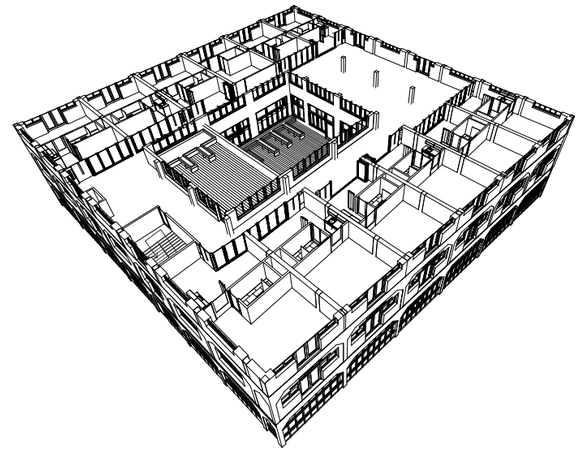

02 Second floor

Section dual unit

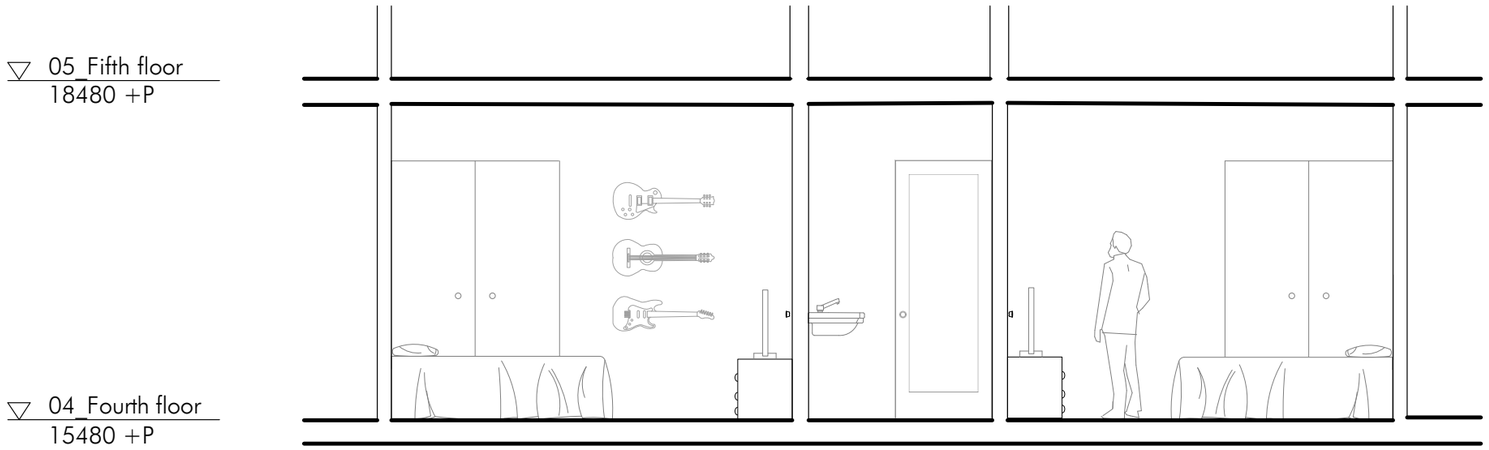

Scale 1:50

0 50 100 150 200 250 cm

Floor plan dual unit

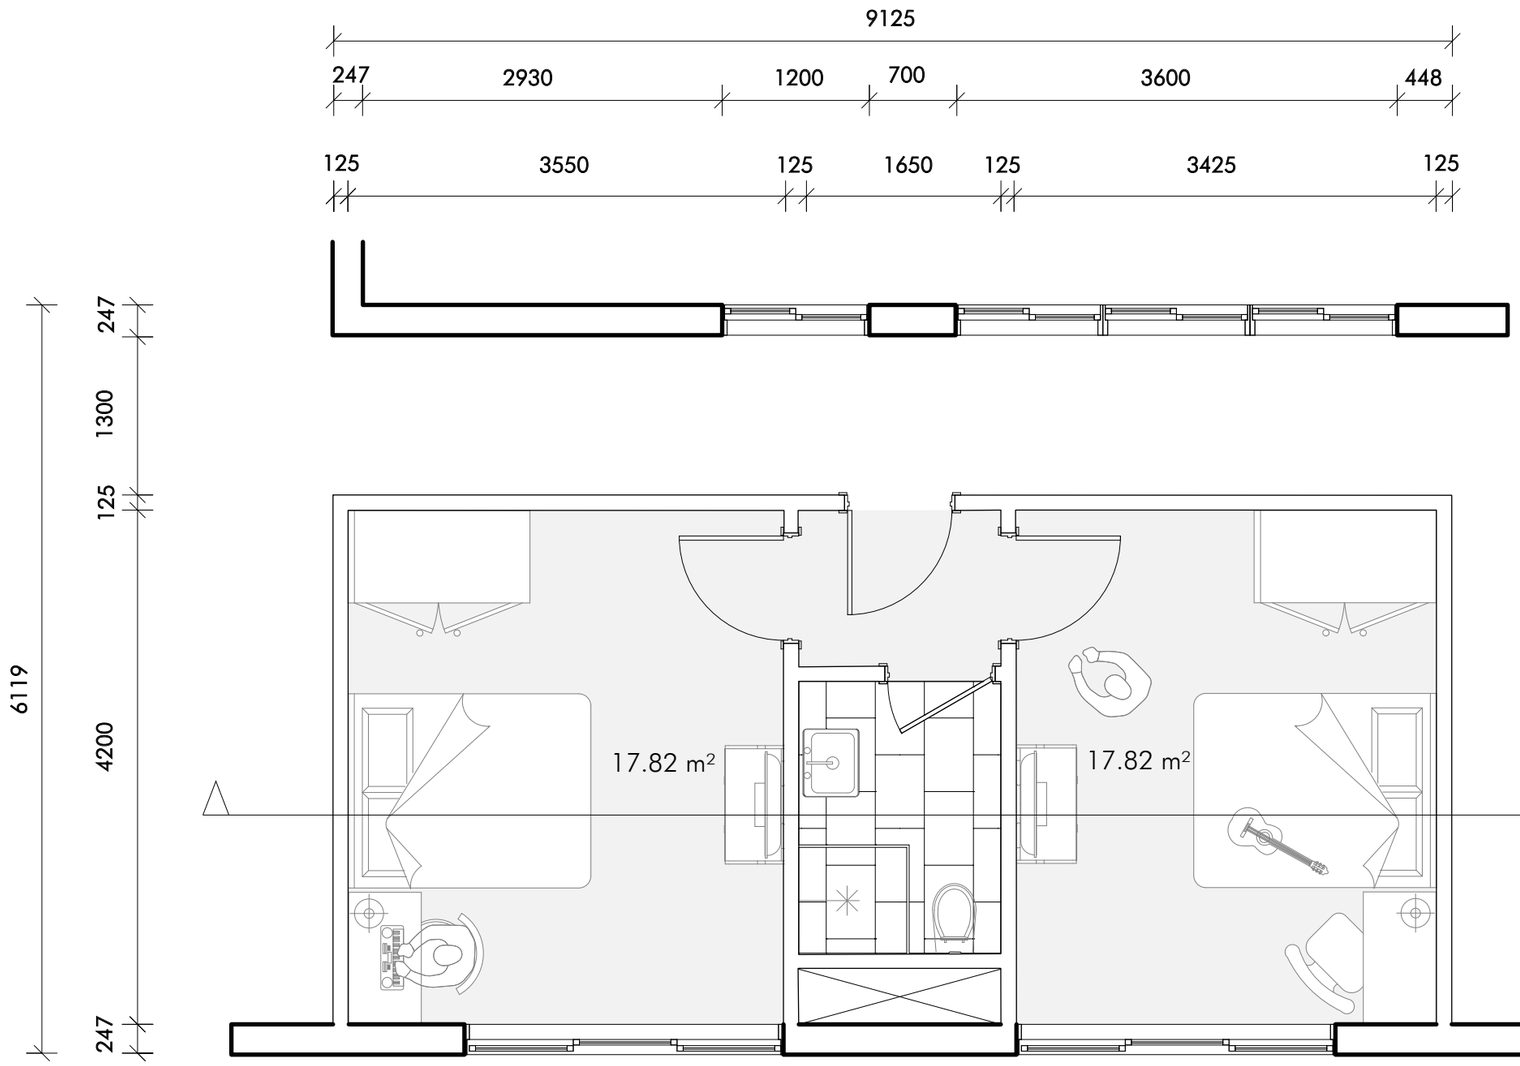

Scale 1:50

0 50 100 150 200 250 cm

N