



NIEUWENDAMMERHAVEN:
A NEW GATEWAY TO THE CITY

AMSTERDAM MARINA HOTEL & SPA

BY DIMITRI KABEL I5I9867
FOR HYBRID GRADUATION STUDIO 2012
WITH SPECIAL THANKS TO:
HENK MIHL (BUILDING TECHNOLOGY)
MAARTEN KORPERSHOEK (ARCHITECTURE)
ROBERTO CAVALLI (ARCHITECTURE)
M.C. STELLINGWERFF (GECOMMITEERDE)

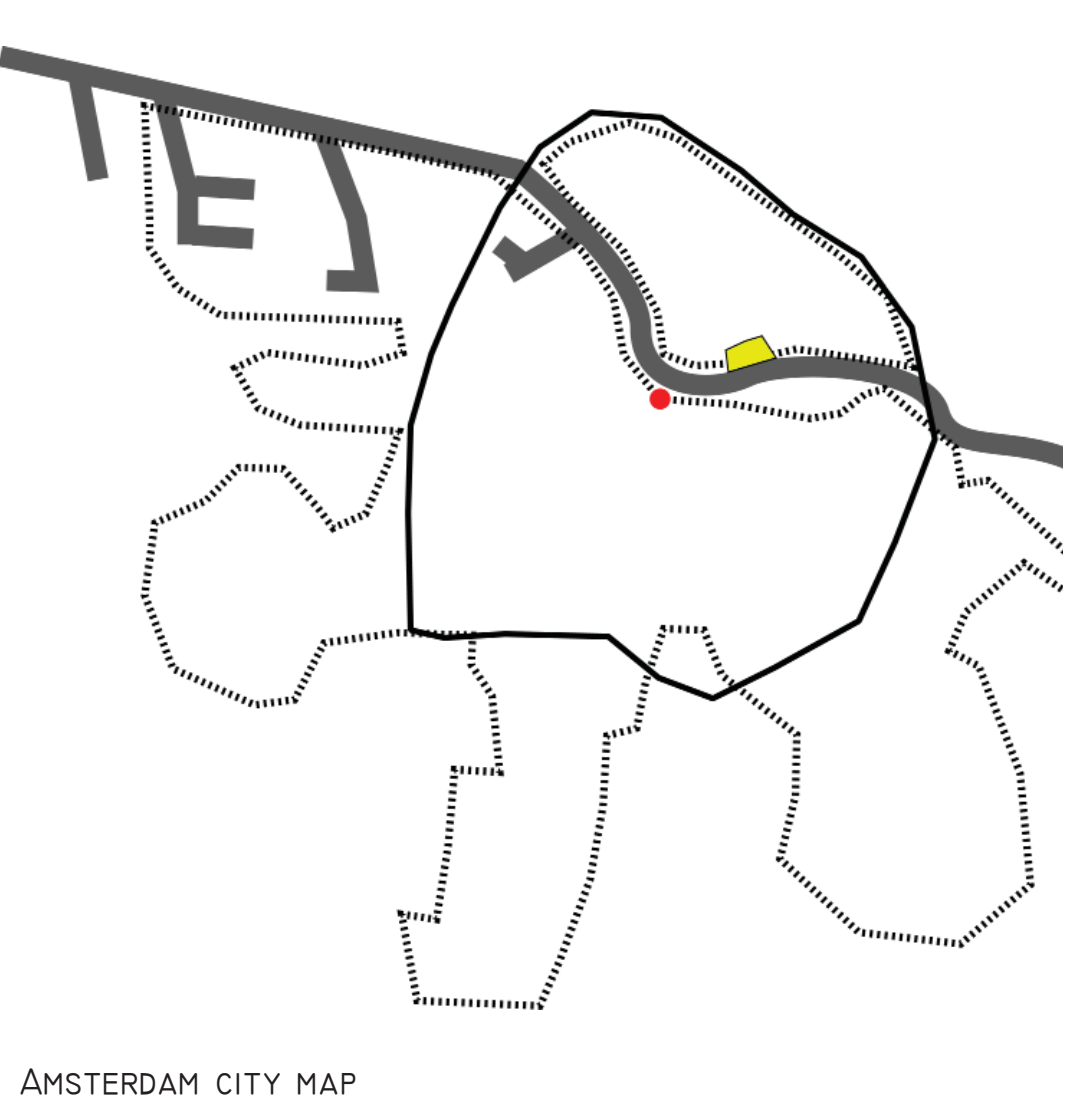


AMSTERDAM CITY MAP

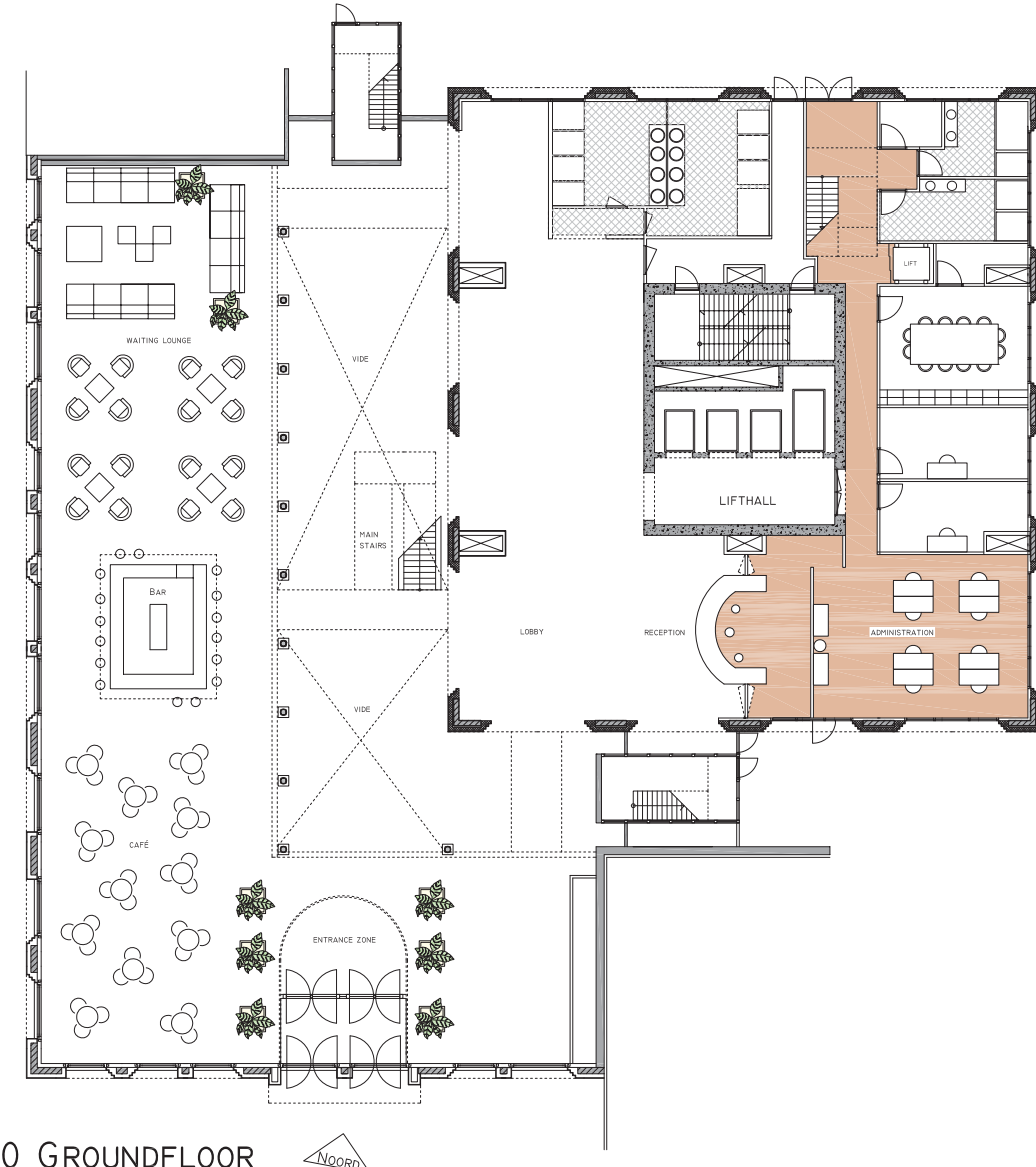

0 GROUND FLOOR




2 LOUNGE

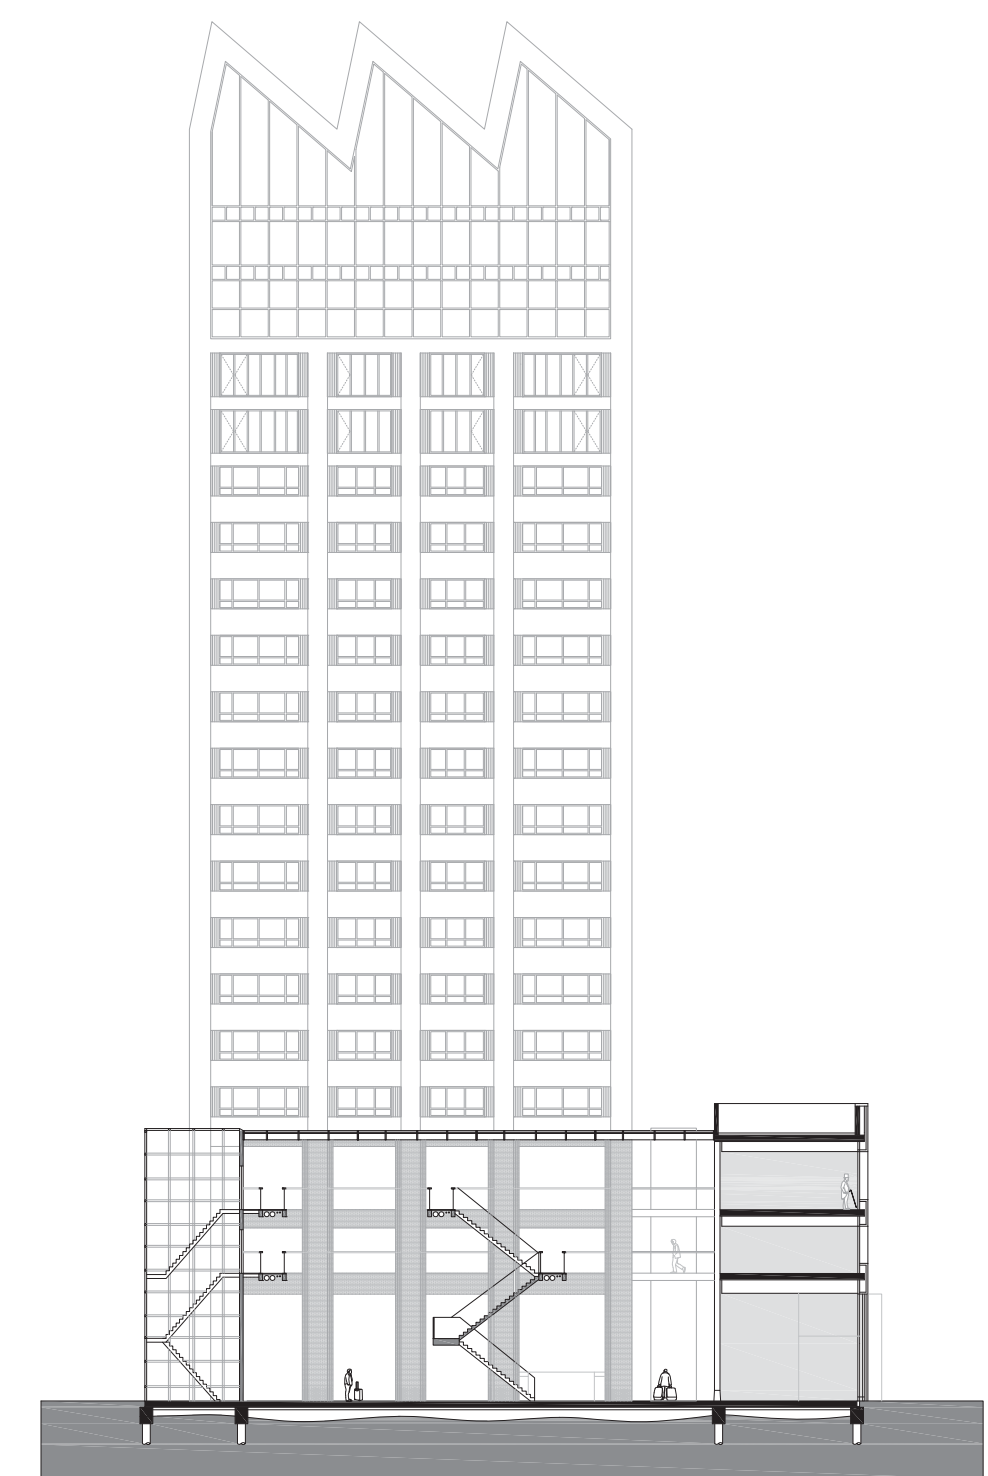


// SECTION ACROSS VIDE



// SECTION ACROSS TOWER

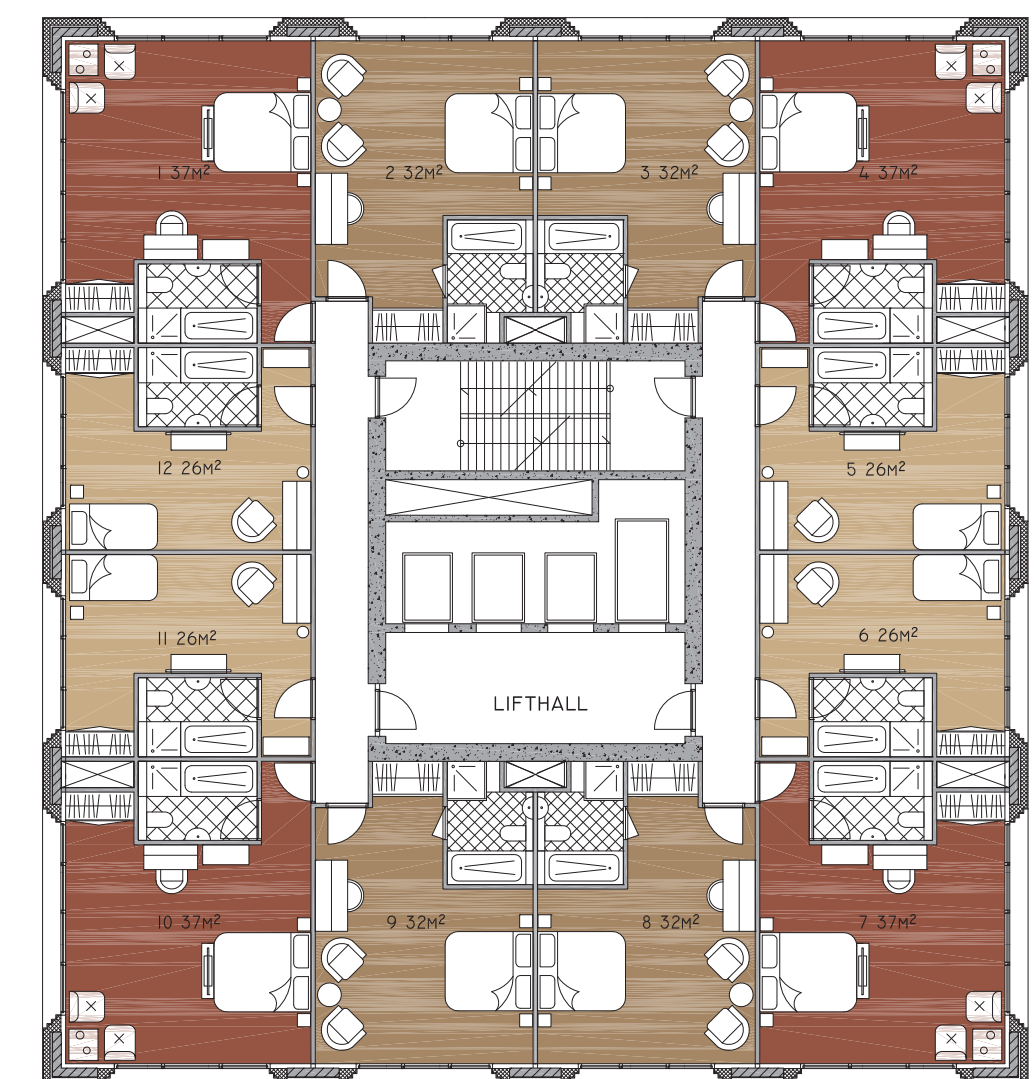

7TH FLOOR ROOMS

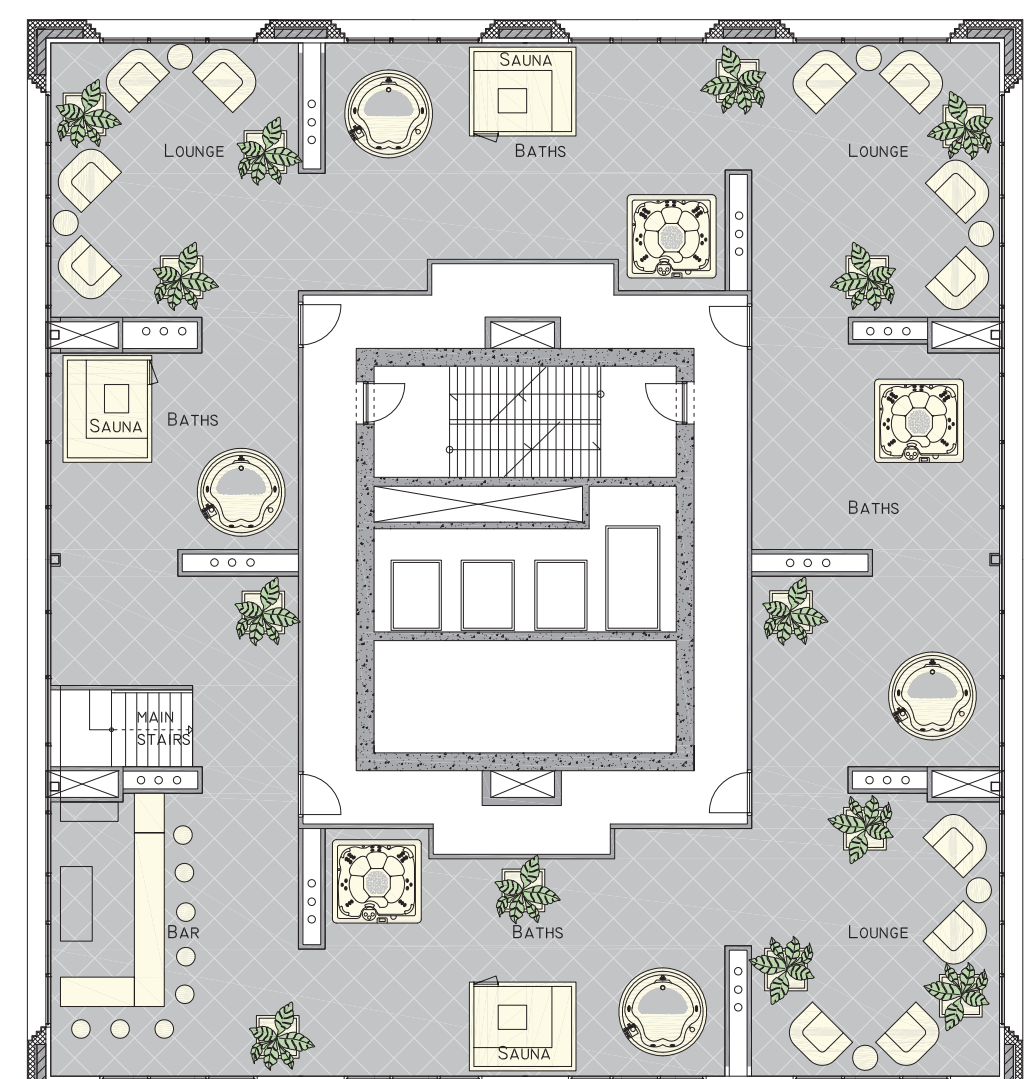

19TH FLOOR SPA 2ND FLOOR



3D ILLUSTRATION SOUTH WEST CORNER



3D ILLUSTRATION LOUNGE



3D ILLUSTRATION WEST



3D ILLUSTRATION VIDE



3D ILLUSTRATION SOUTH



3D ILLUSTRATION SPA



URBAN PLAN




URBAN SECTION




WEST ELEVATION


SOUTH ELEVATION

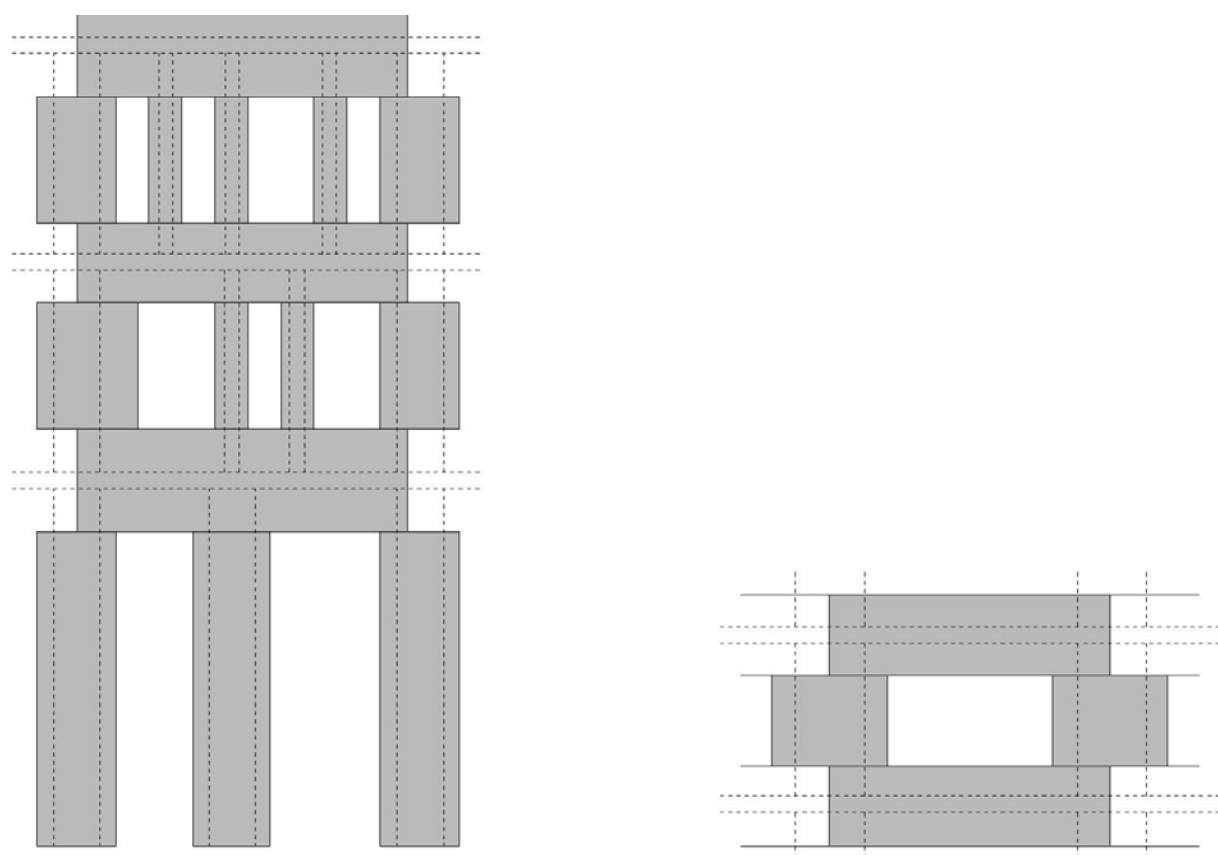

ELEMENT COMPOSITION

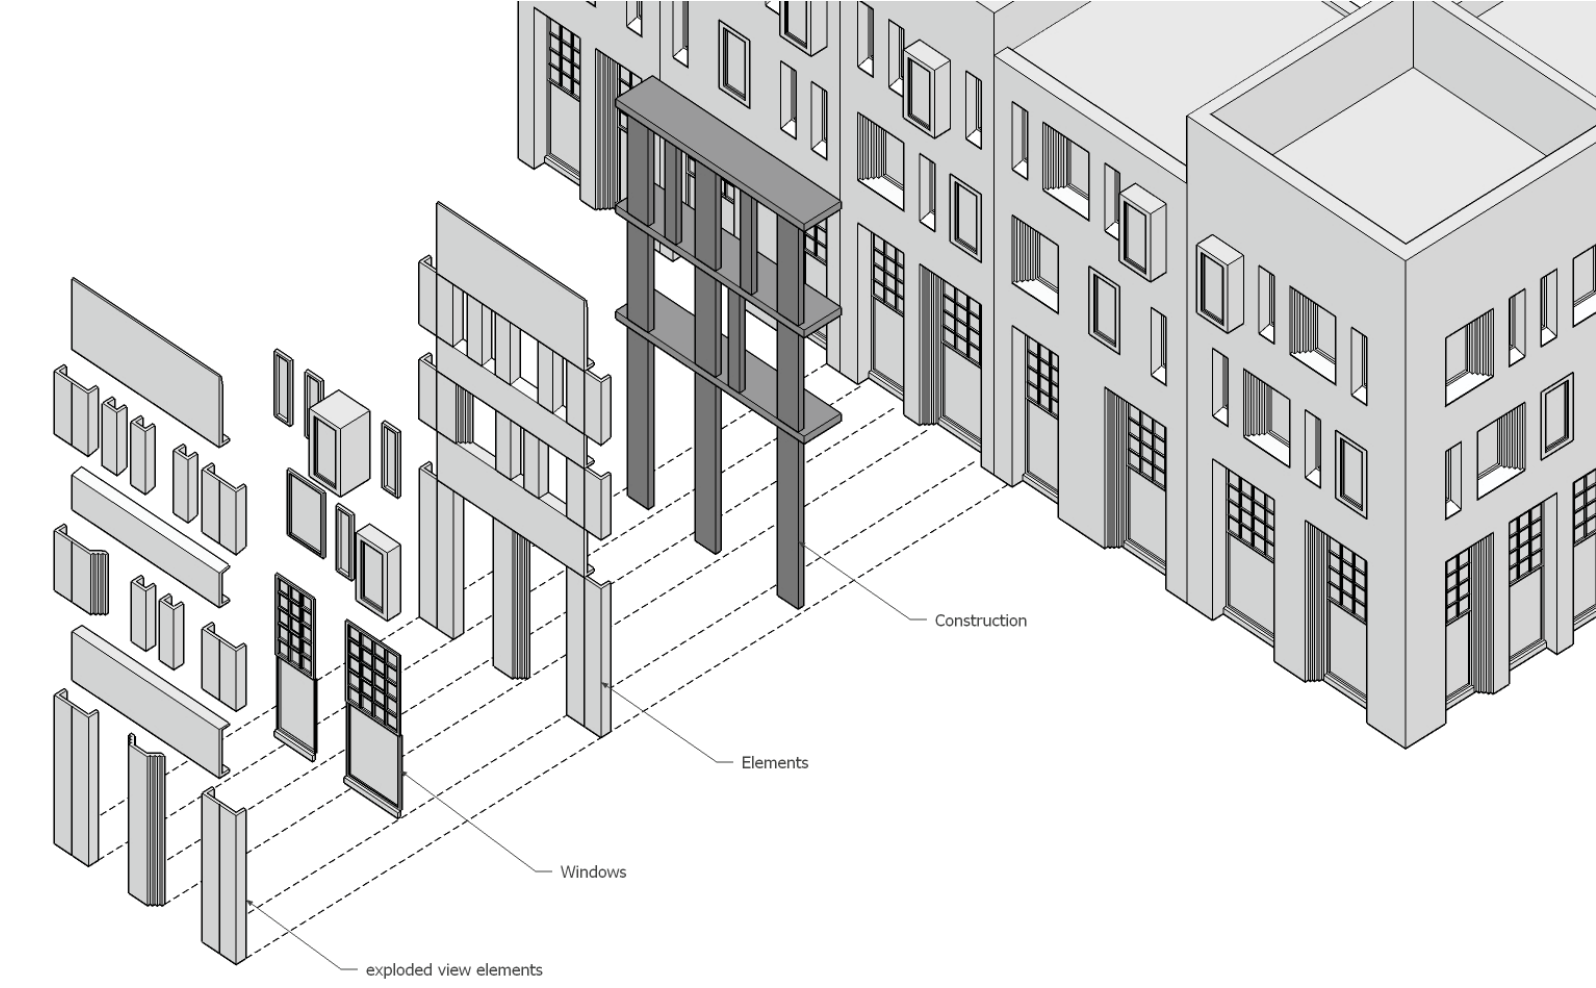

ELEMENTS

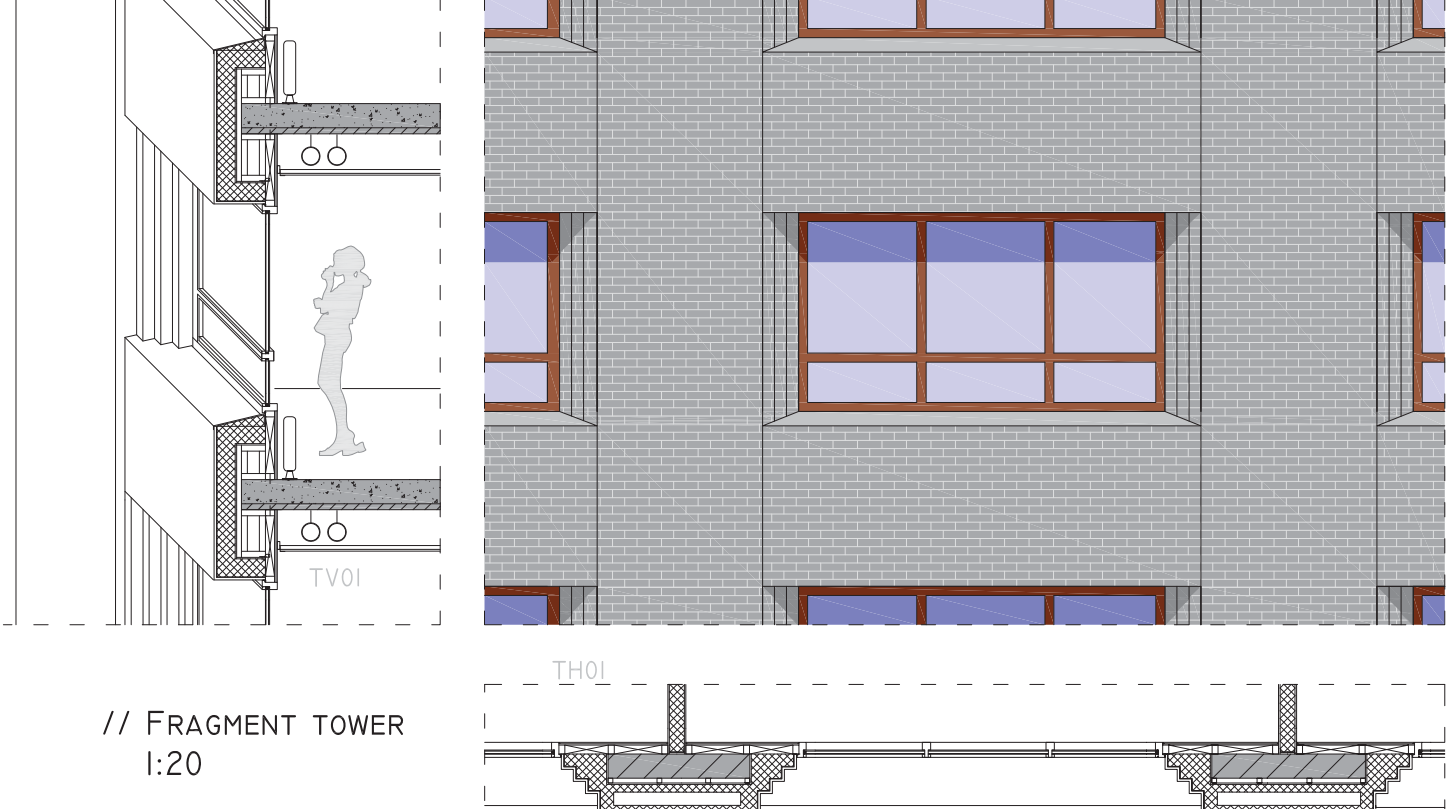

// FRAGMENT TOWER 1:20



// FRAGMENT PLINT 1:50

