


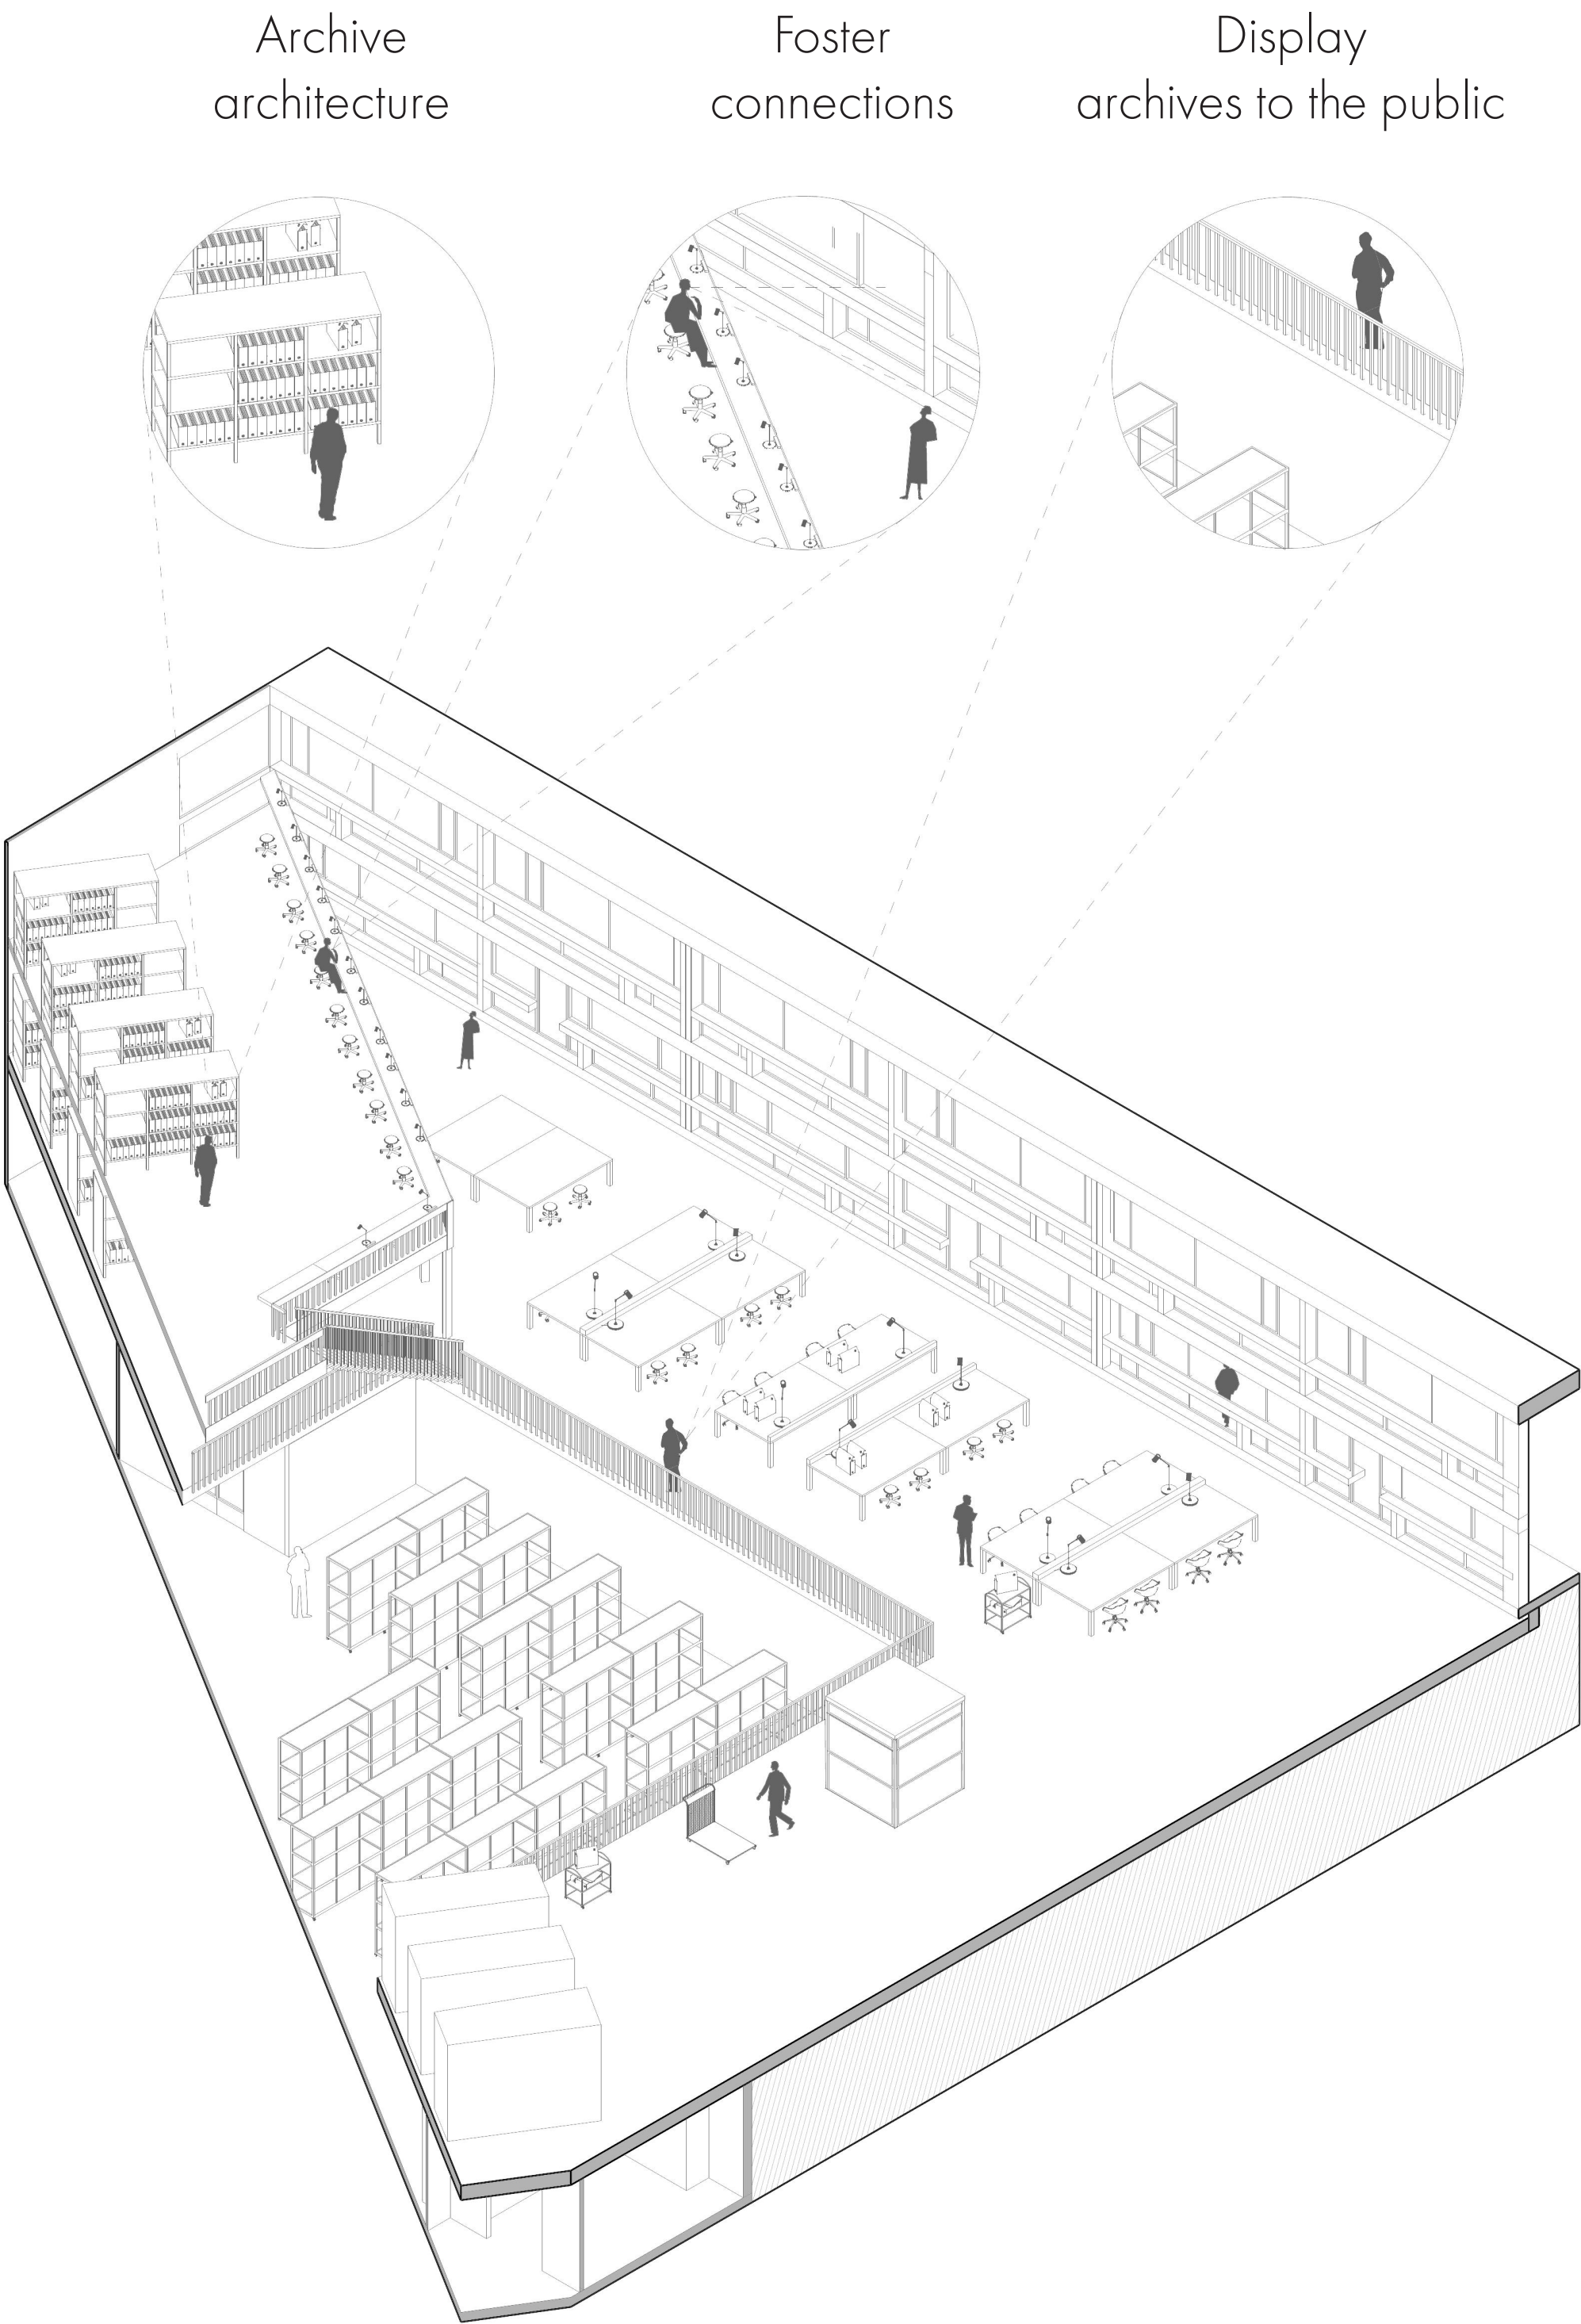
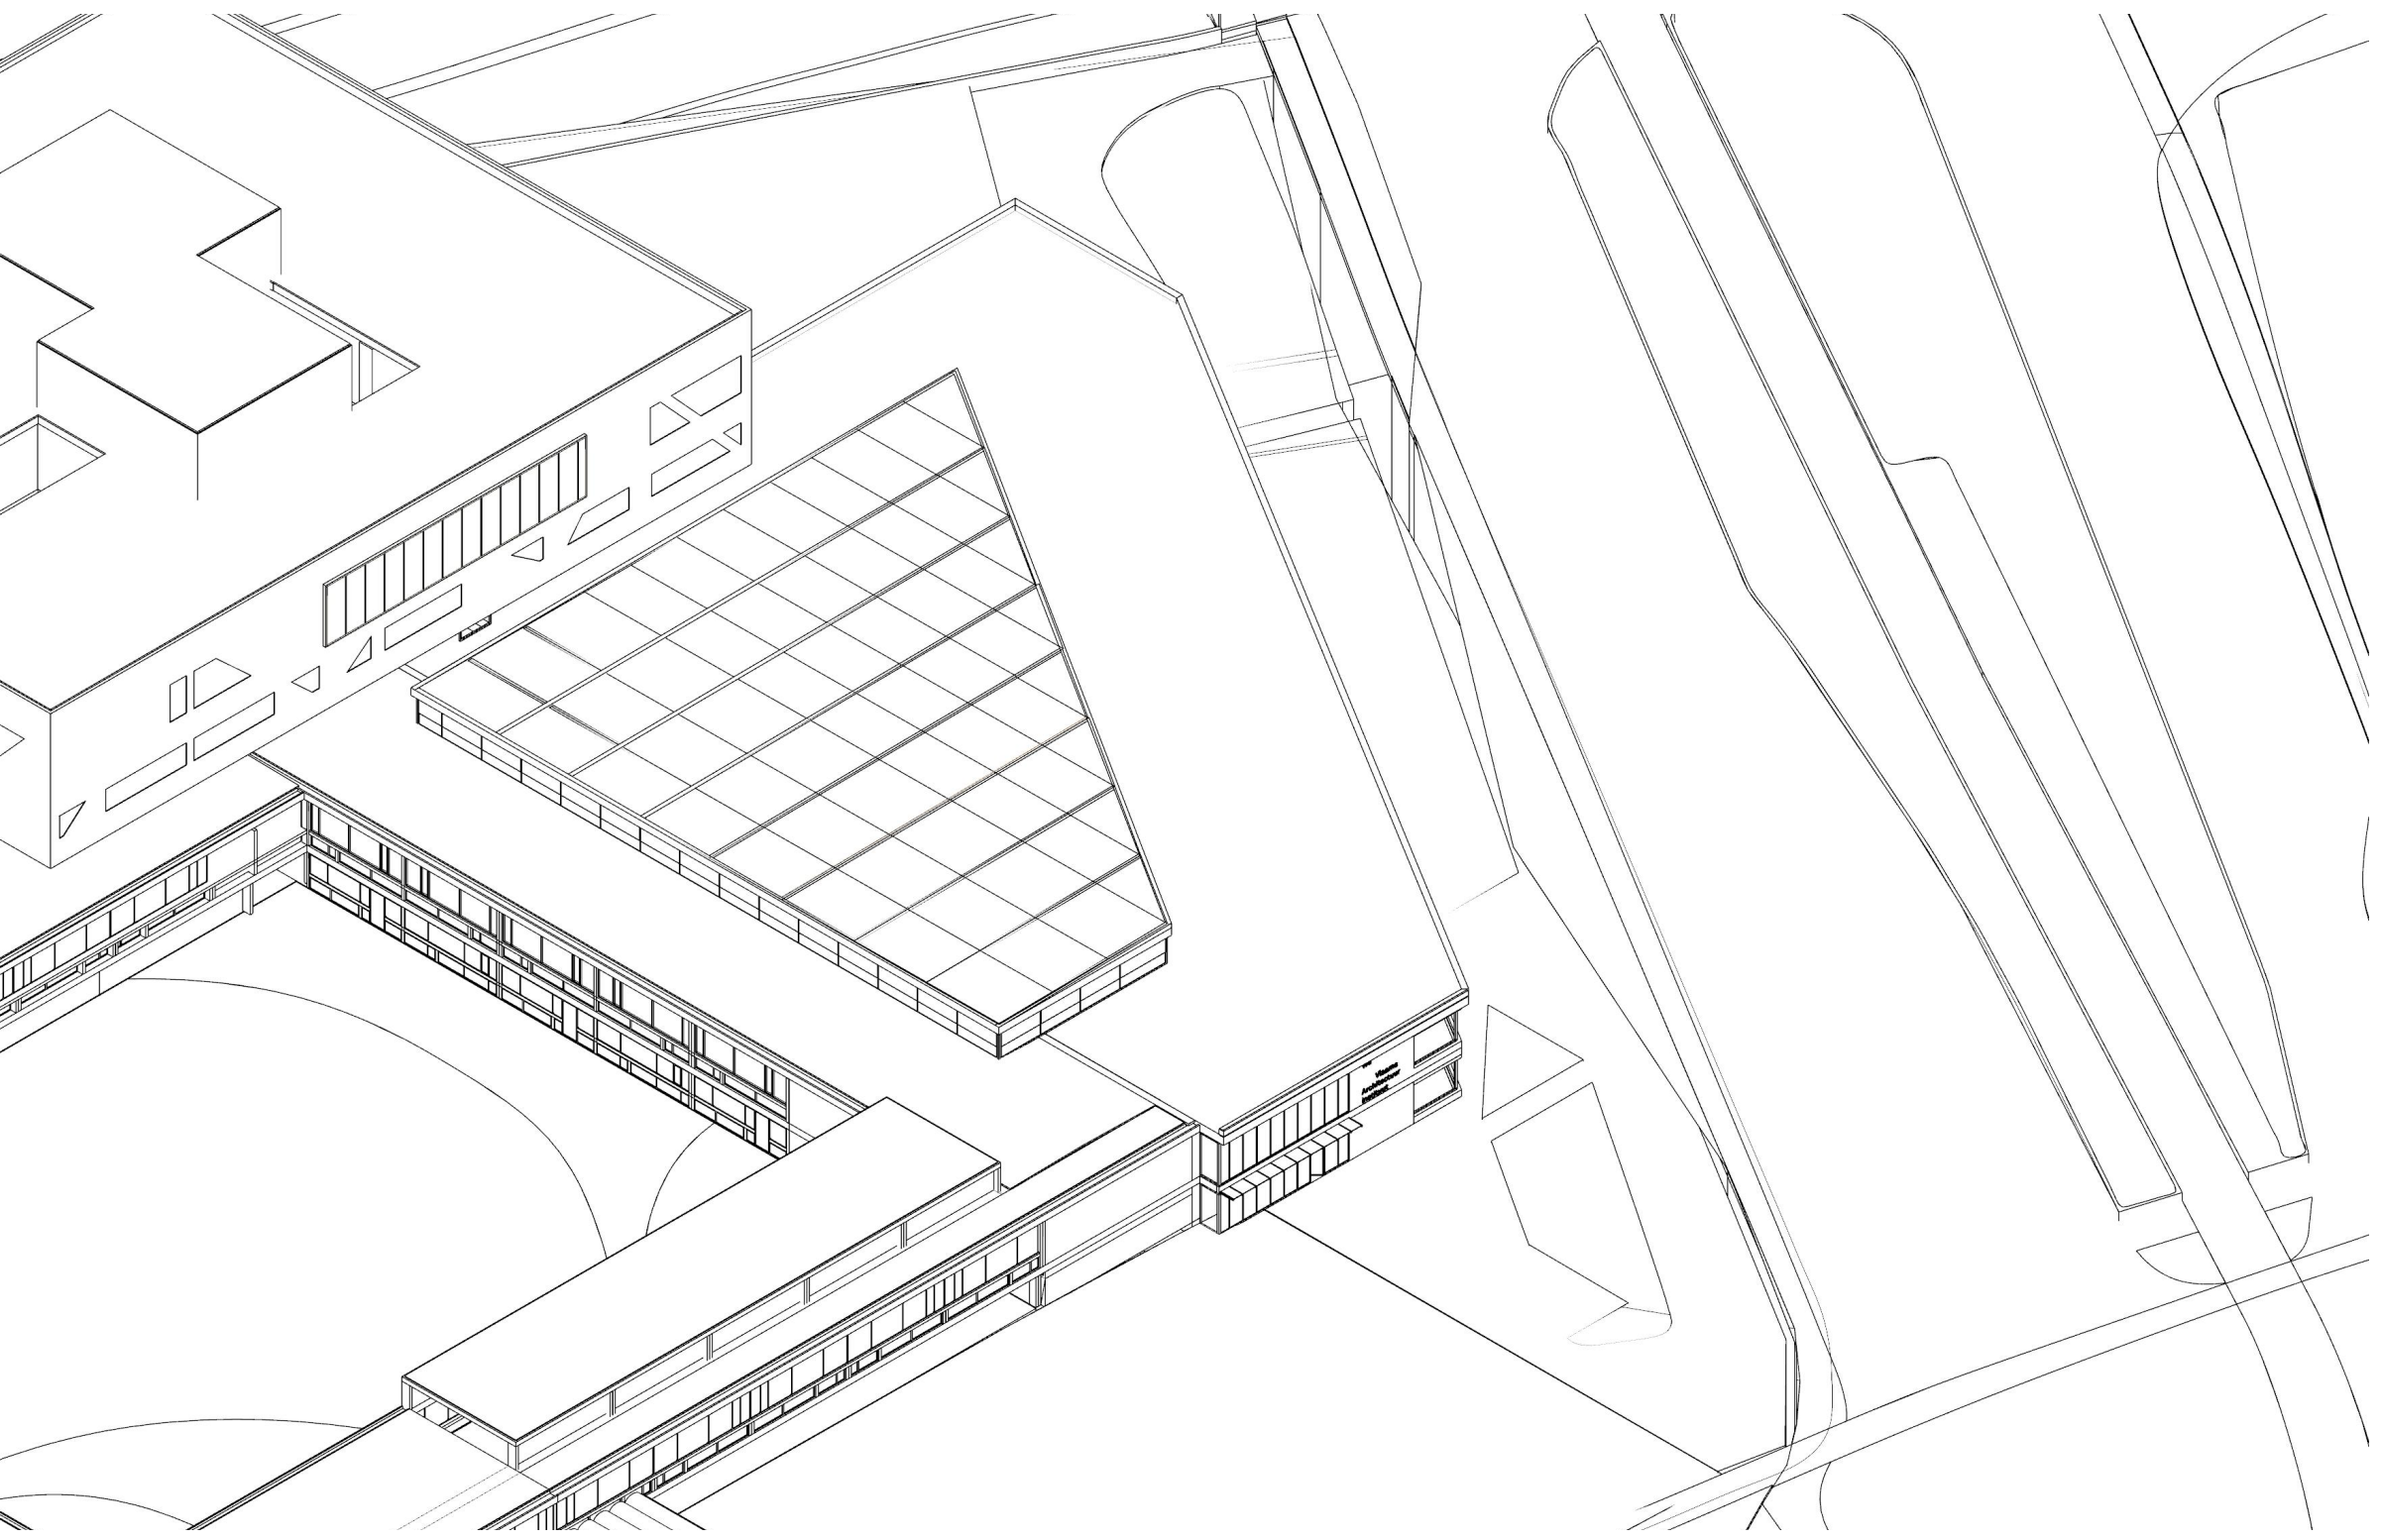
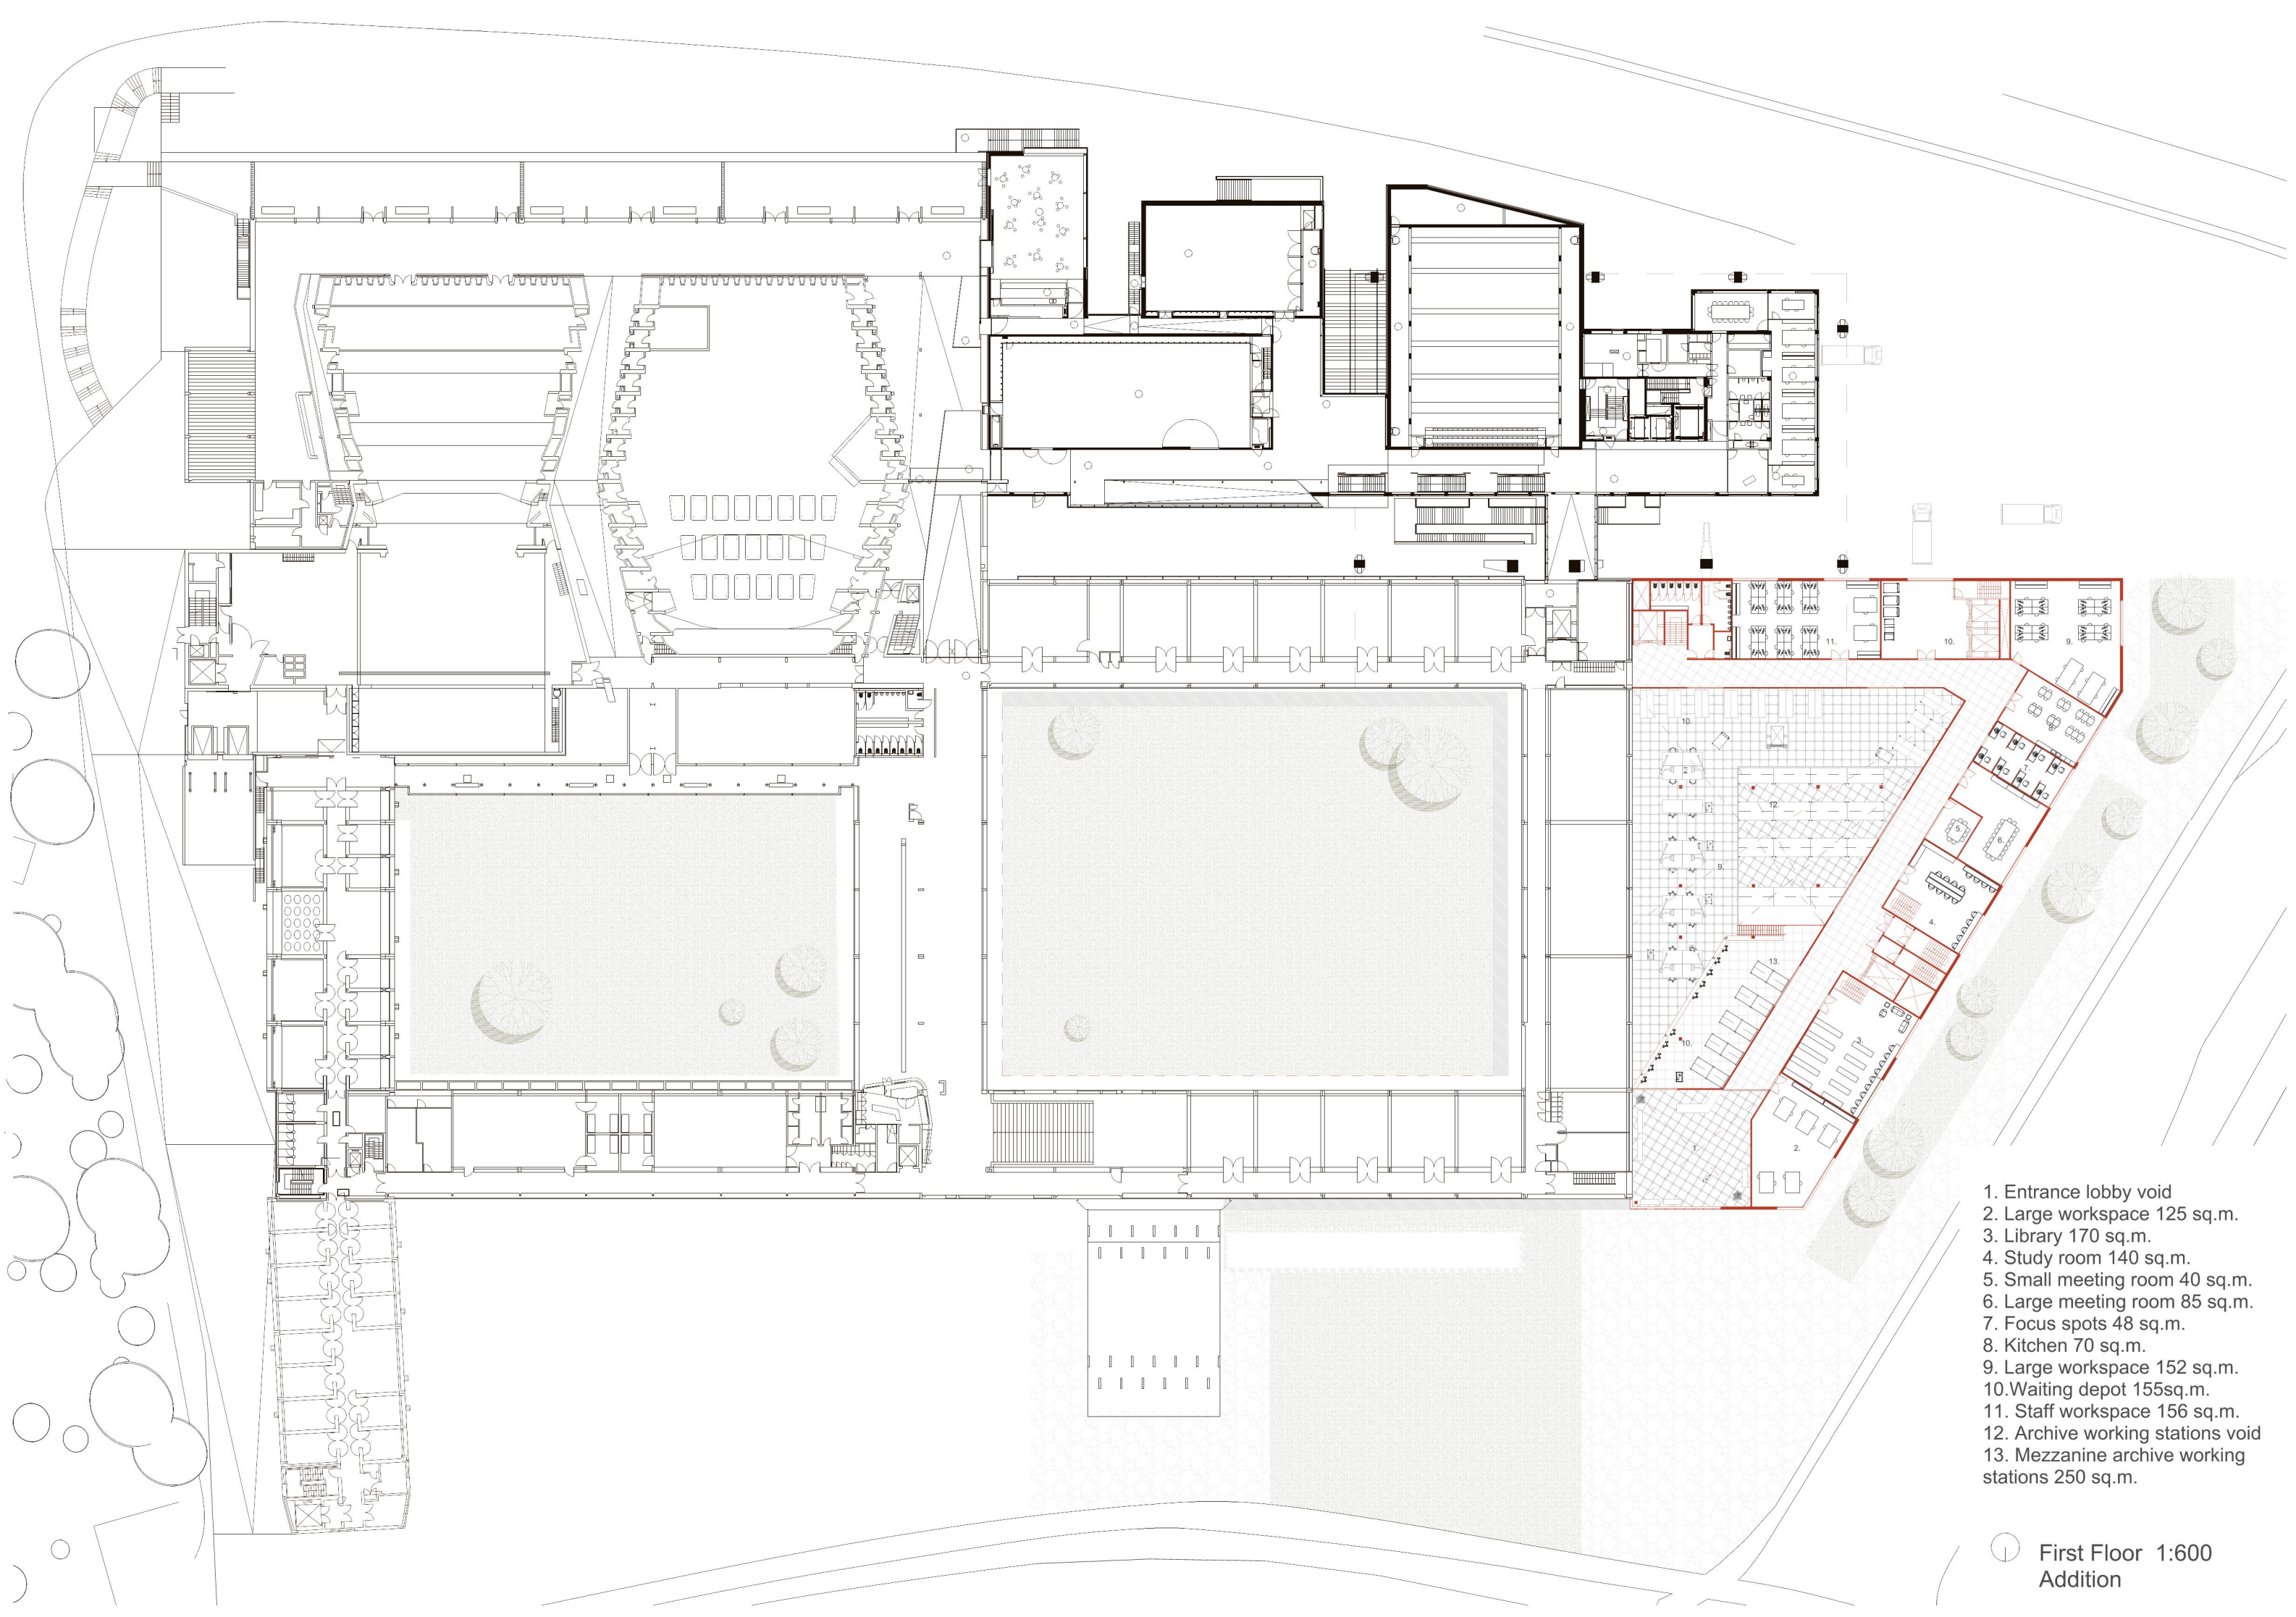
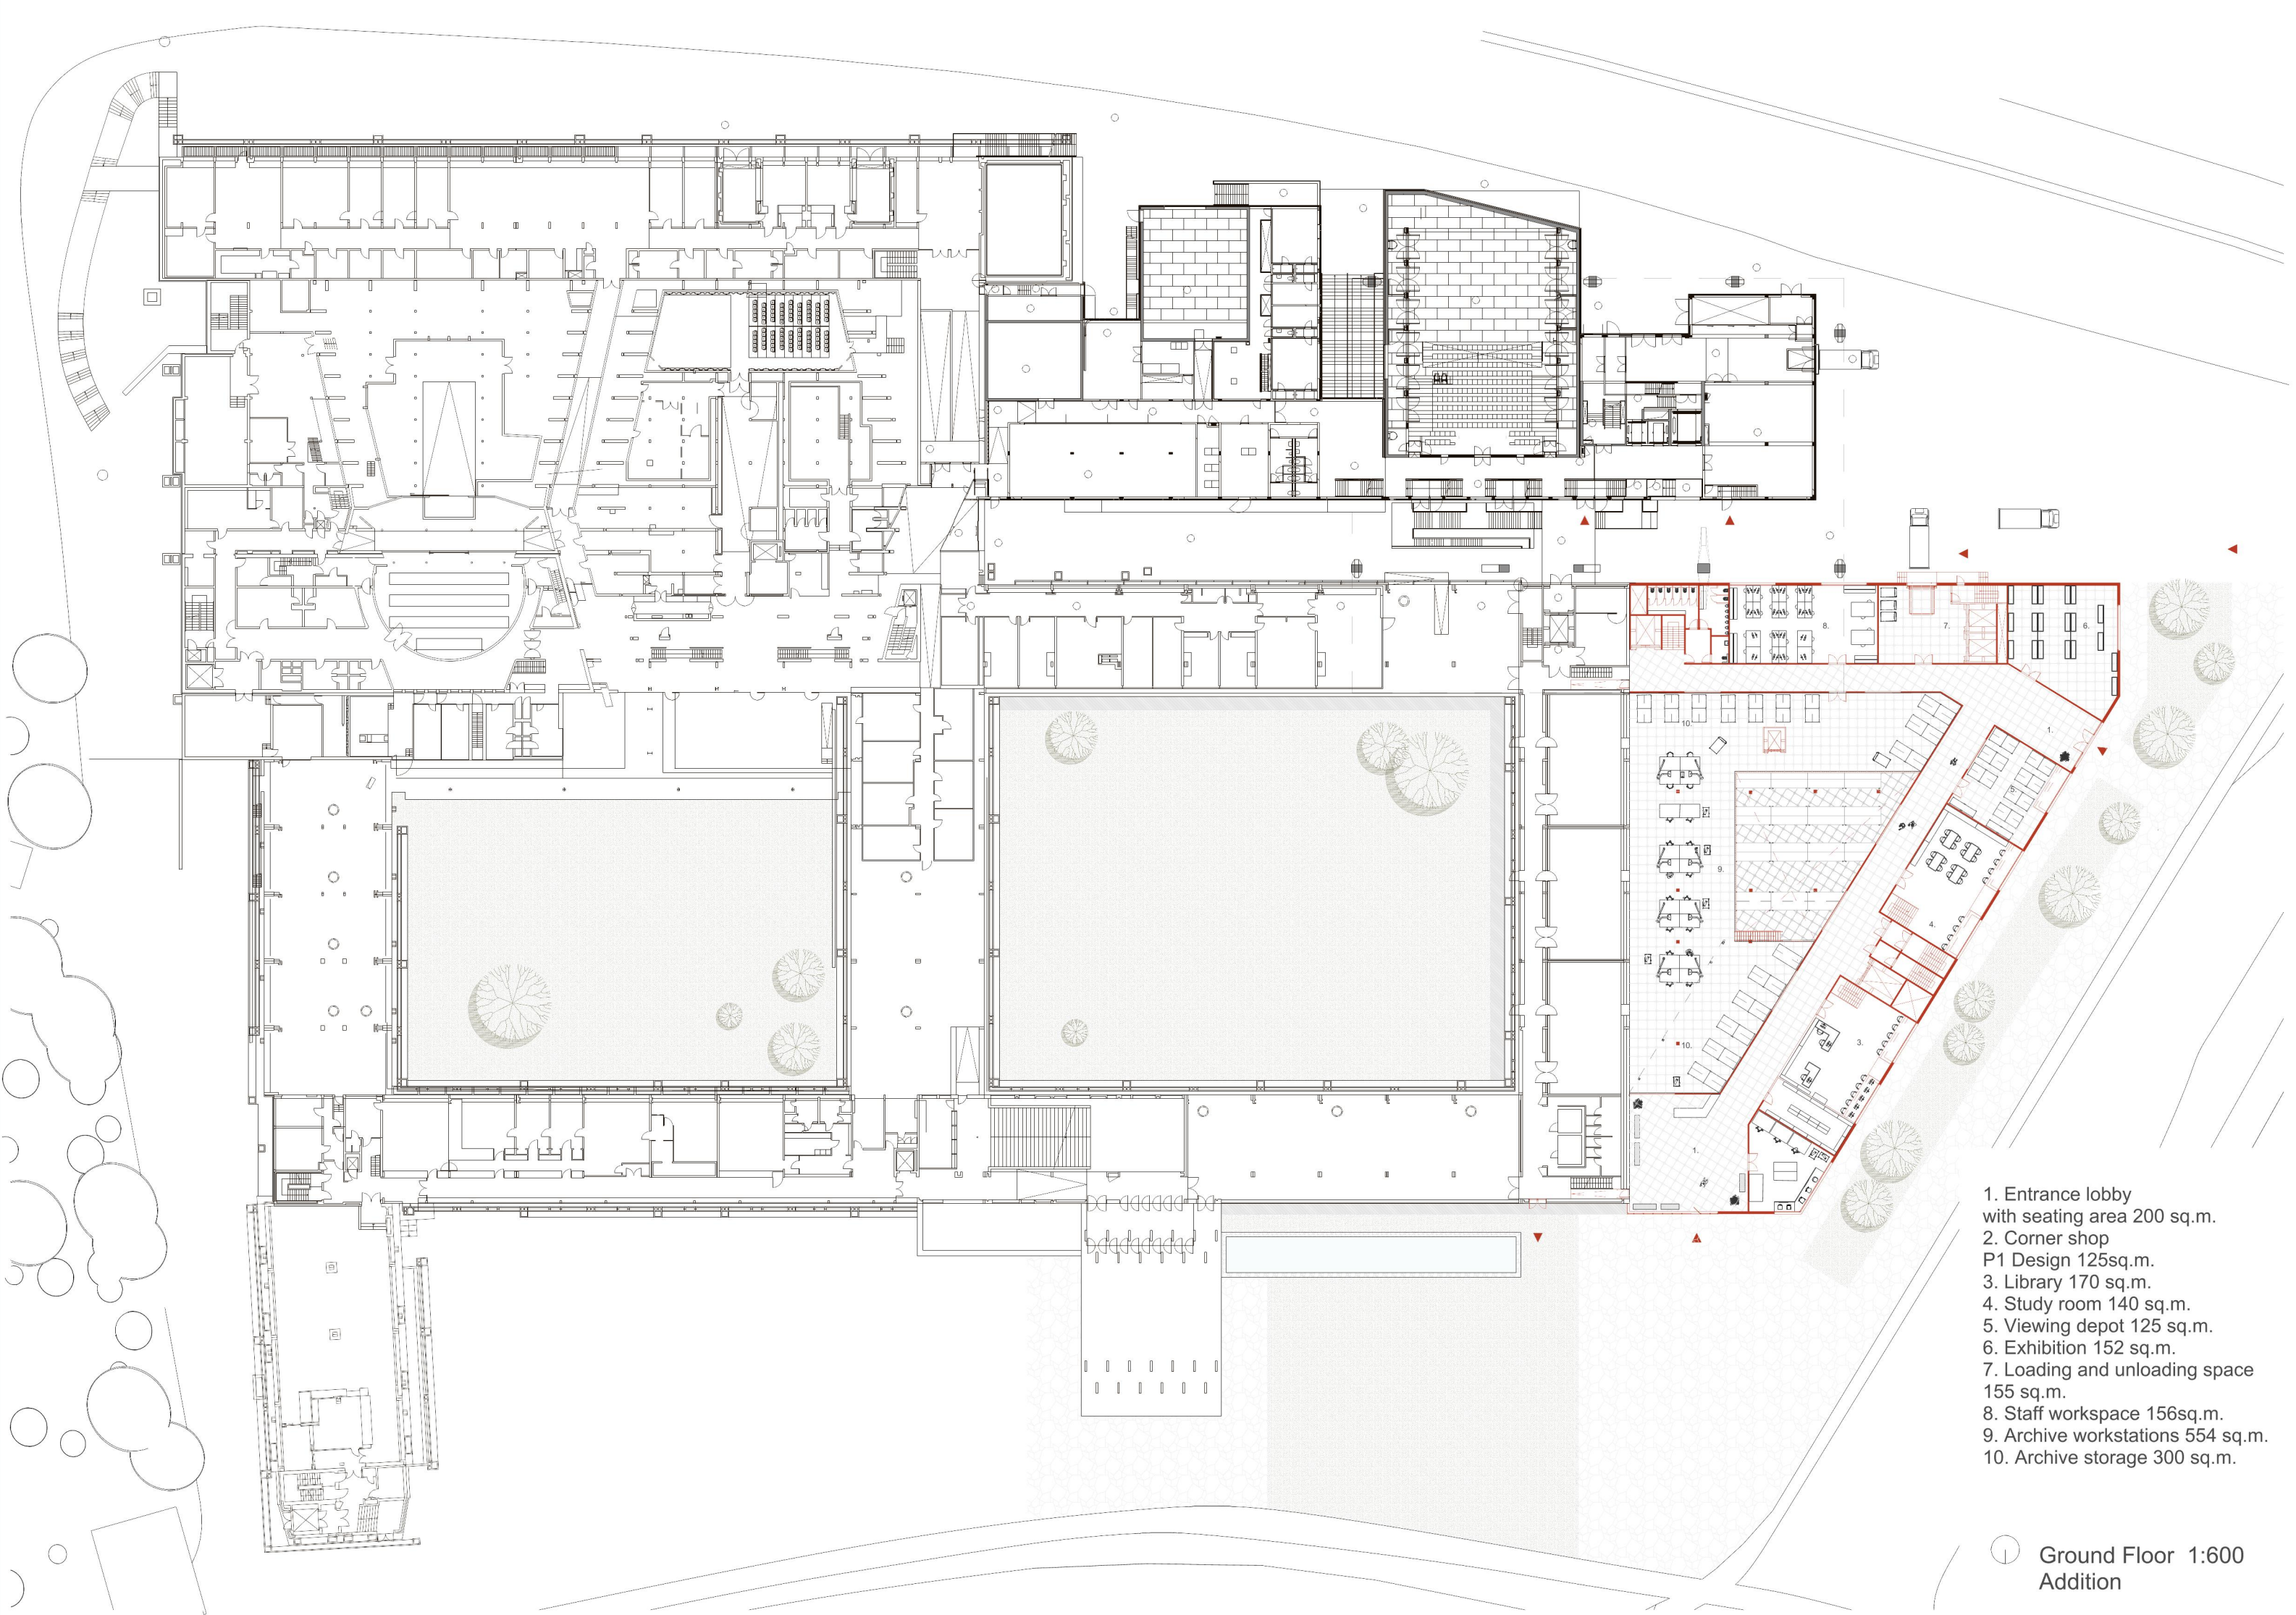


AN ARCHIVE UNDER THE SKY

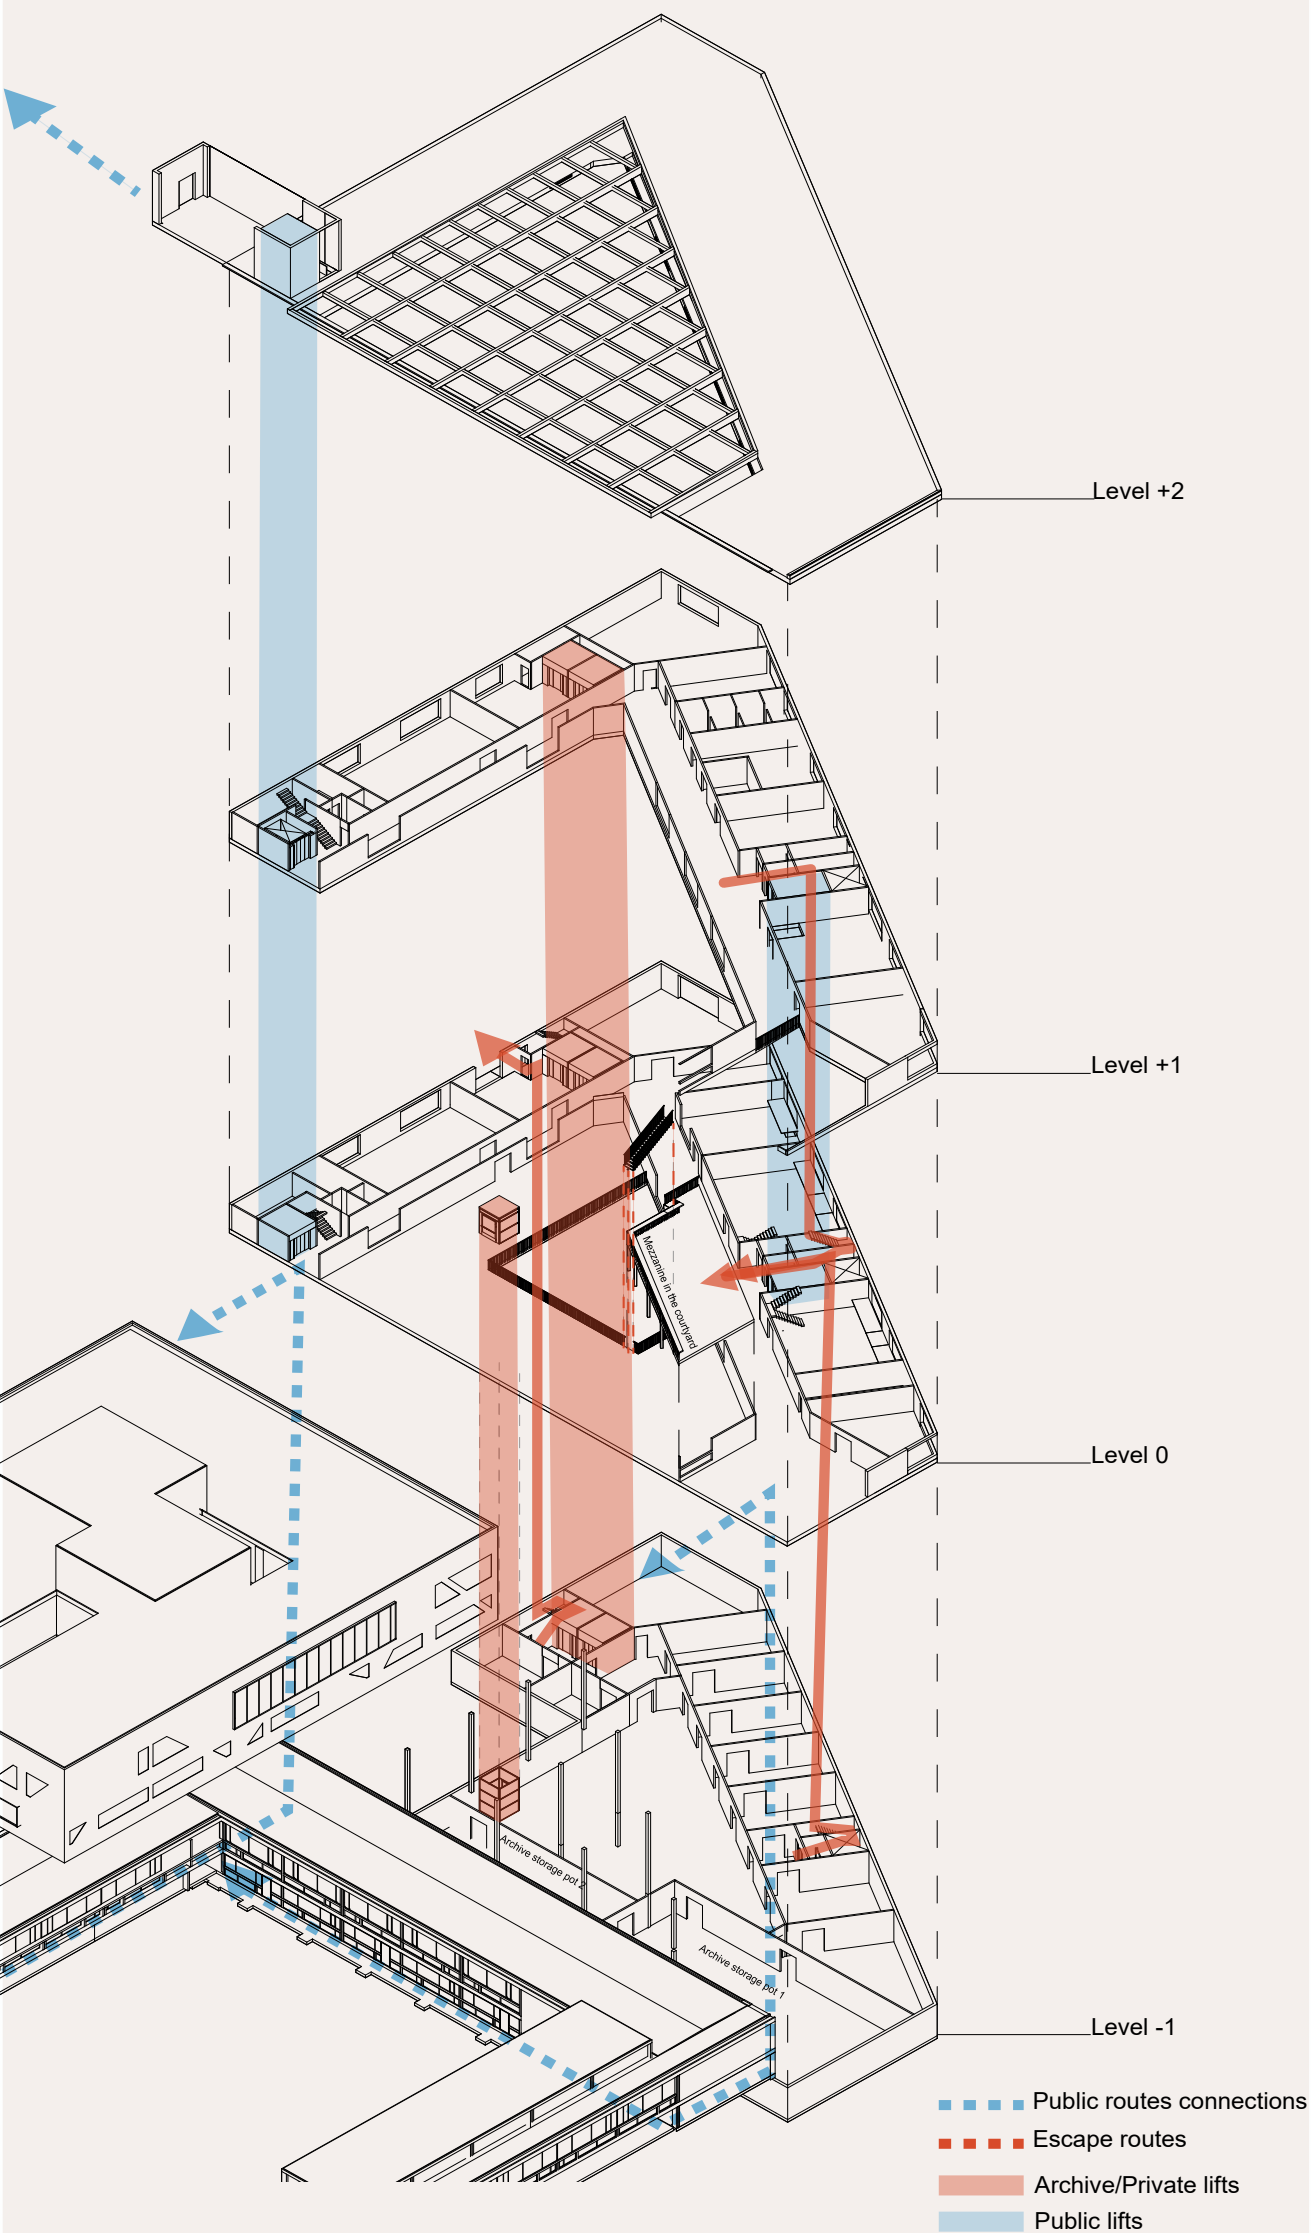

PROJECT VISIONS

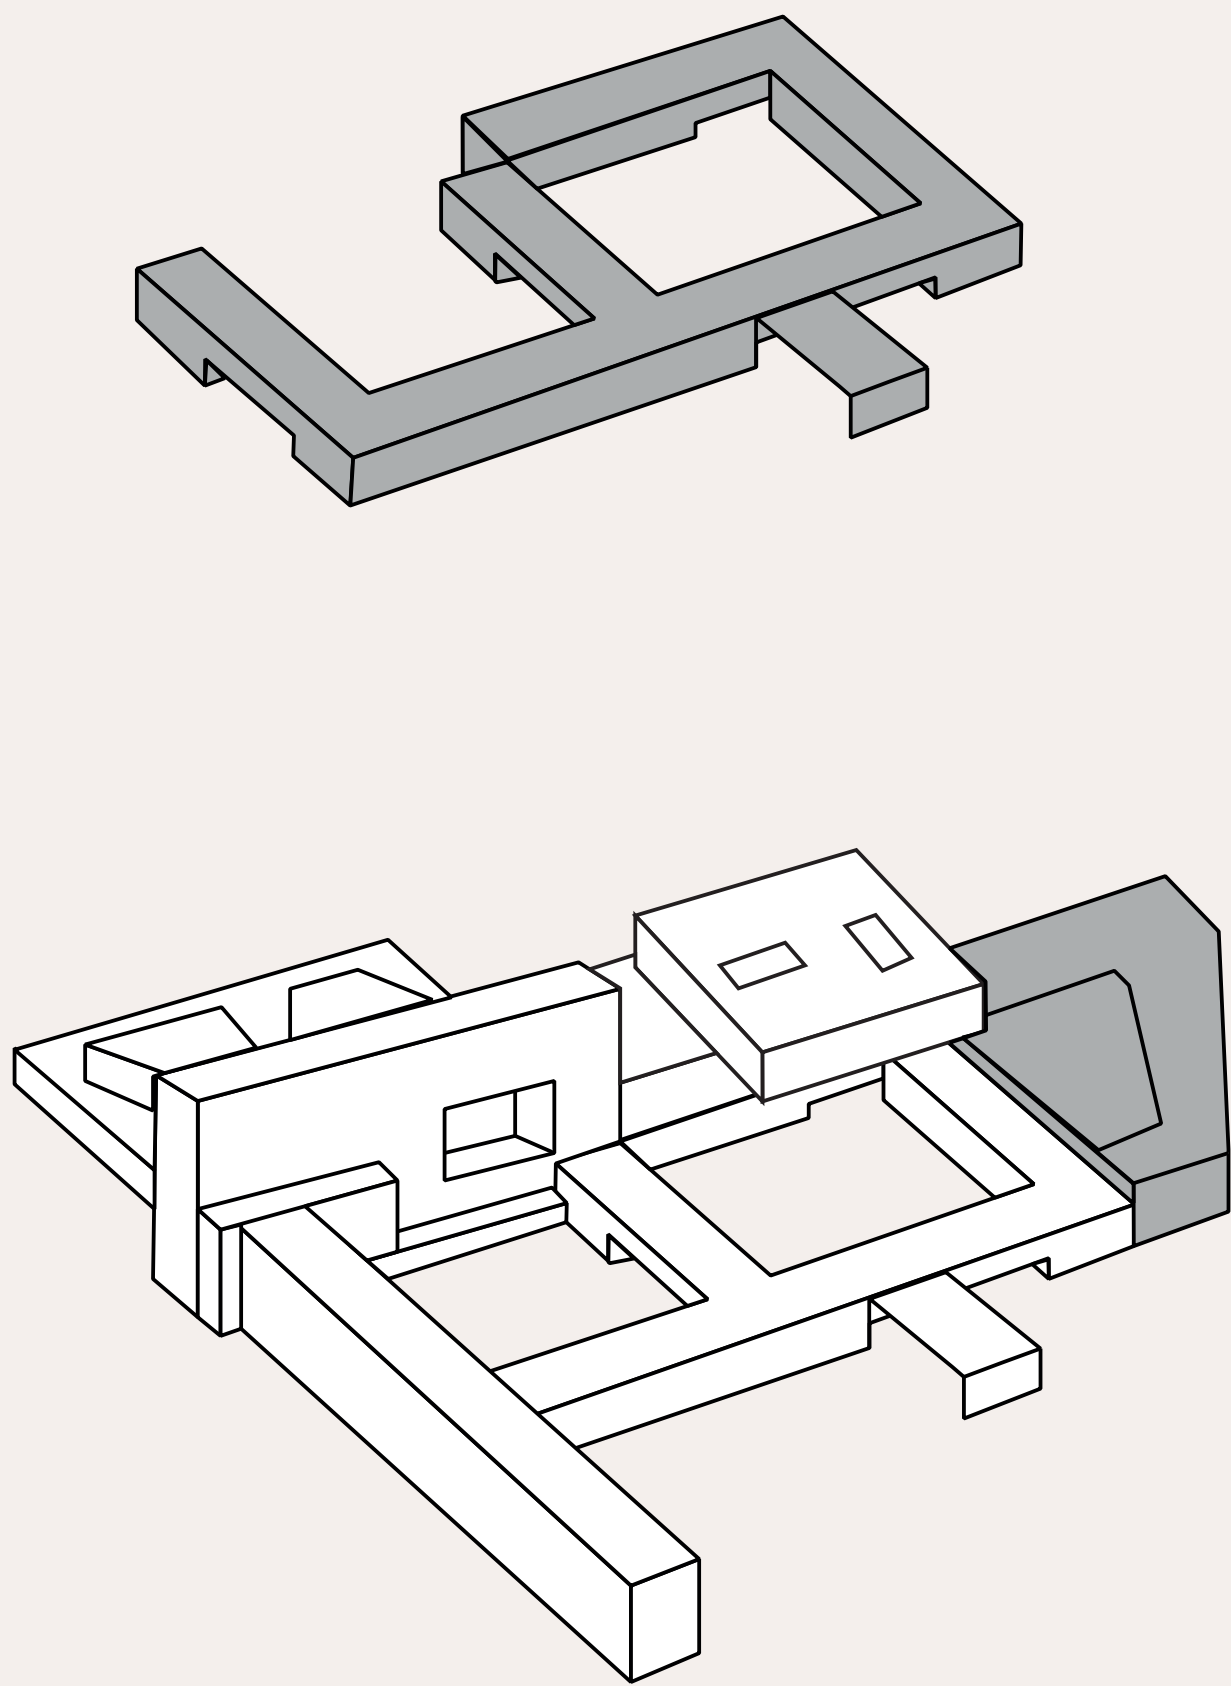

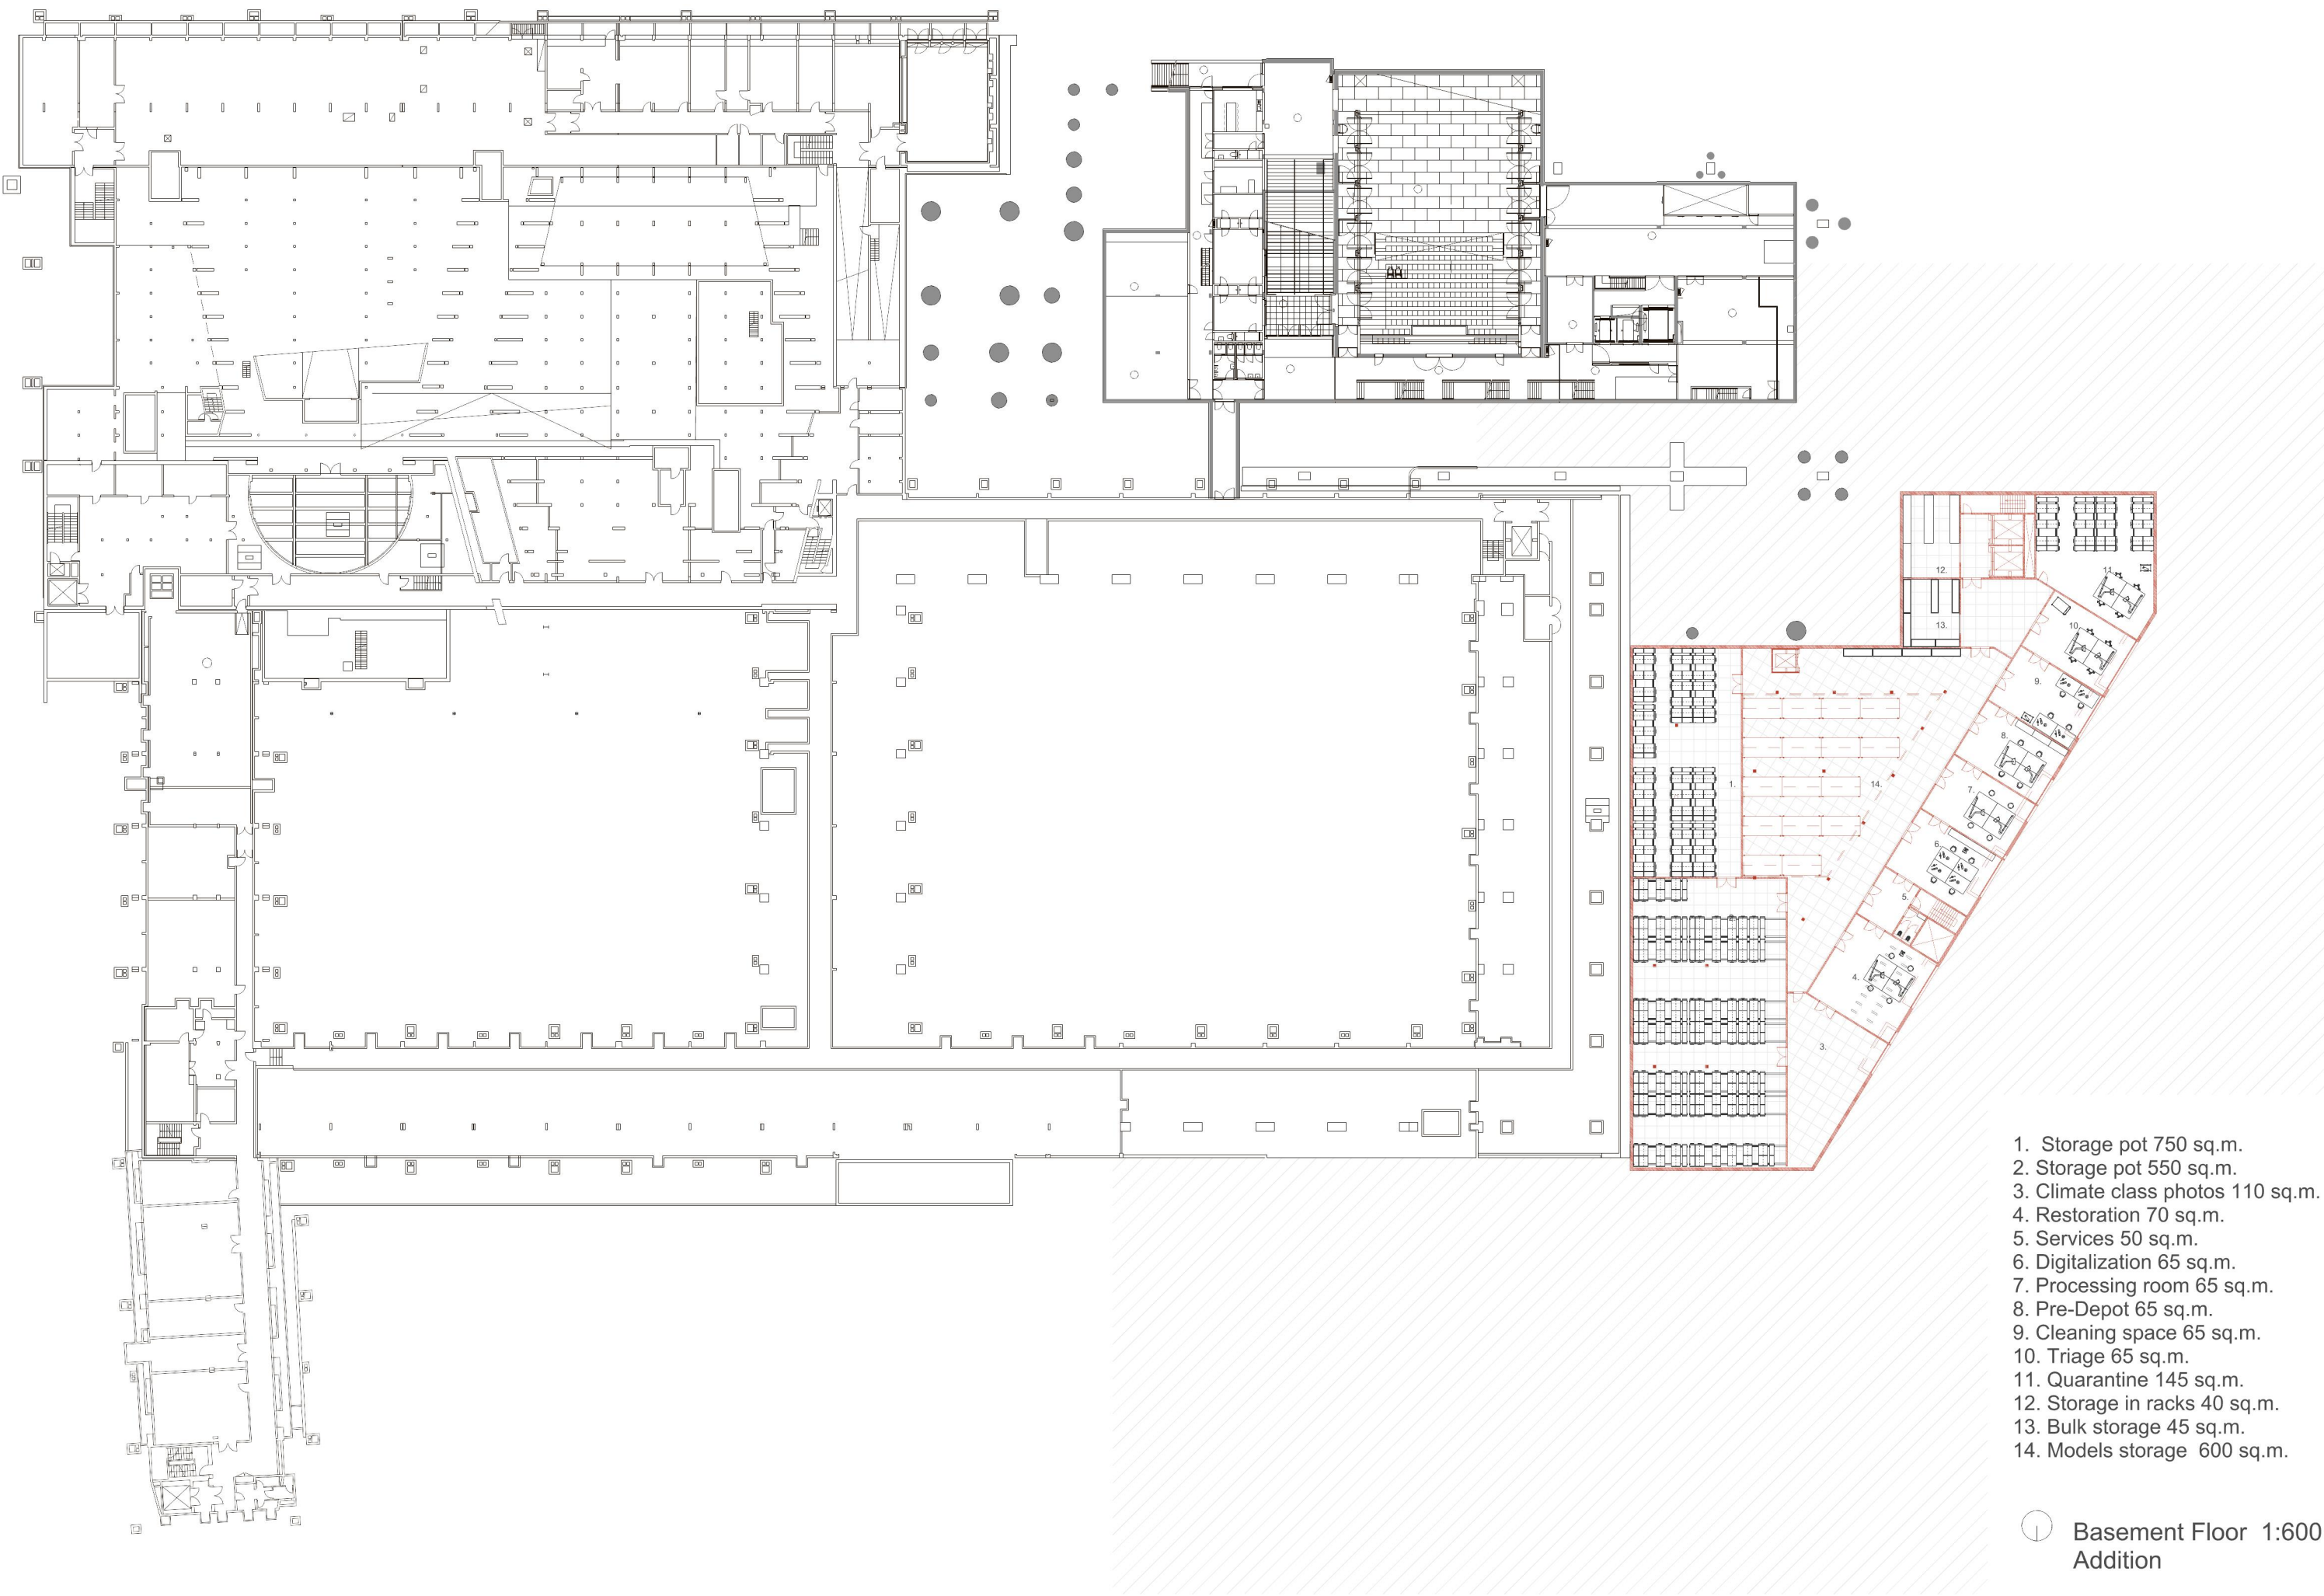

1. Storage pot 750 sq.m.
2. Storage pot 550 sq.m.
3. Climate class photos 110 sq.m.
4. Restoration 70 sq.m.
5. Services 50 sq.m.
6. Digitalization 65 sq.m.
7. Processing room 65 sq.m.
8. Pre-Depot 65 sq.m.
9. Cleaning space 65 sq.m.
10. Triage 65 sq.m.
11. Quarantine 145 sq.m.
12. Storage in racks 40 sq.m.
13. Bulk storage 45 sq.m.
14. Models storage 600 sq.m.

Basement Floor 1:600
Addition

URBAN CORNER




STREET EDGE



ARCHIVE



FURNITURE

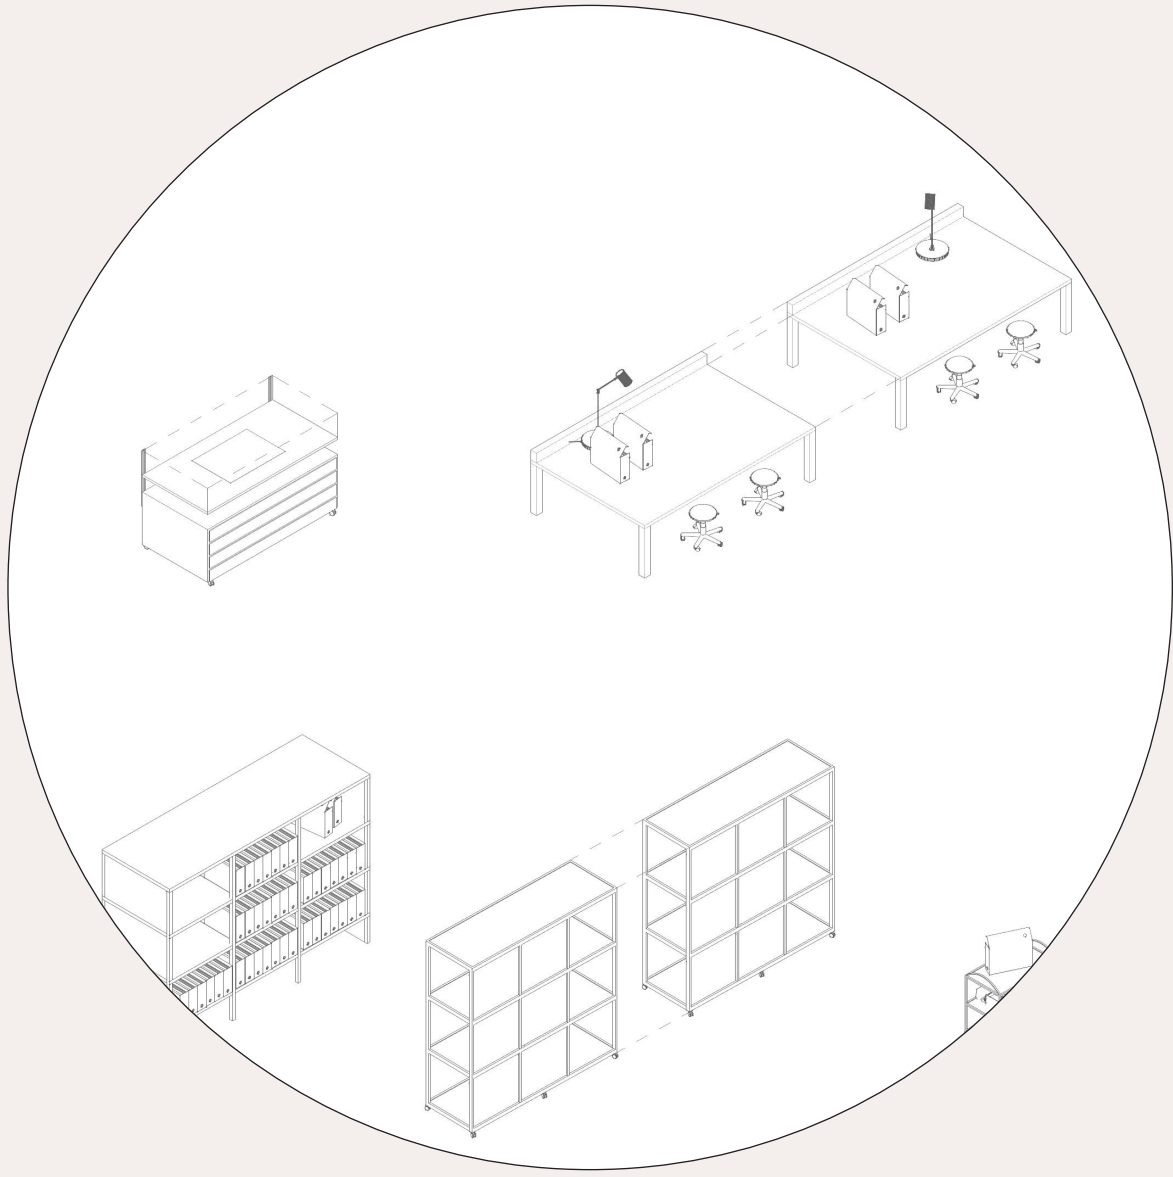

VAl climatised
depot
External shading


Léon Stynen's facade
becomes an archive piece


Raised slanted roof

Stéphane Beel


P1 design vitrine
shop corner

Mezzanine

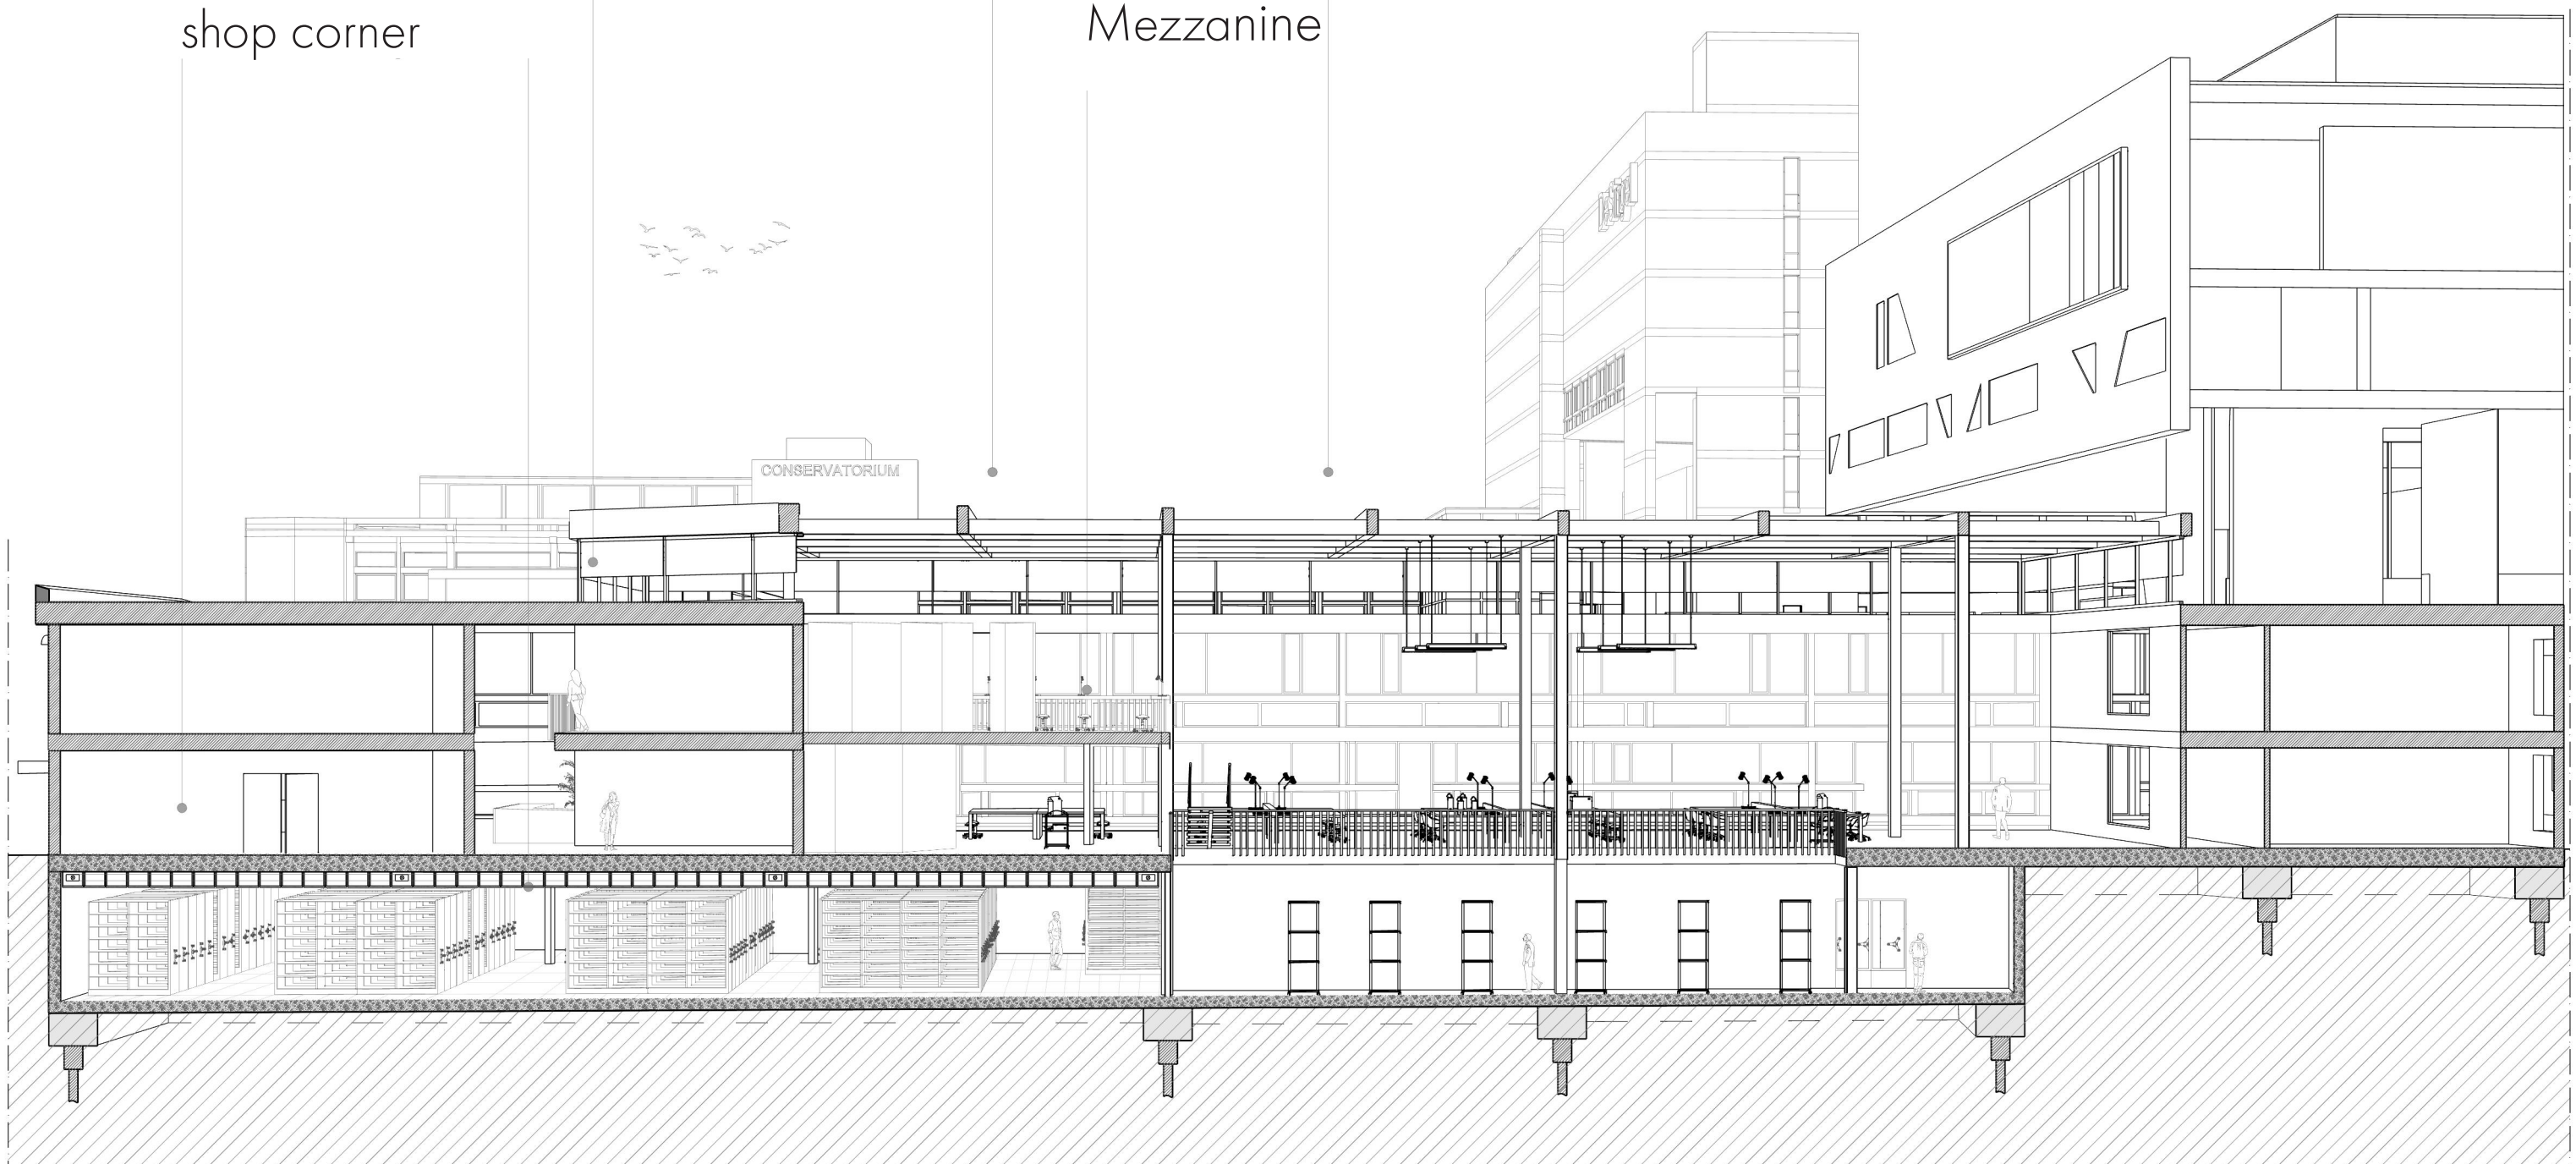


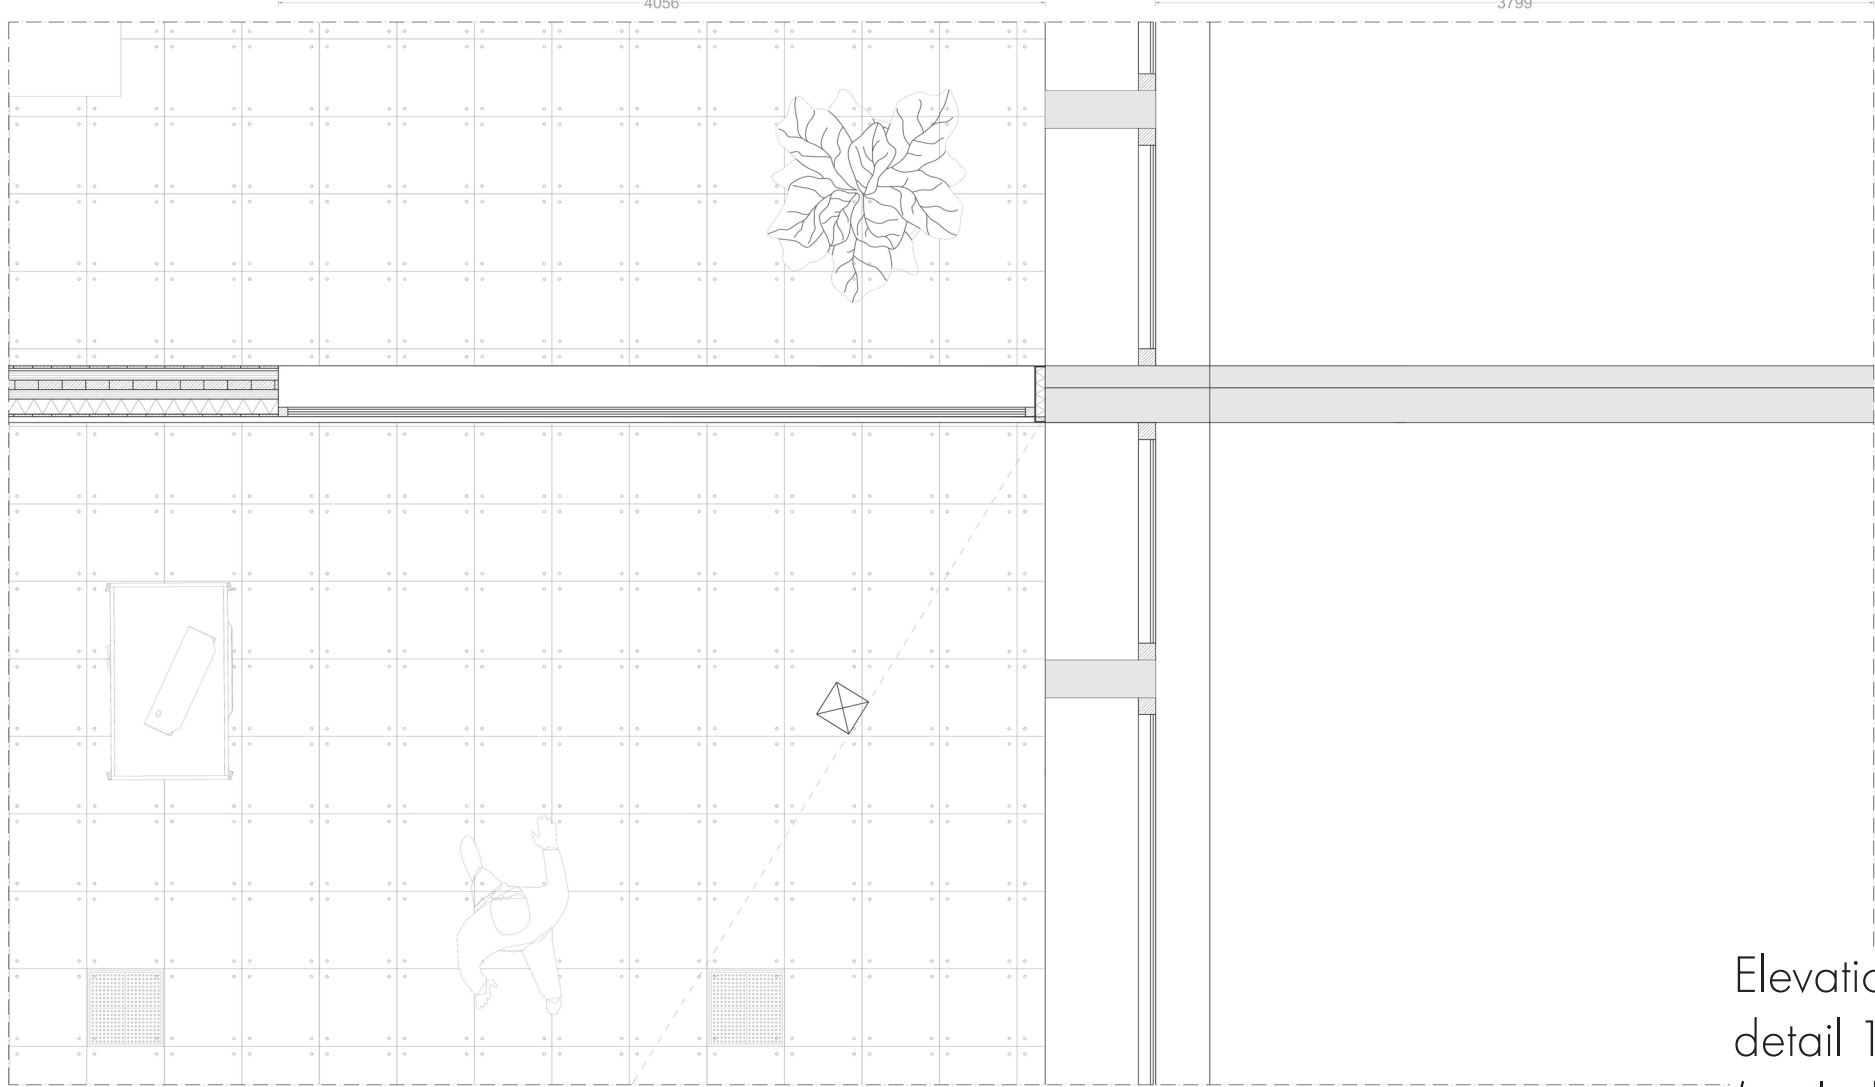

Elevation
detail 1:20
(scaled 1:40)

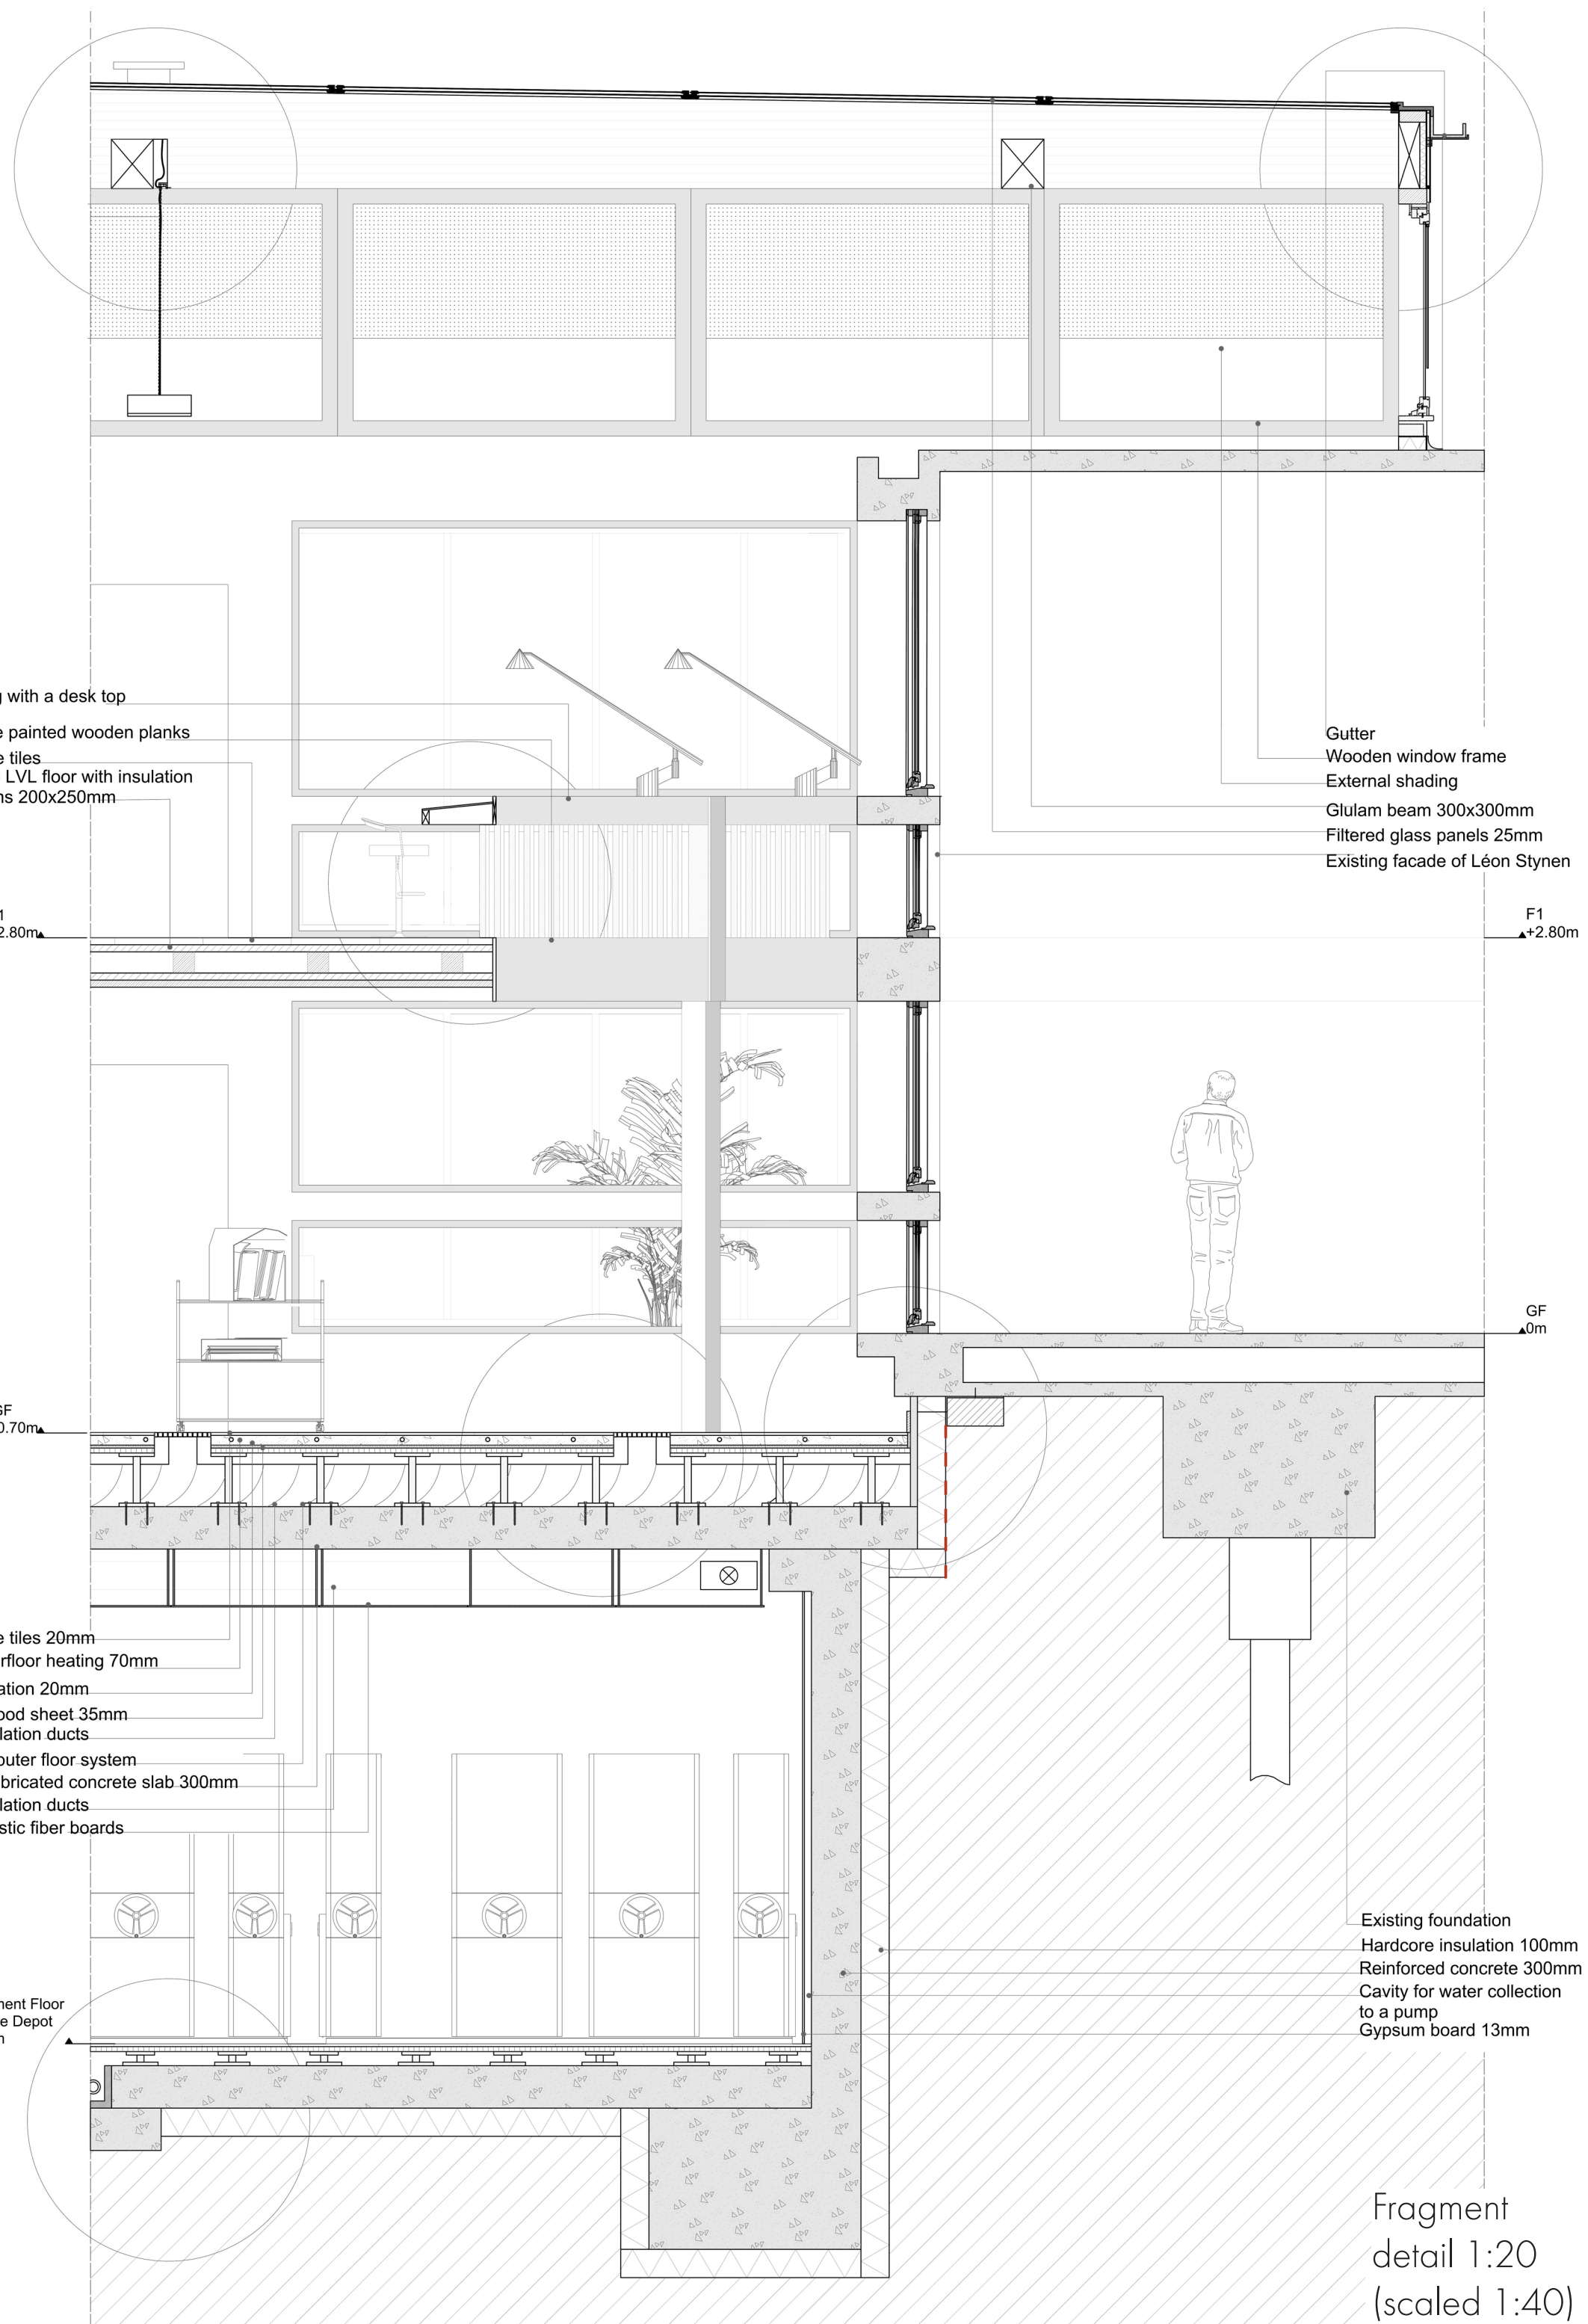


Fragment
detail 1:20
(scaled 1:40)

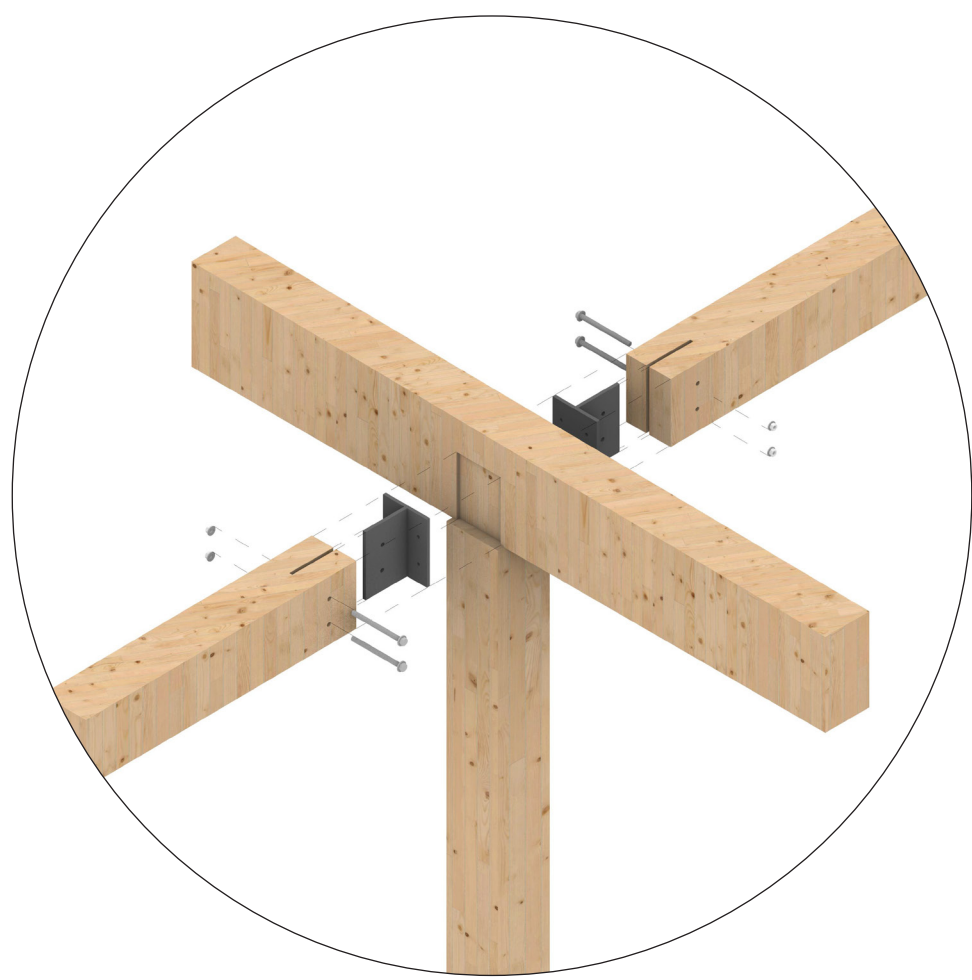

Basement floor |
Reinforced concrete and
prefabricated slabs spanning
5-7m

Ground, first and second floor |
CLT structural walls and kerto
LVL floors spanning up to 12m

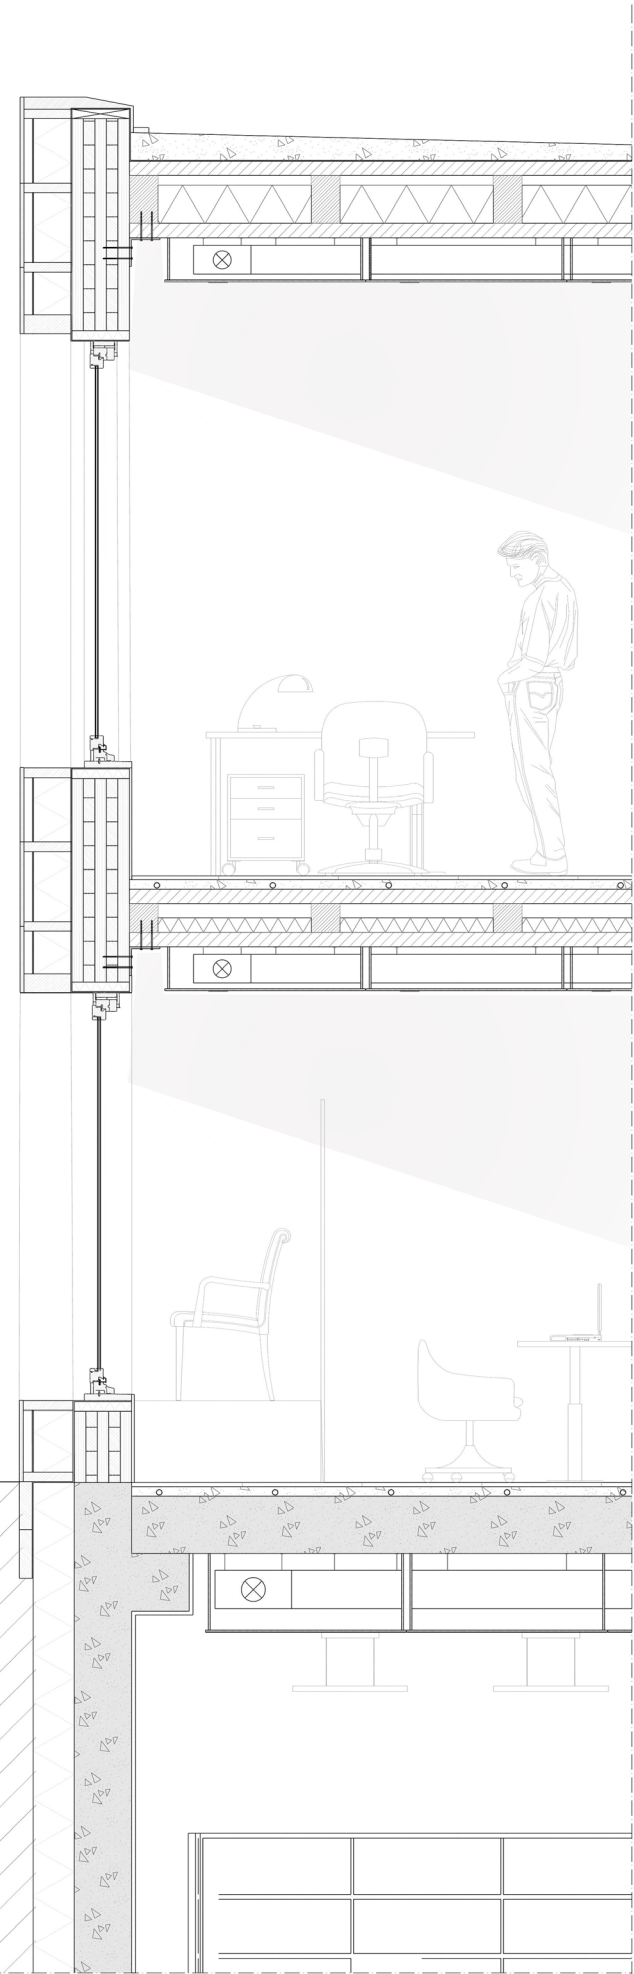

Fragment
detail 1:20
(scaled 1:40)

