



Top view 1:200

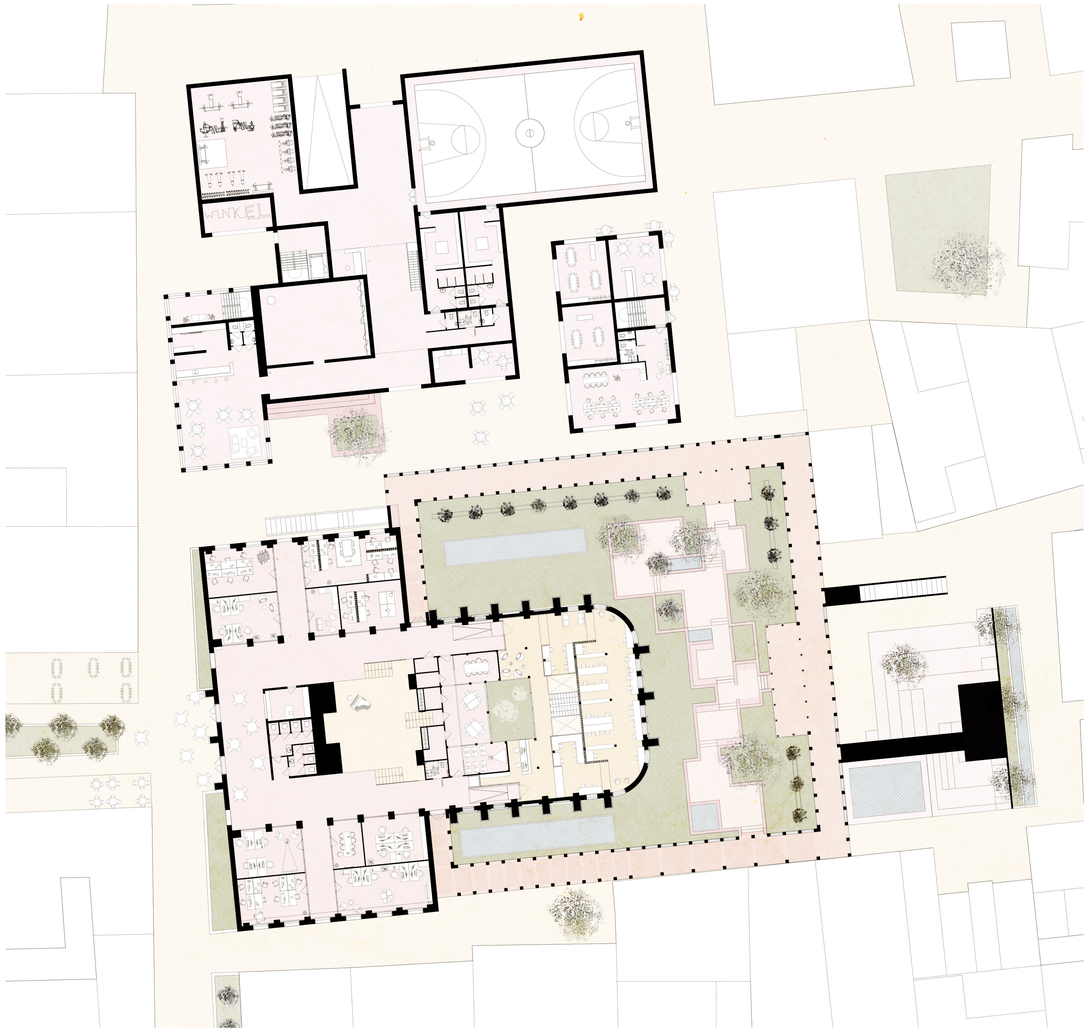

Ground floor 1:200

Section 1:100

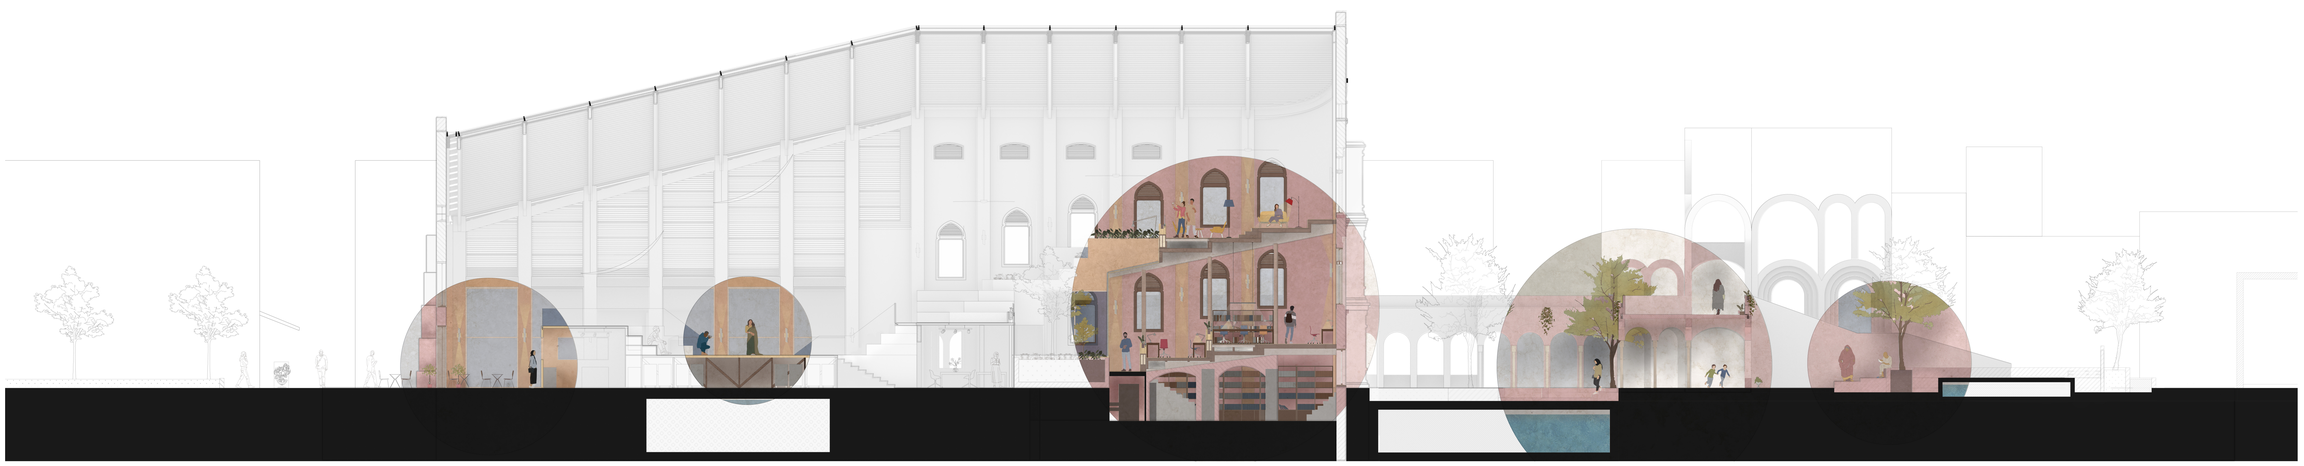




Contextual plan 1:500



Pedestrian street

Section 1:100

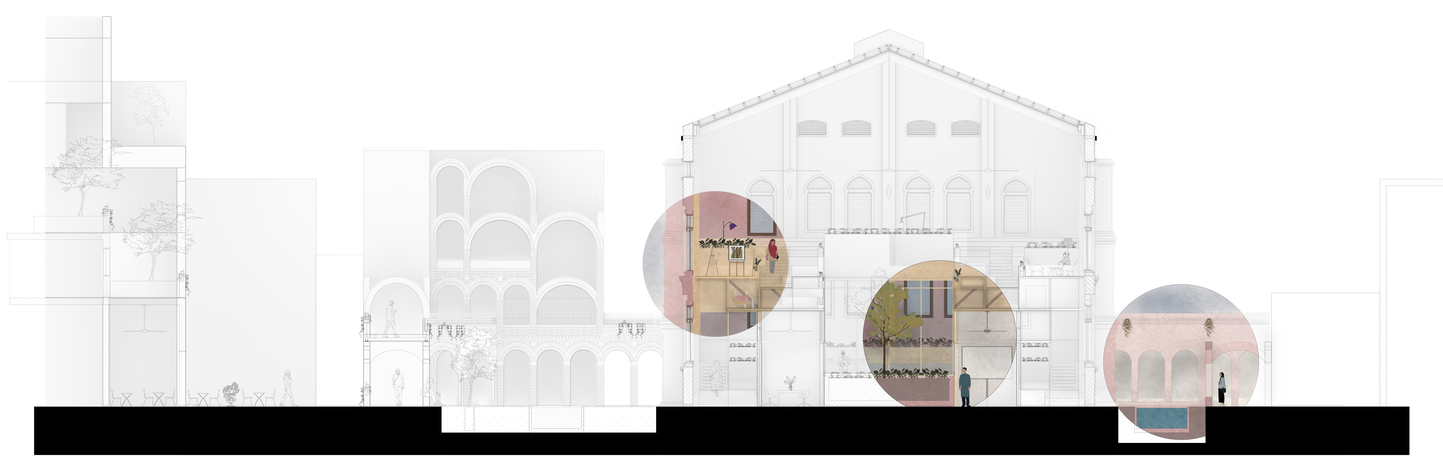

Courtyard

