



West facade

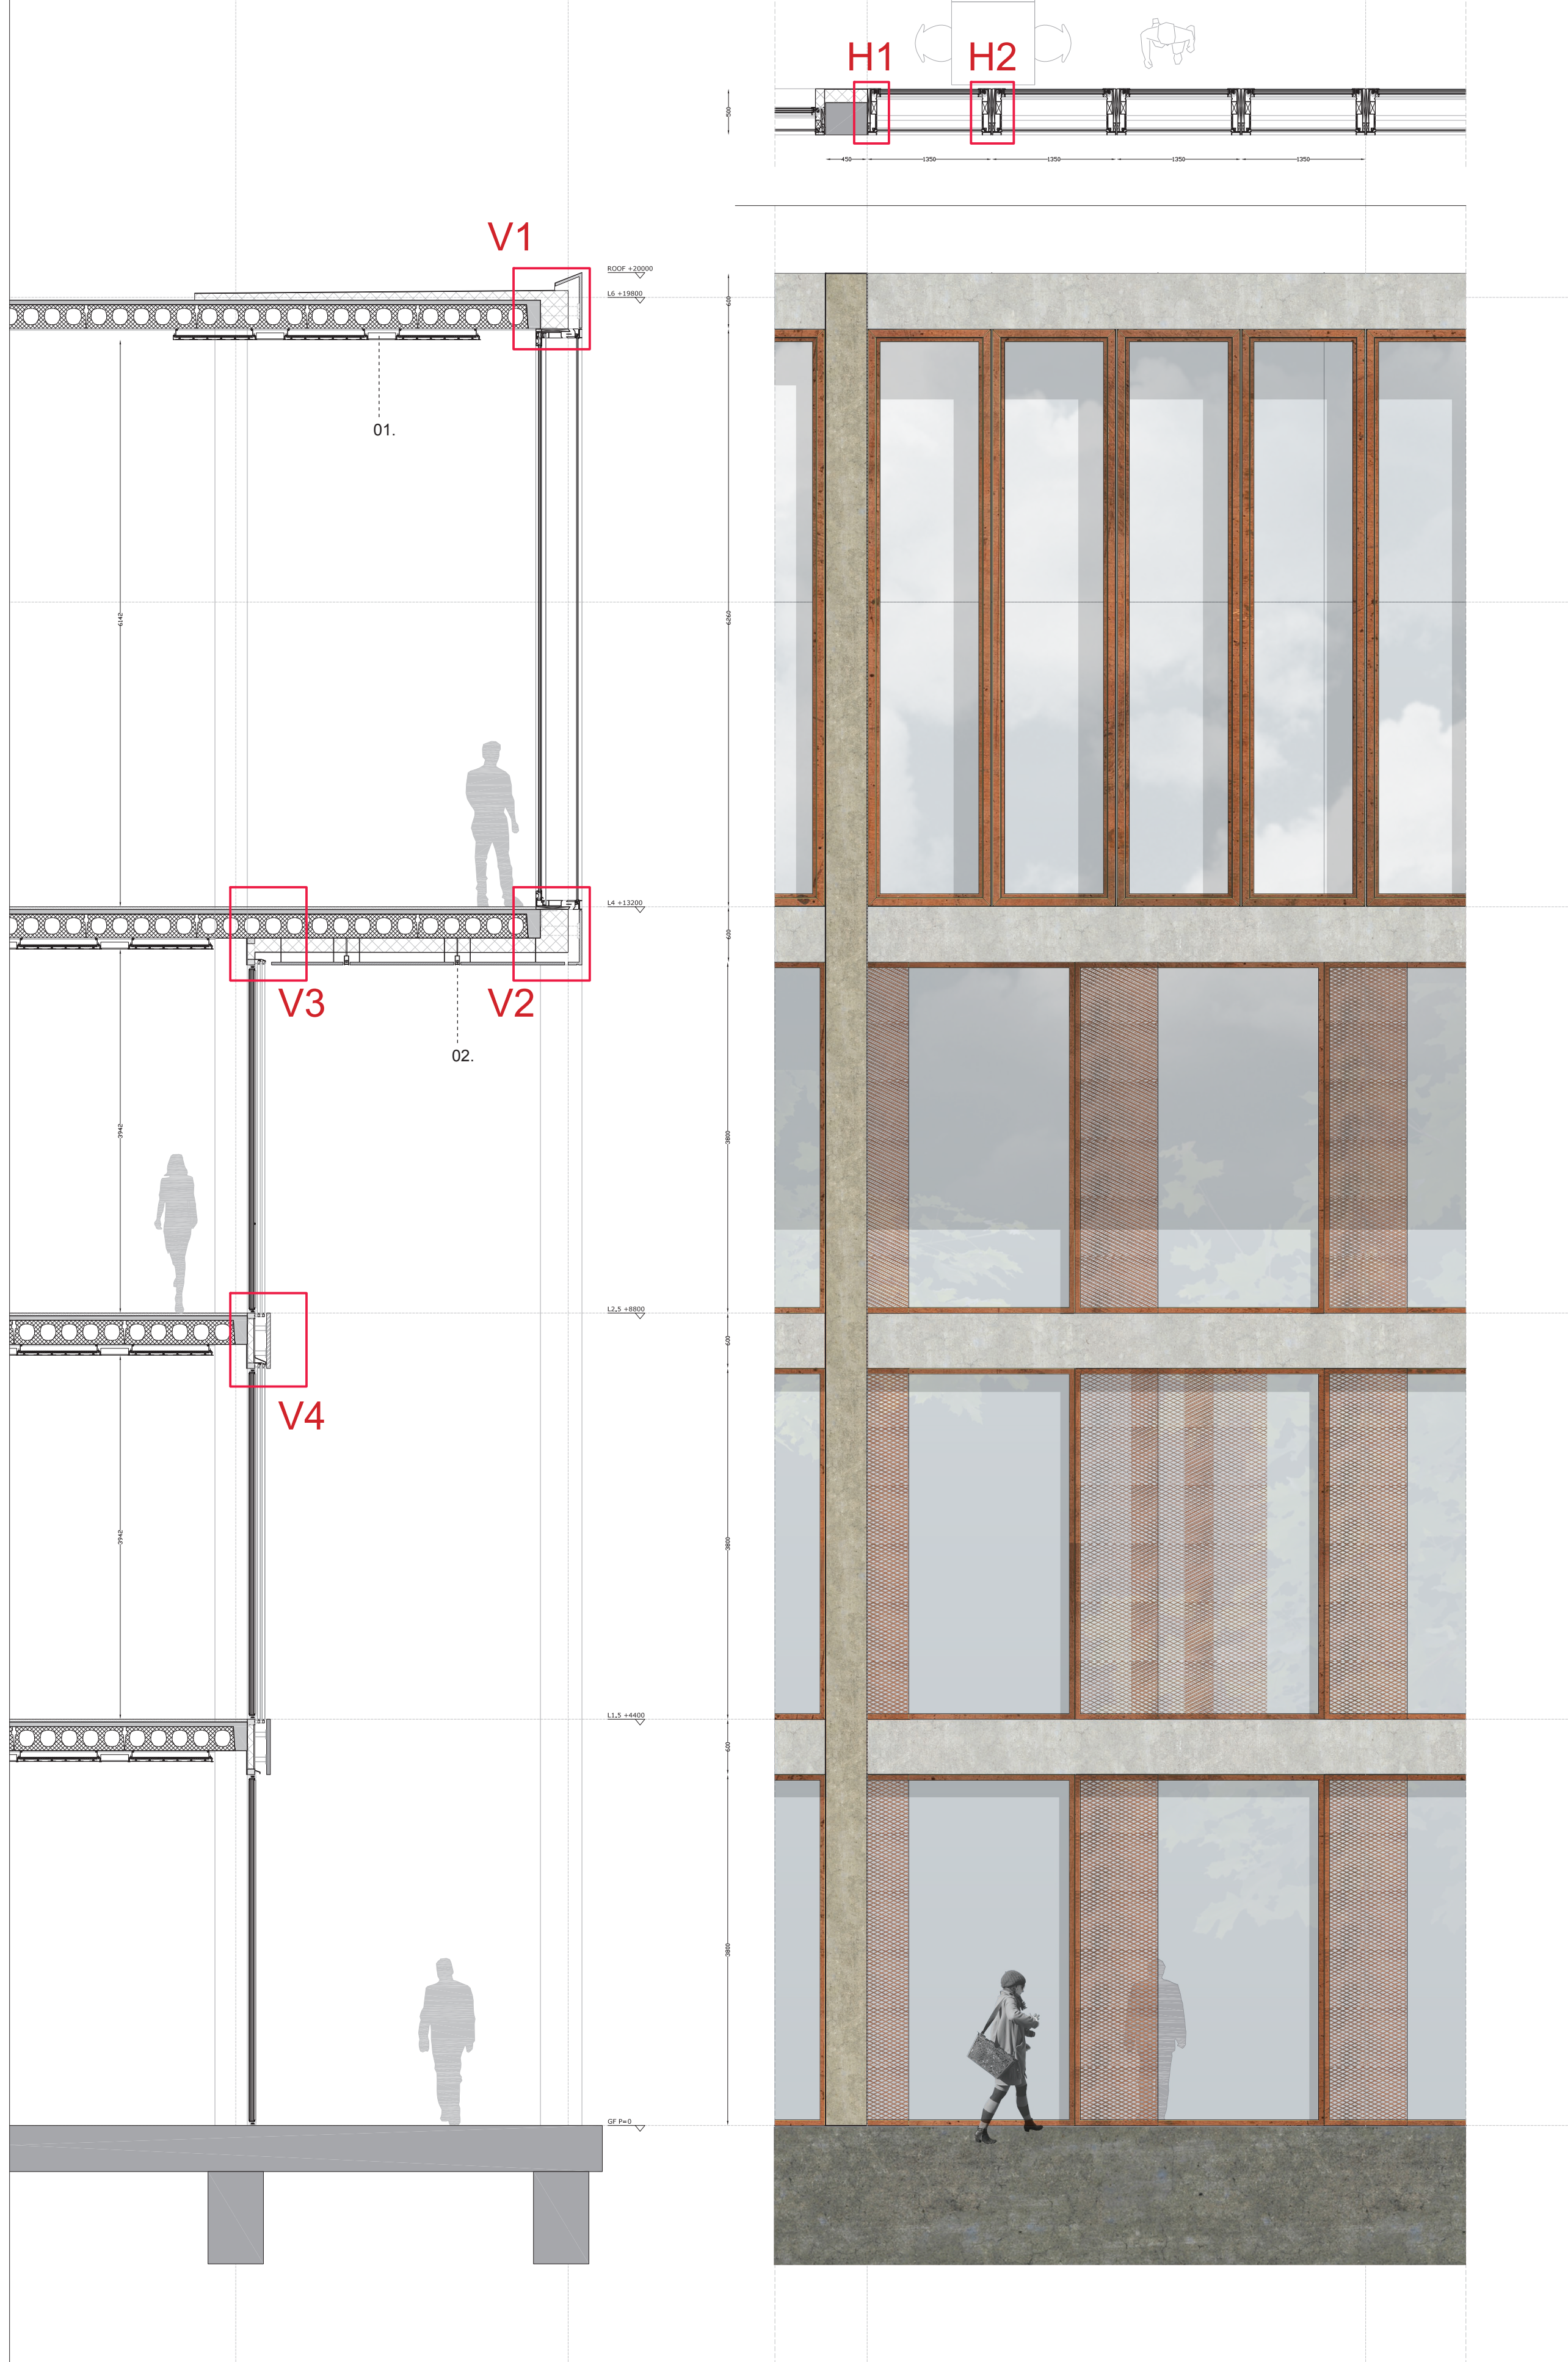


Detail W: Lower West Facade. Scale 1:50


- Numbers:
01. acoustic ceiling with heating/cooling panels and led light
 02. roof with insulation
 03. water proof layer
 04. insulation
 05. 50 mm screed floor
 06. 260 mm hollow core slab floor
 07. precast, glass fibre reinforced concrete
 08. aluminium window frame with air outlet
 09. double glazing
 10. single glazing
 11. aluminium window frame with air inlet
 12. 30 mm precast, glass fibre reinforced concrete
 13. 70 mm screed floor
 14. 260 hollow core slab floor
 15. 150 mm insulation
 16. Waterproof layer
 17. 30 mm polished concrete tiles
 18. sliding screens with expanded metal panels (for sun shading)
 19. typical floor:
 20. 50 mm screed floor
 21. 260 mm hollow core slab floor
 22. Sliding system
 23. 30 mm precast, glass fibre reinforced concrete
 24. 100 mm insulation
 25. 350 x 250 mm structural concrete column
 26. aluminium window frame

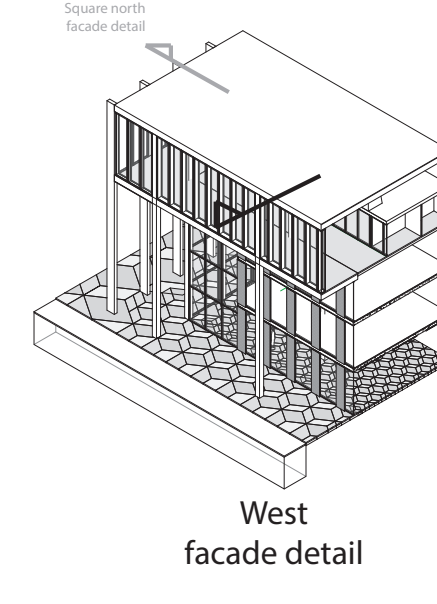


West facade detail

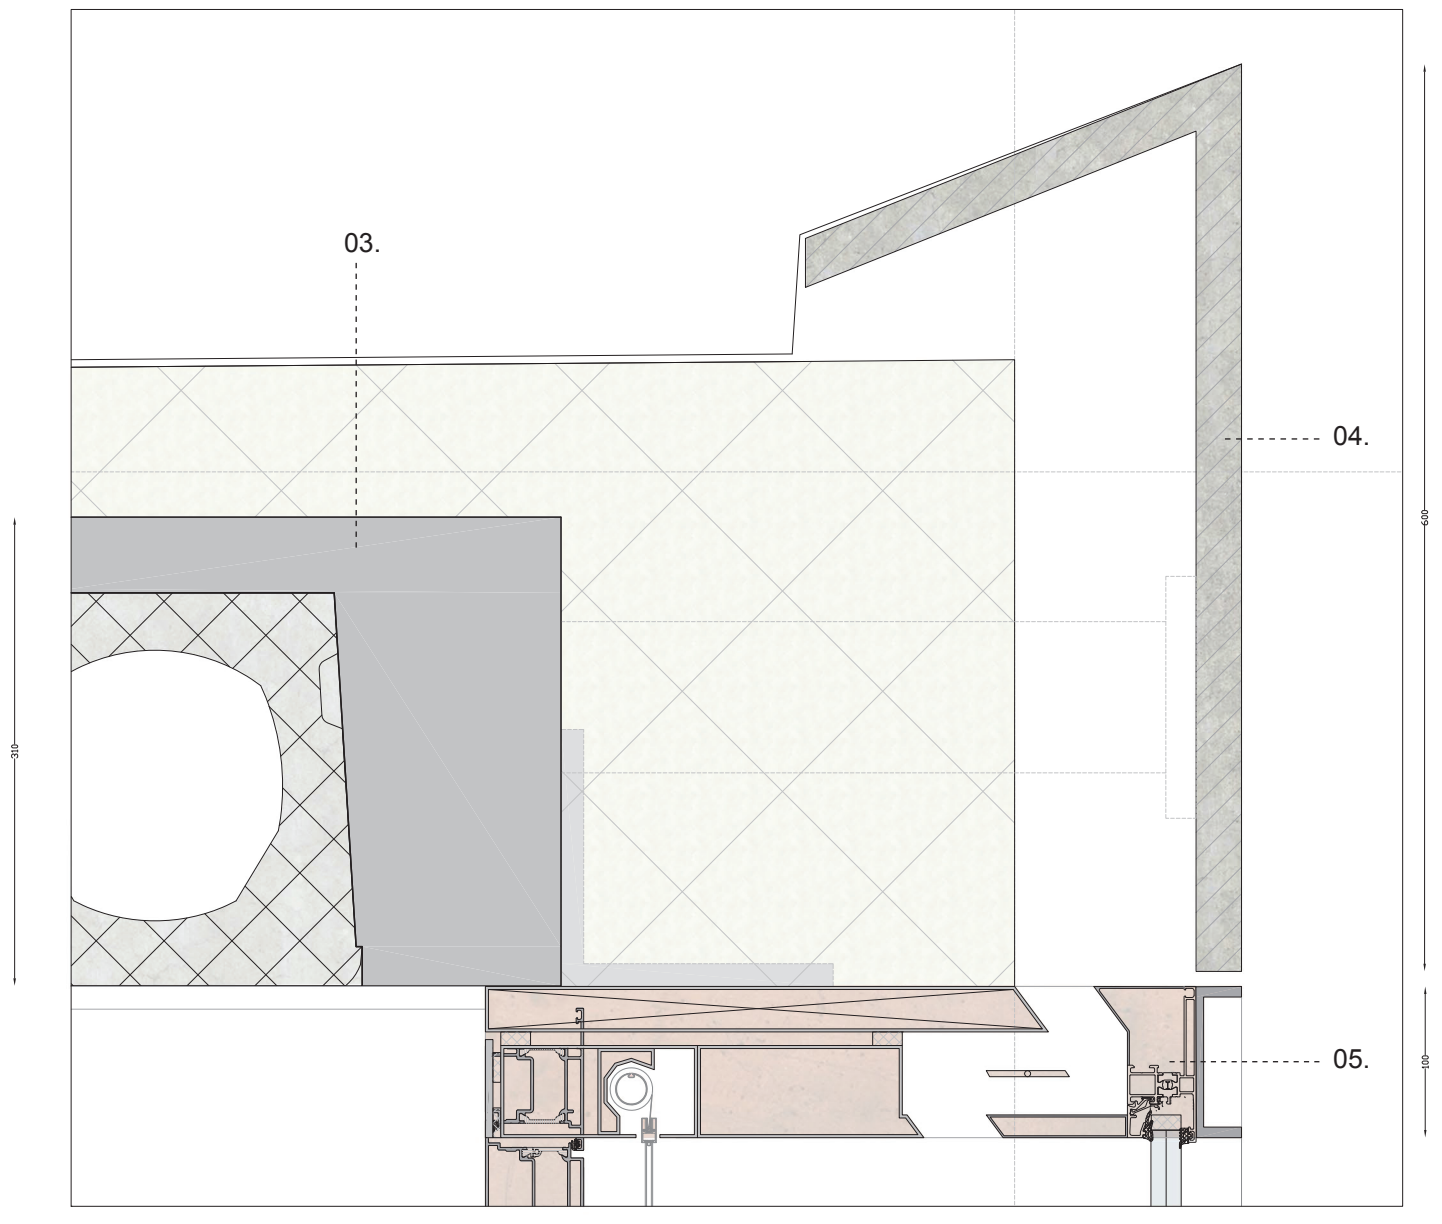


Vertical detail 1. Scale 1:5

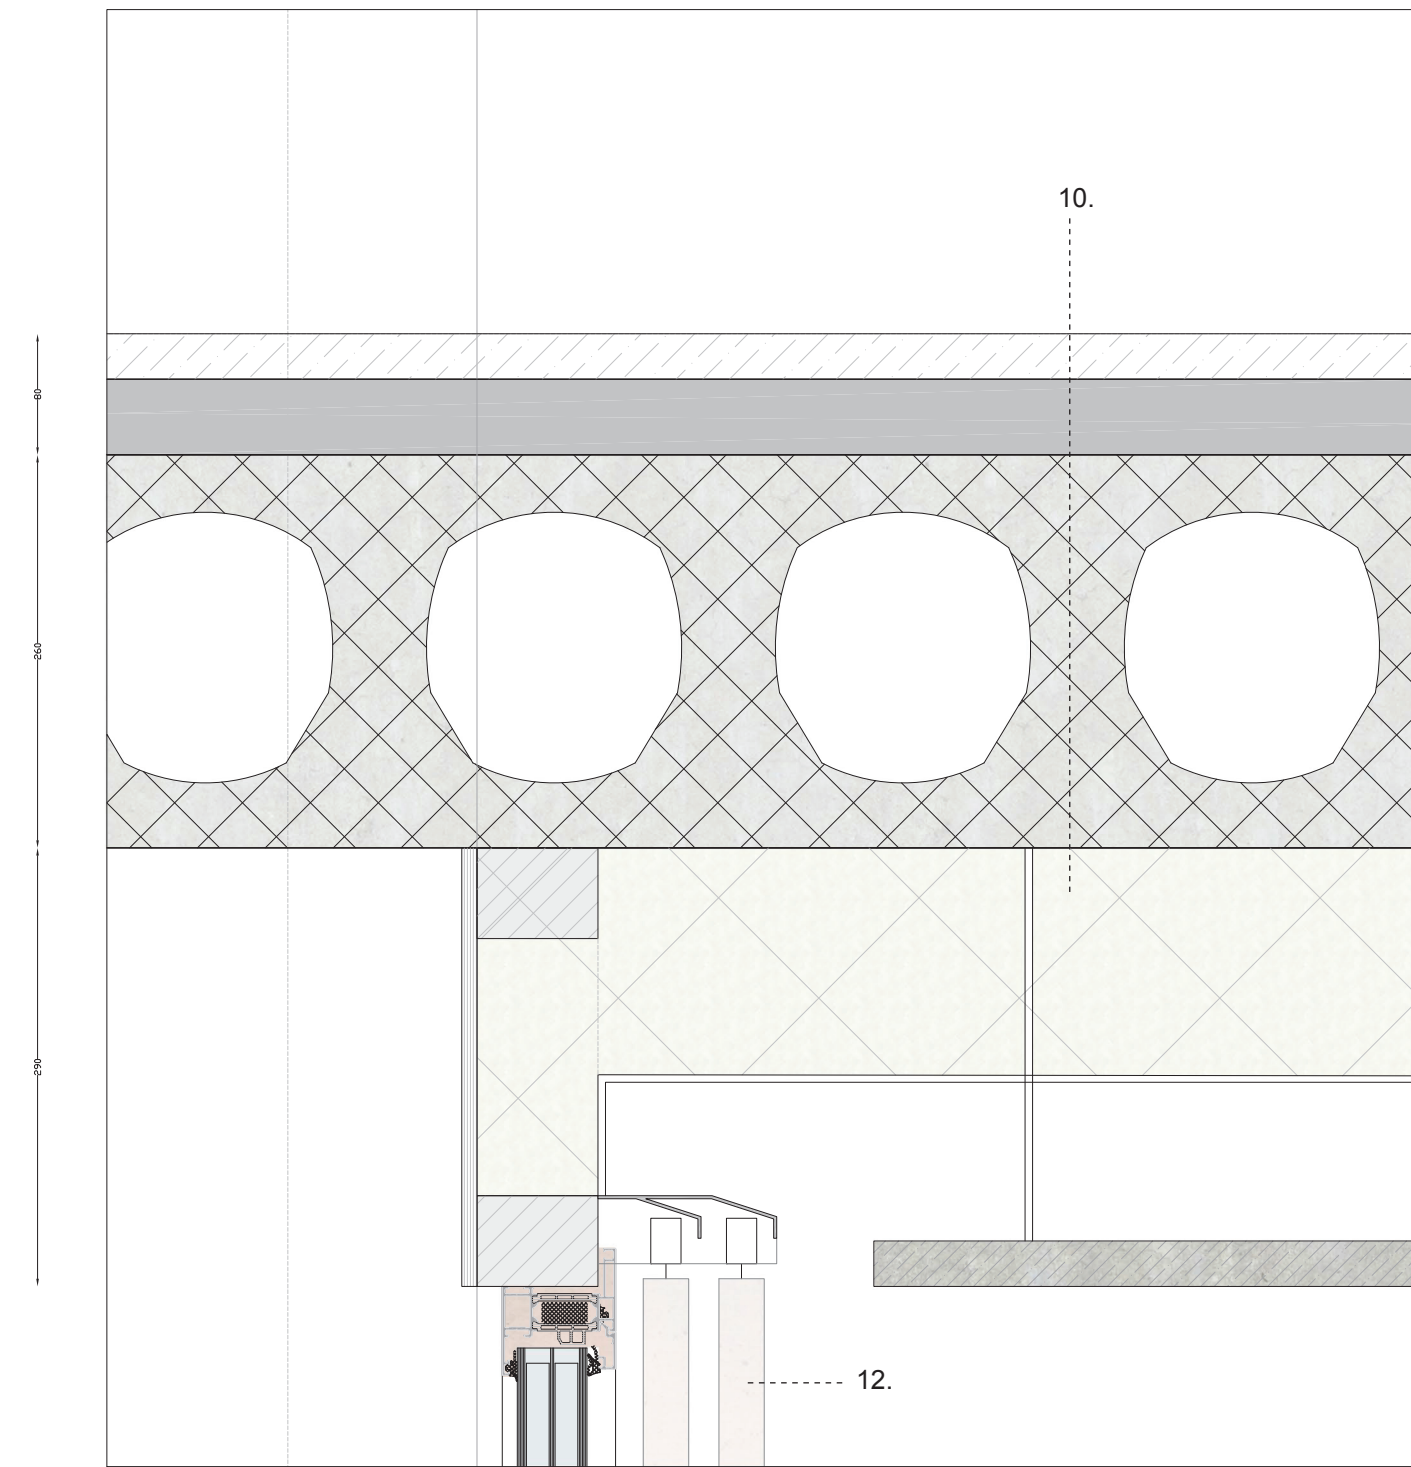


Vertical detail 3. Scale 1:5

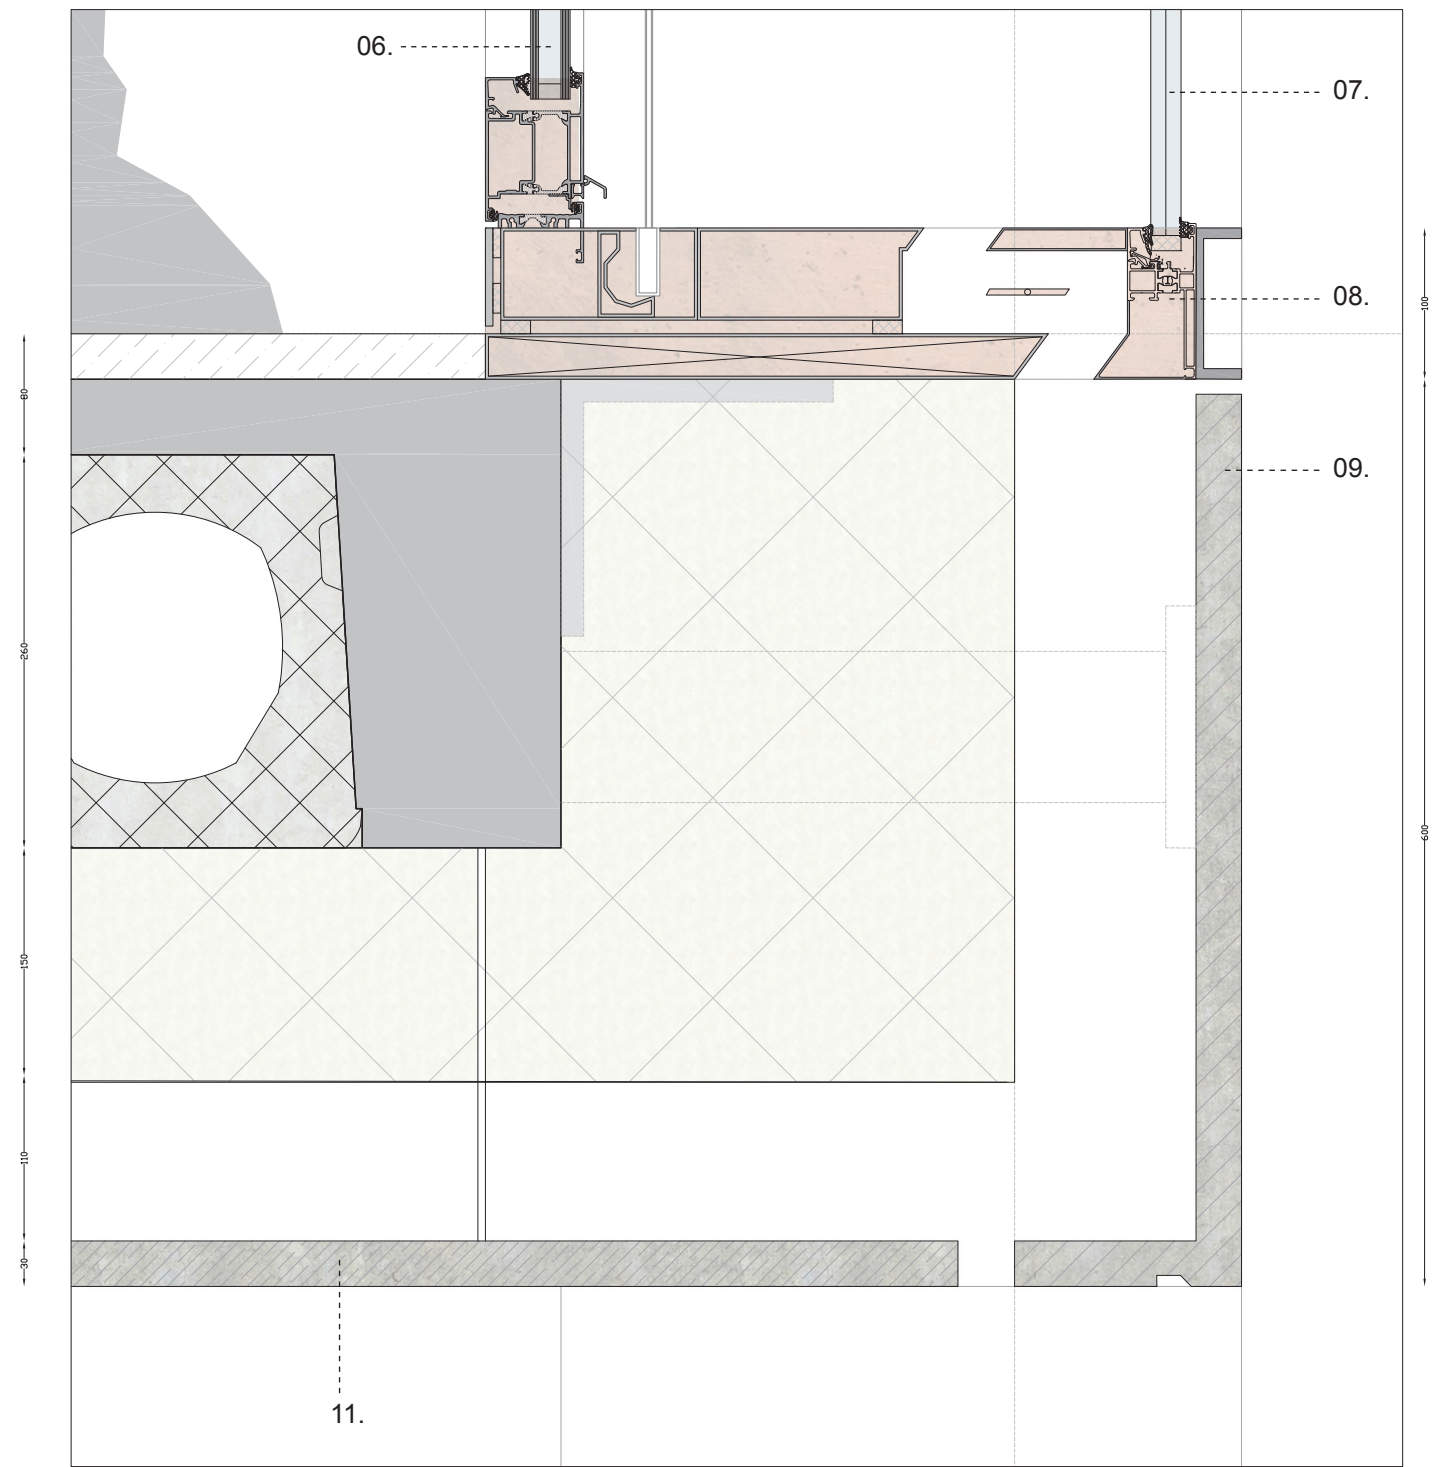


Vertical detail 2. Scale 1:5

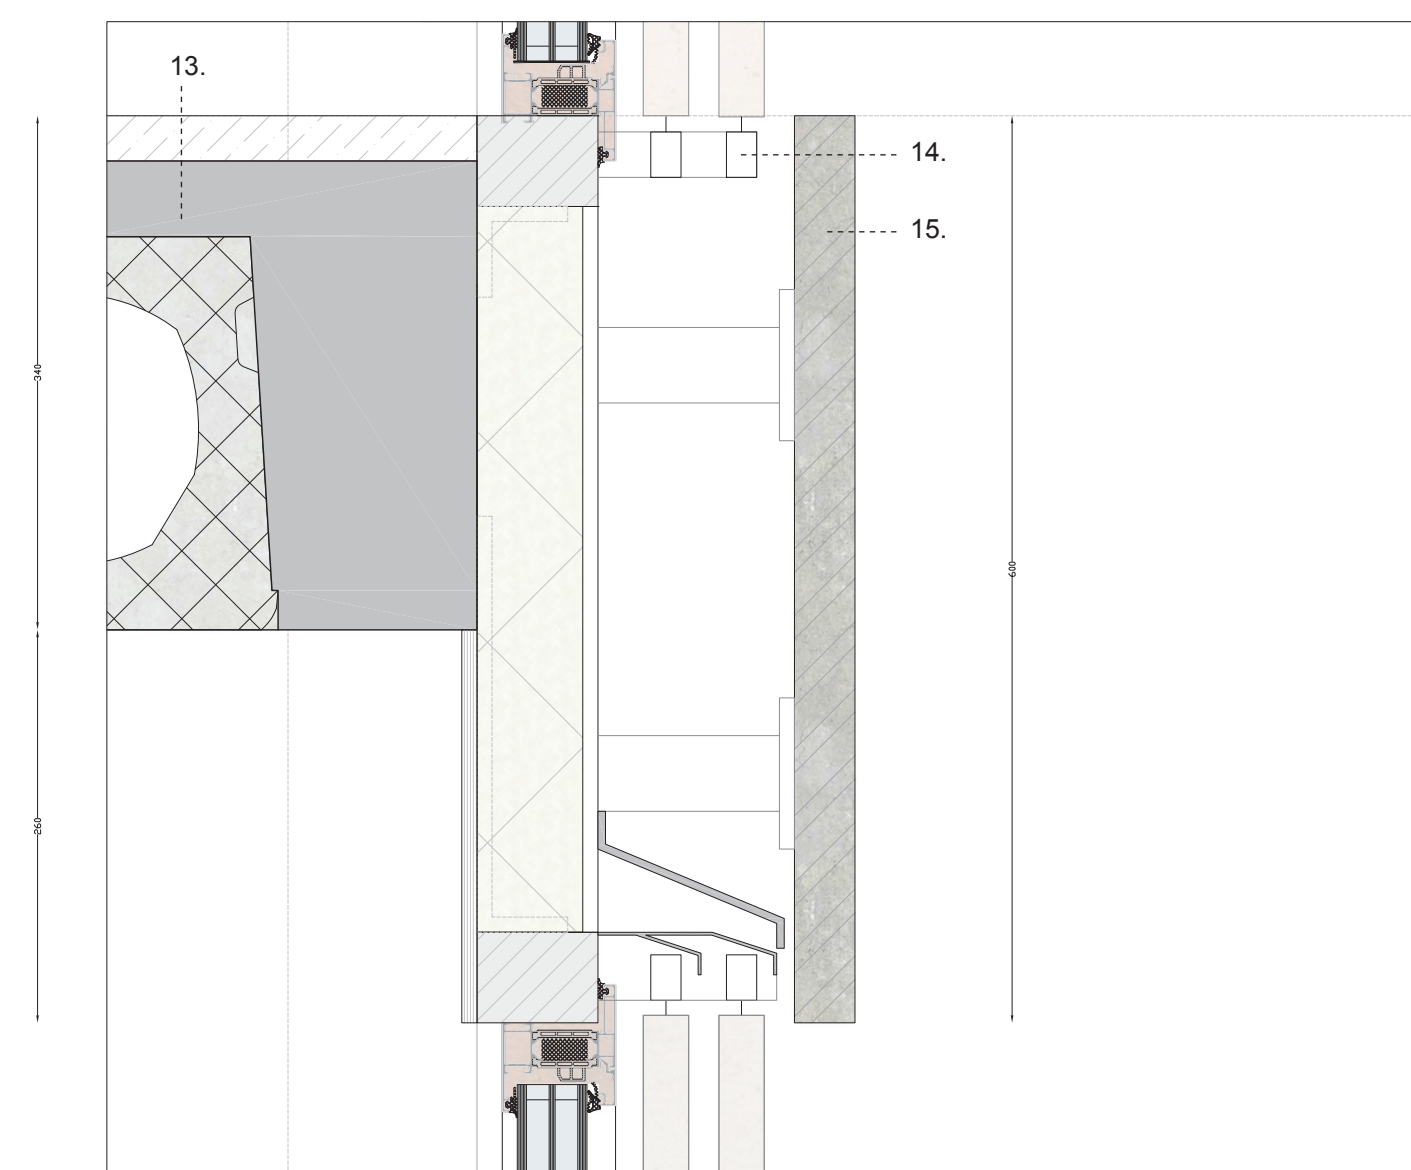

Vertical detail 4. Scale 1:5

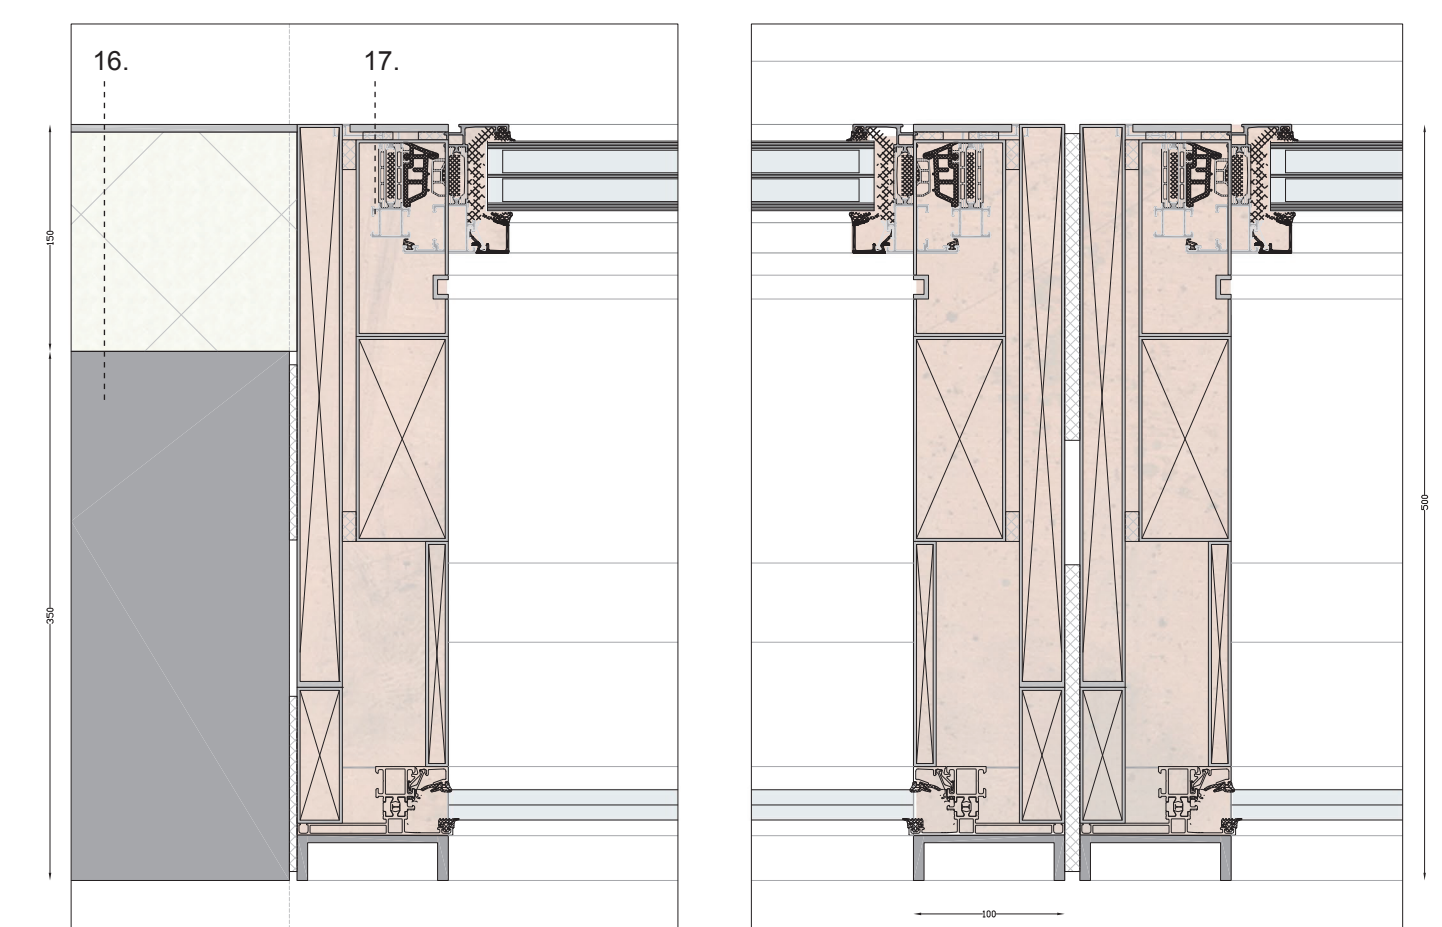


Horizontal detail 1. Scale 1:5

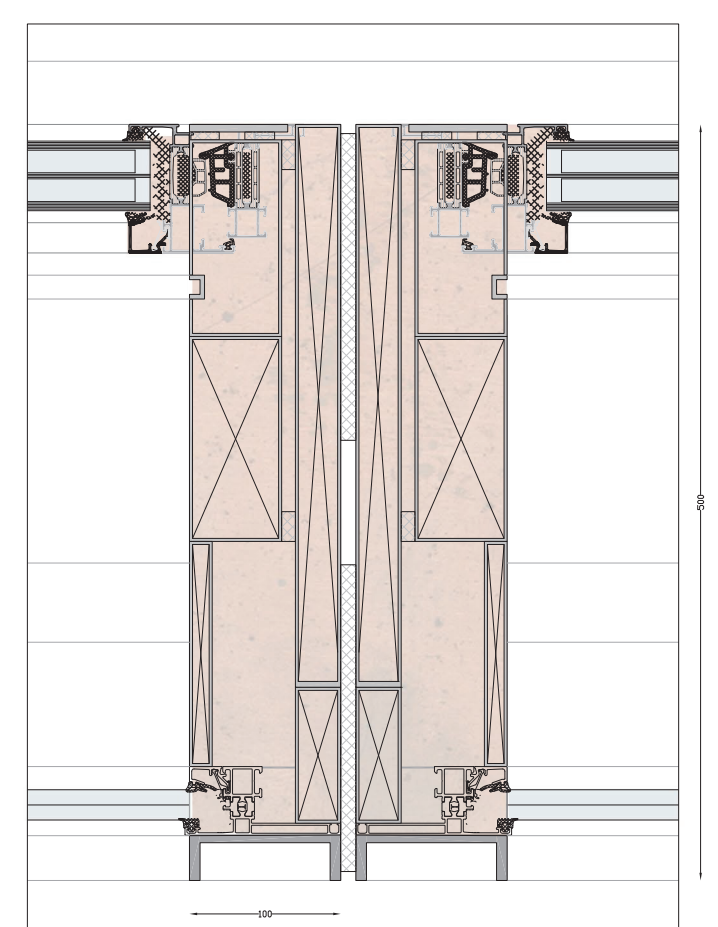


Horizontal detail 2. Scale 1:5

Square facade

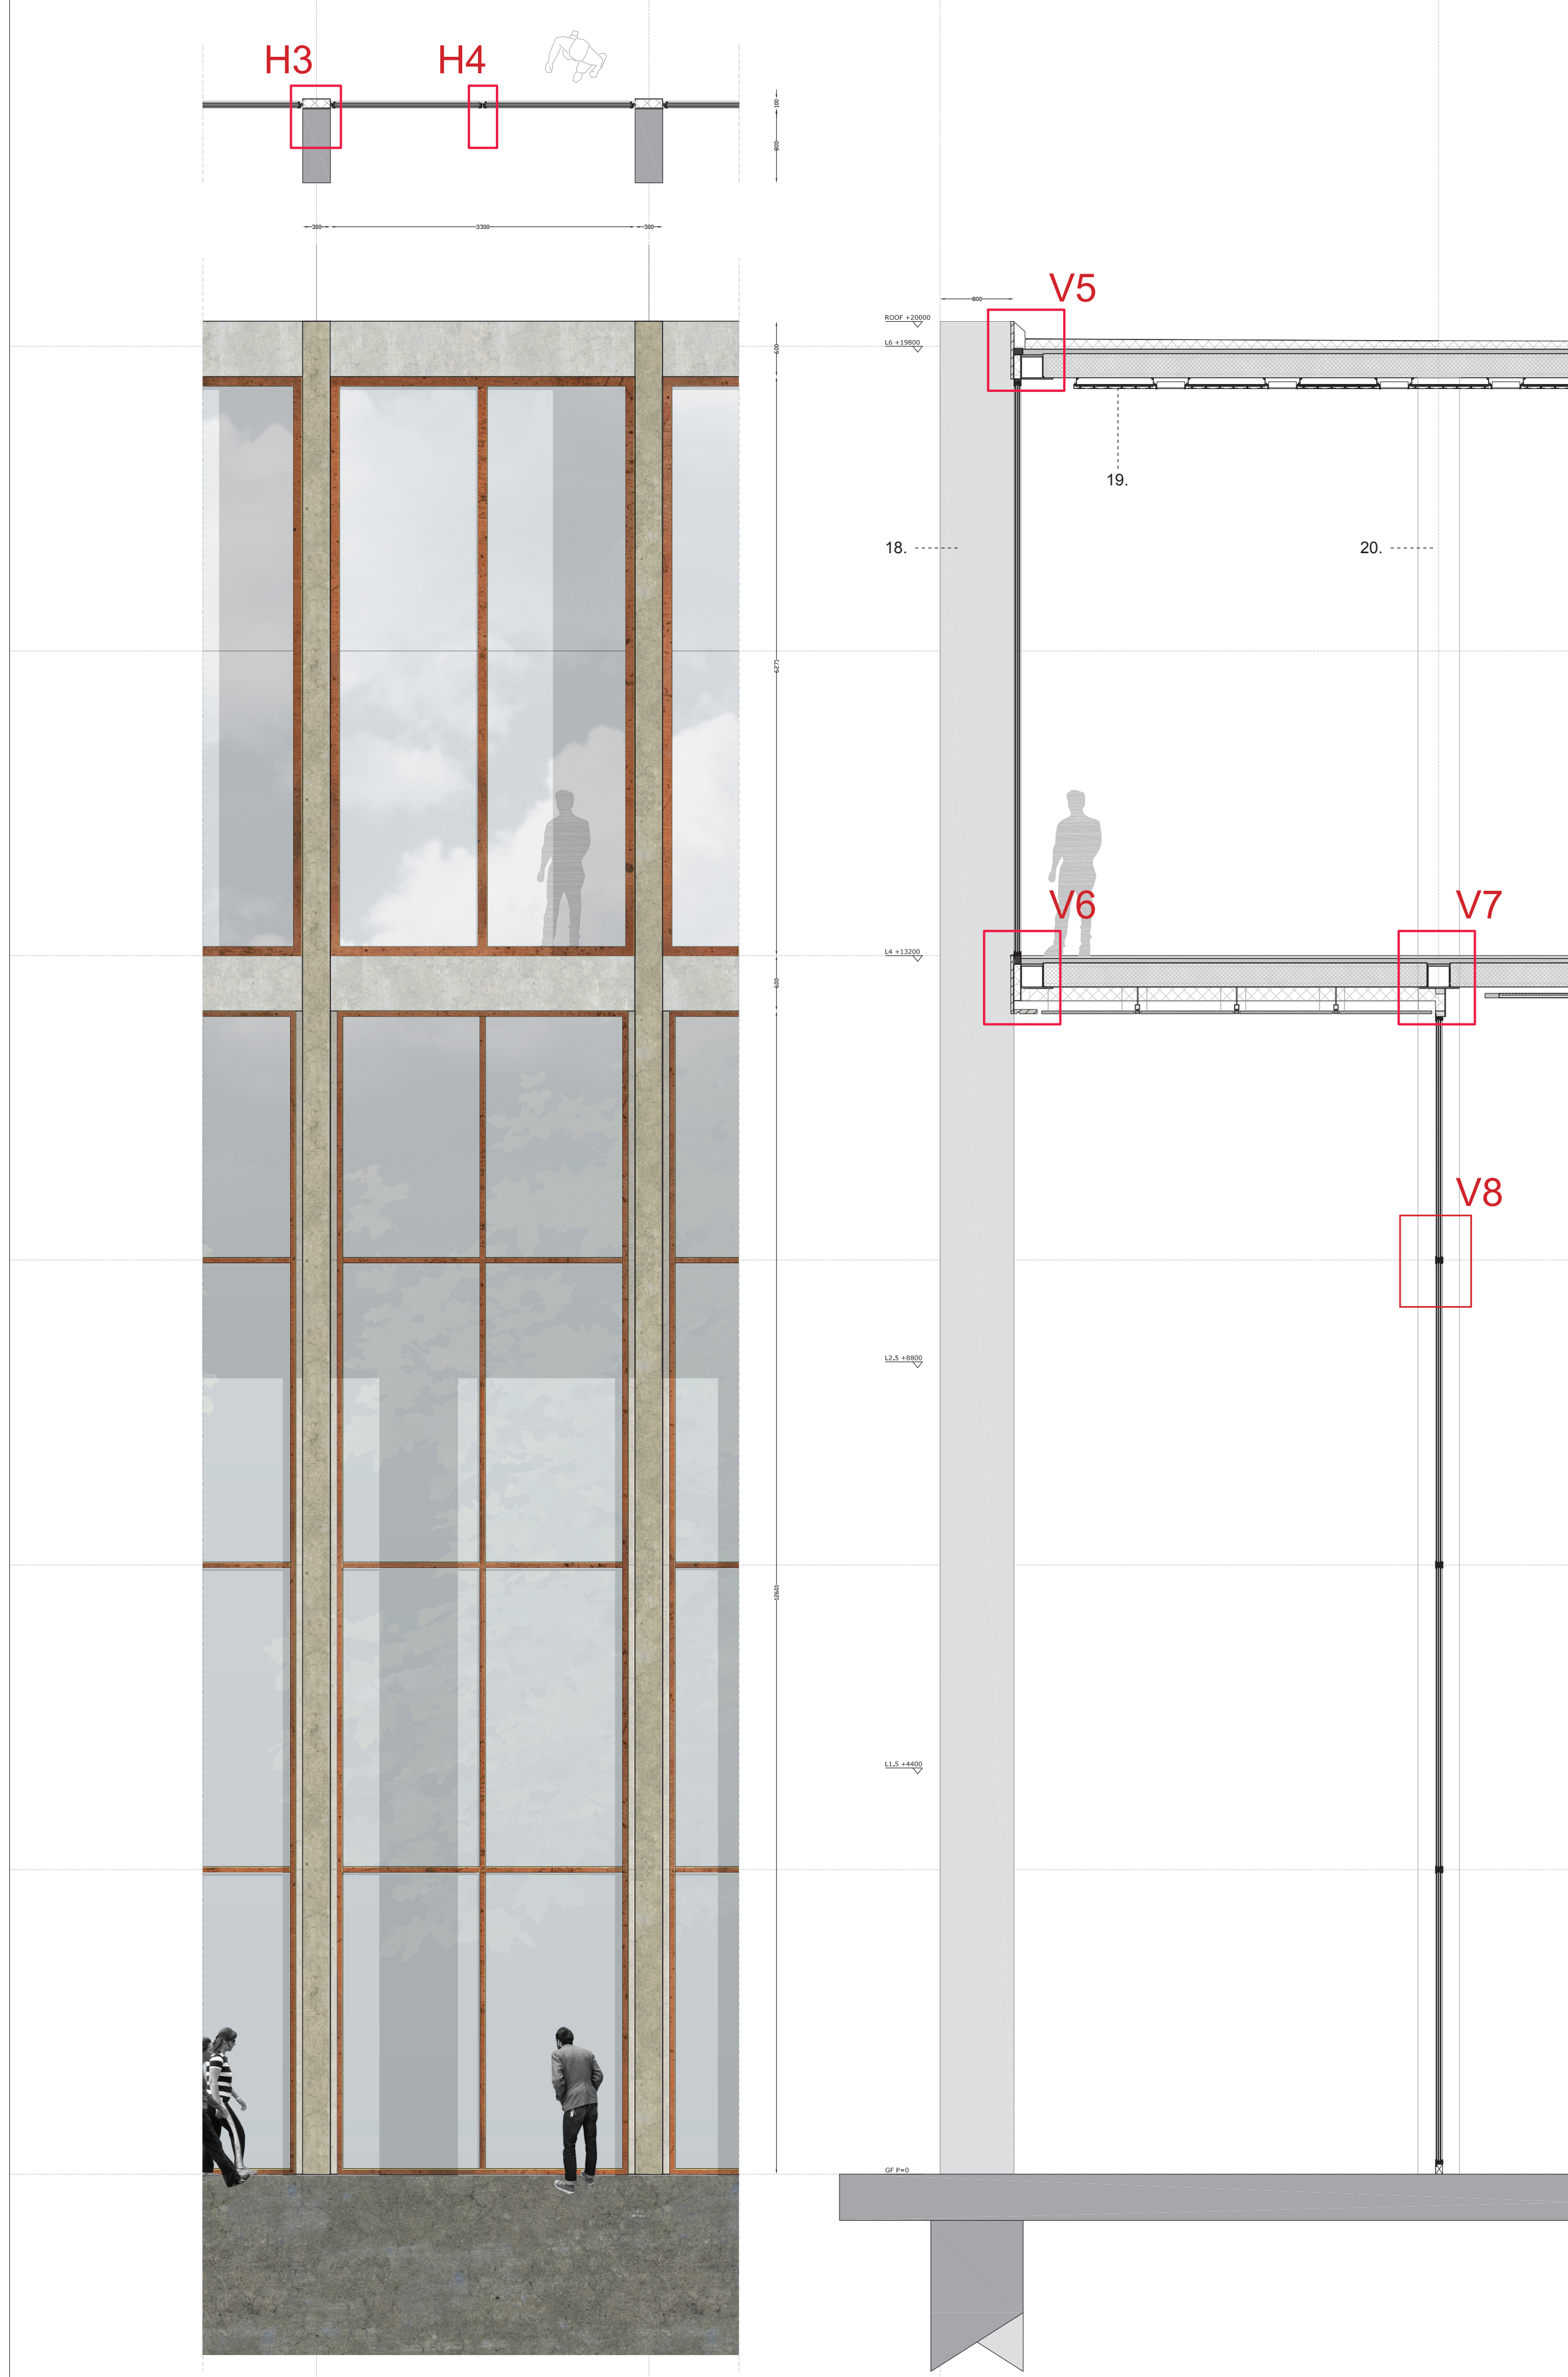


Detail N: Lower North Facade at the Square. Scale 1:50

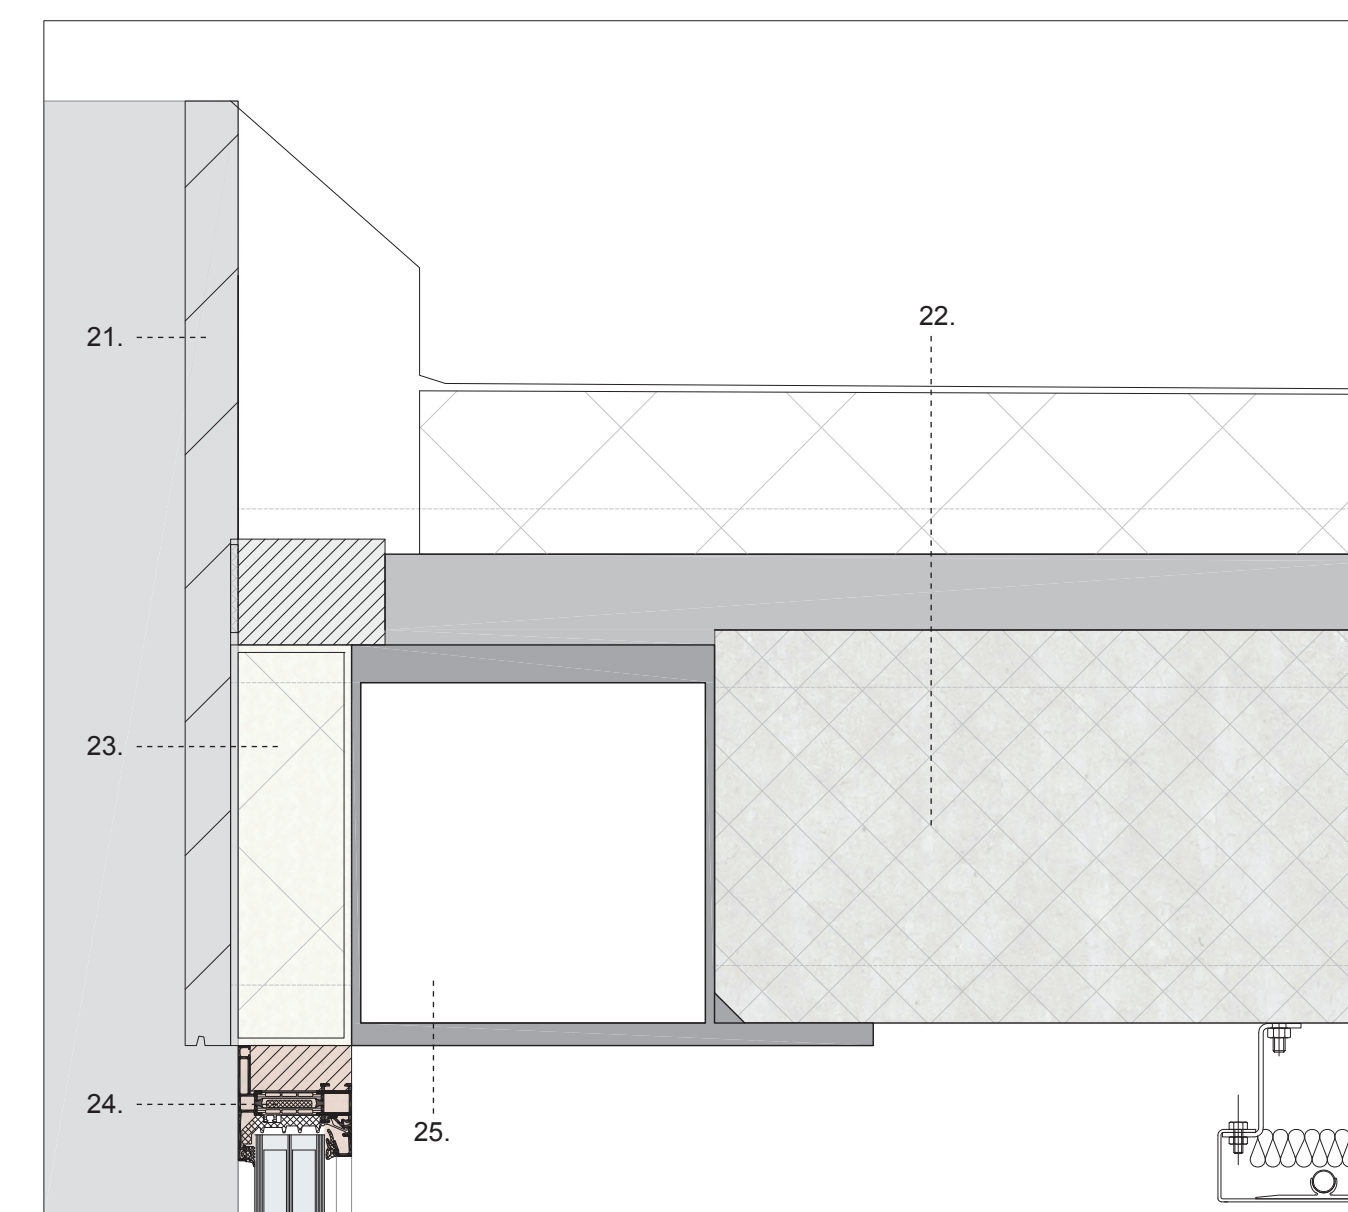


Vertical detail 5. Scale 1:5


- Numbers:
18. 800 x 300 mm Square concrete column
 19. acoustic ceiling with heating/cooling panels and led light
 20. 450 x 450 mm structural concrete column
 21. 30 mm precast, glass fibre reinforced concrete
 22. roof with insulation
 23. water proof layer
 24. insulation
 25. 50 mm screed floor
 26. 260 mm hollow core slab floor
 27. steel-to-steel Isokorf
 28. aluminium window frame (copper coloured)
 29. THQ 265 beam
 30. double glazing
 31. 70 mm screed floor
 32. 260 hollow core slab floor
 33. 150 mm insulation
 34. Waterproof layer
 35. 30 mm precast, glass fibre reinforced concrete
 36. 30 mm polished concrete tiles
 37. insulation sandwich panel
 38. 800 x 300 mm square concrete column
 39. aluminium window frame (copper coloured)

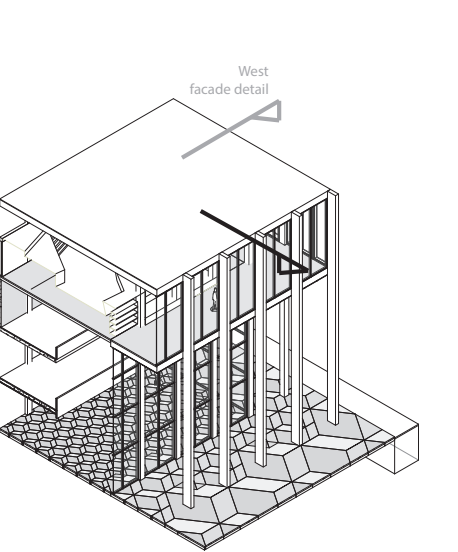


Square north facade detail

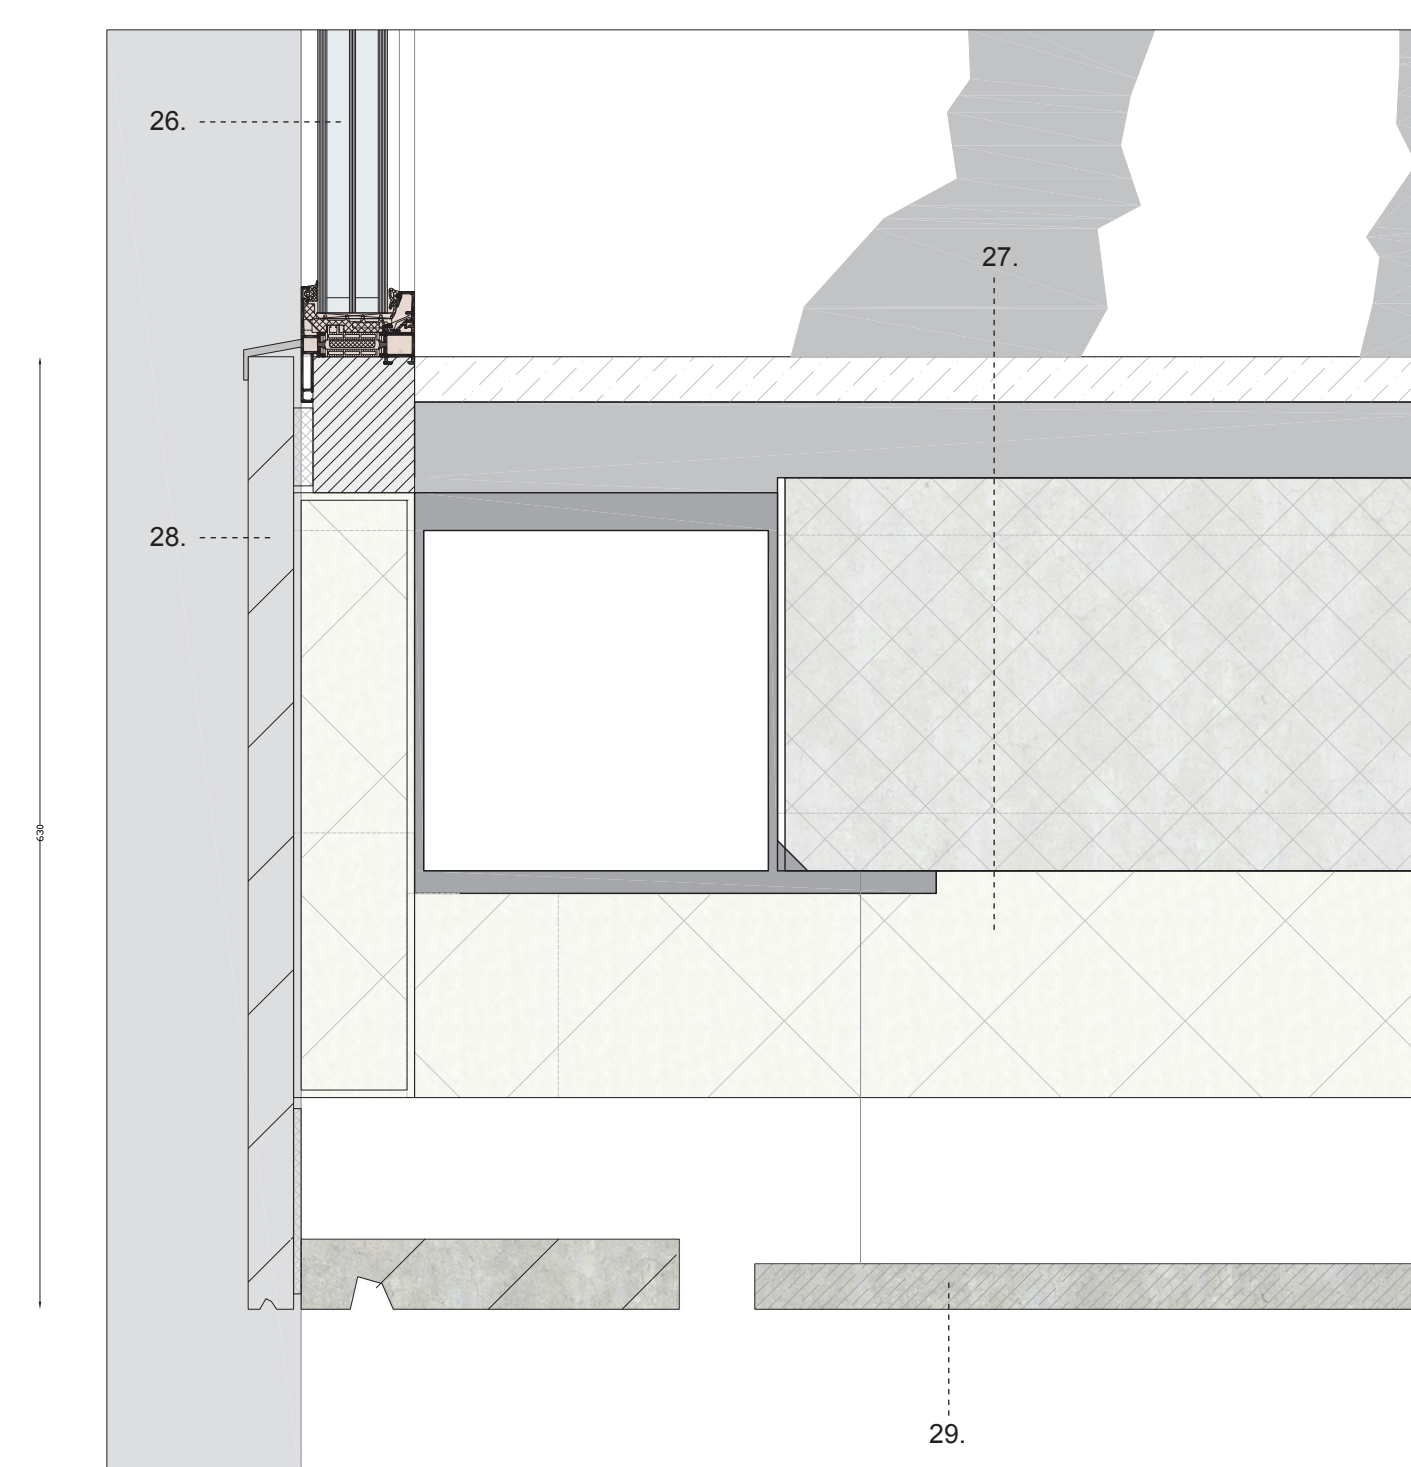


Vertical detail 6. Scale 1:5

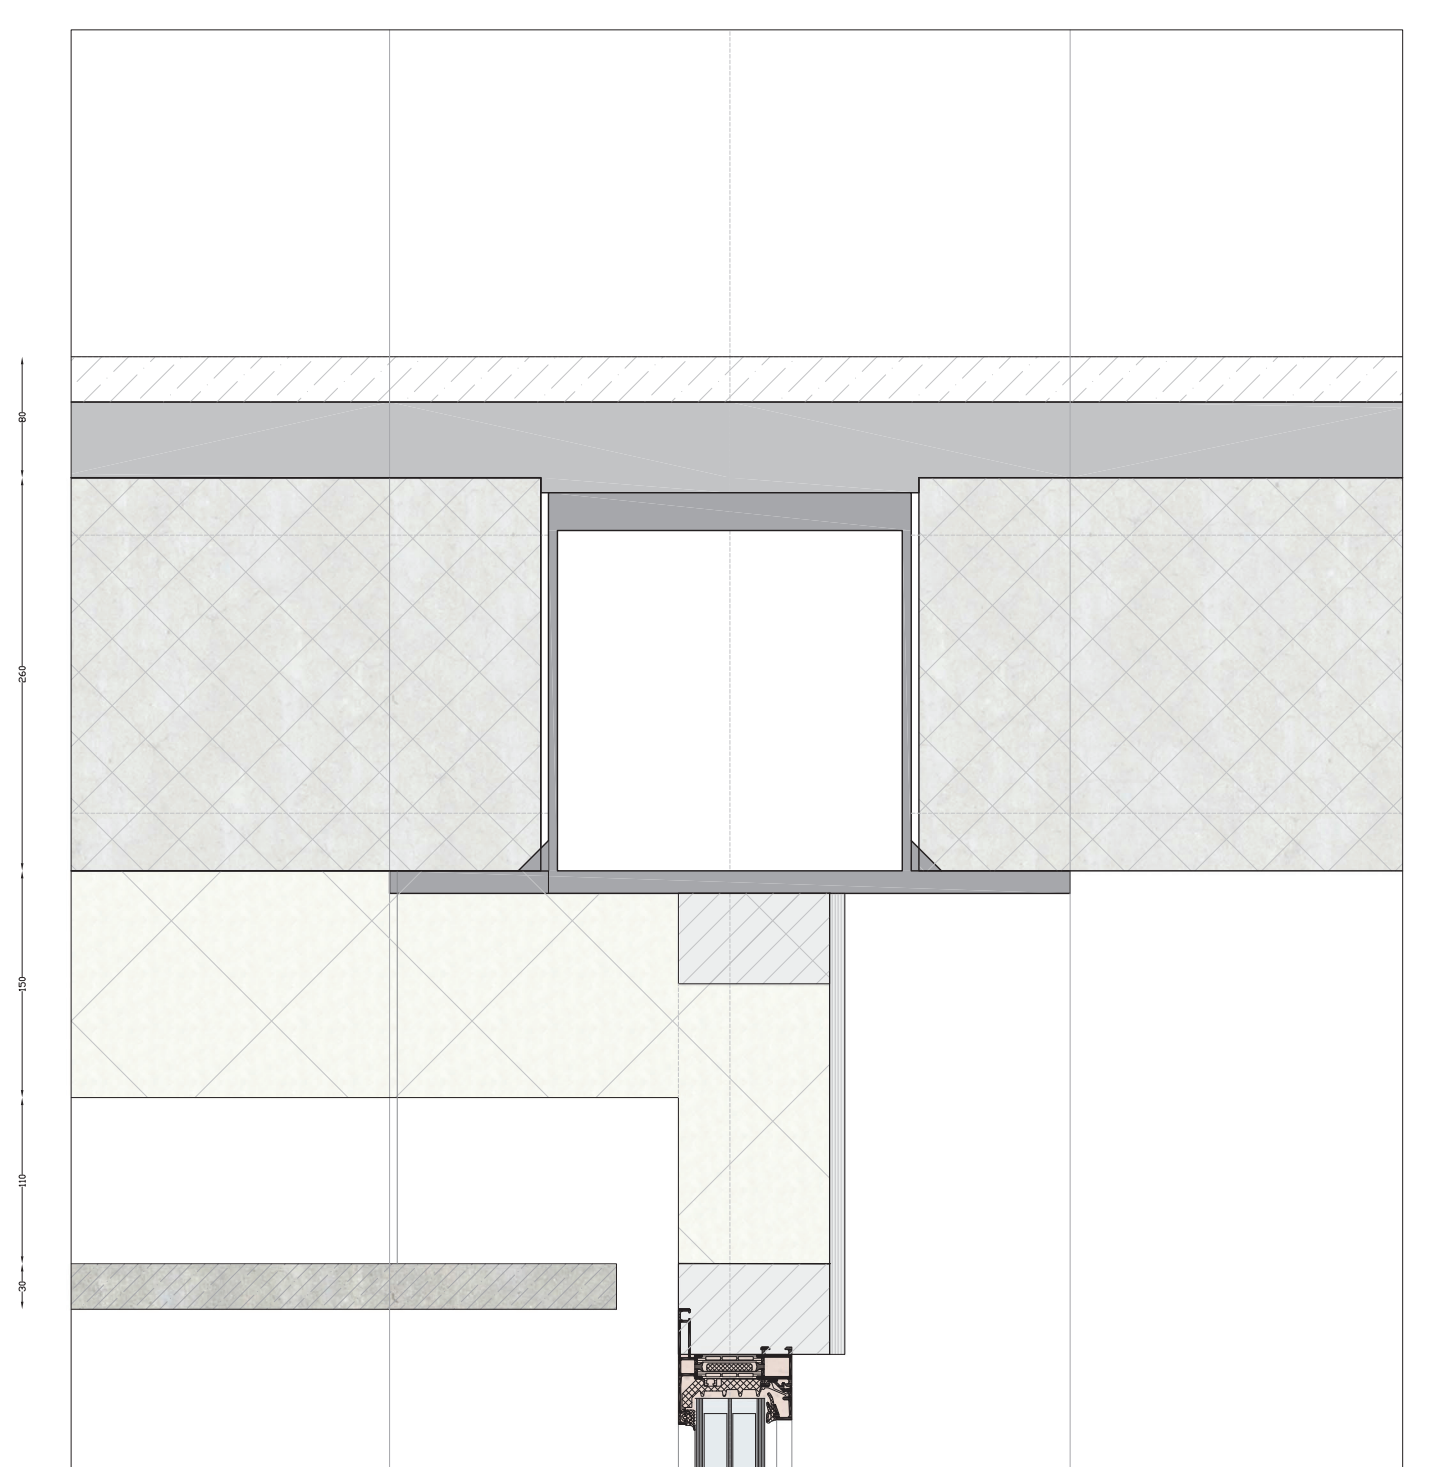


Vertical detail 7. Scale 1:5

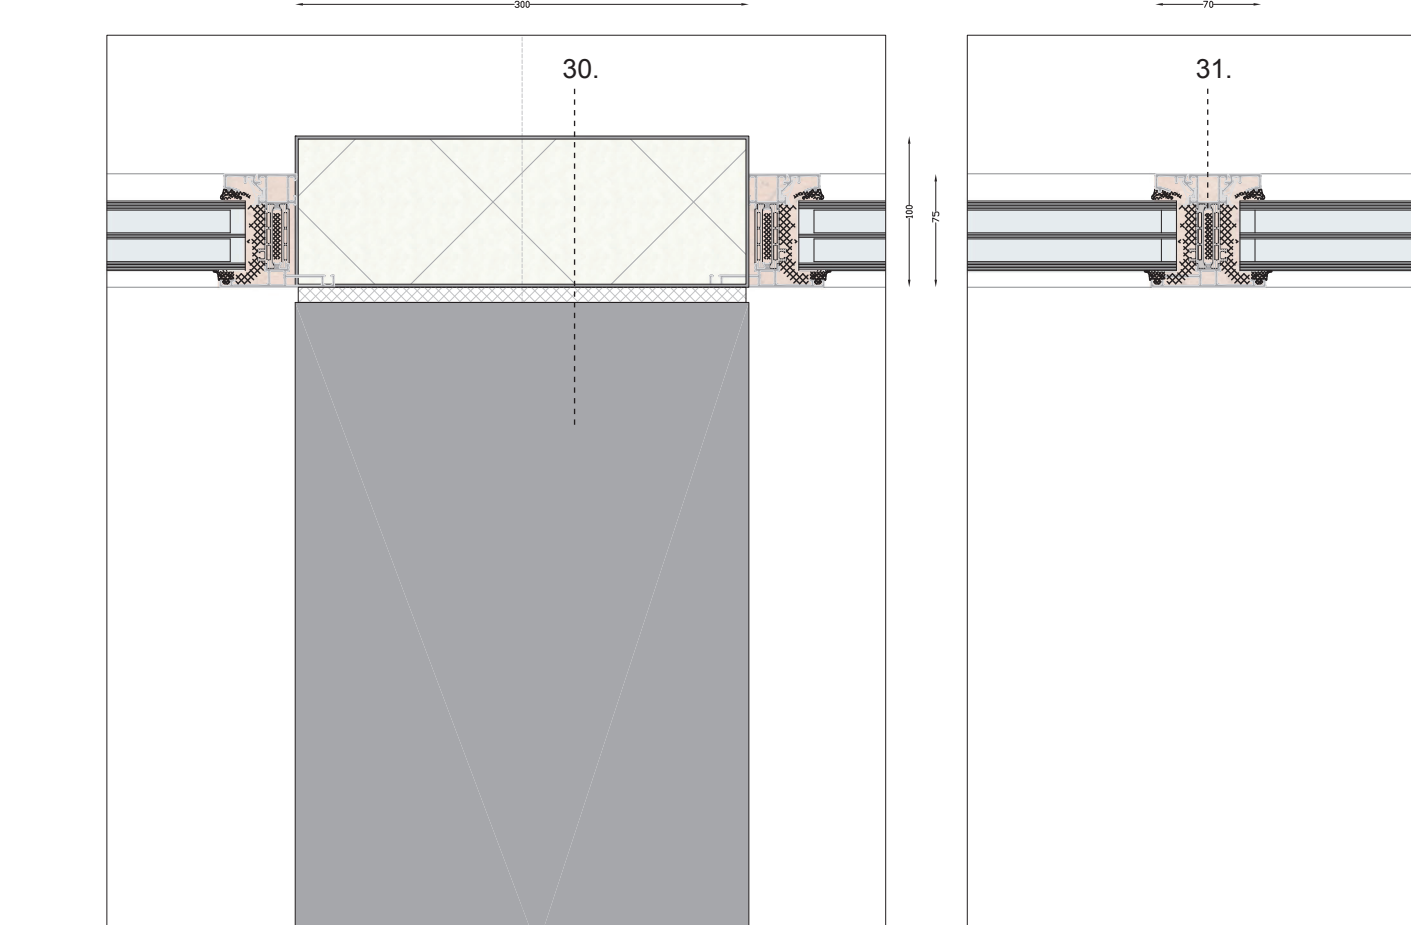

Horizontal detail 3. Scale 1:5

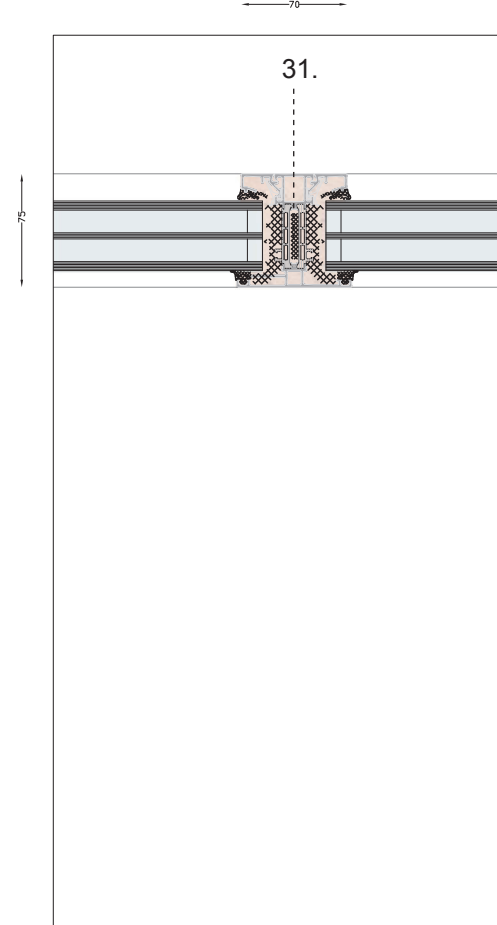

Horizontal detail 4. Scale 1:5

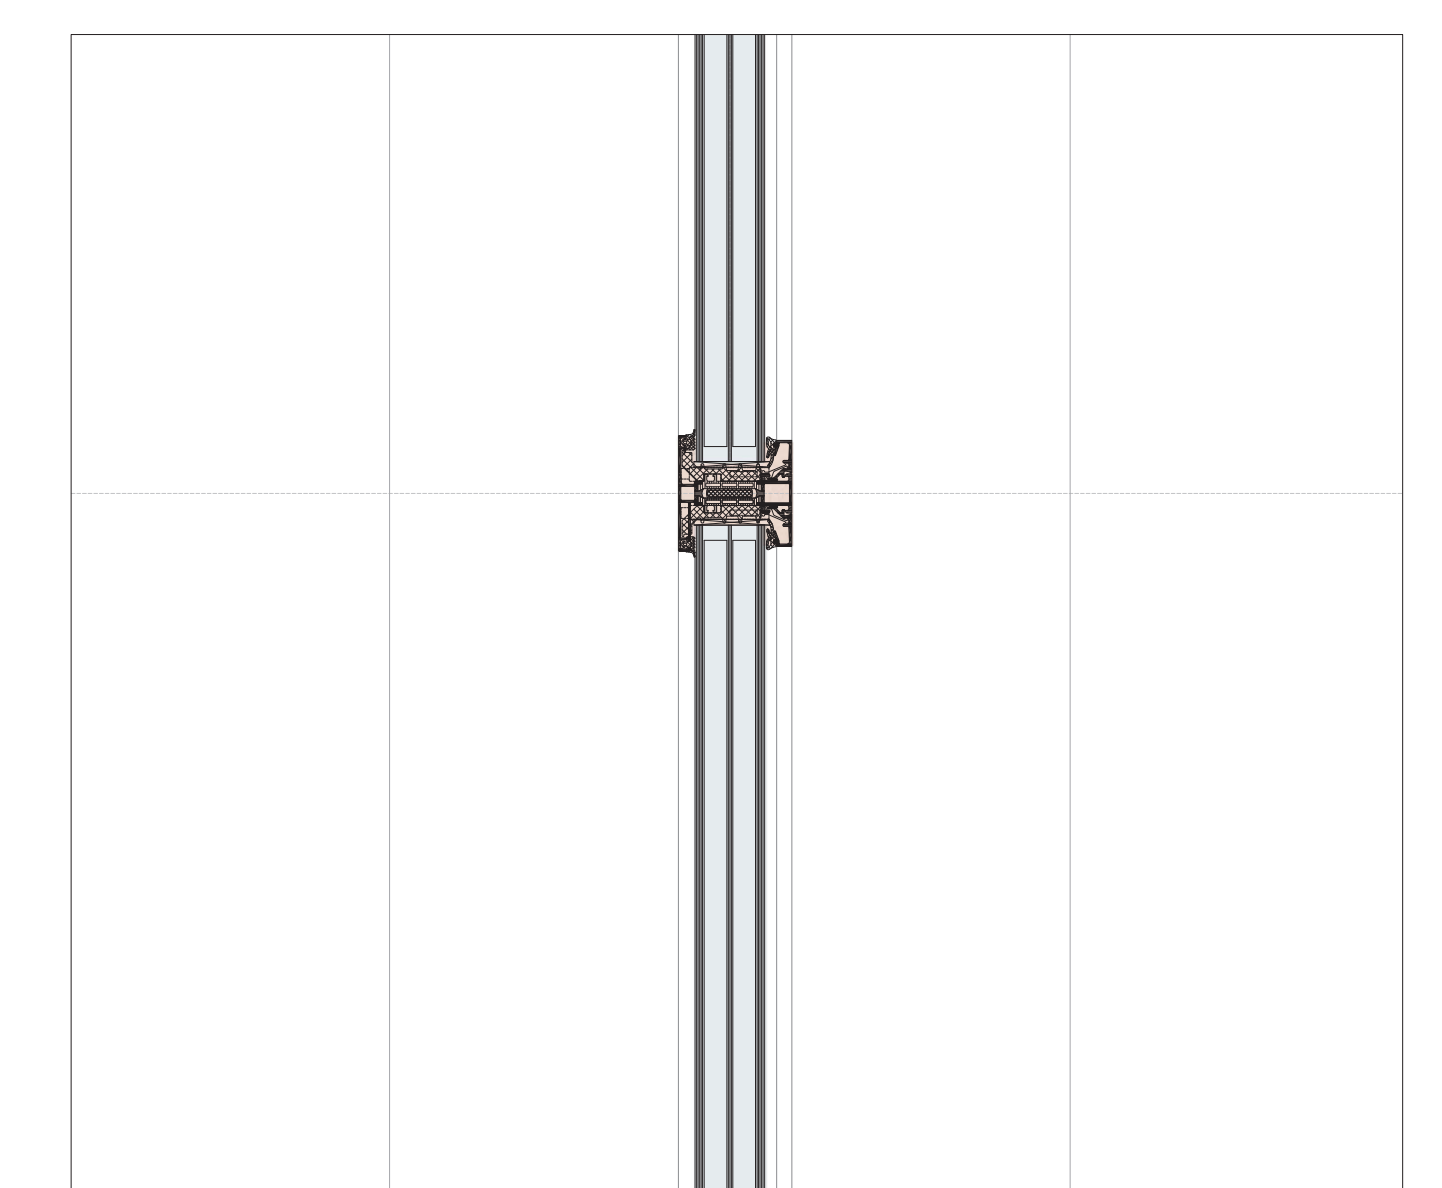

Vertical detail 8. Scale 1:5