ARRIVING

WHERE THE CITY CRACKS OPEN

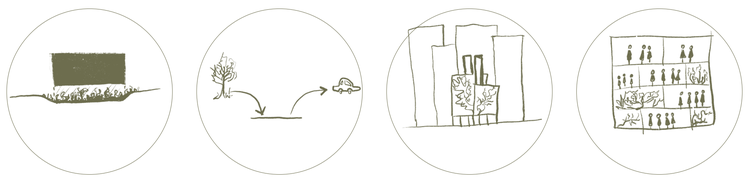

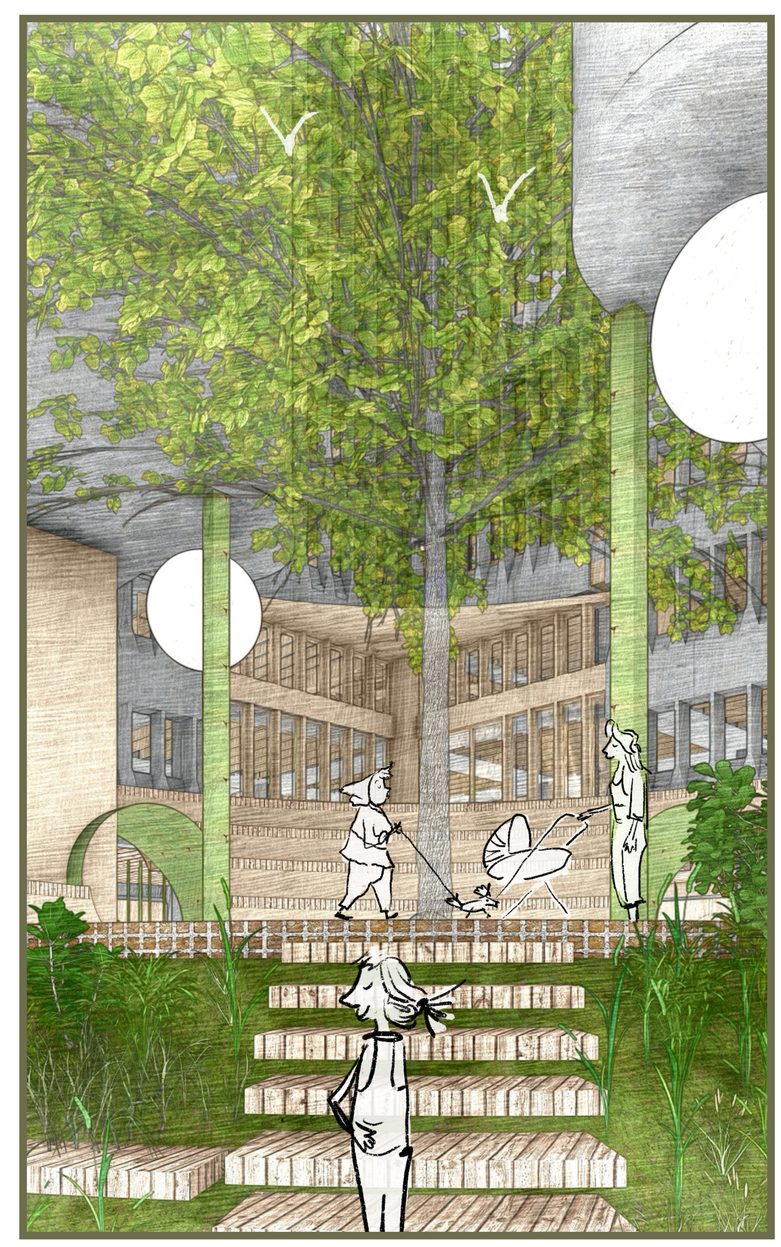

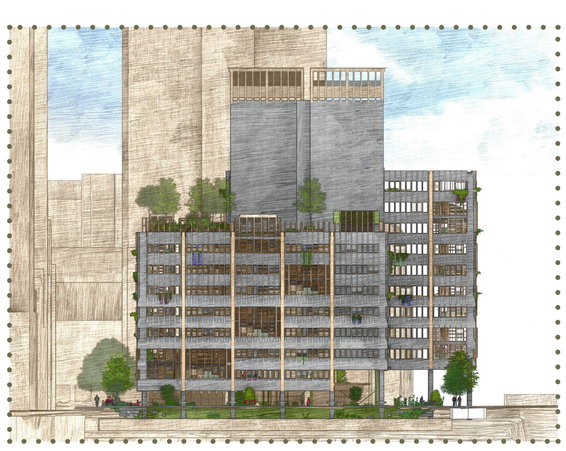

EAST FACADE

WEST FACADE

SOUTH FACADE

NORTH FACADE

Architectural Engineering
Sterre Joore

SHARED GROUNDS

WHERE GENERATIONS CROSS PATHS

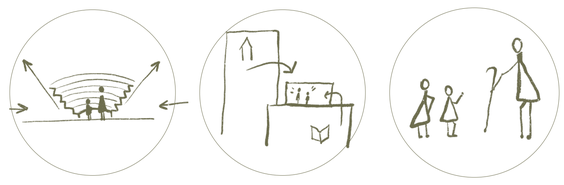

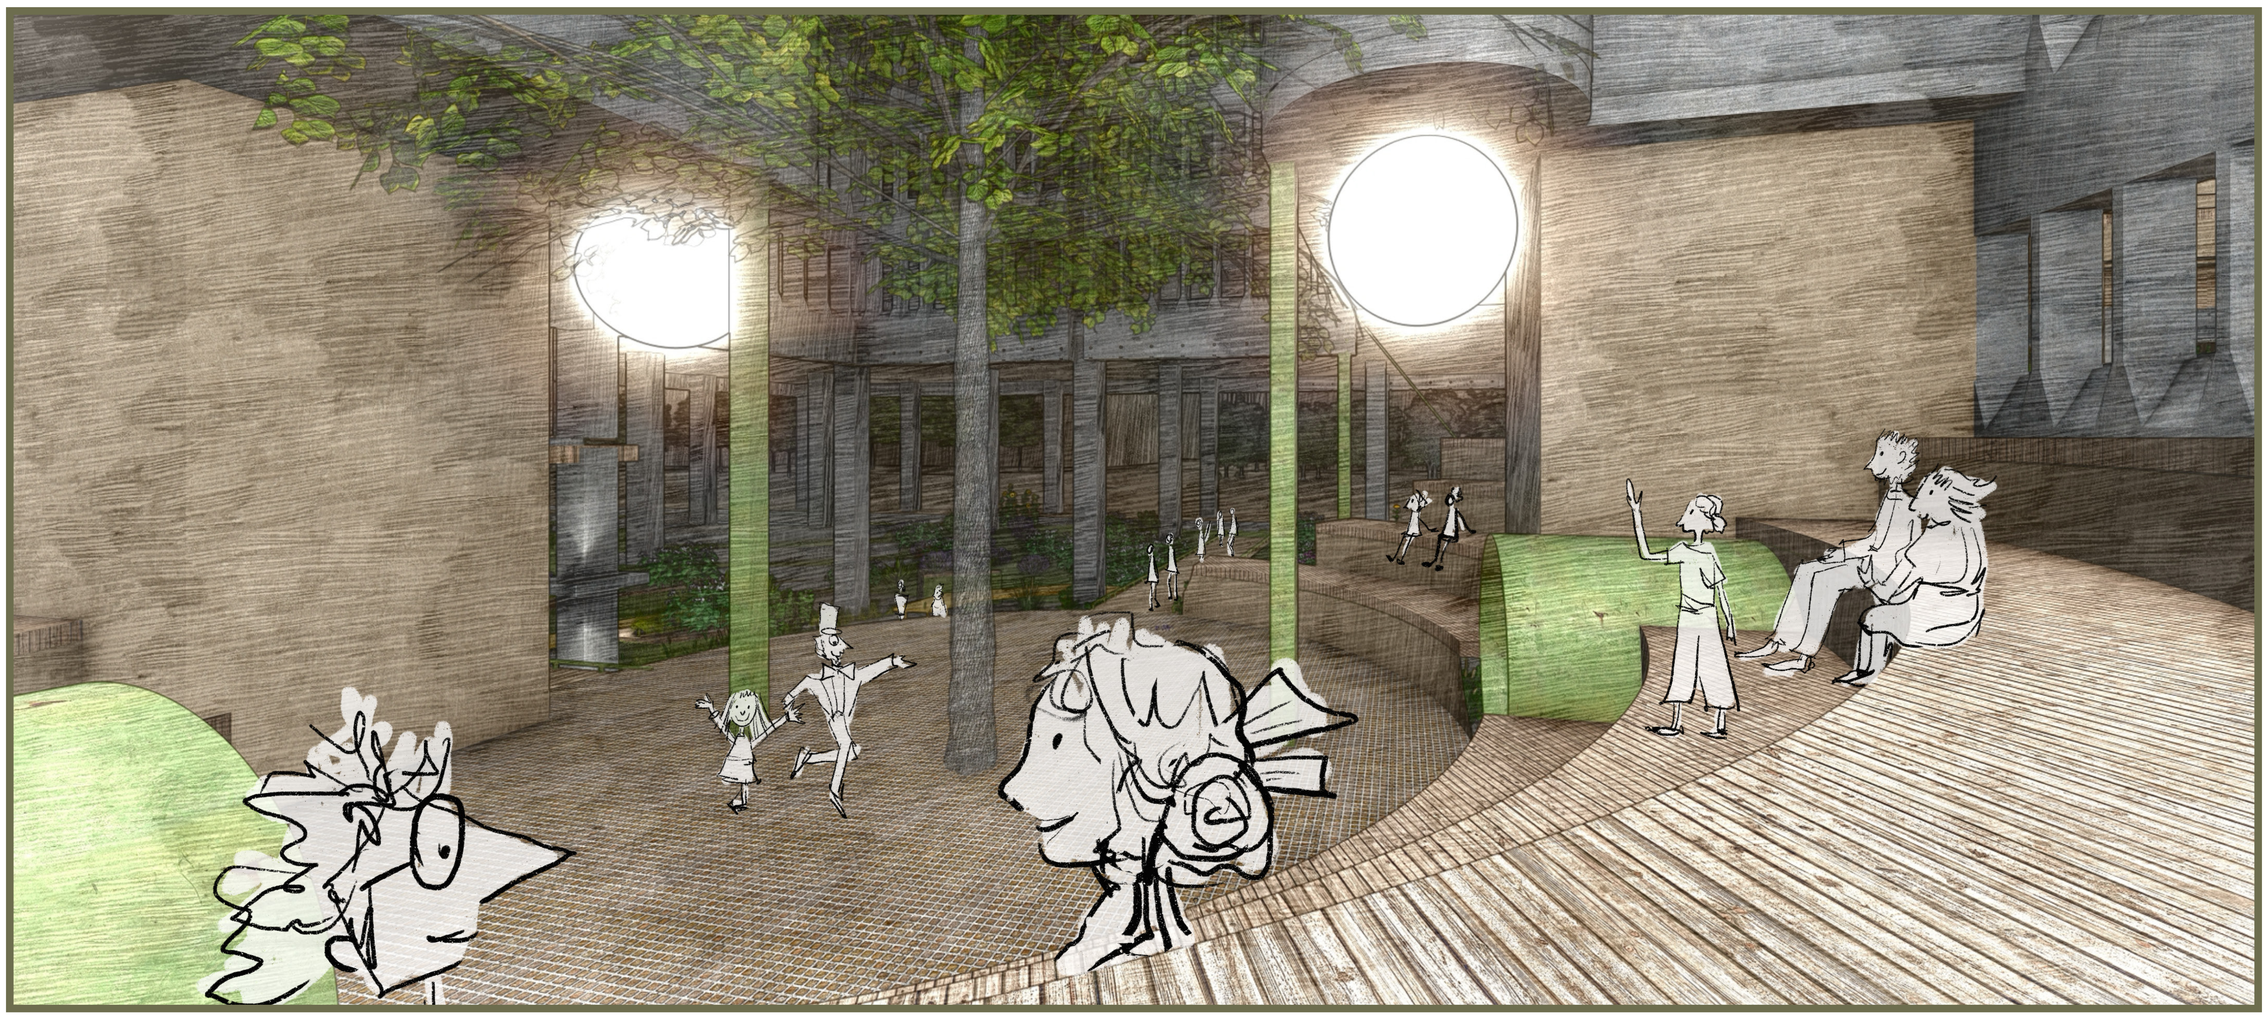

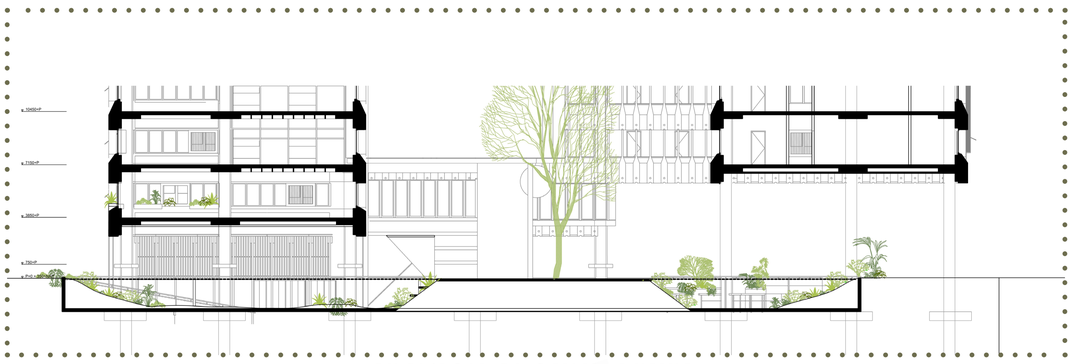

SECTION GROUND LEVEL

FLOORPLAN GROUND LEVEL

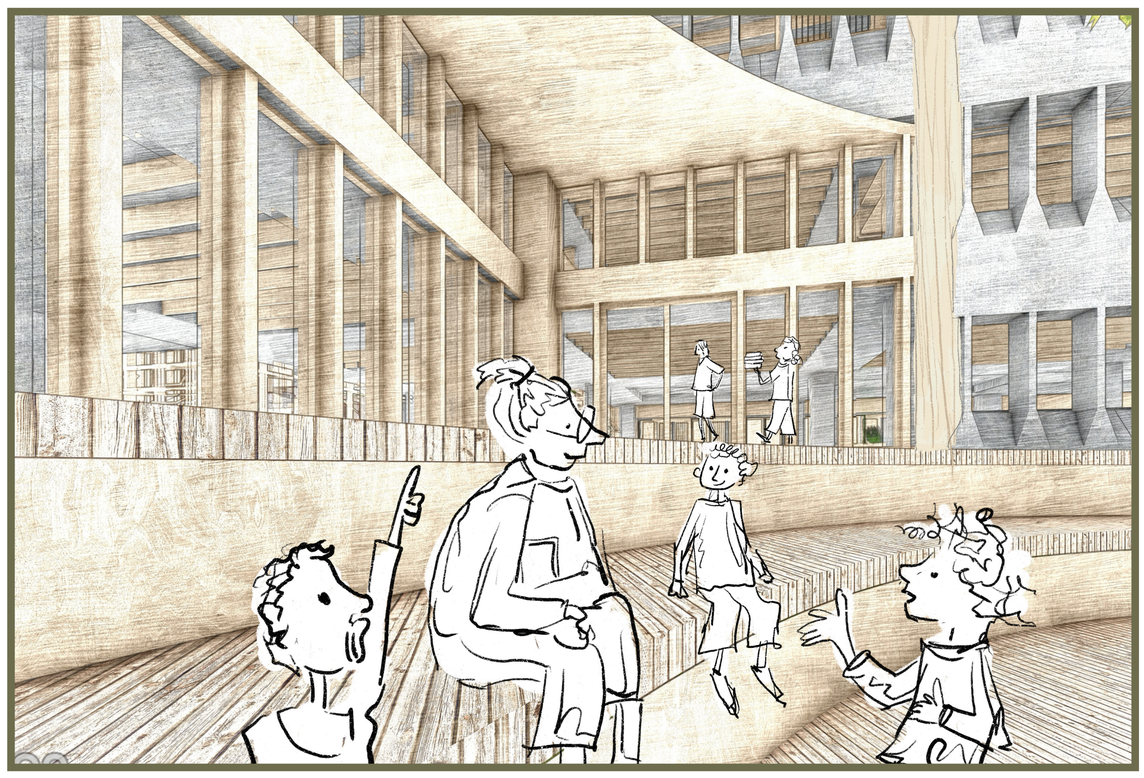

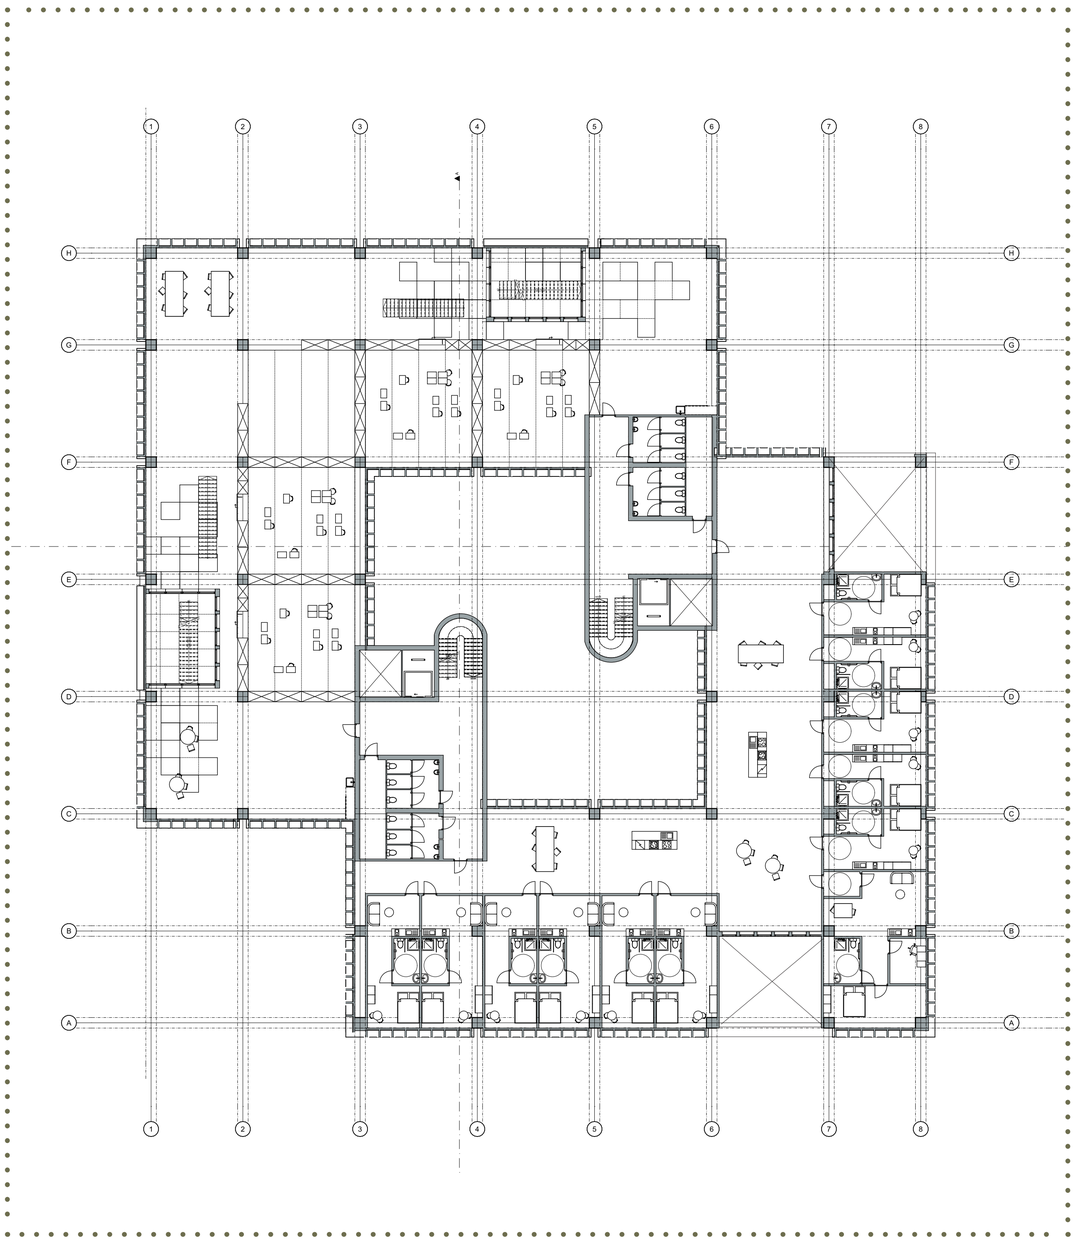

FLOORPLAN OF **5TH FLOOR**

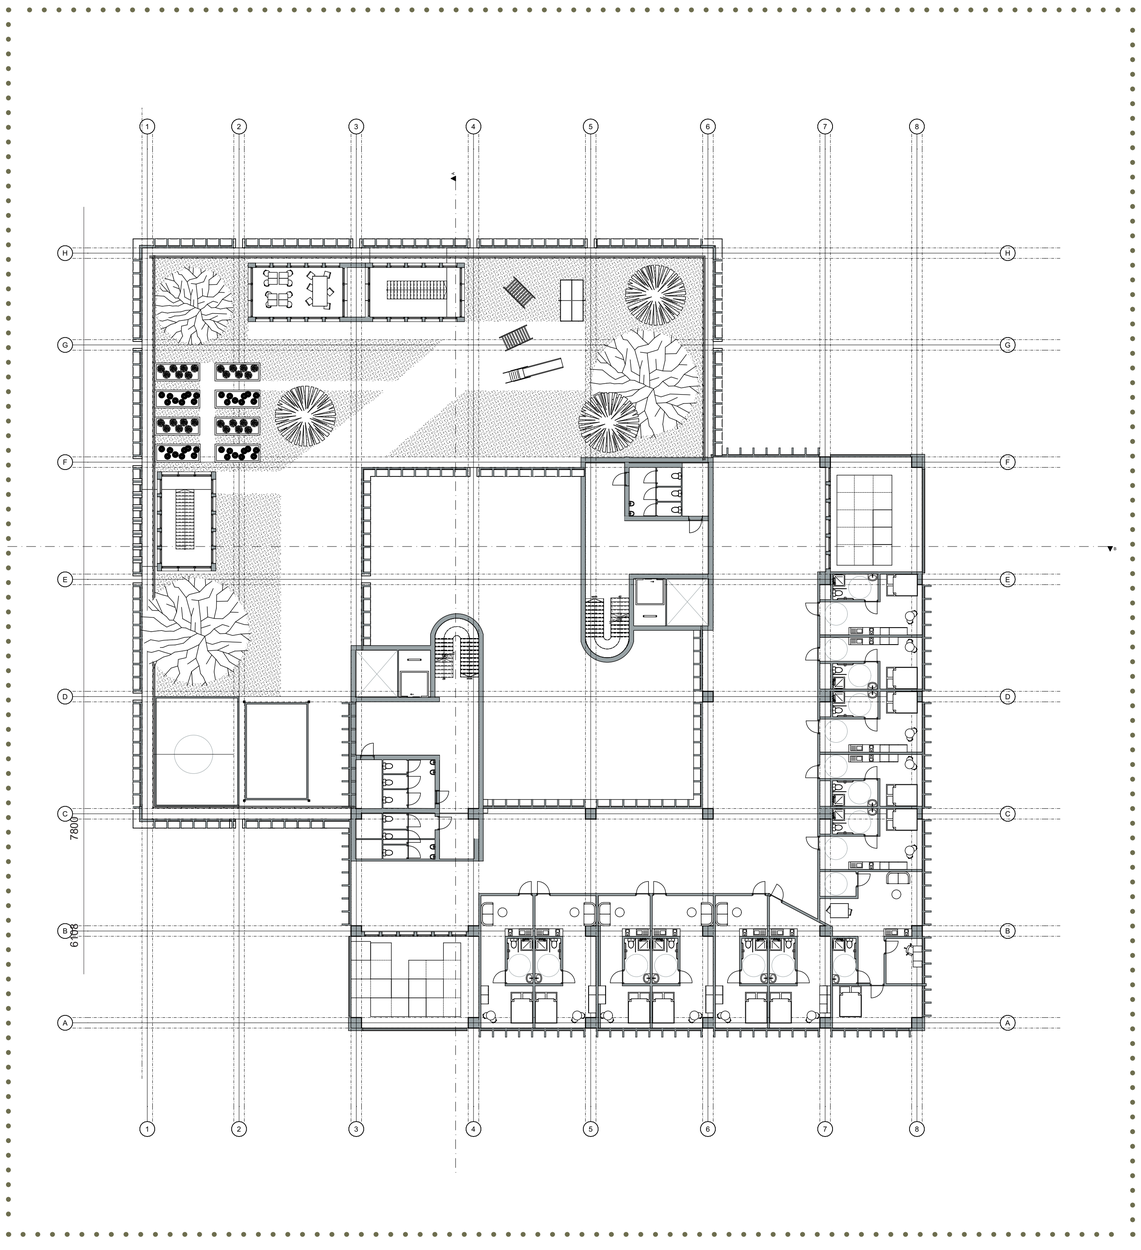

FLOORPLAN OF **8TH FLOOR**

CLIMBING

A STAIRCASE THAT GROWS

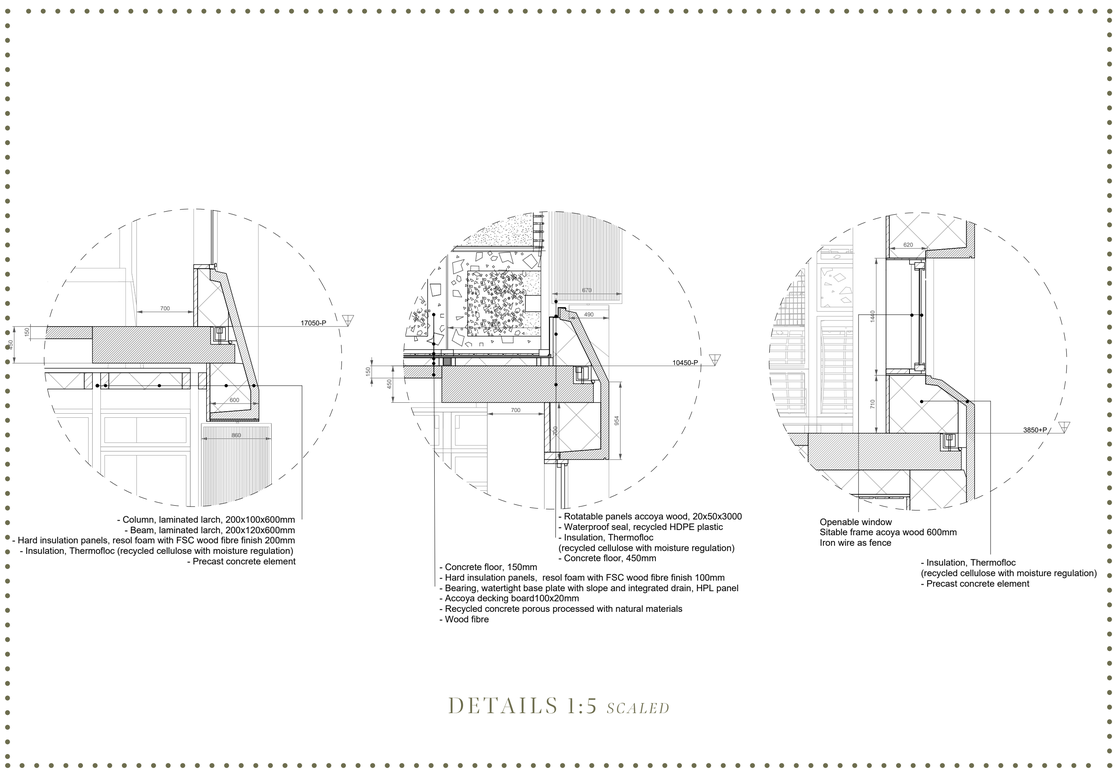

DETAILS 1:5 *SCALED*

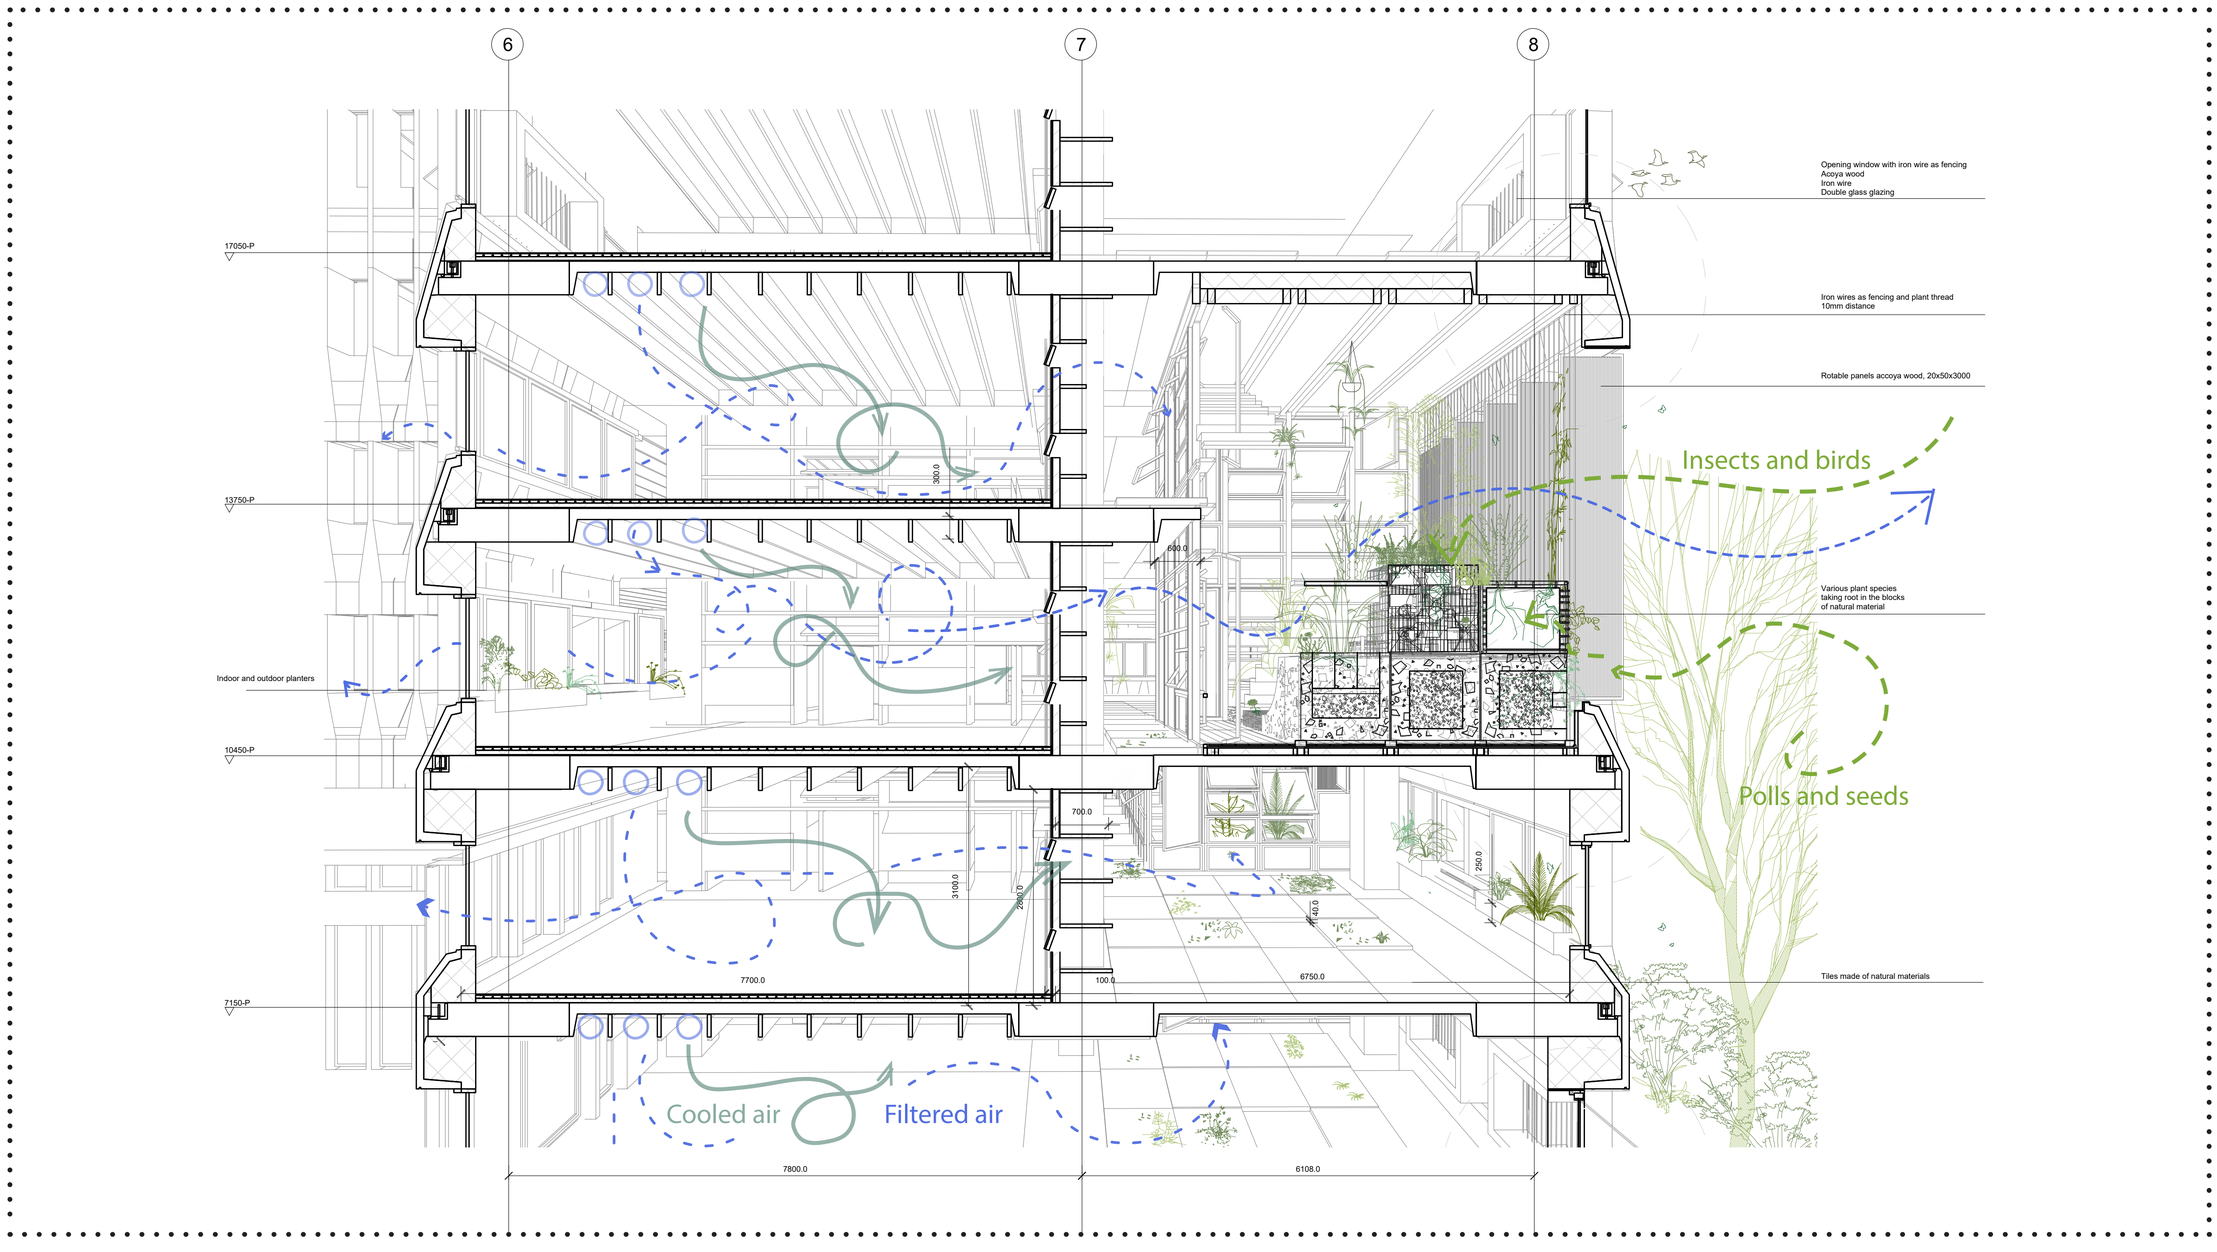

SECTION **CLIMATE PRINCIPLES** - SUMMER

THE CLASSROOM

A PLACE THAT BREATHES

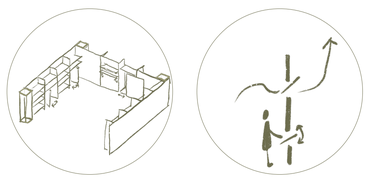

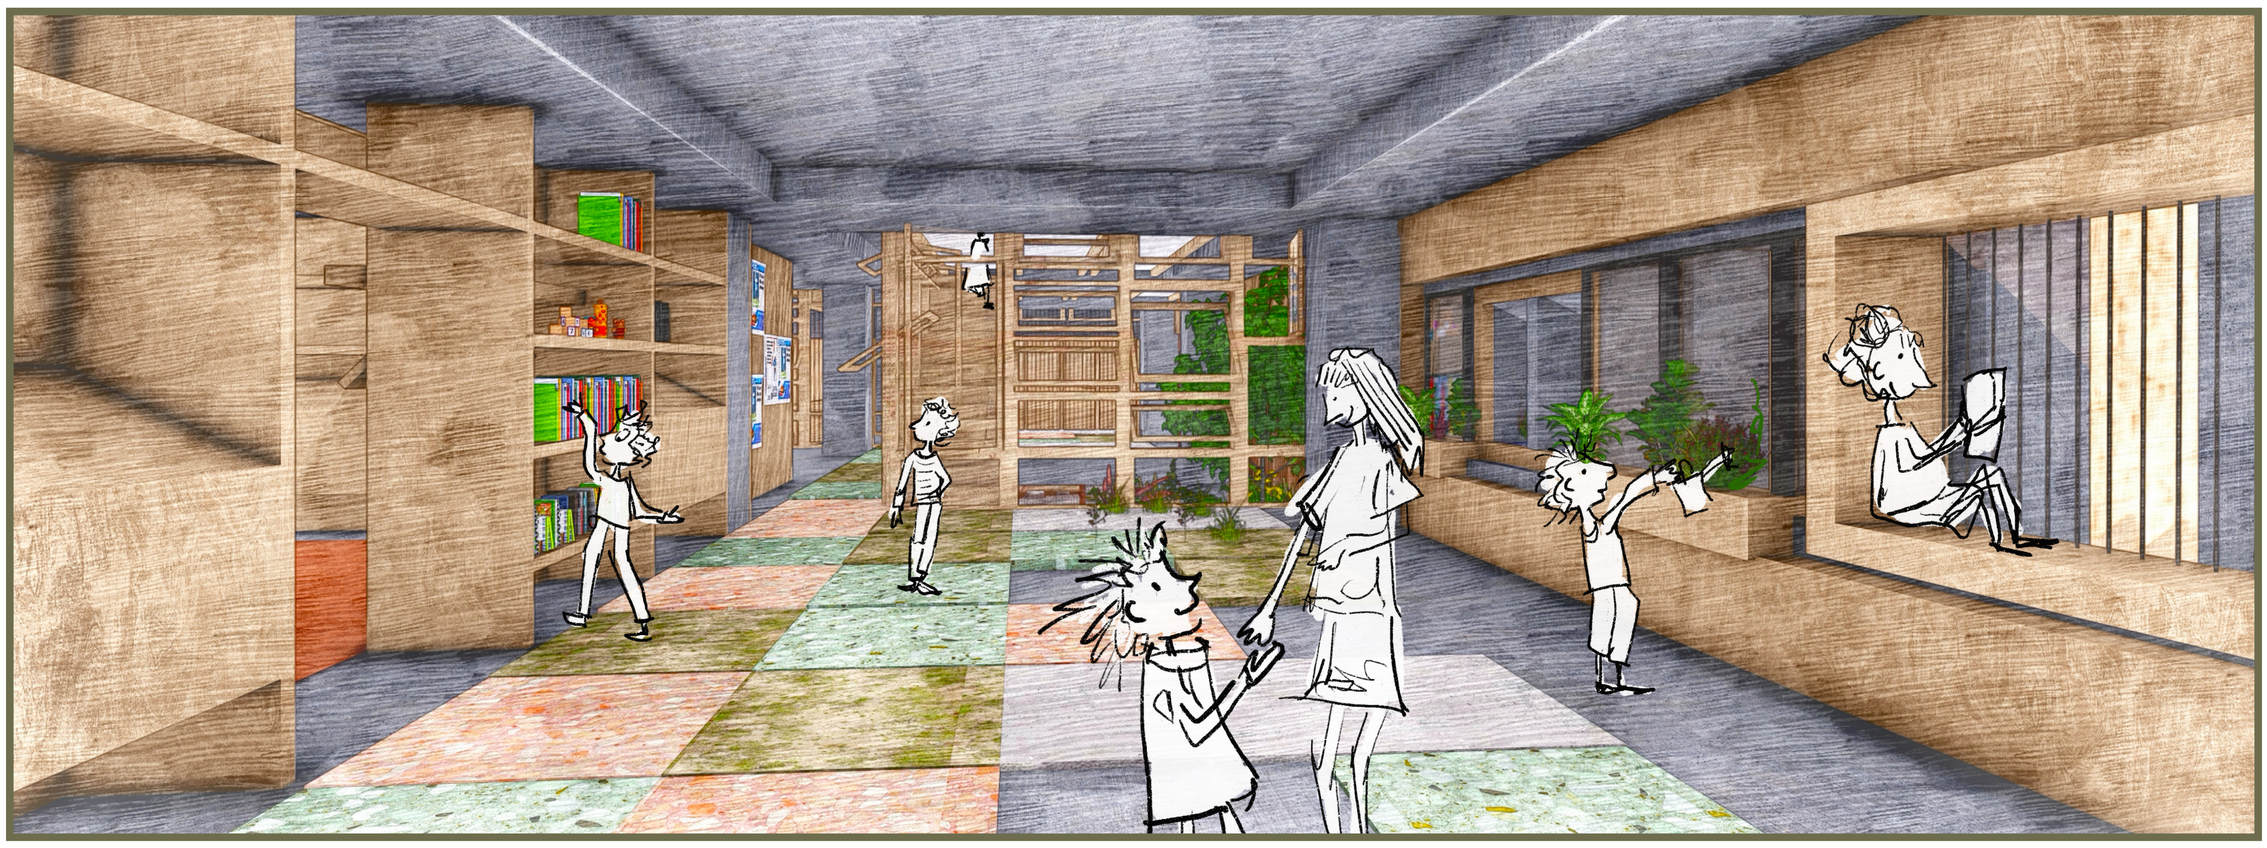

AXOMETRIC DRAWING

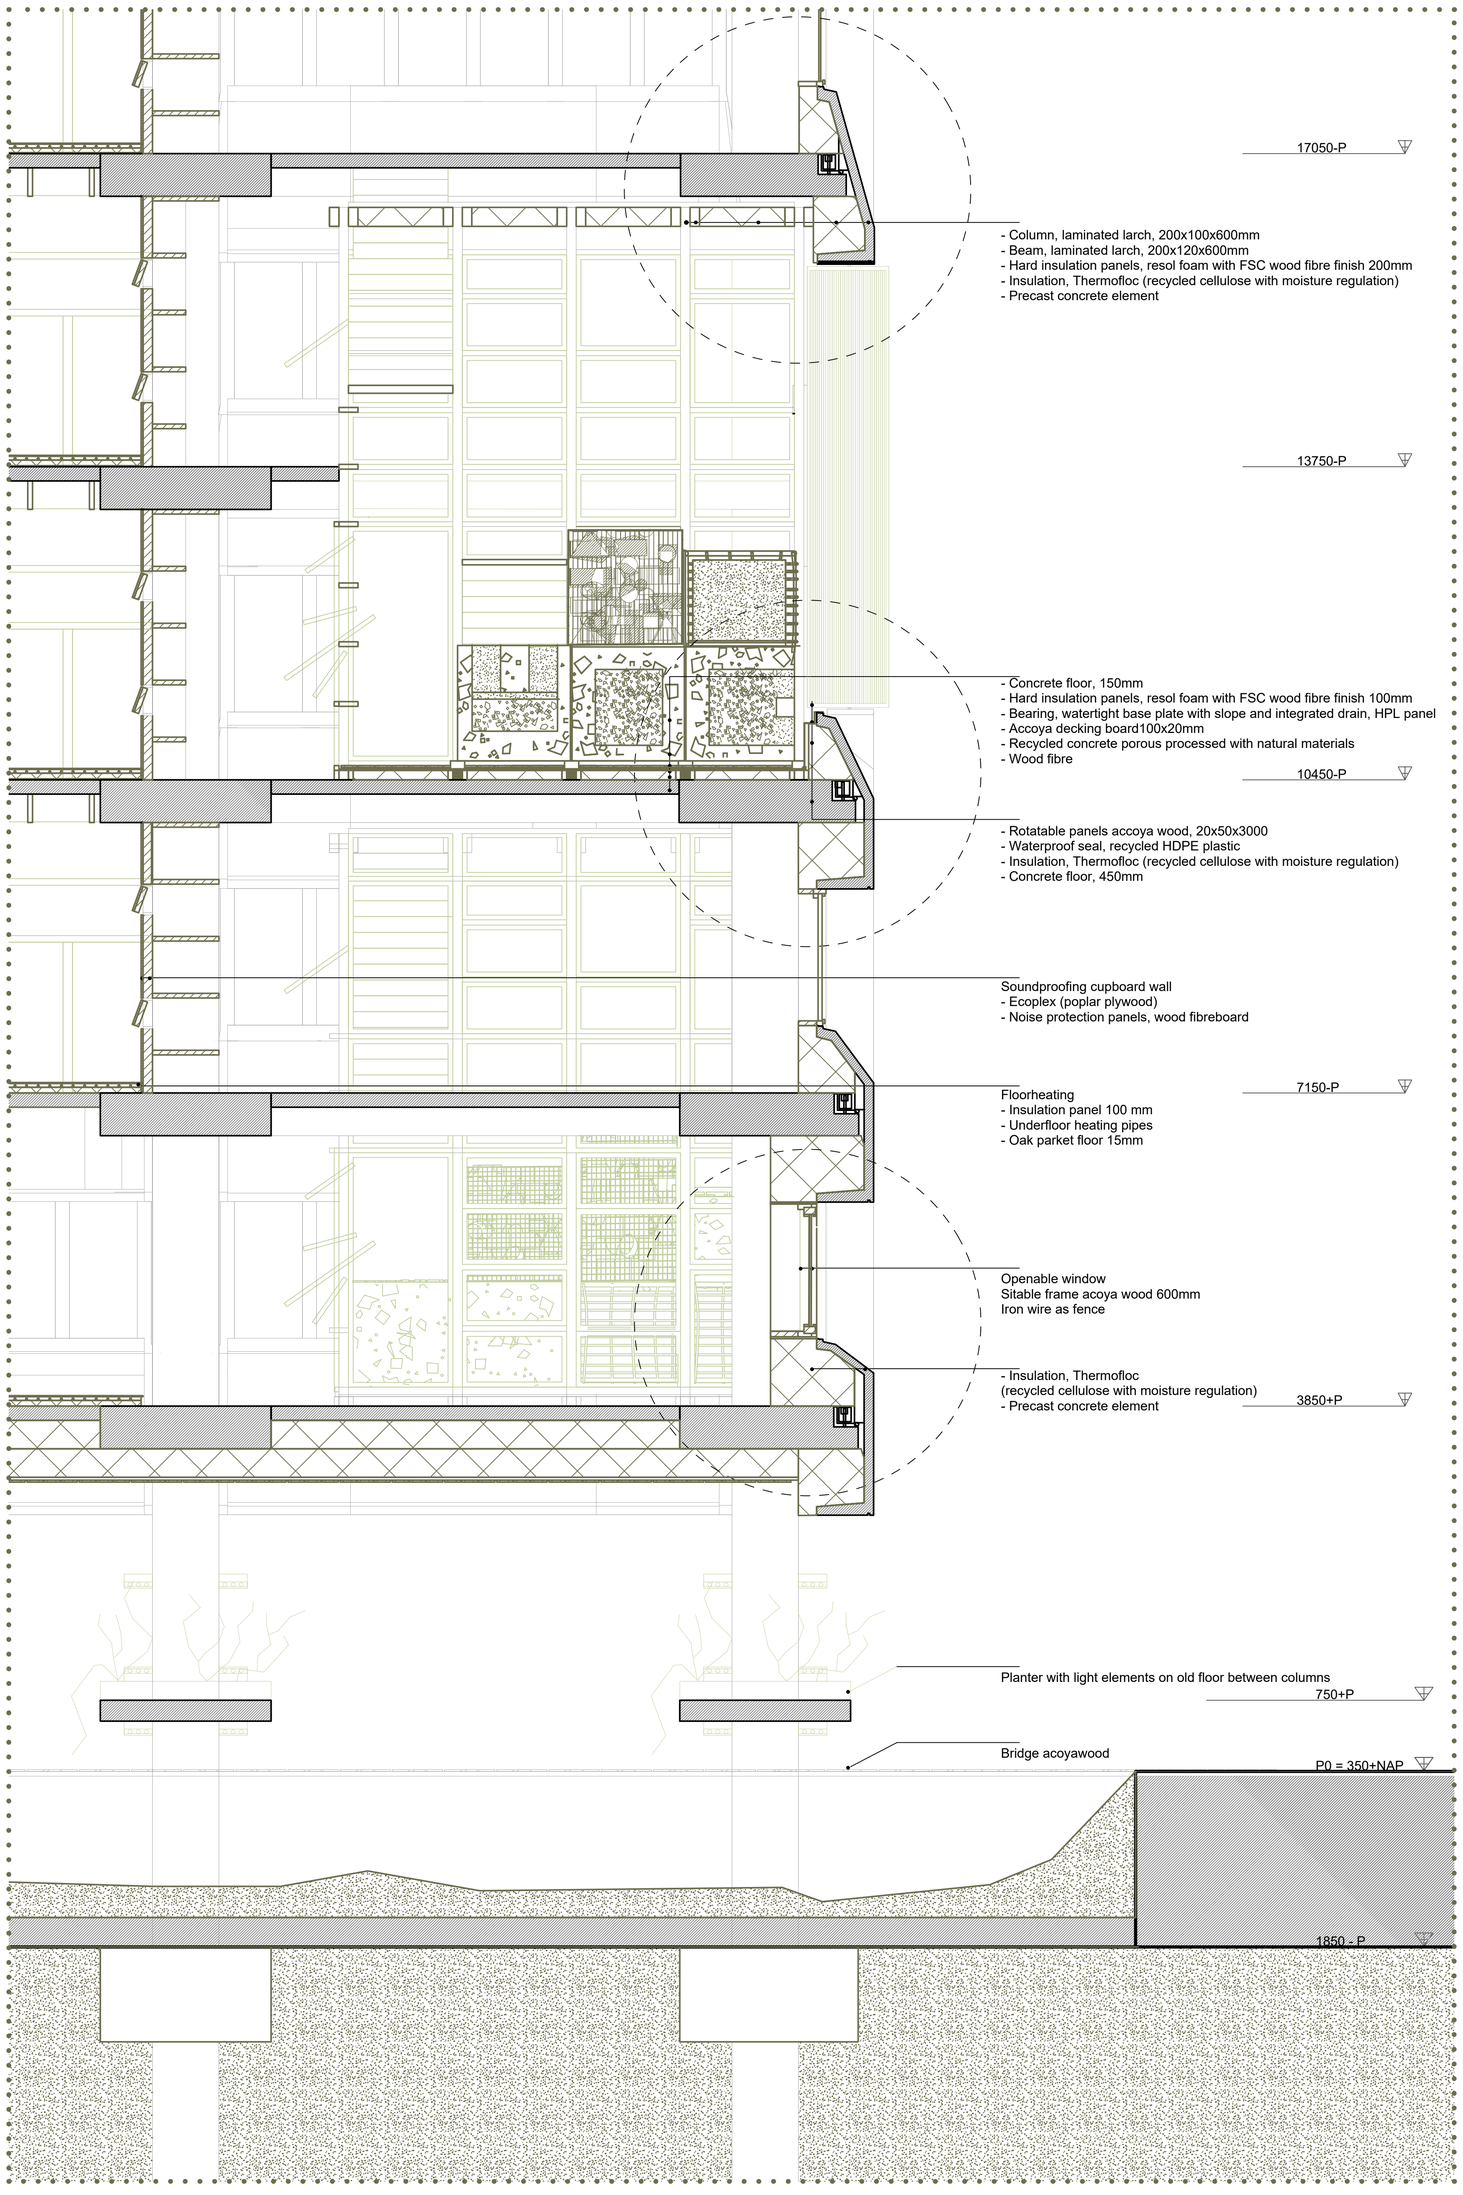

1:20 SECTION *SCALED*

THE ROOFTOP

GARDENS ABOVE THE CITY

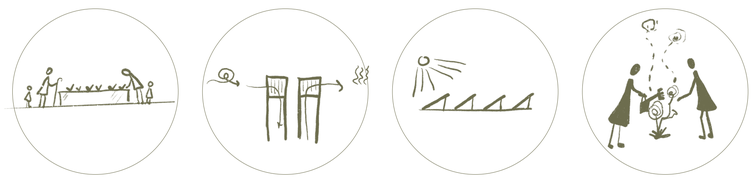

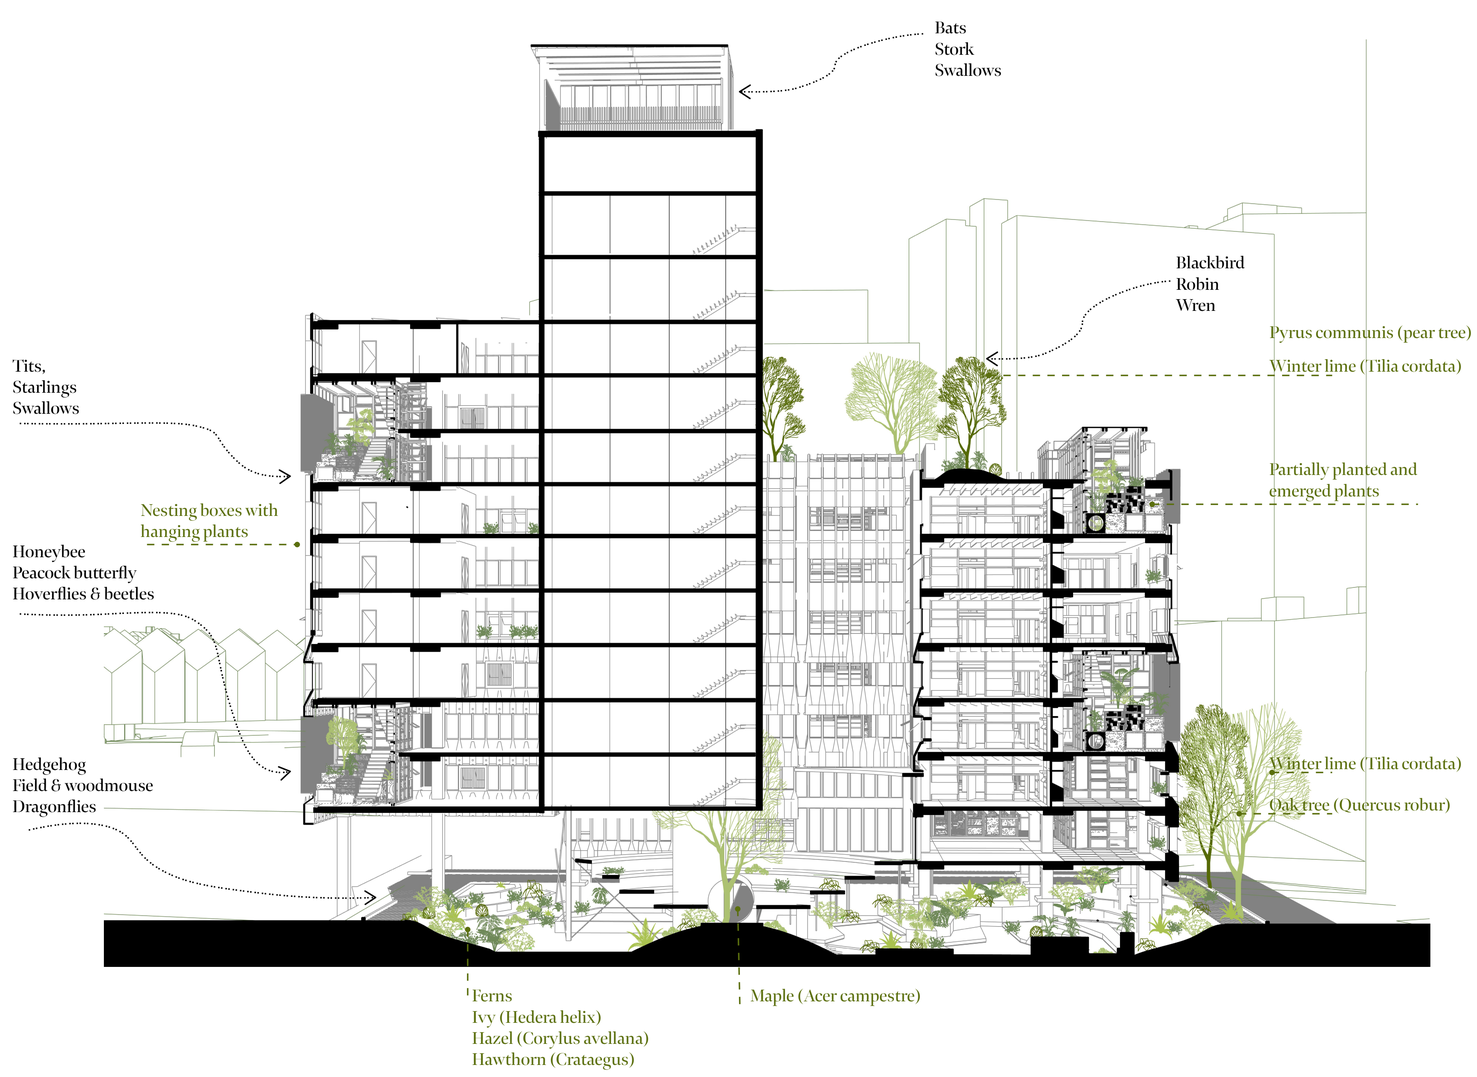

SECTION **BIOTIC FEATURES**