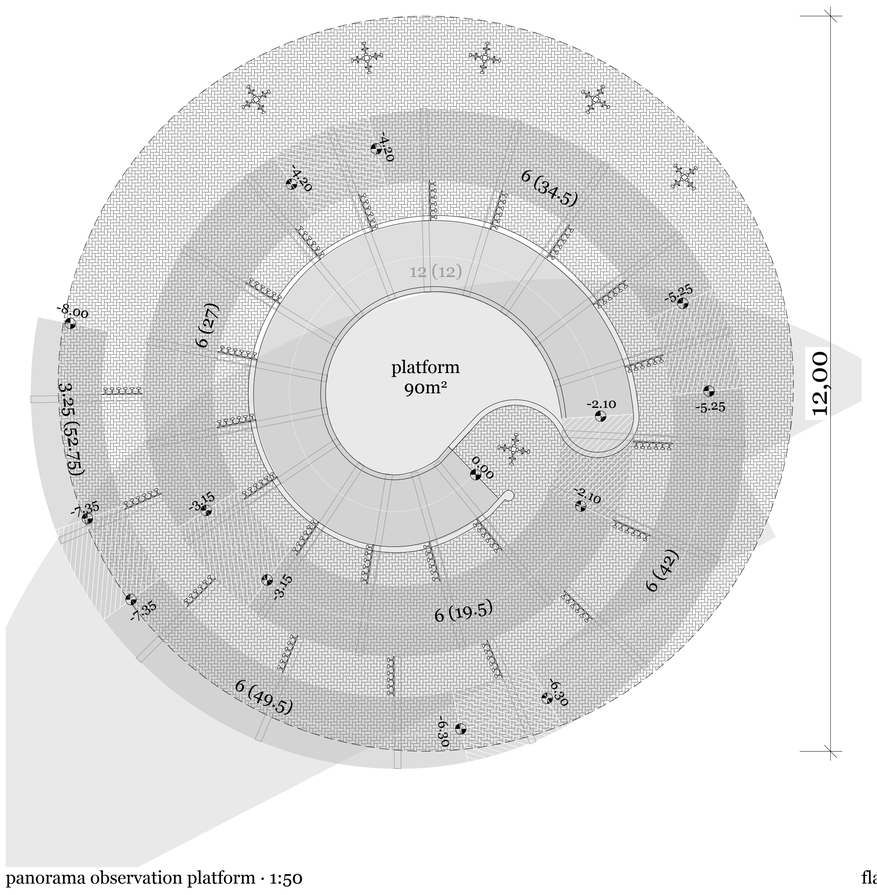

panorama observation platform · 1:50

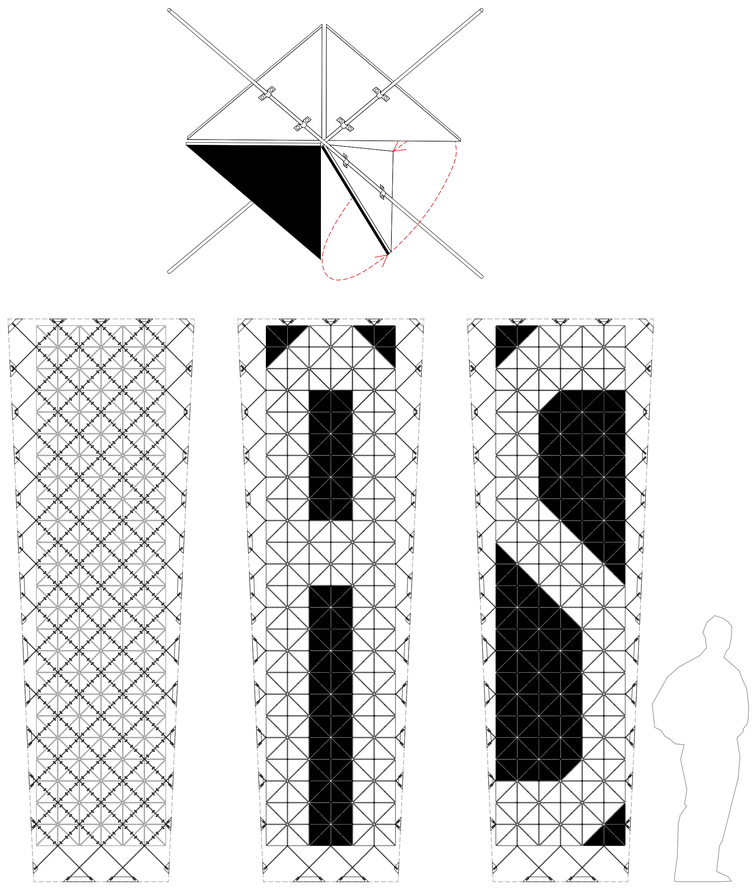

flapping letter display system · 1:50

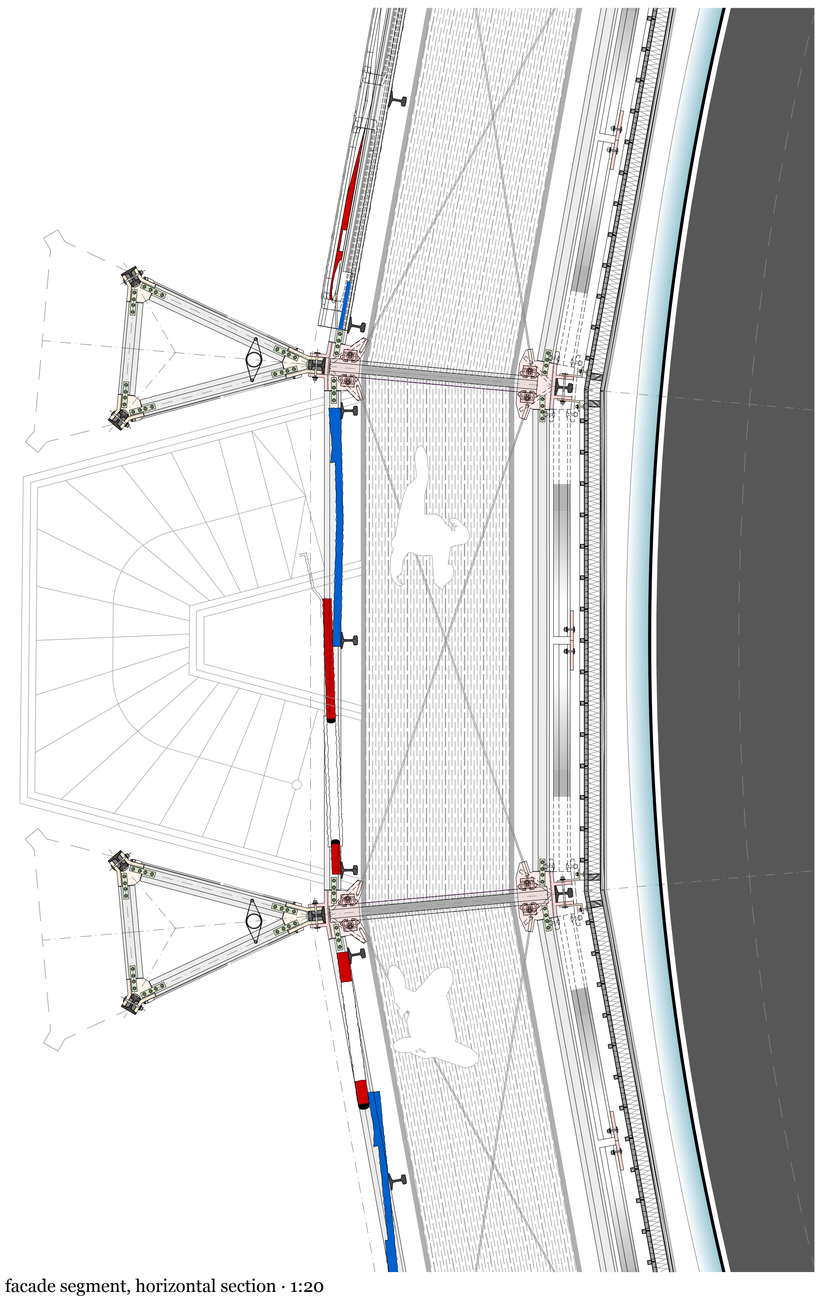

facade segment, horizontal section · 1:20

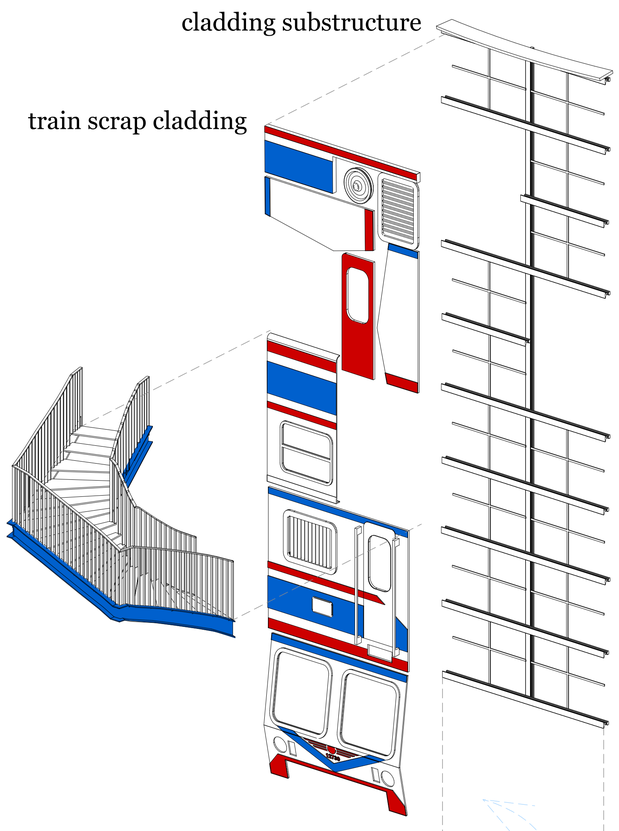

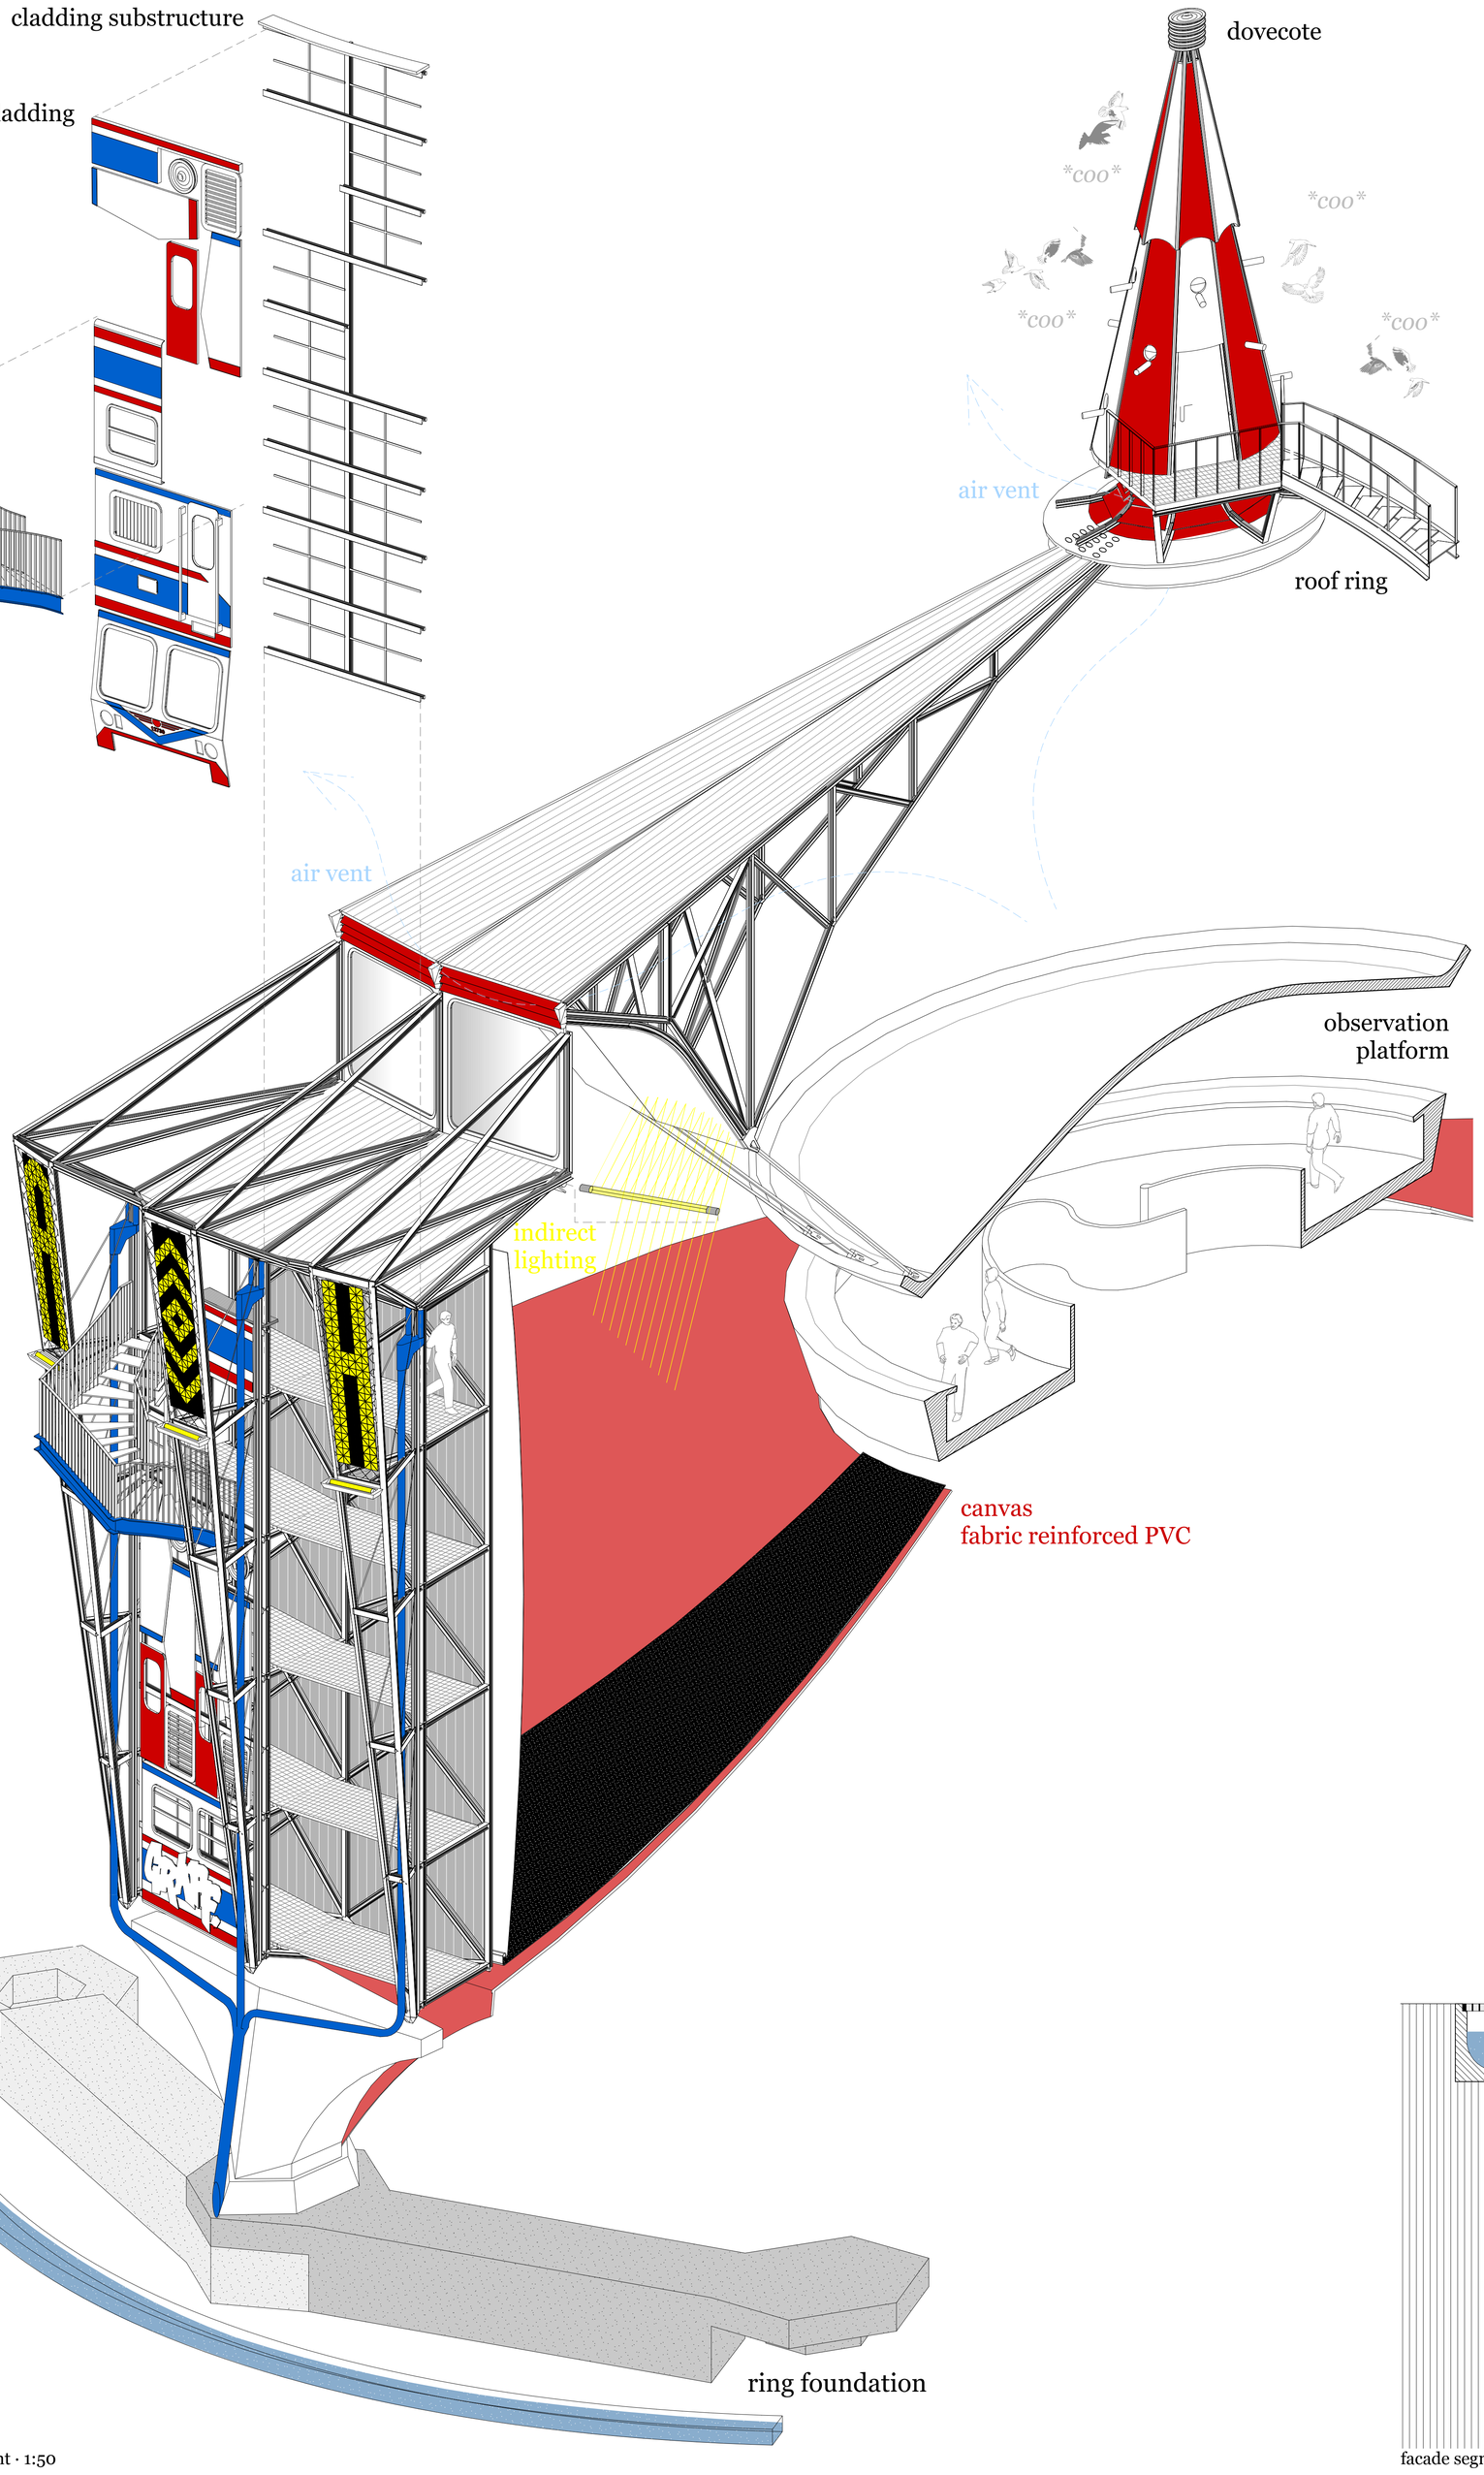

axonometric fragment · 1:50

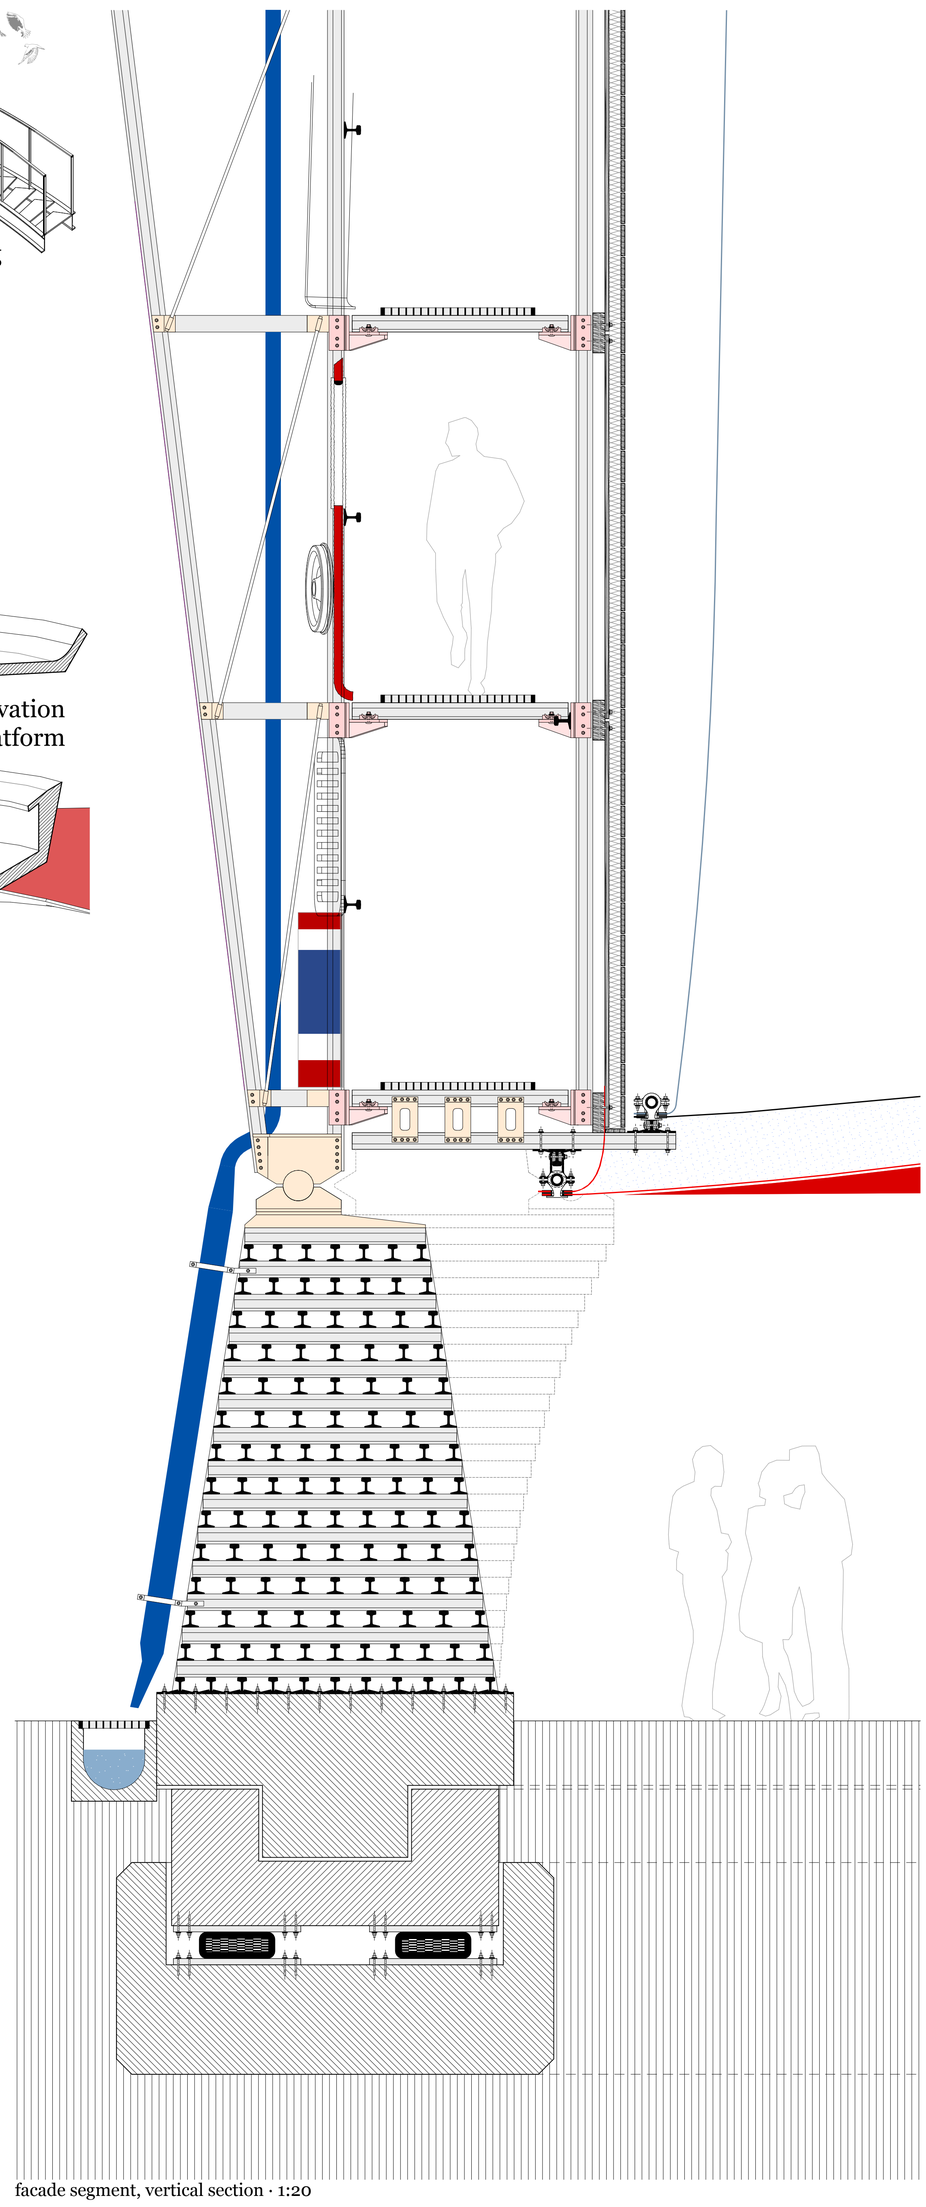

facade segment, vertical section · 1:20

Louis Valentin Gies
Borders & Territories Graduation Studio
P5 presentation 28 June 2023

HAYDARPAŞA GARI
A CHRONOLOGICAL BRICOLAGE

CONSTRUCTION