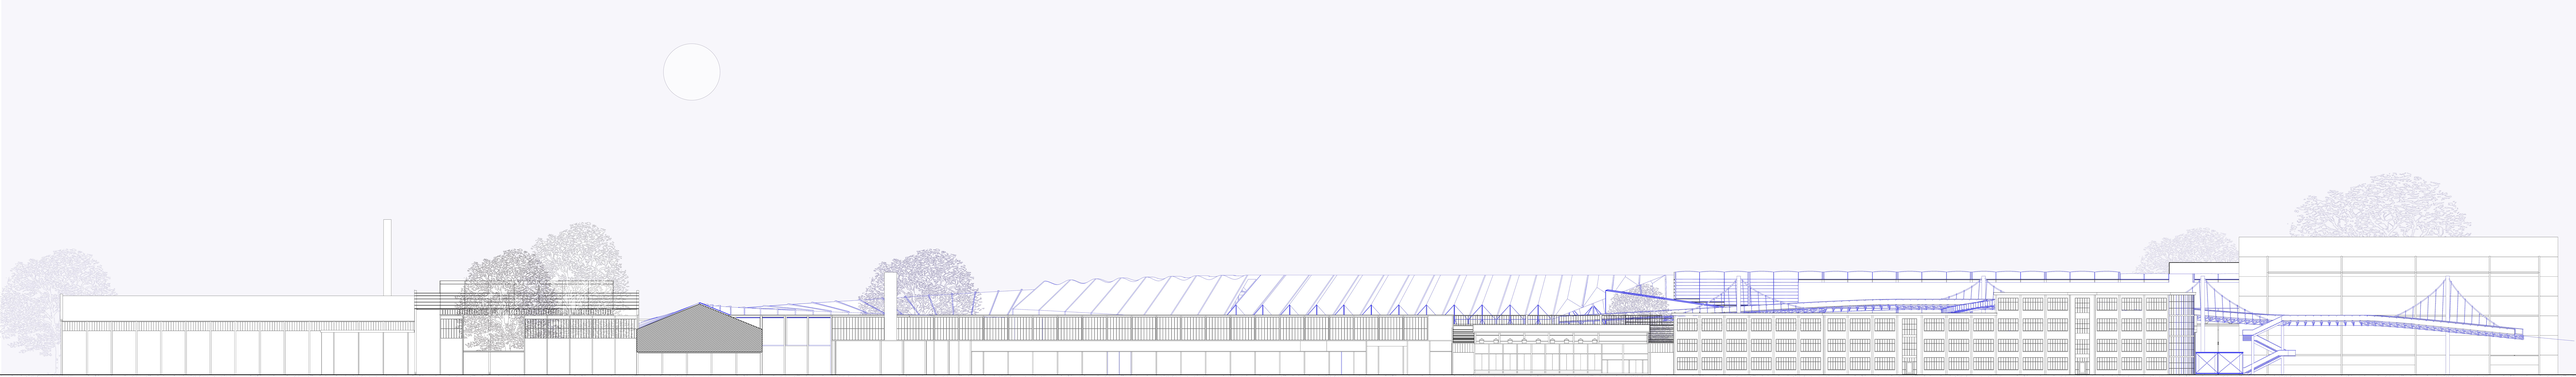

0 1 5 10

EAST ELEVATION 1:200

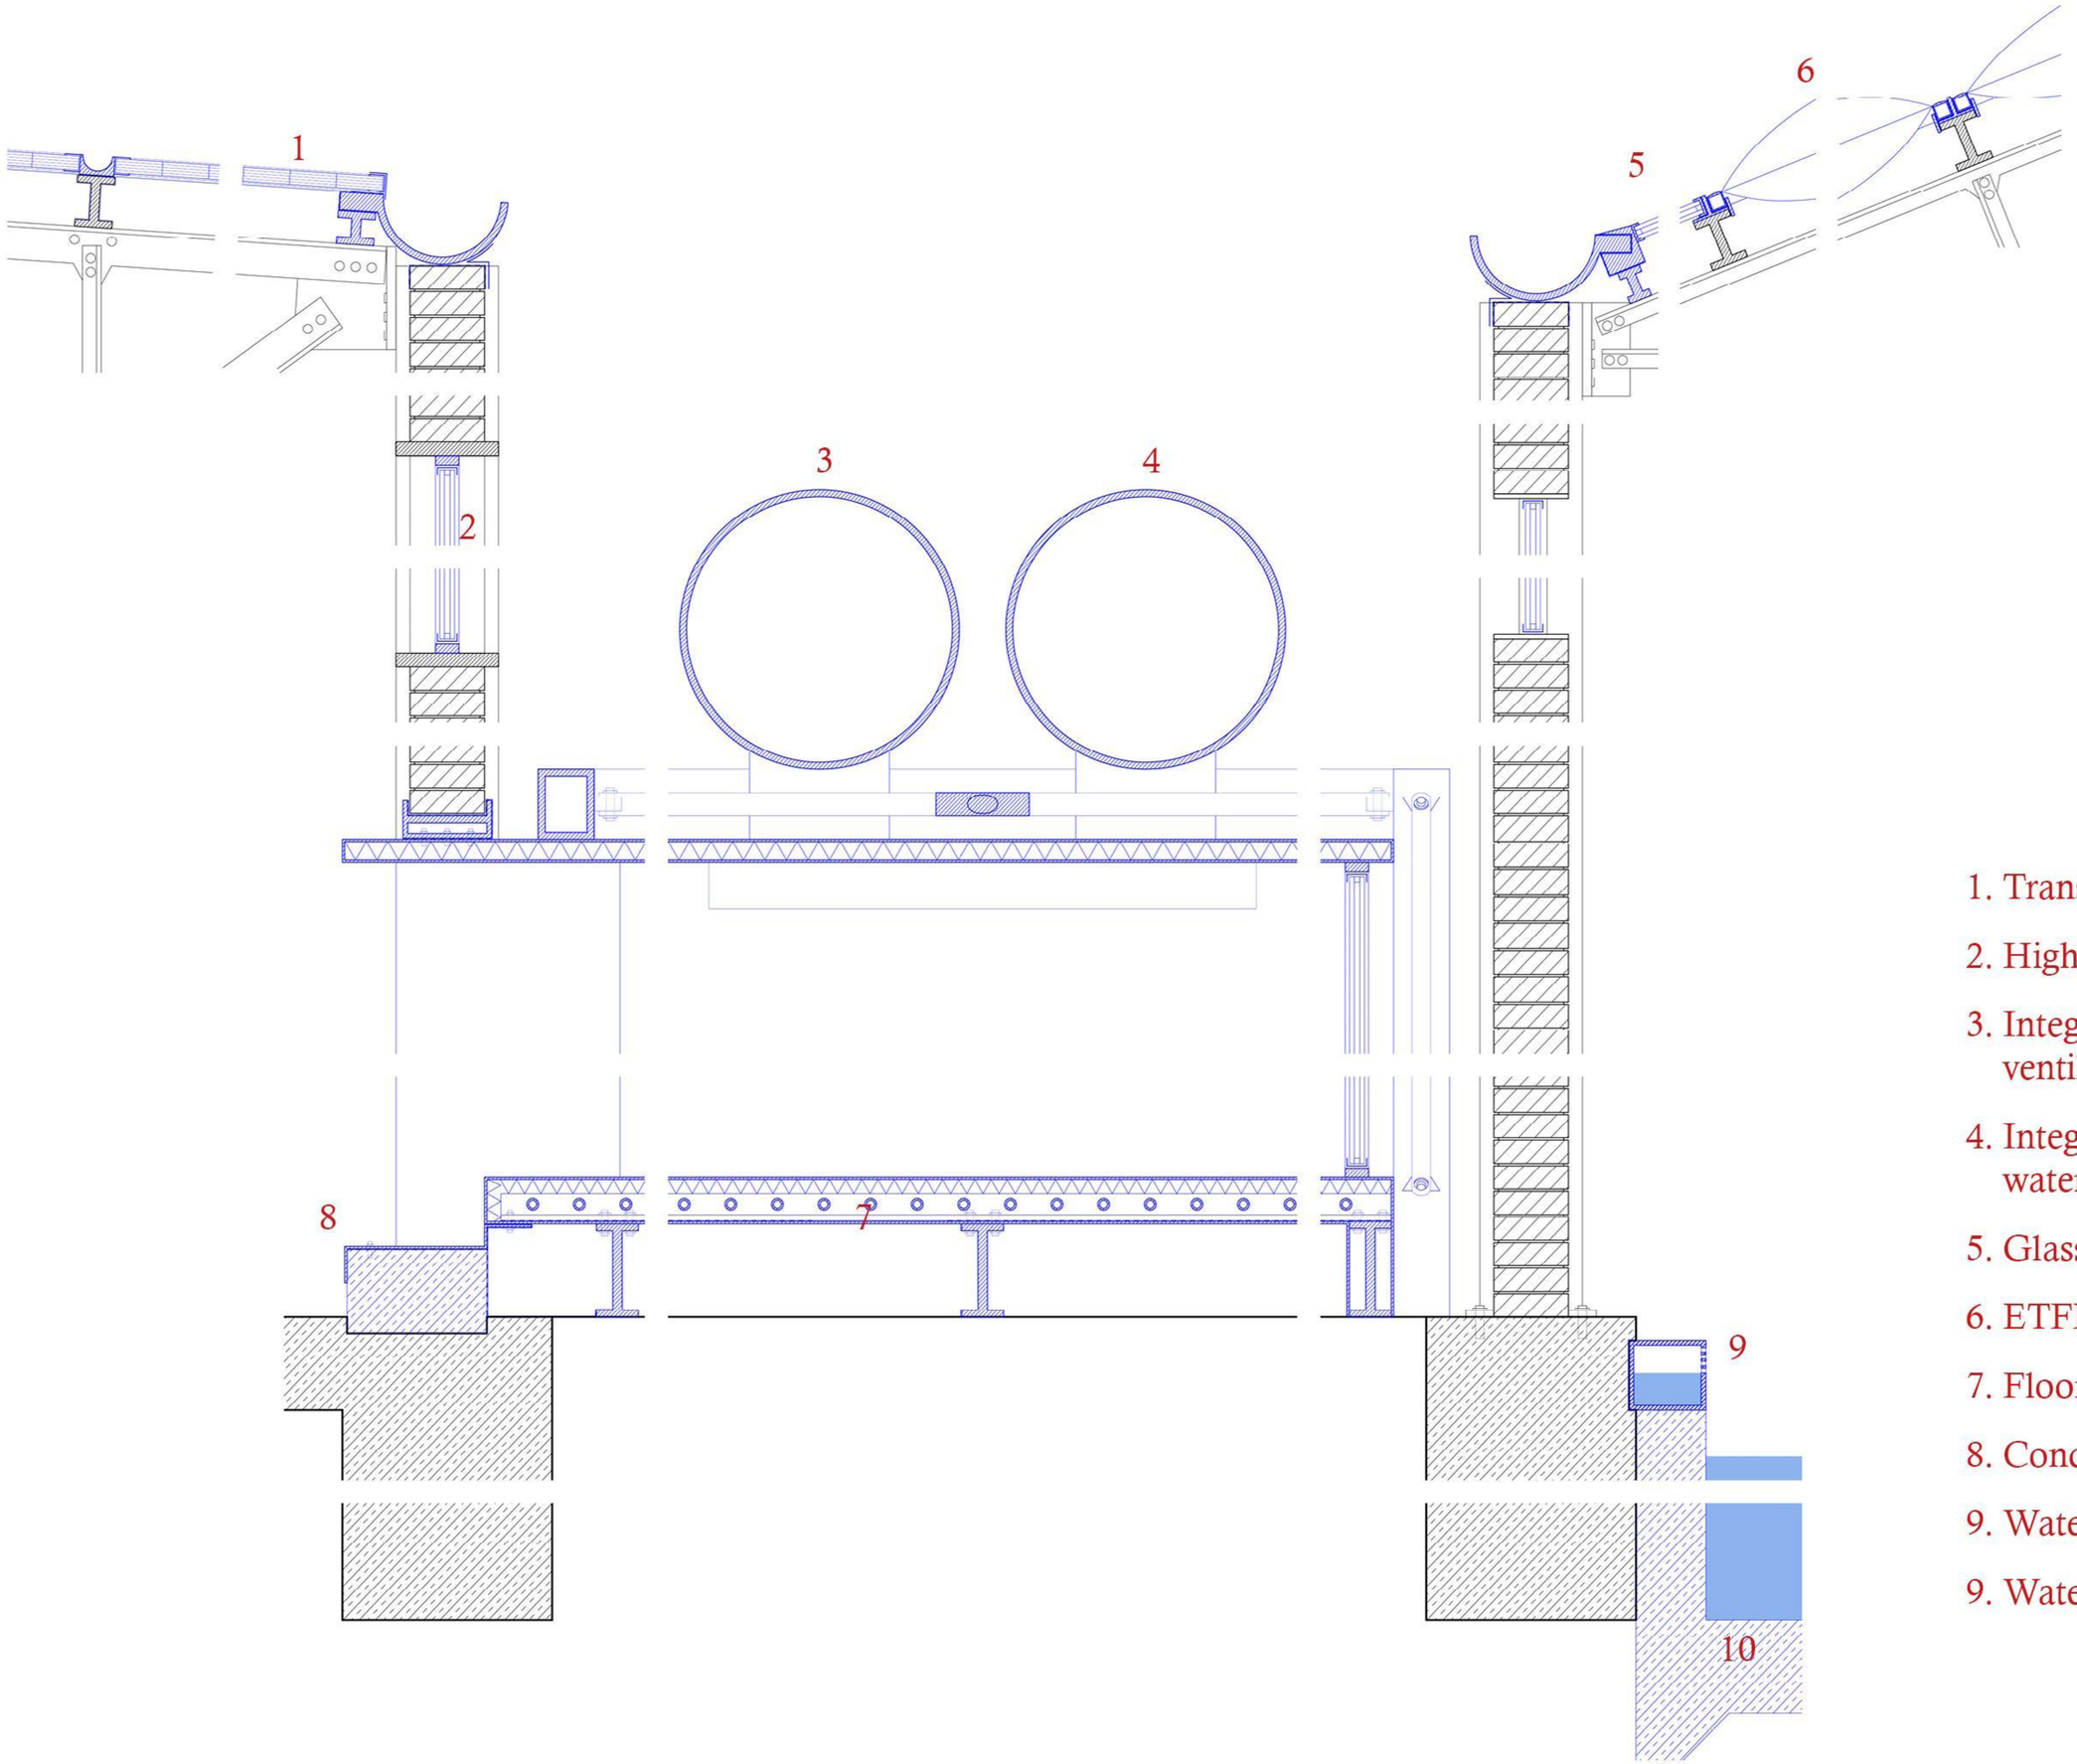

1. Translucent polycarbonate panels
2. High-white glass
3. Integrated pipe:
   ventilation & power supply
4. Integrated pipe:
   water system & heating
5. Glass high window
6. ETFE cushion
7. Floor heating
8. Concrete stair base
9. Water pipes
9. Waterproof concrete foundation

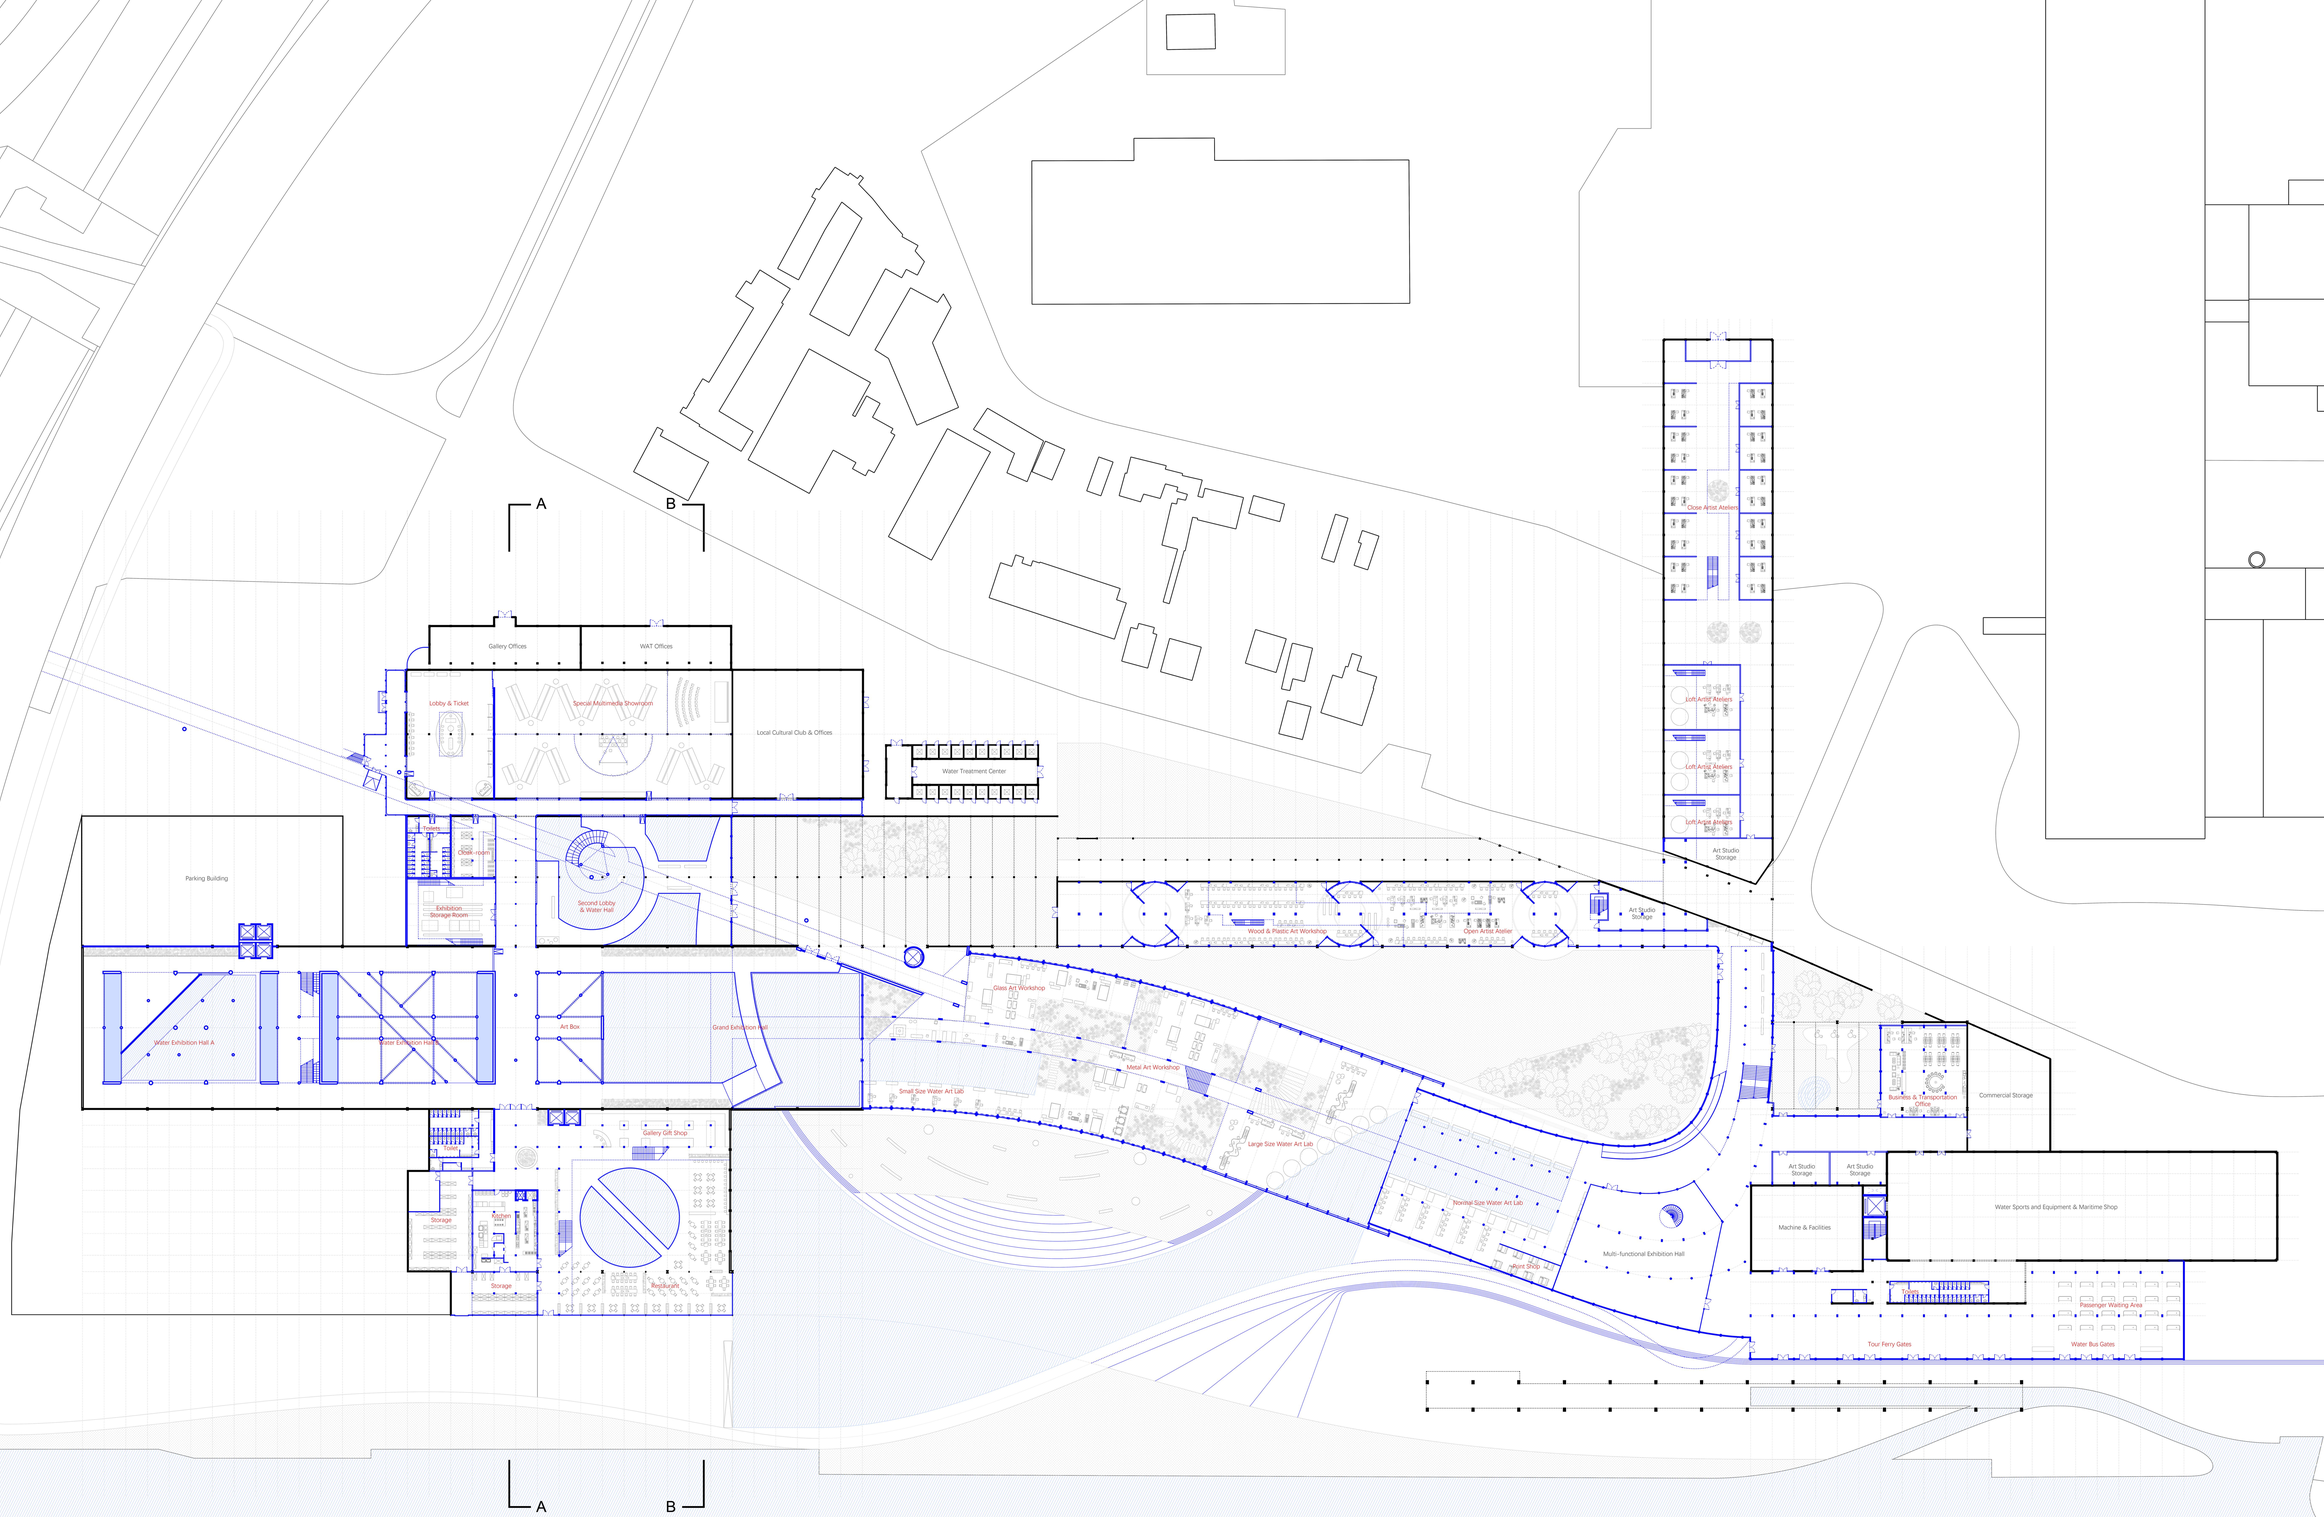

GROUND FLOOR PLAN 1:500

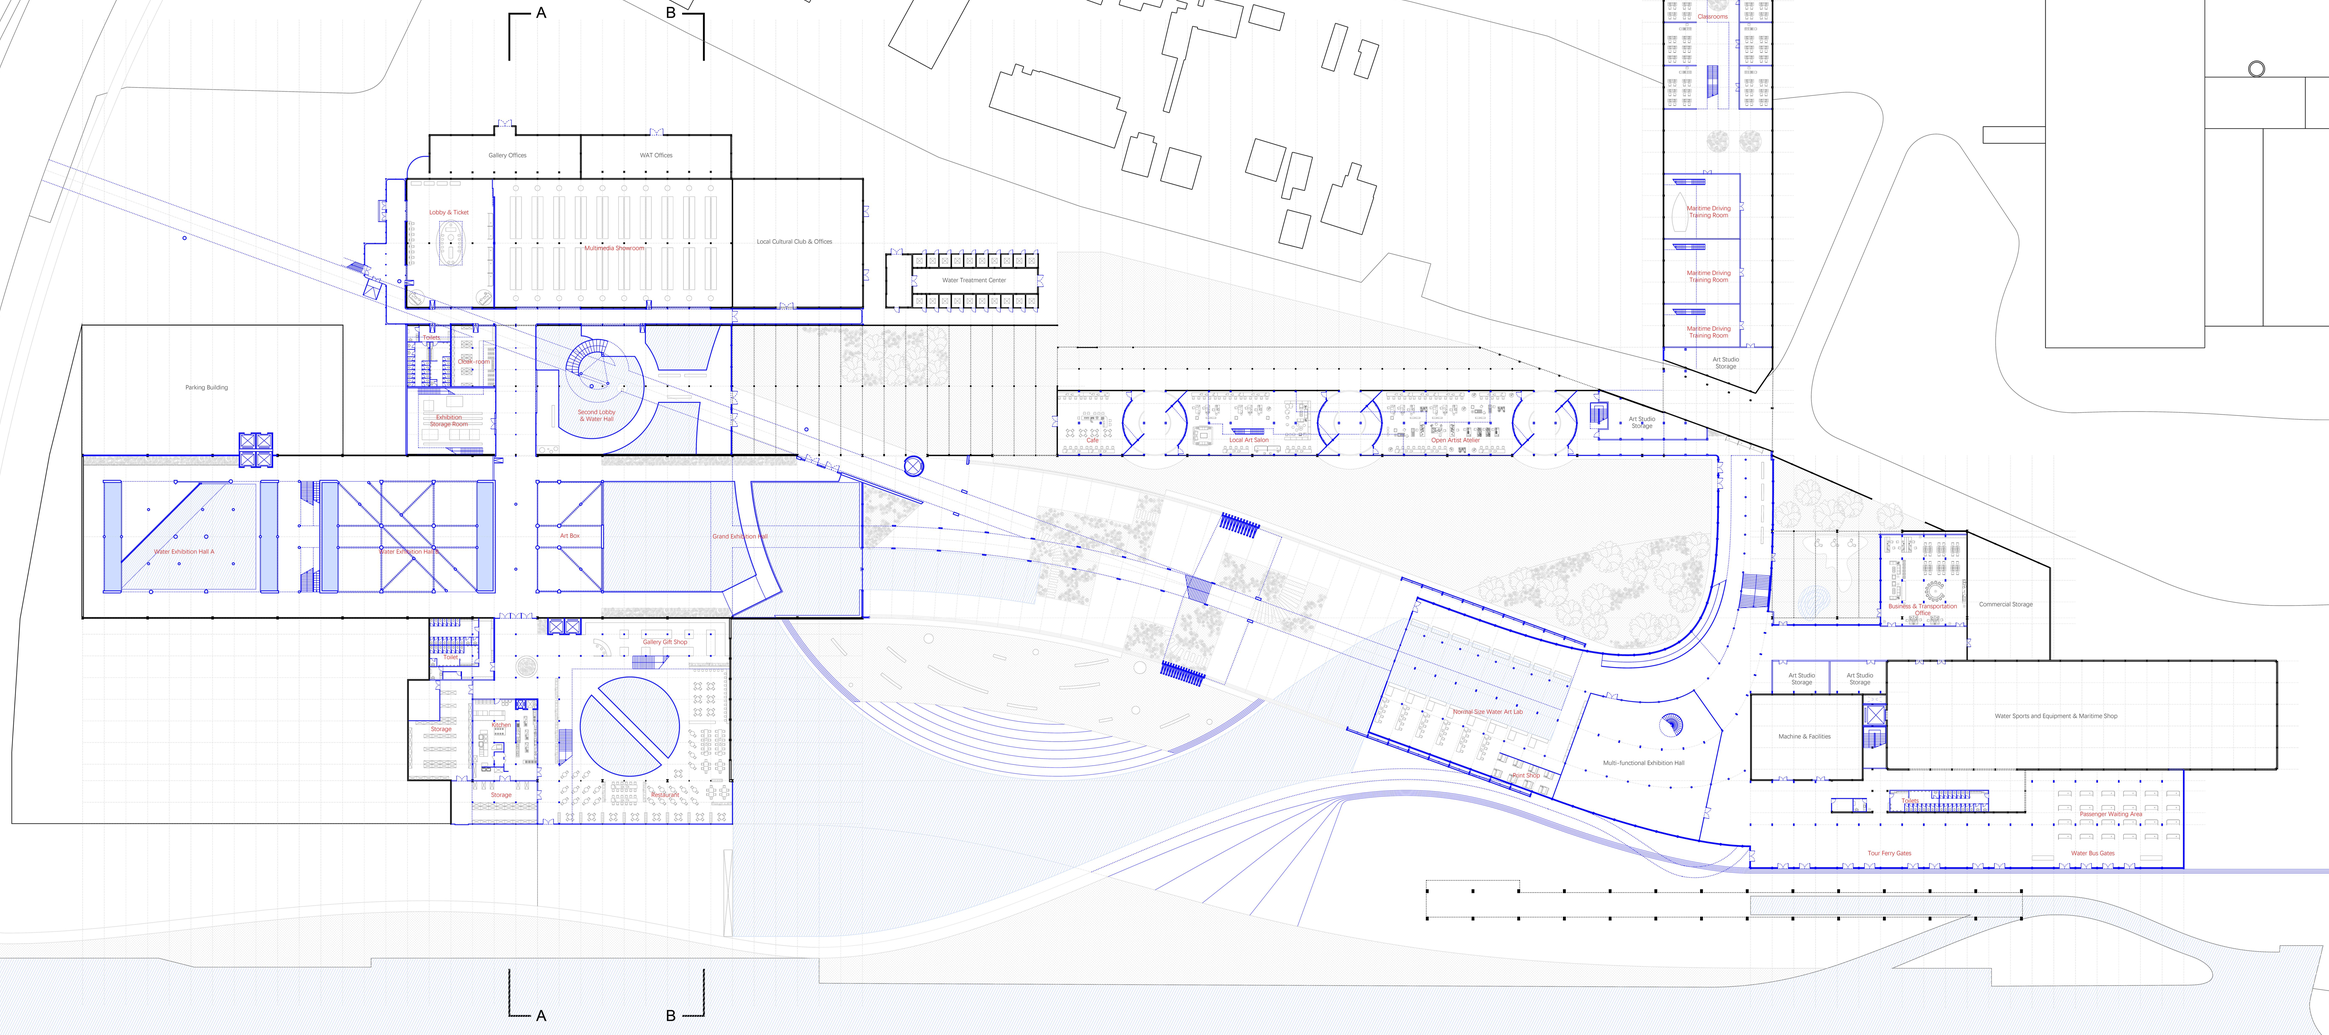

0 5 10 20

GROUND FLOOR PLAN 1:500

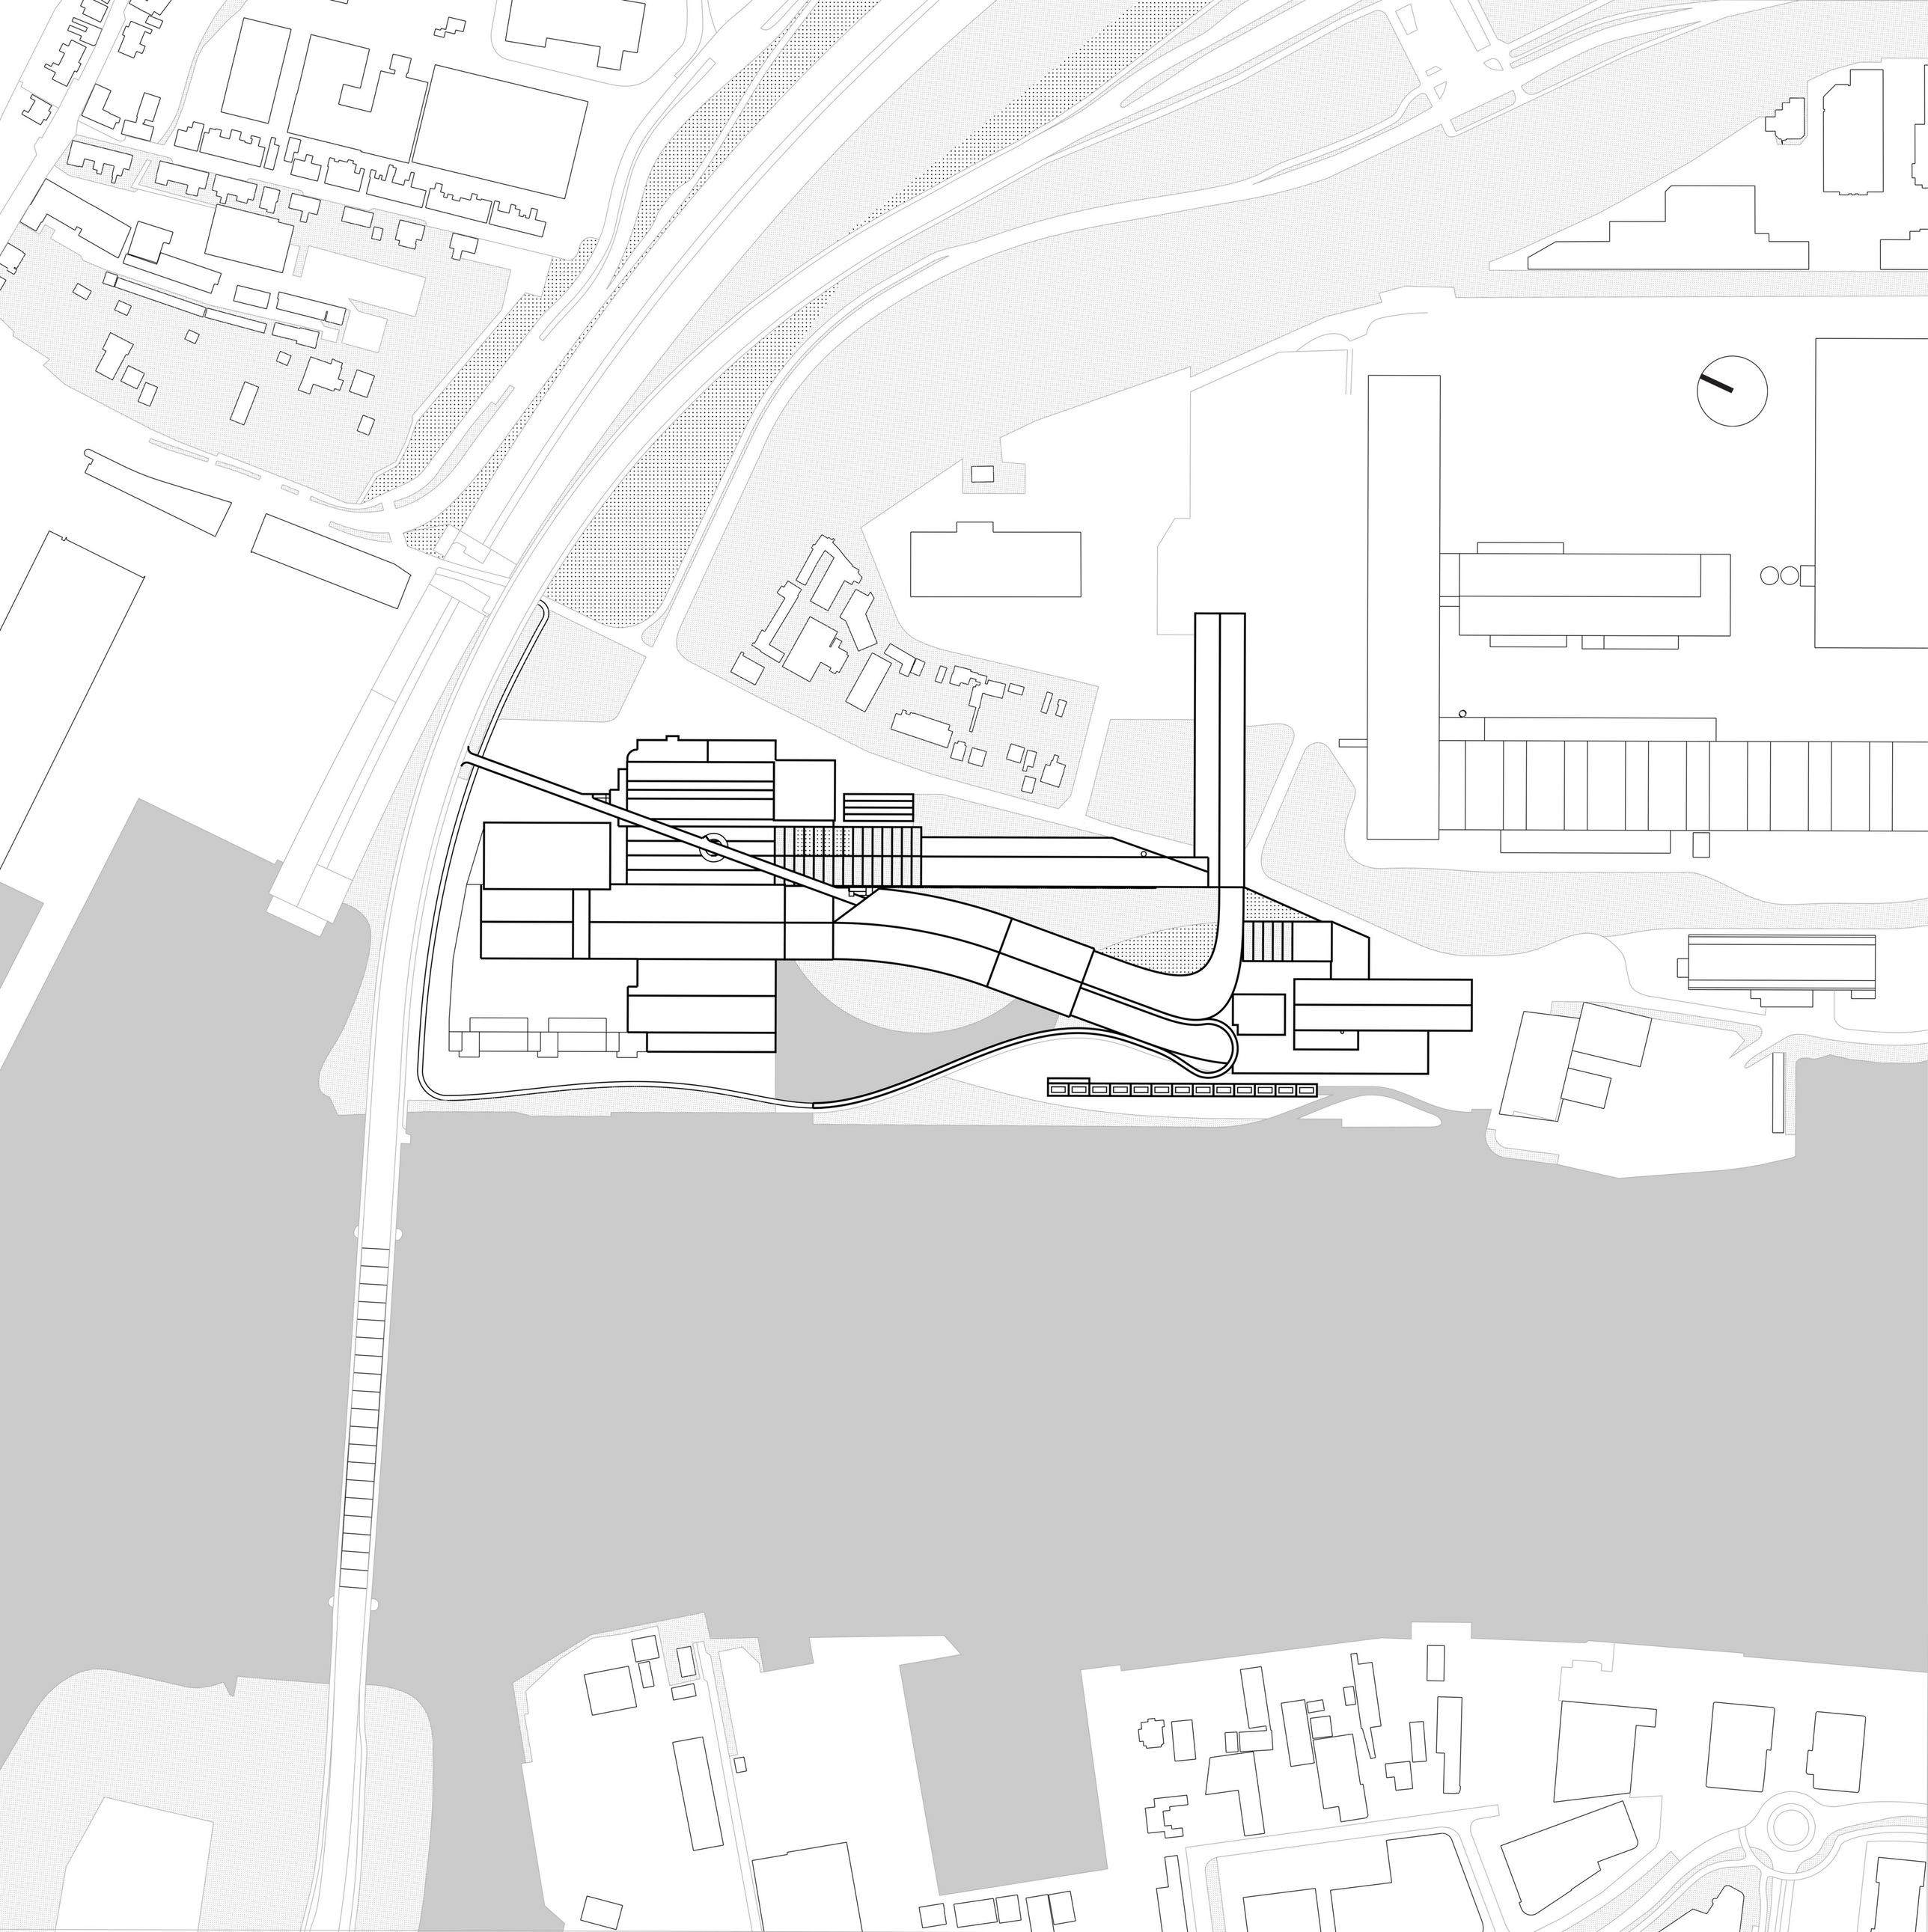

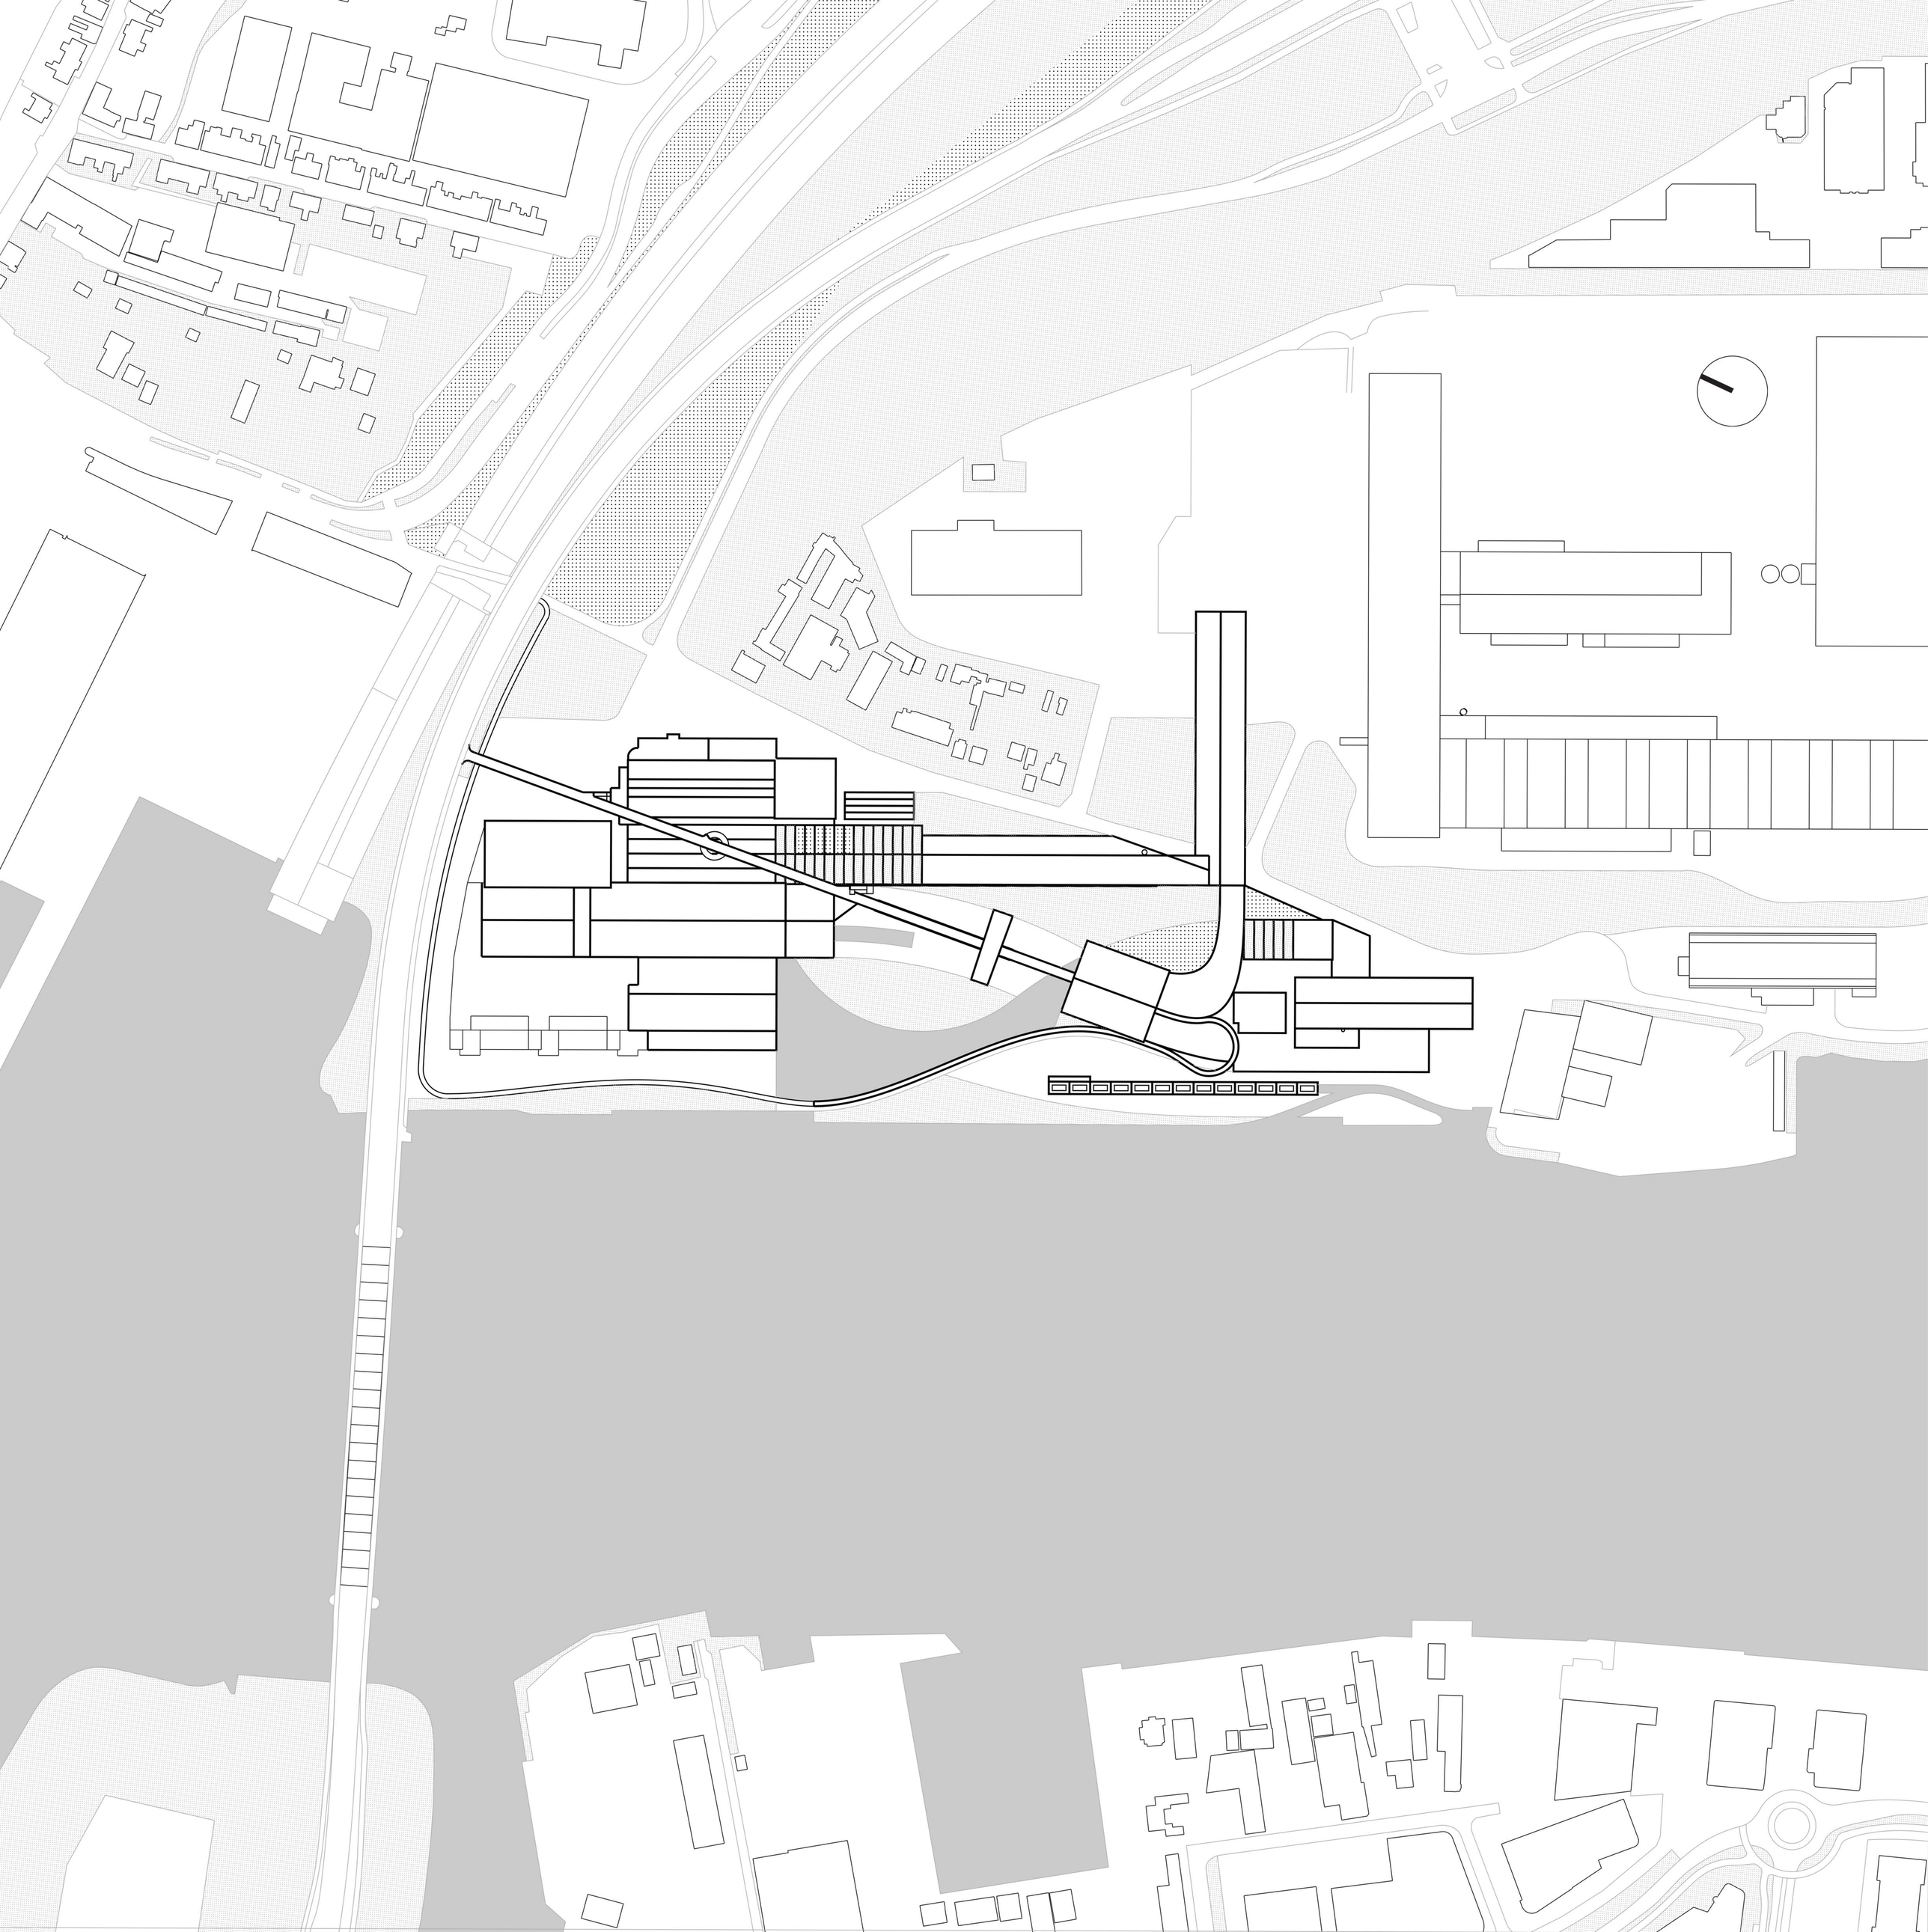

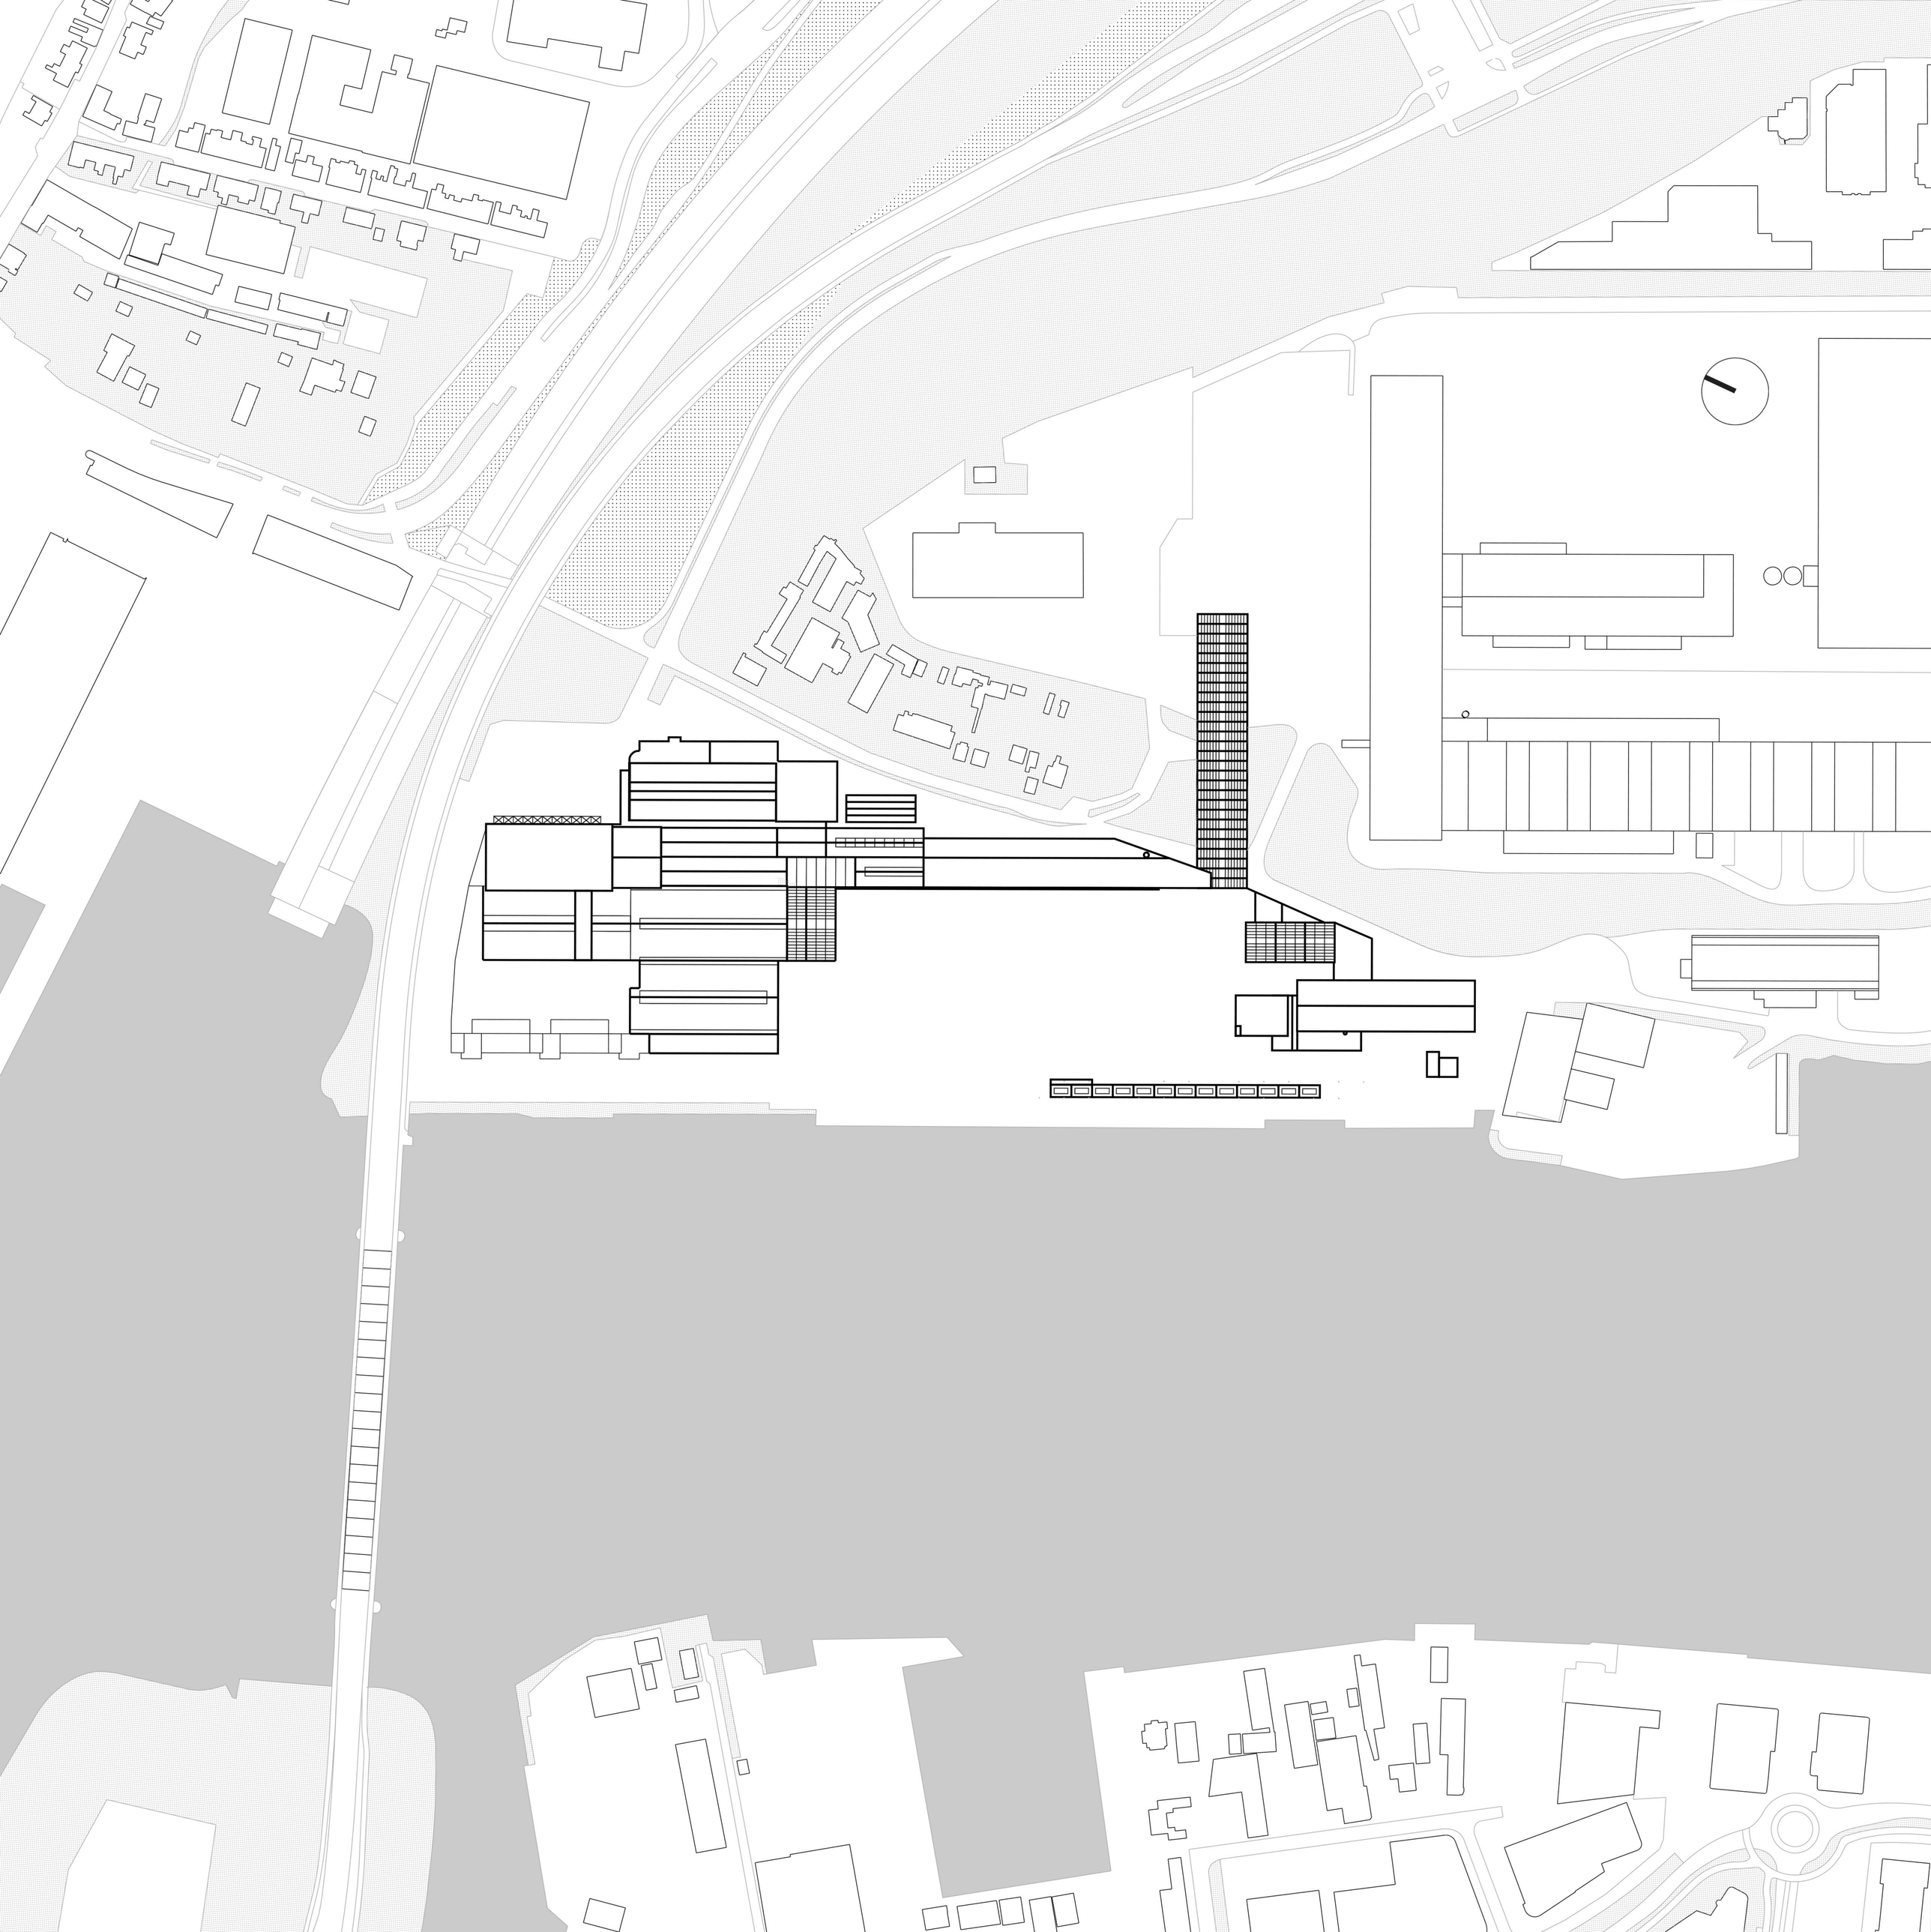

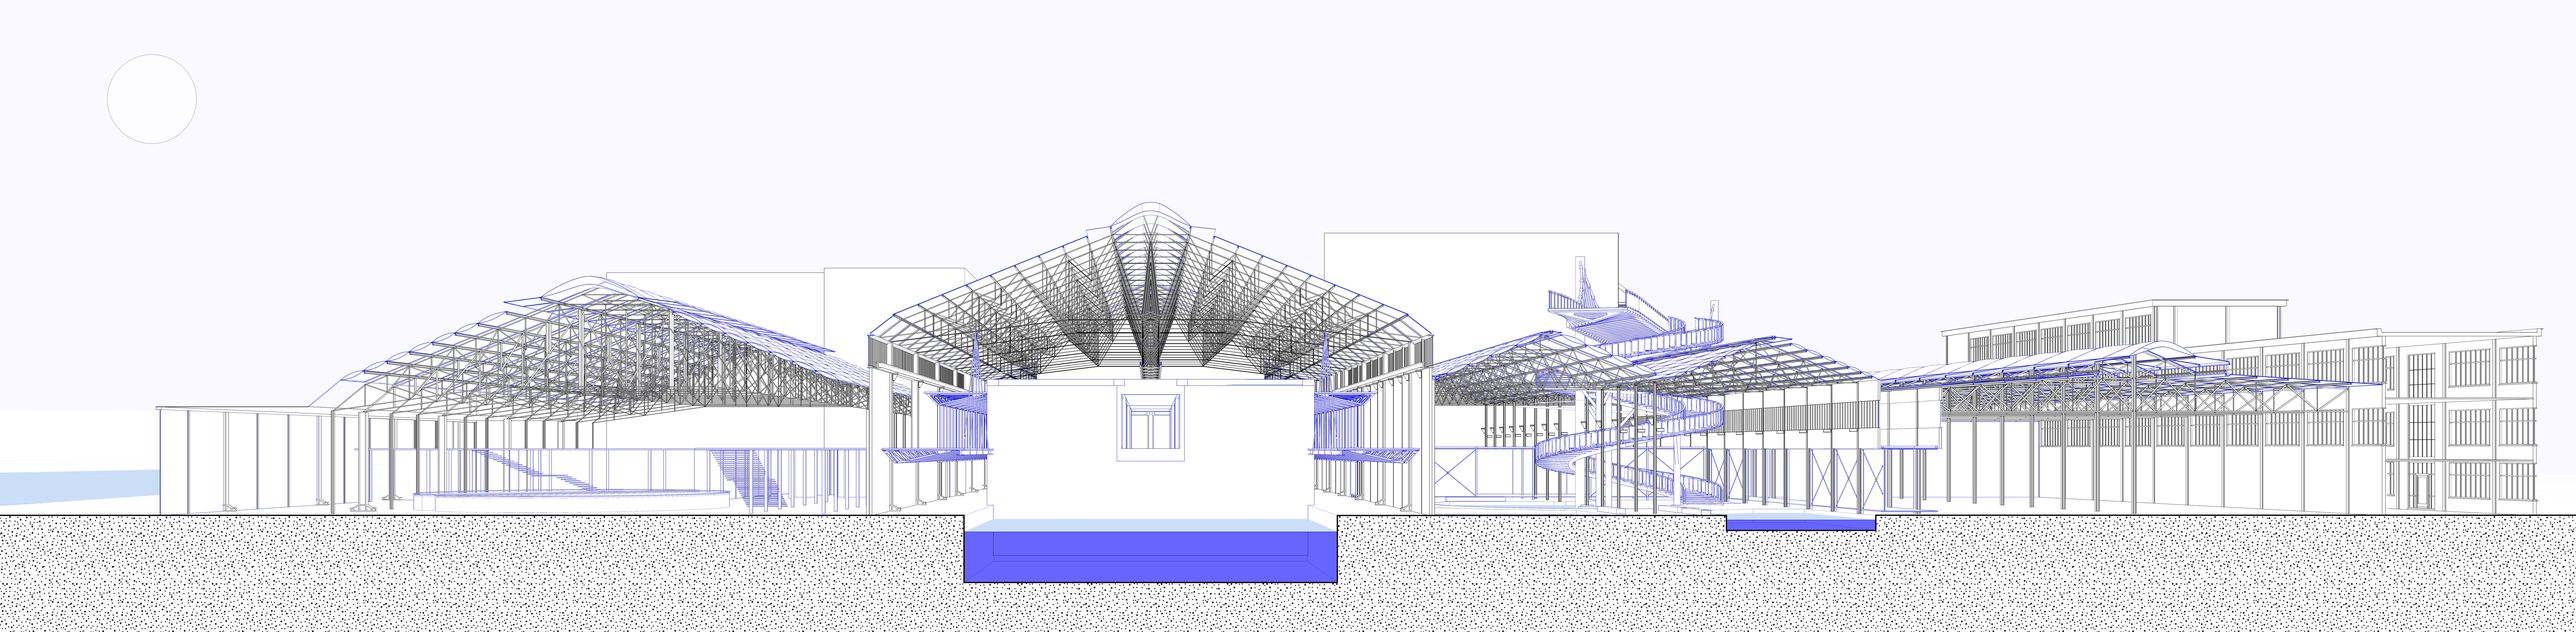

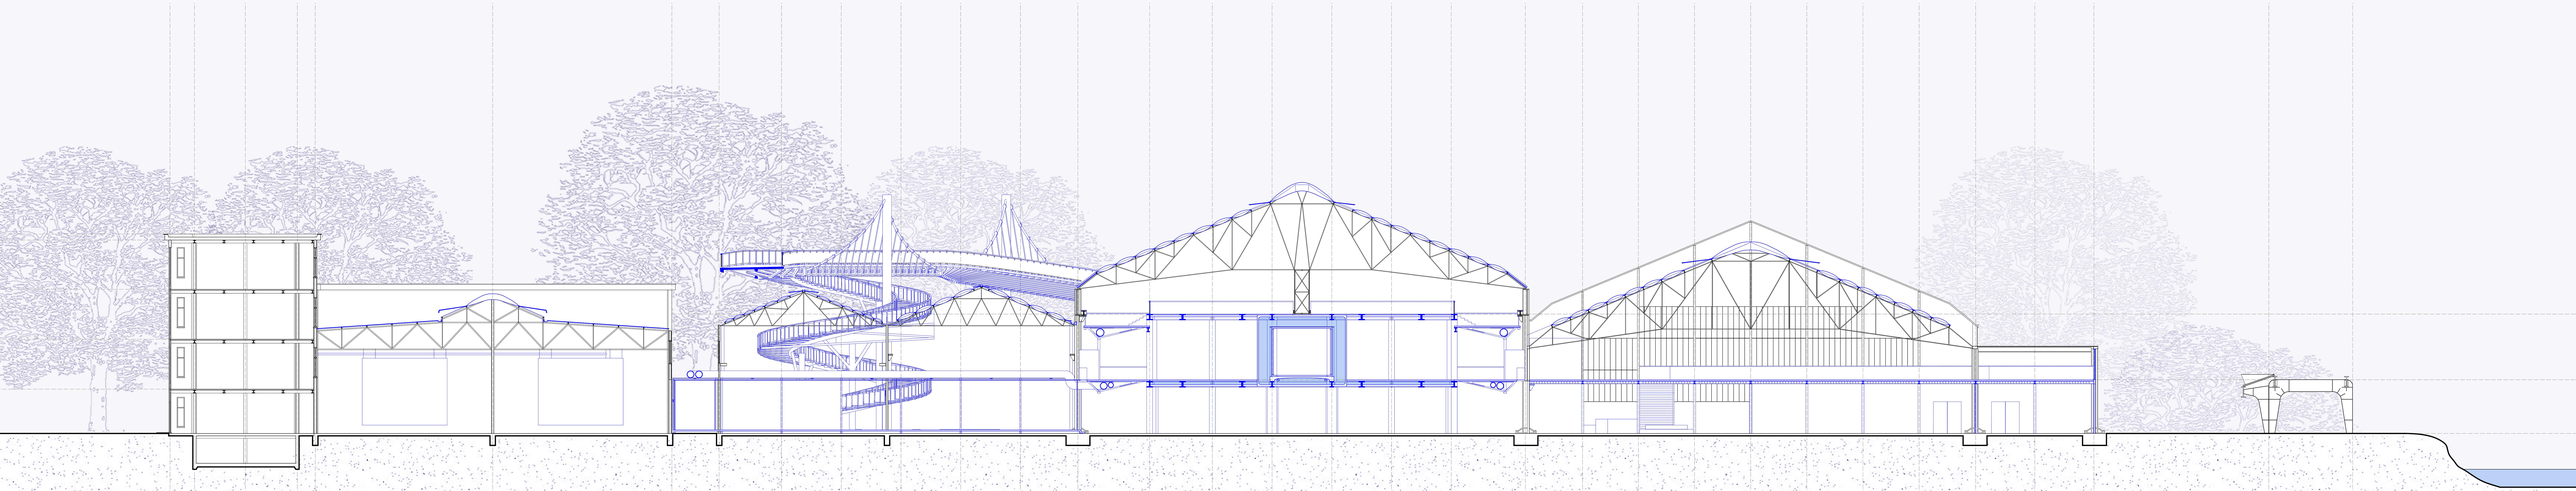

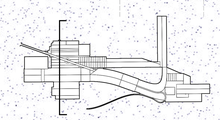

0 1 5 10

SECTION A-A 1:200

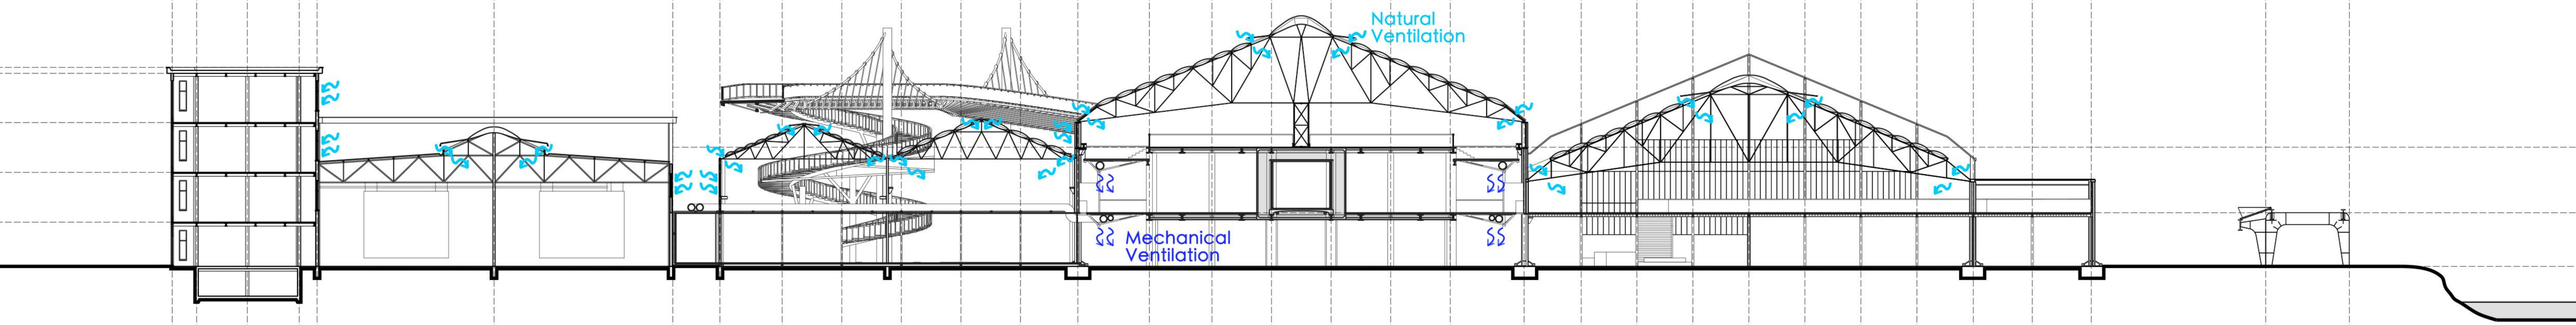
Natural
Ventilation
Mechanical
Ventilation