

P5 DRAWING SET

Aleksandra Kozicka 5017521




complex projects


23/06/2021

Hotel New York




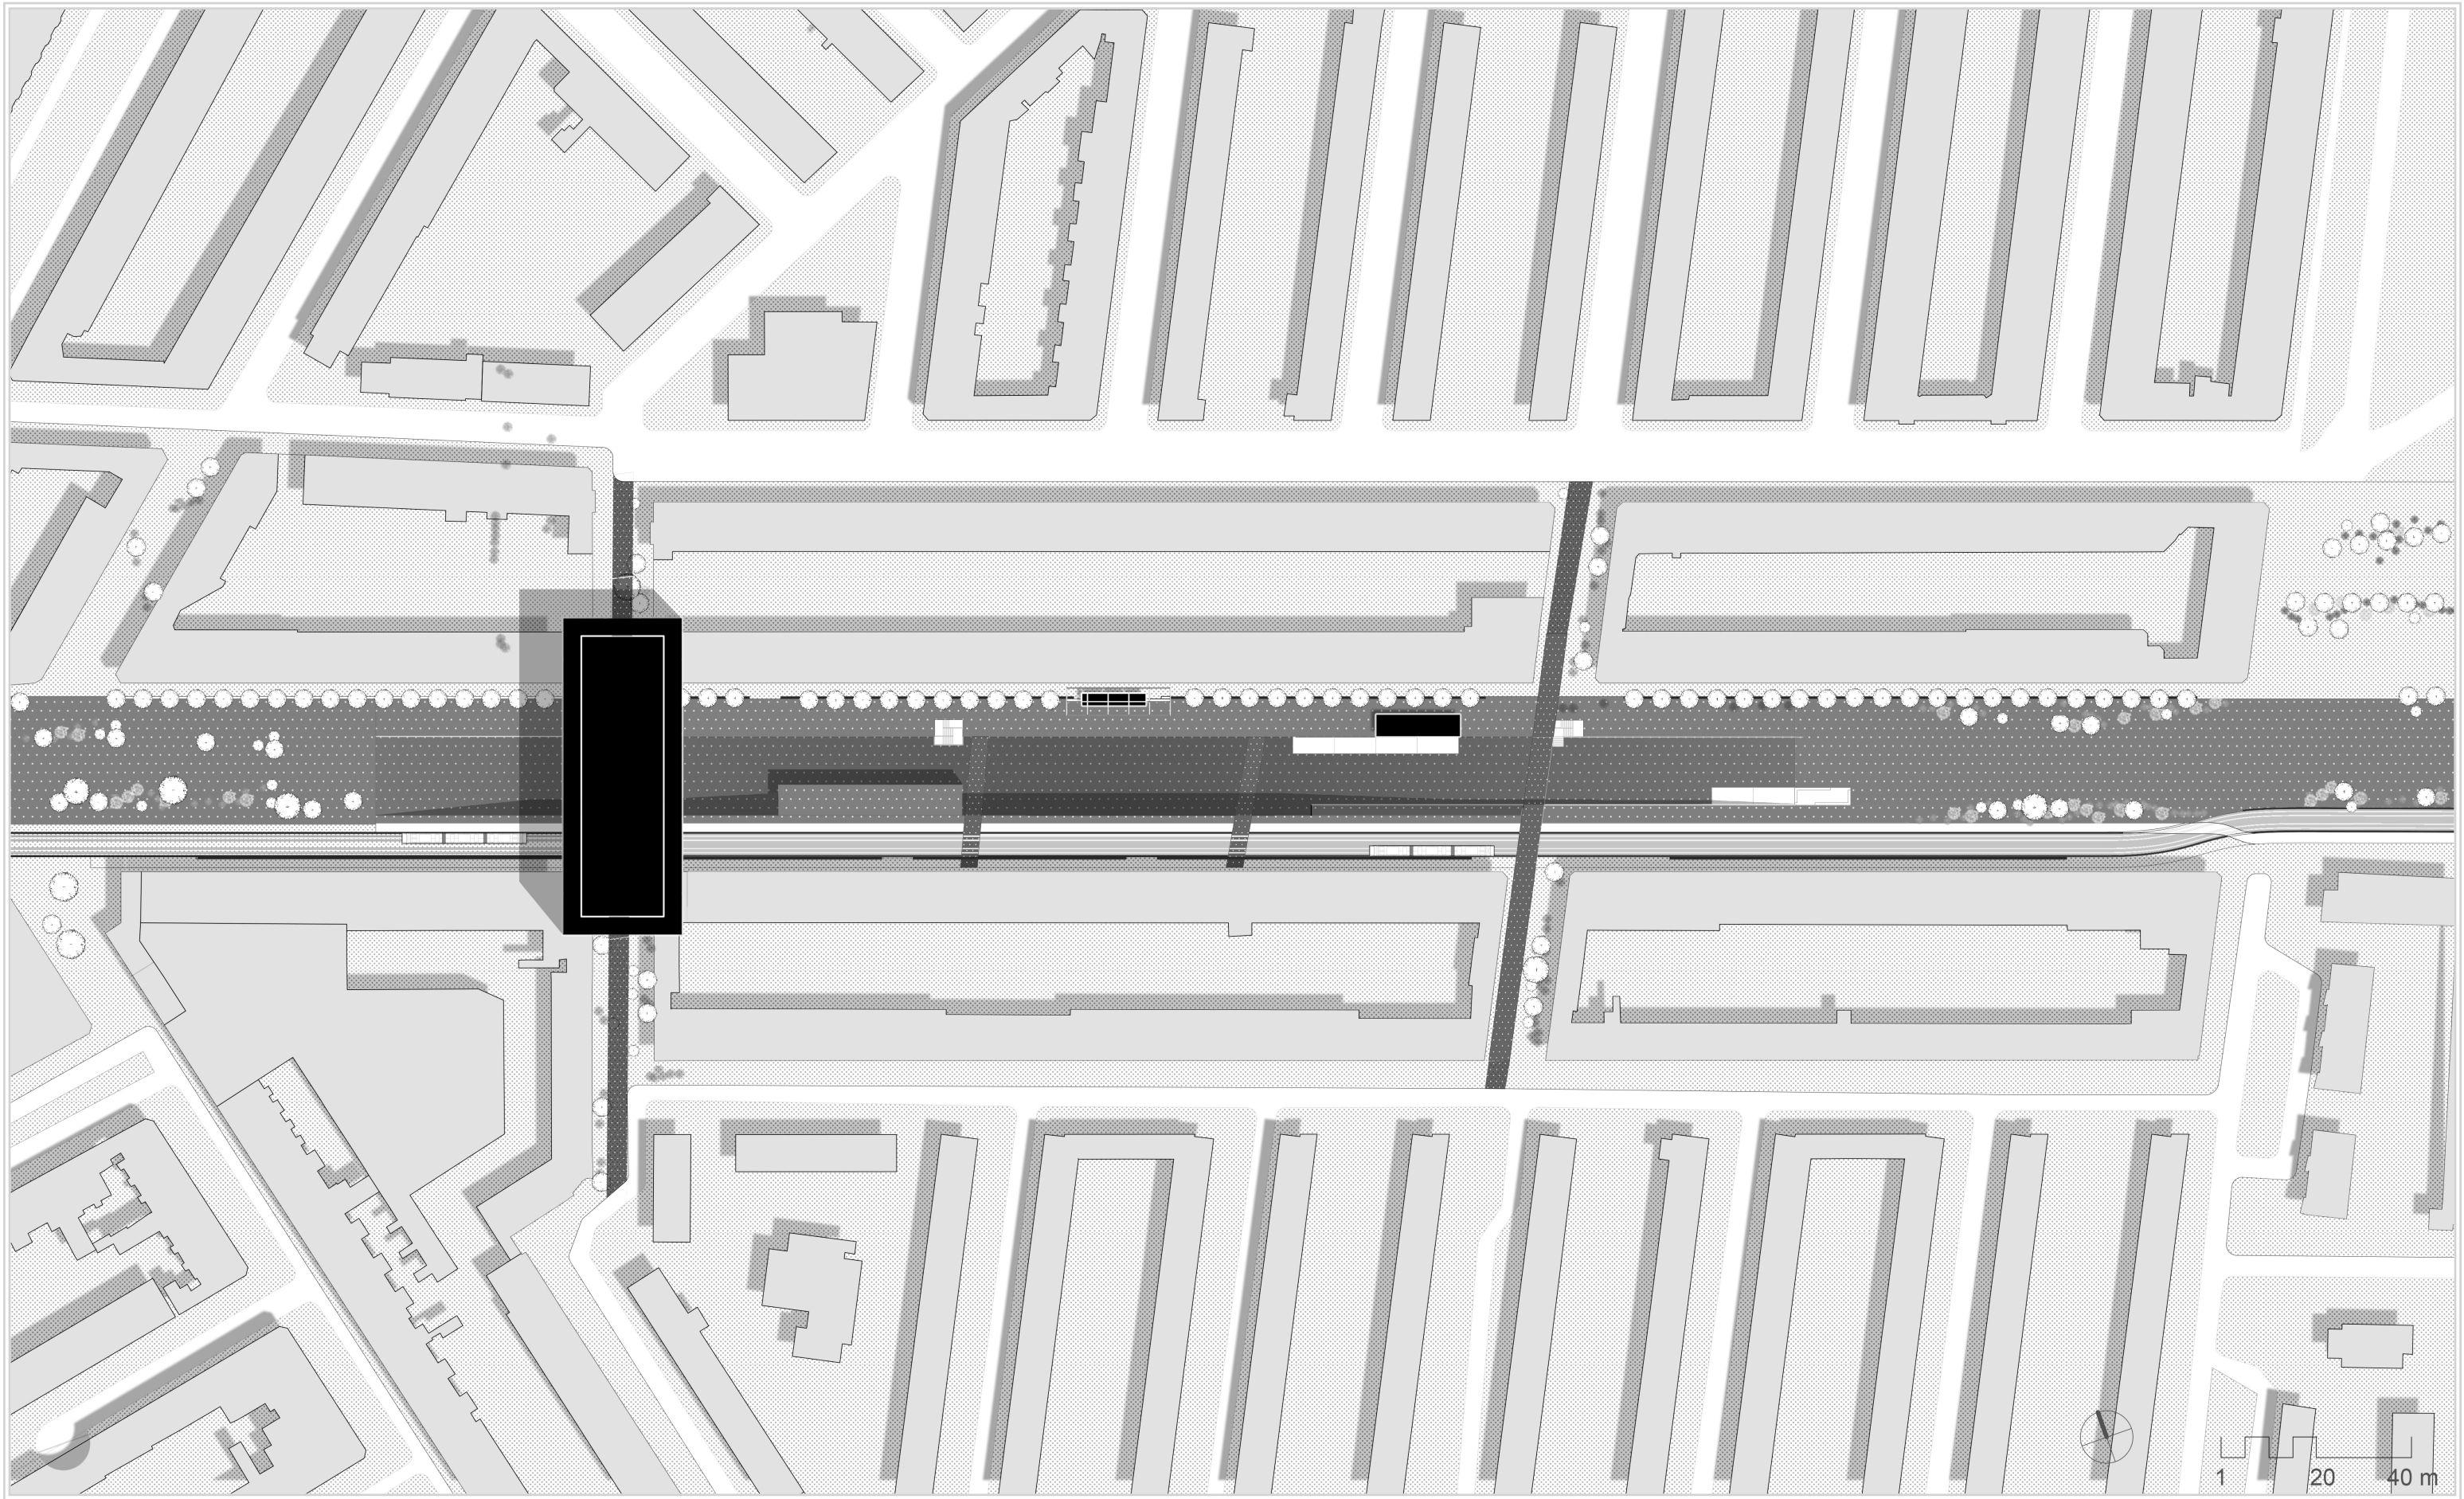



1:600

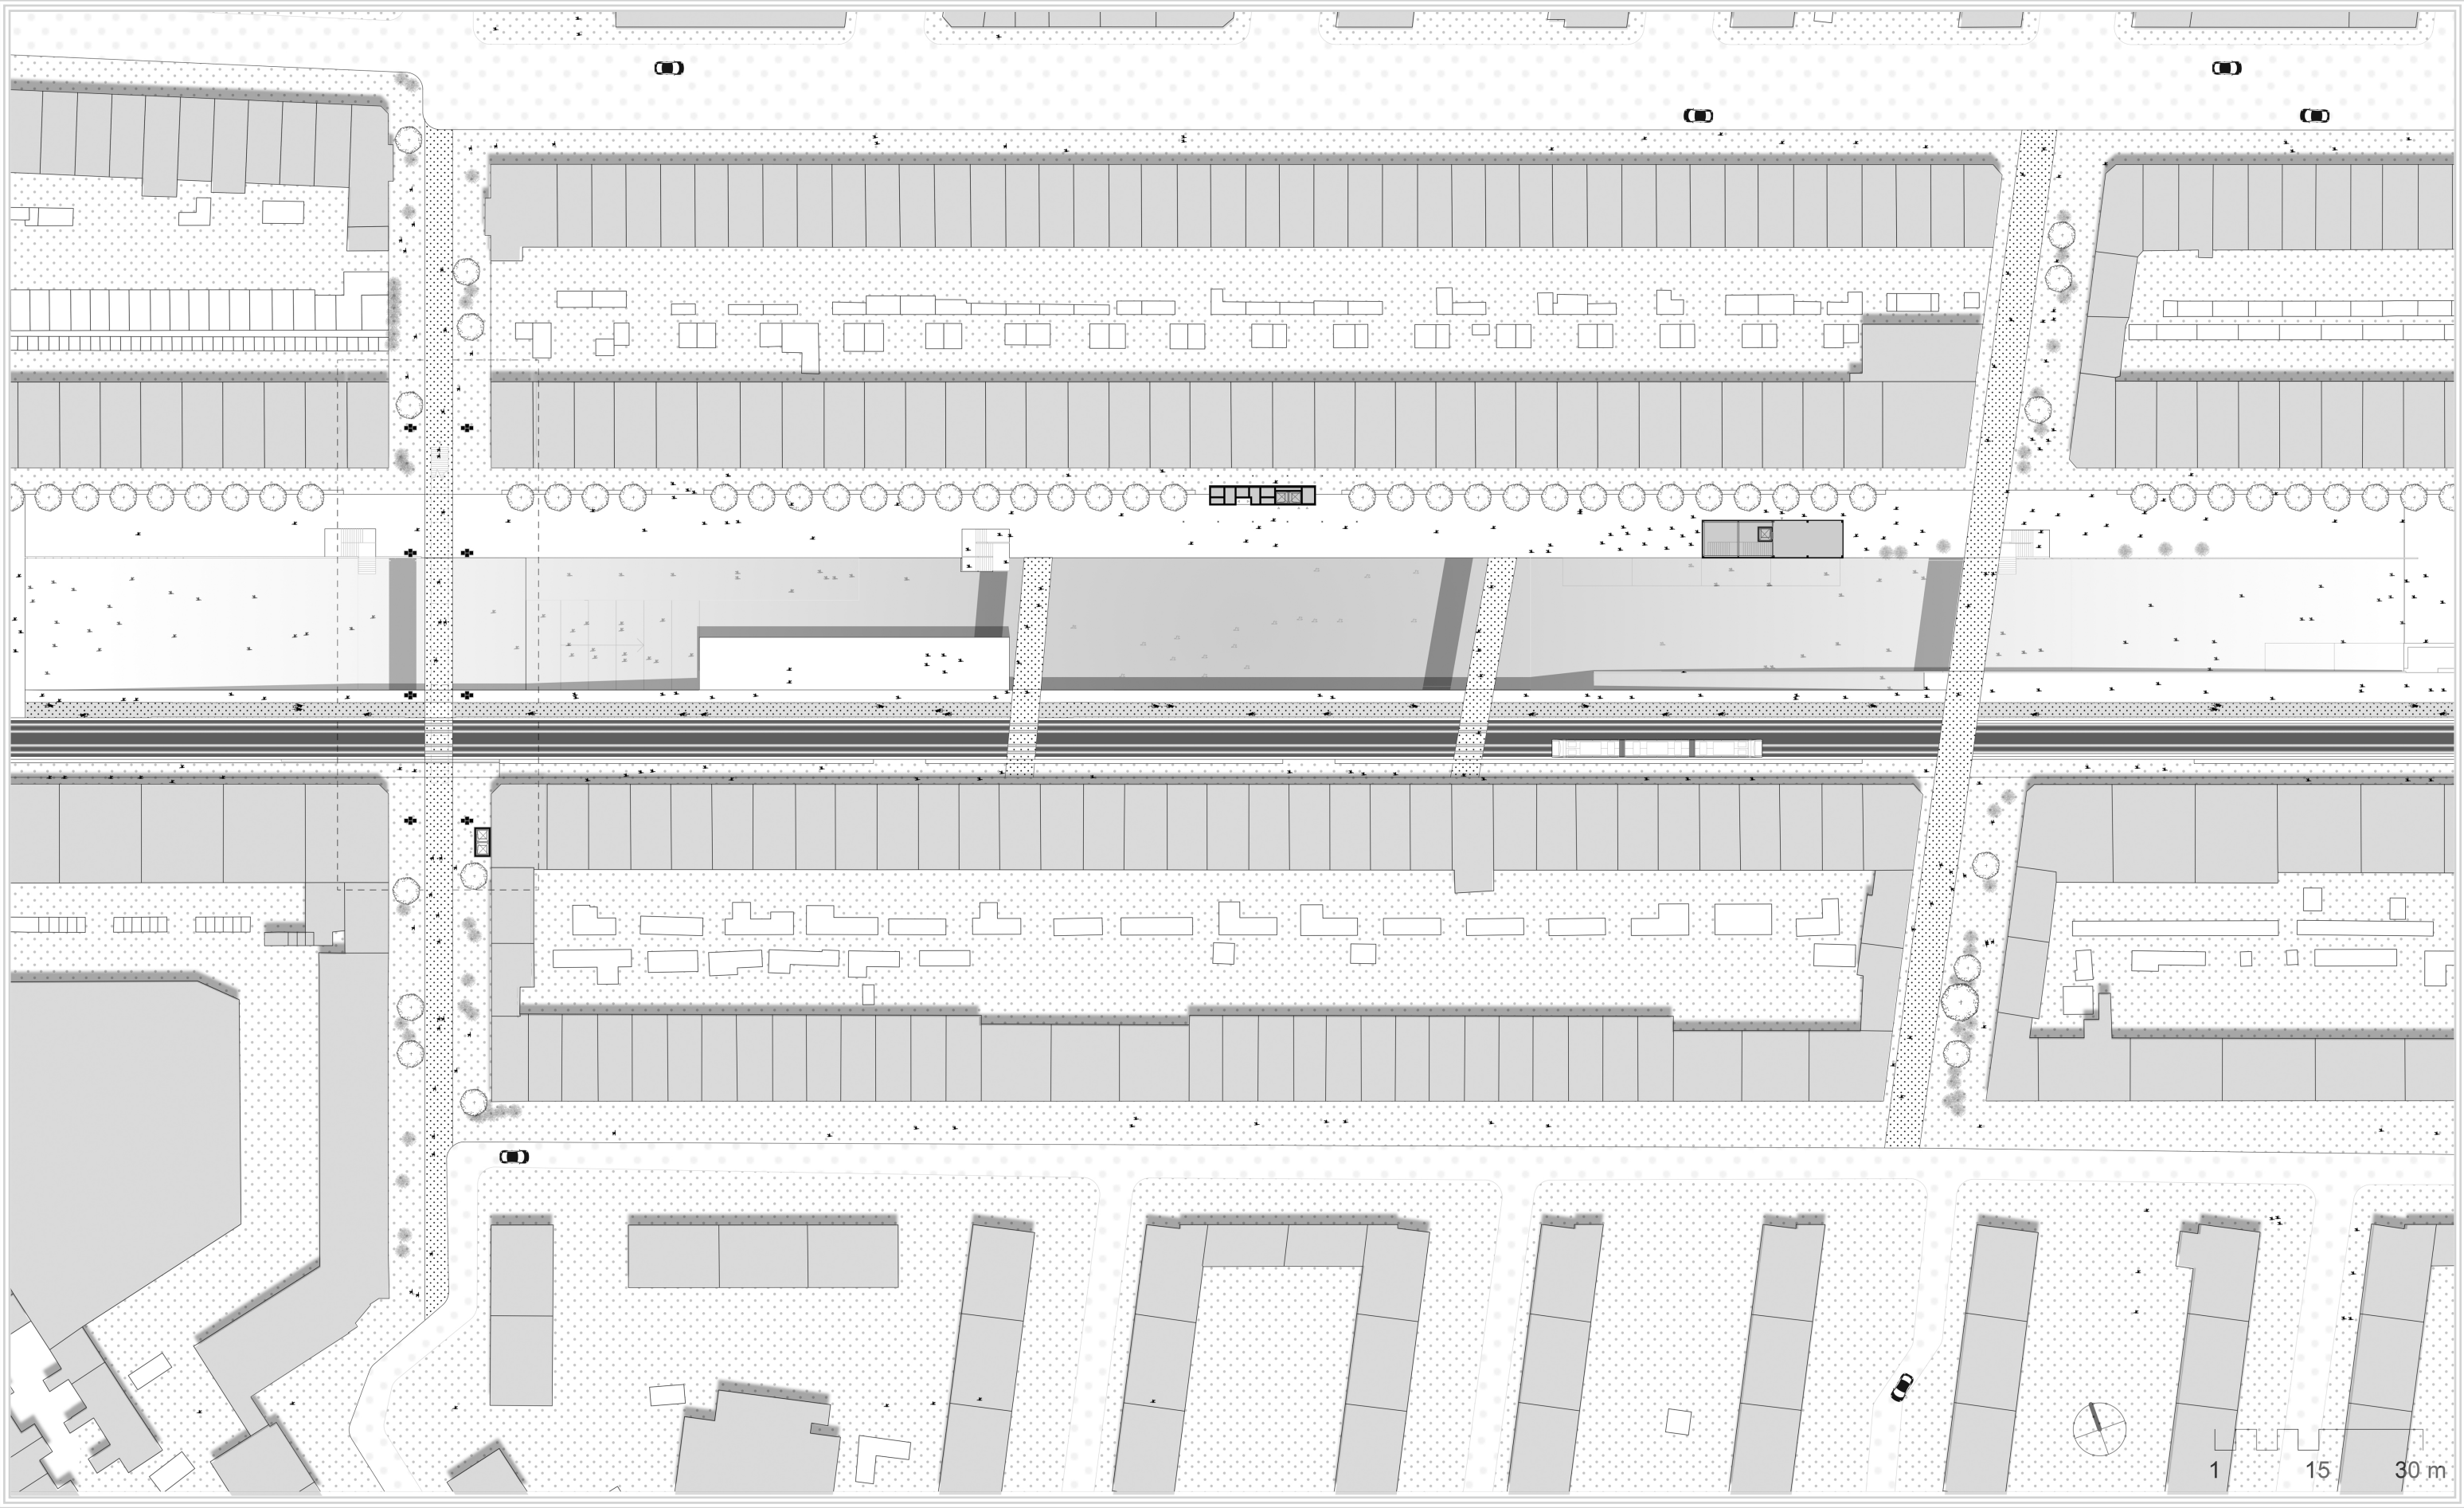


1:600

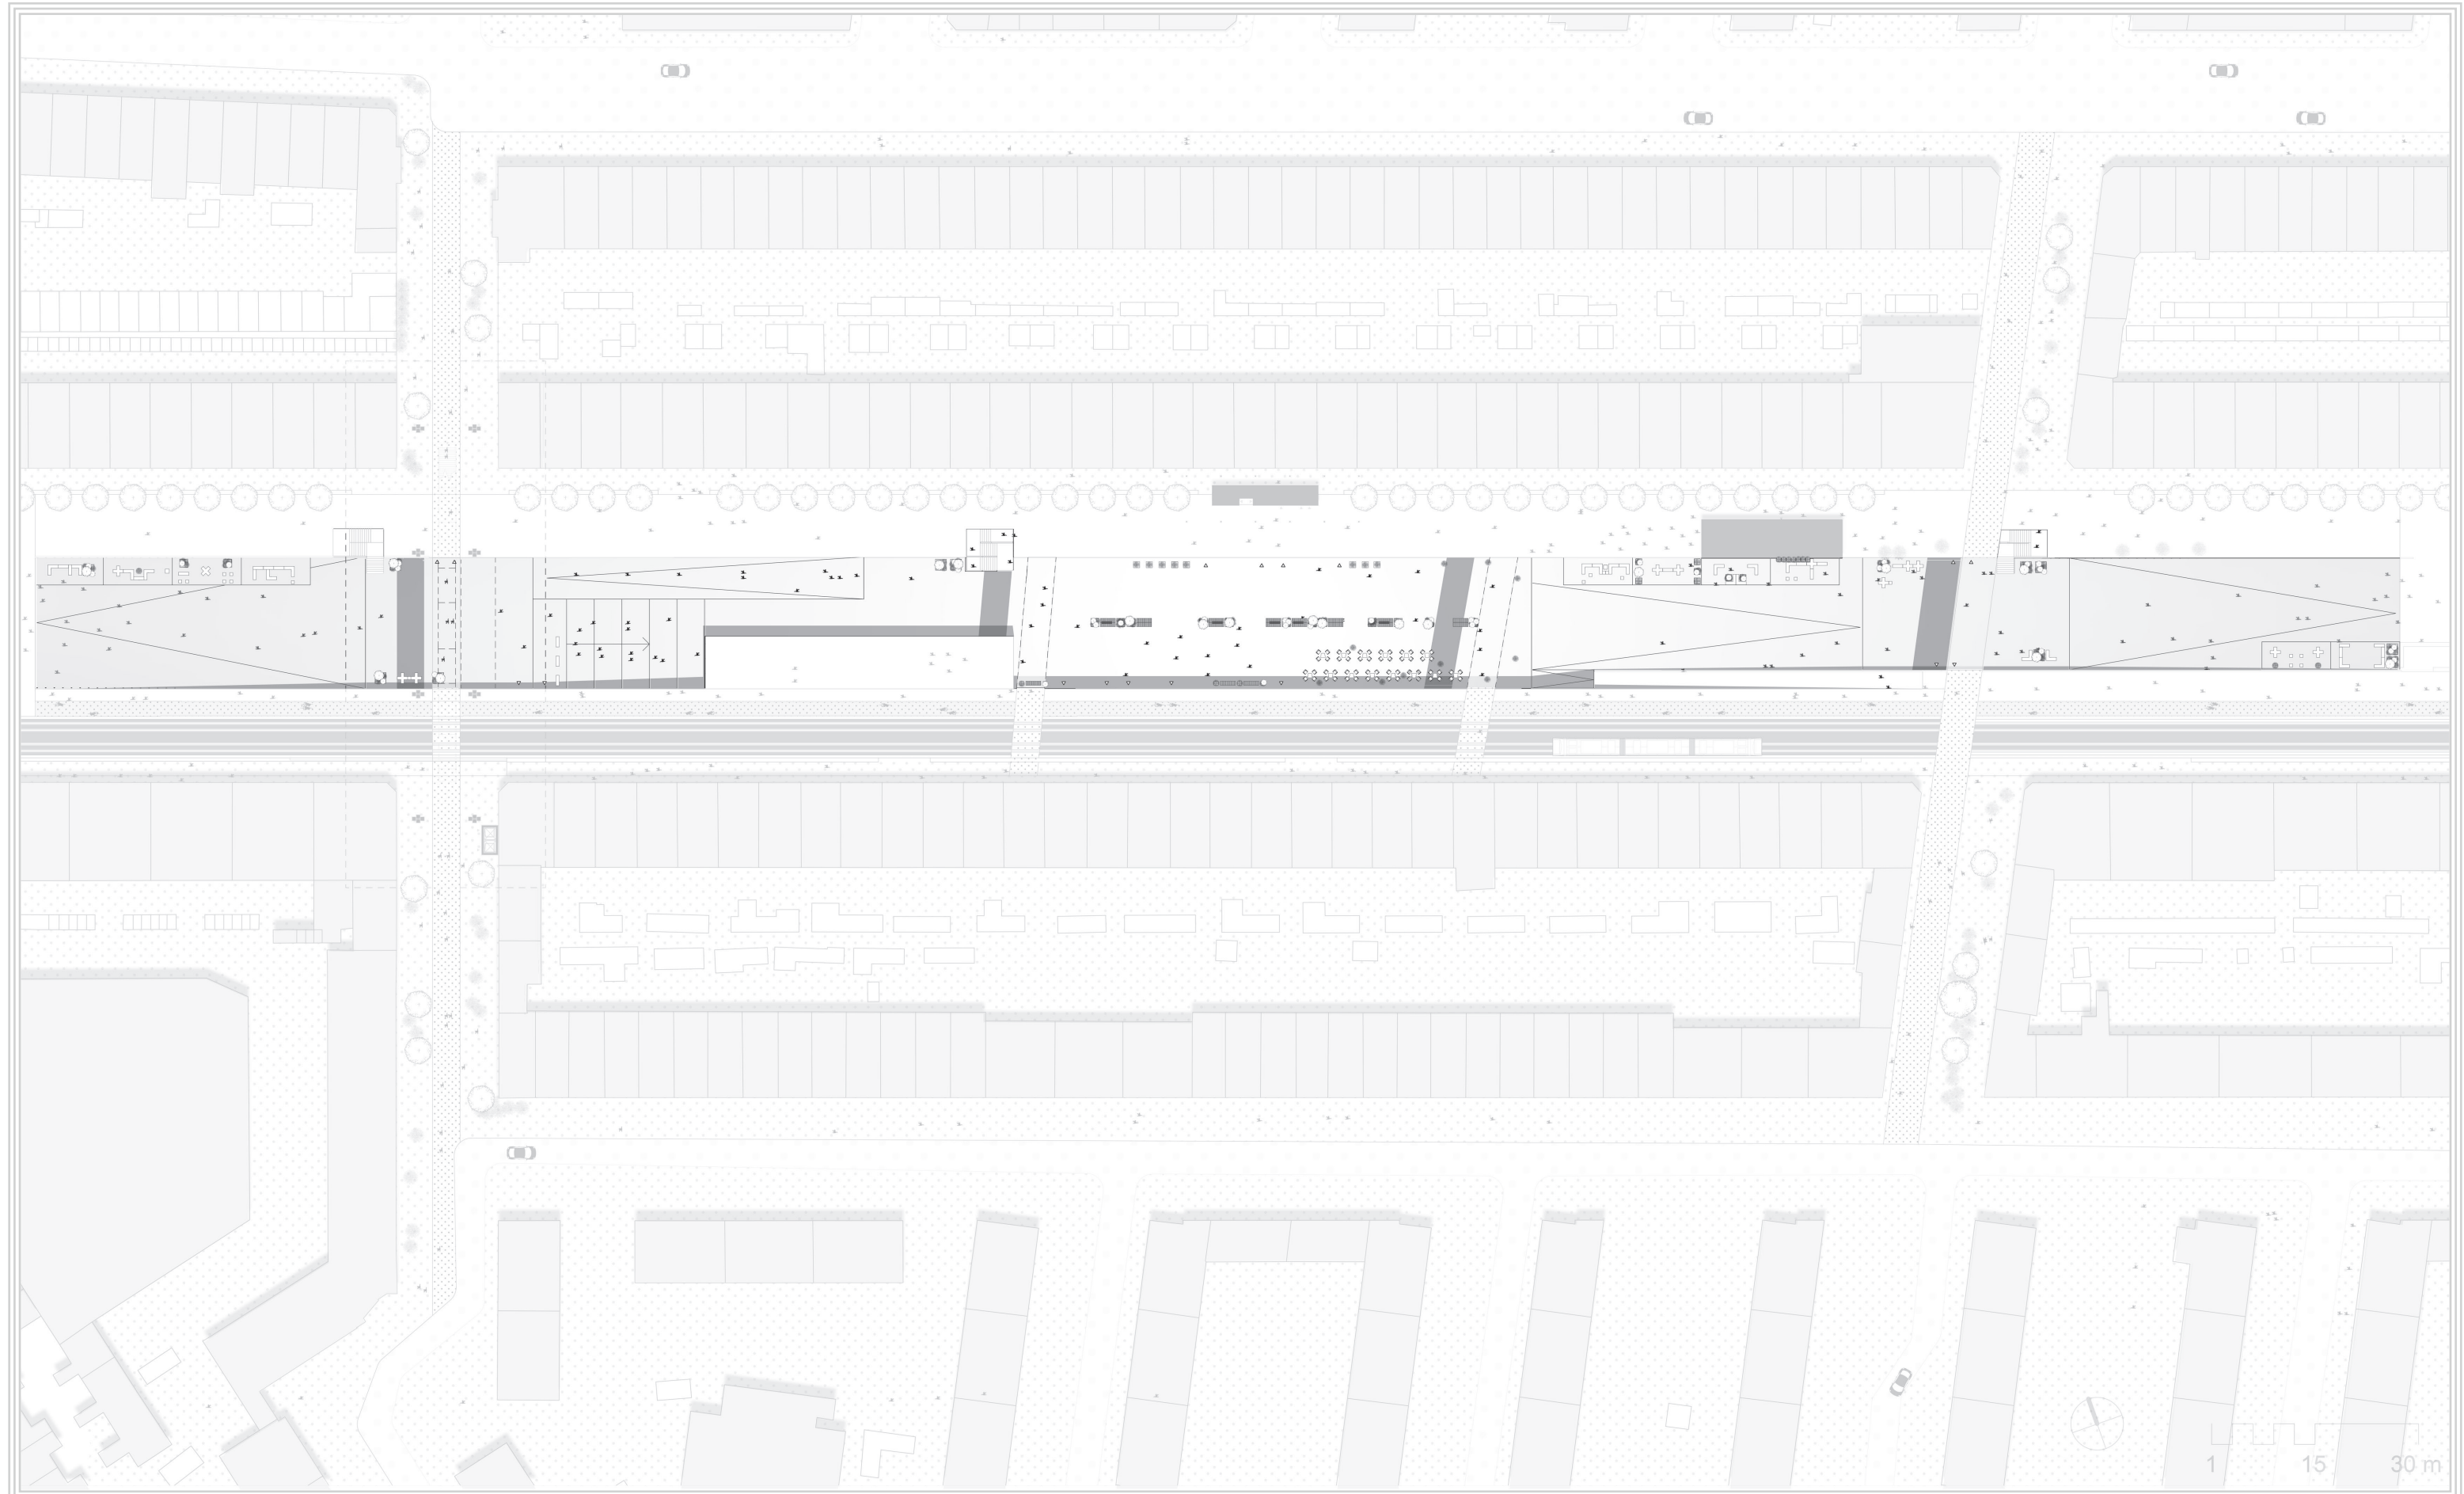


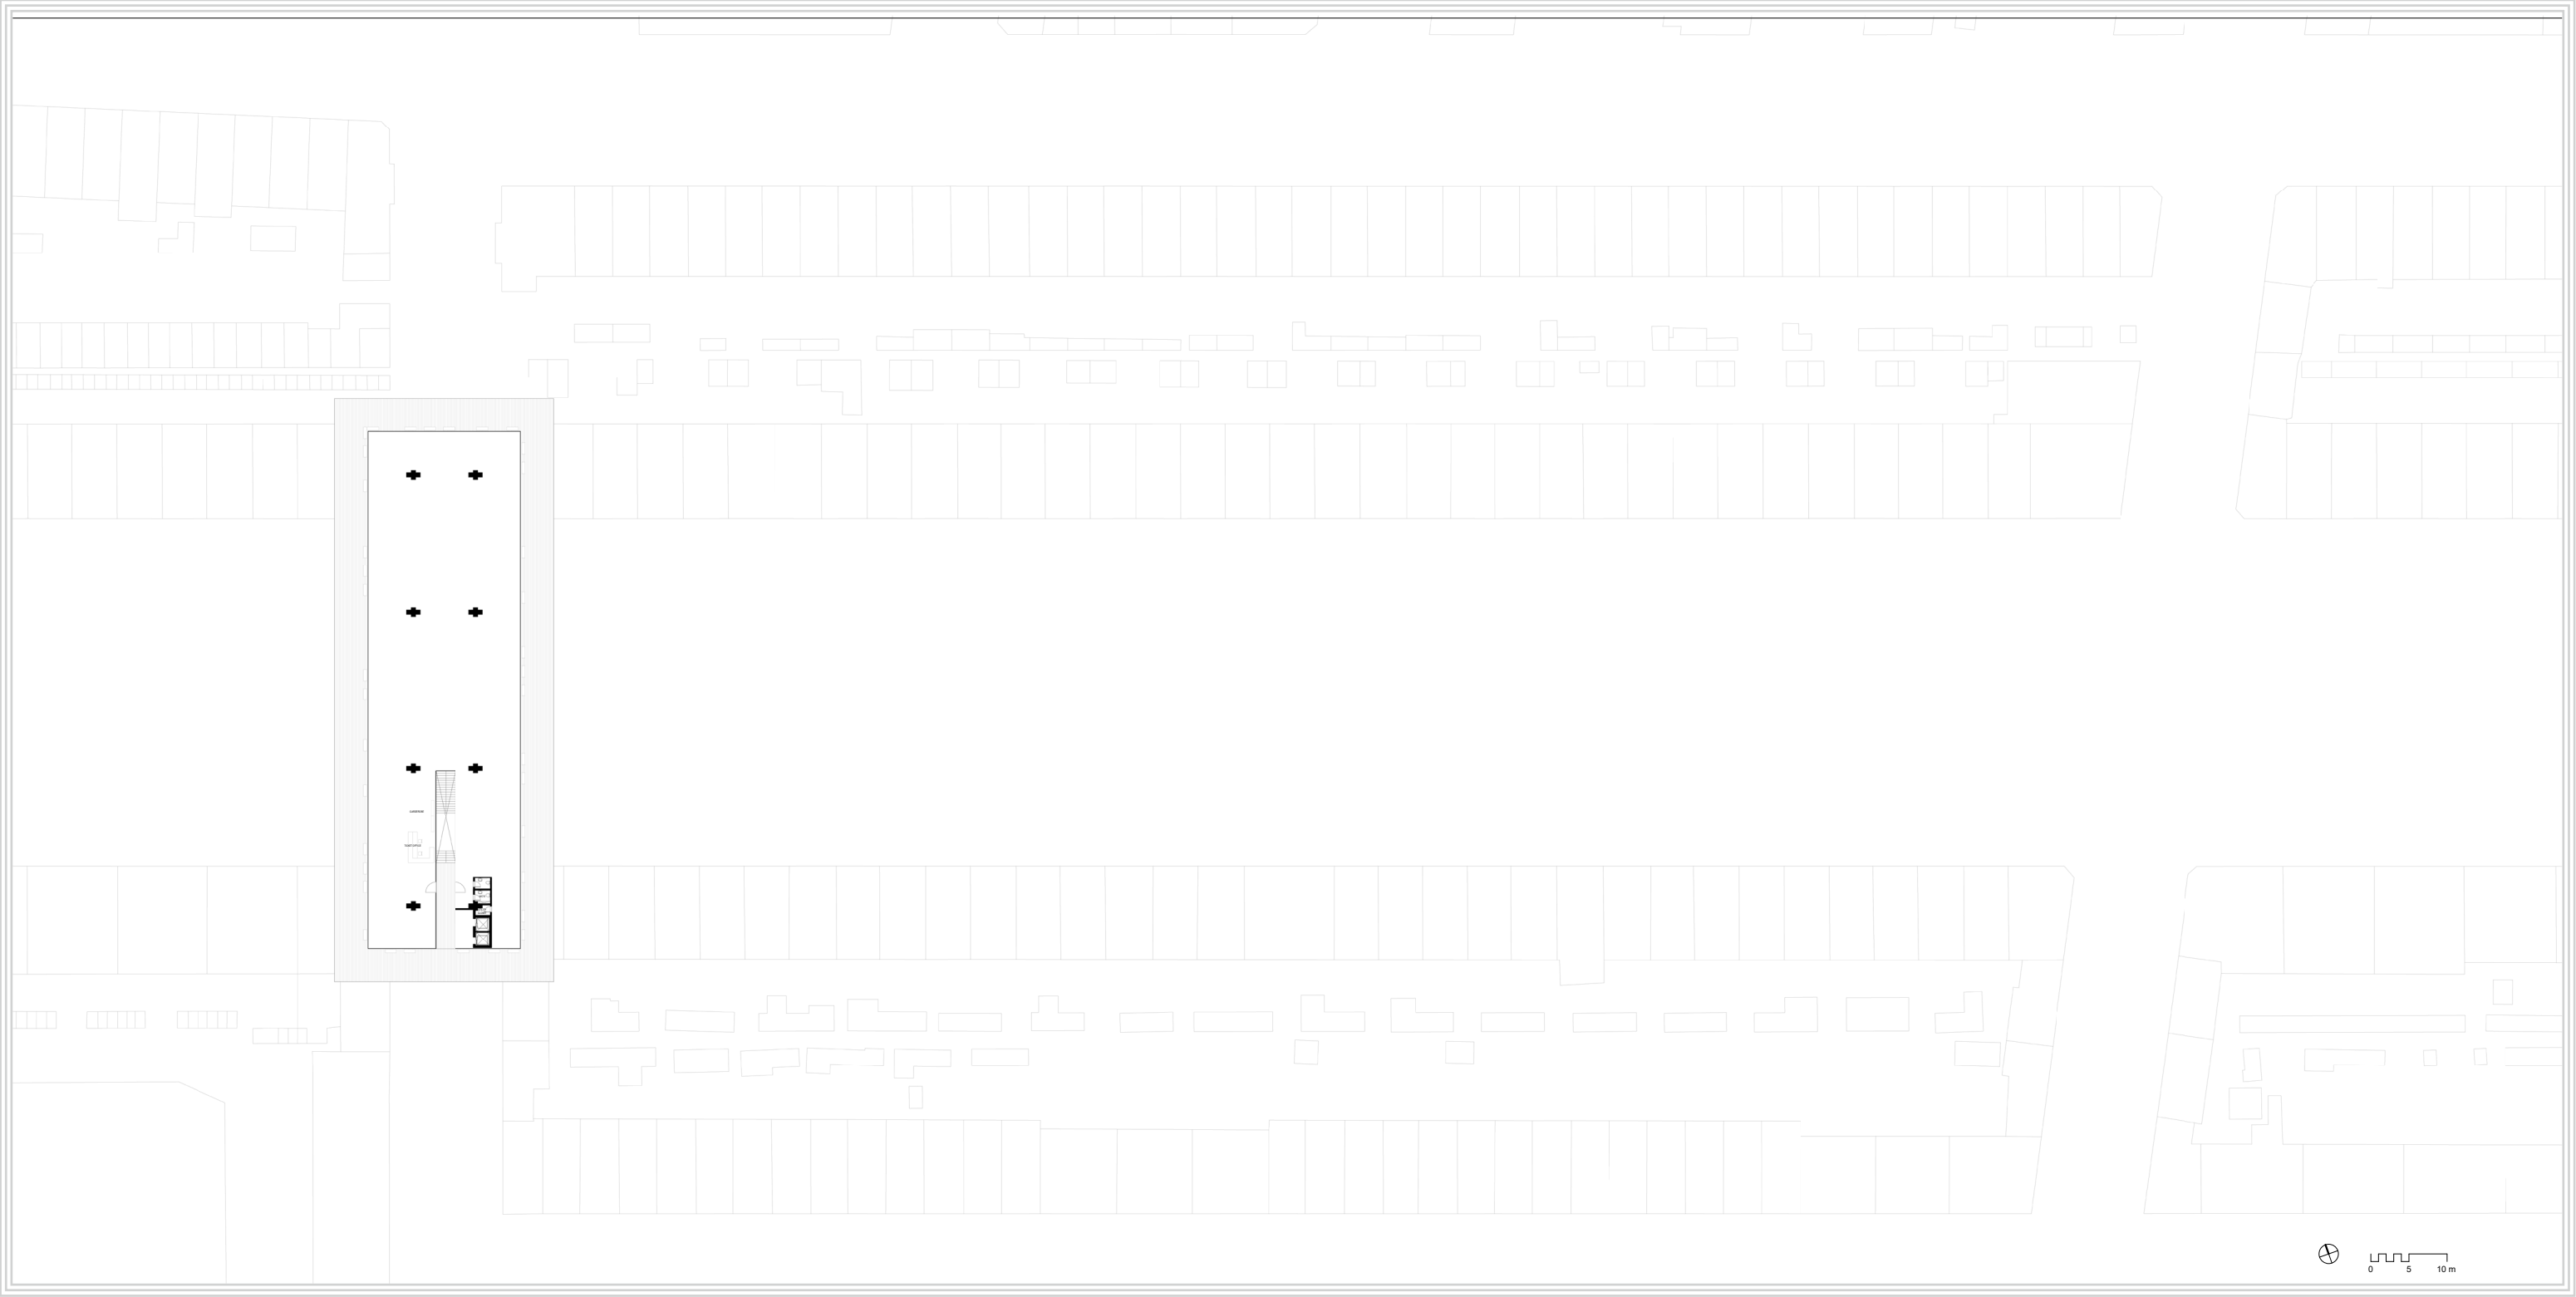


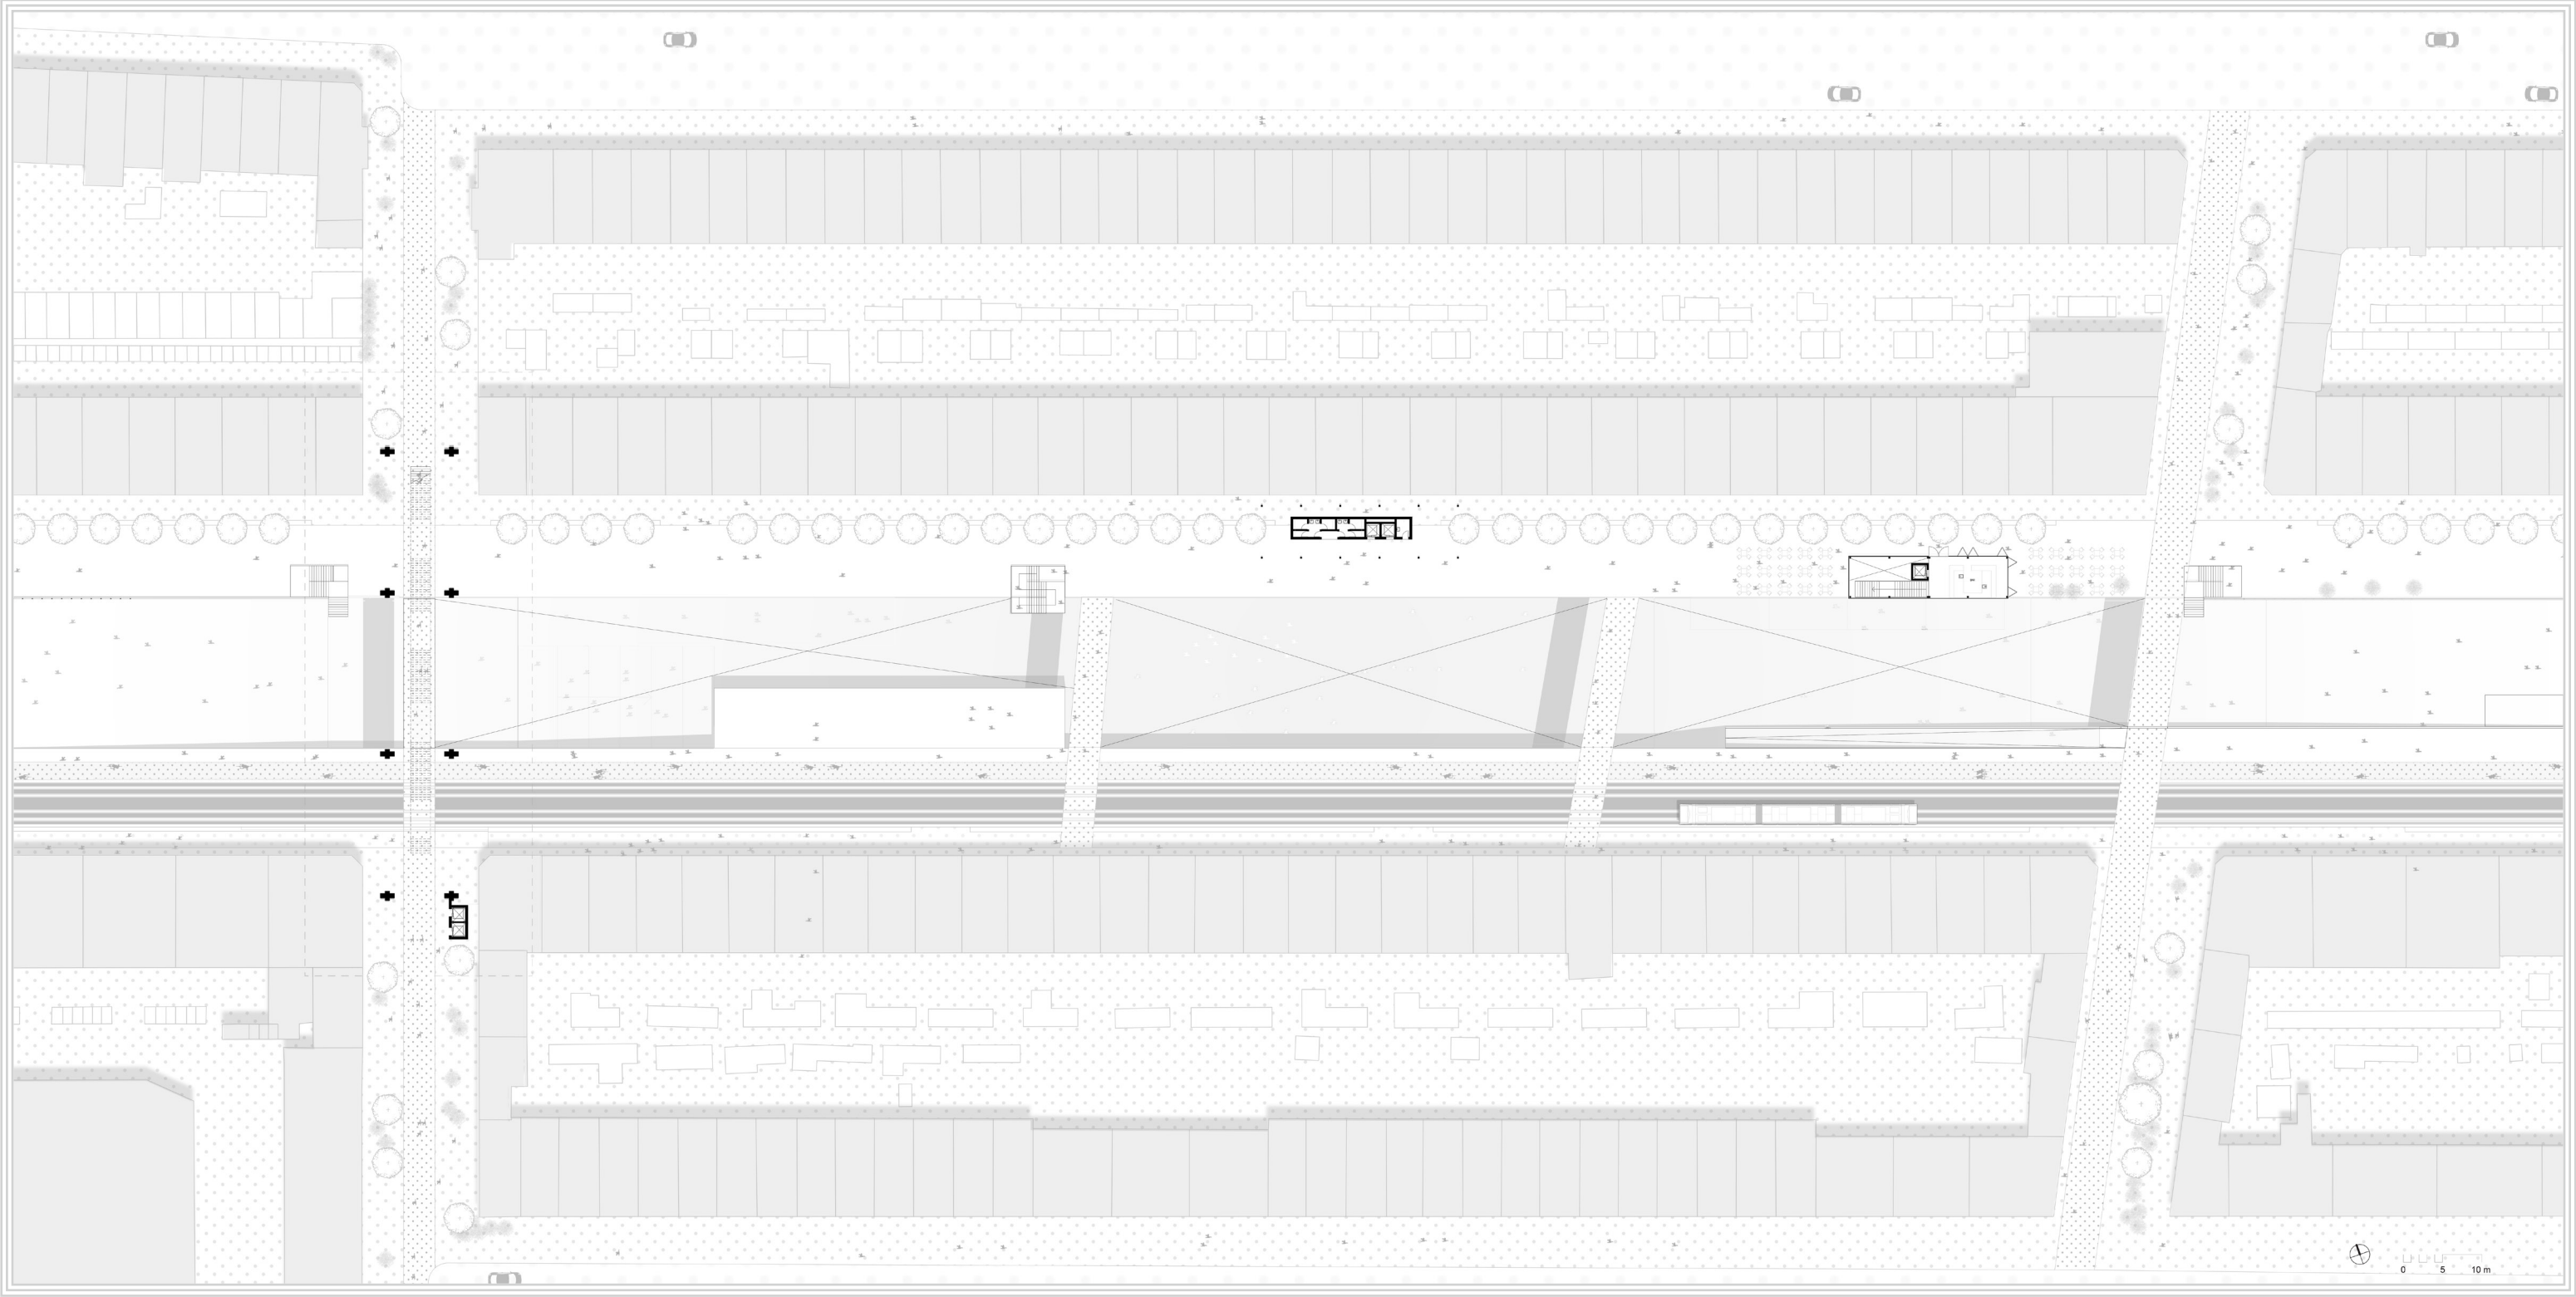

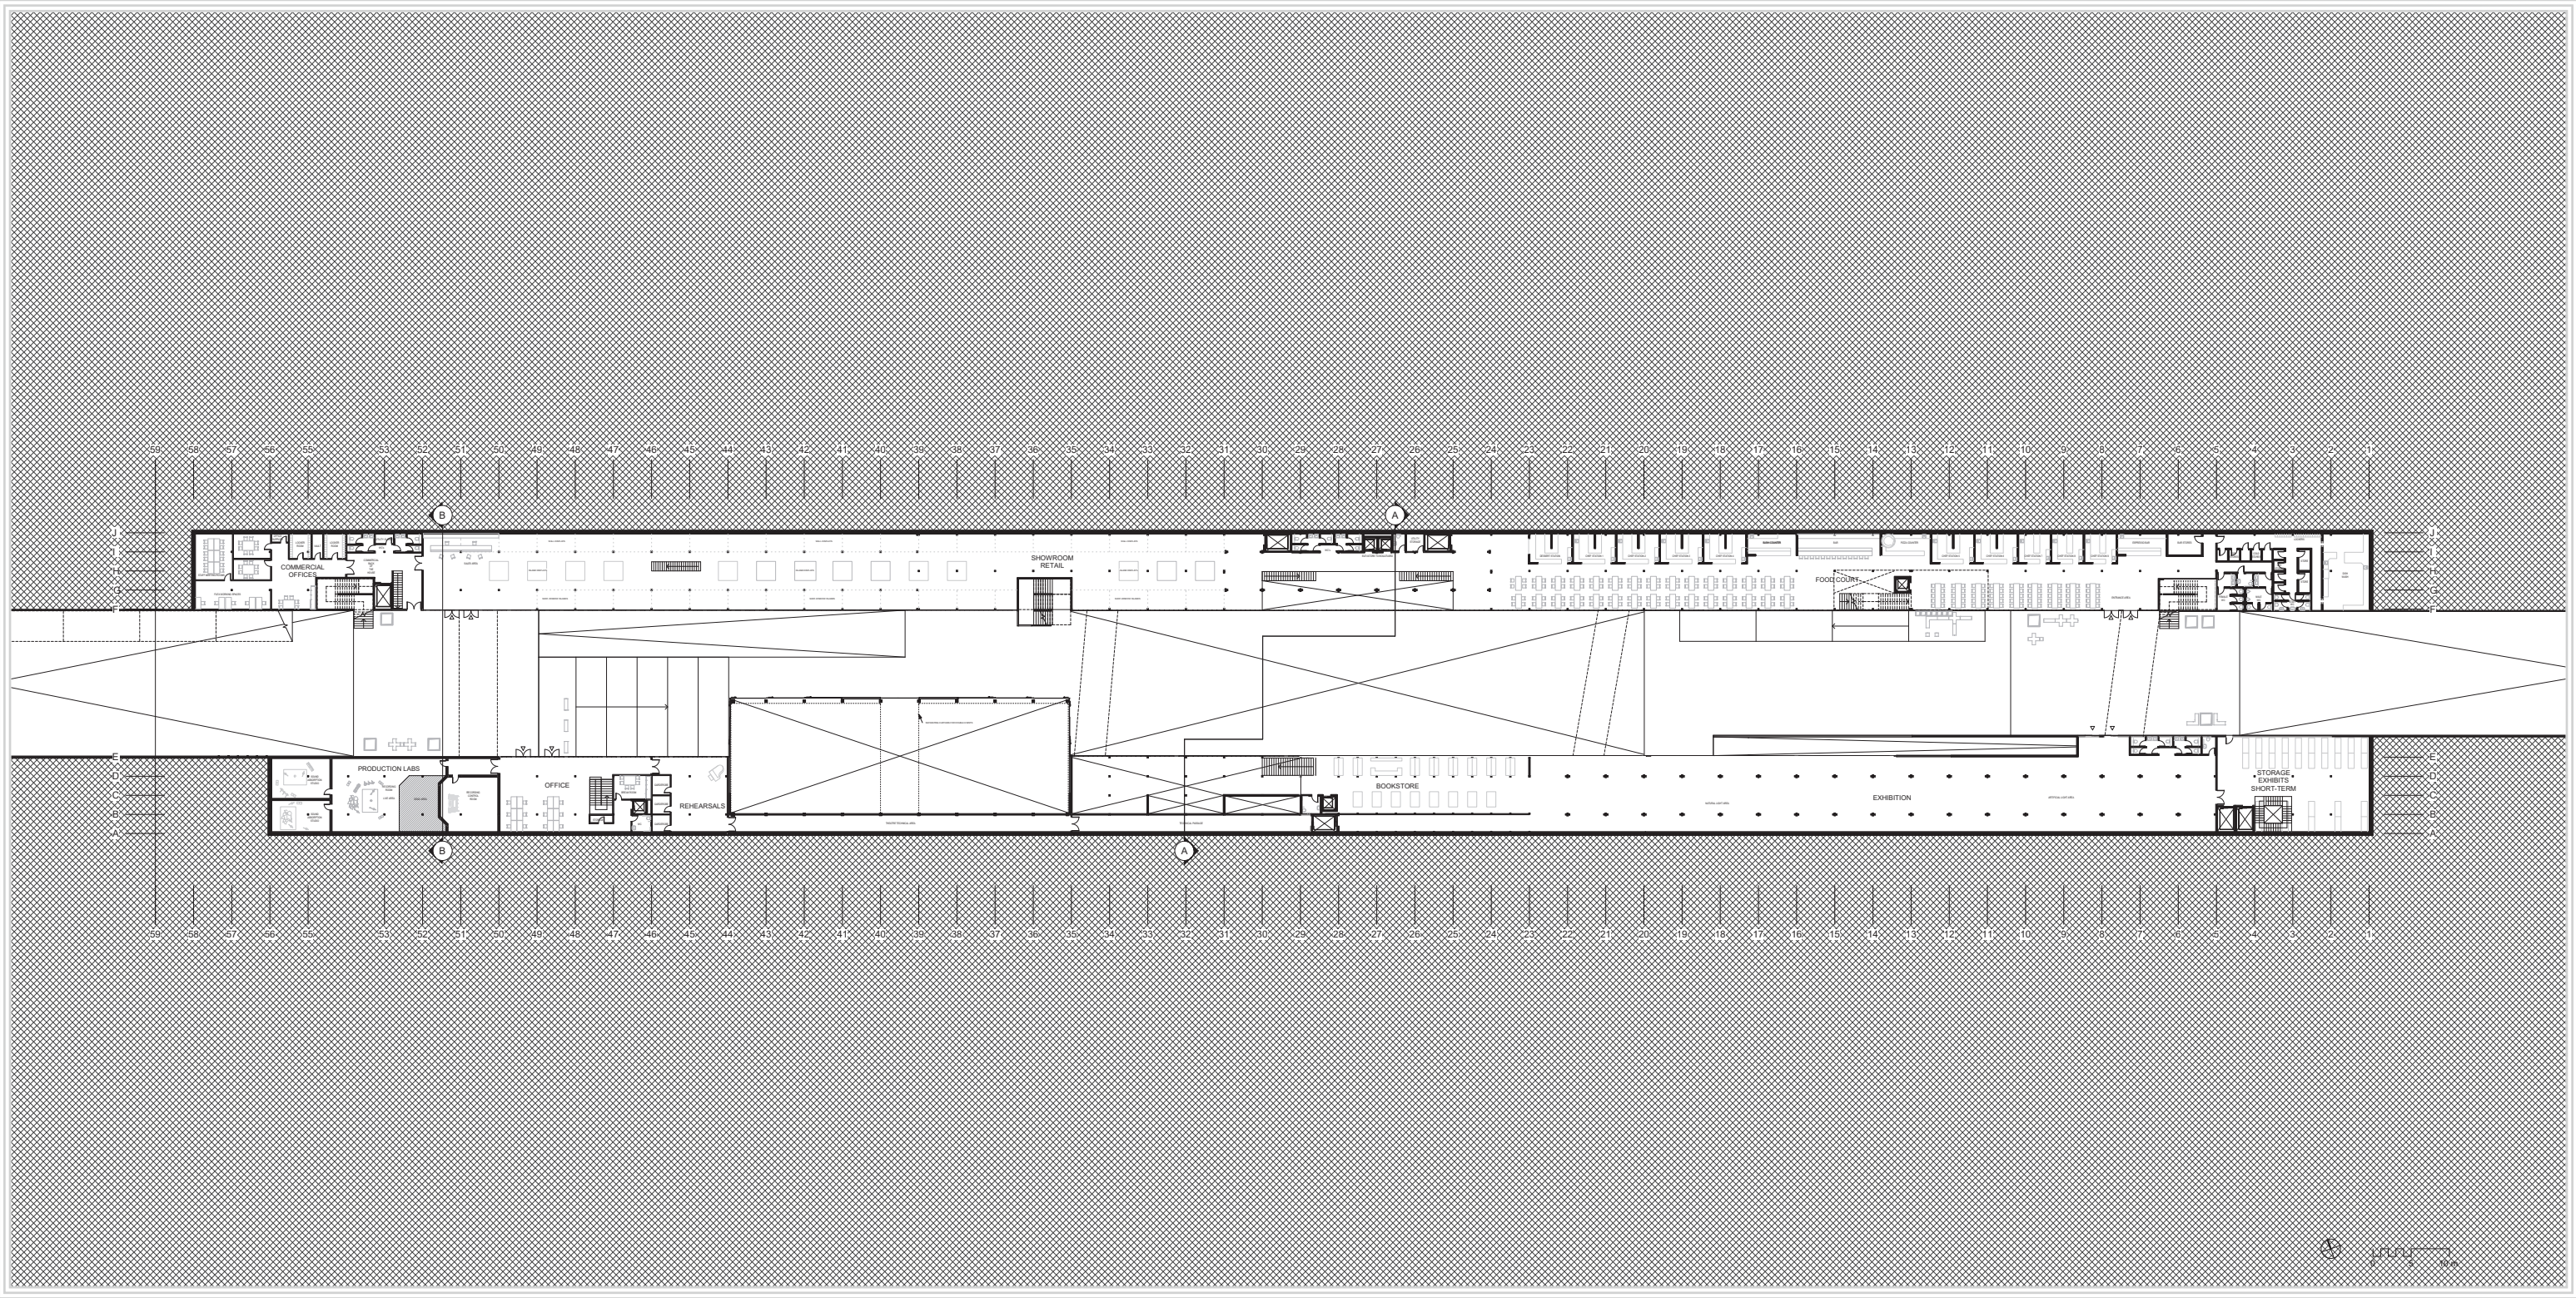


1:200

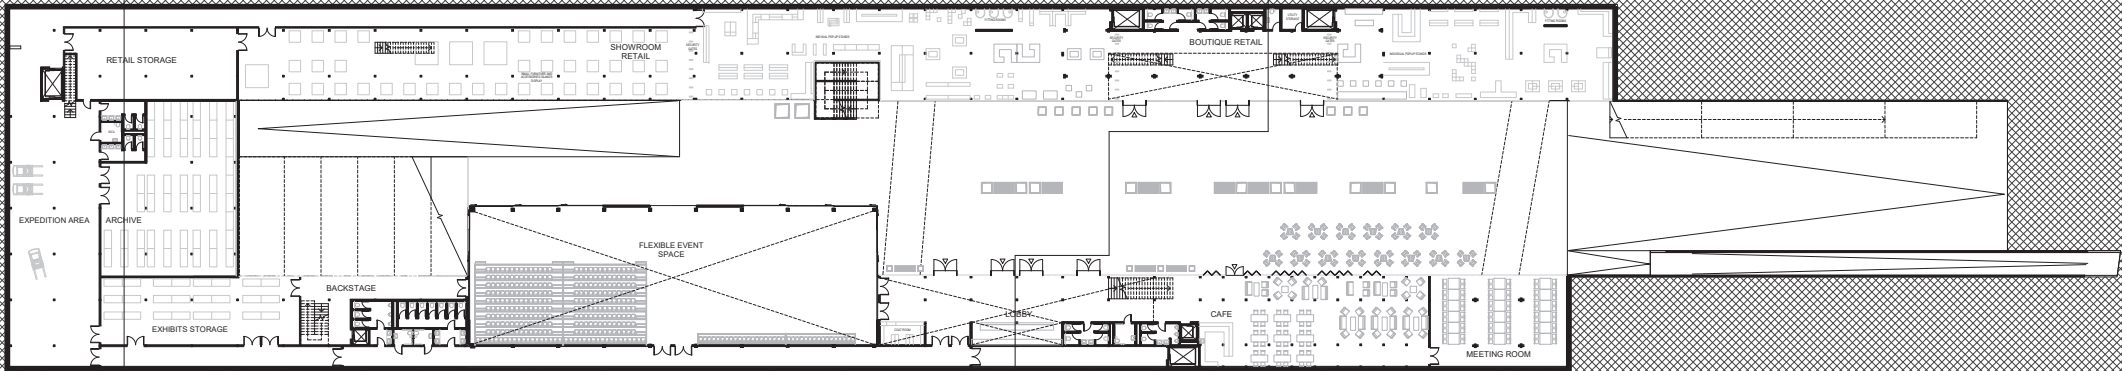

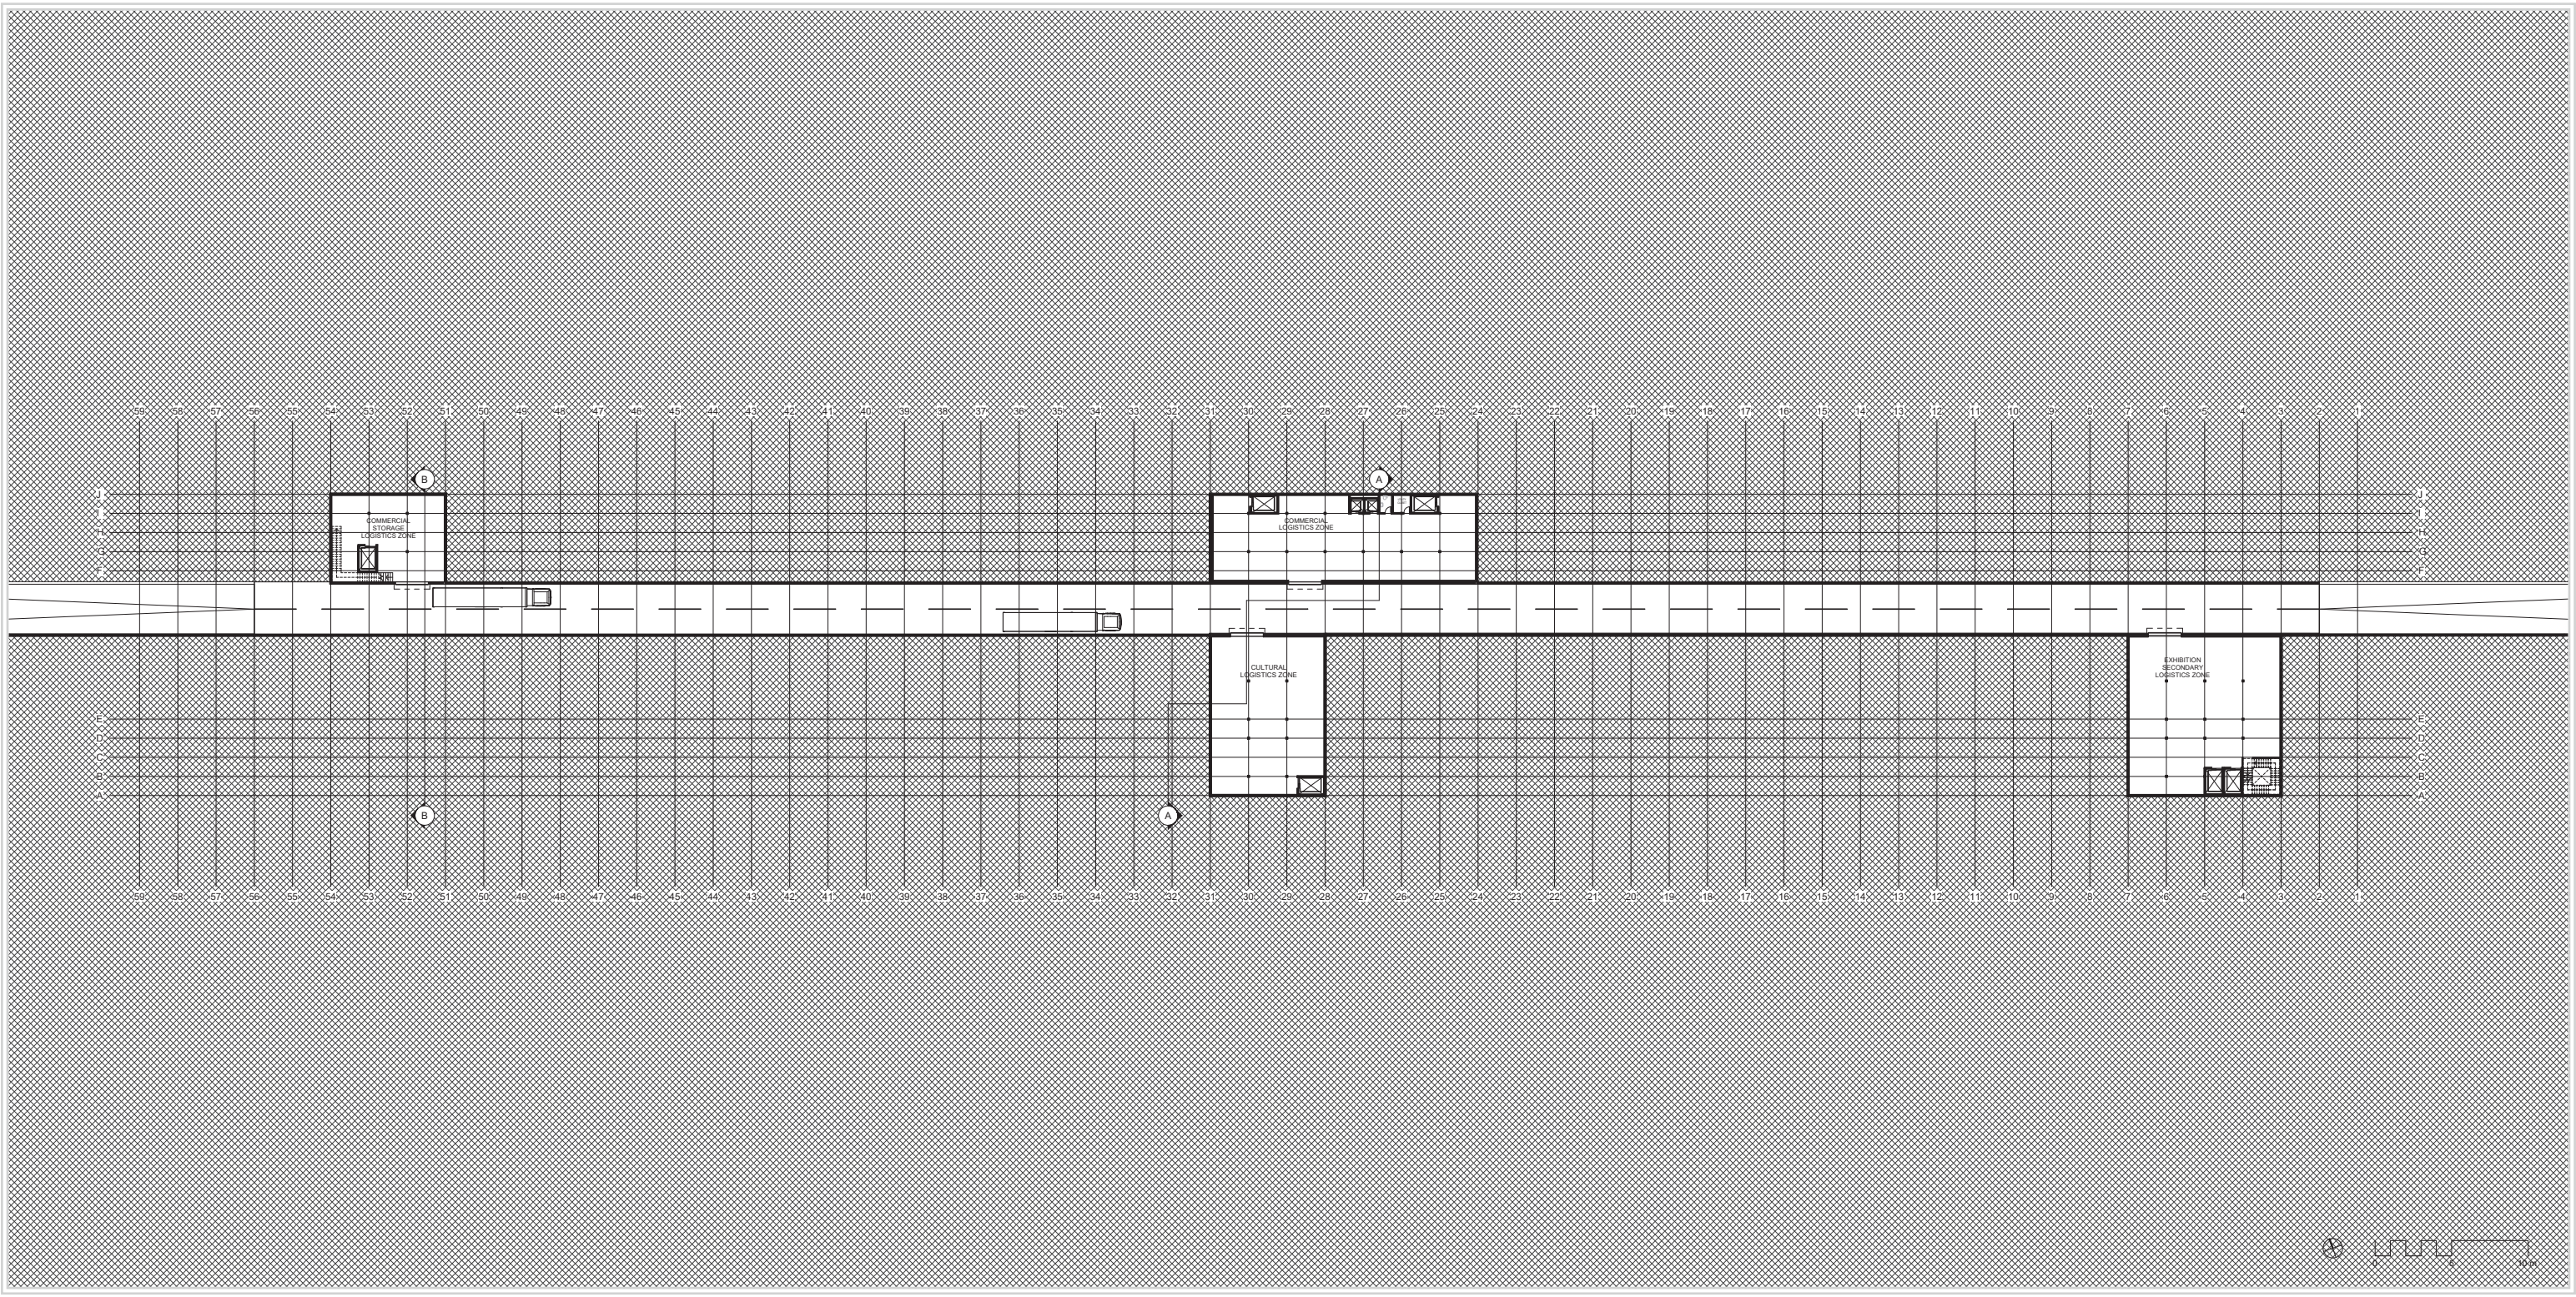


North elevation

1:250

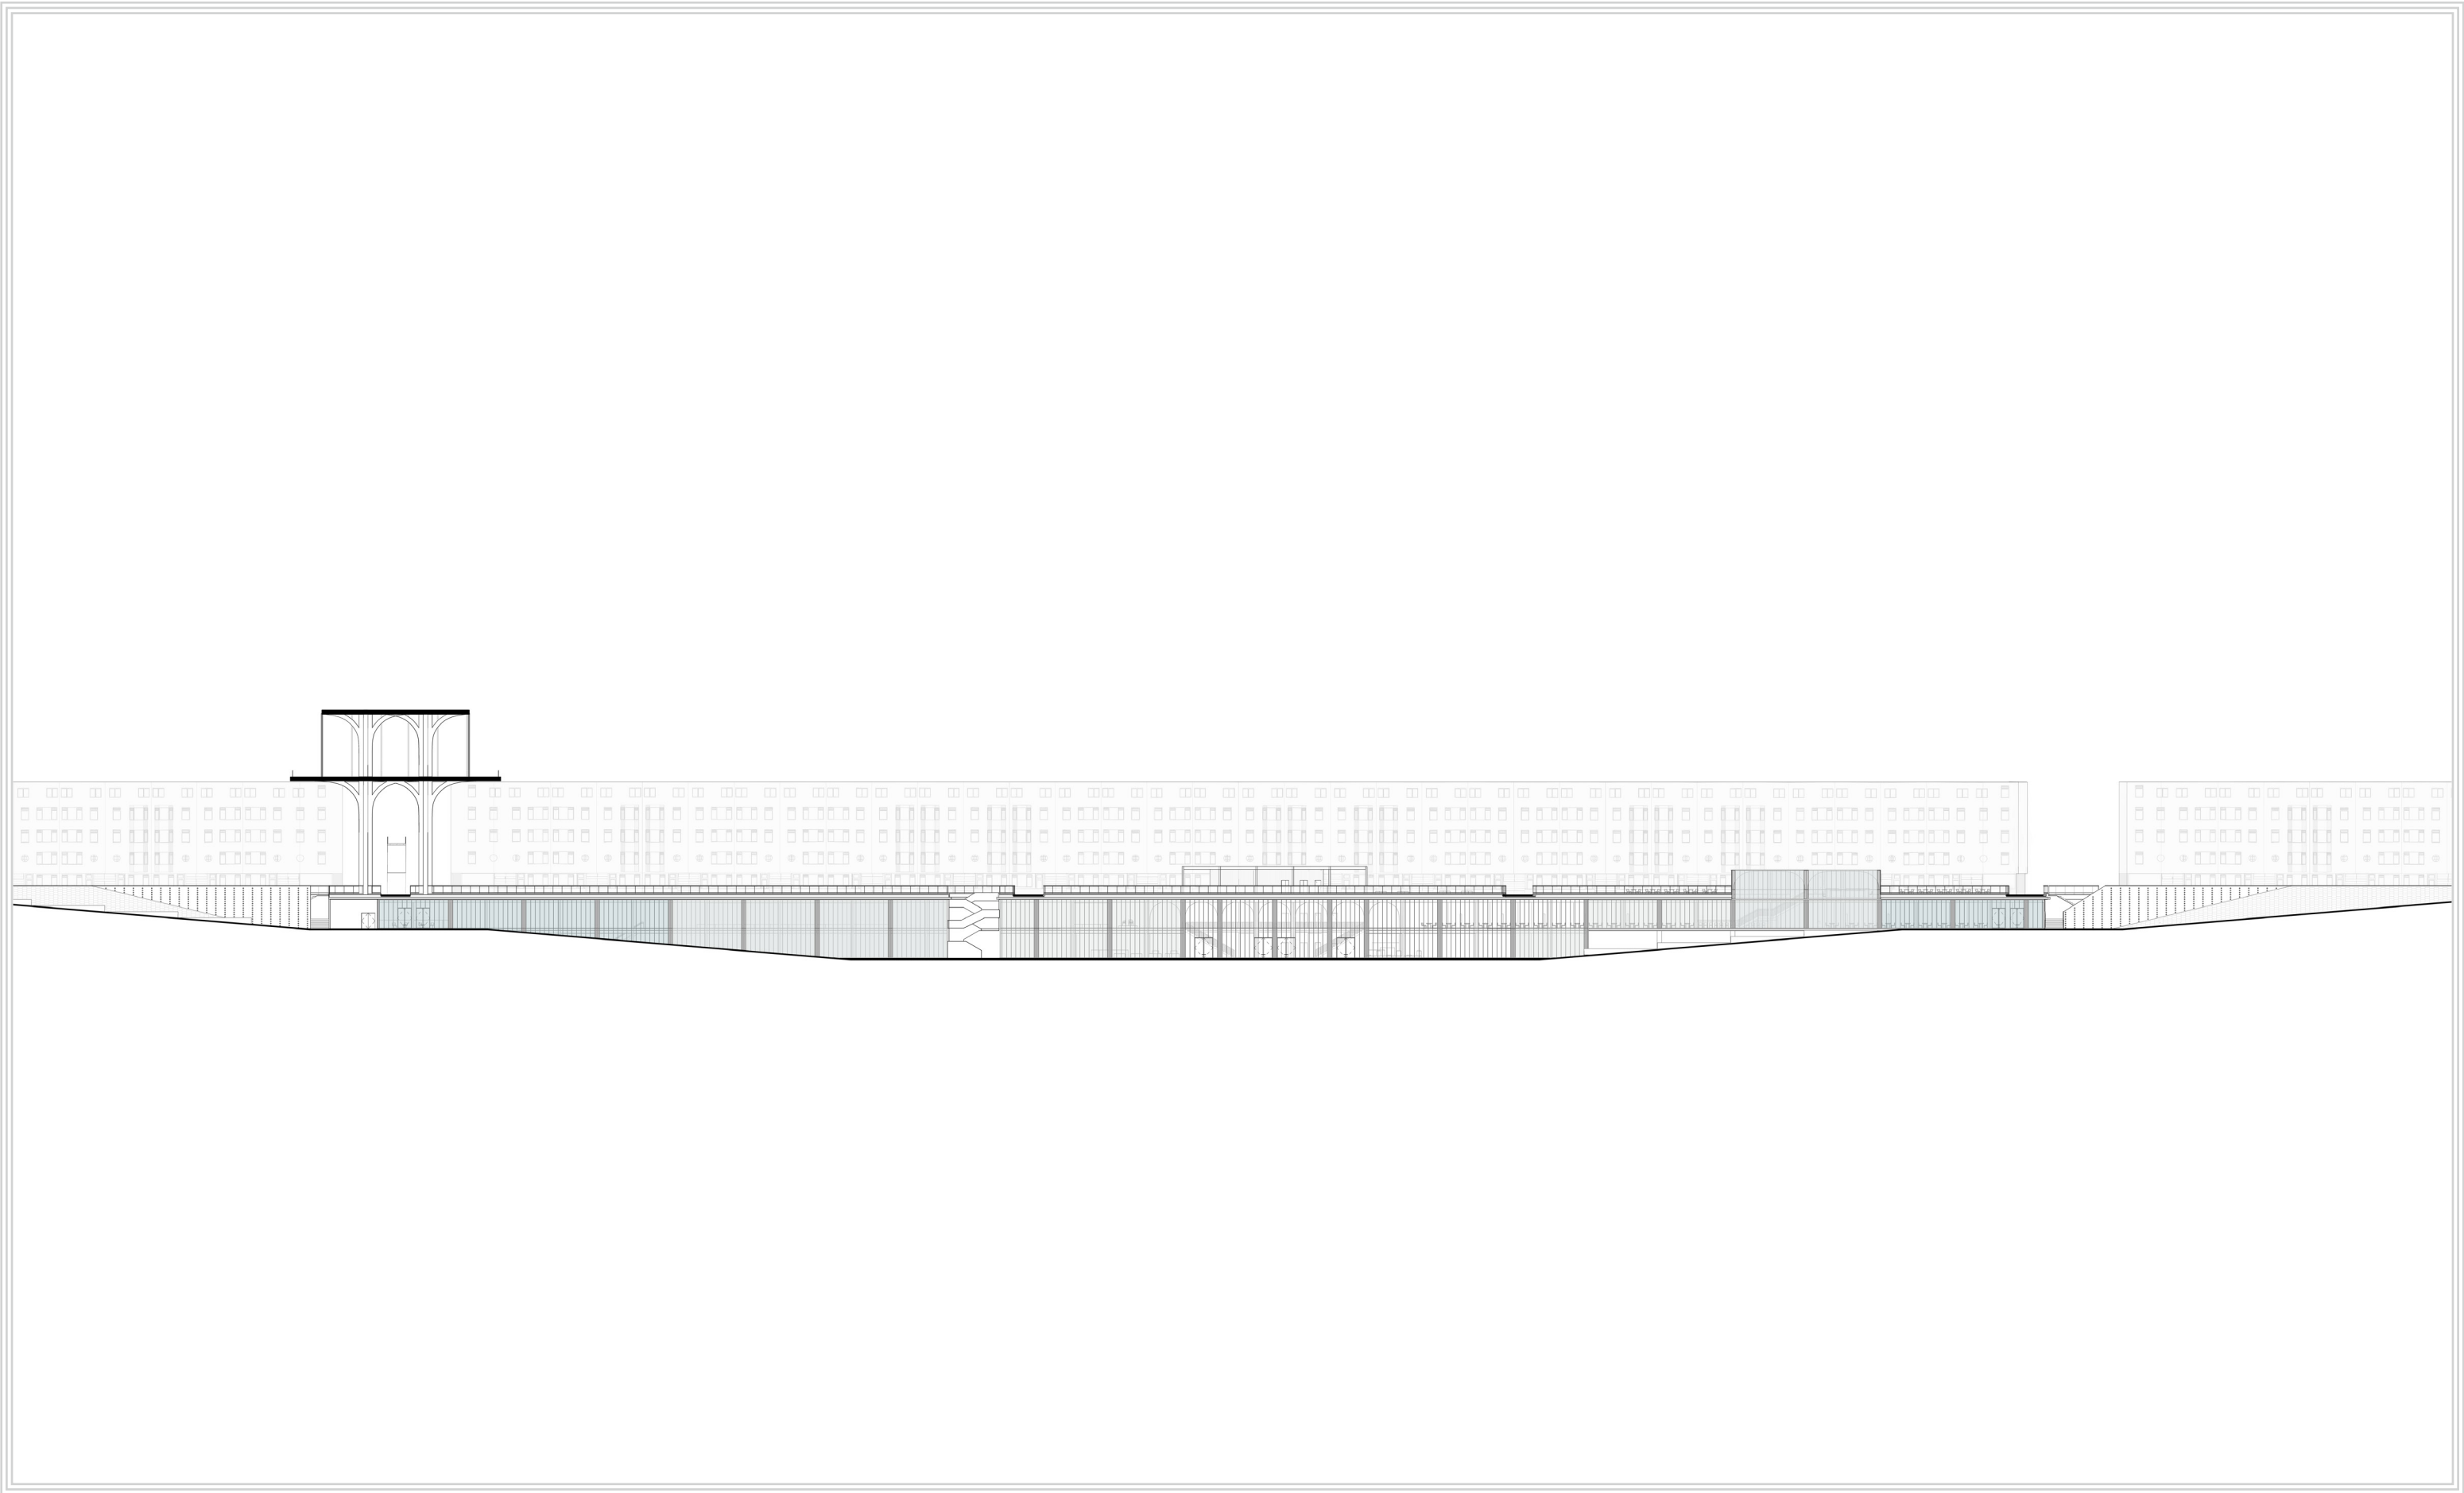


South elevation

1:250

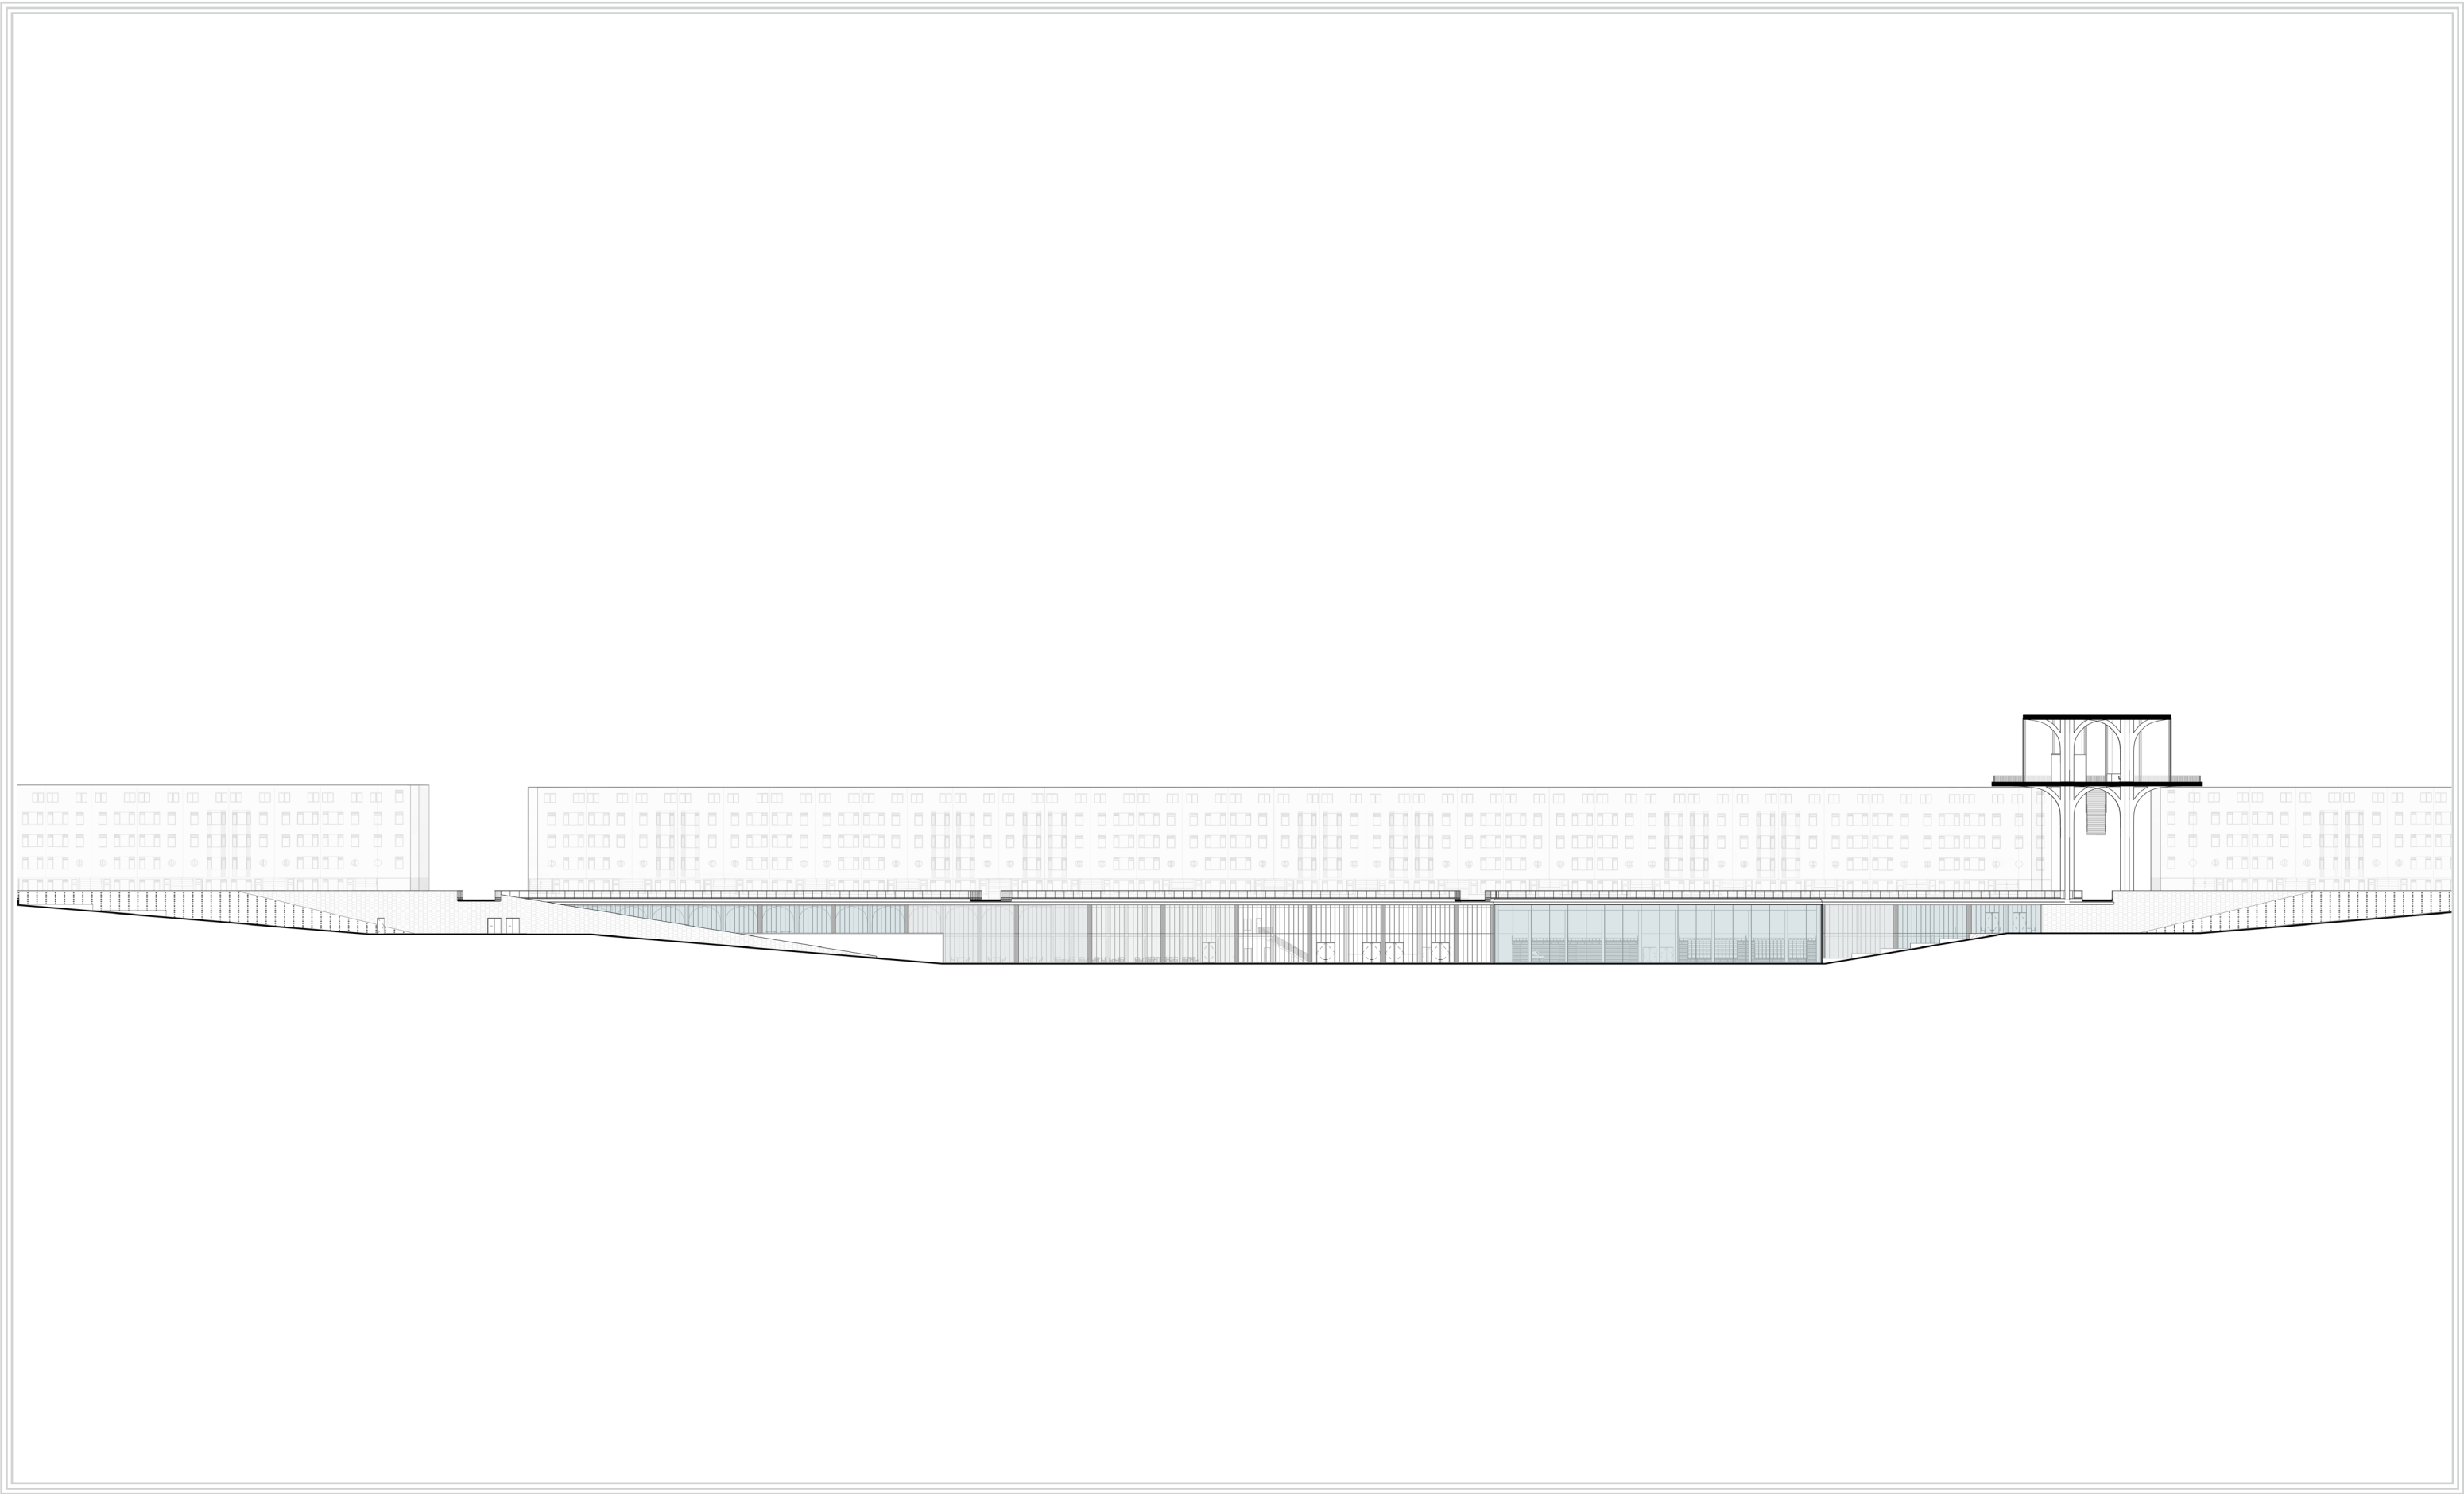


West elevation

1:250

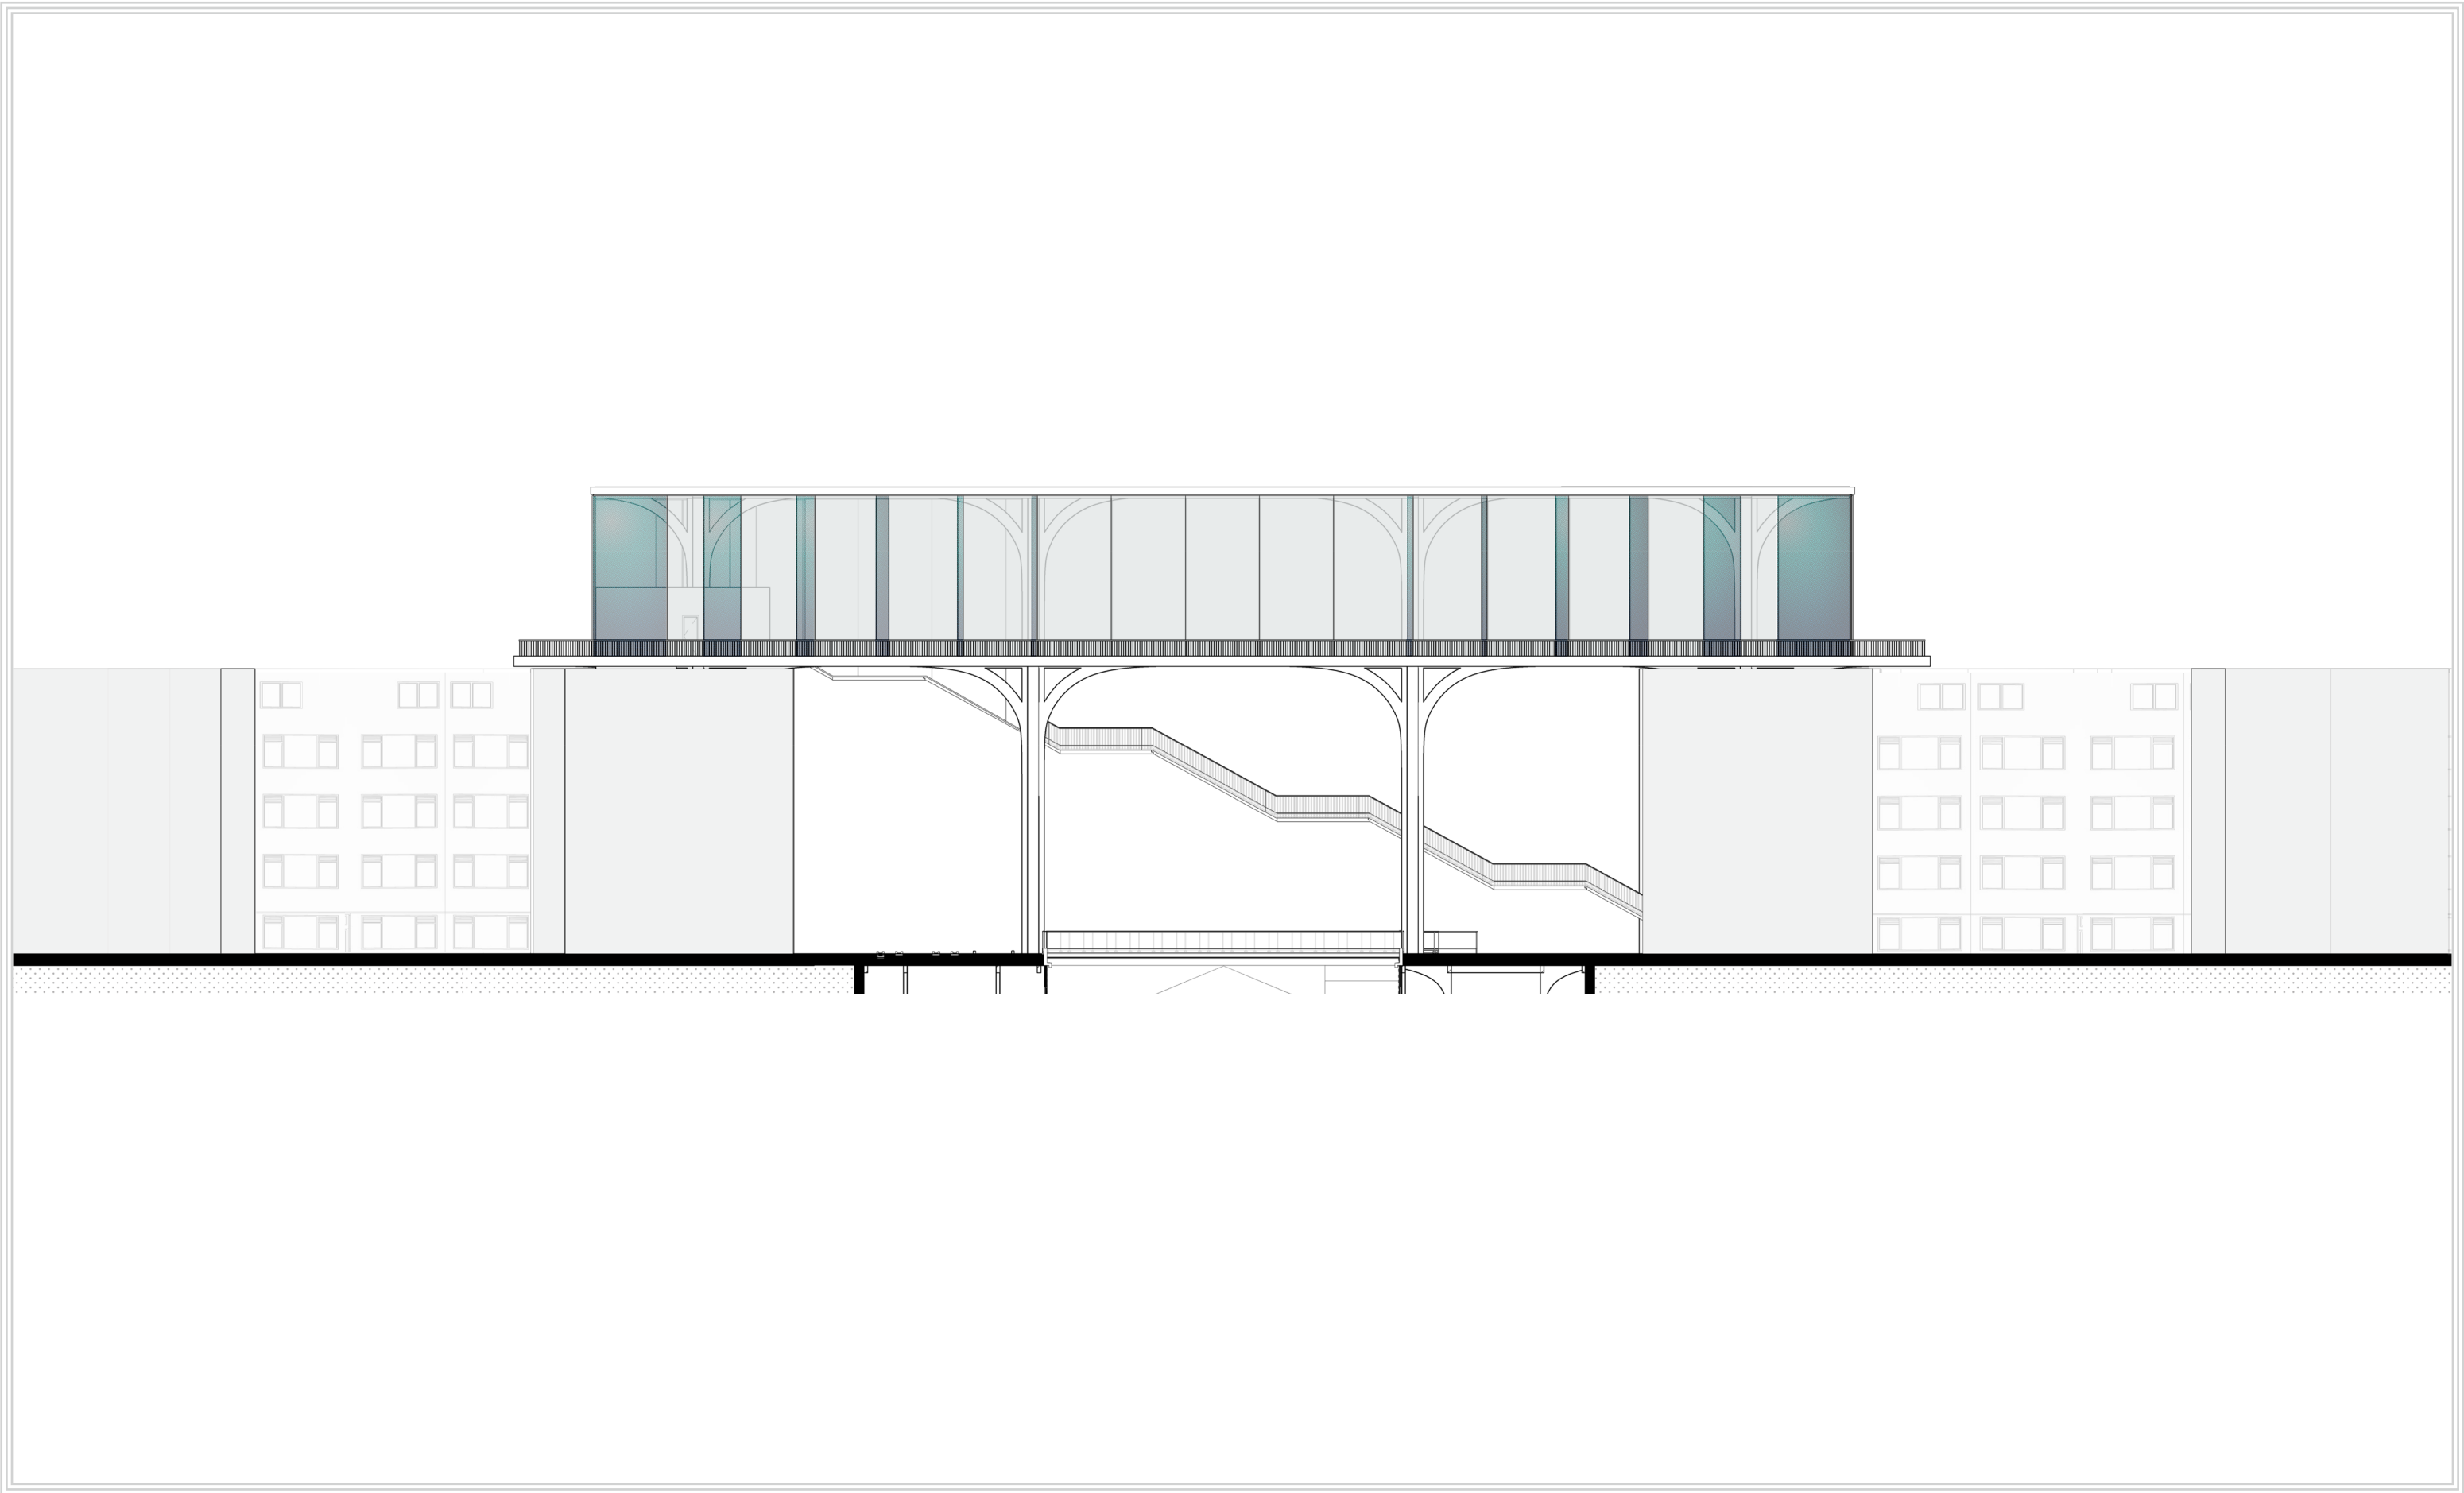


East elevation

1:250

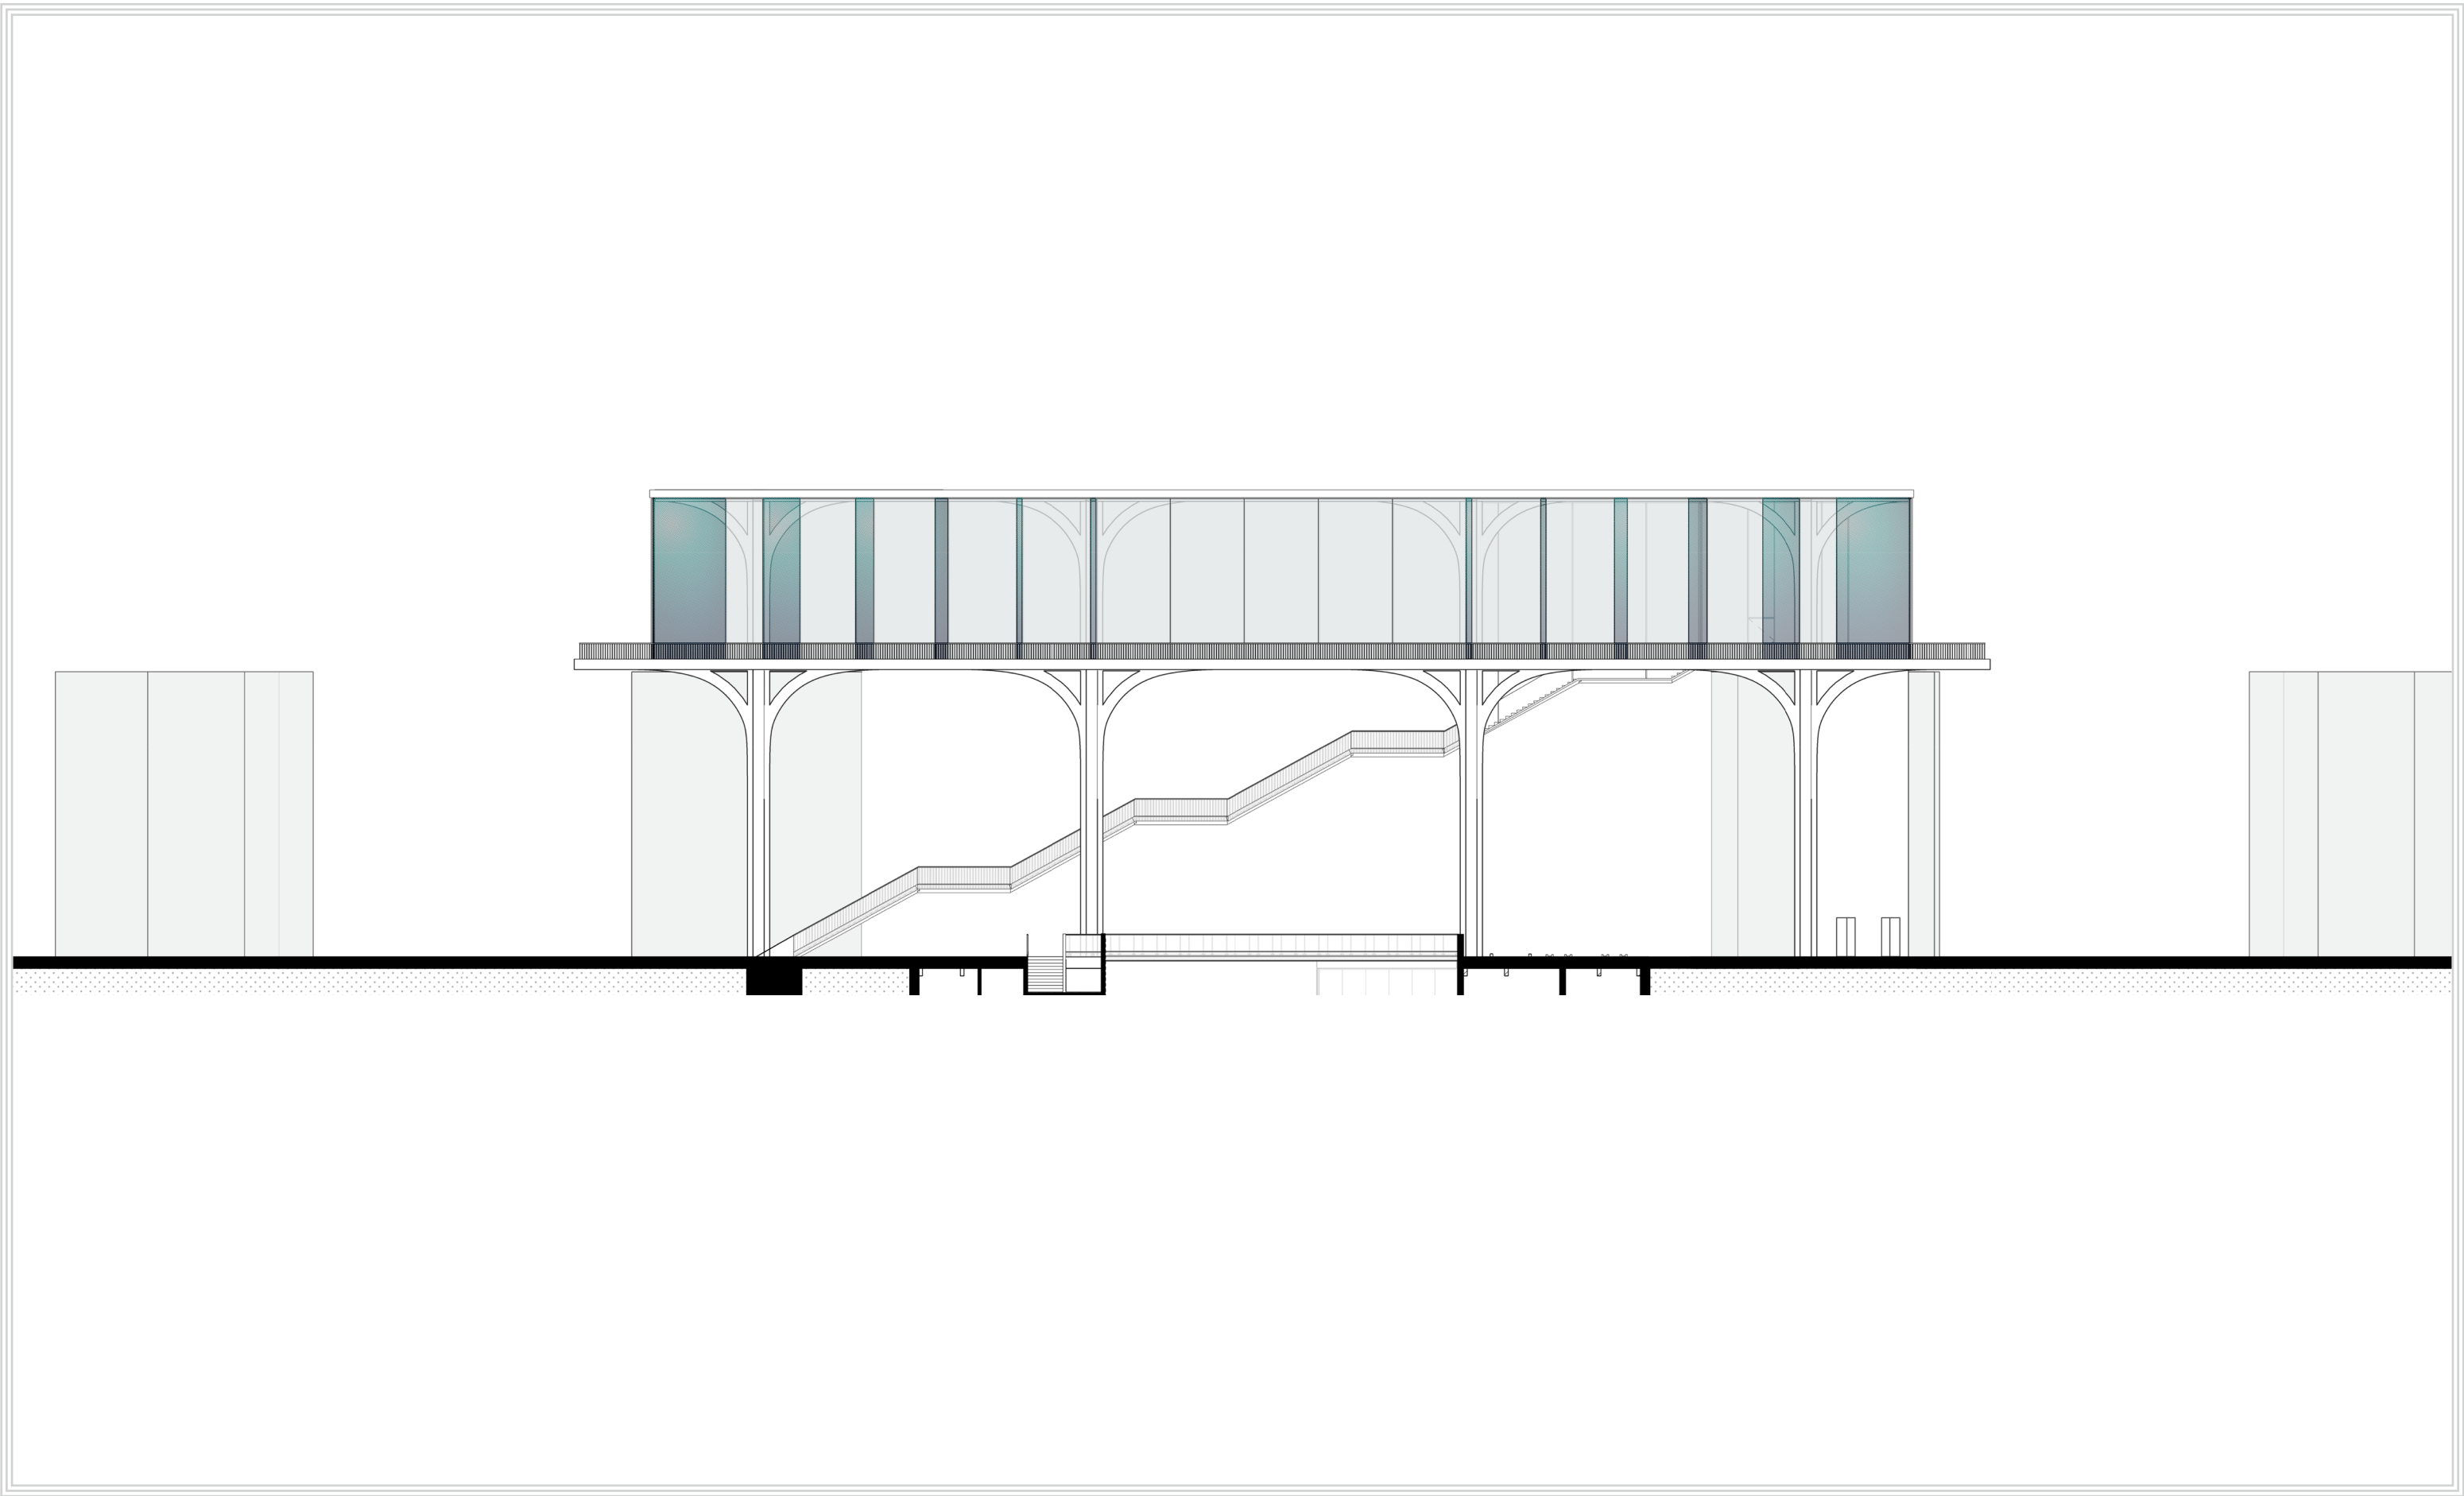


North elevation

1:250

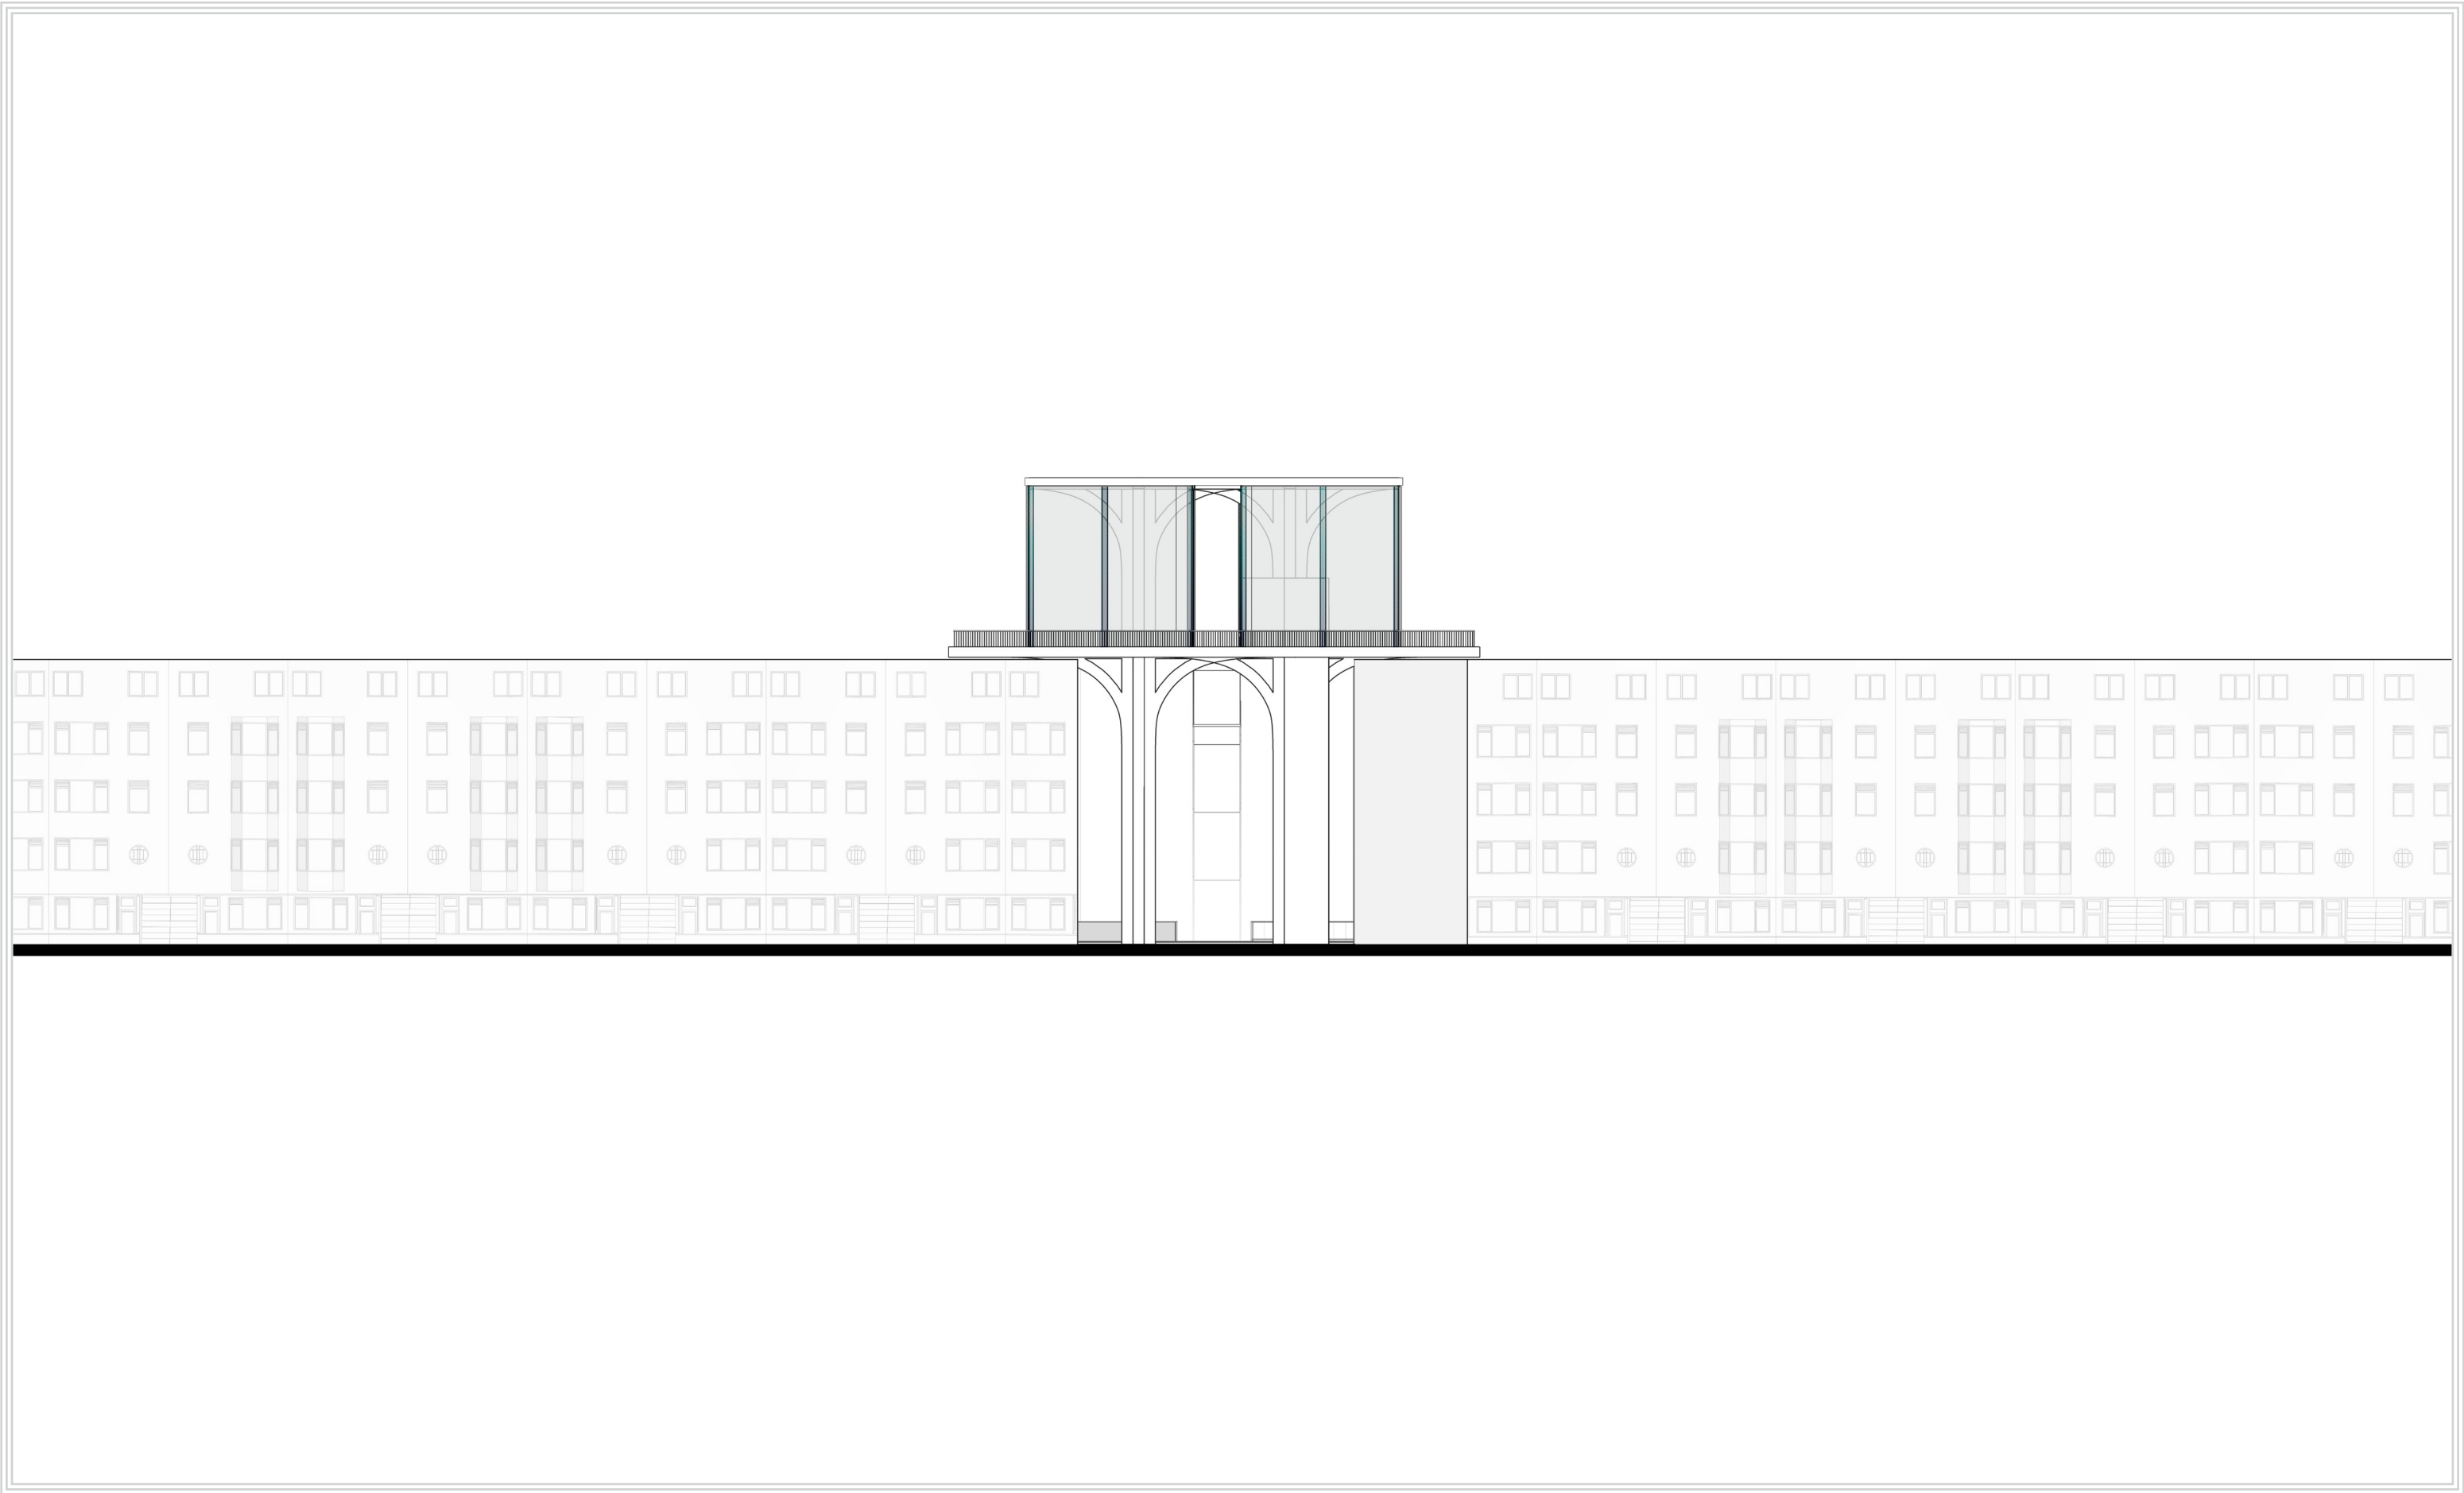


South elevation


1:250

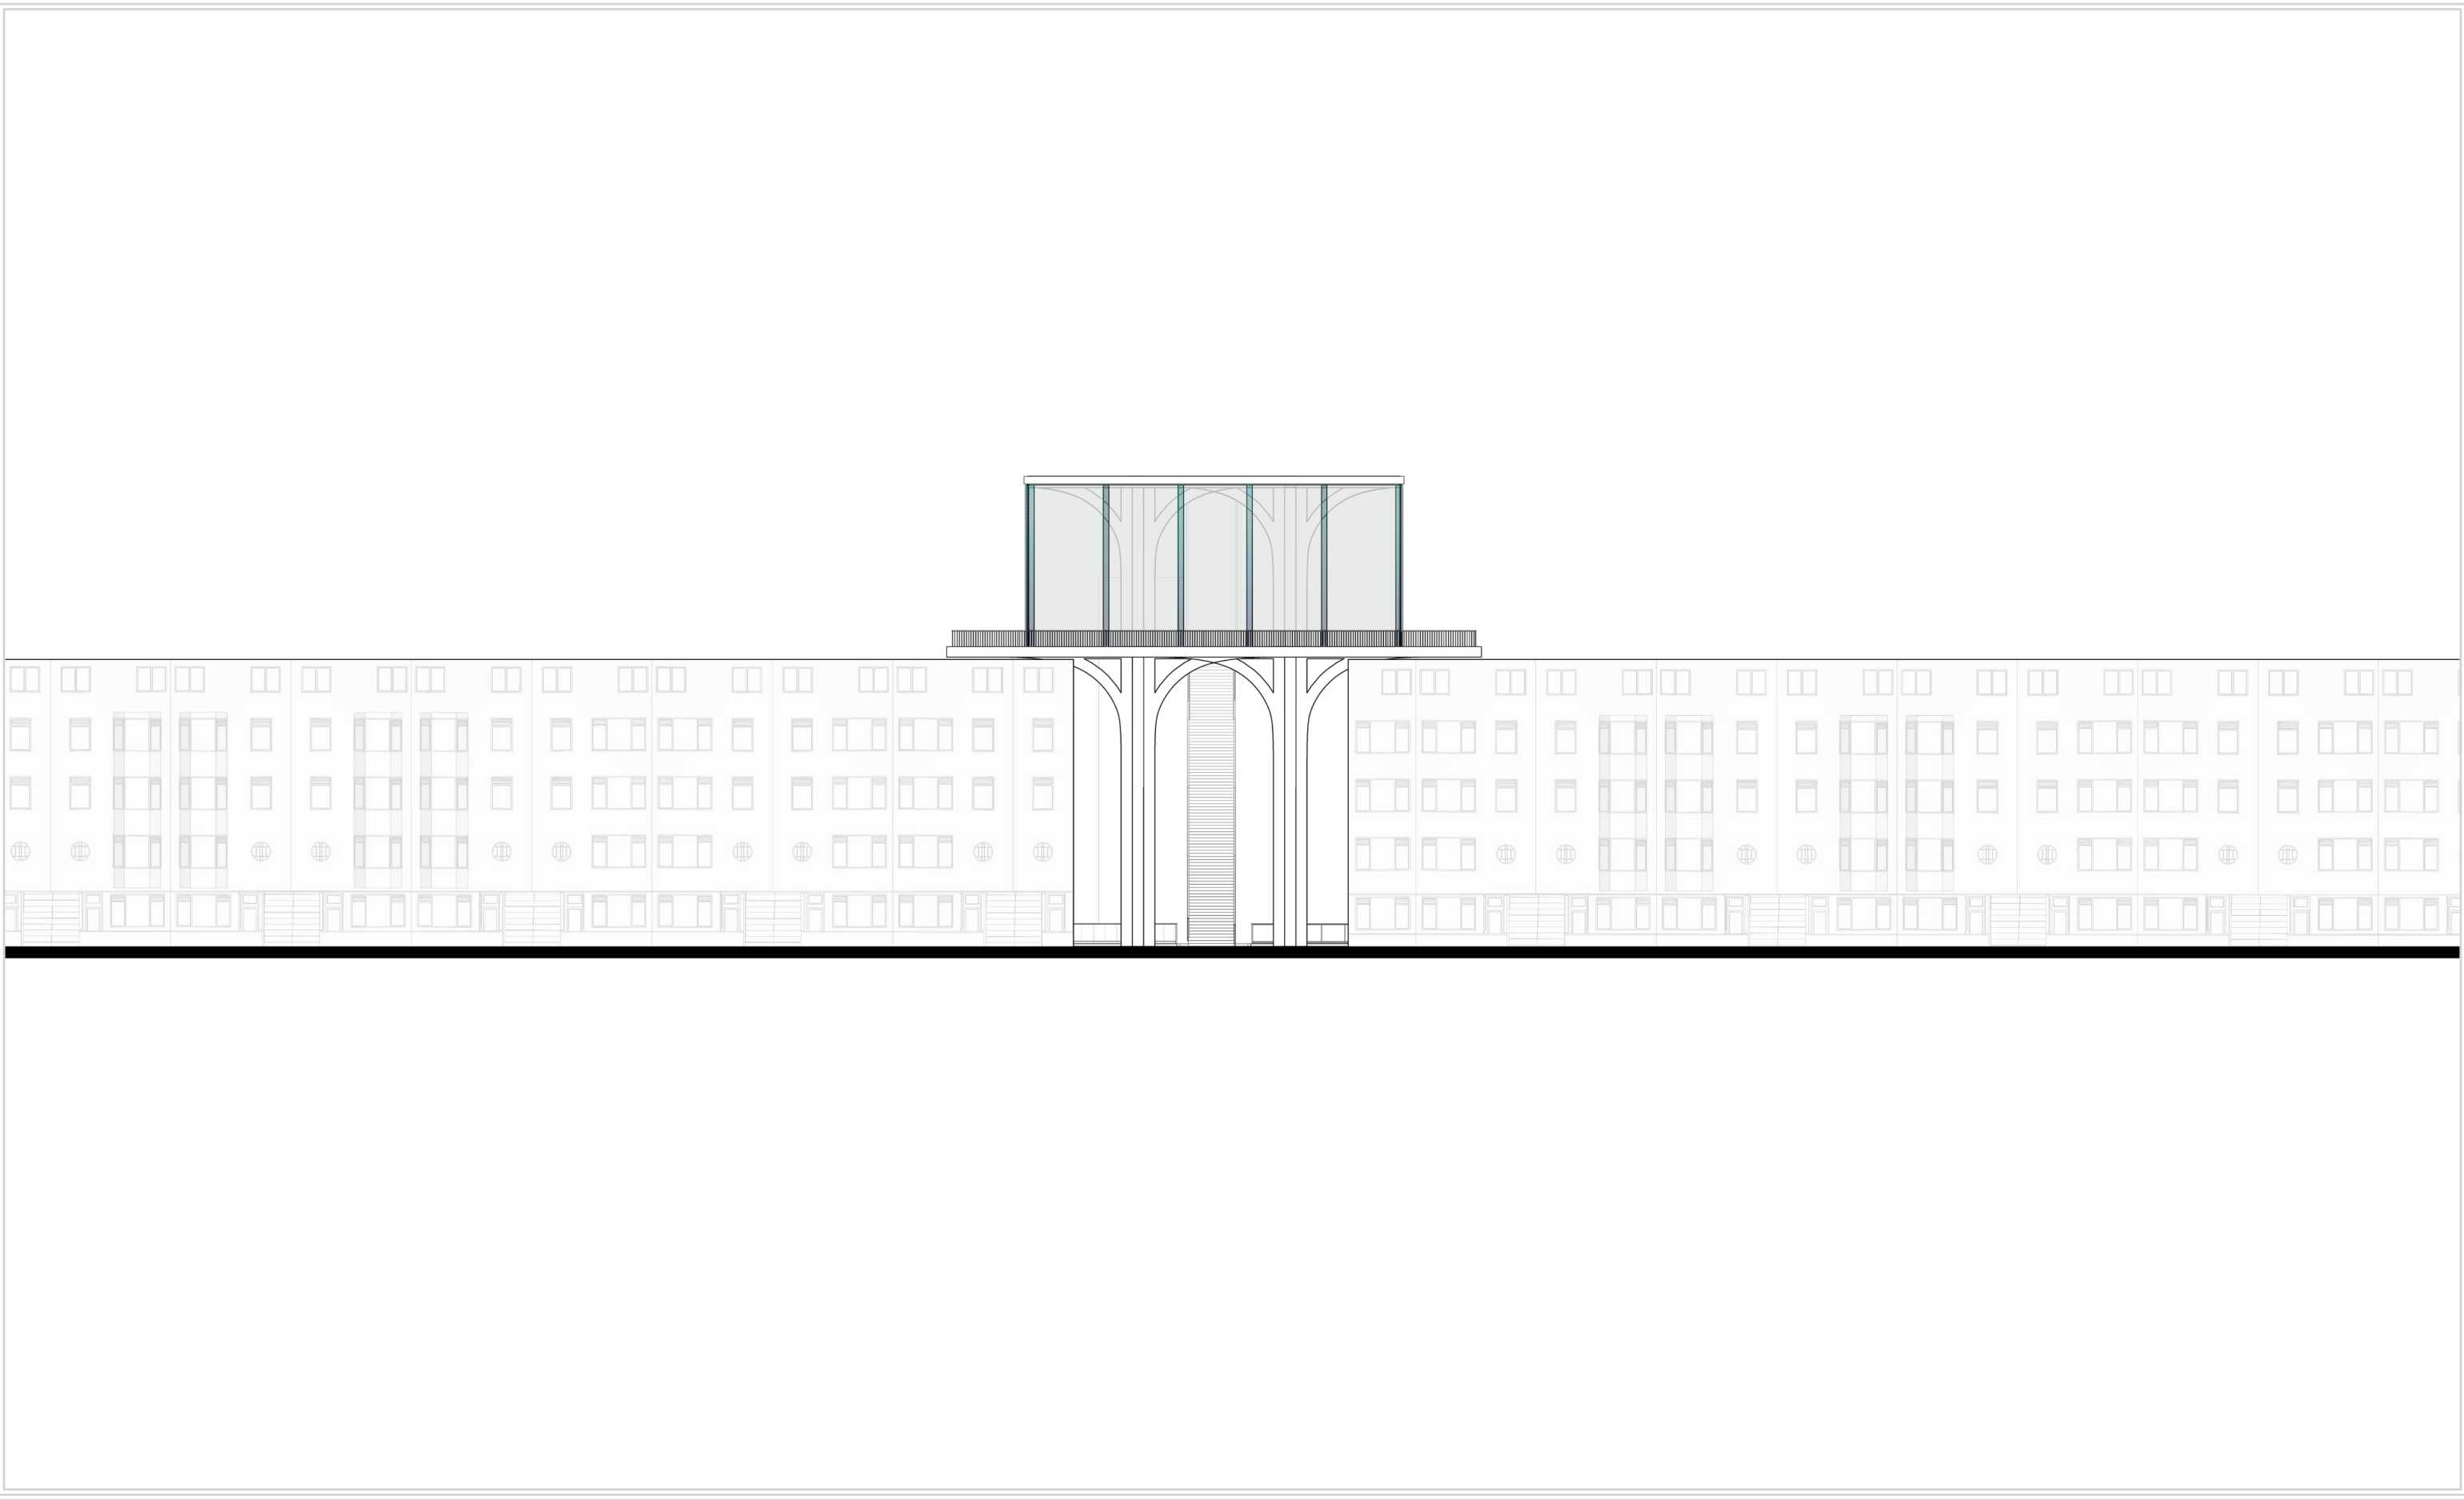



Section A


1:200

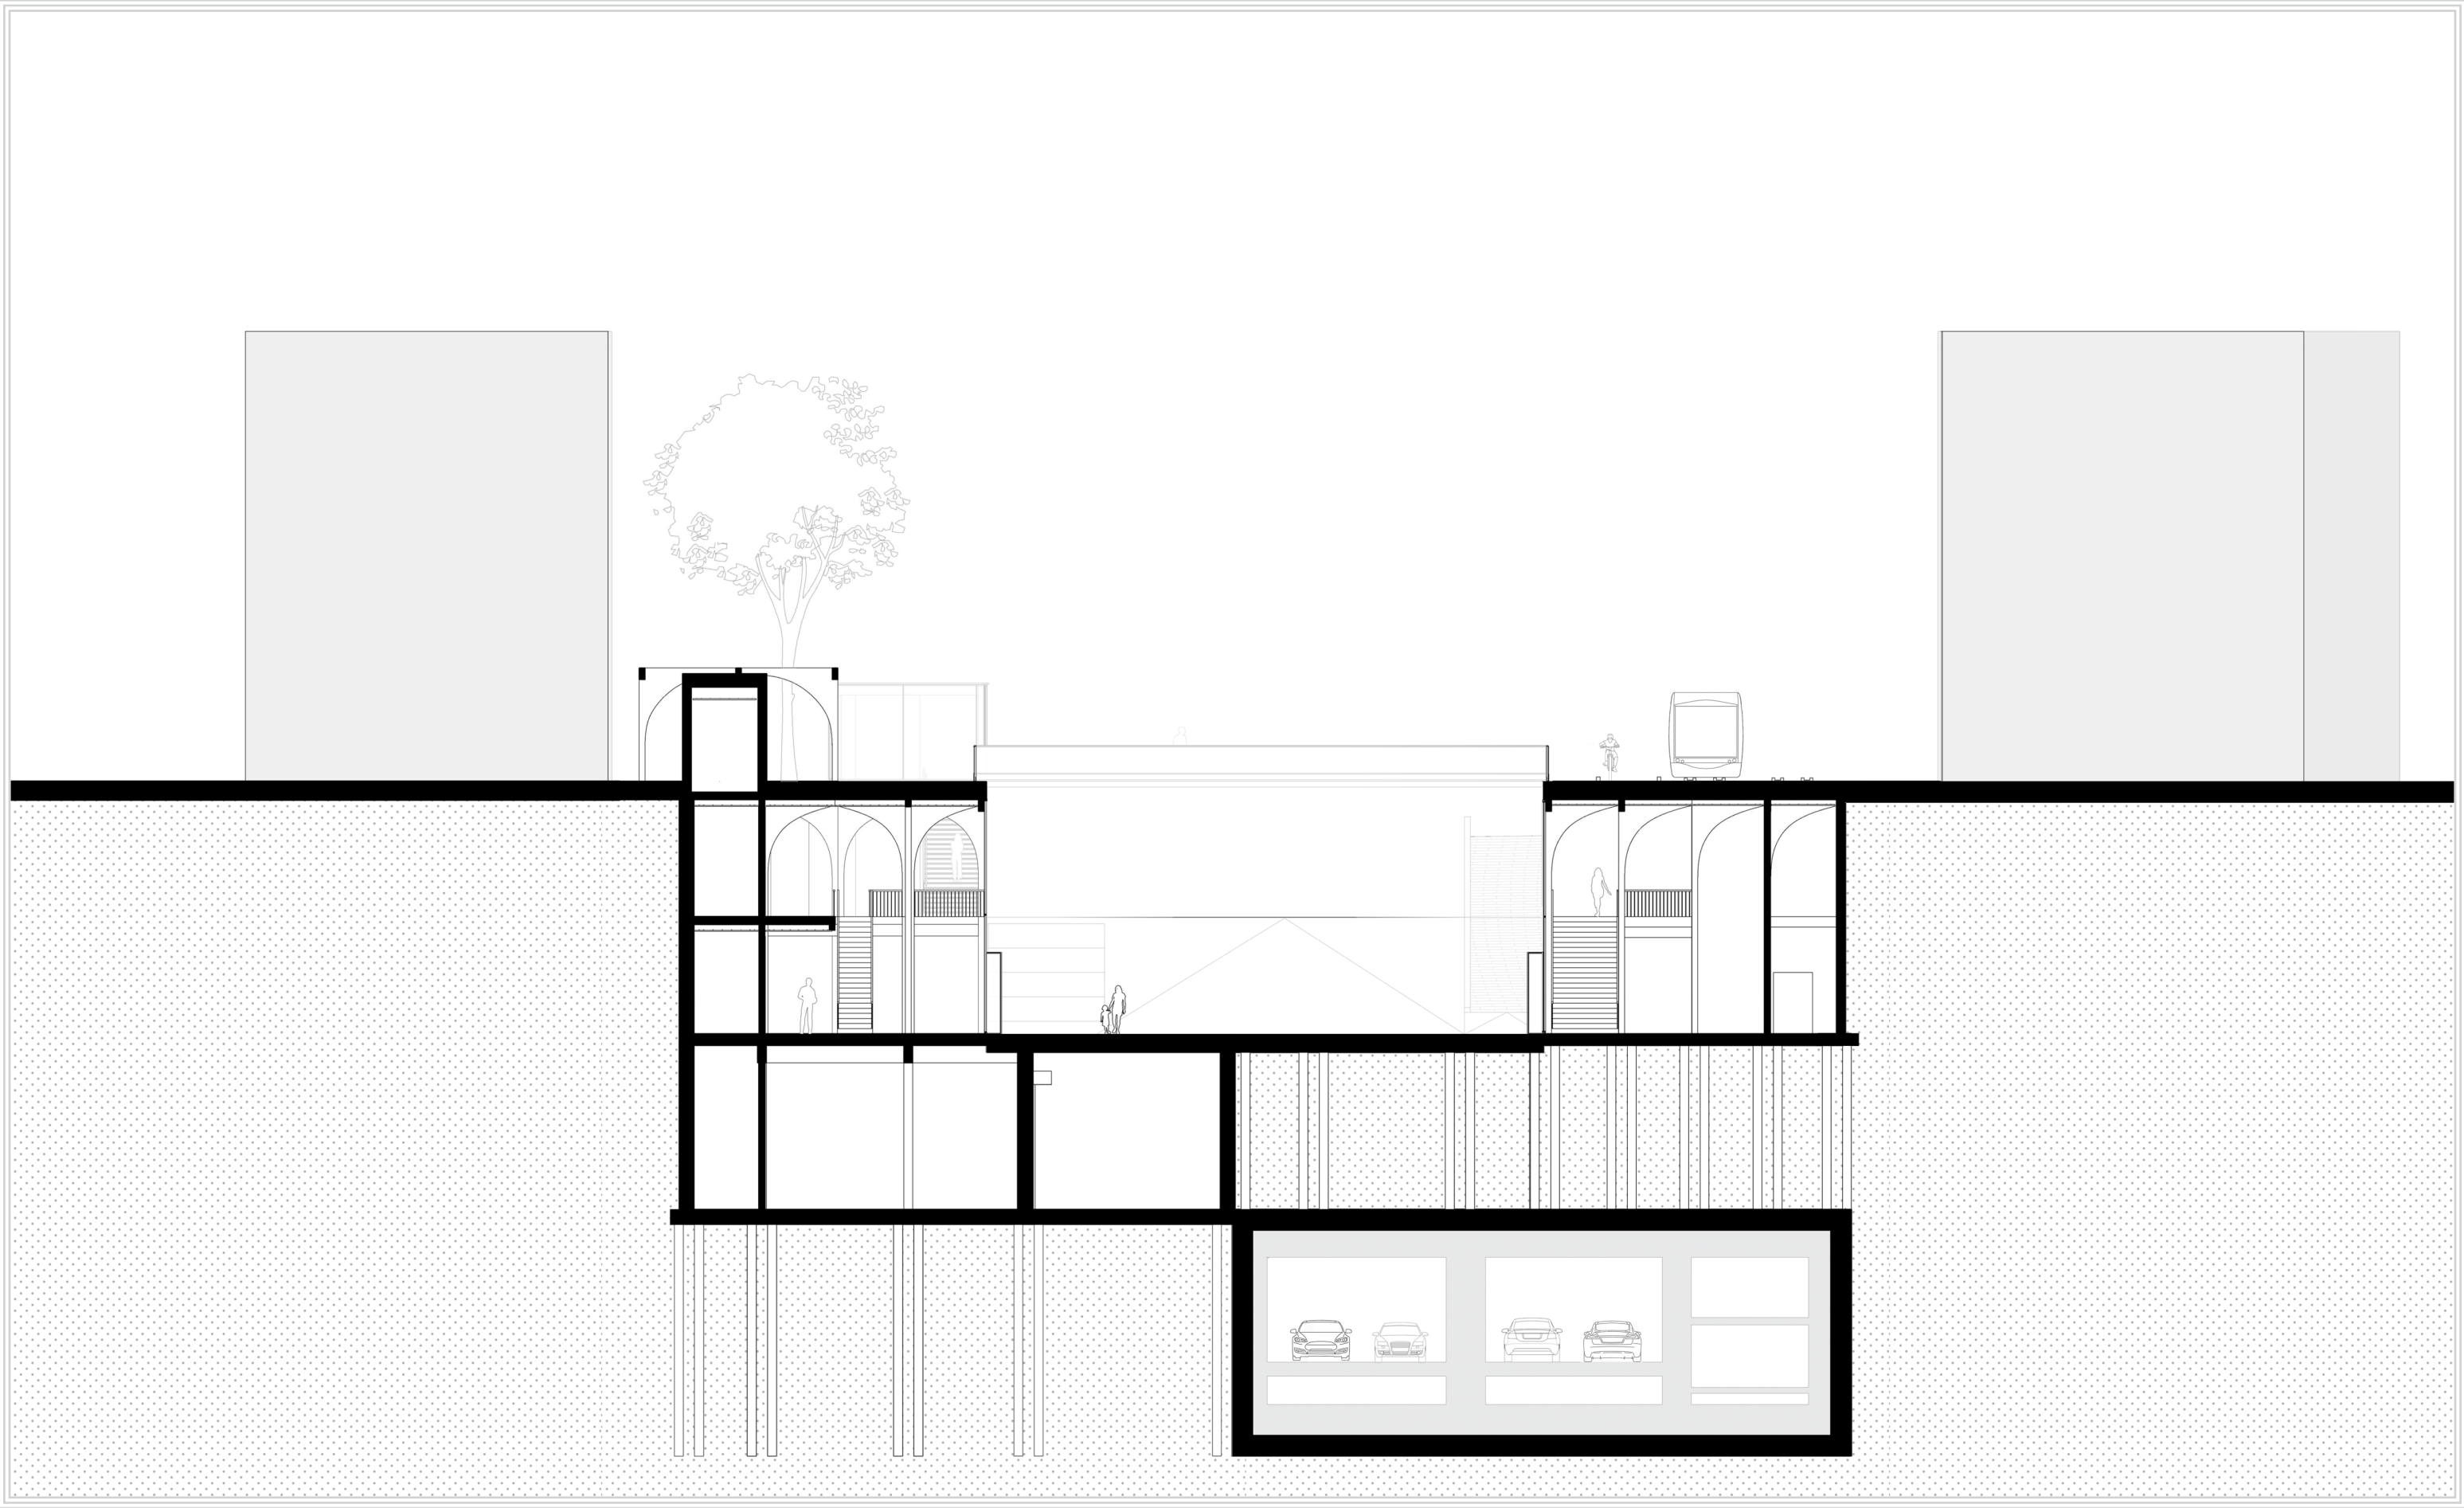

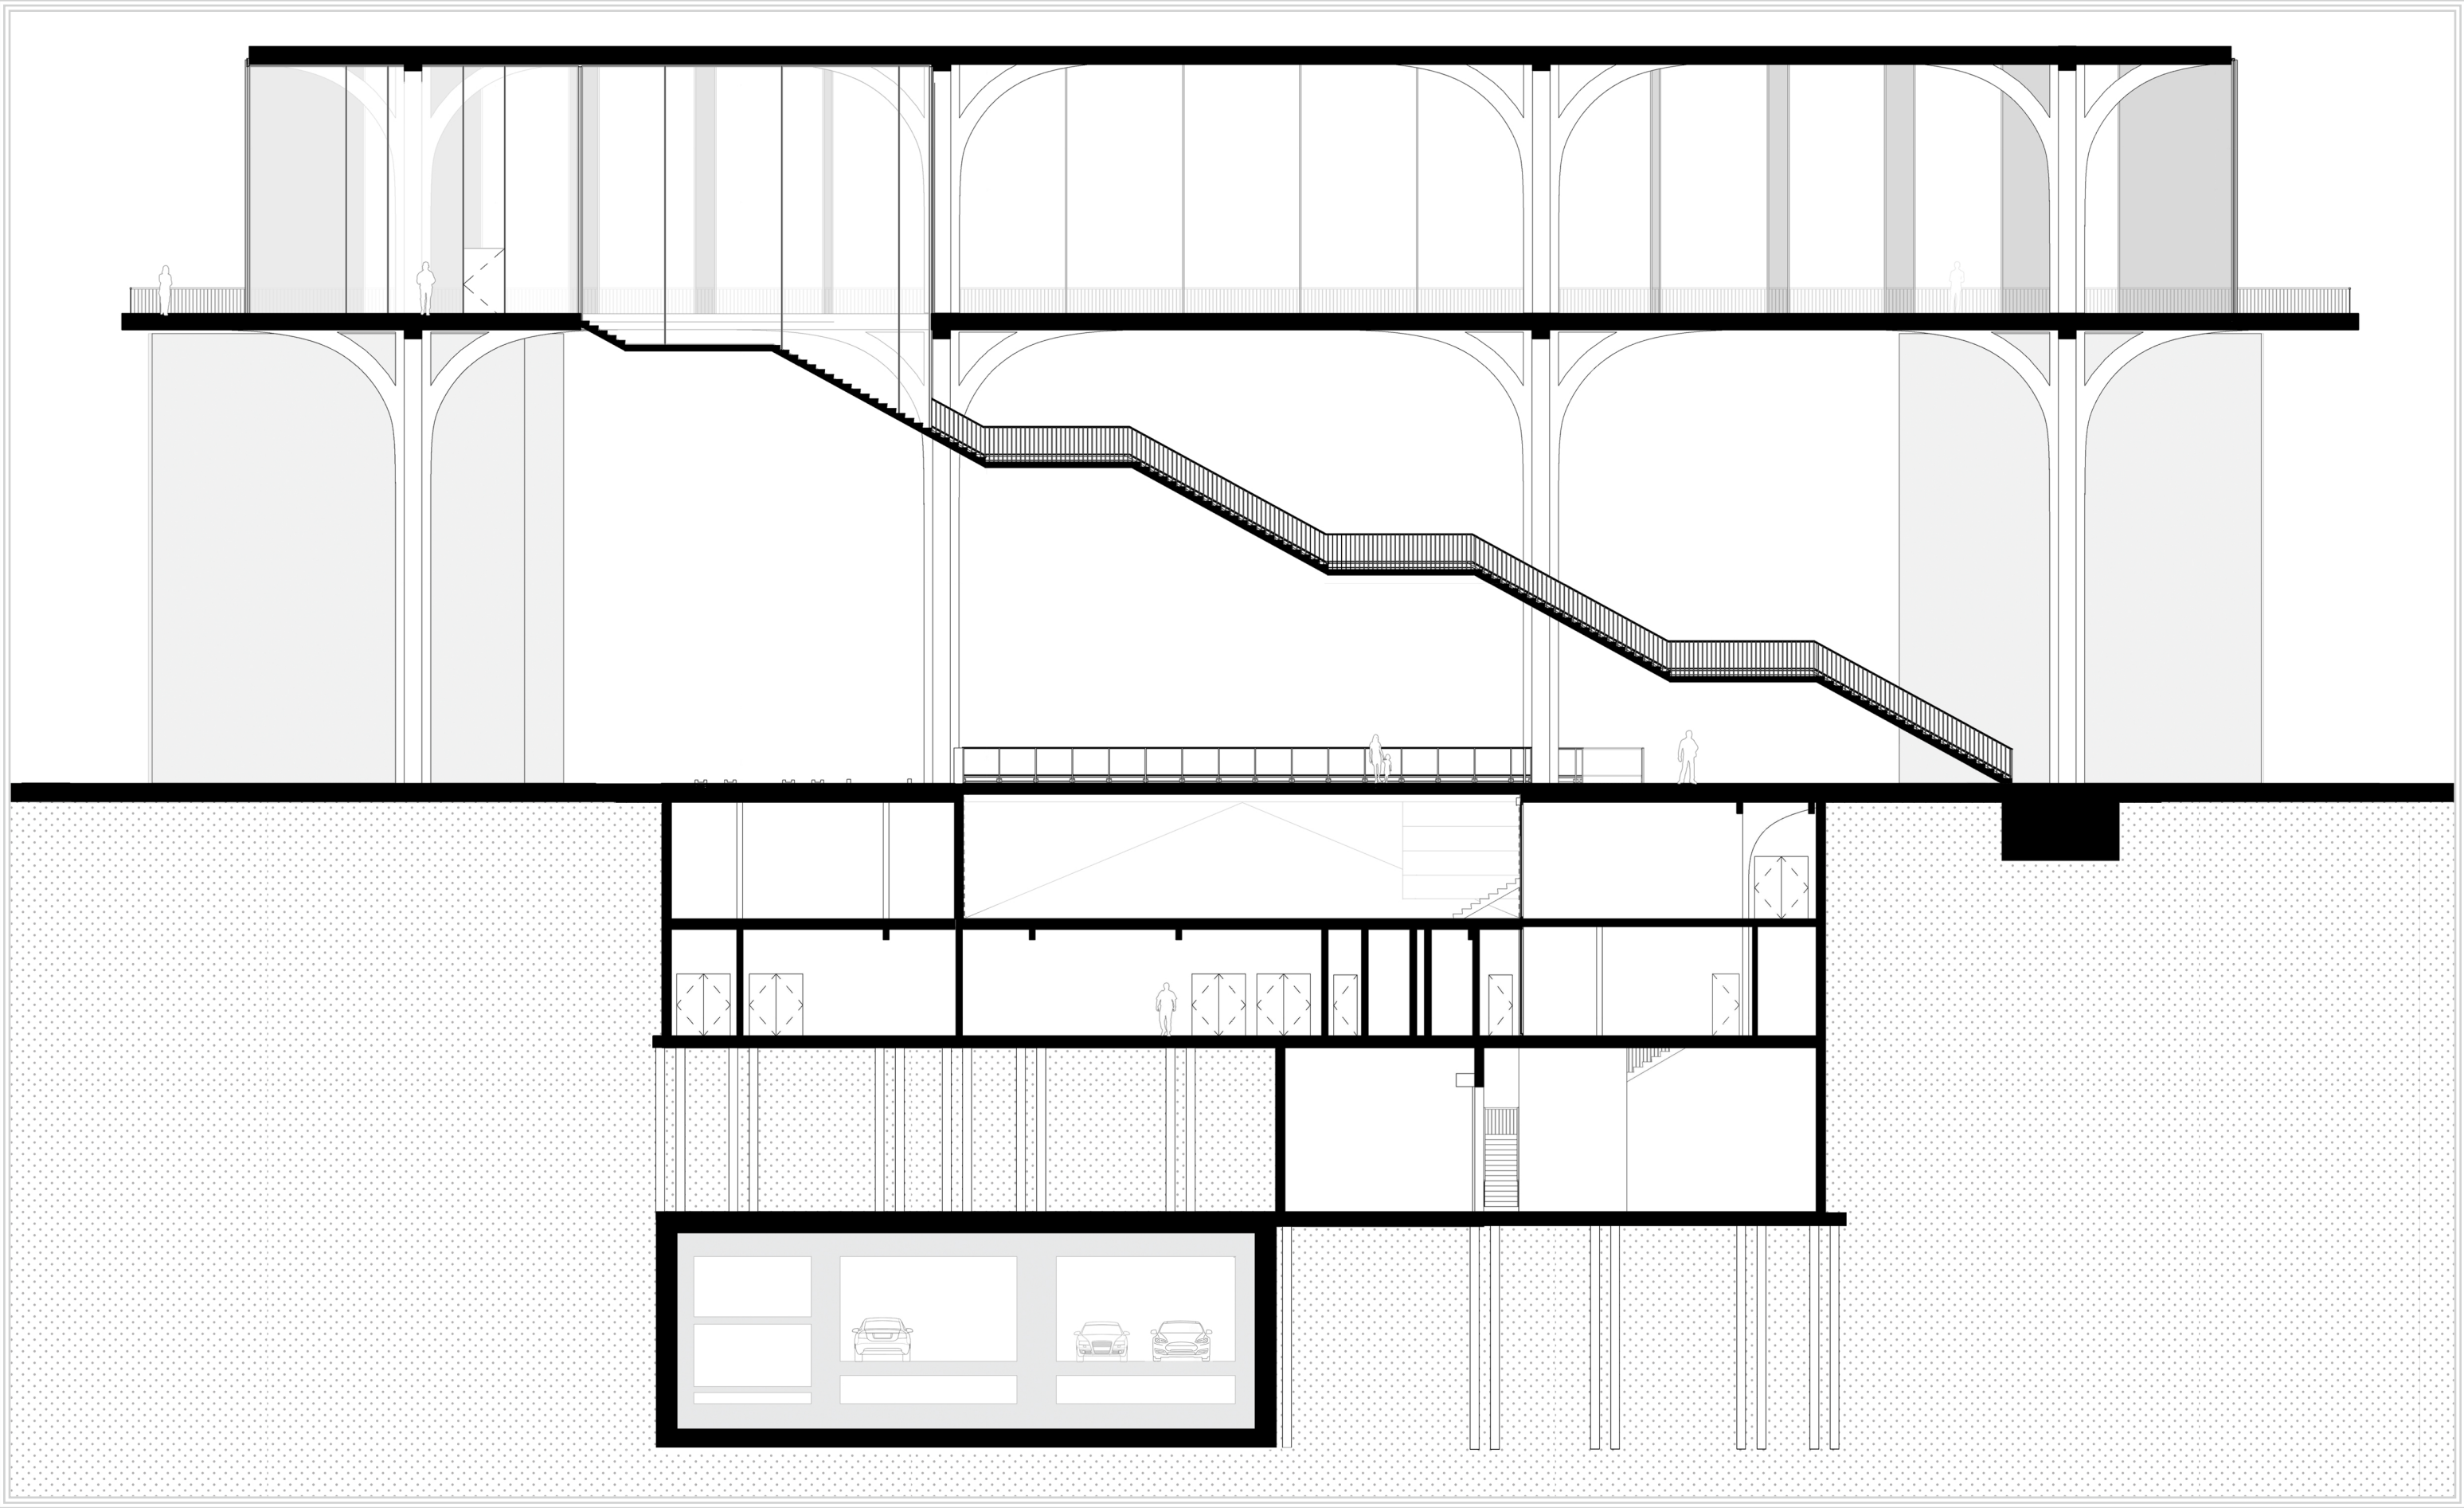


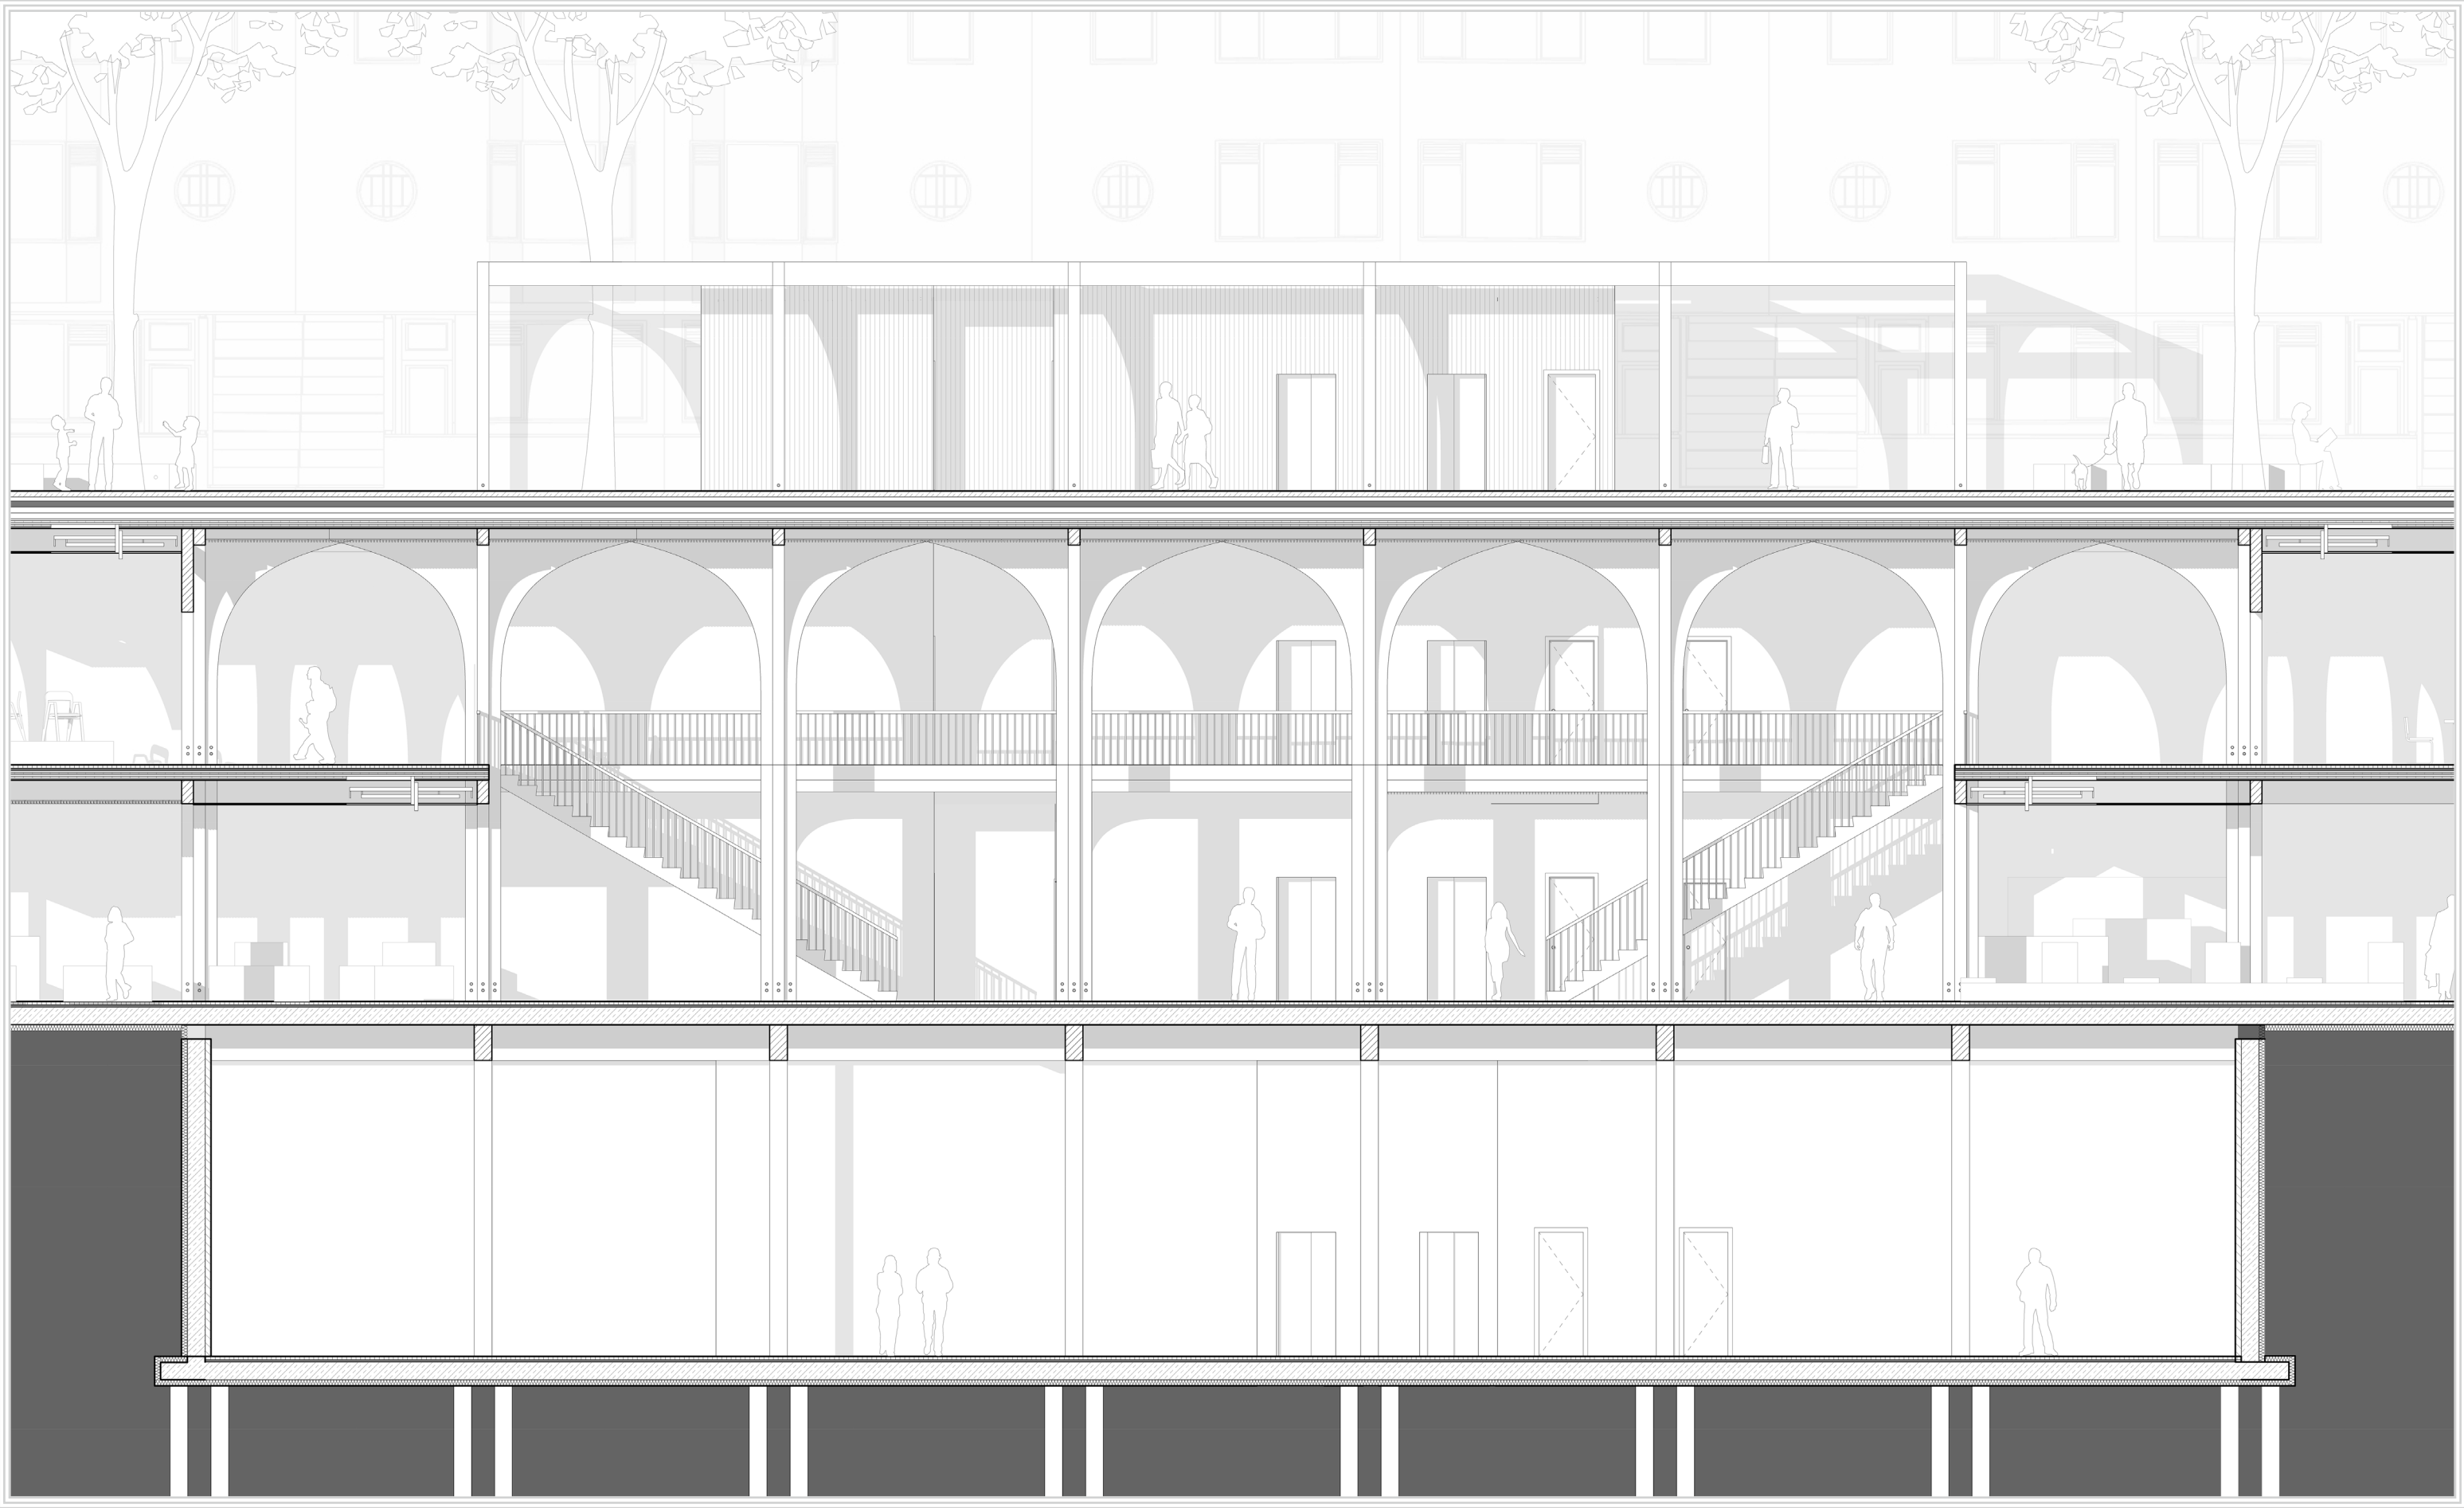


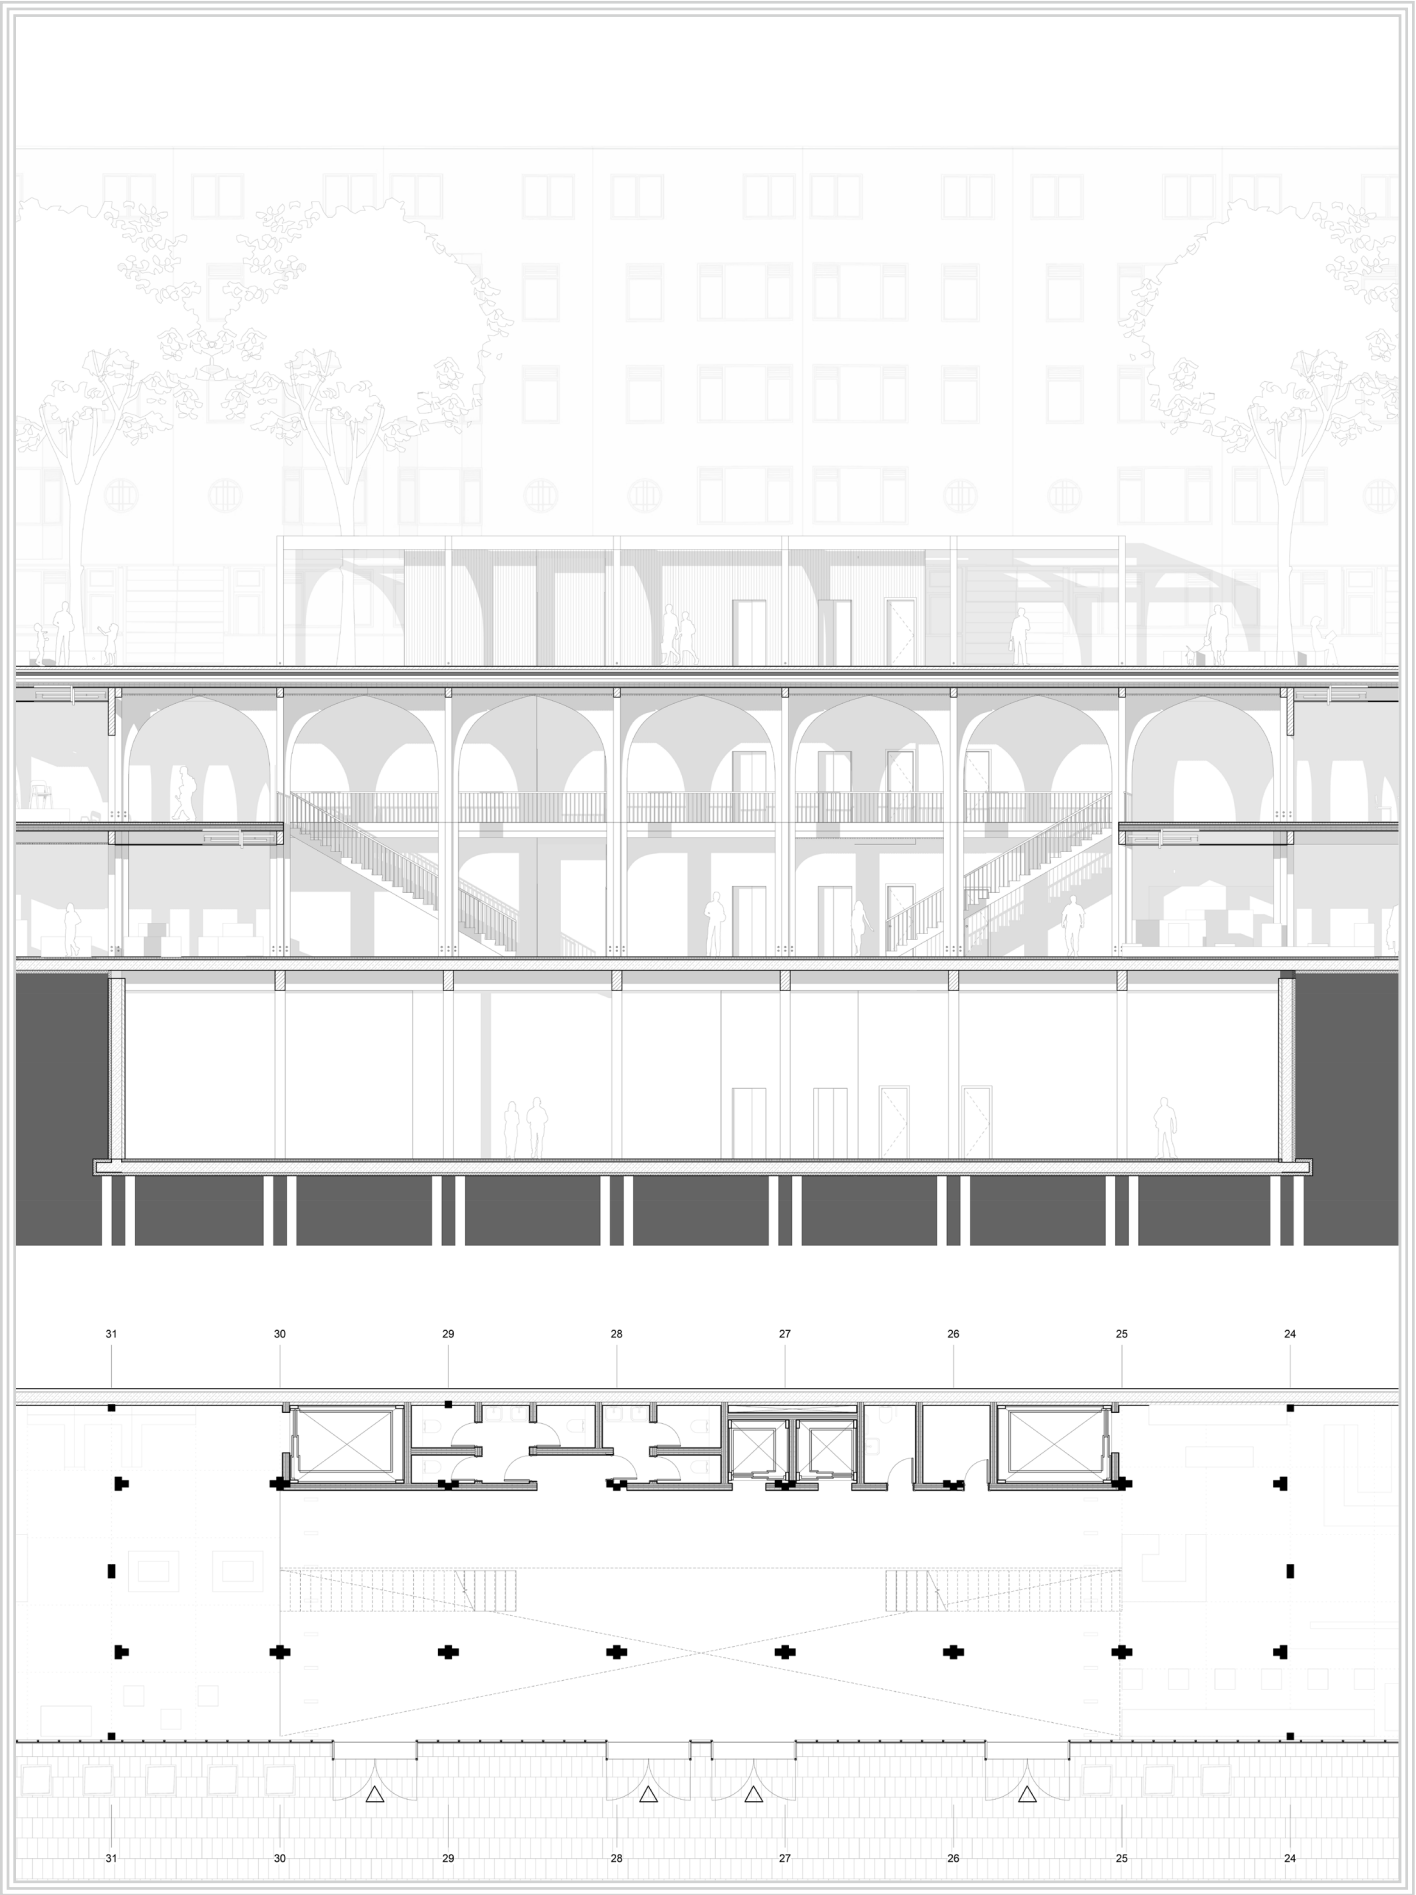


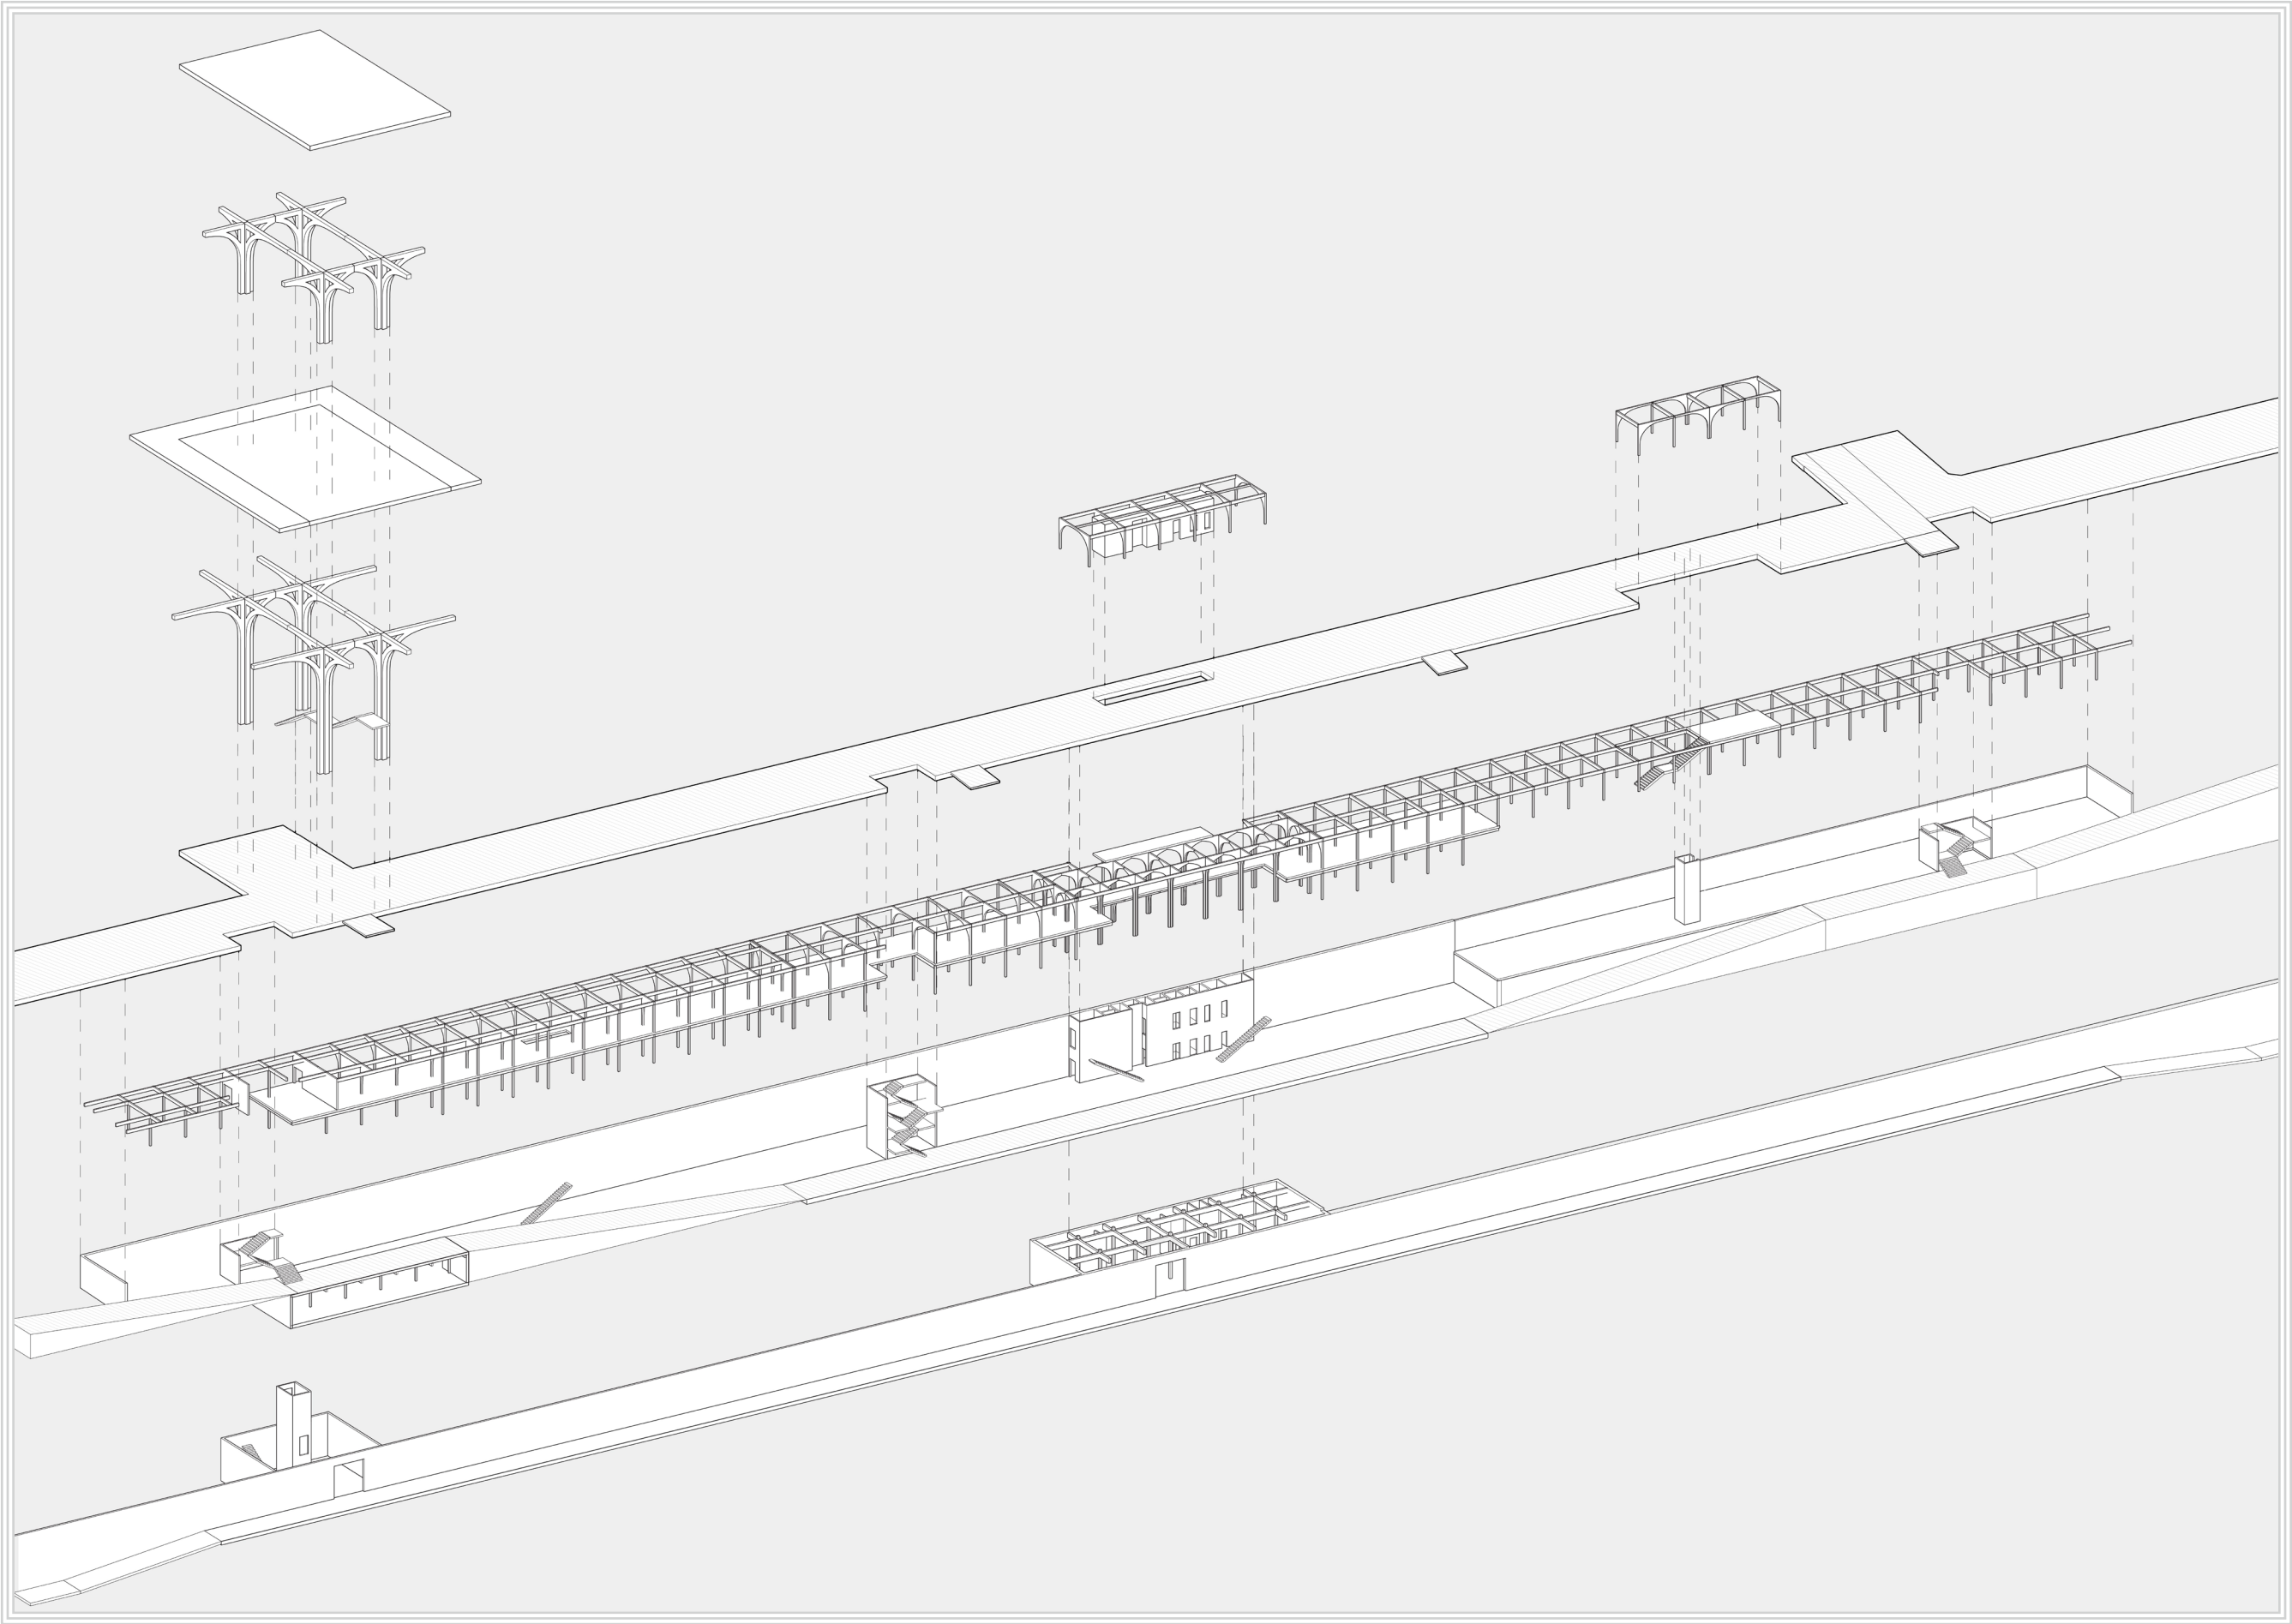


1:25

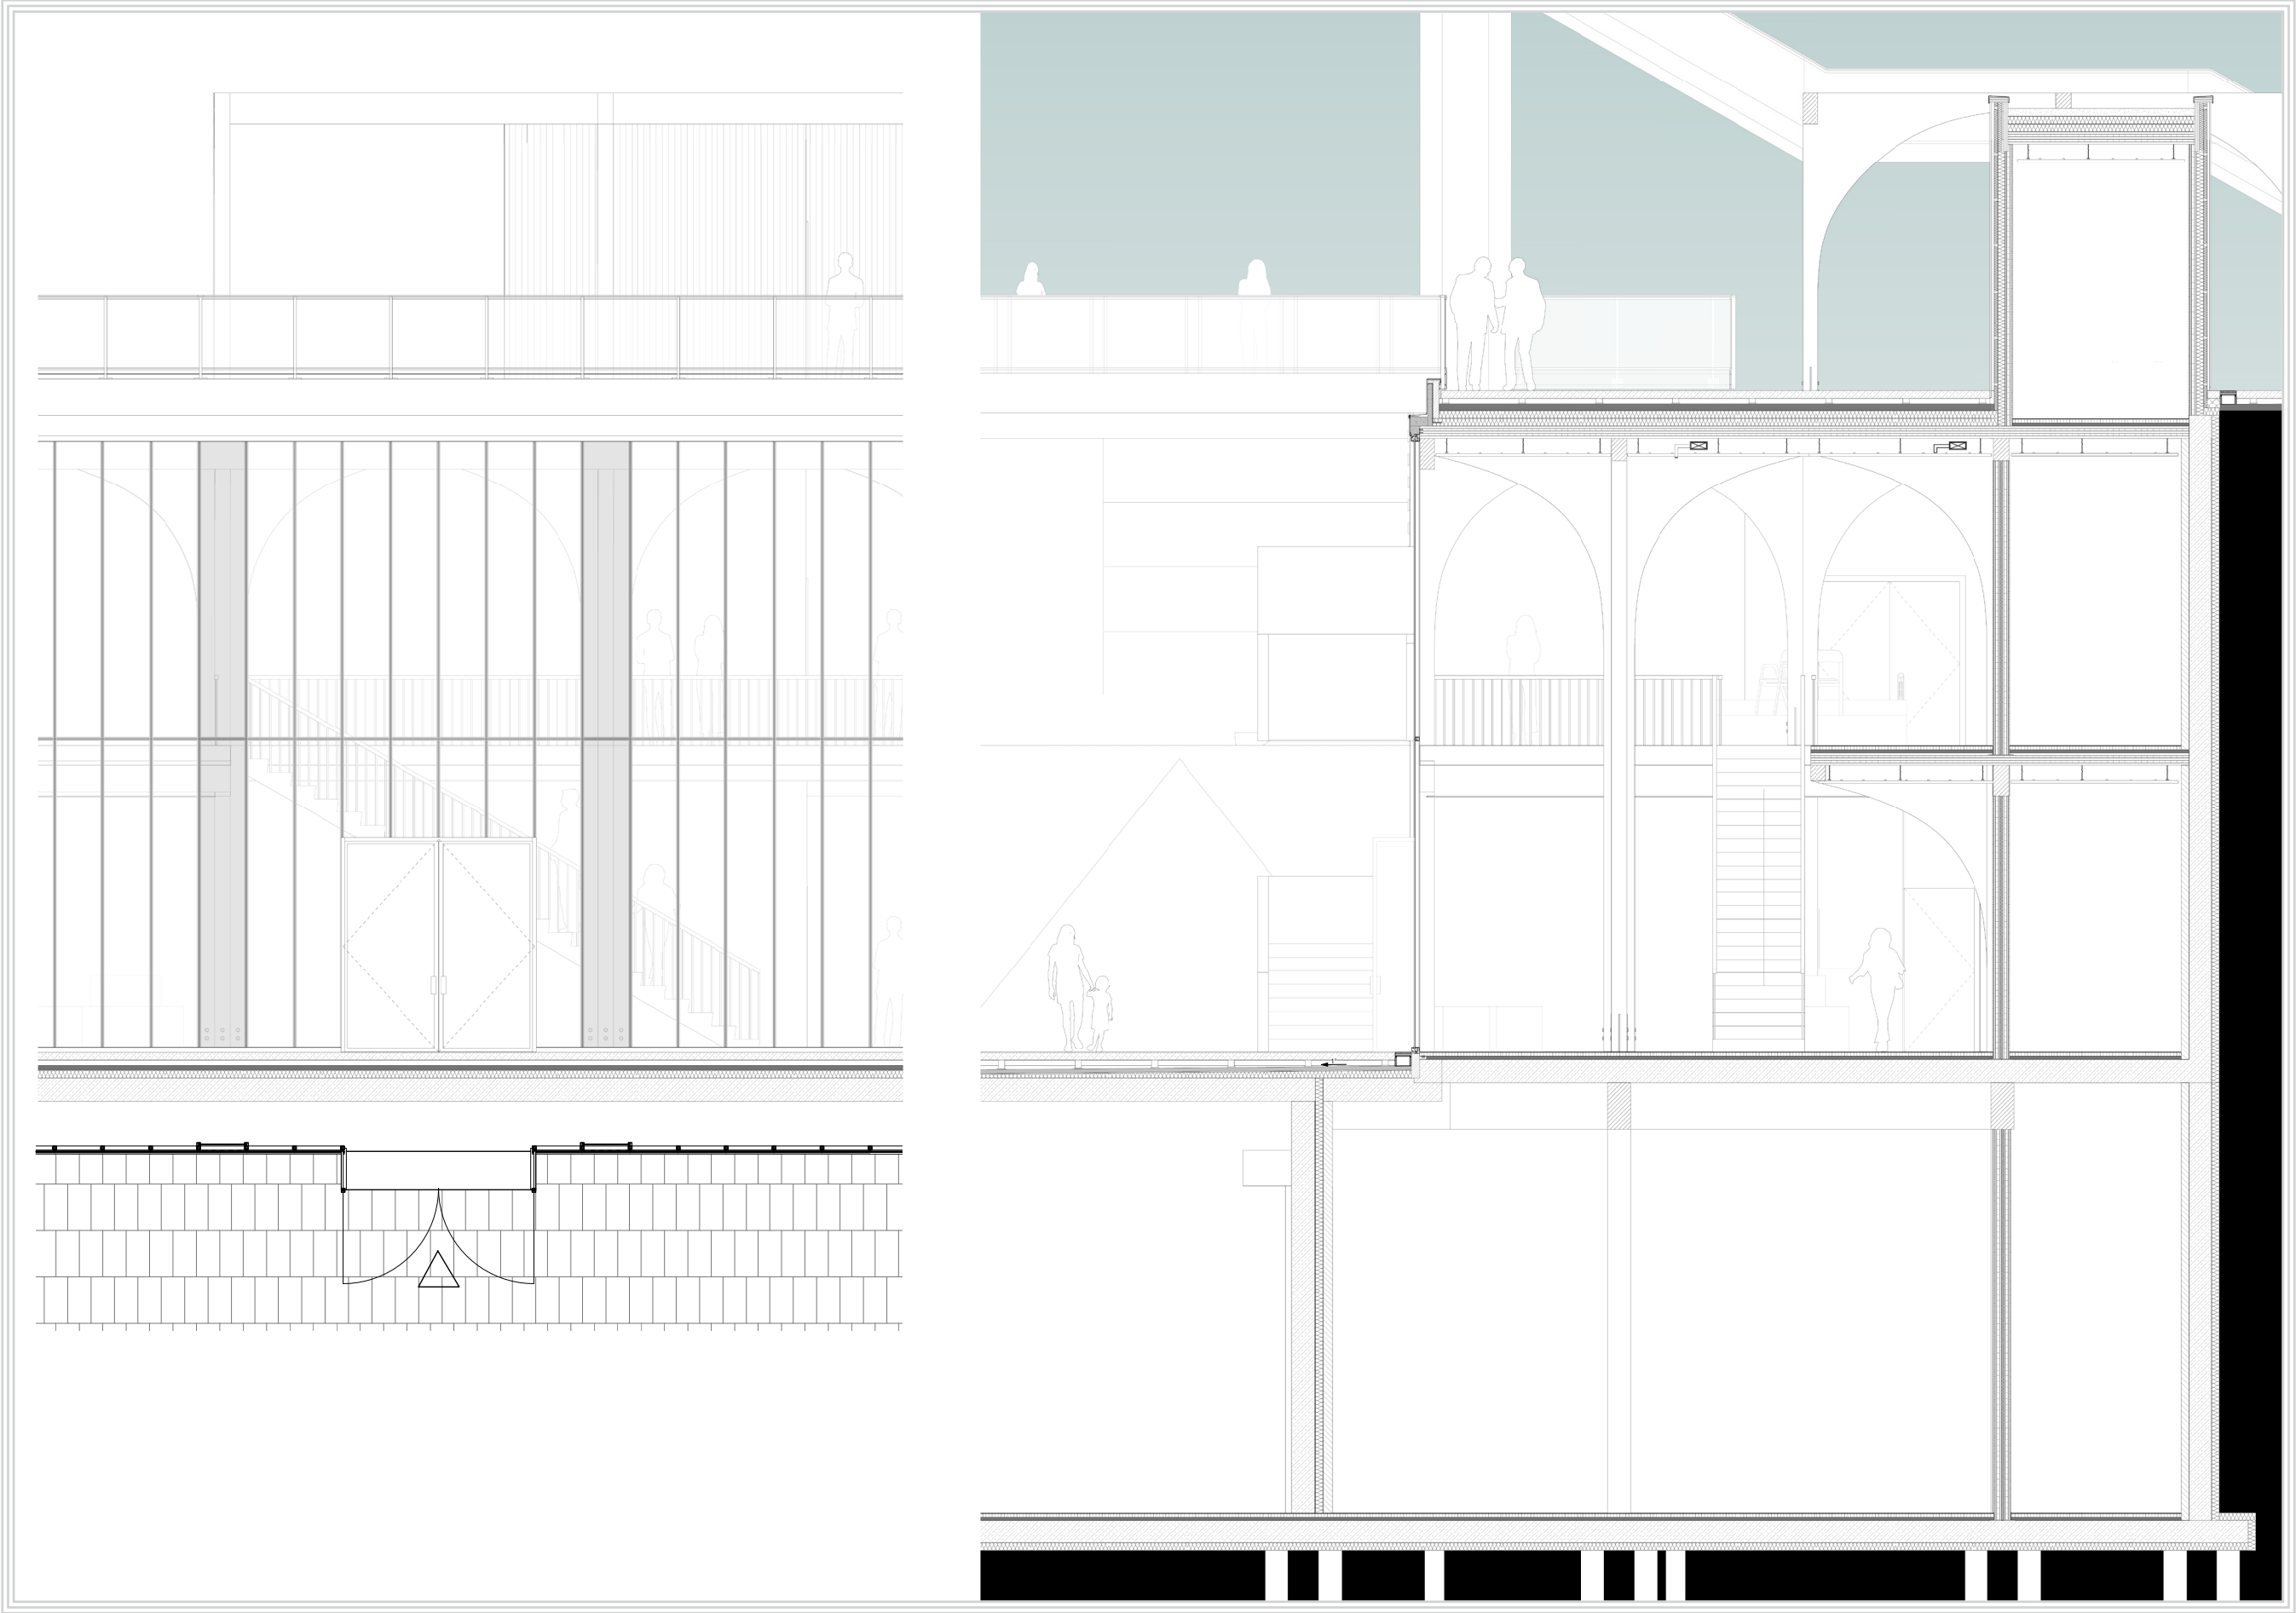

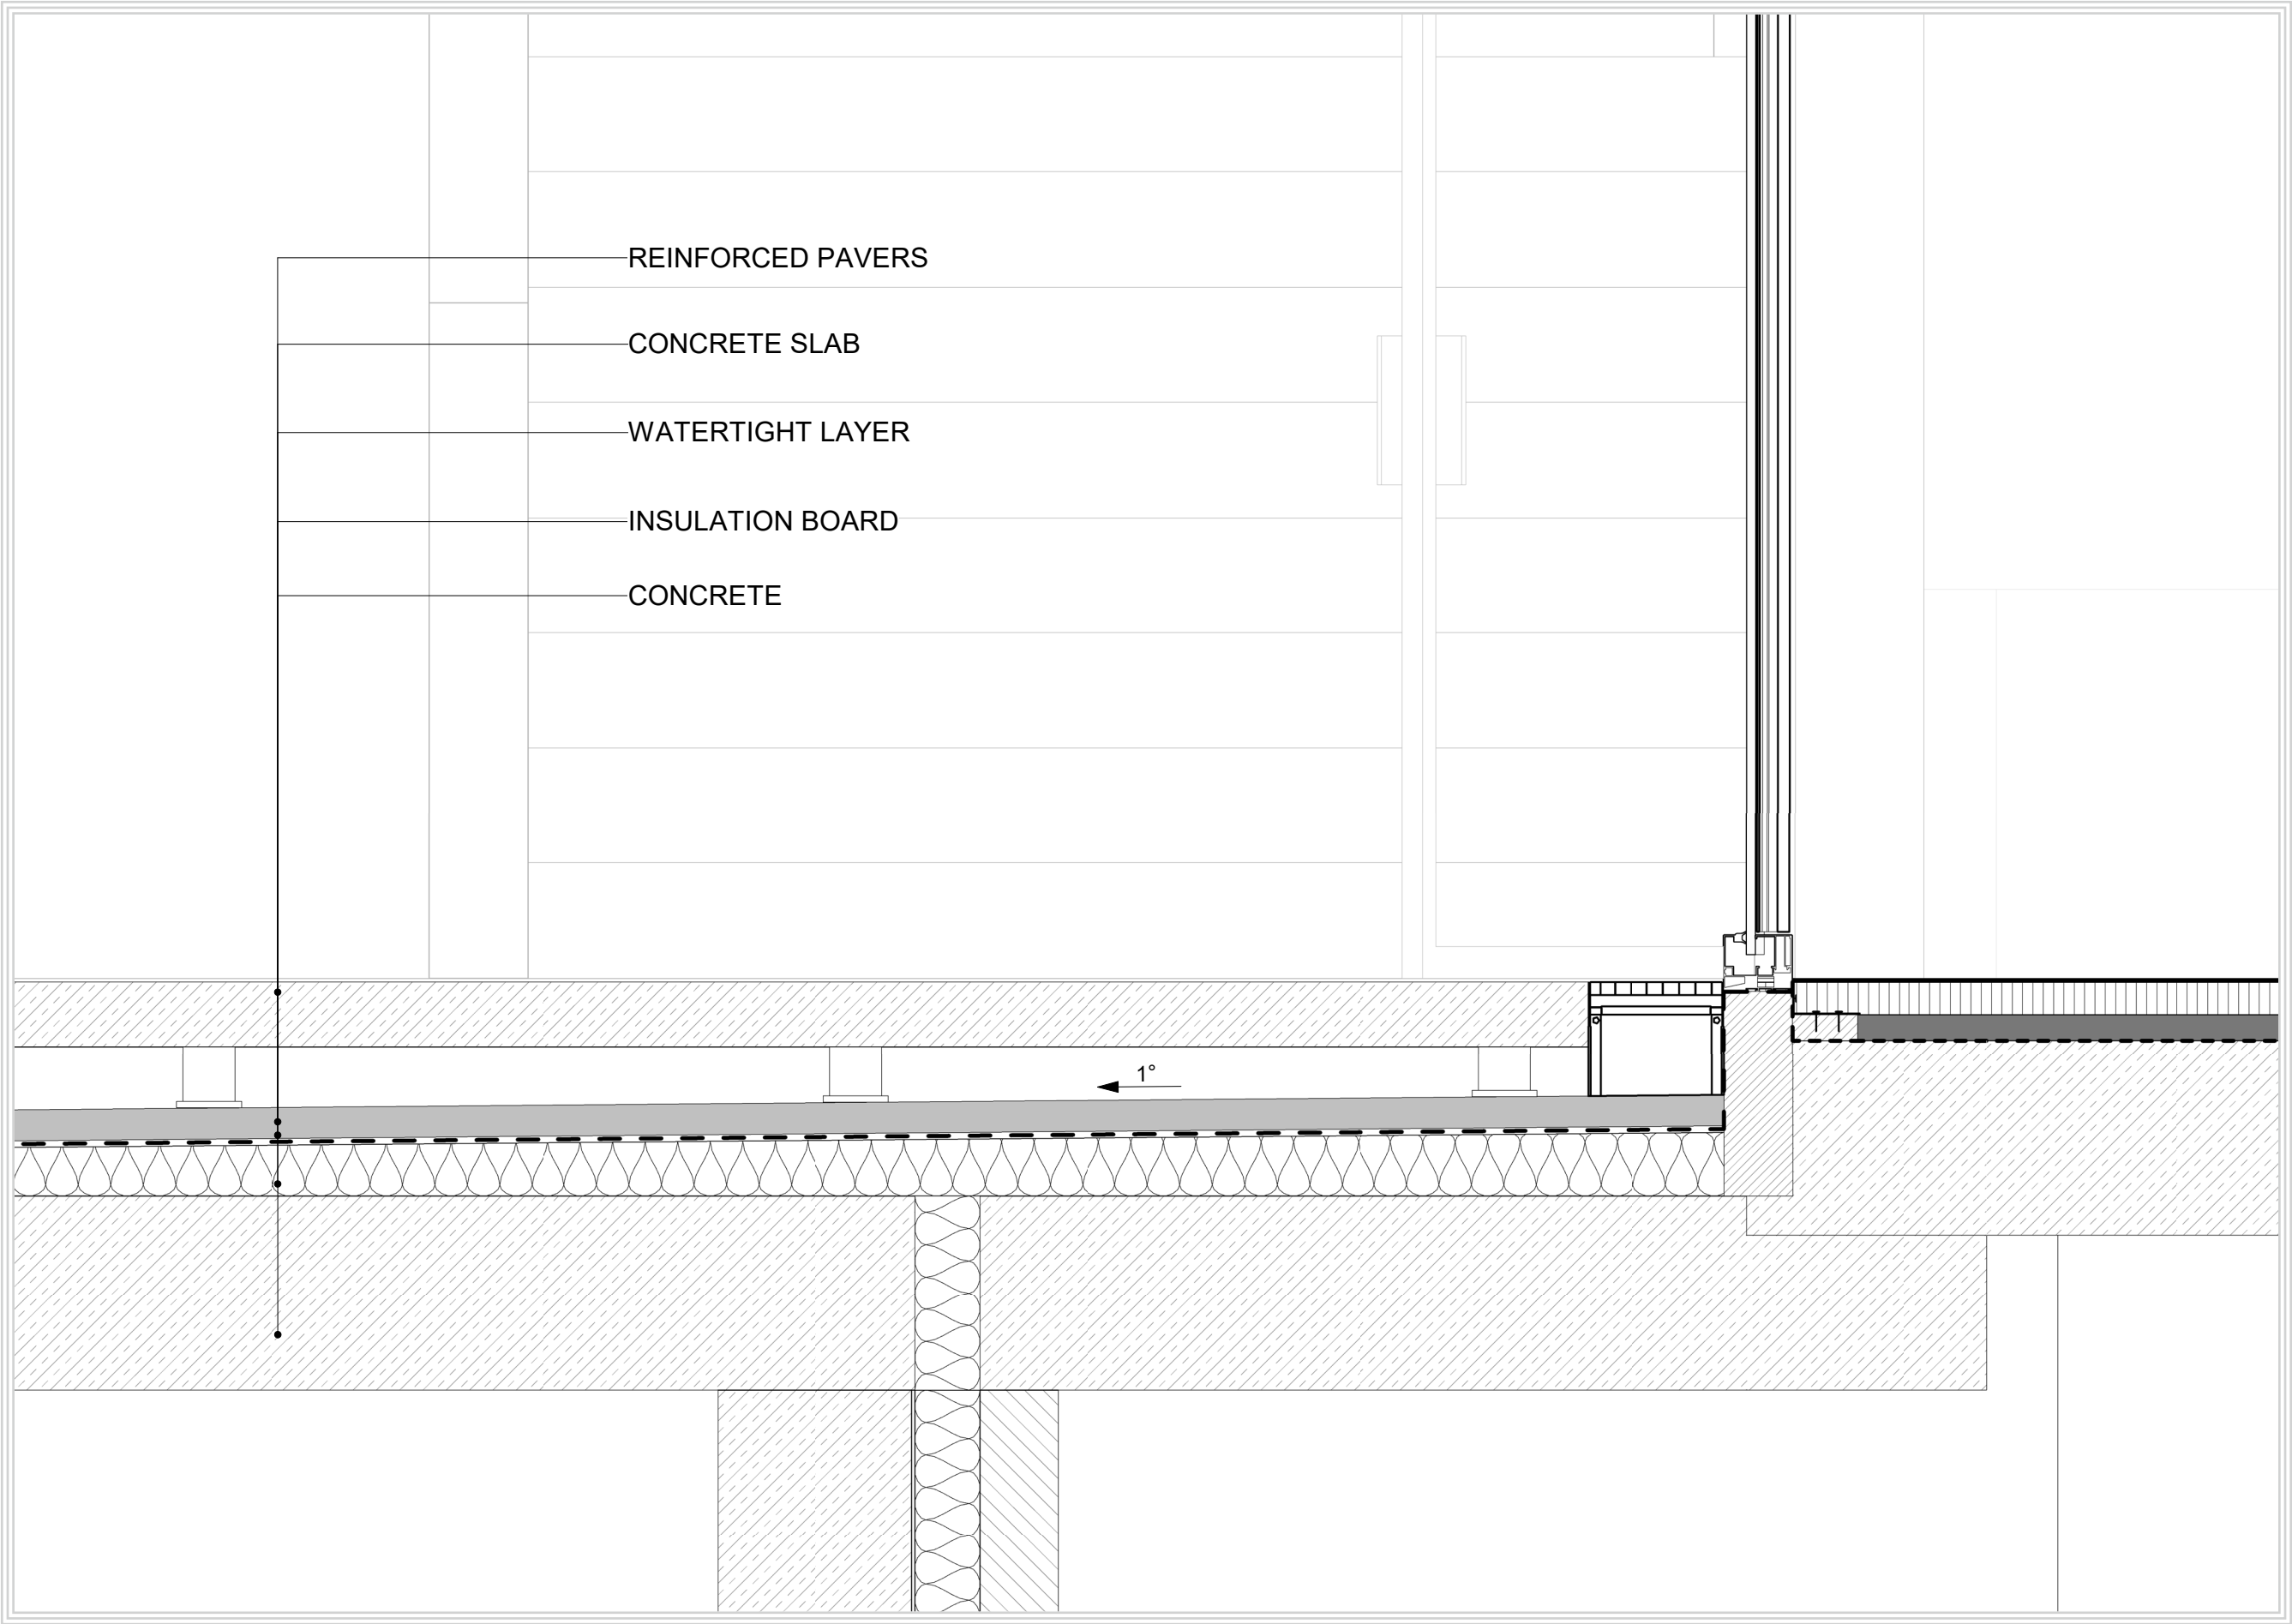

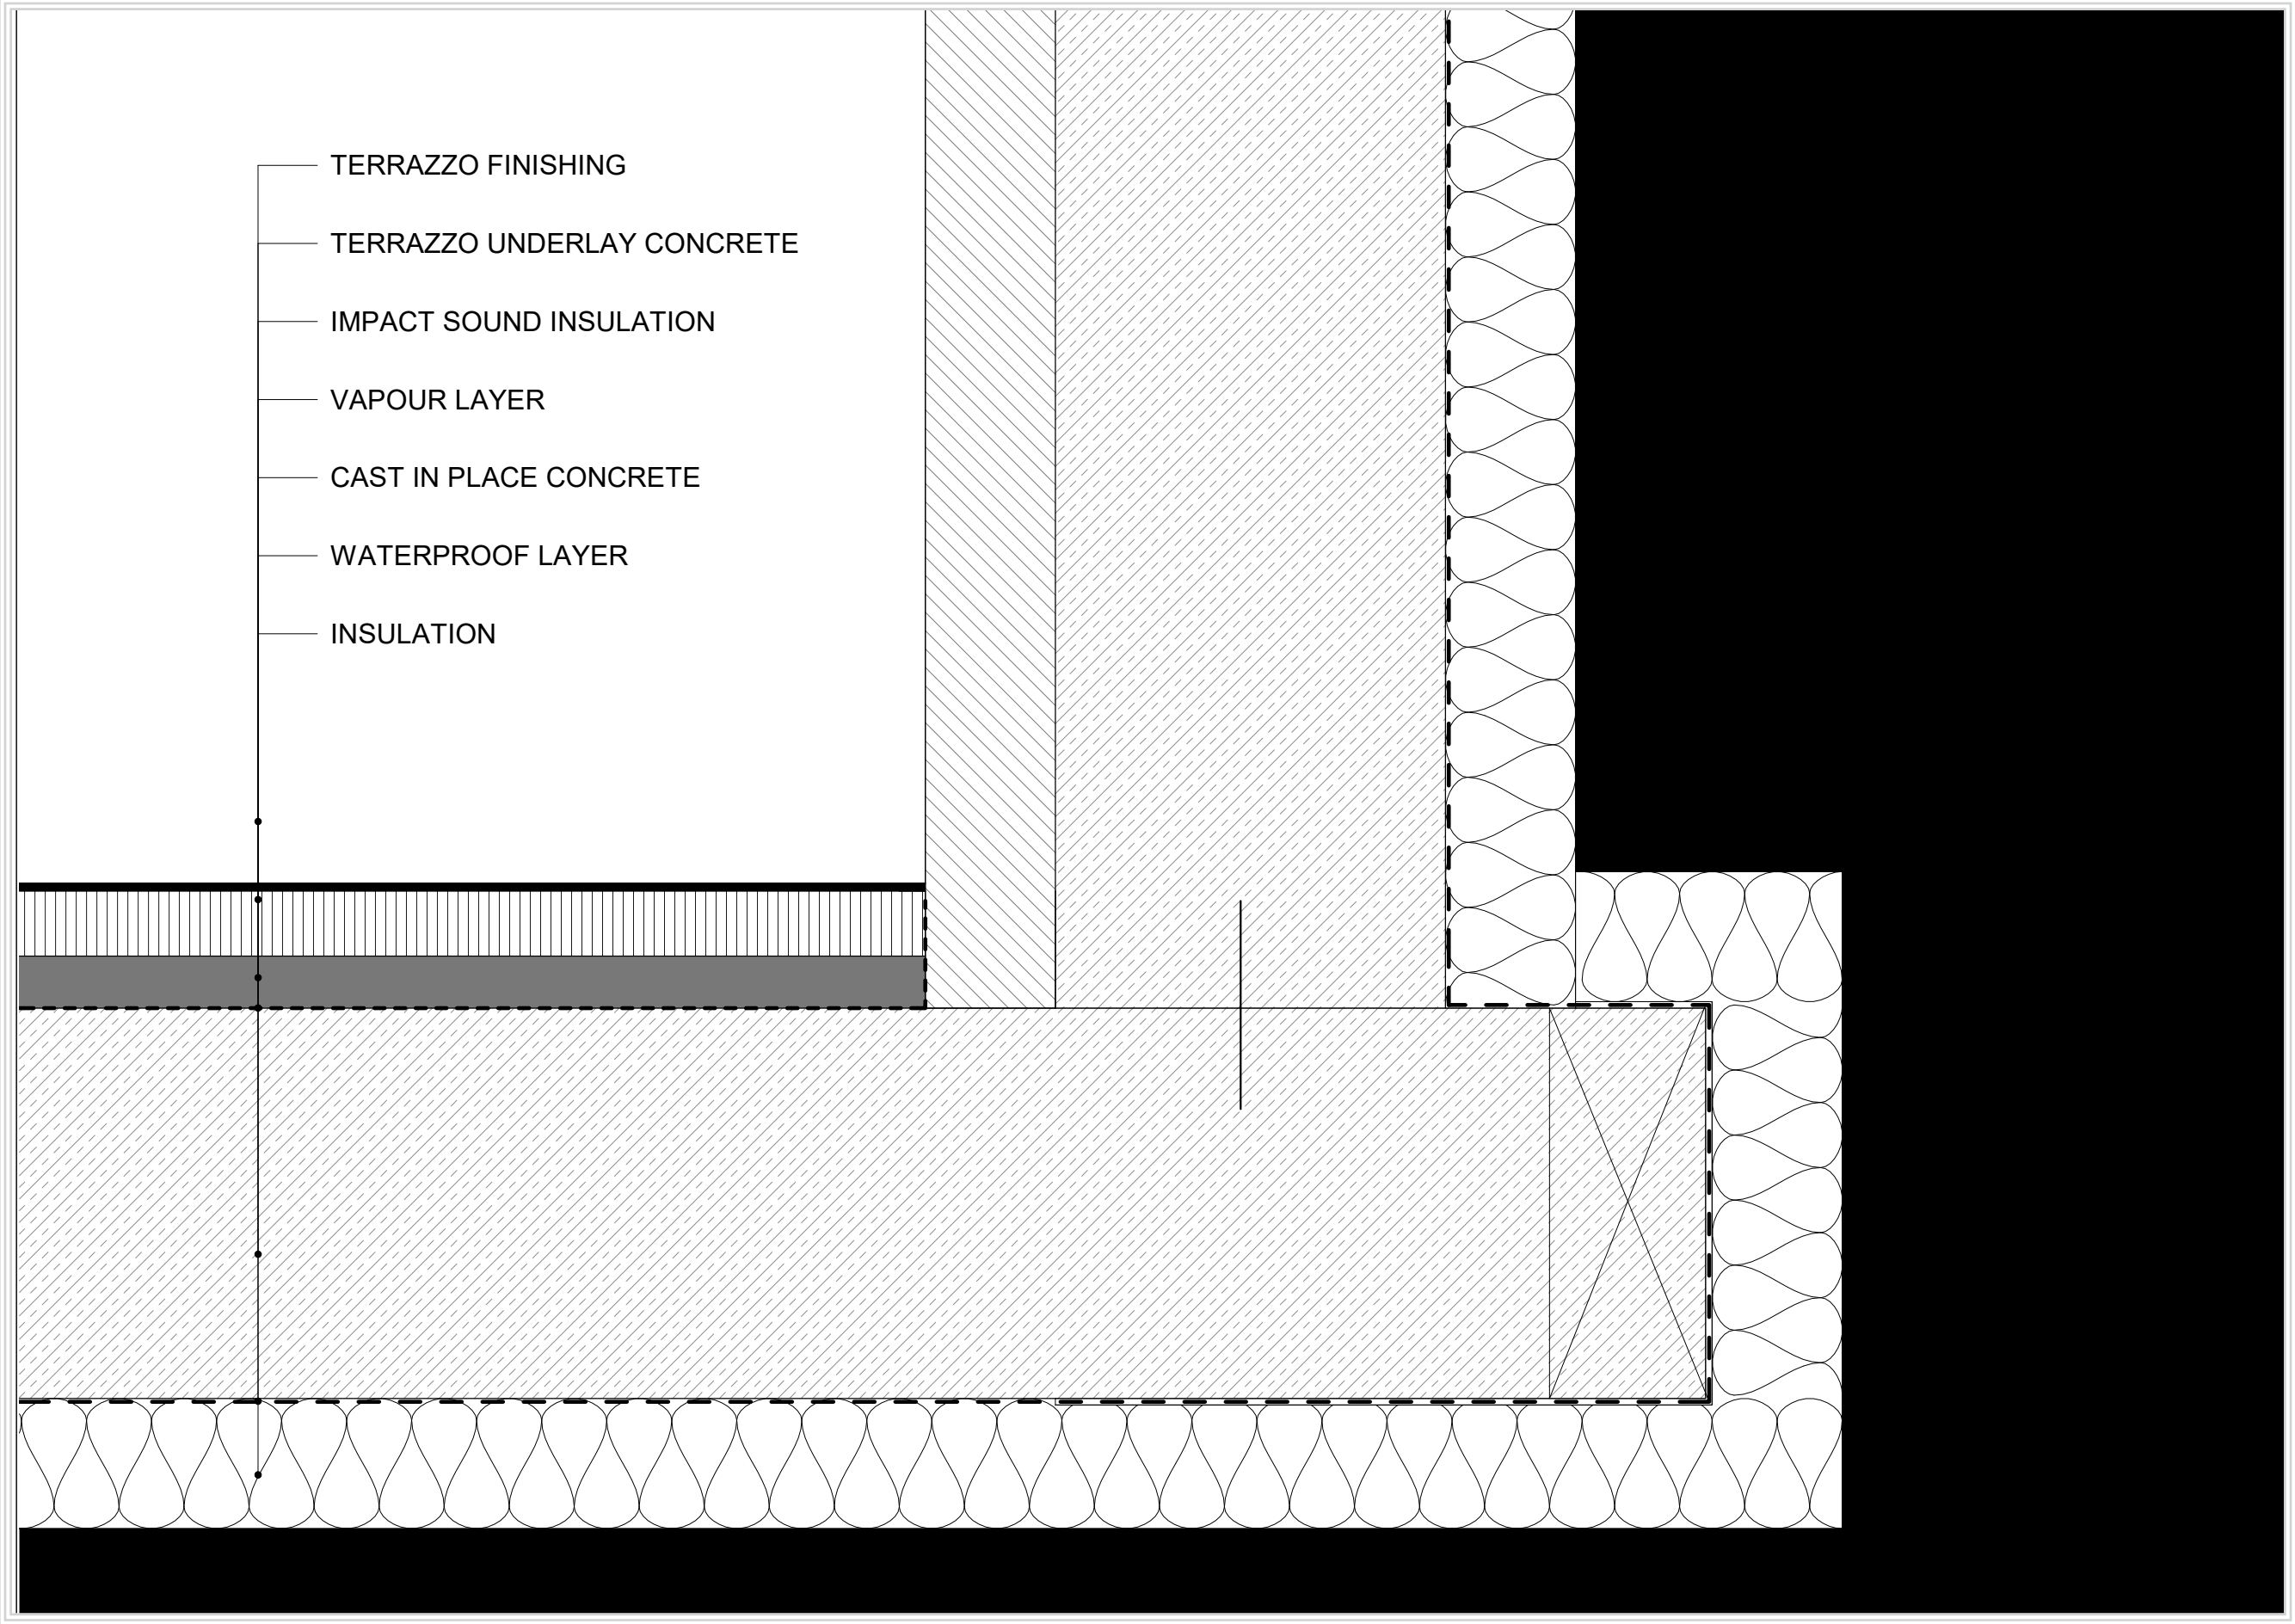

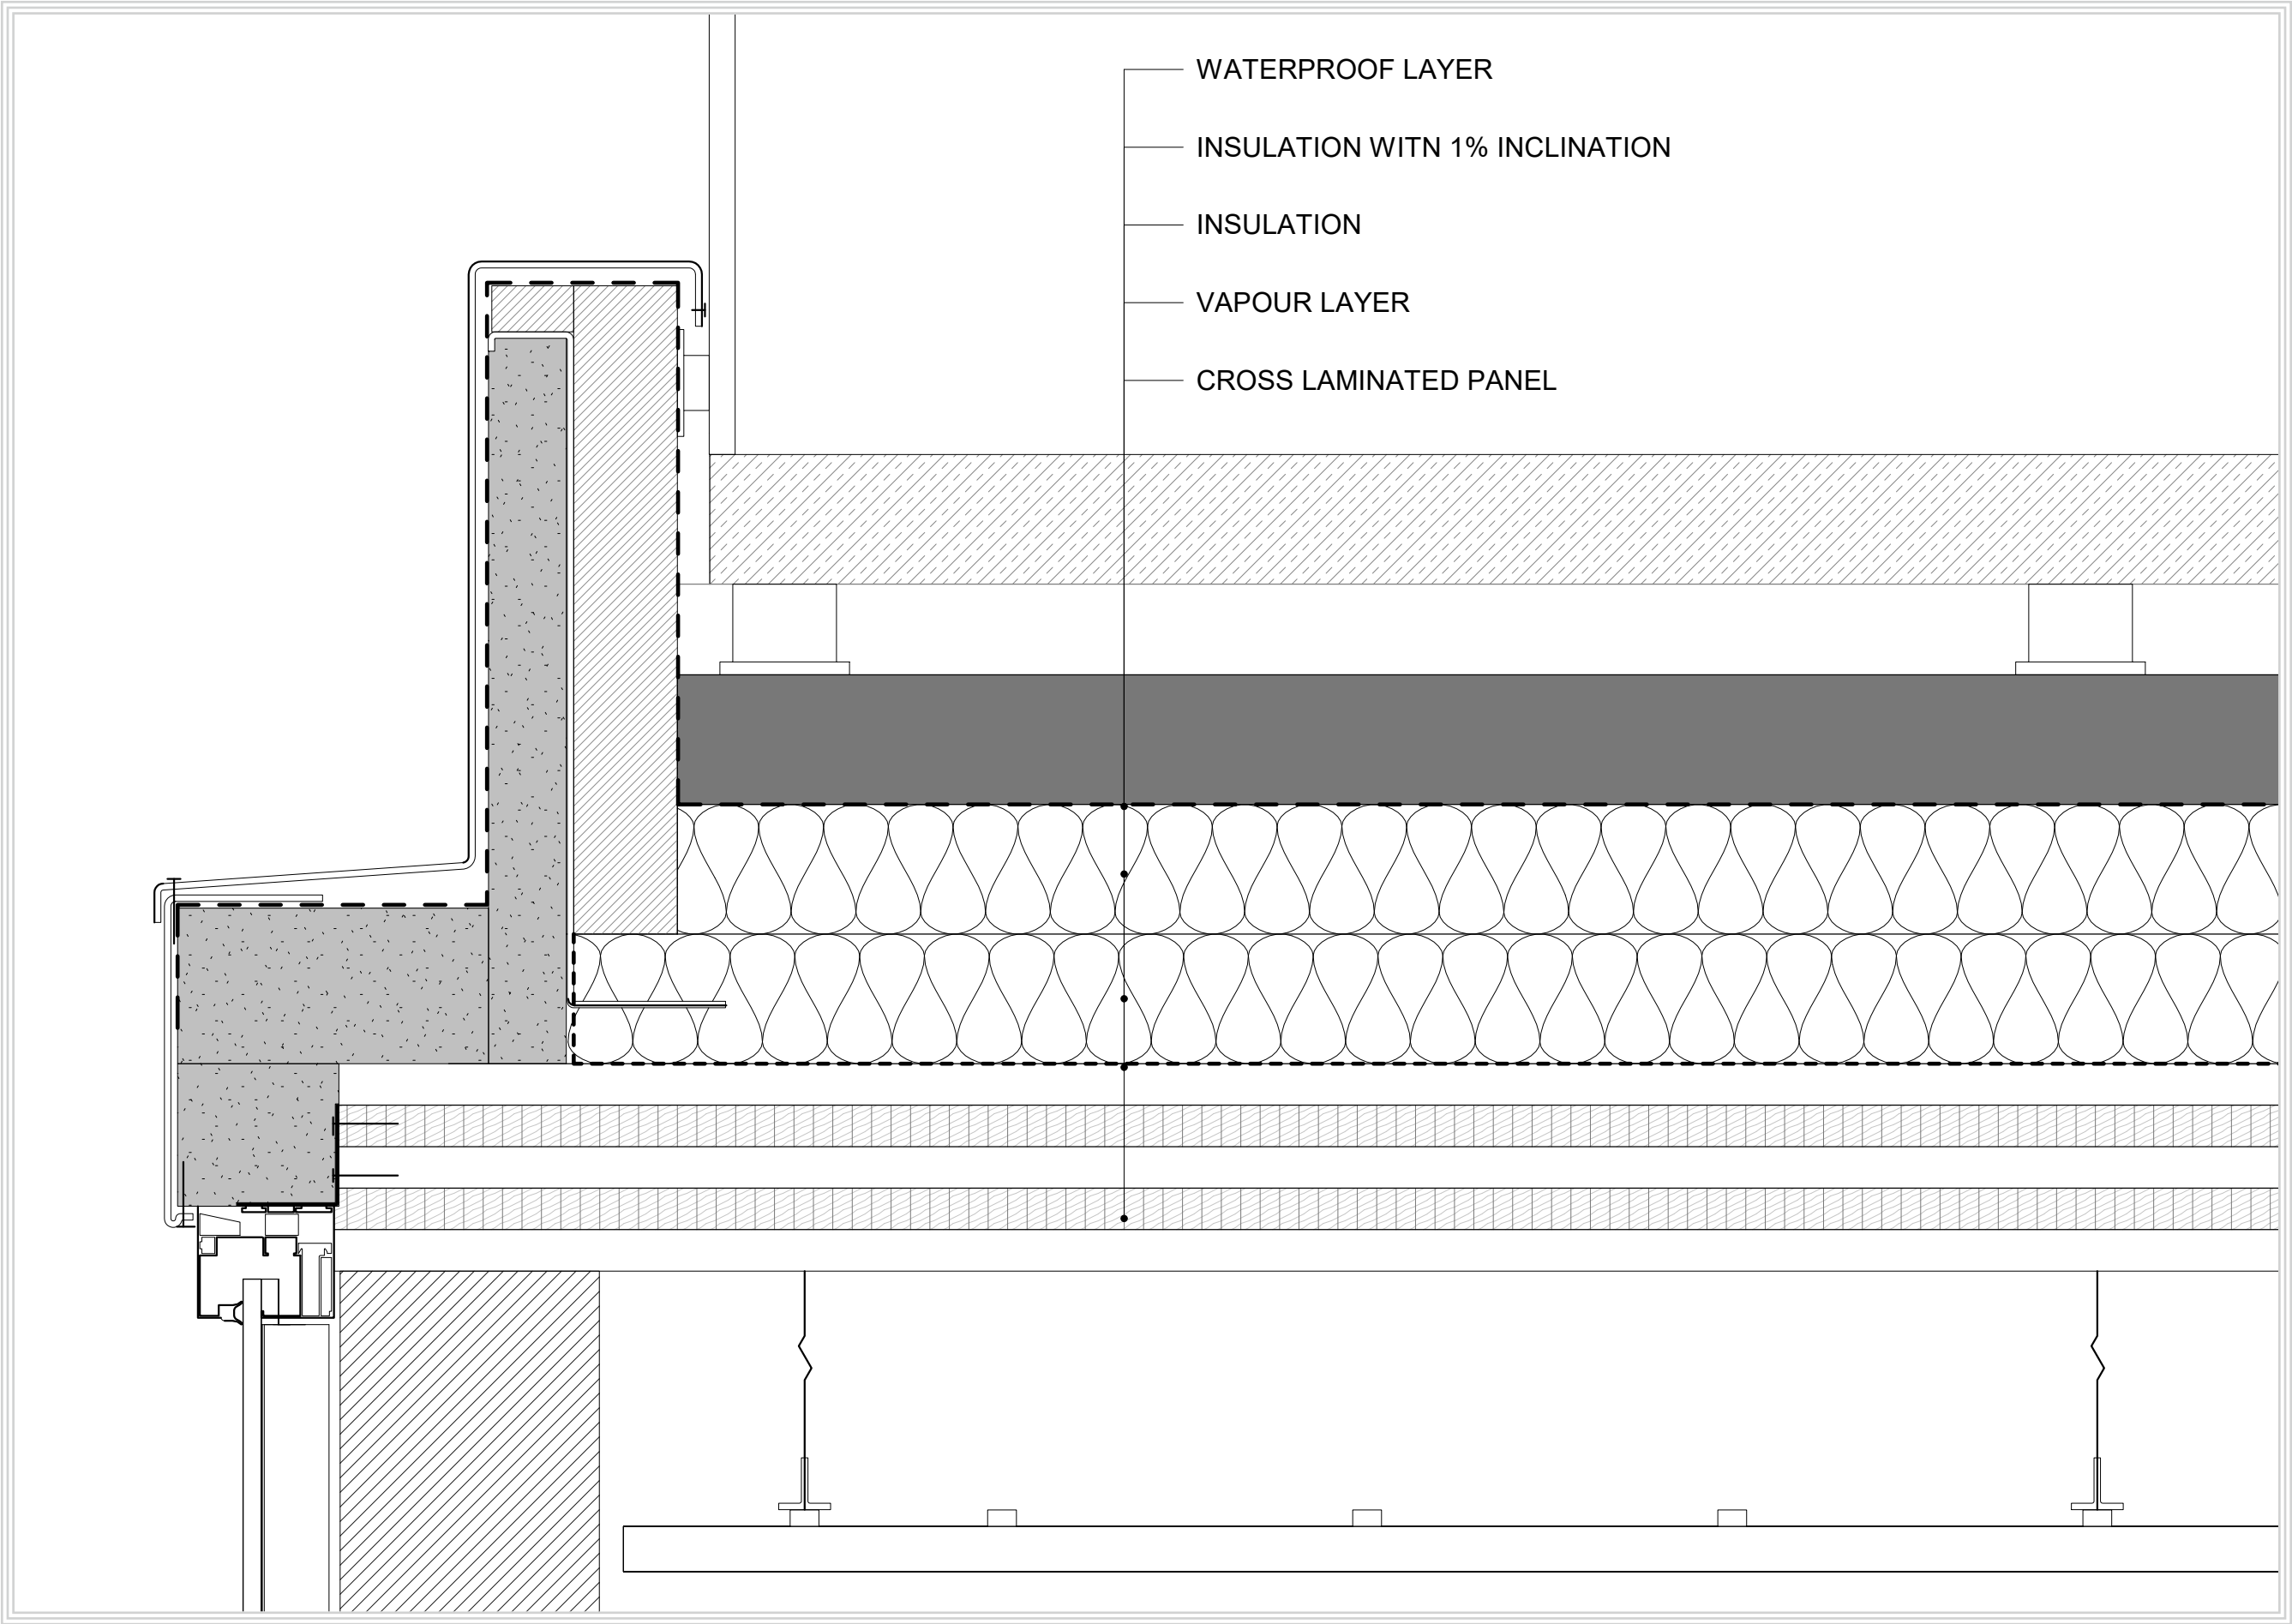

Detail

1:5

