

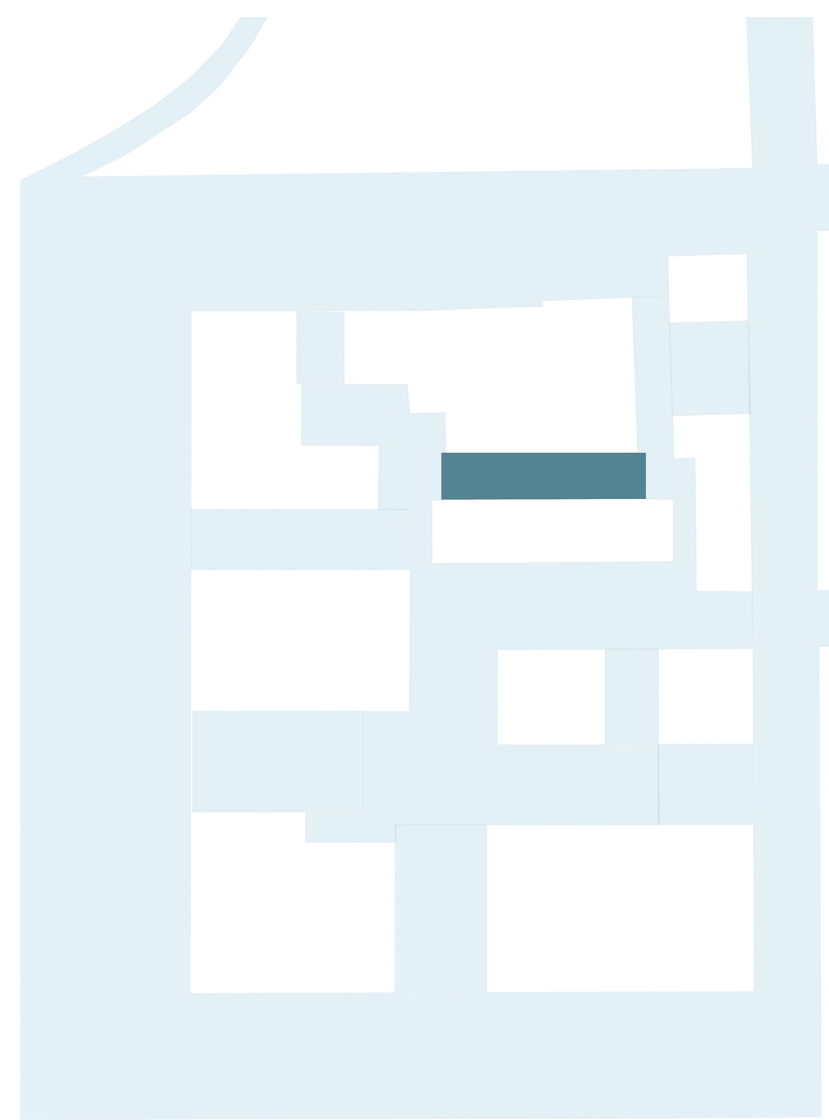
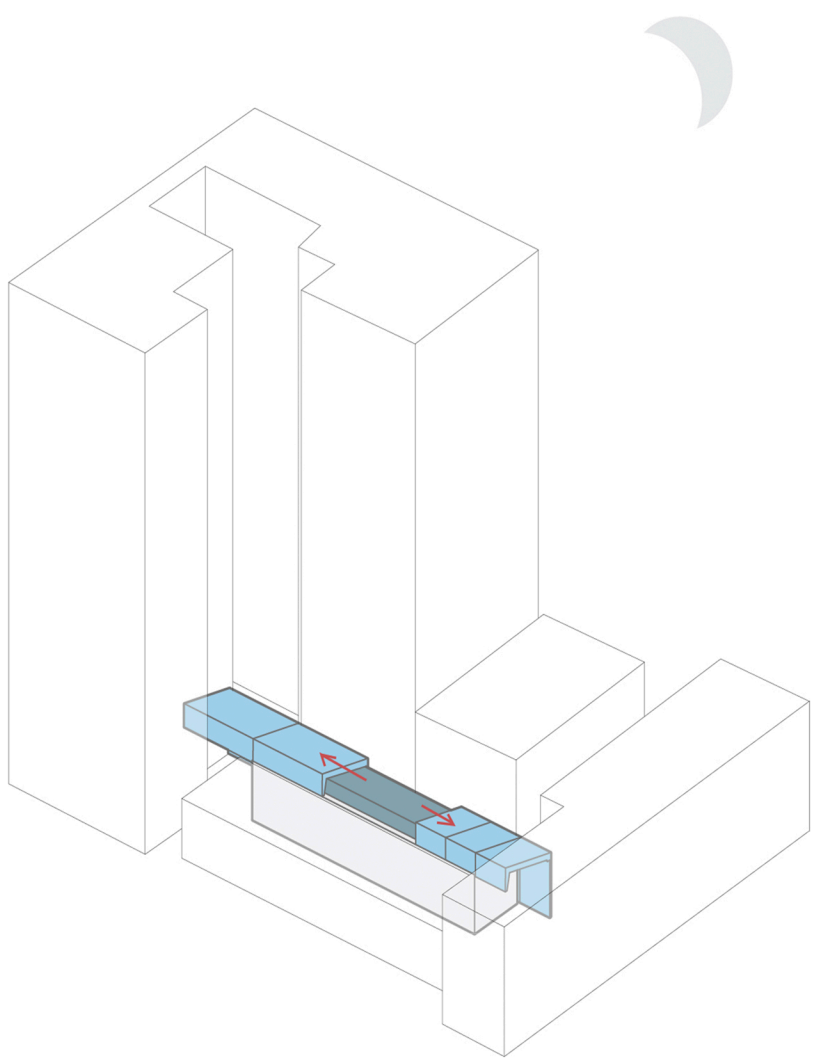


Sliding Roof-Wall

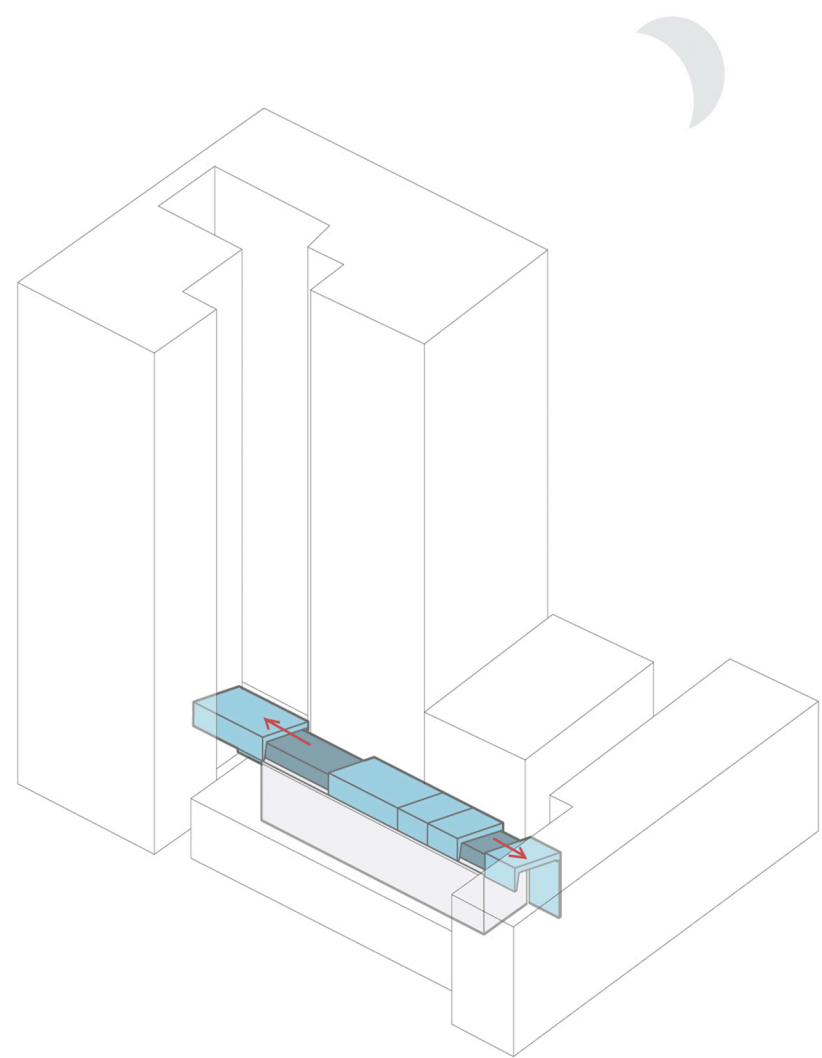

Site Plan

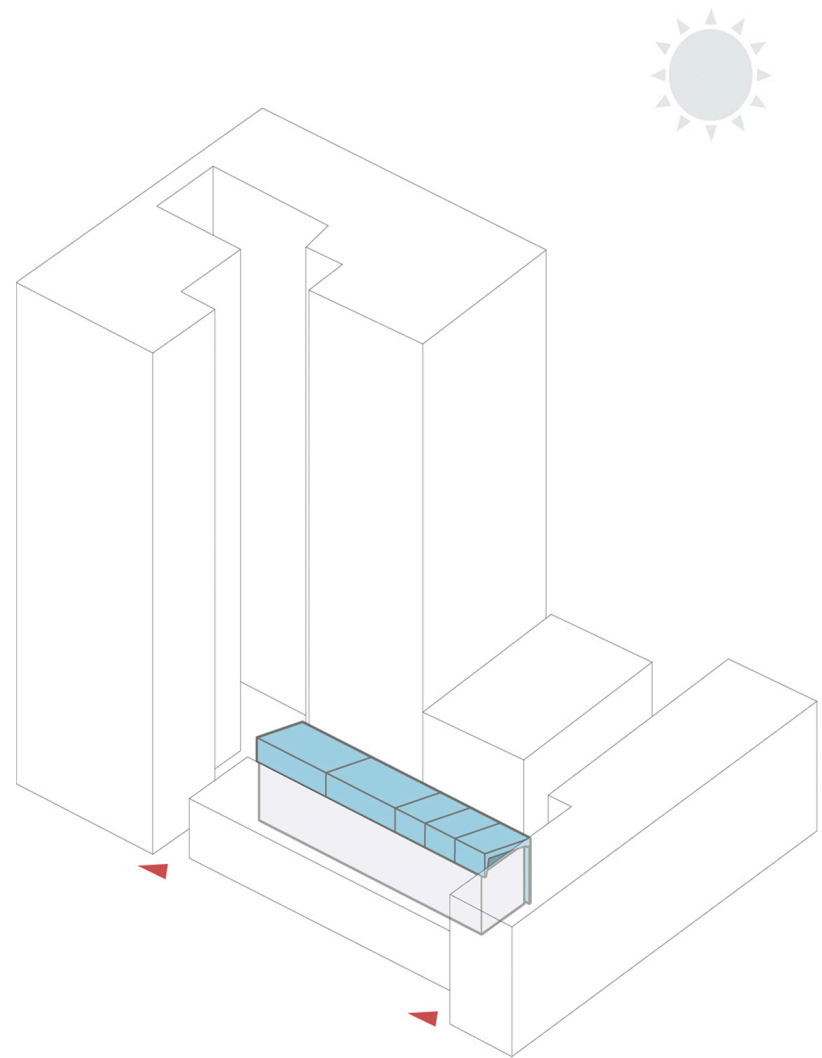


Diagram




Plan(Open)
Scale=1/100




Plan(Close)
Scale=1/100

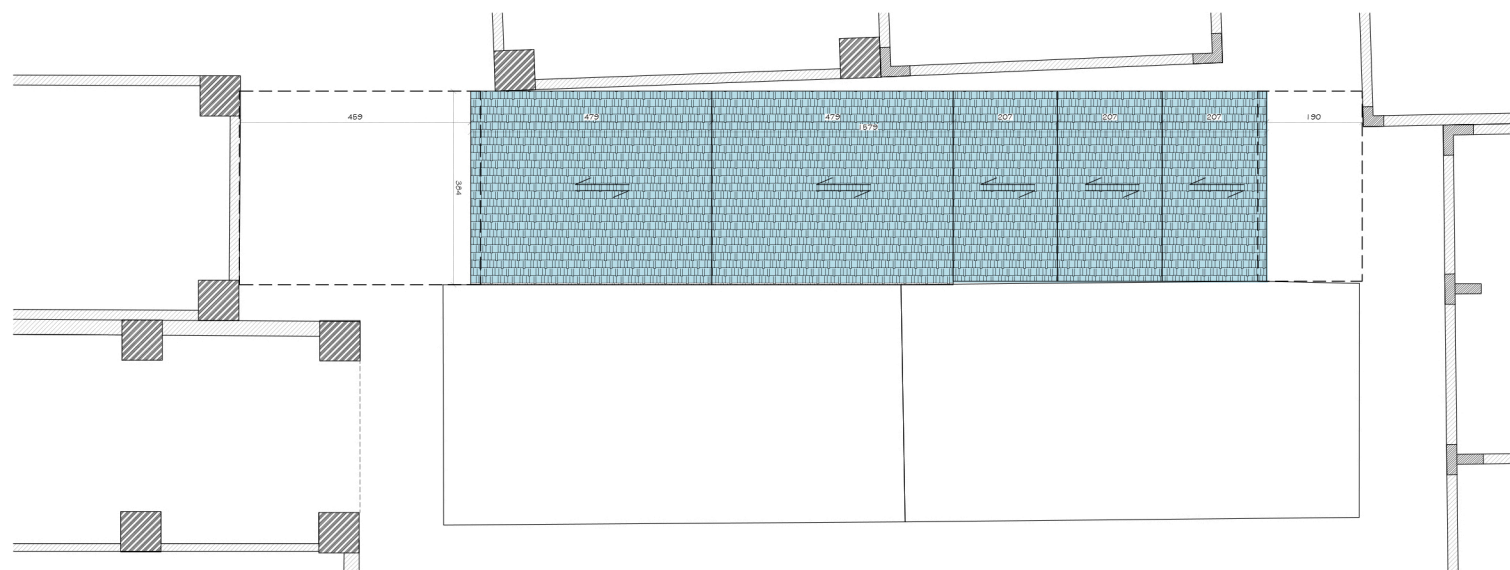


Roof Plan(Open)
Scale=1/150

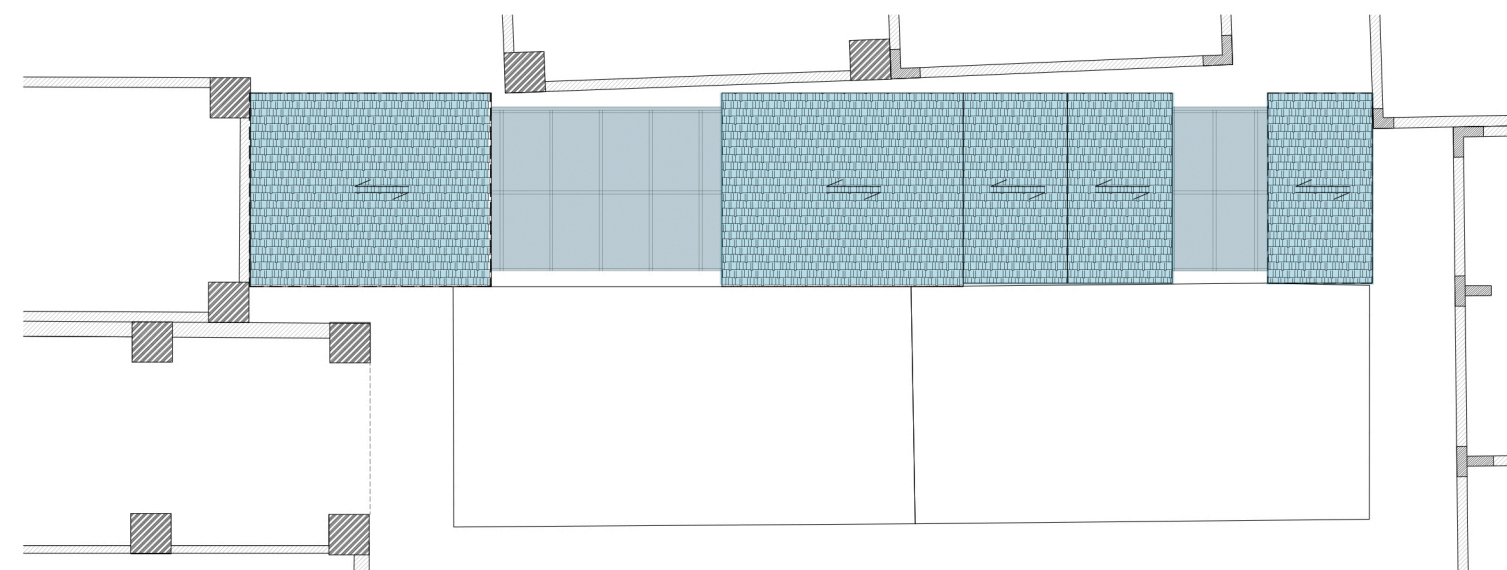


Roof Plan(Close)
Scale=1/150

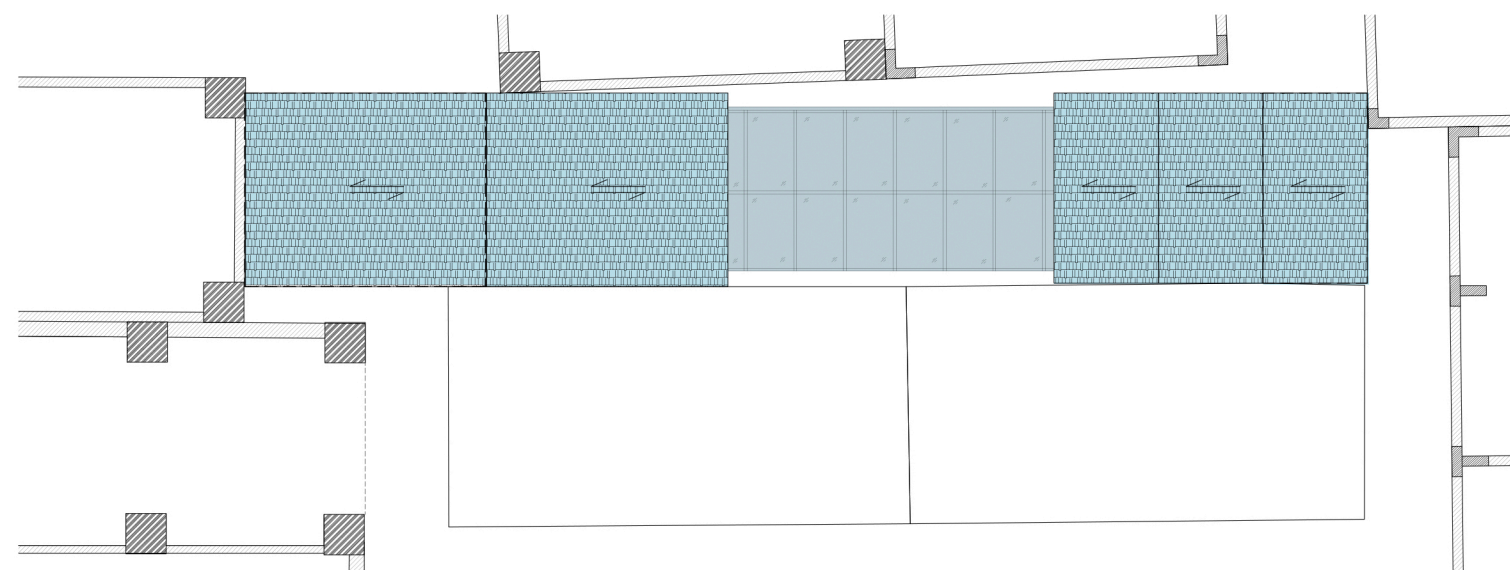


Roof Plan(Close)
Scale=1/150

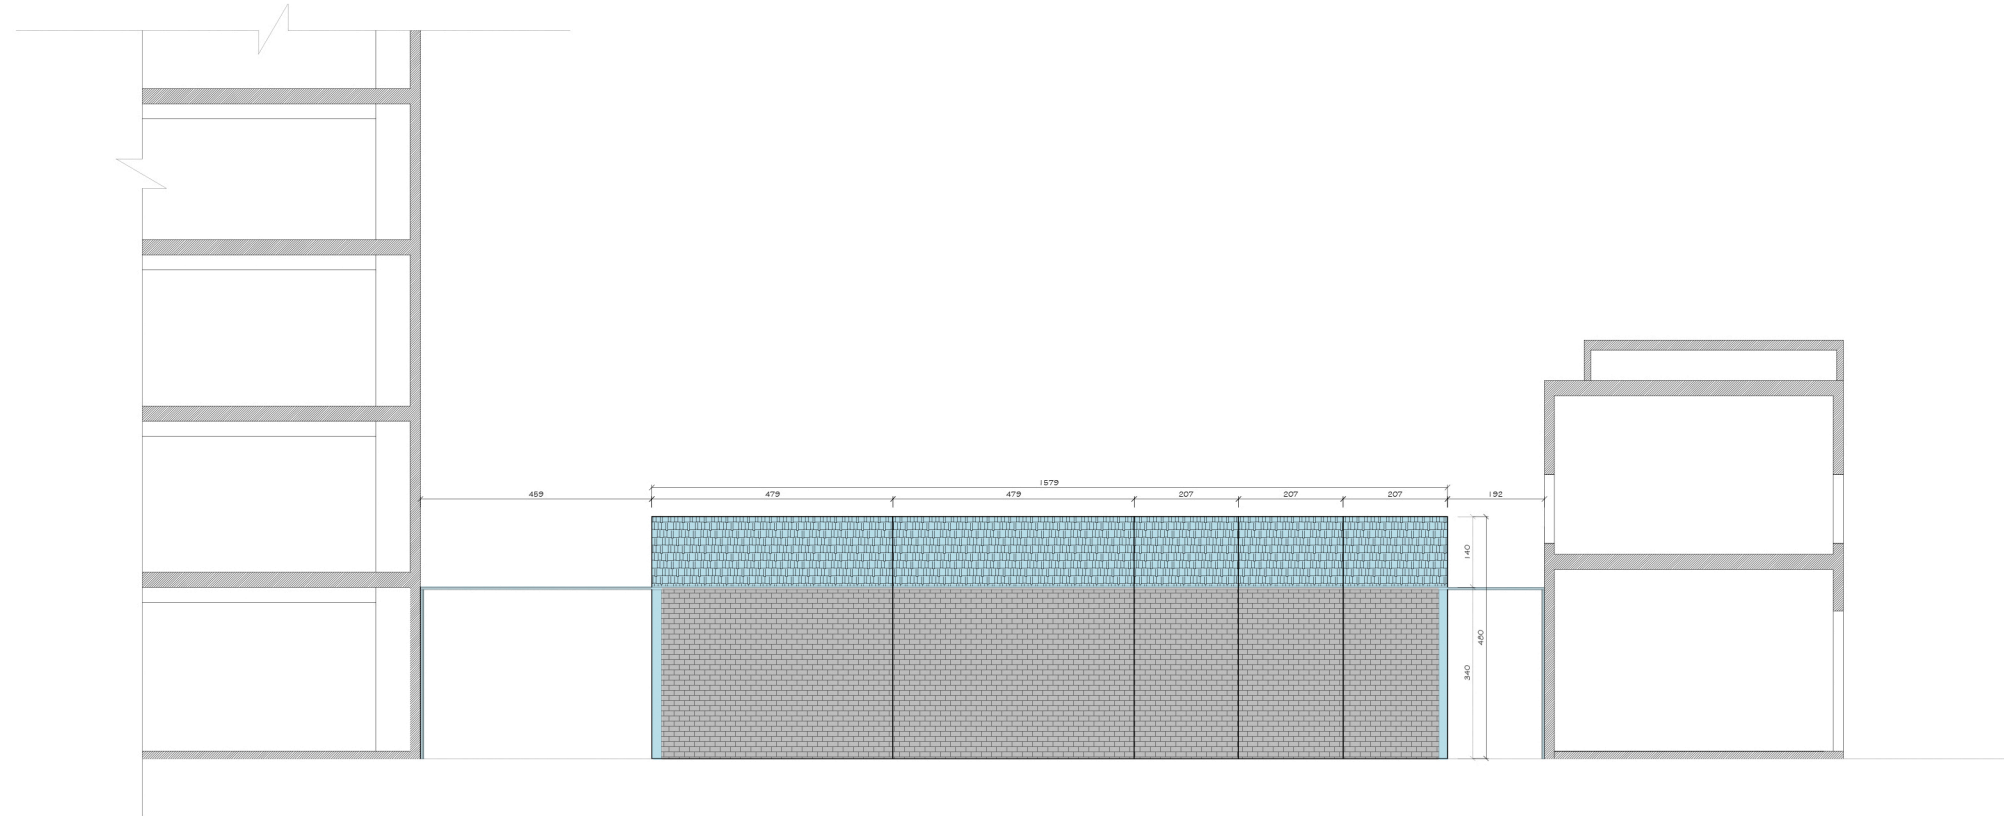


South Elevation(Open)
Scale=1/150

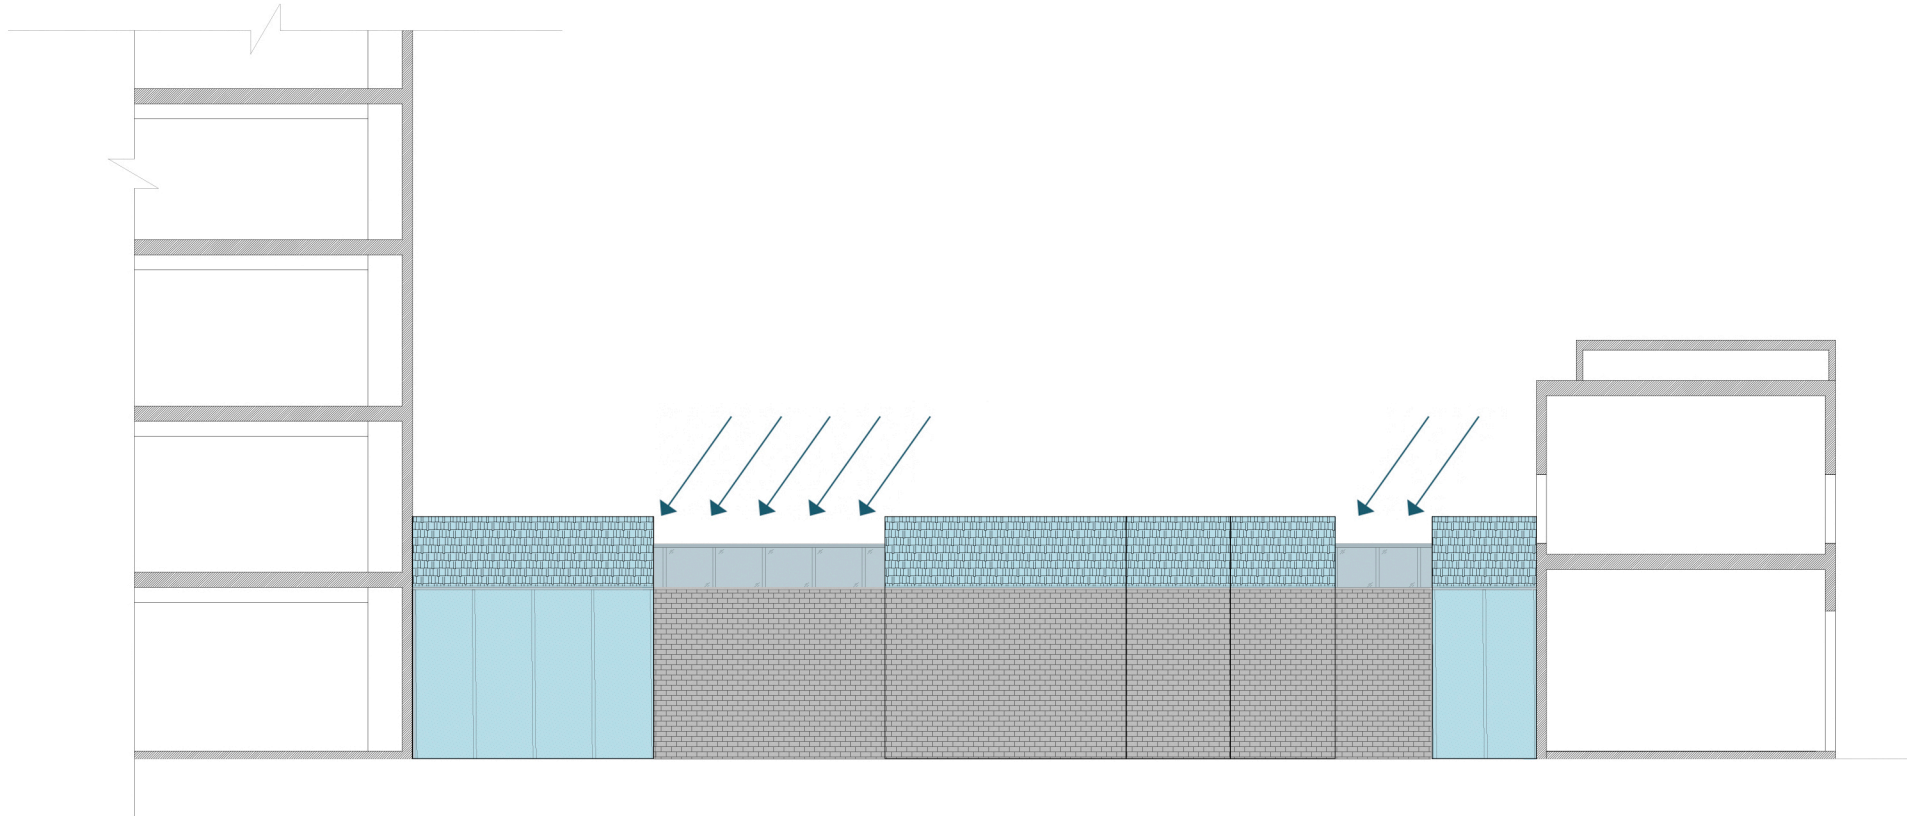


South Elevation(Close)
Scale=1/150

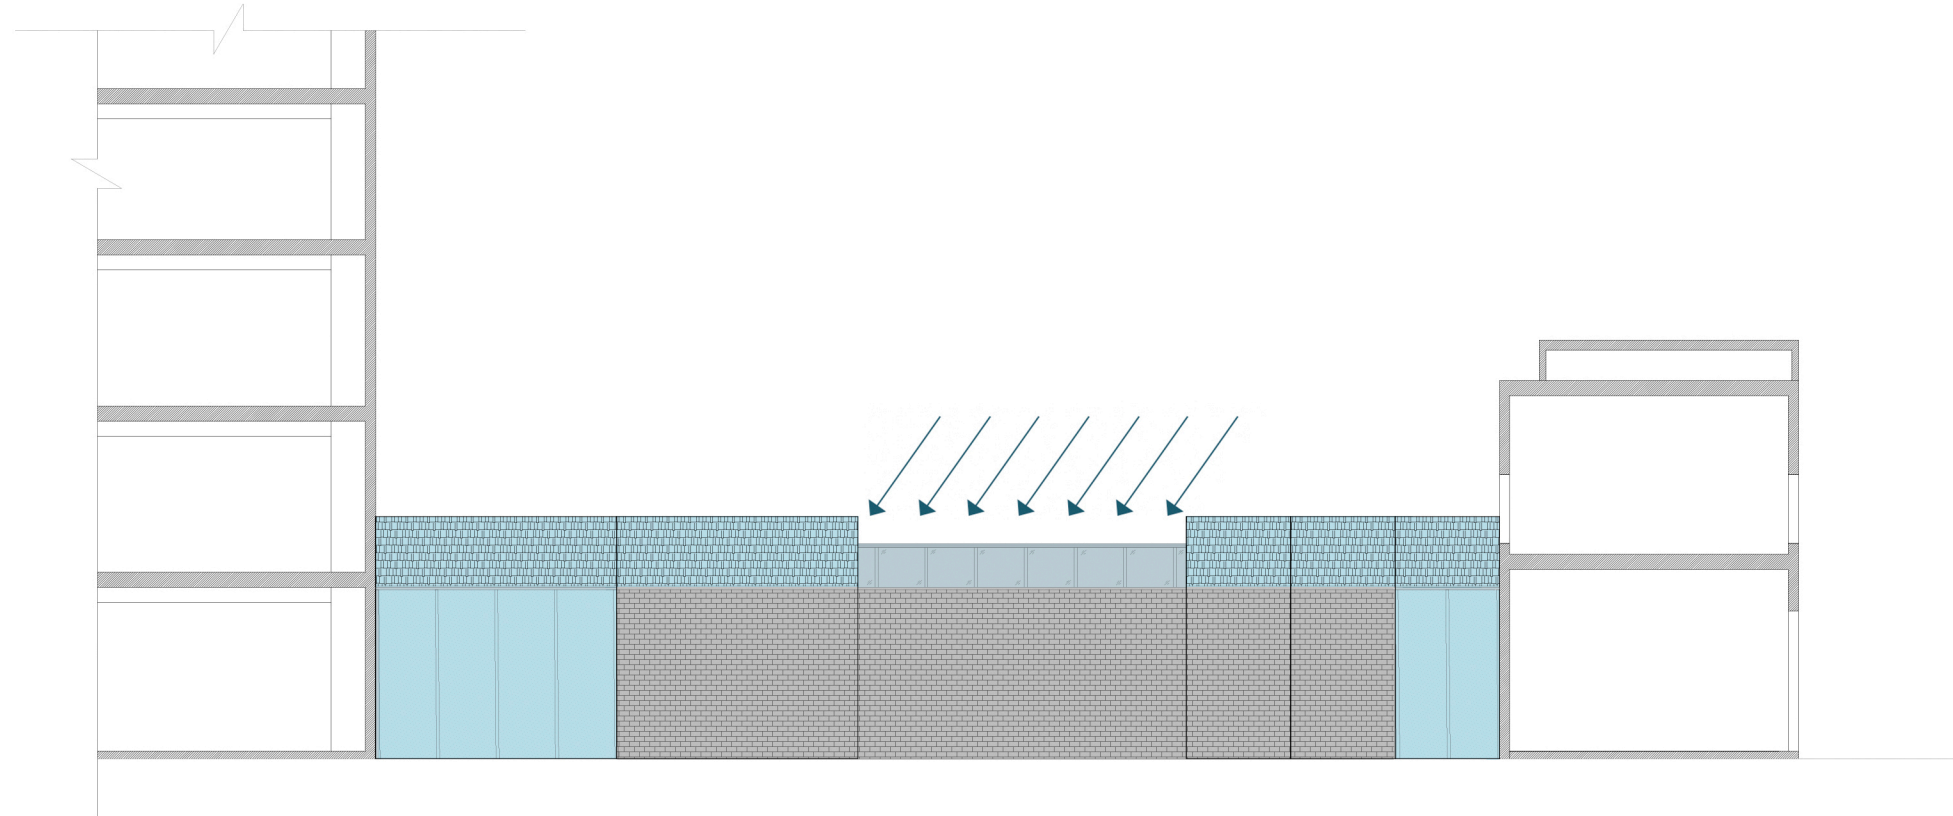


South Elevation(Close)
Scale=1/150

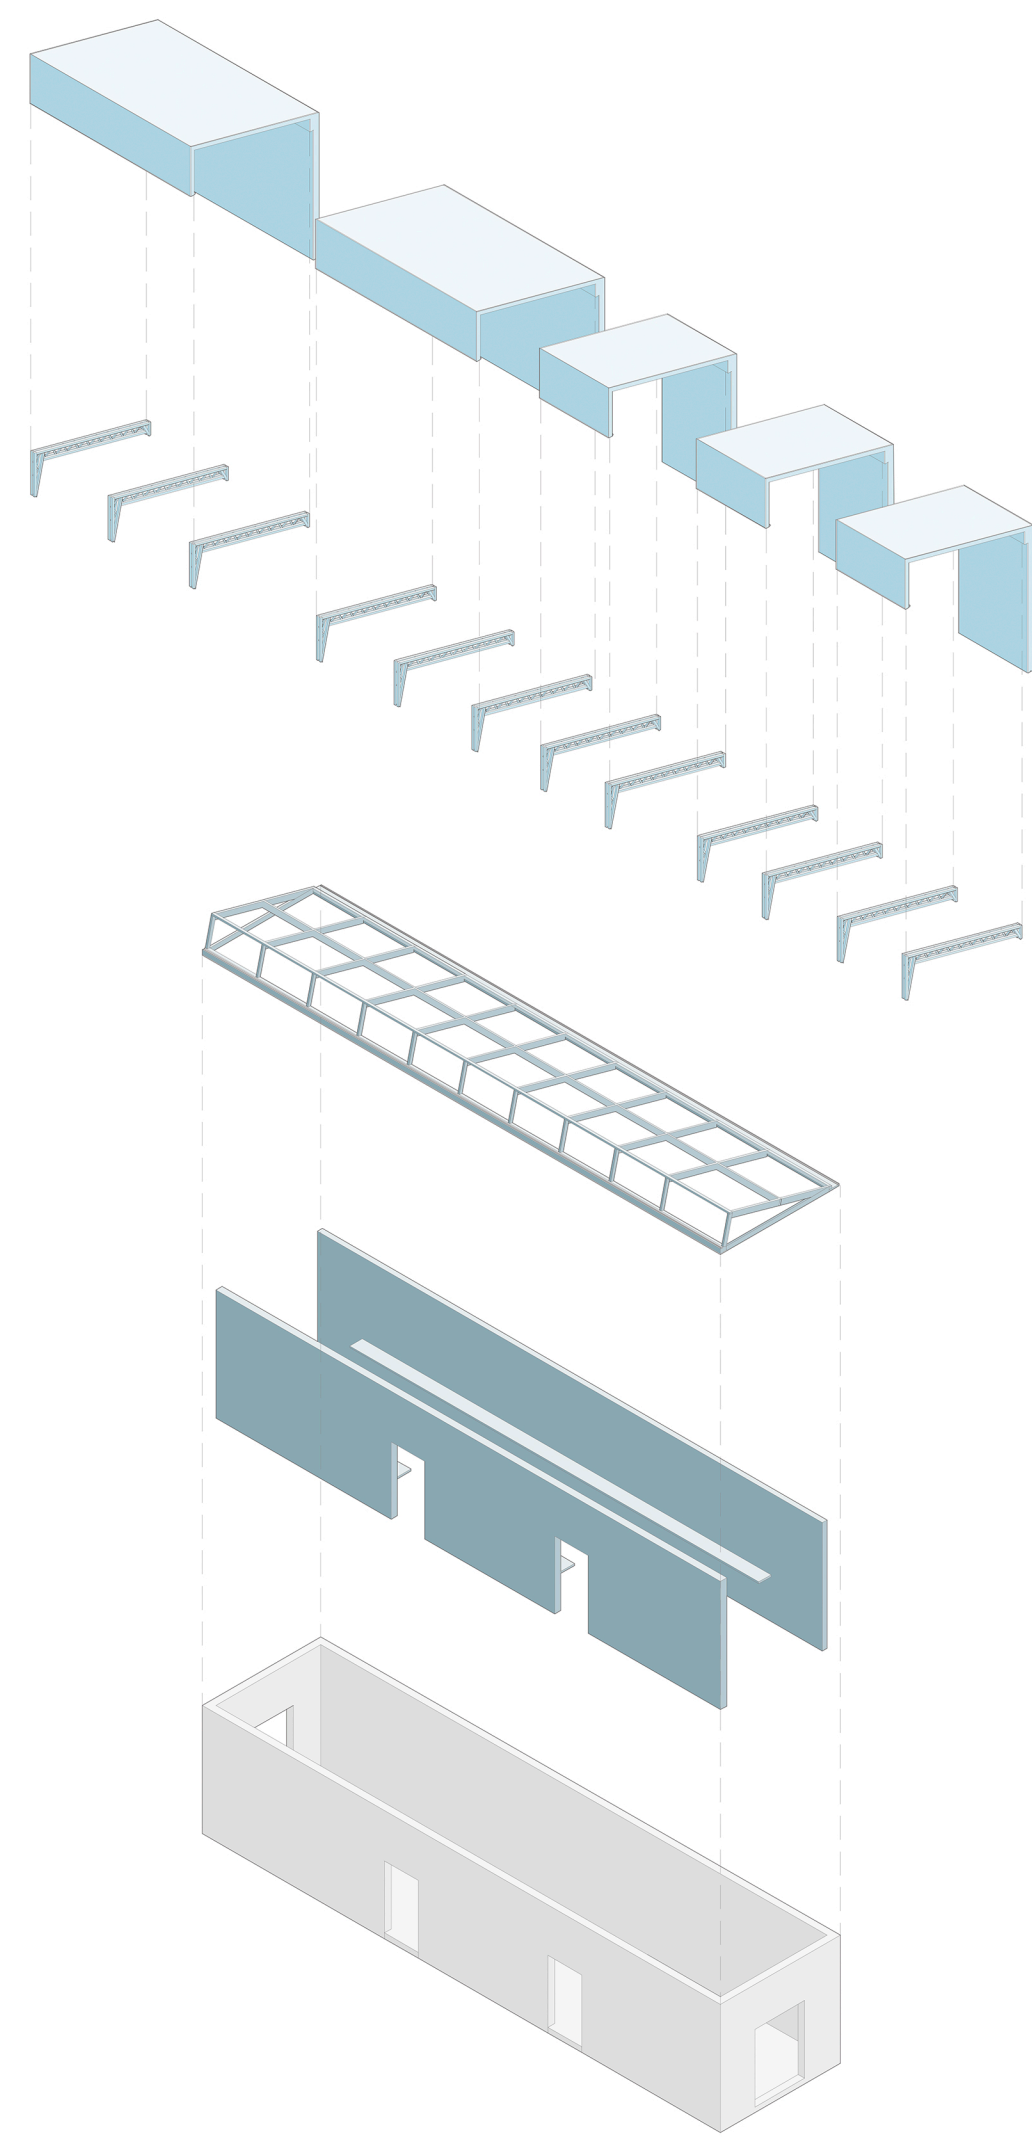


Structure Explosion Diagram

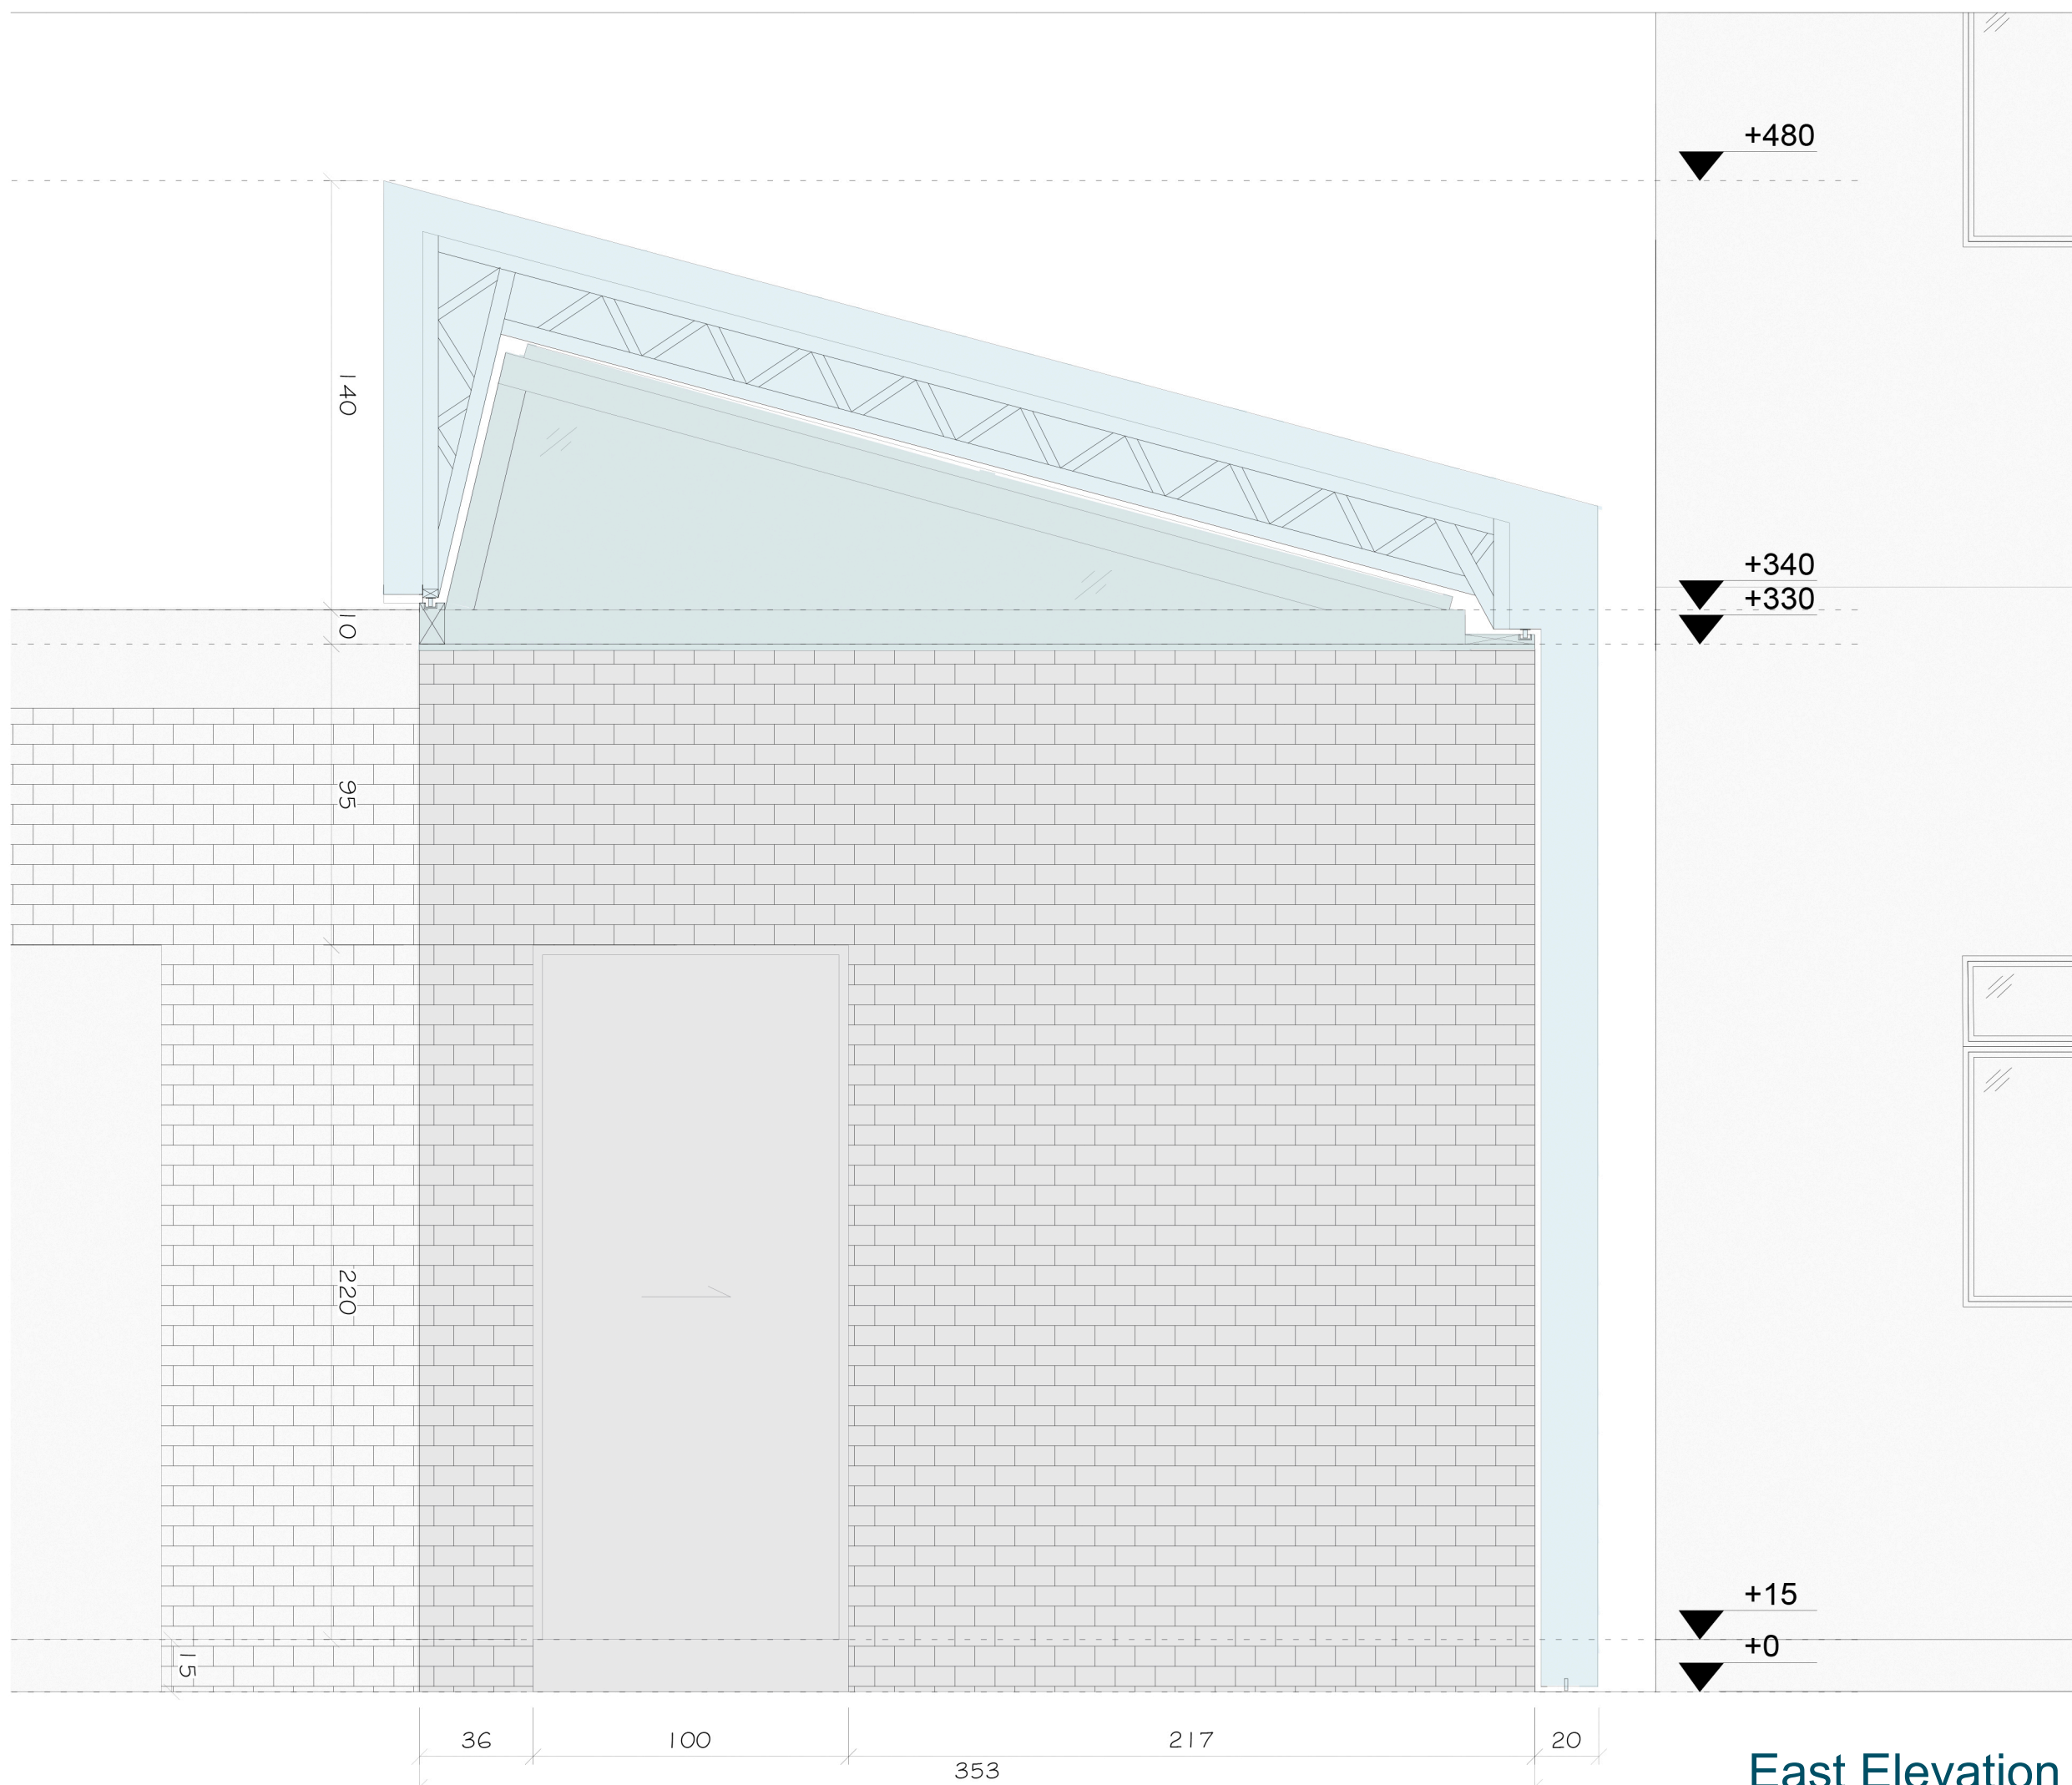


East Elevation
Scale=1/20

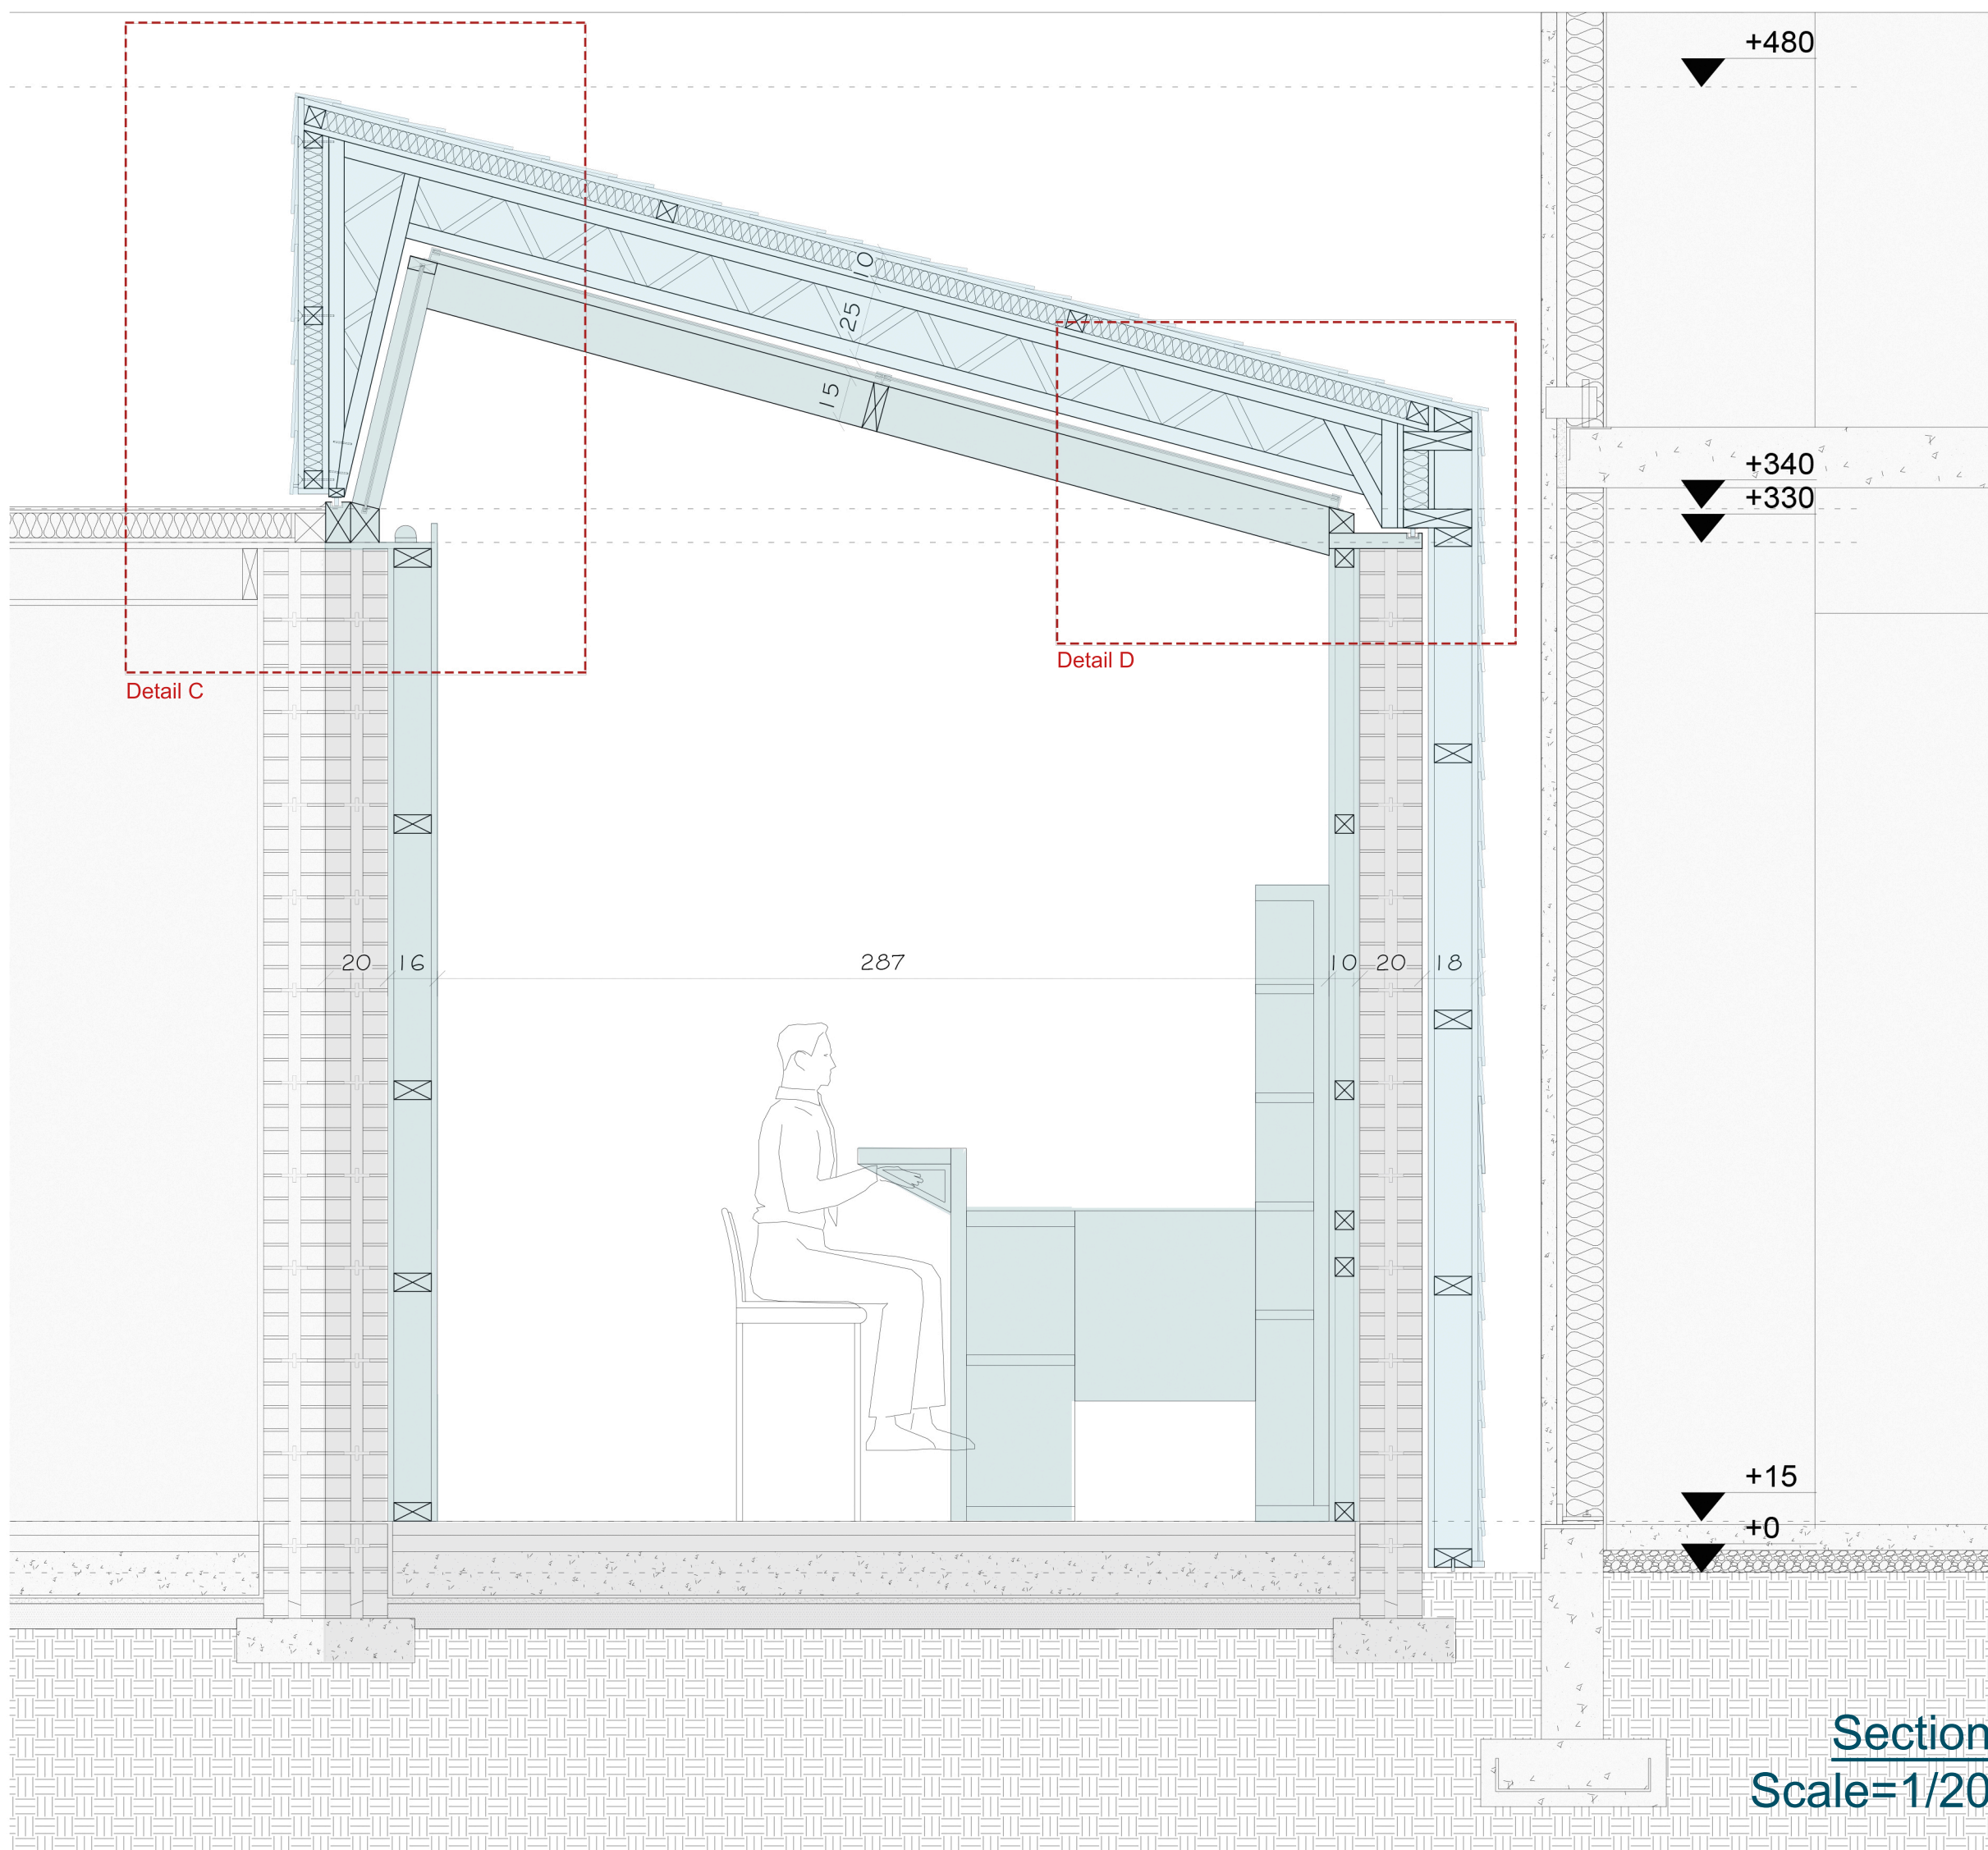

Section
Scale=1/20

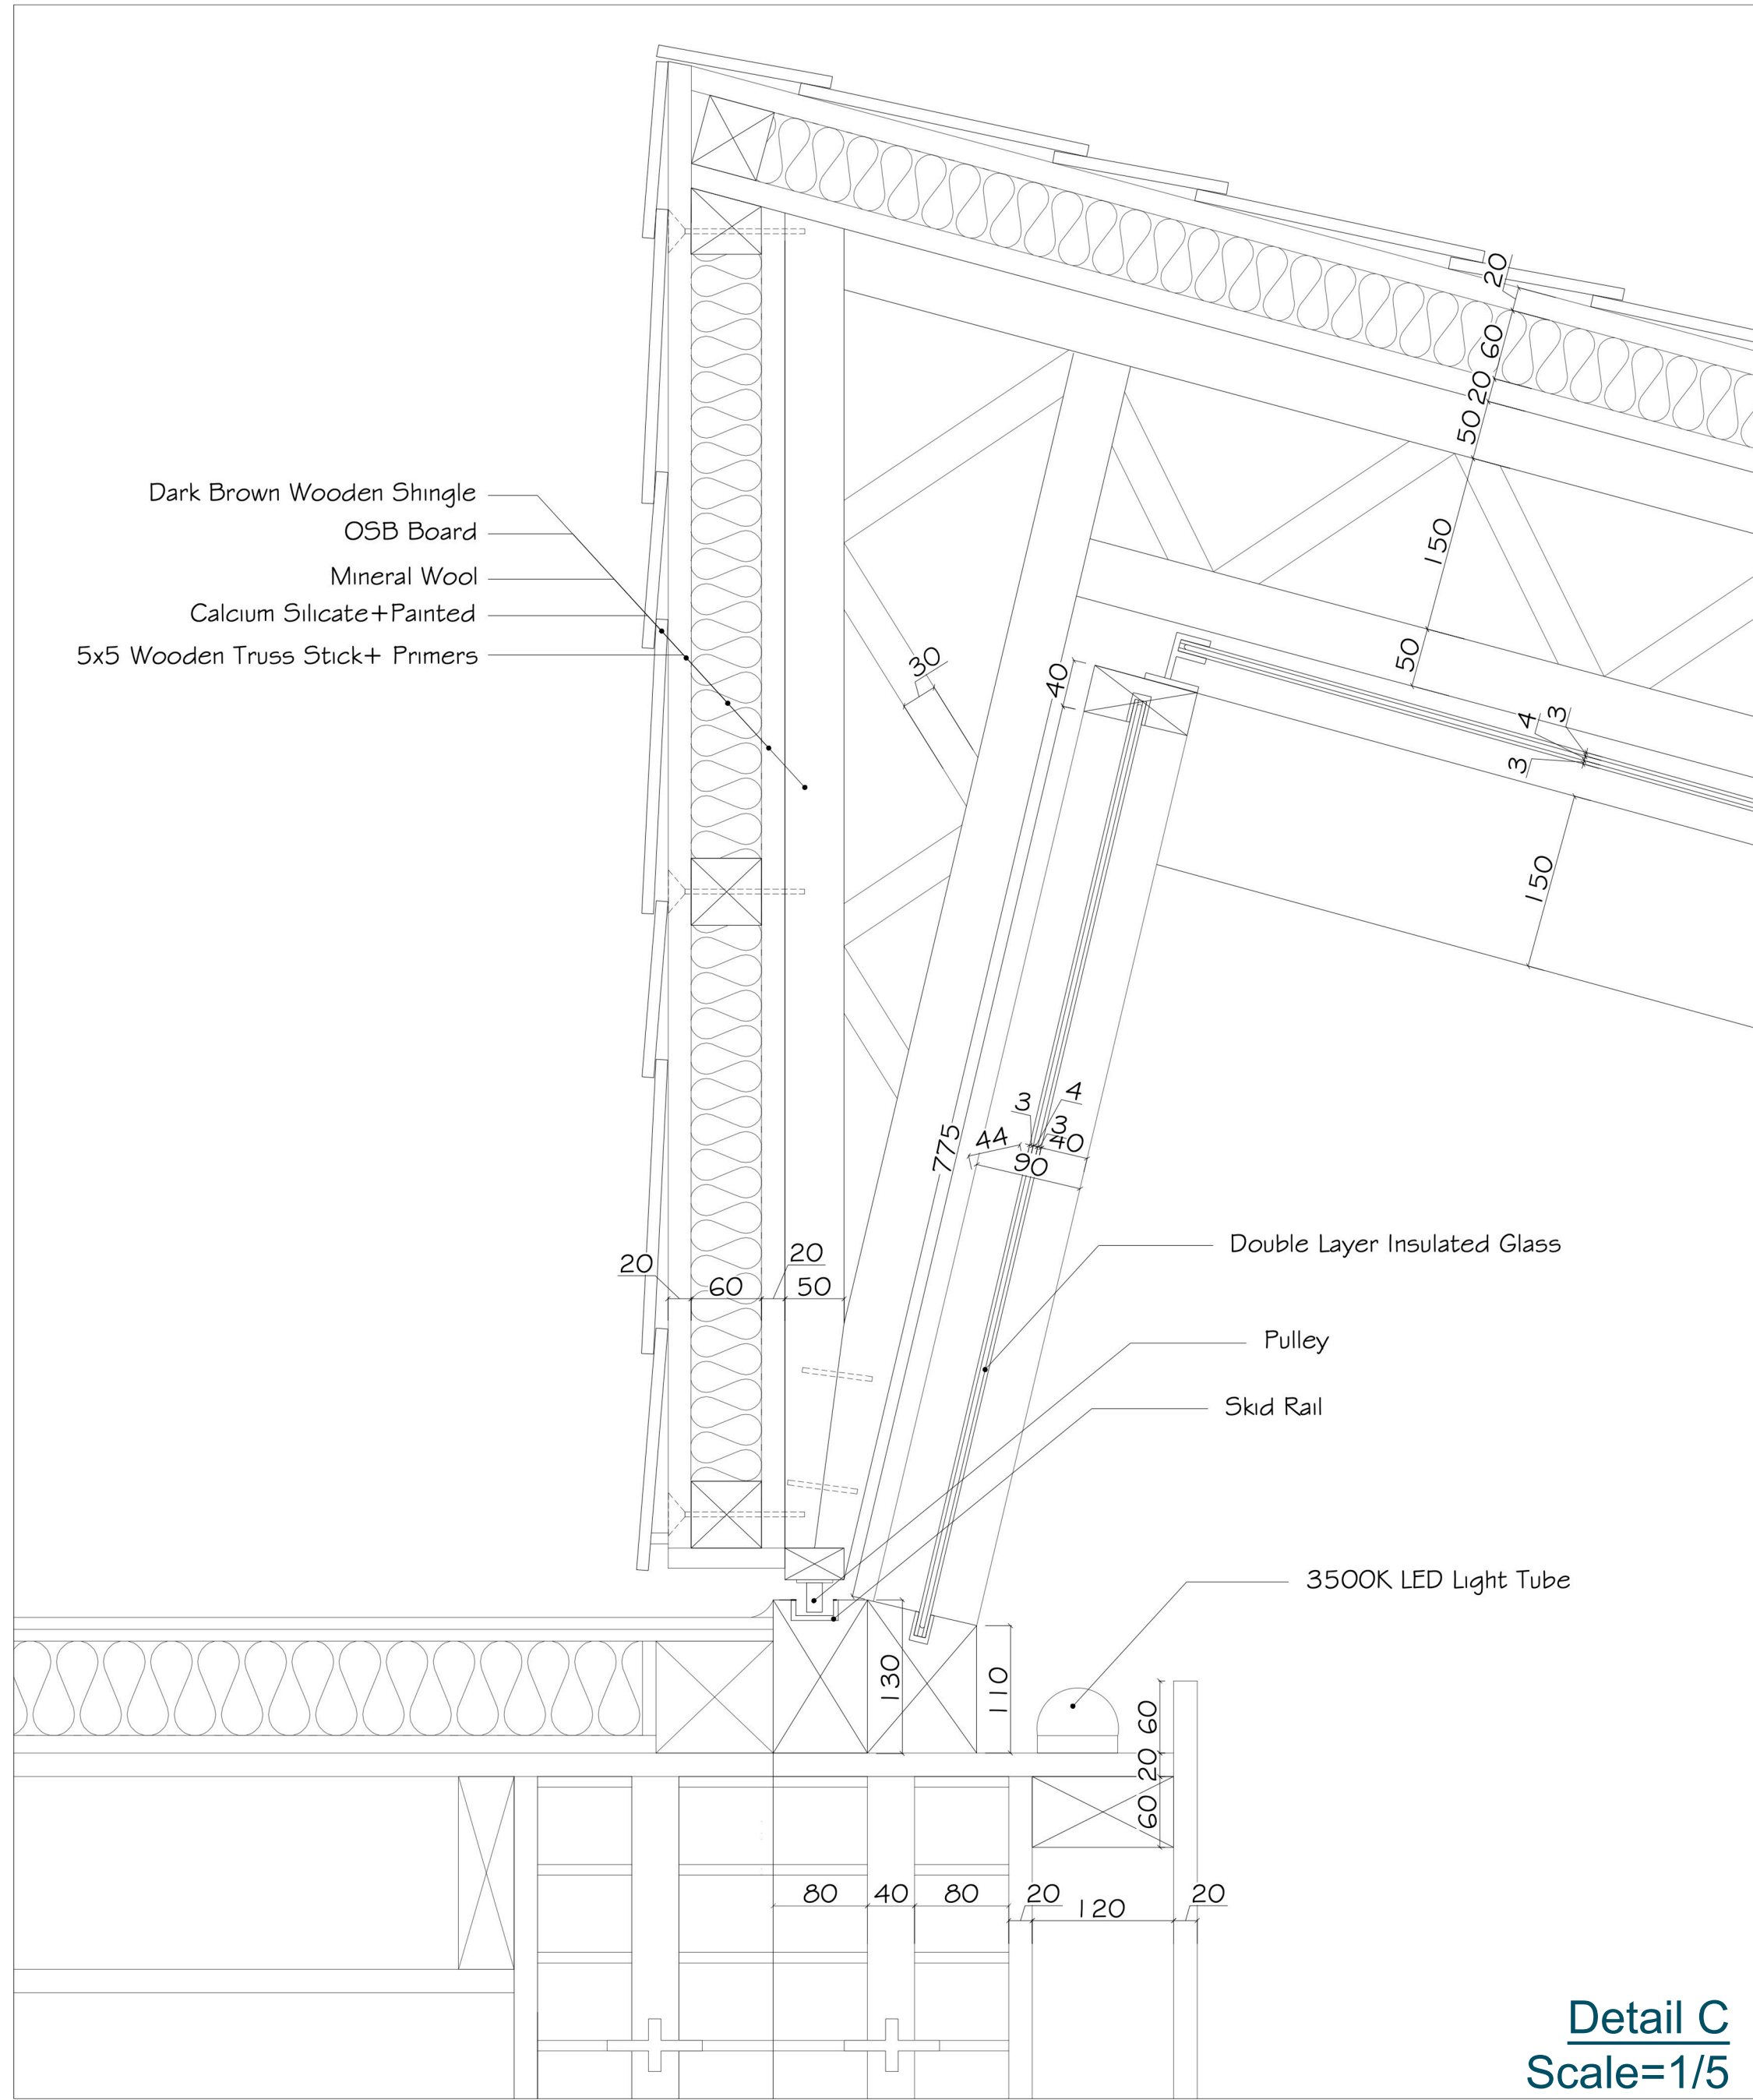

Detail C
Scale=1/5

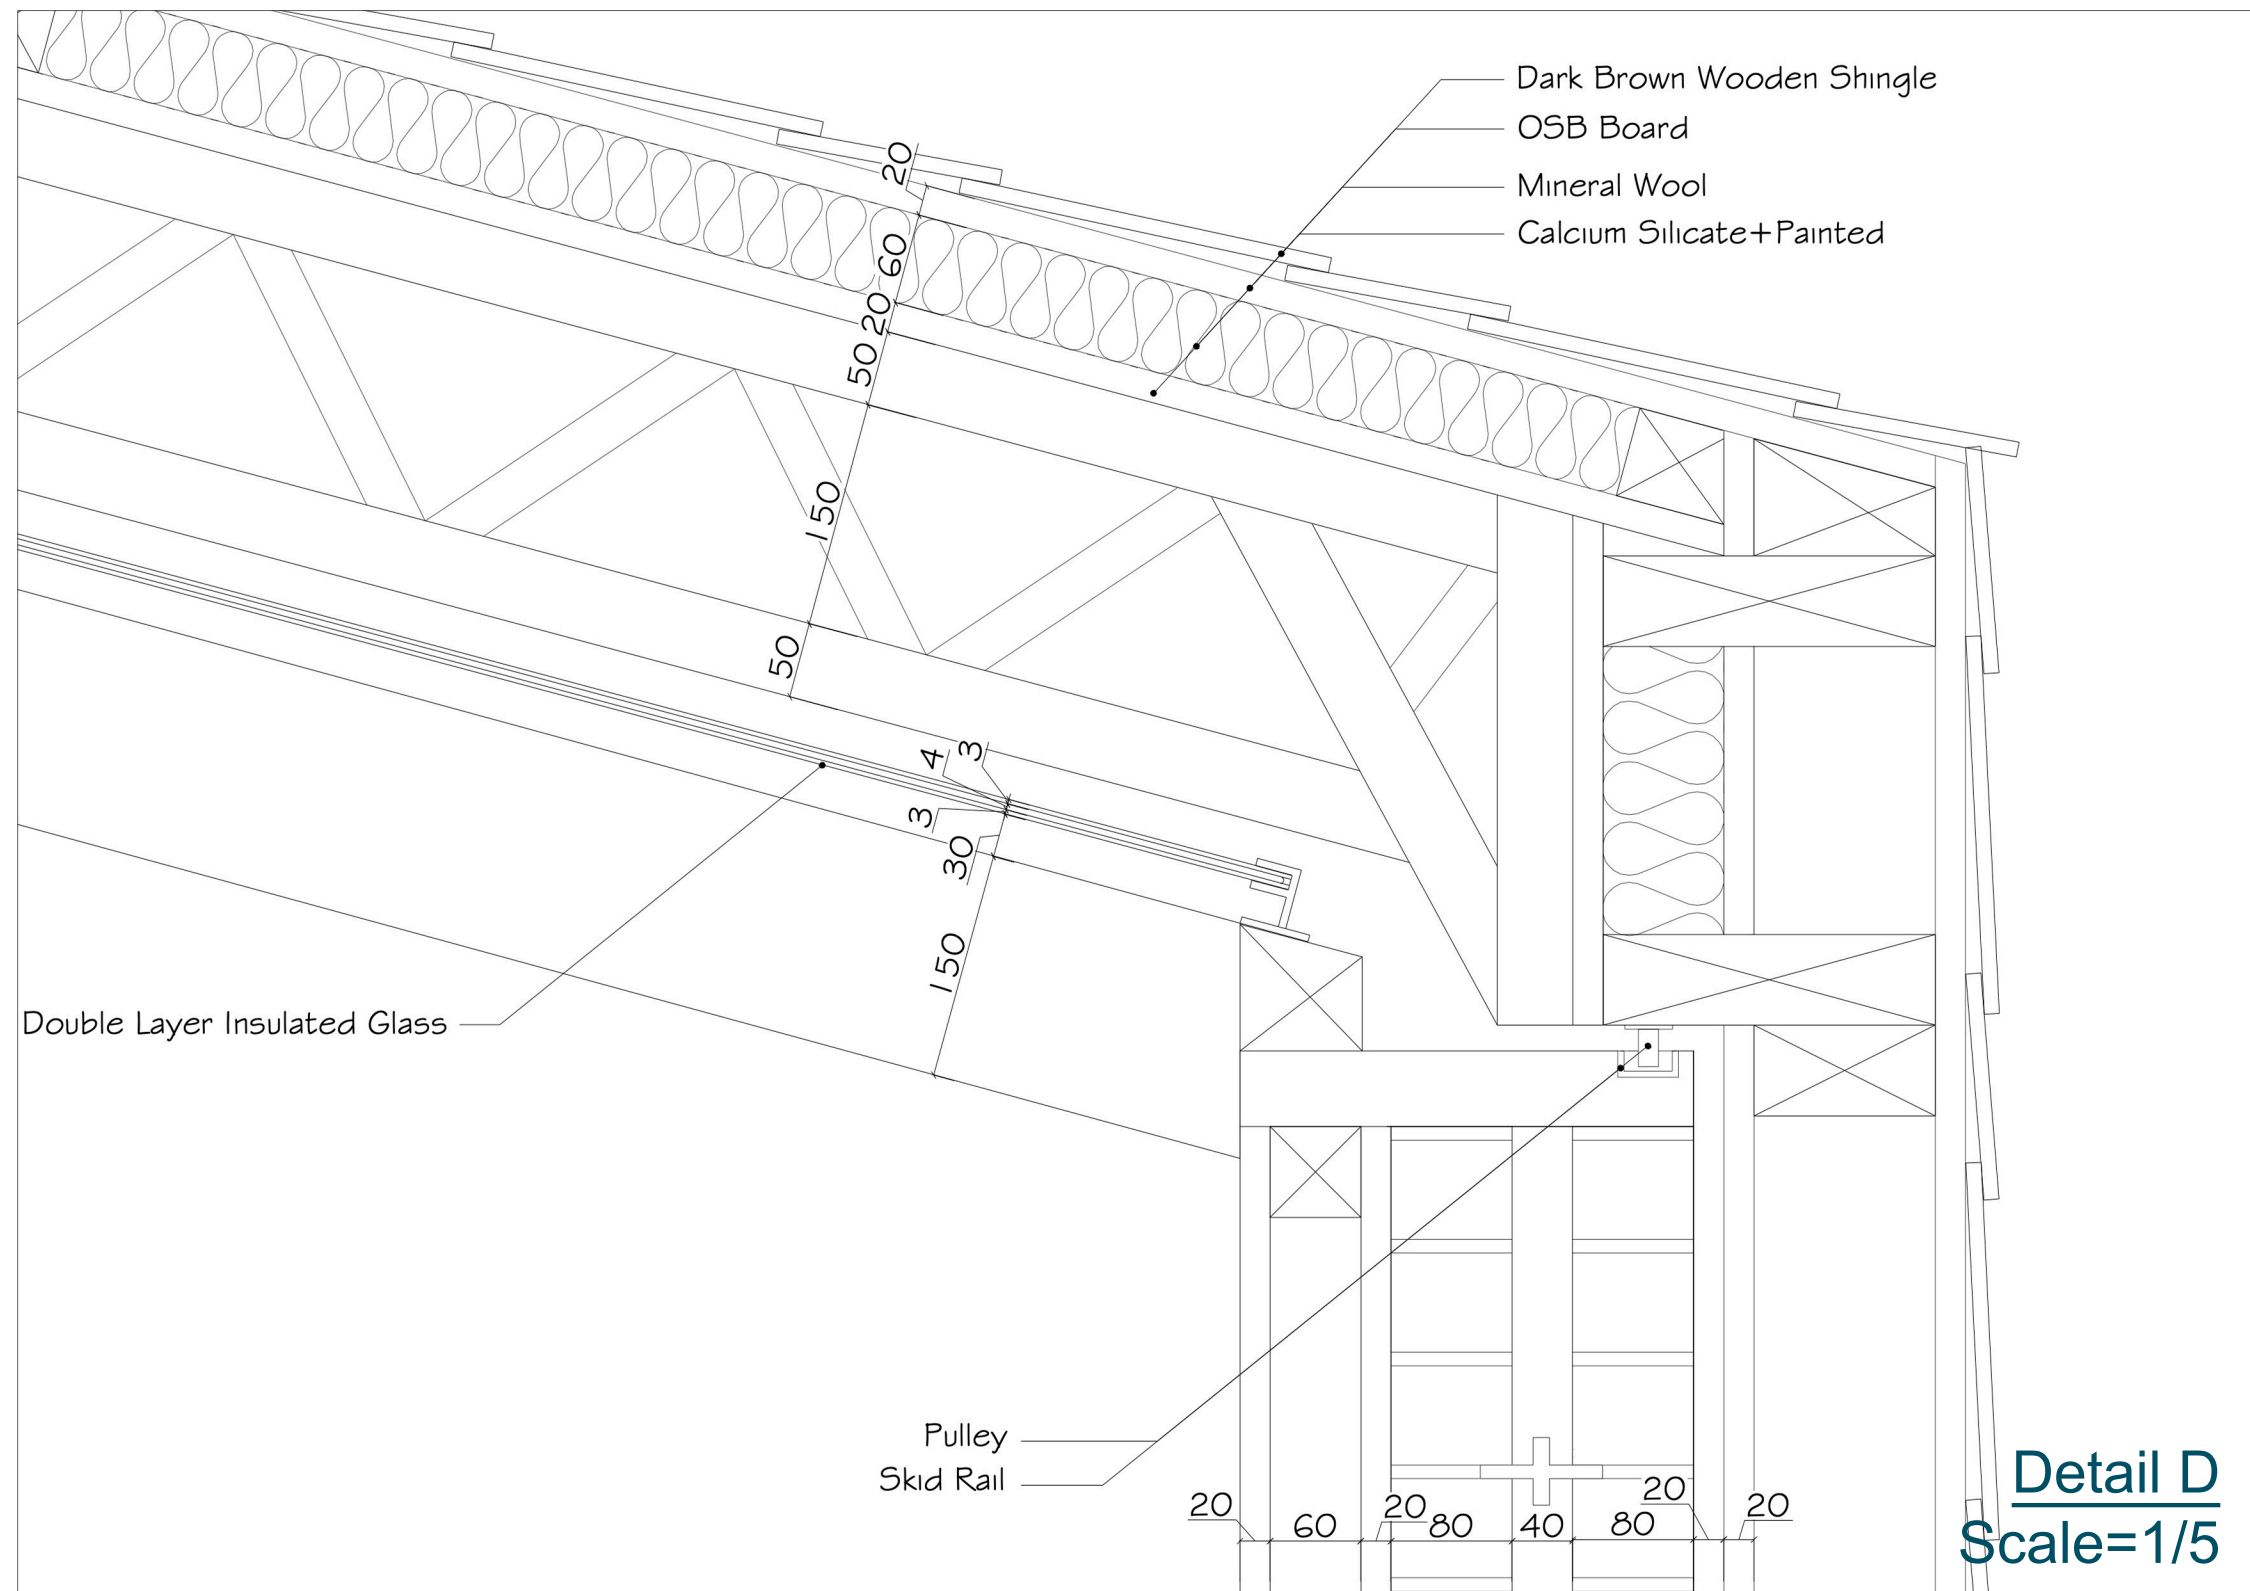

Detail D
Scale=1/5