




Floorplan: strip, terraced house, version 1,2,3 ground floor, 1:100

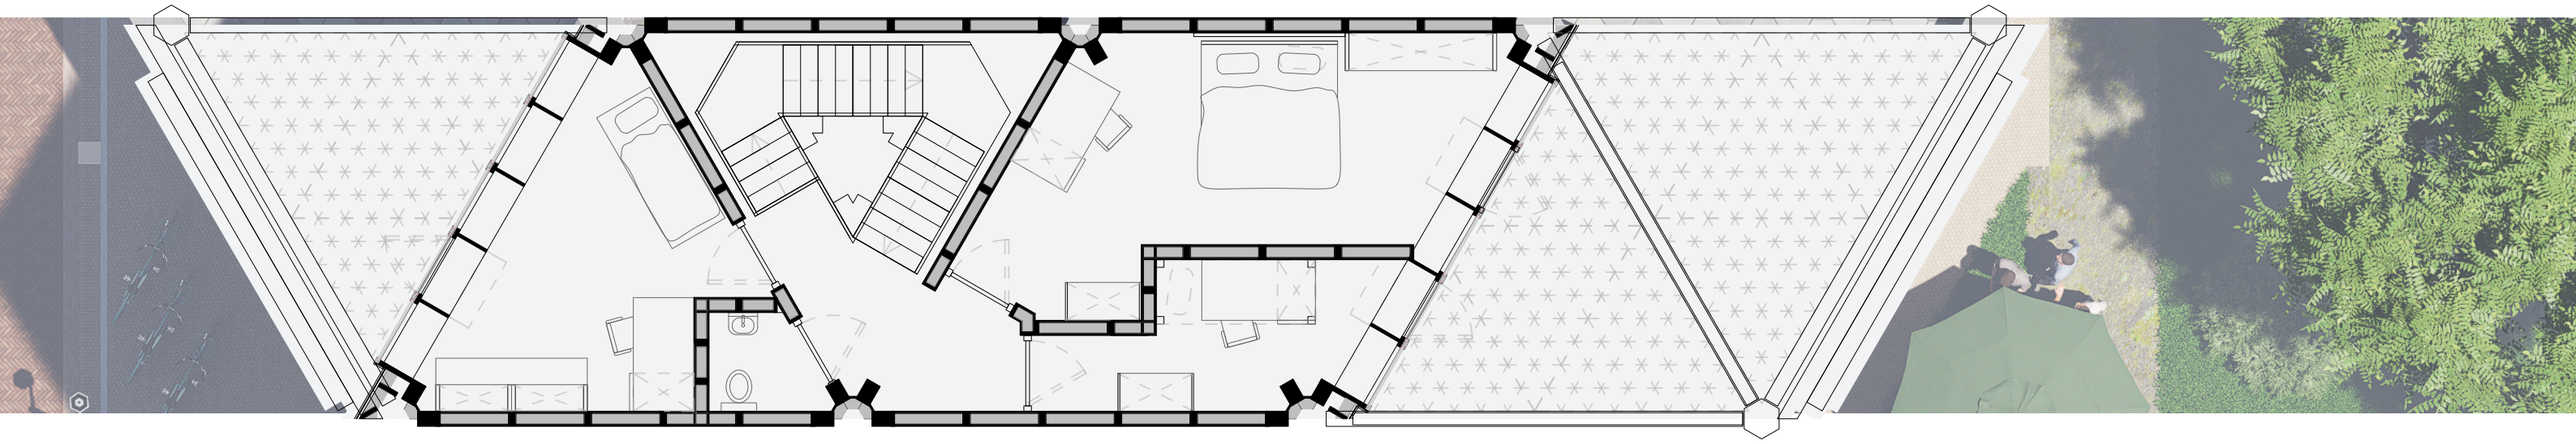


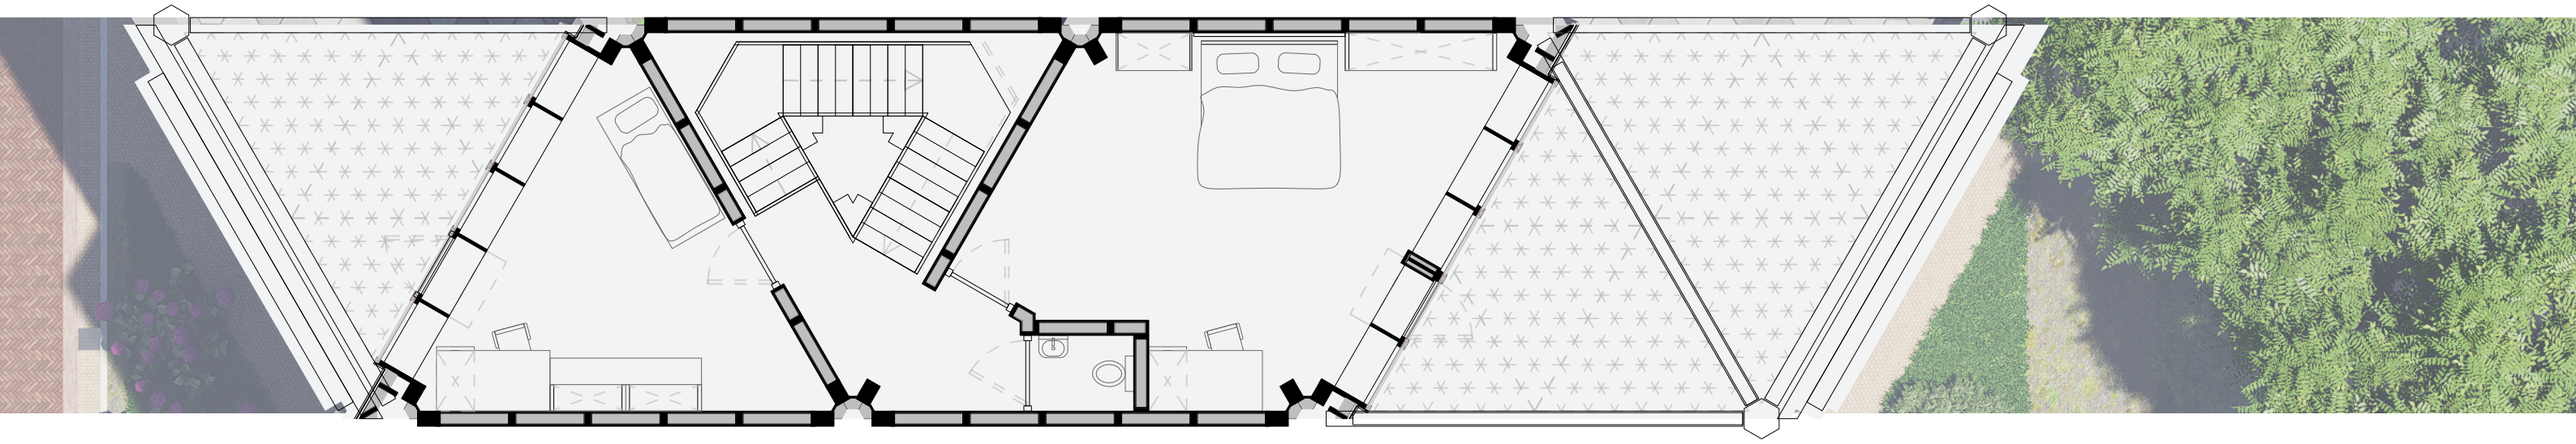


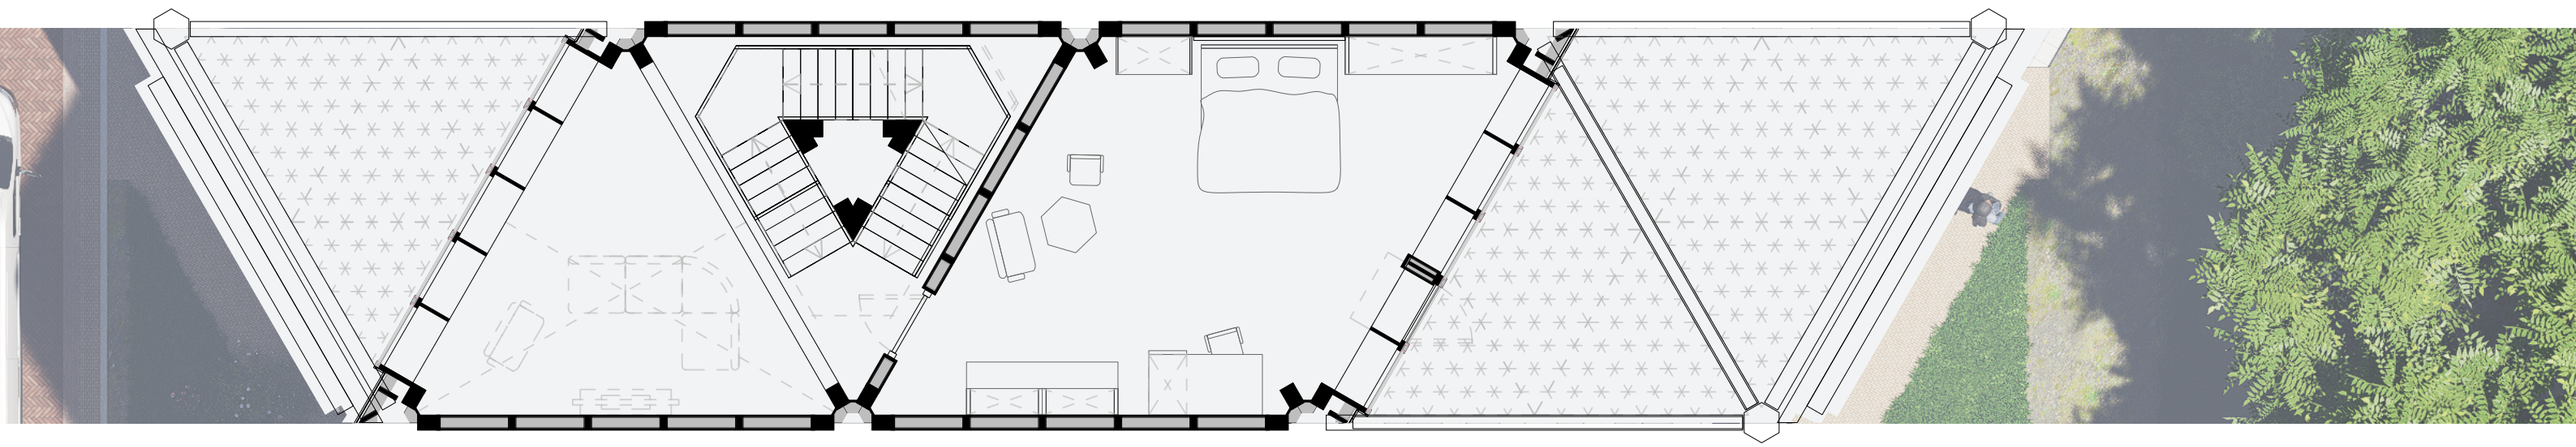


Floorplan: strip, terraced house, version 1,2,3 first floor, 1:100

Floorplan: strip, terraced house, version 1,2,3 roof, 1:100

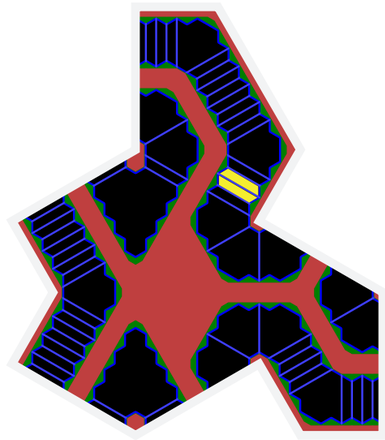


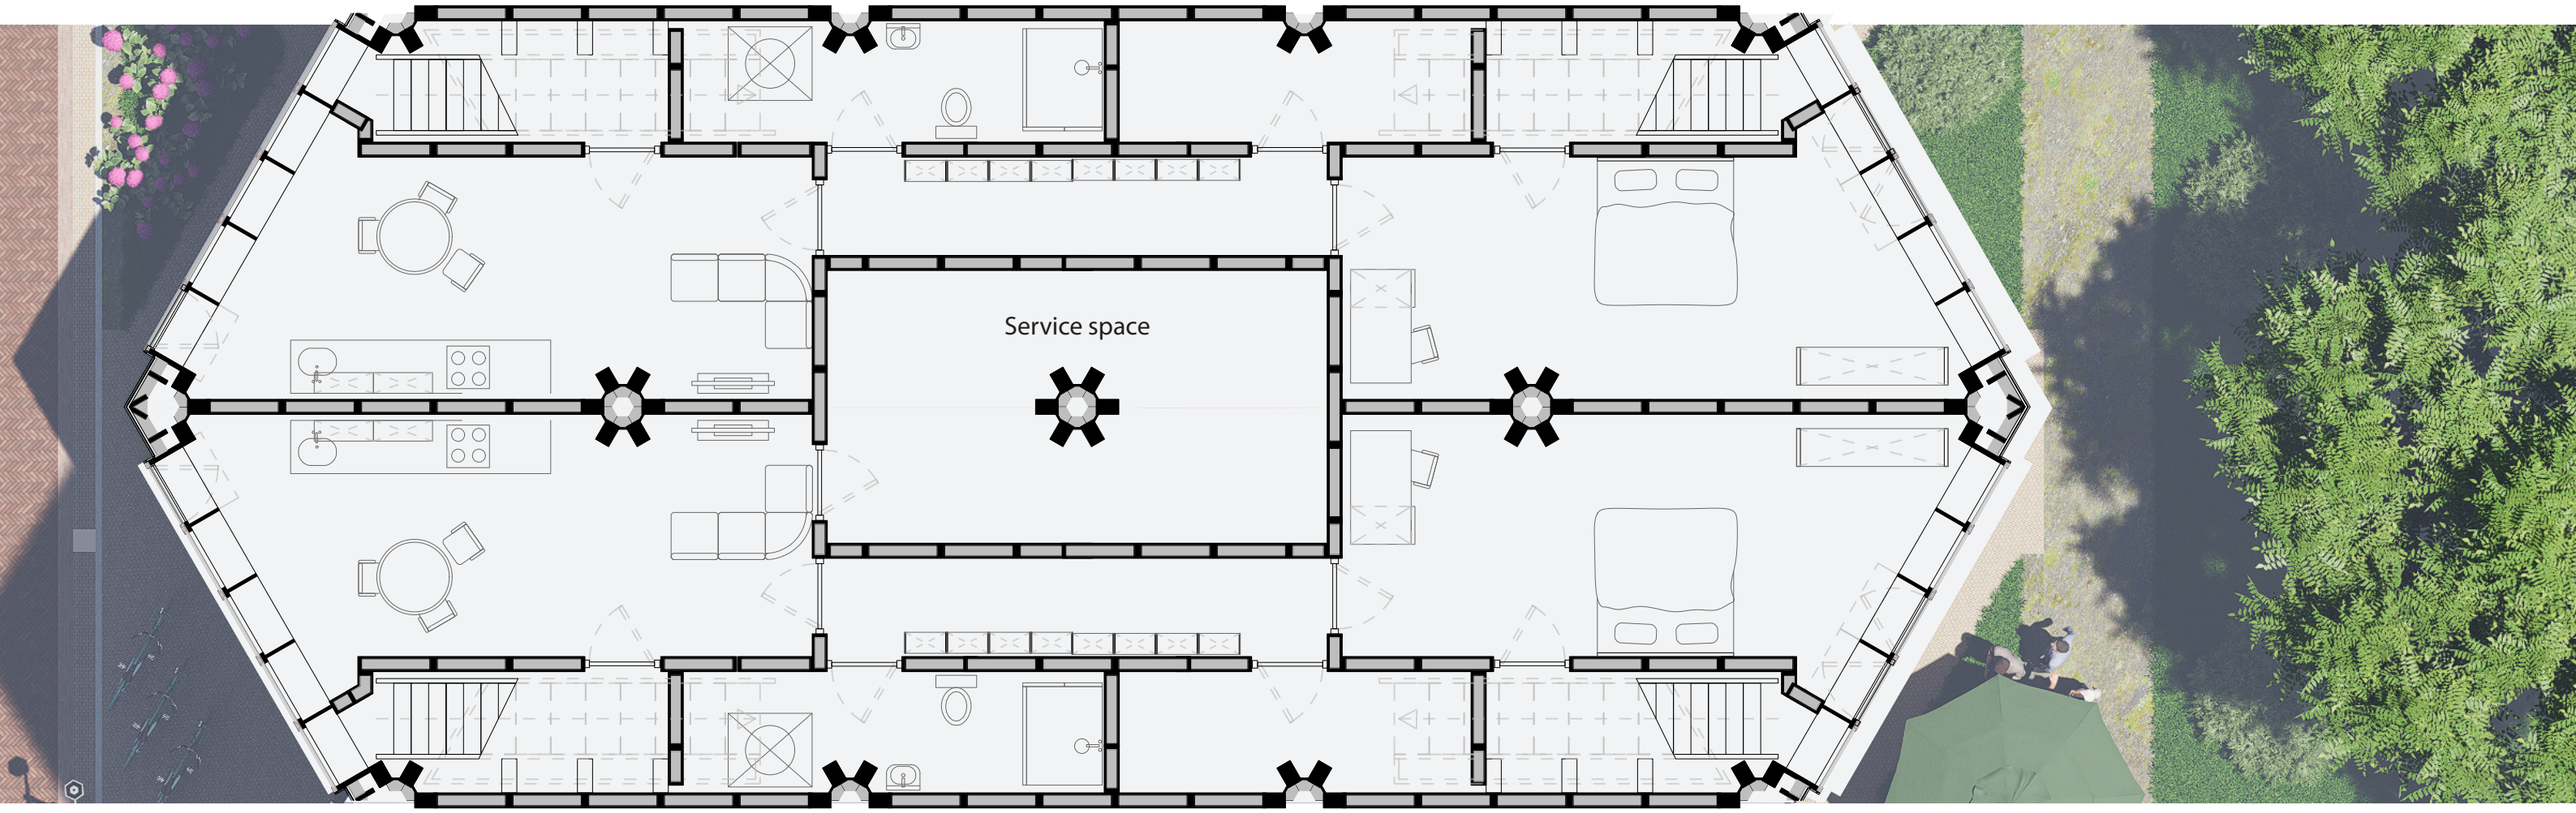


Floorplan: strip, porch house (6 units), ground floor 1:100

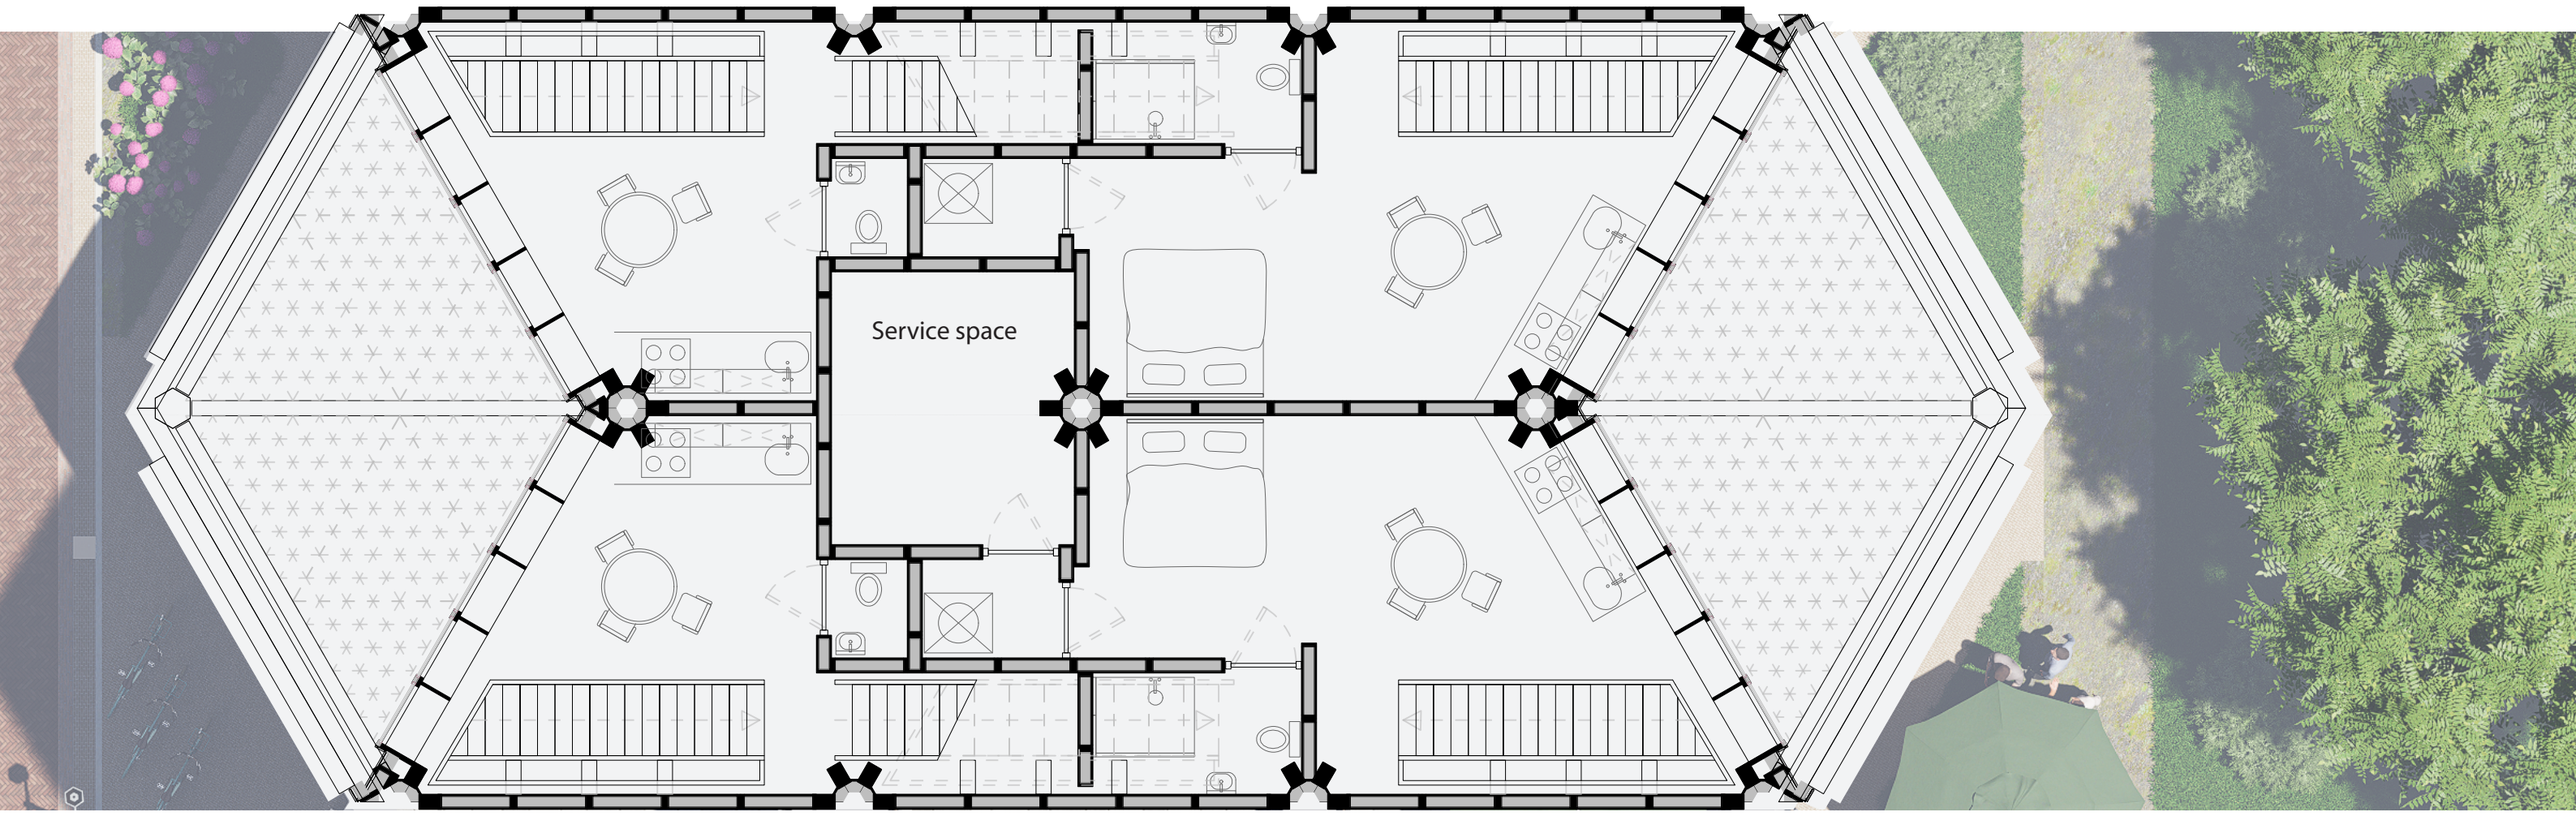


Floorplan: strip, porch house (6 units), first floor 1:100

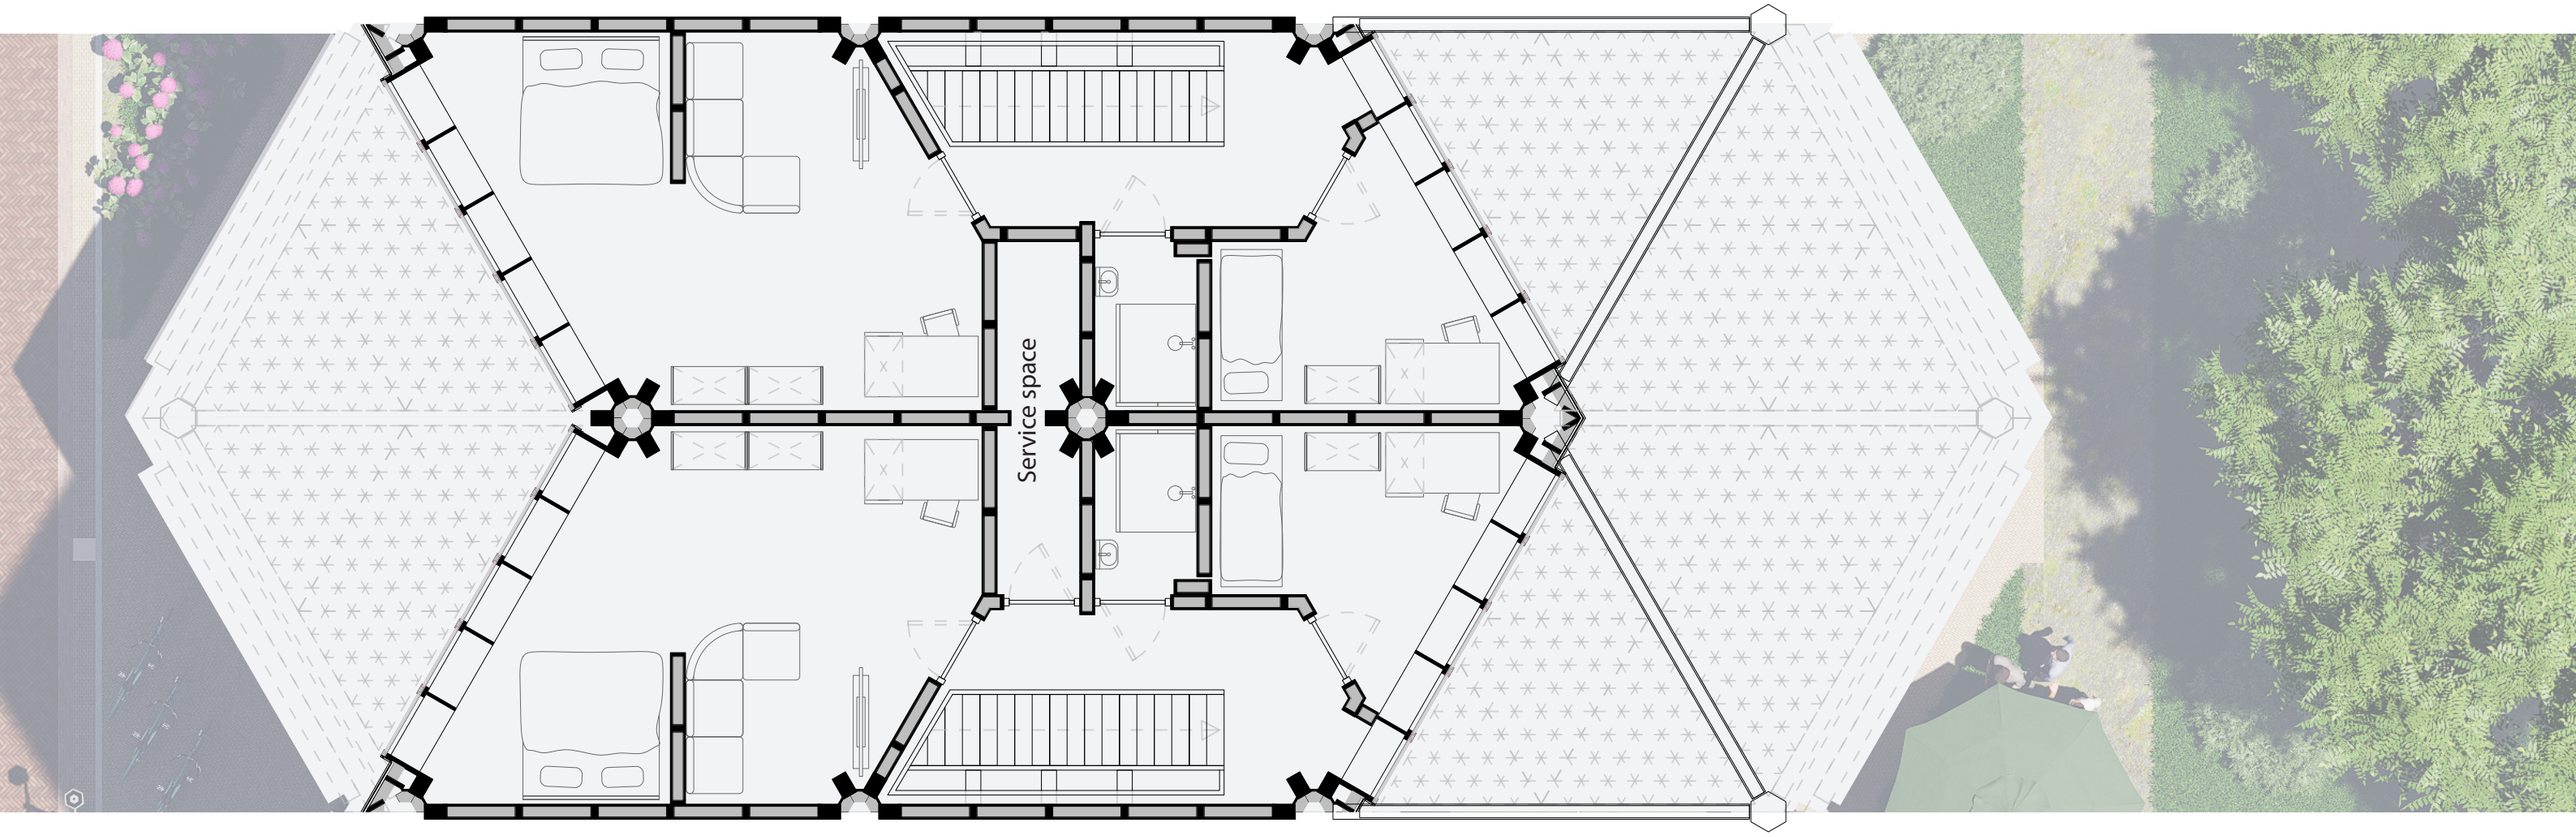


Floorplan: strip, porch house (6 units), second floor 1:100

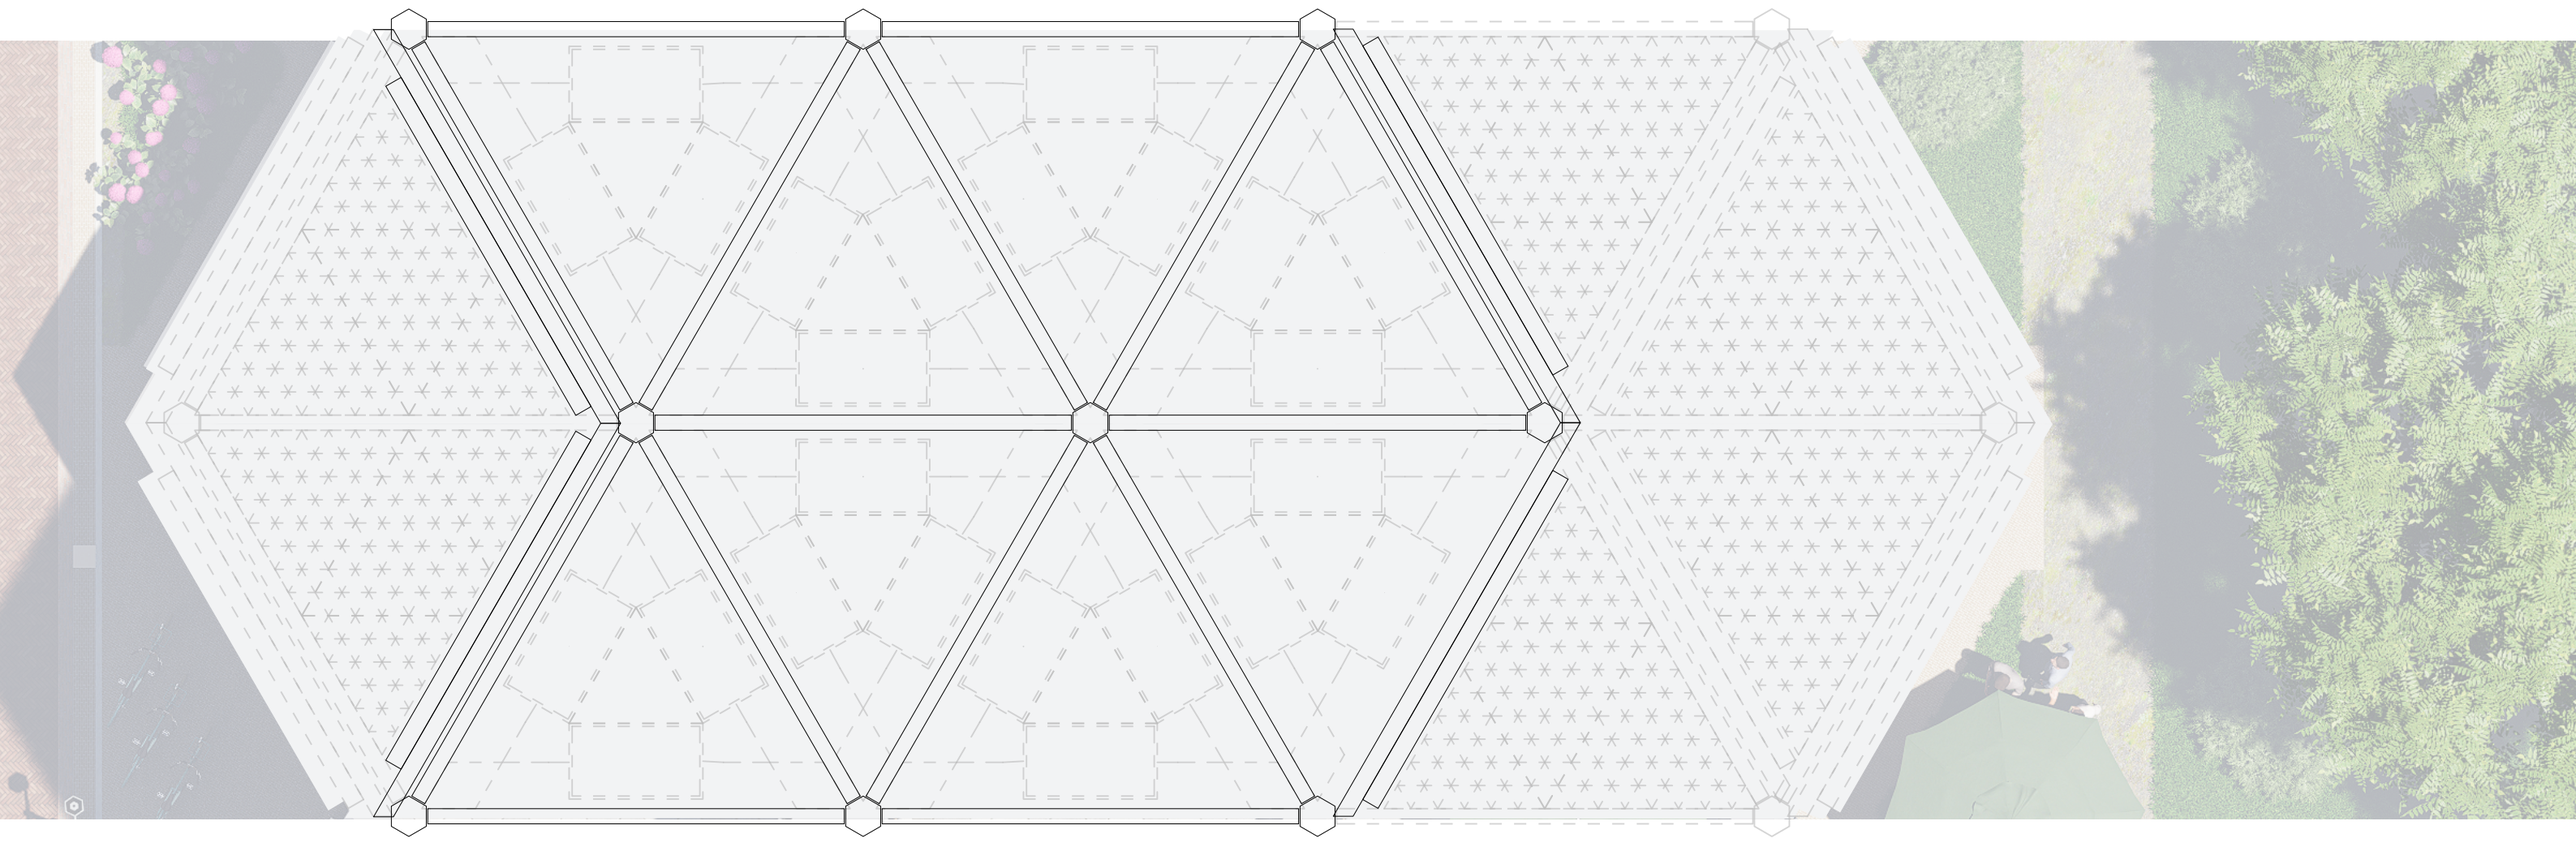


Floorplan: strip, porch house, roof, 1:100

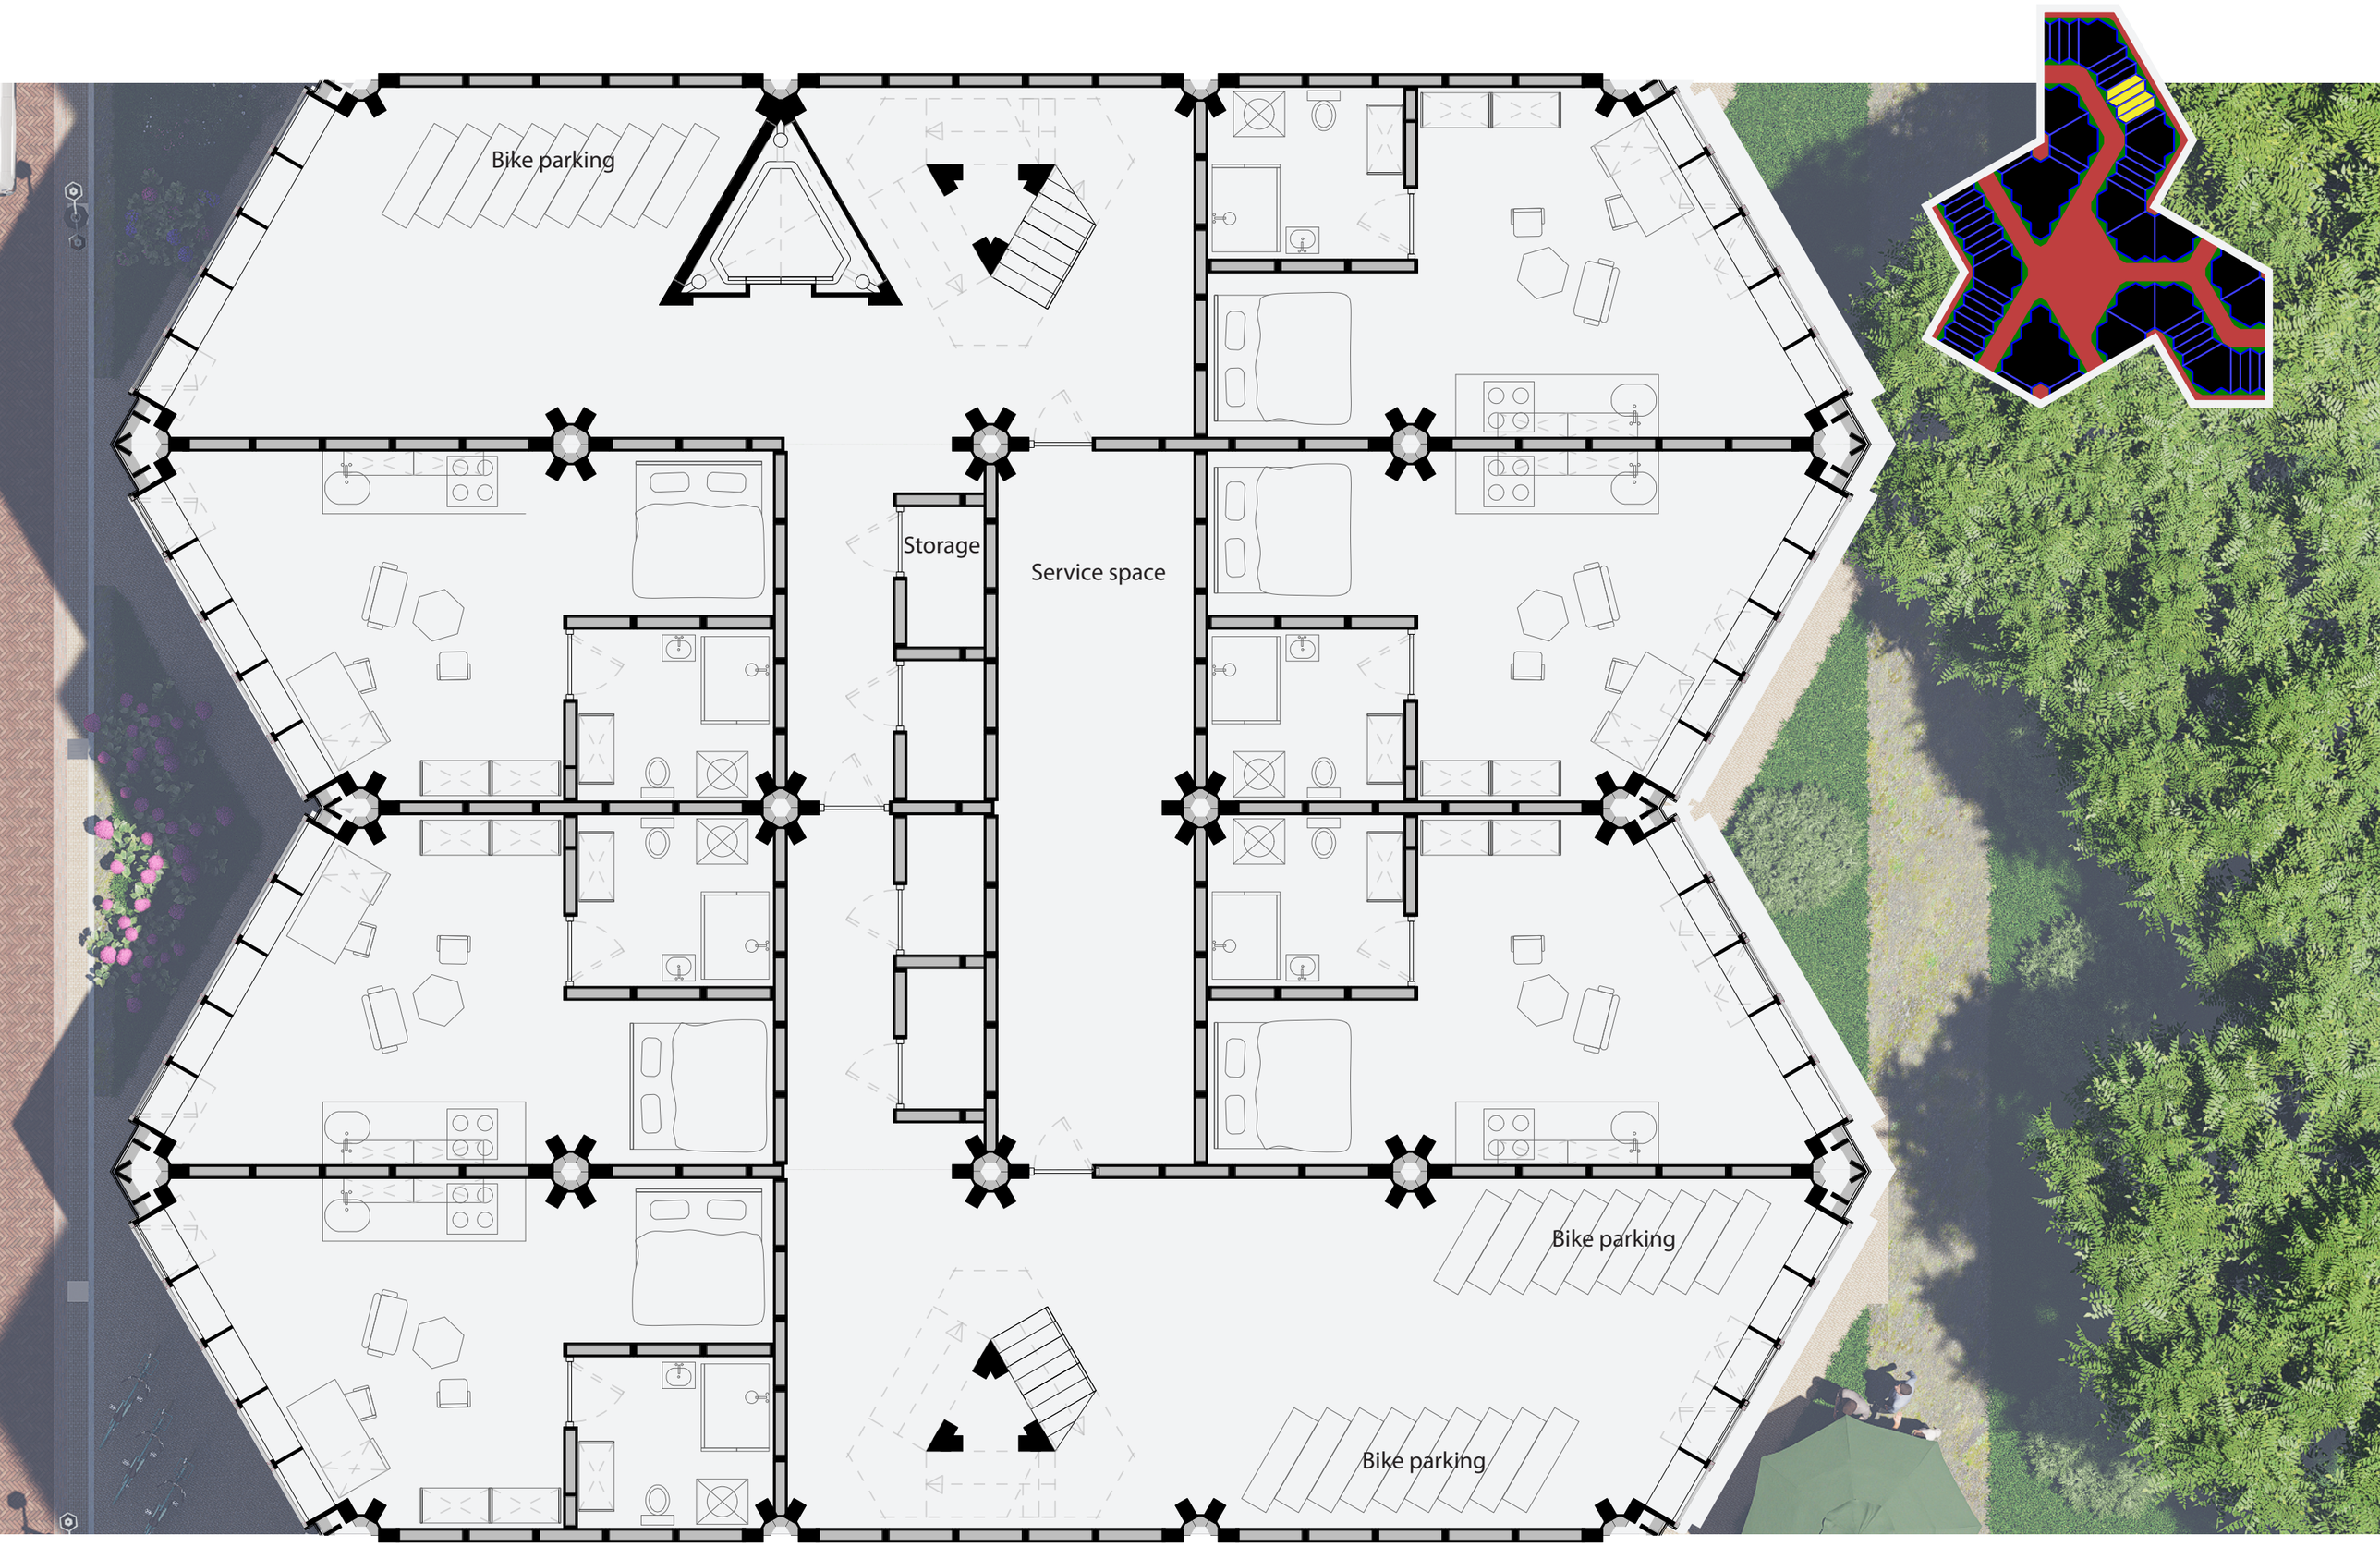


Floorplan: strip, studios (18 units) , ground floor 1:100

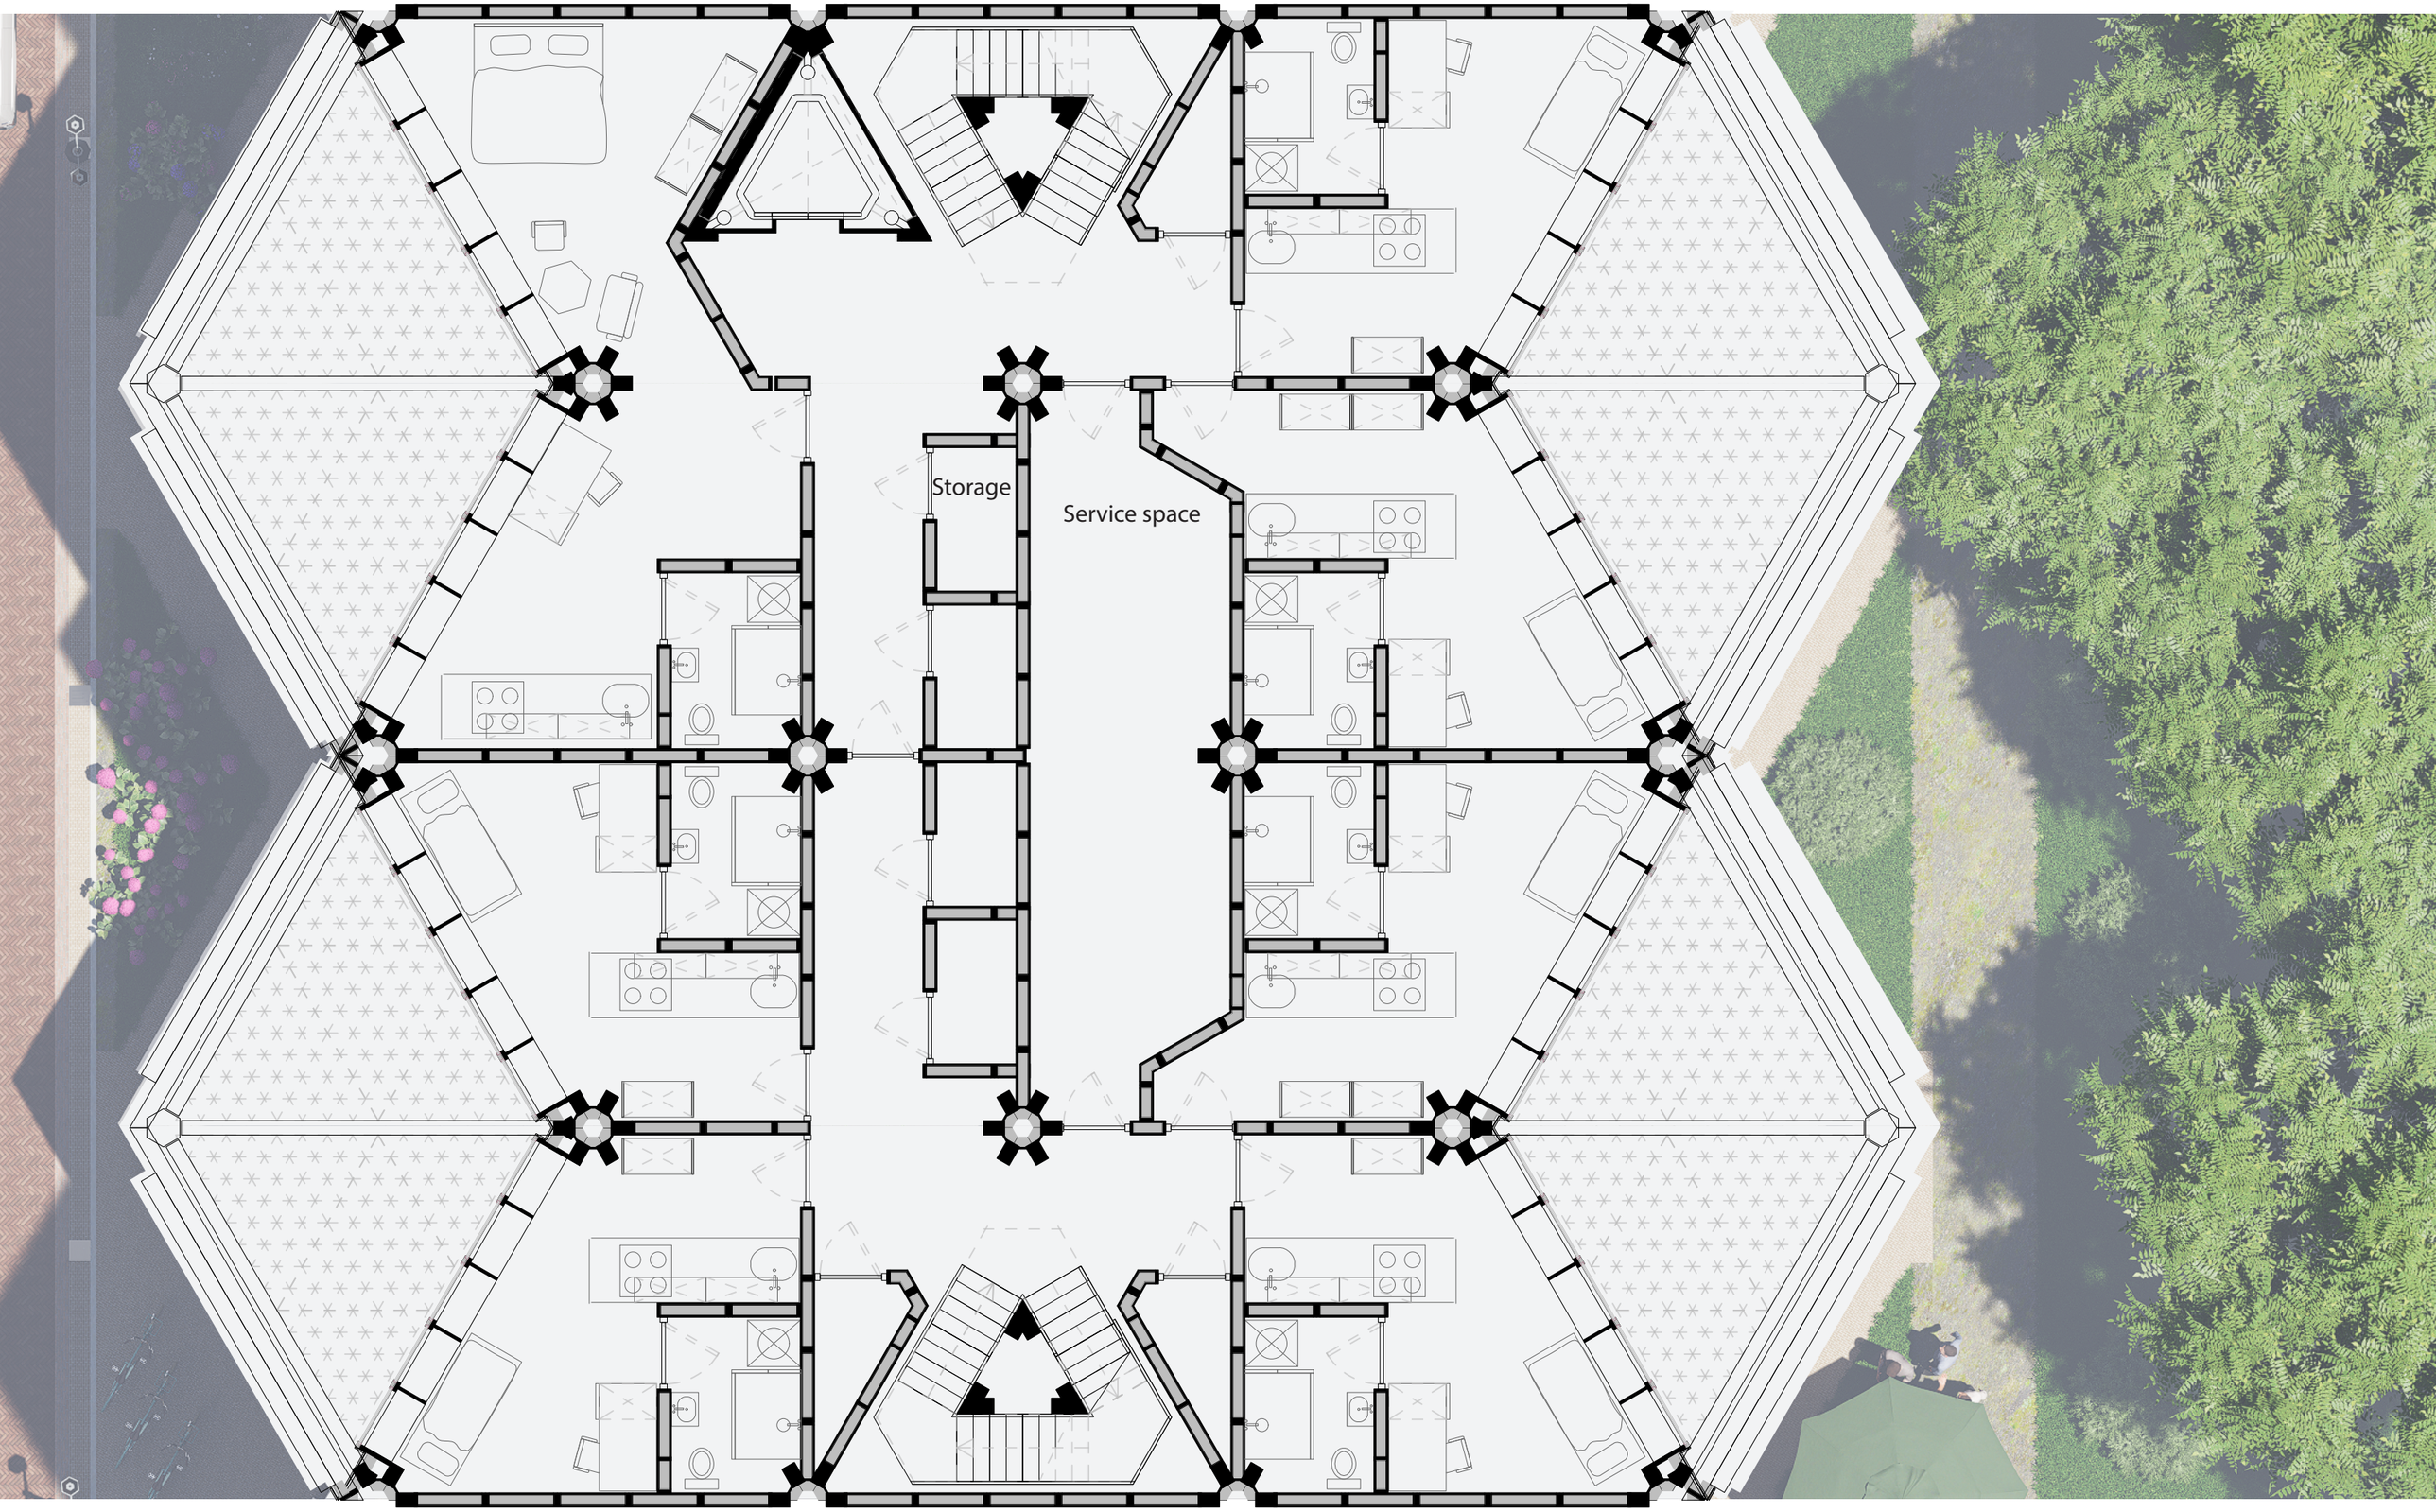

Floorplan: strip, studios (18 units), first floor 1:100

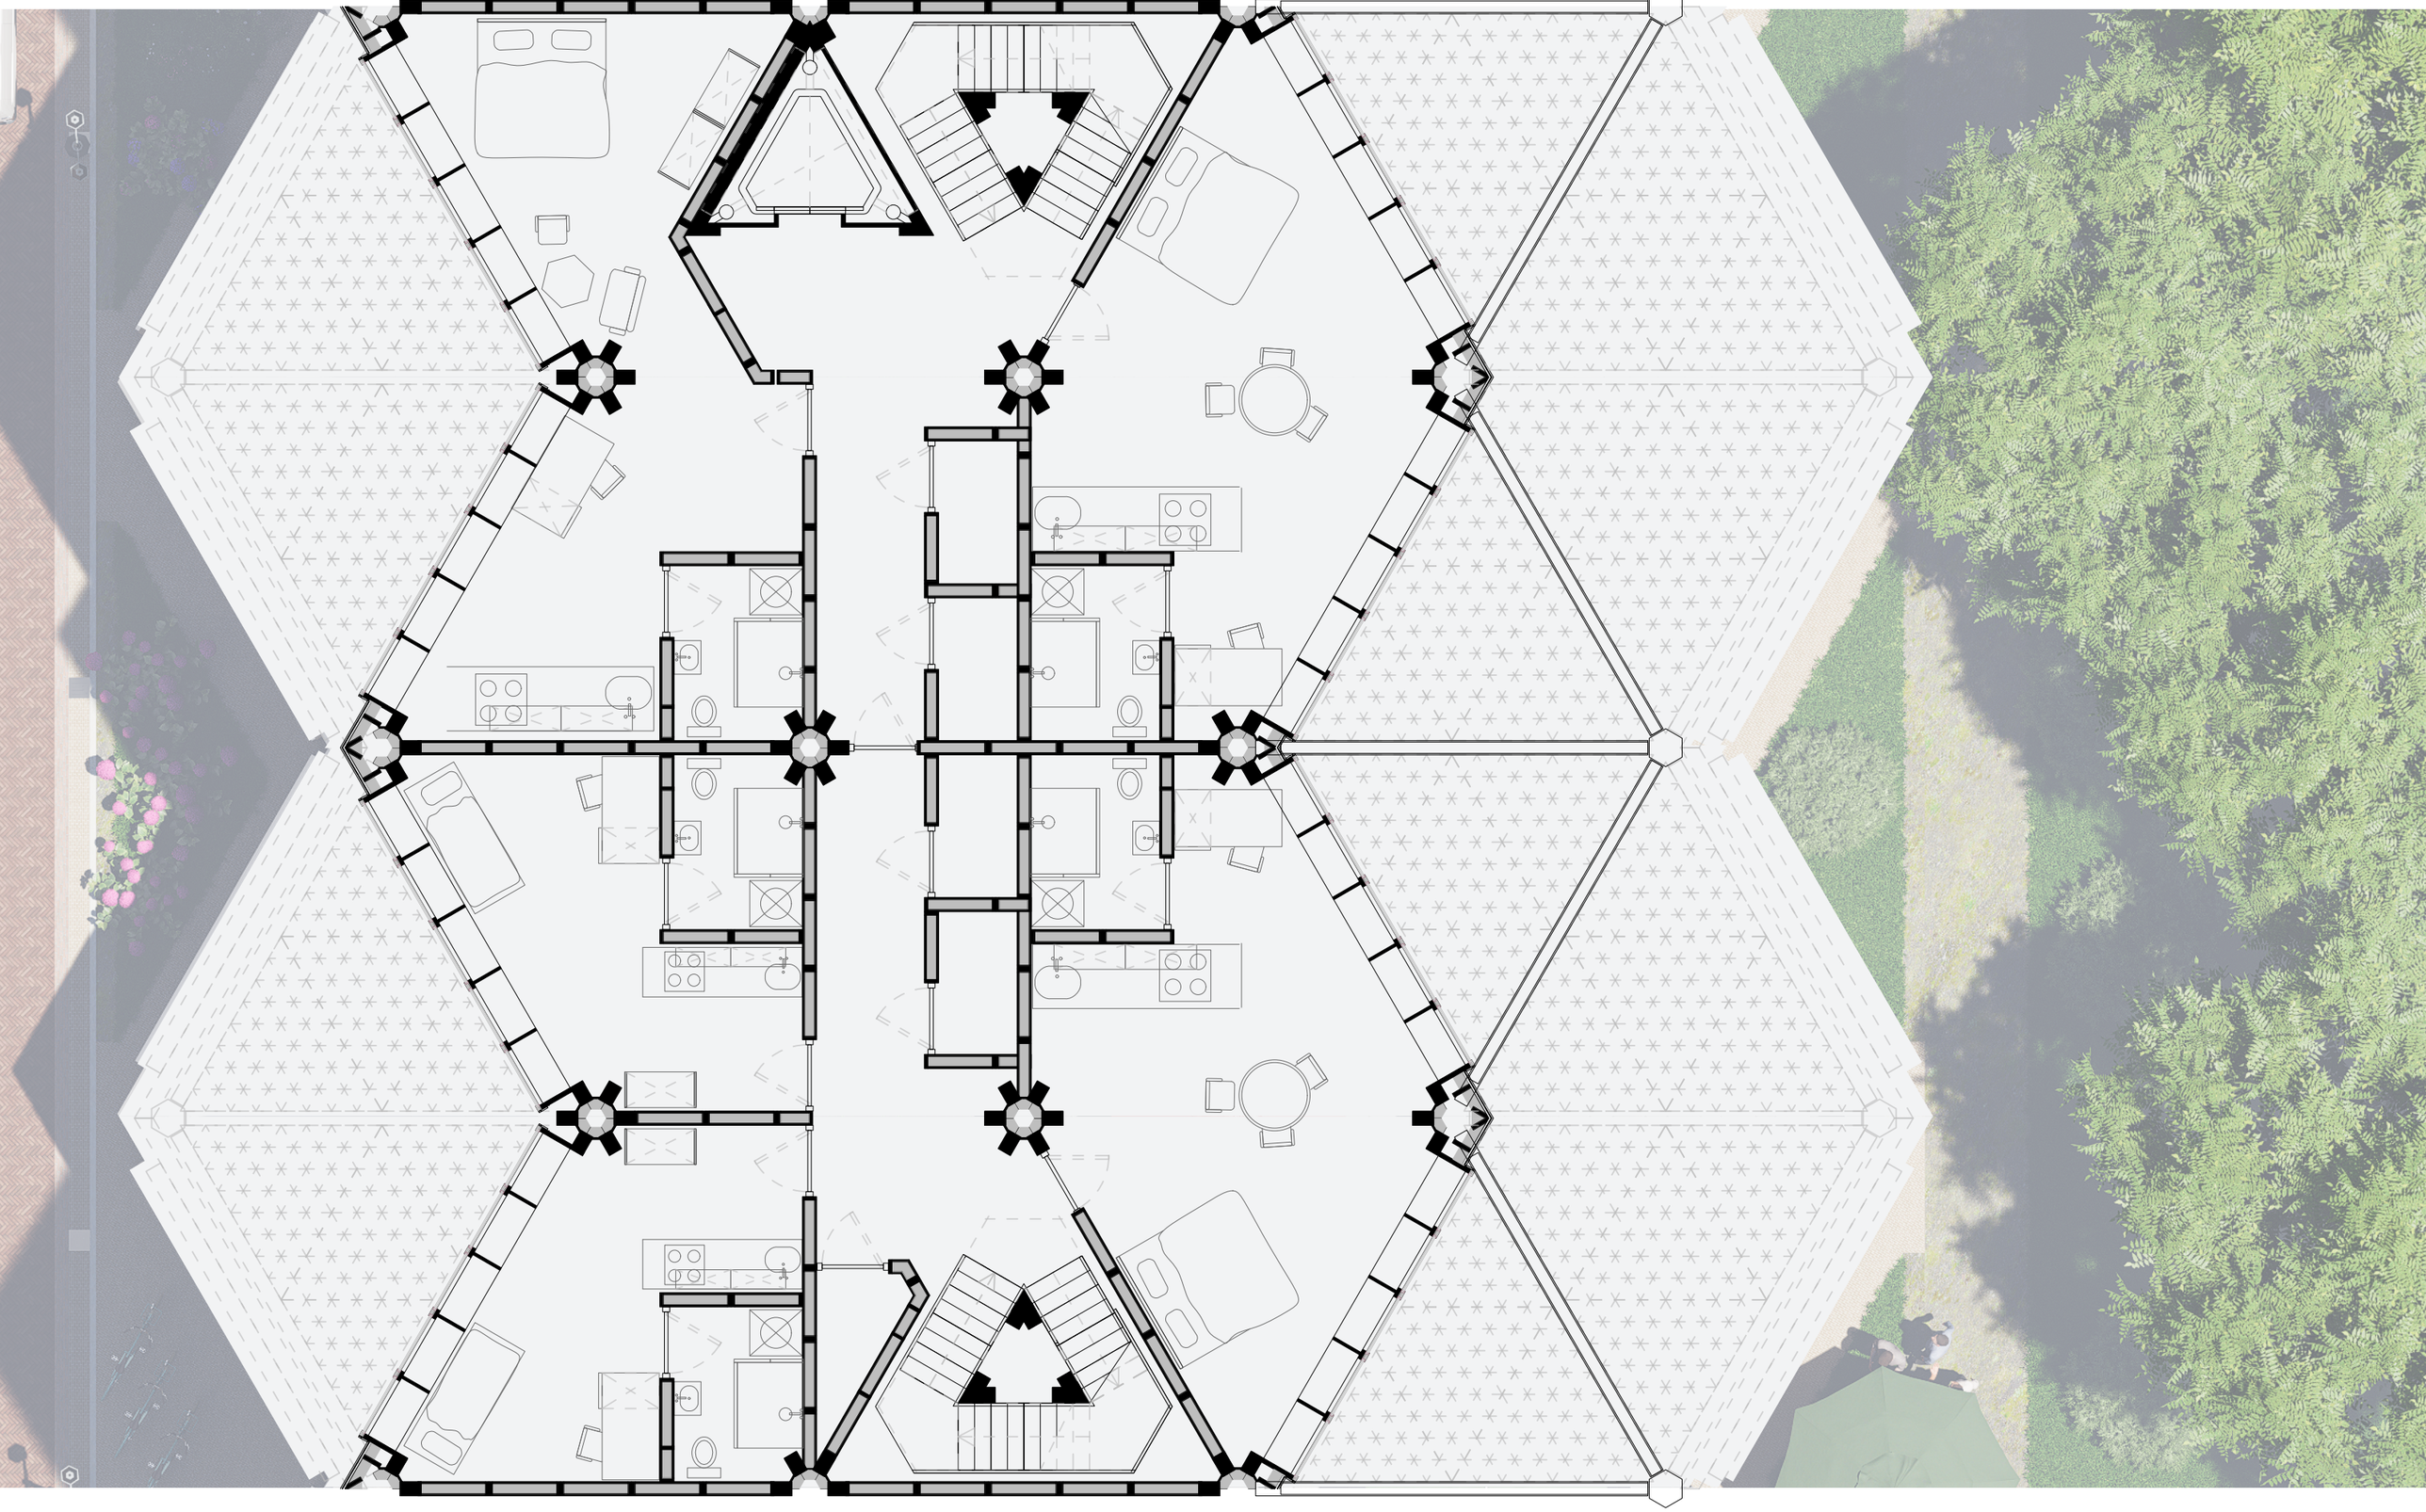


Floorplan: strip, studios (18 units), second floor 1:100

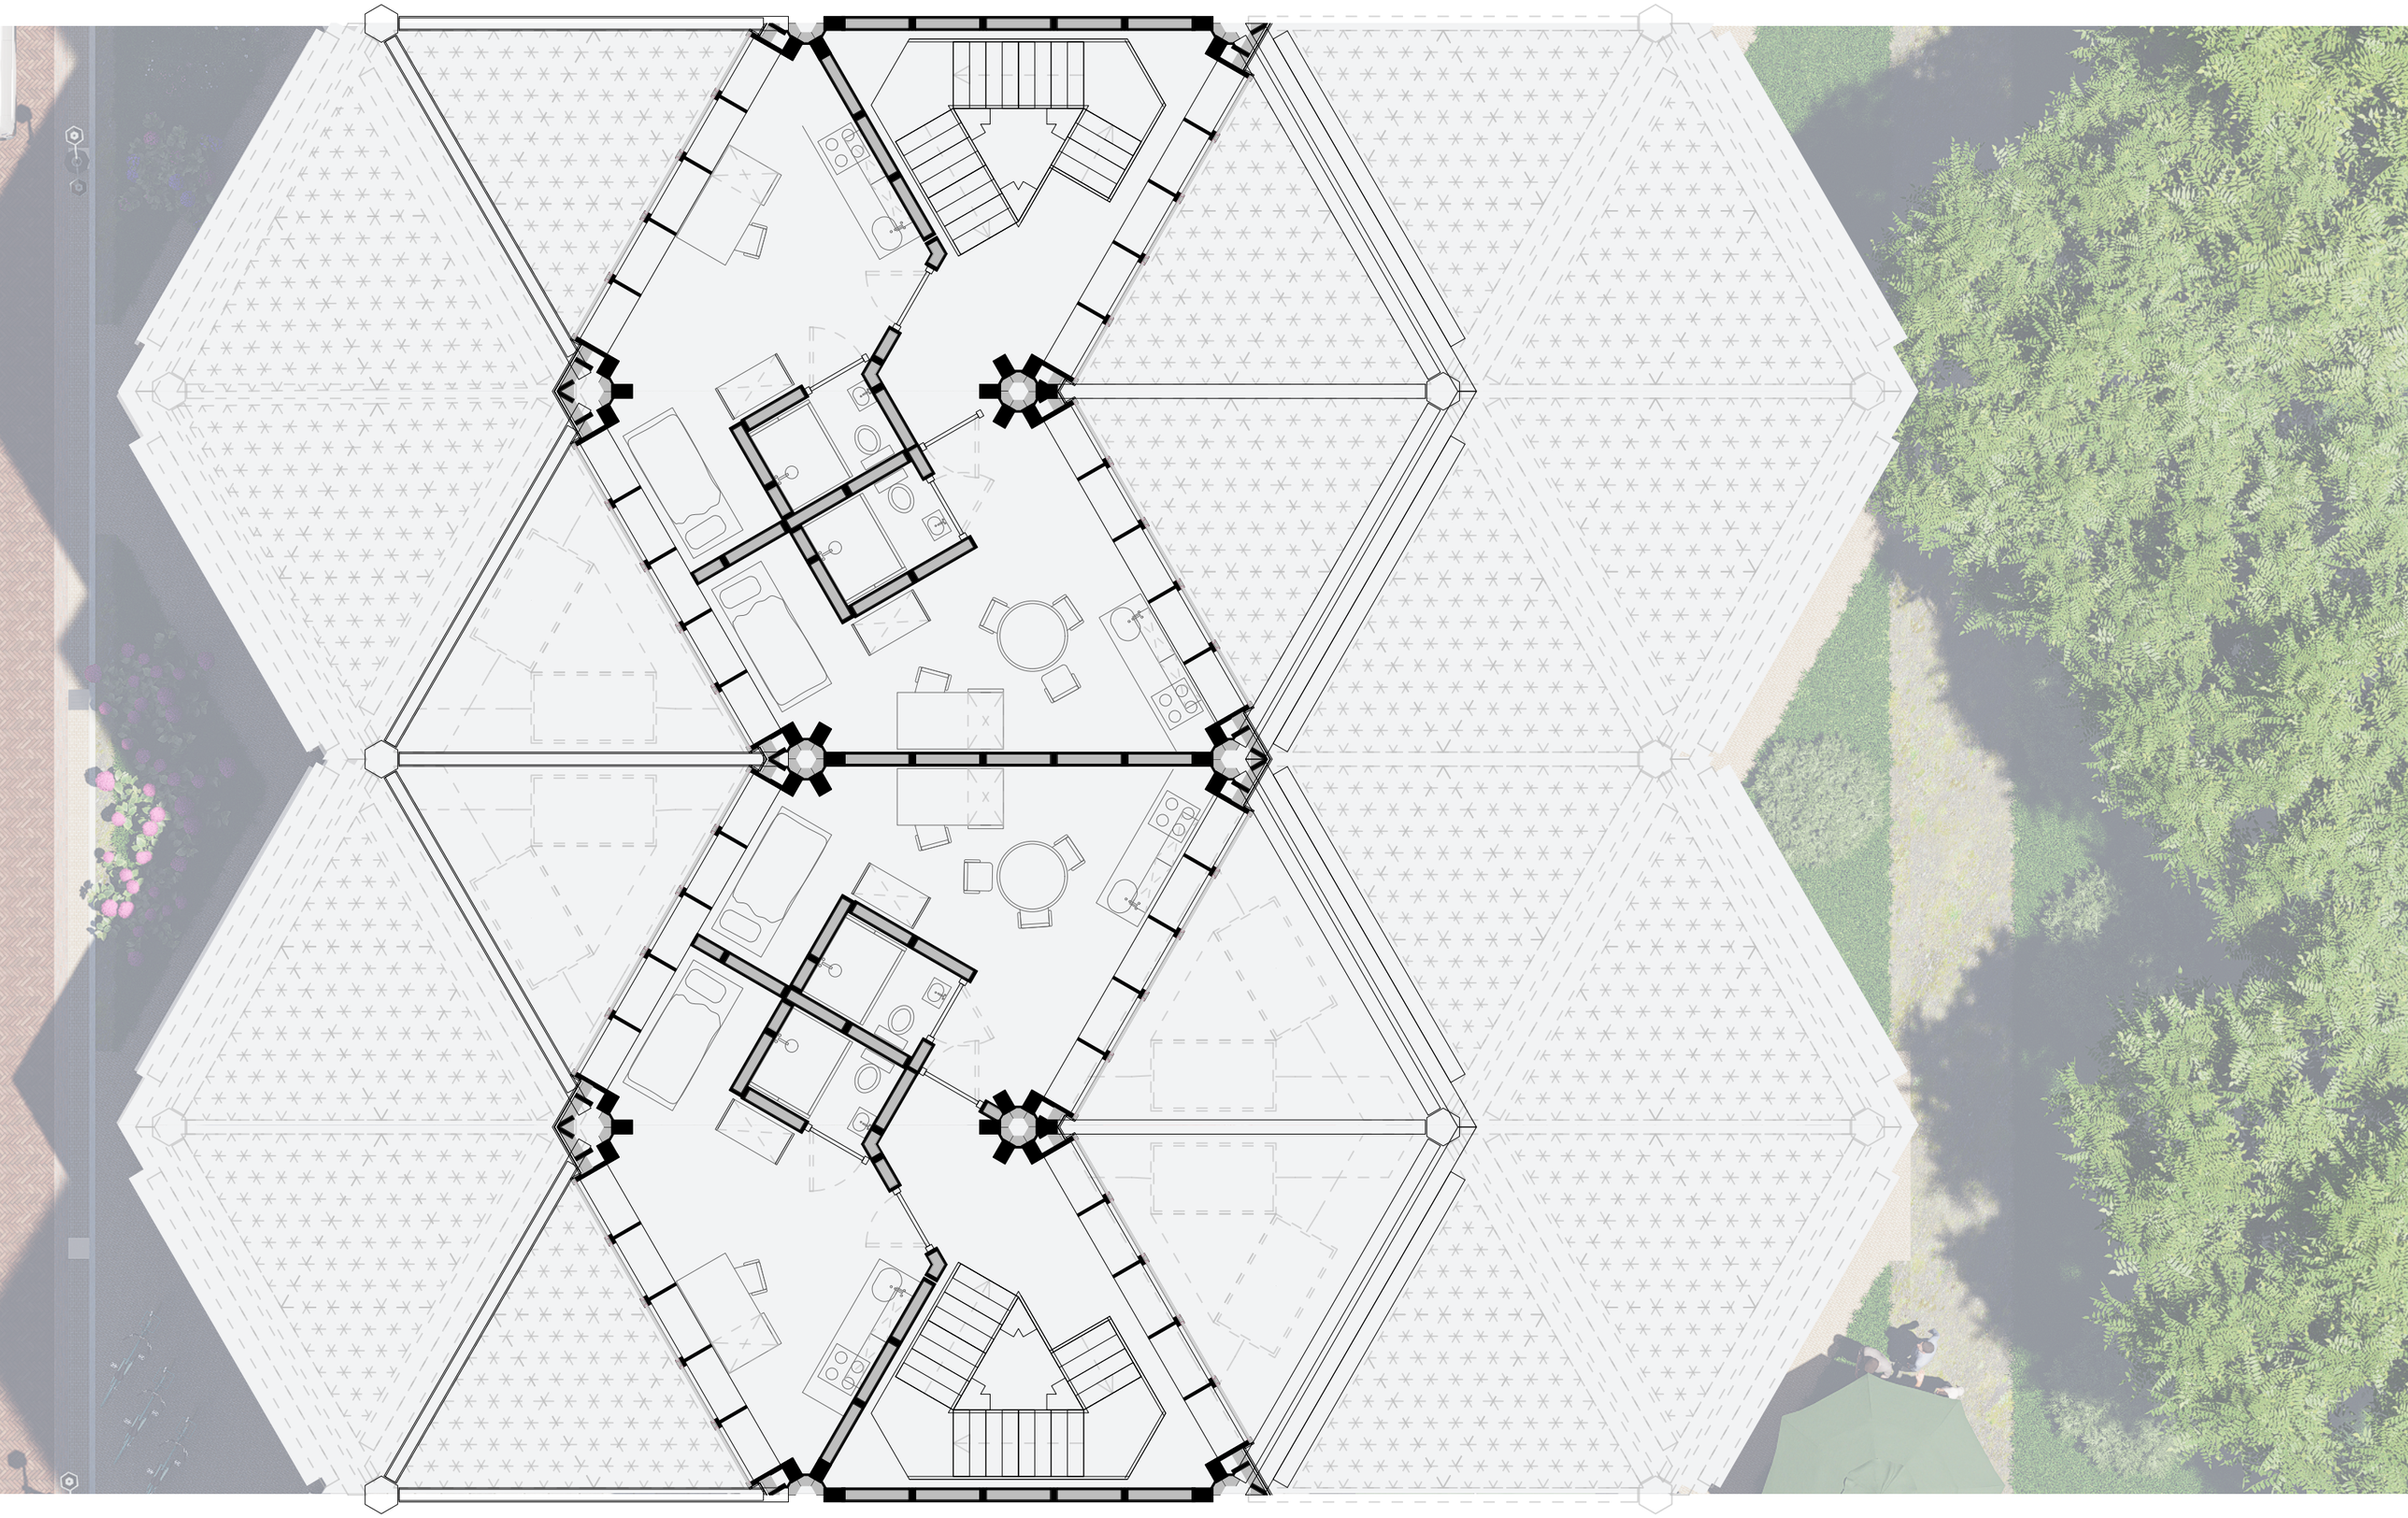


Floorplan: strip, studios (18 units), third floor 1:100




Floorplan: strip, studios (18 units), roof, 1:100

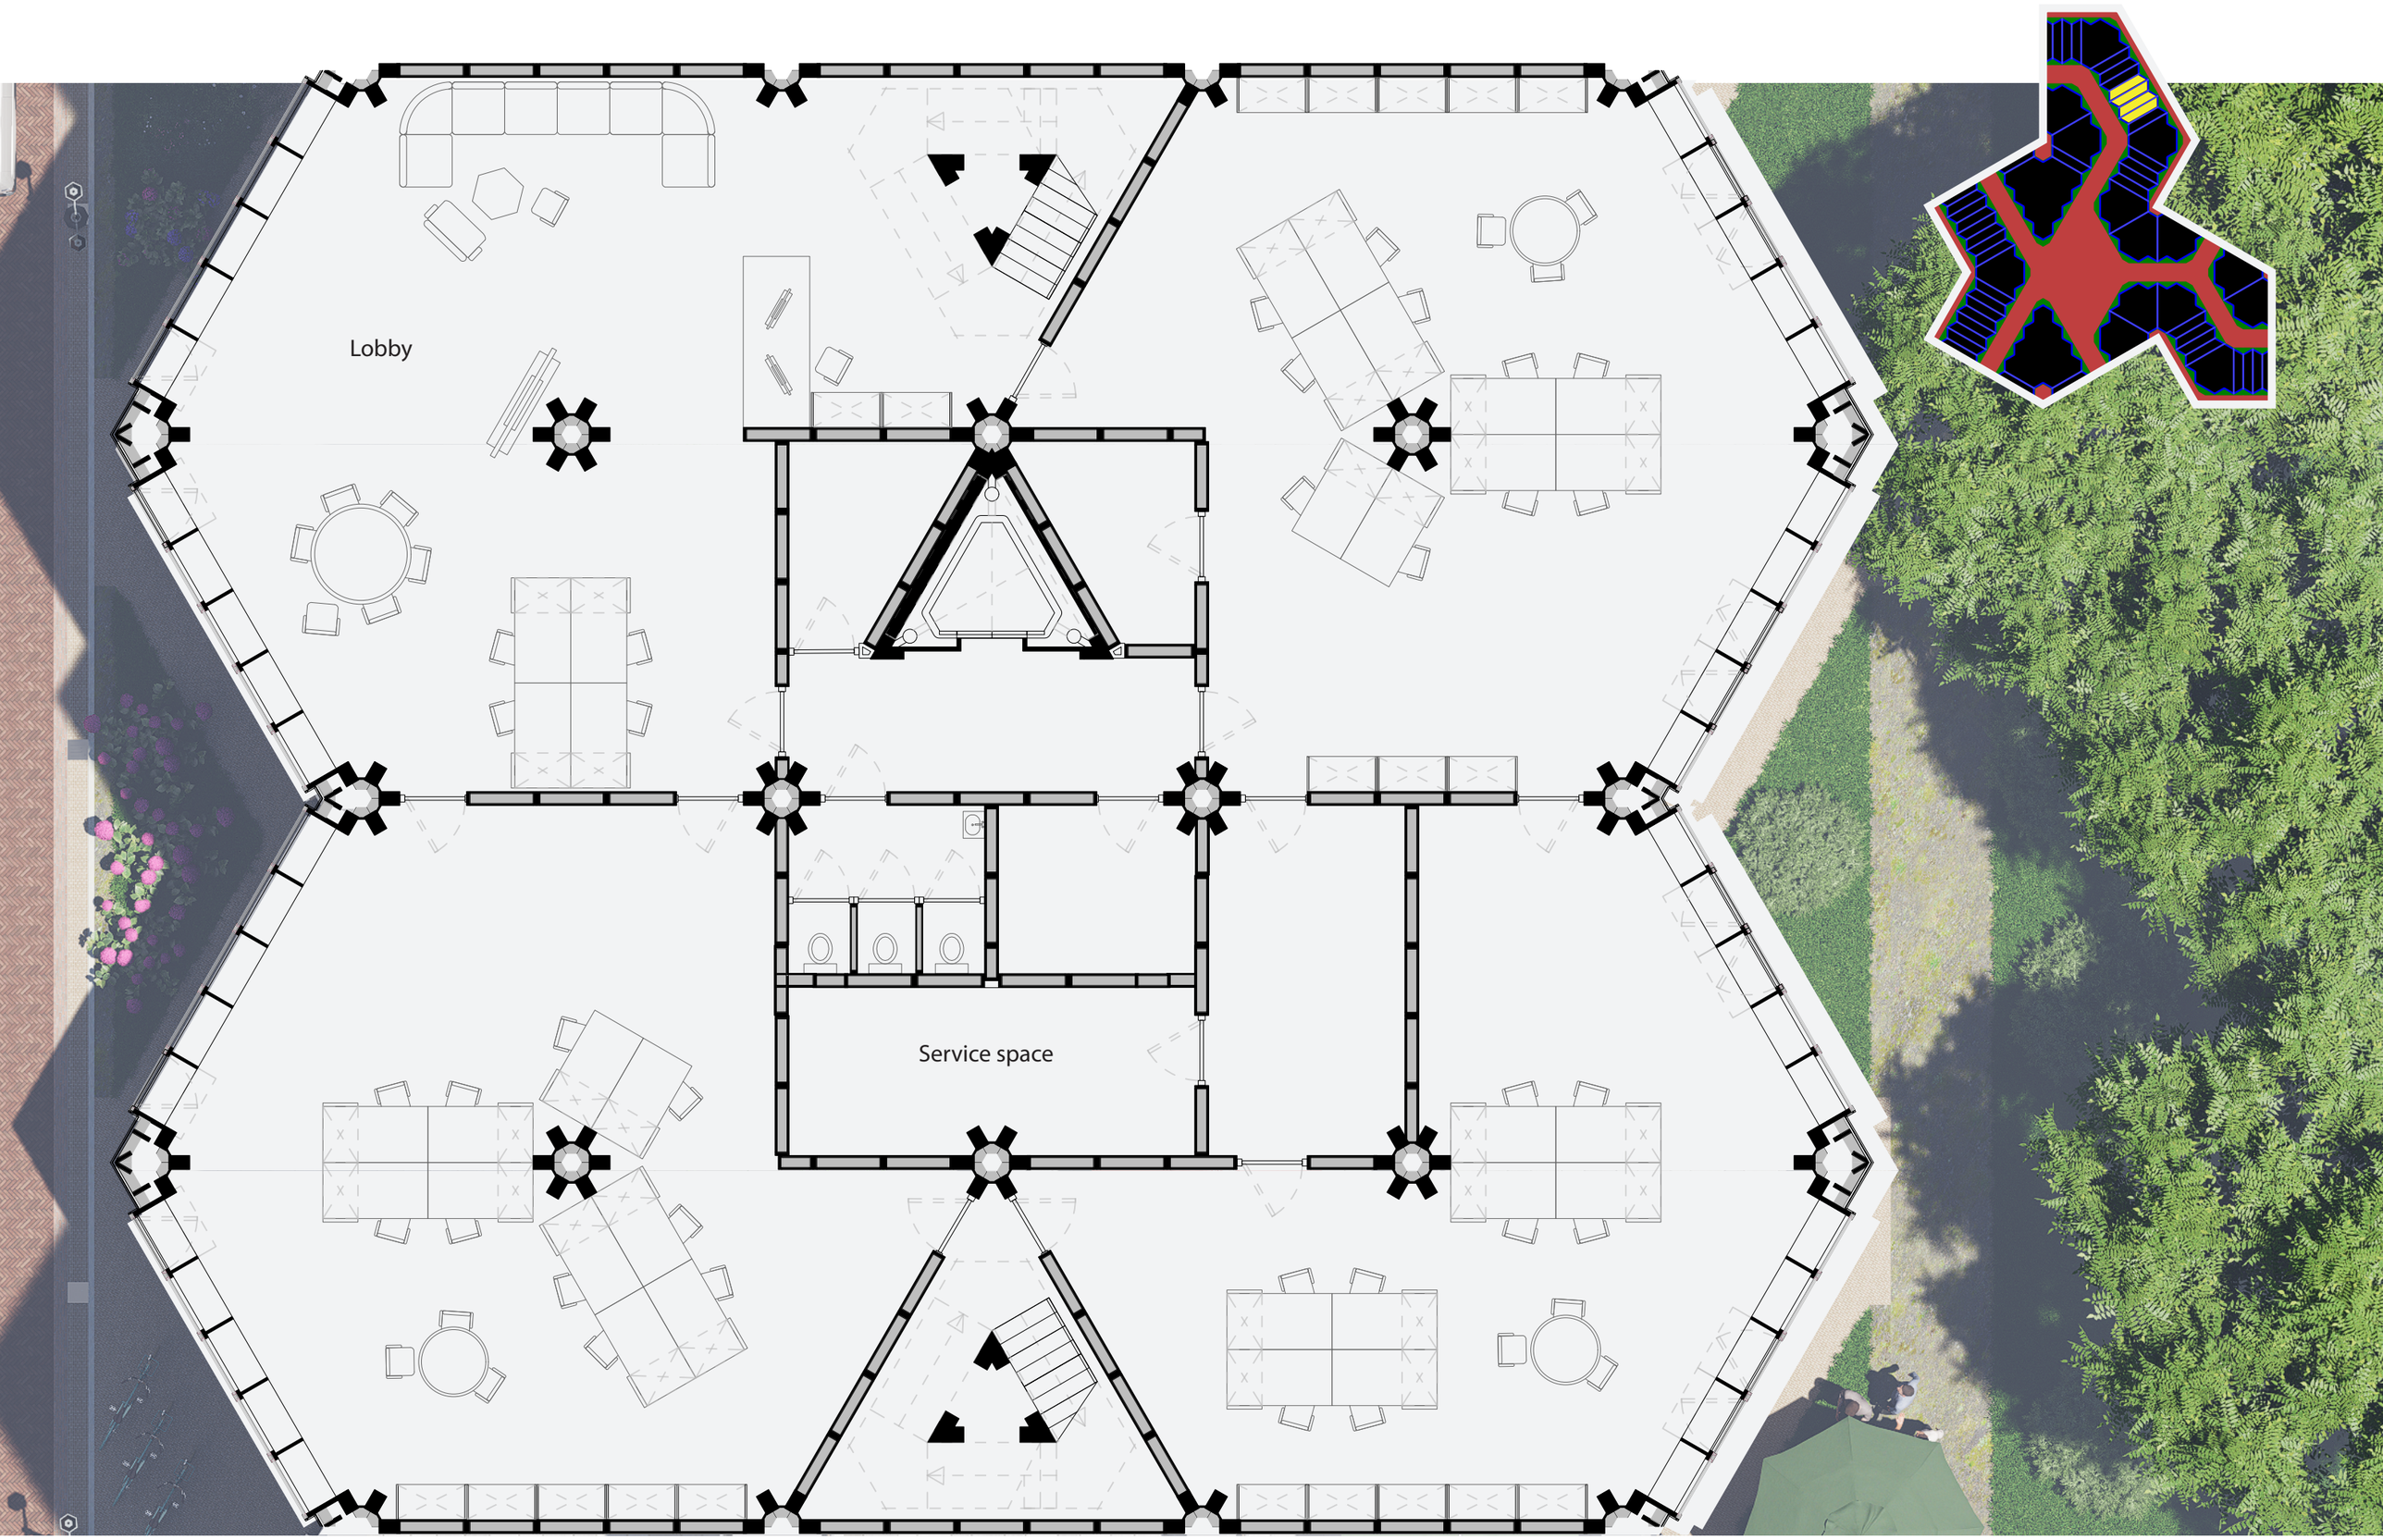


Floorplan: strip, office, ground floor 1:100

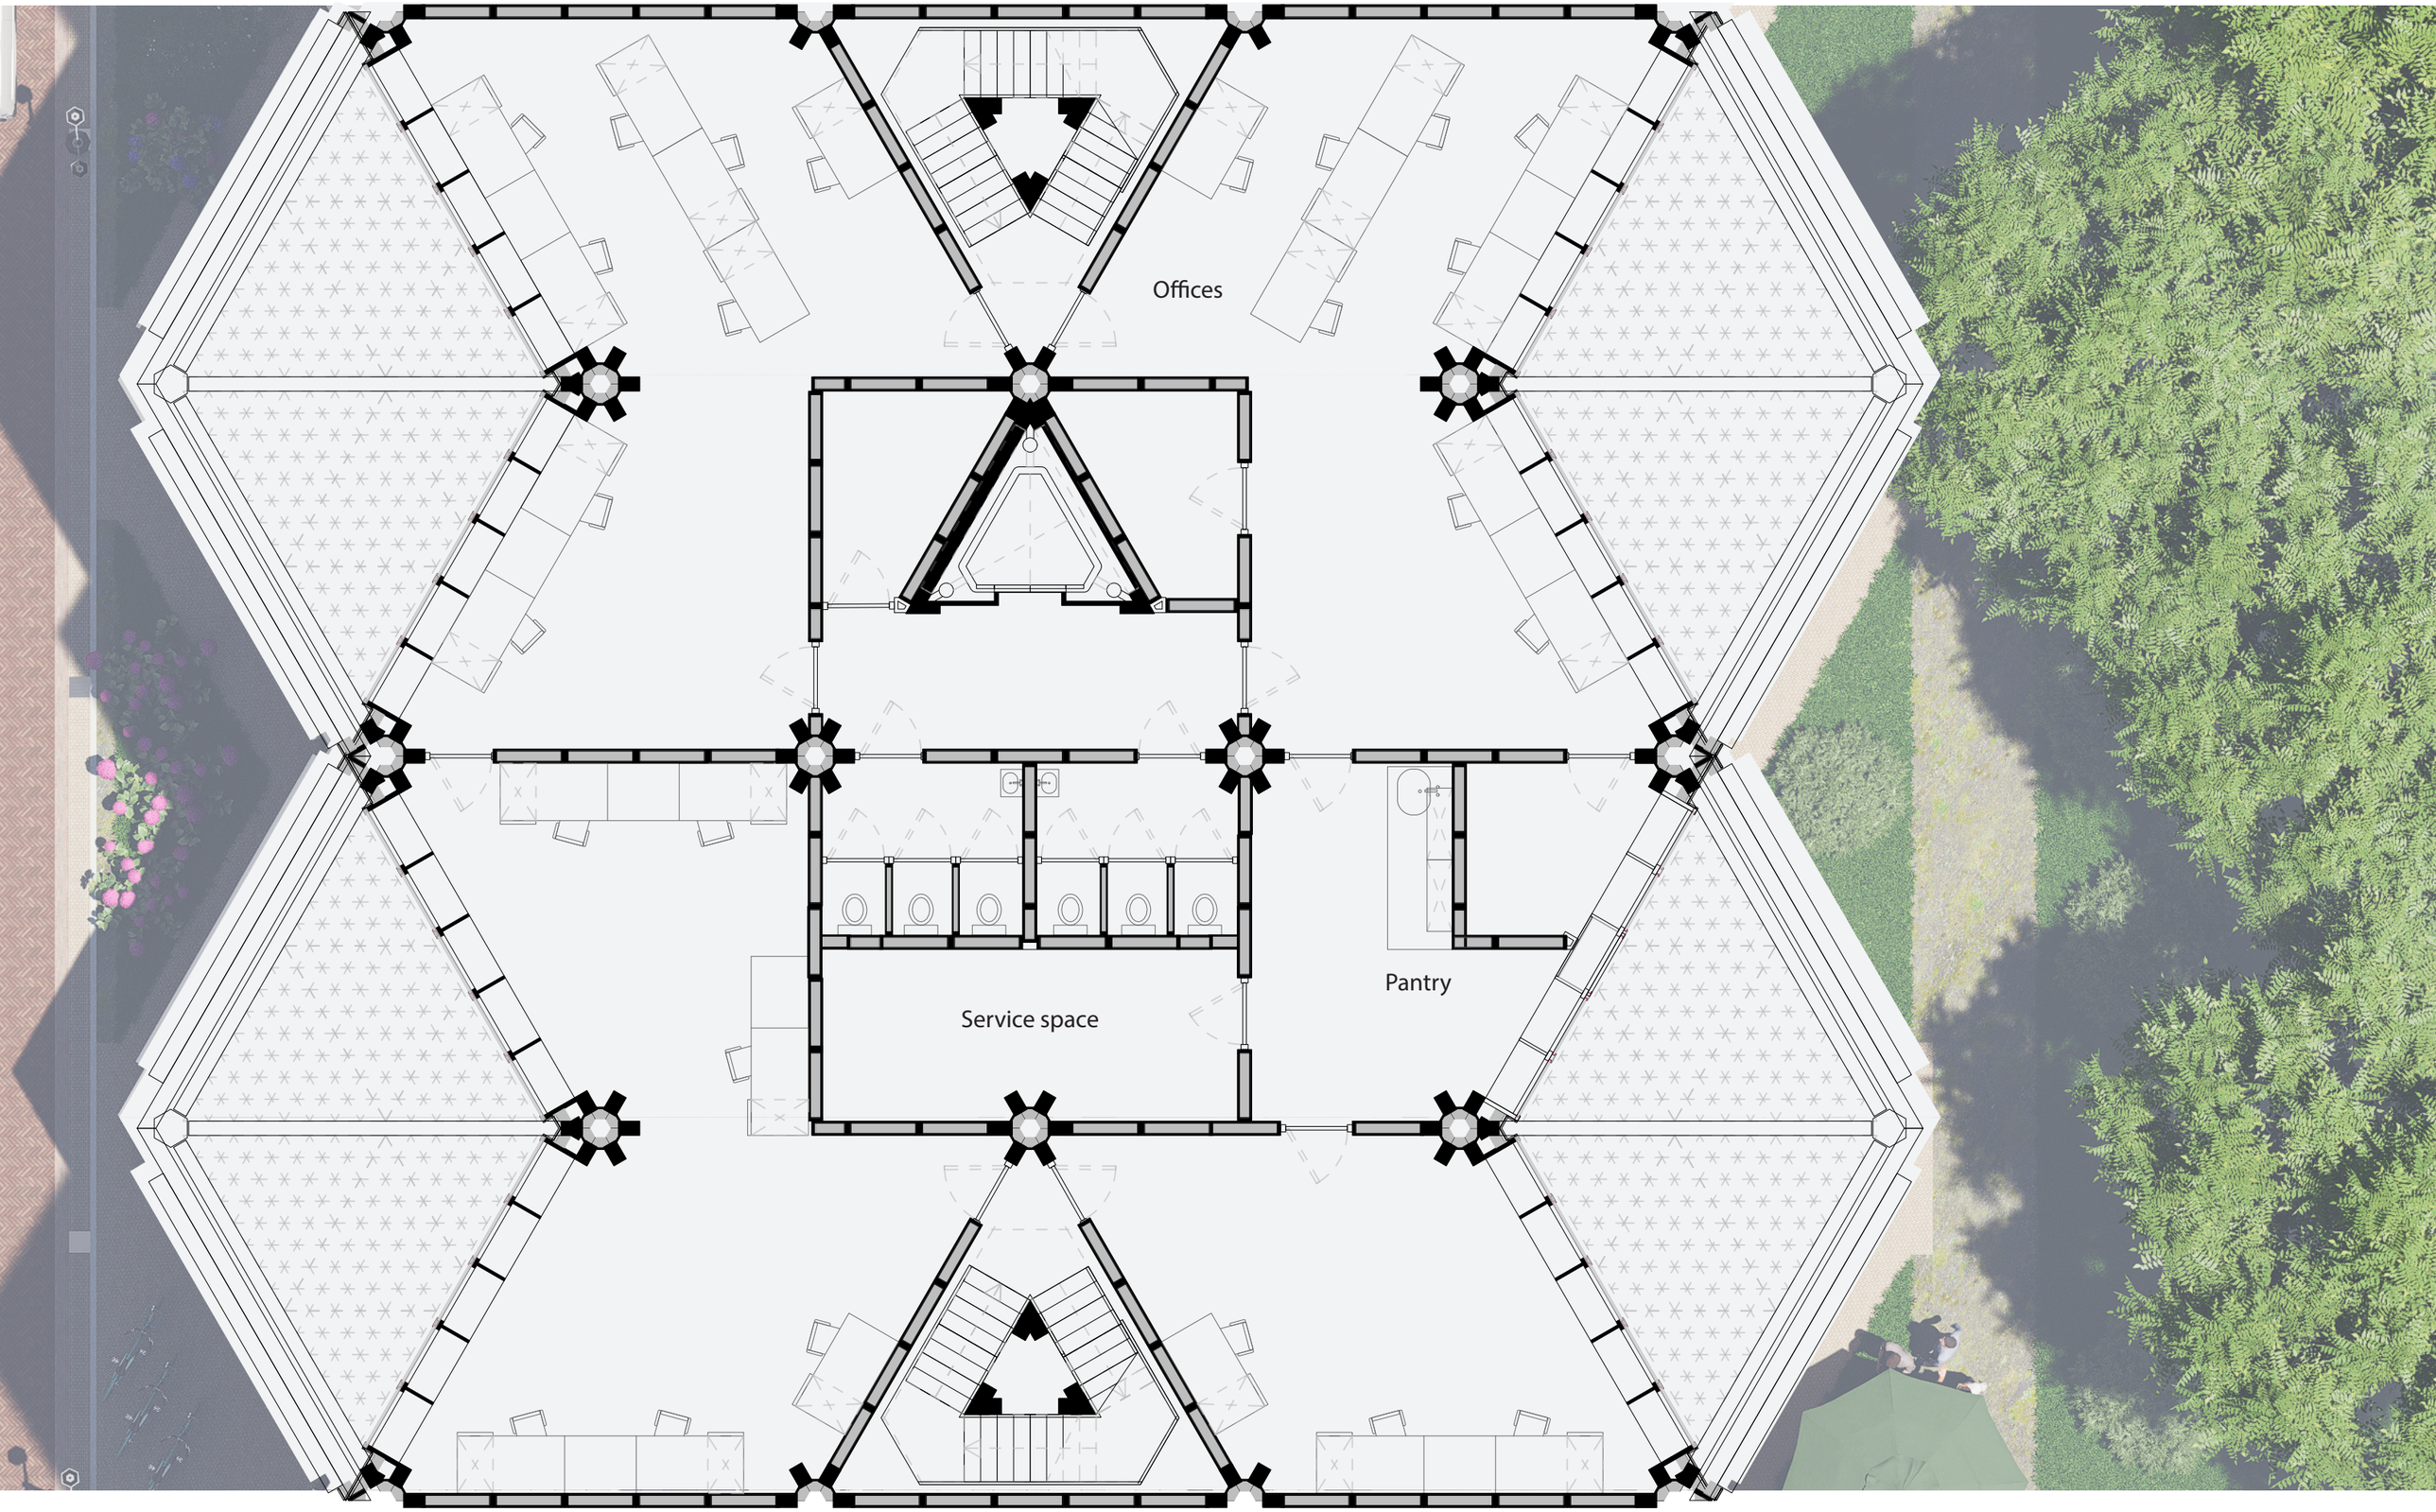


Floorplan: strip, office, first floor 1:100

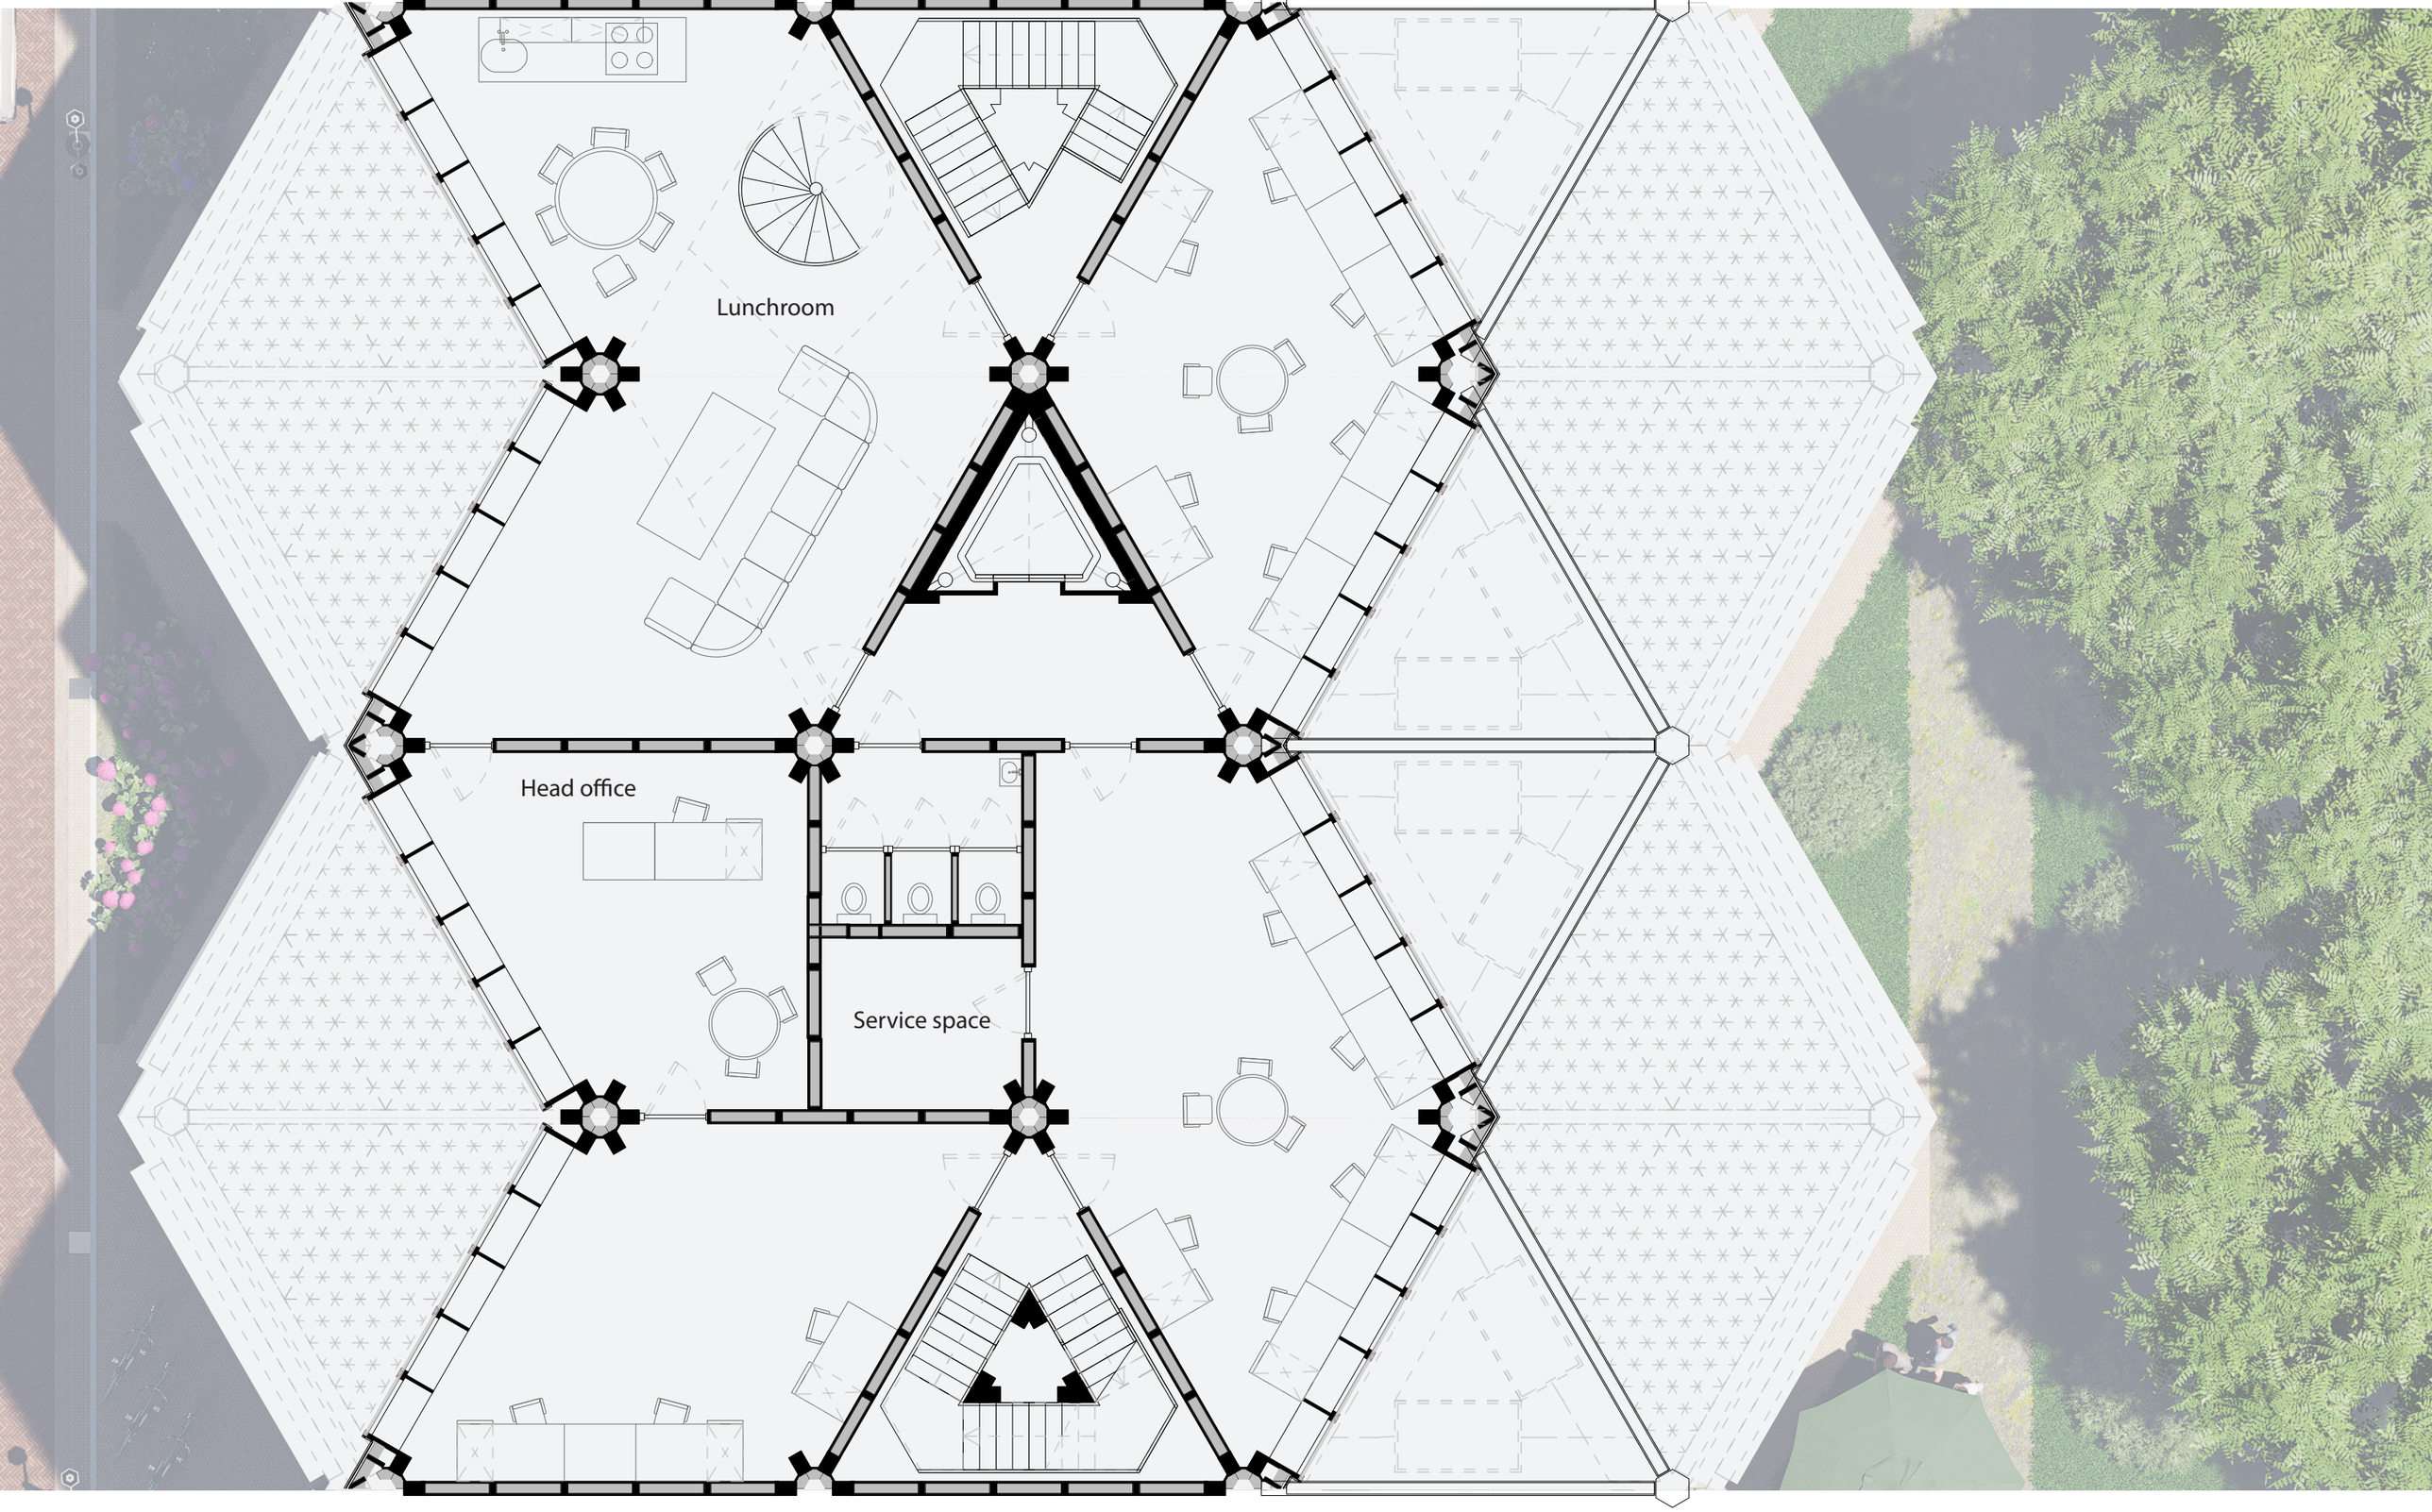


Floorplan: strip, office, second floor 1:100

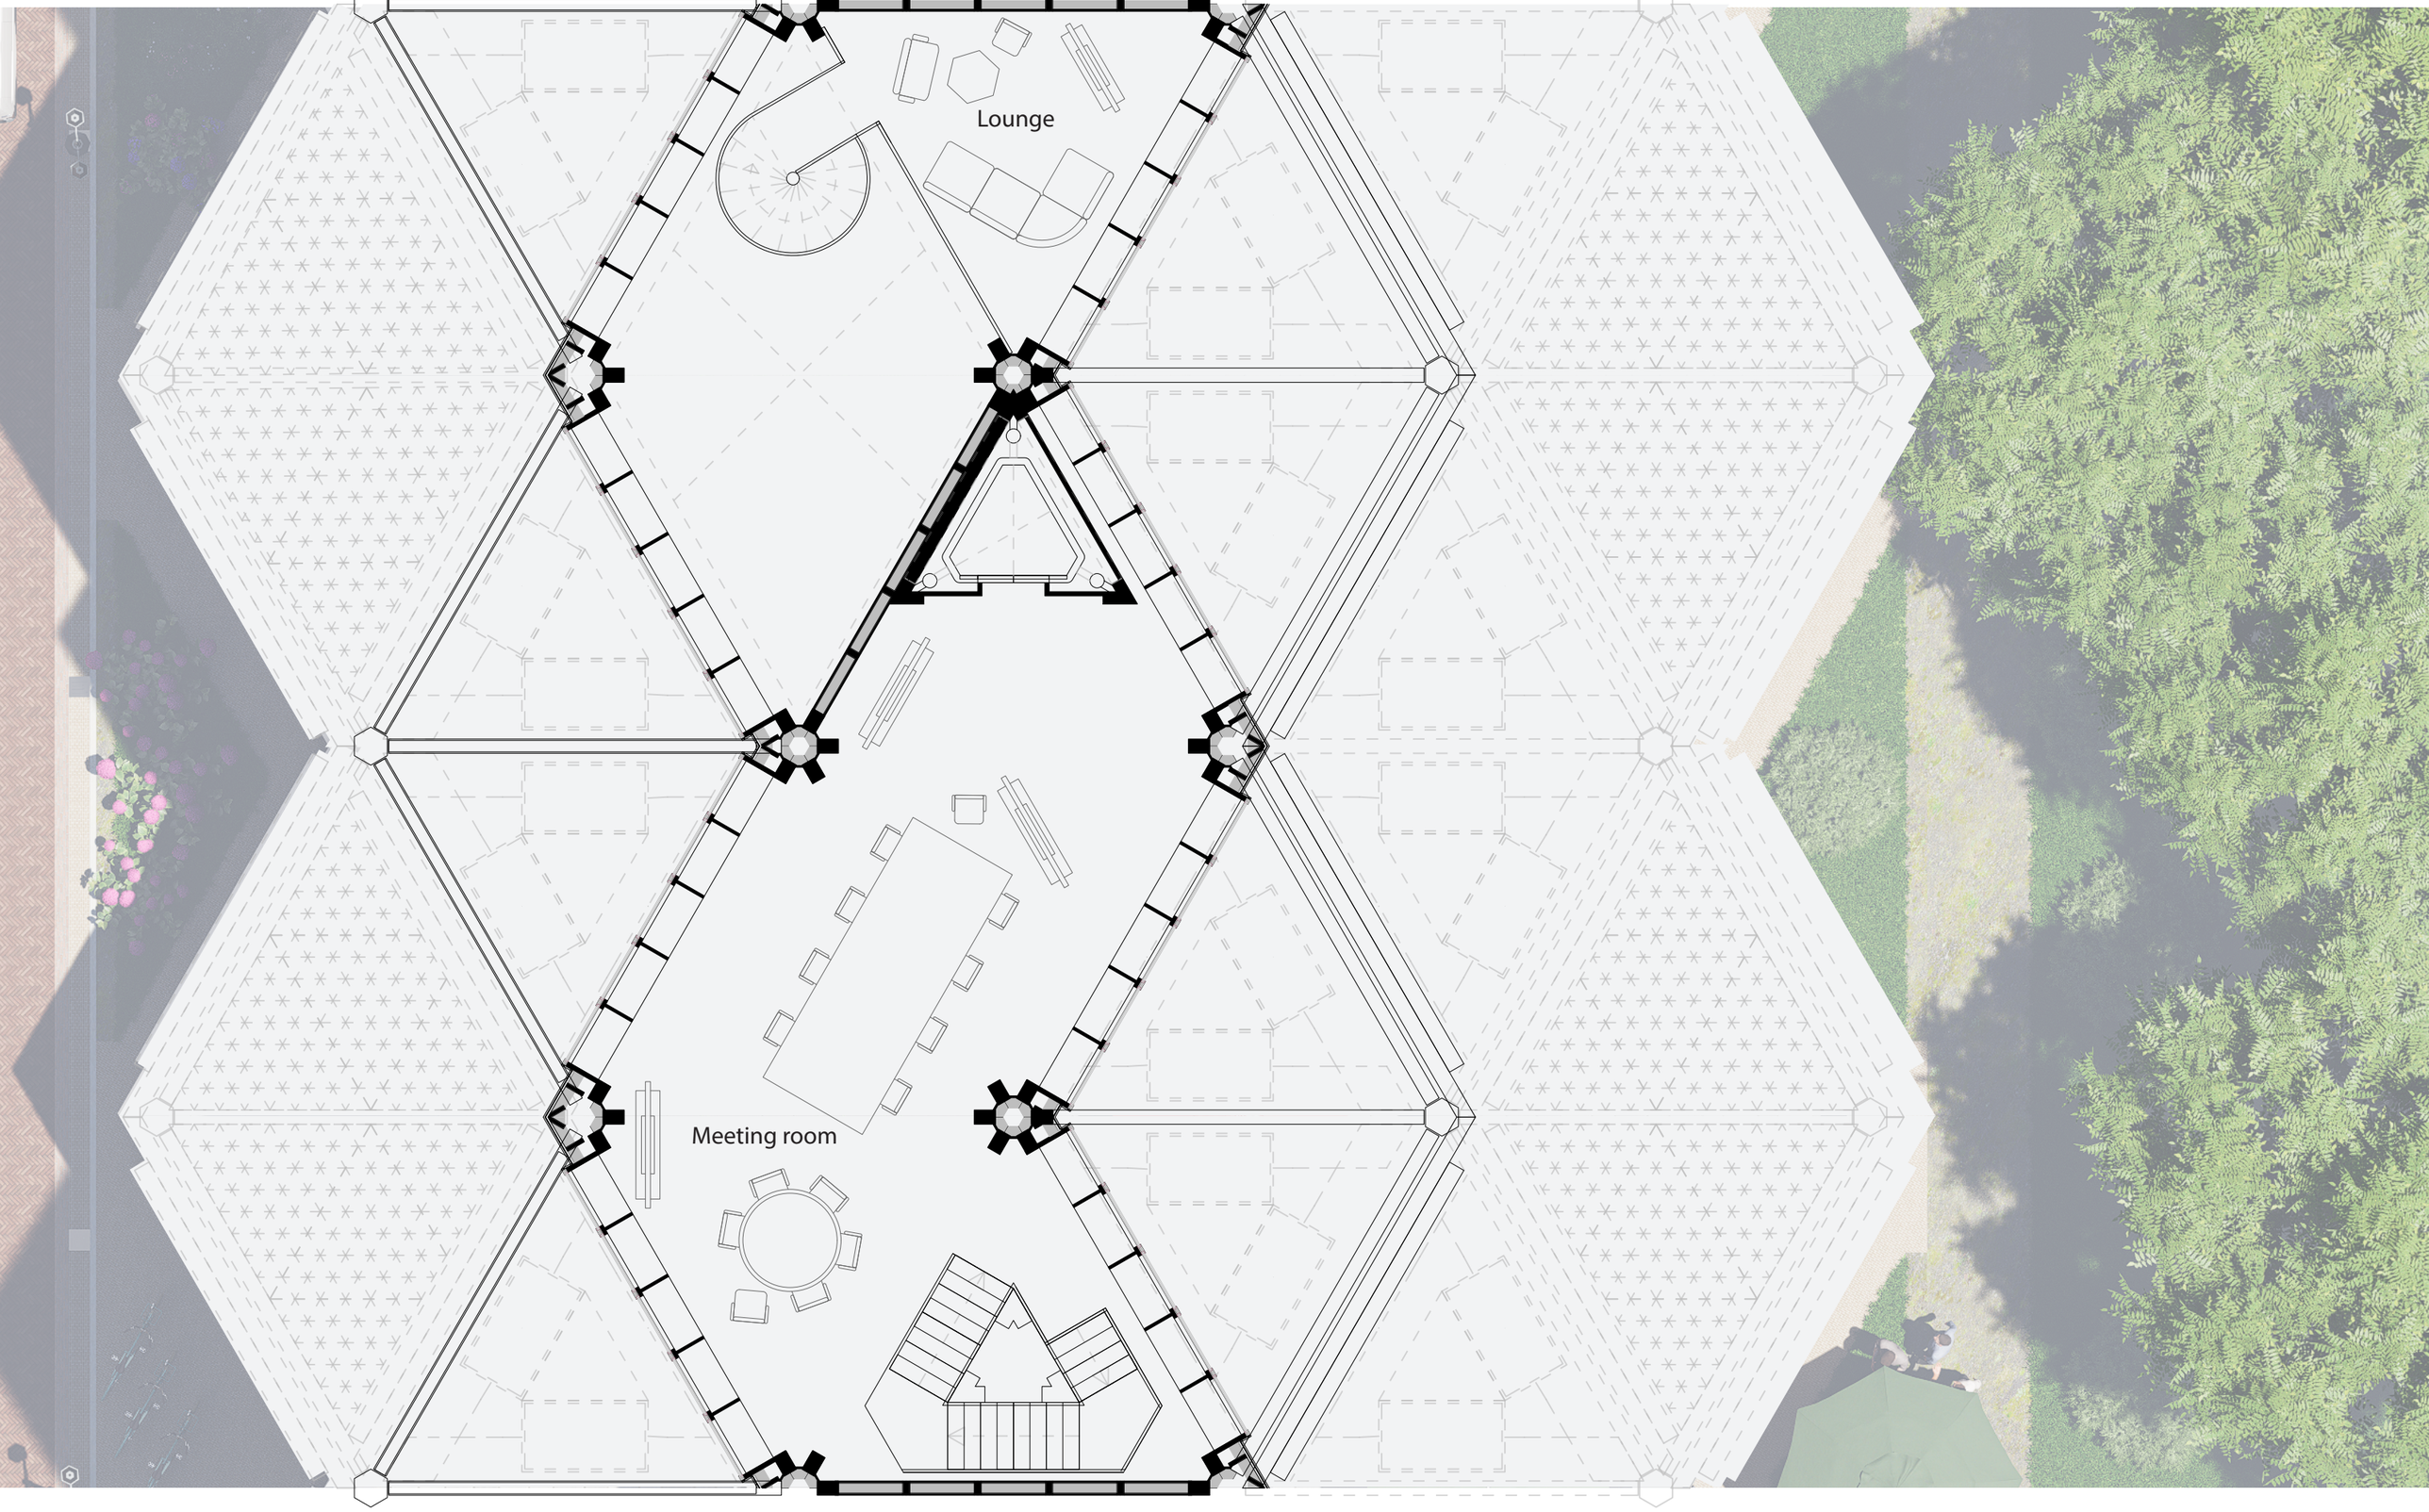

Floorplan: strip, office, third floor 1:100

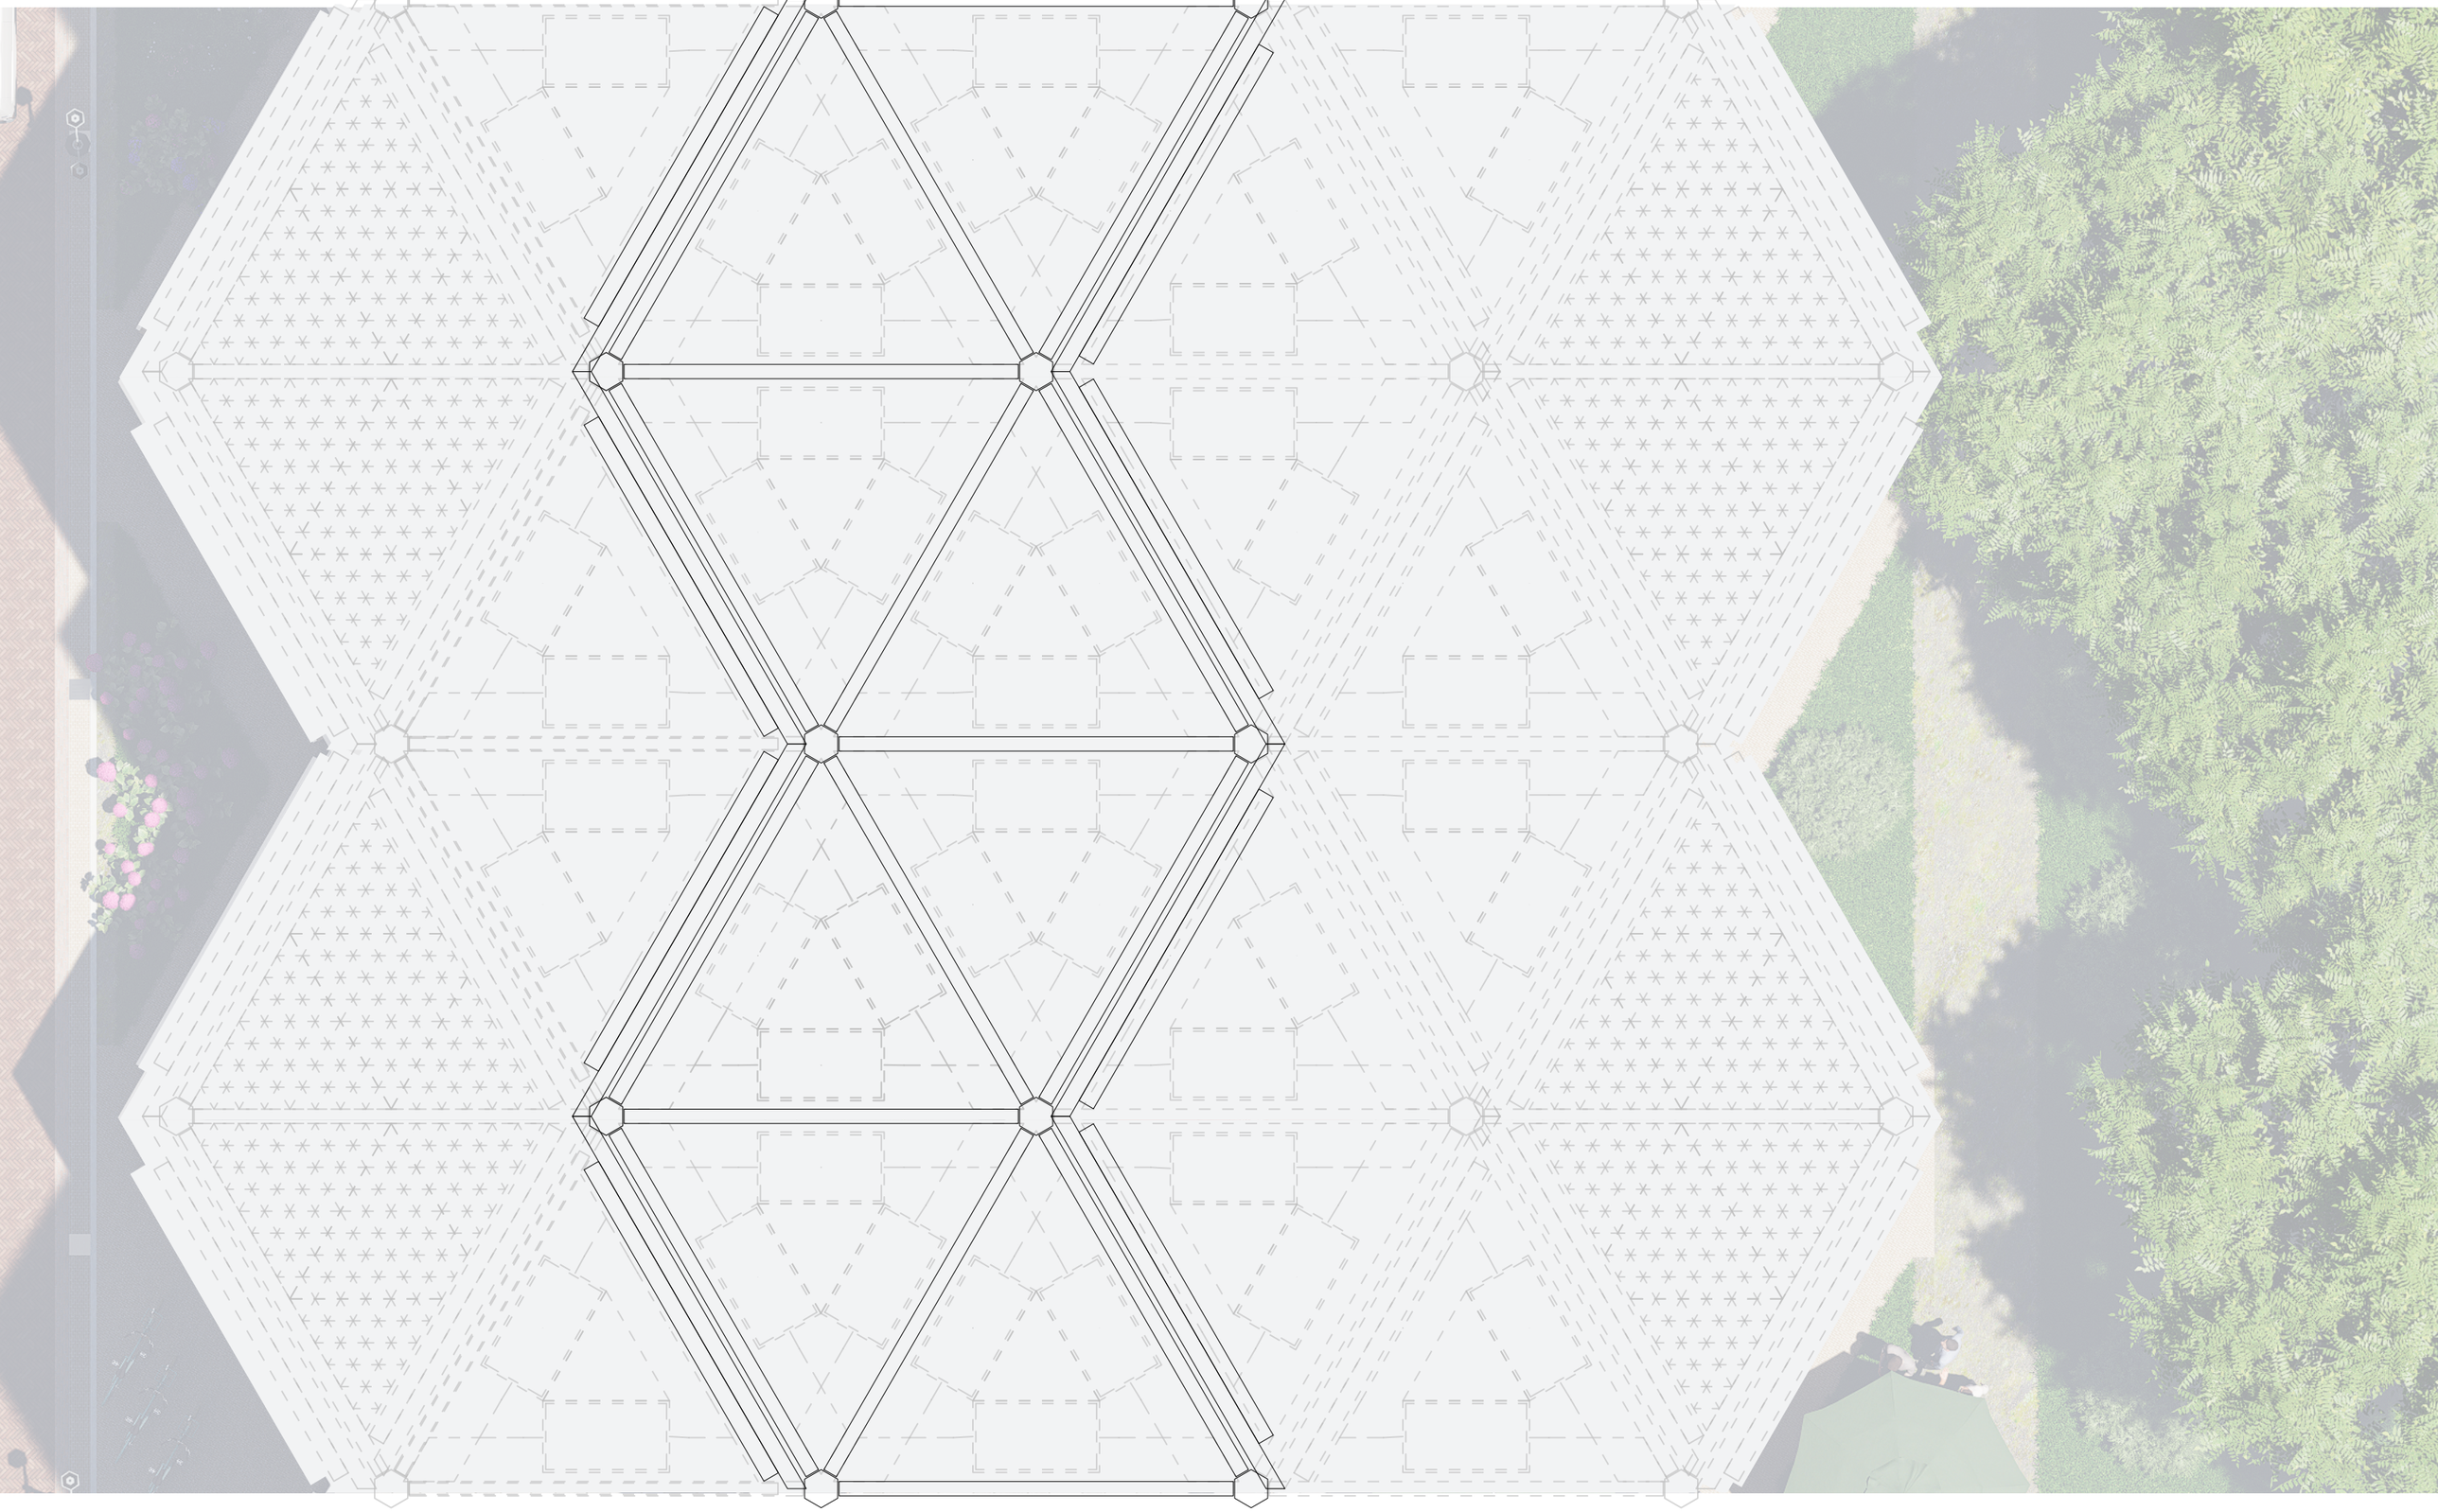


Floorplan: strip, office, roof, 1:100

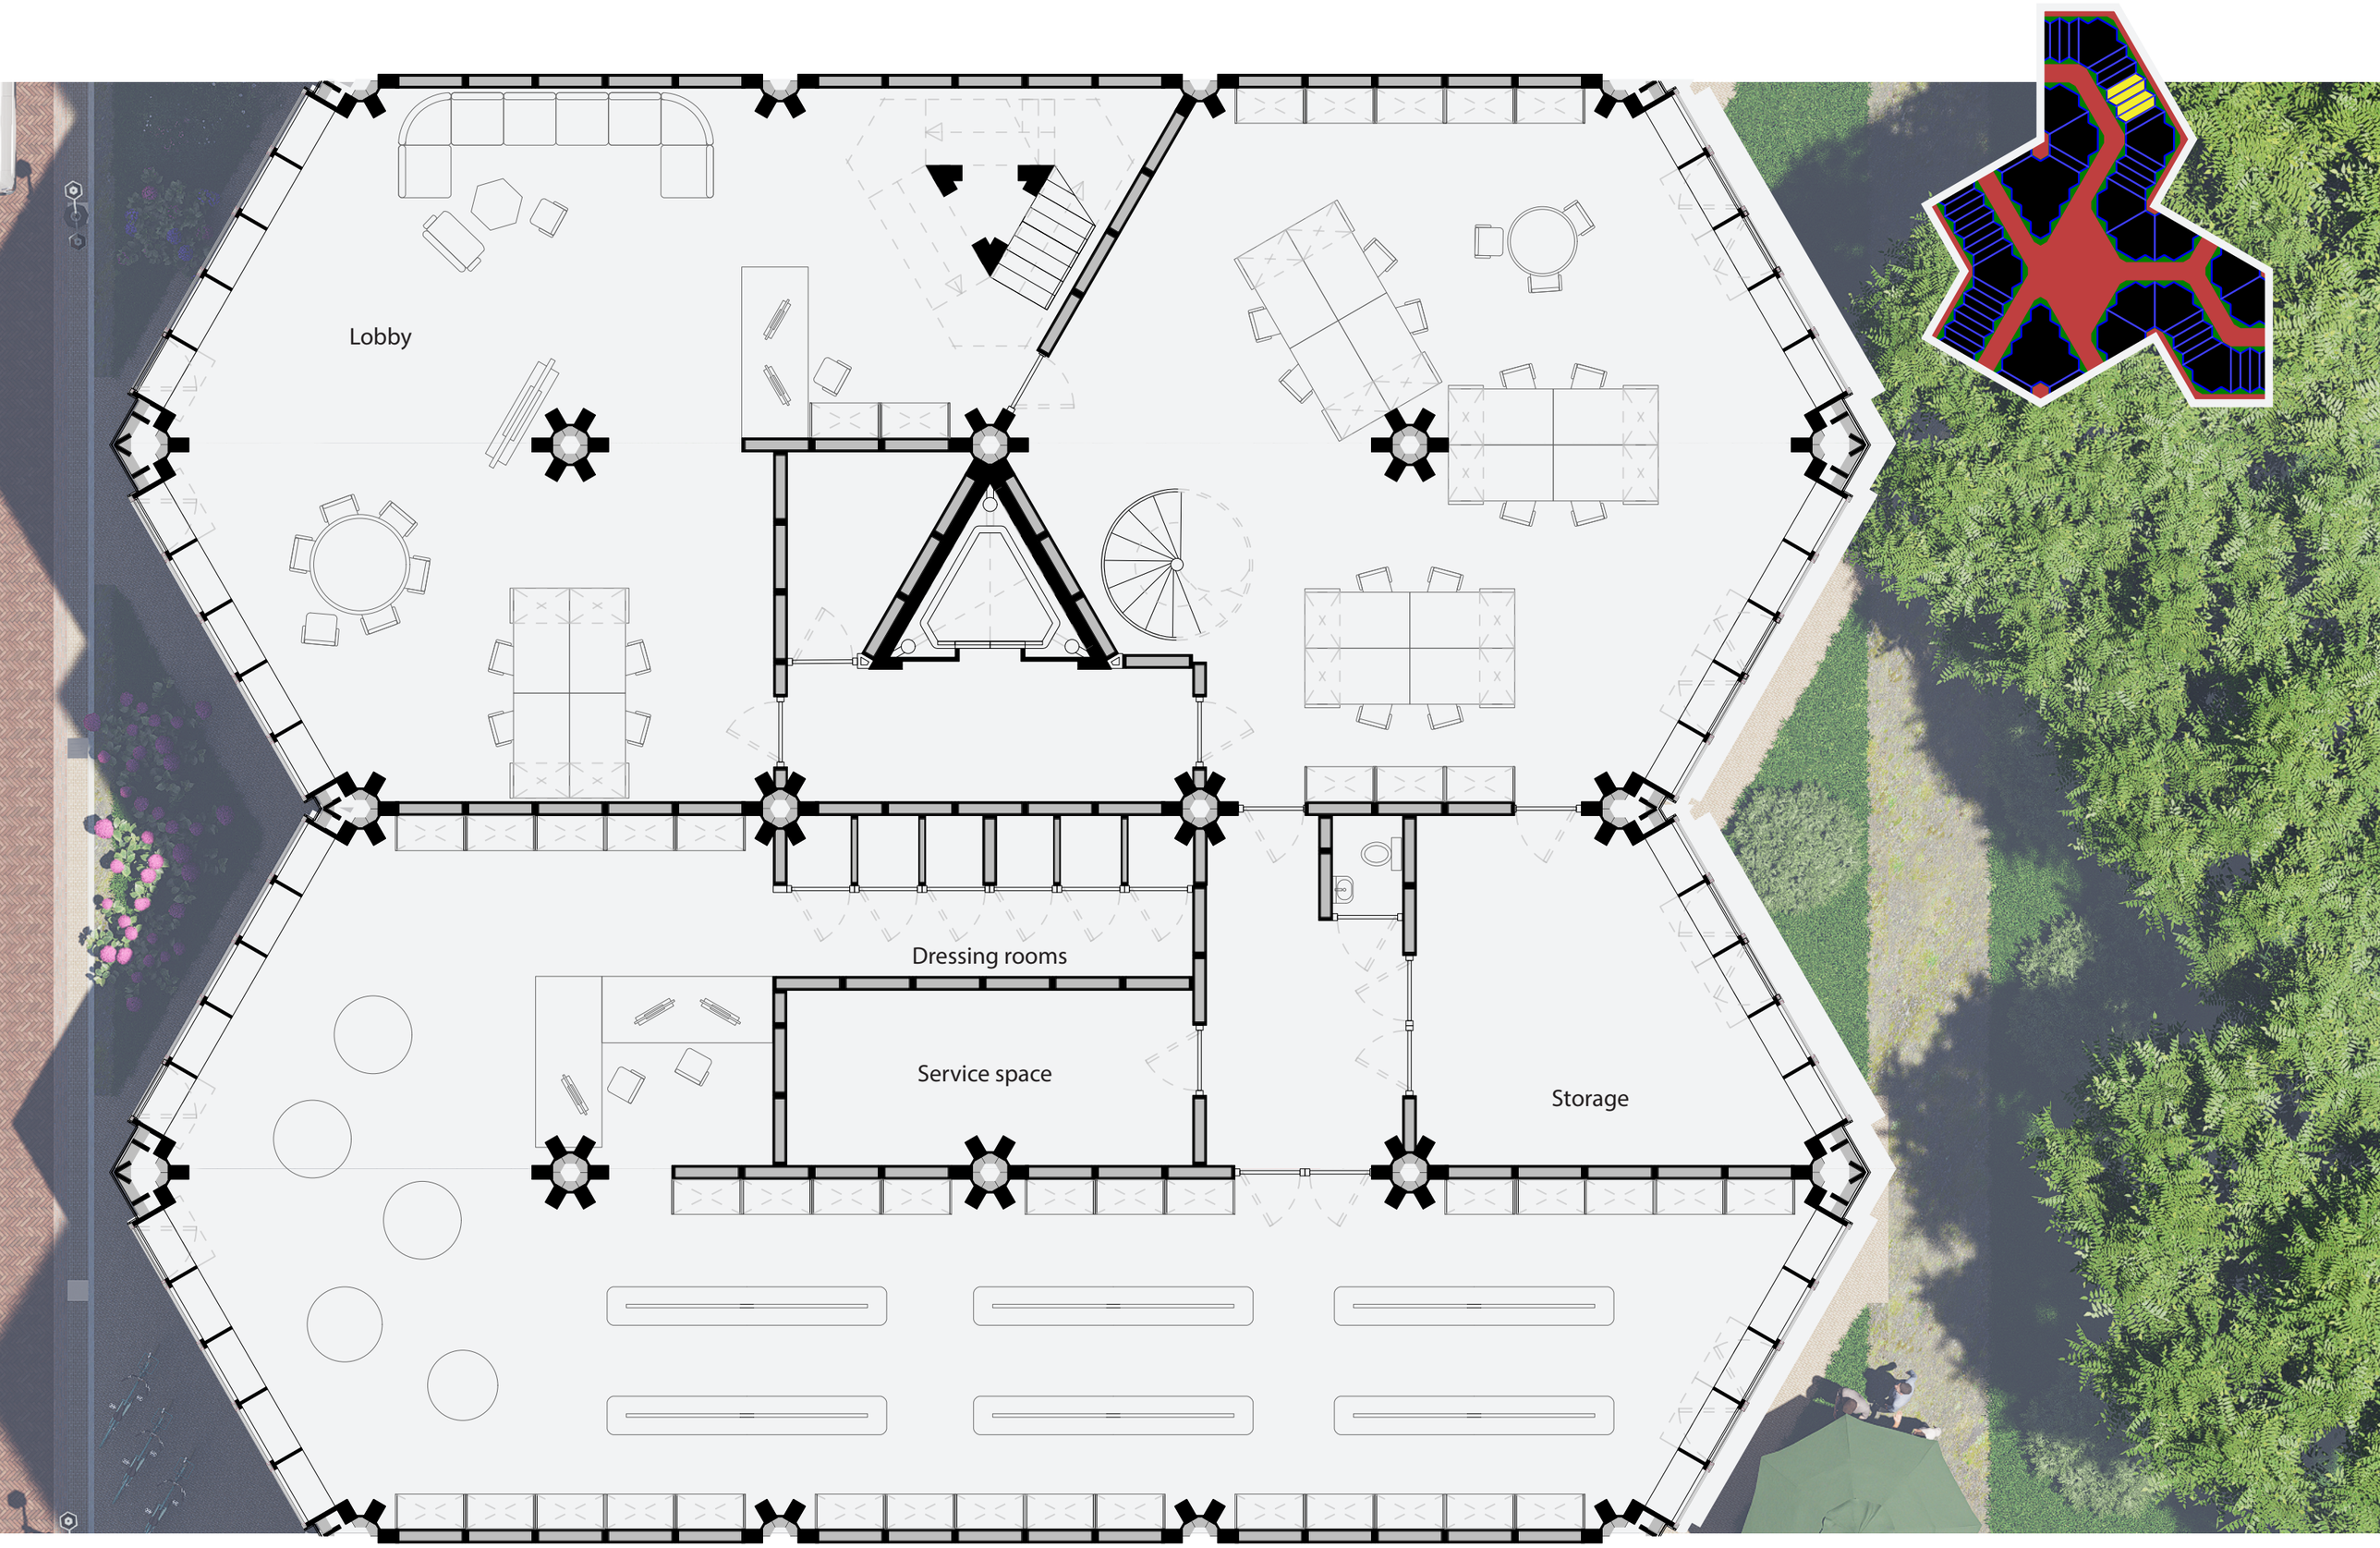

Floorplan: strip, variation: office + shop, ground floor 1:100

Floorplan: bent, shops + starter homes (15 units) ground floor
1:125

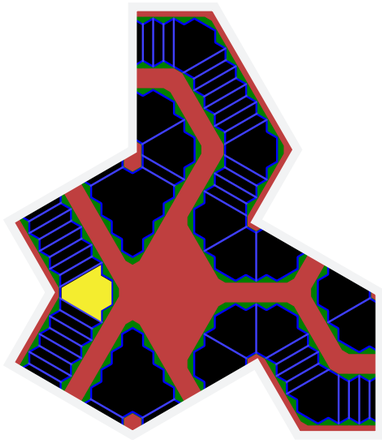

Counter


Service space

Goods storage


Counter

Bike storage


Floorplan: bent, shops +
starter homes (15 units)
first floor
1:125

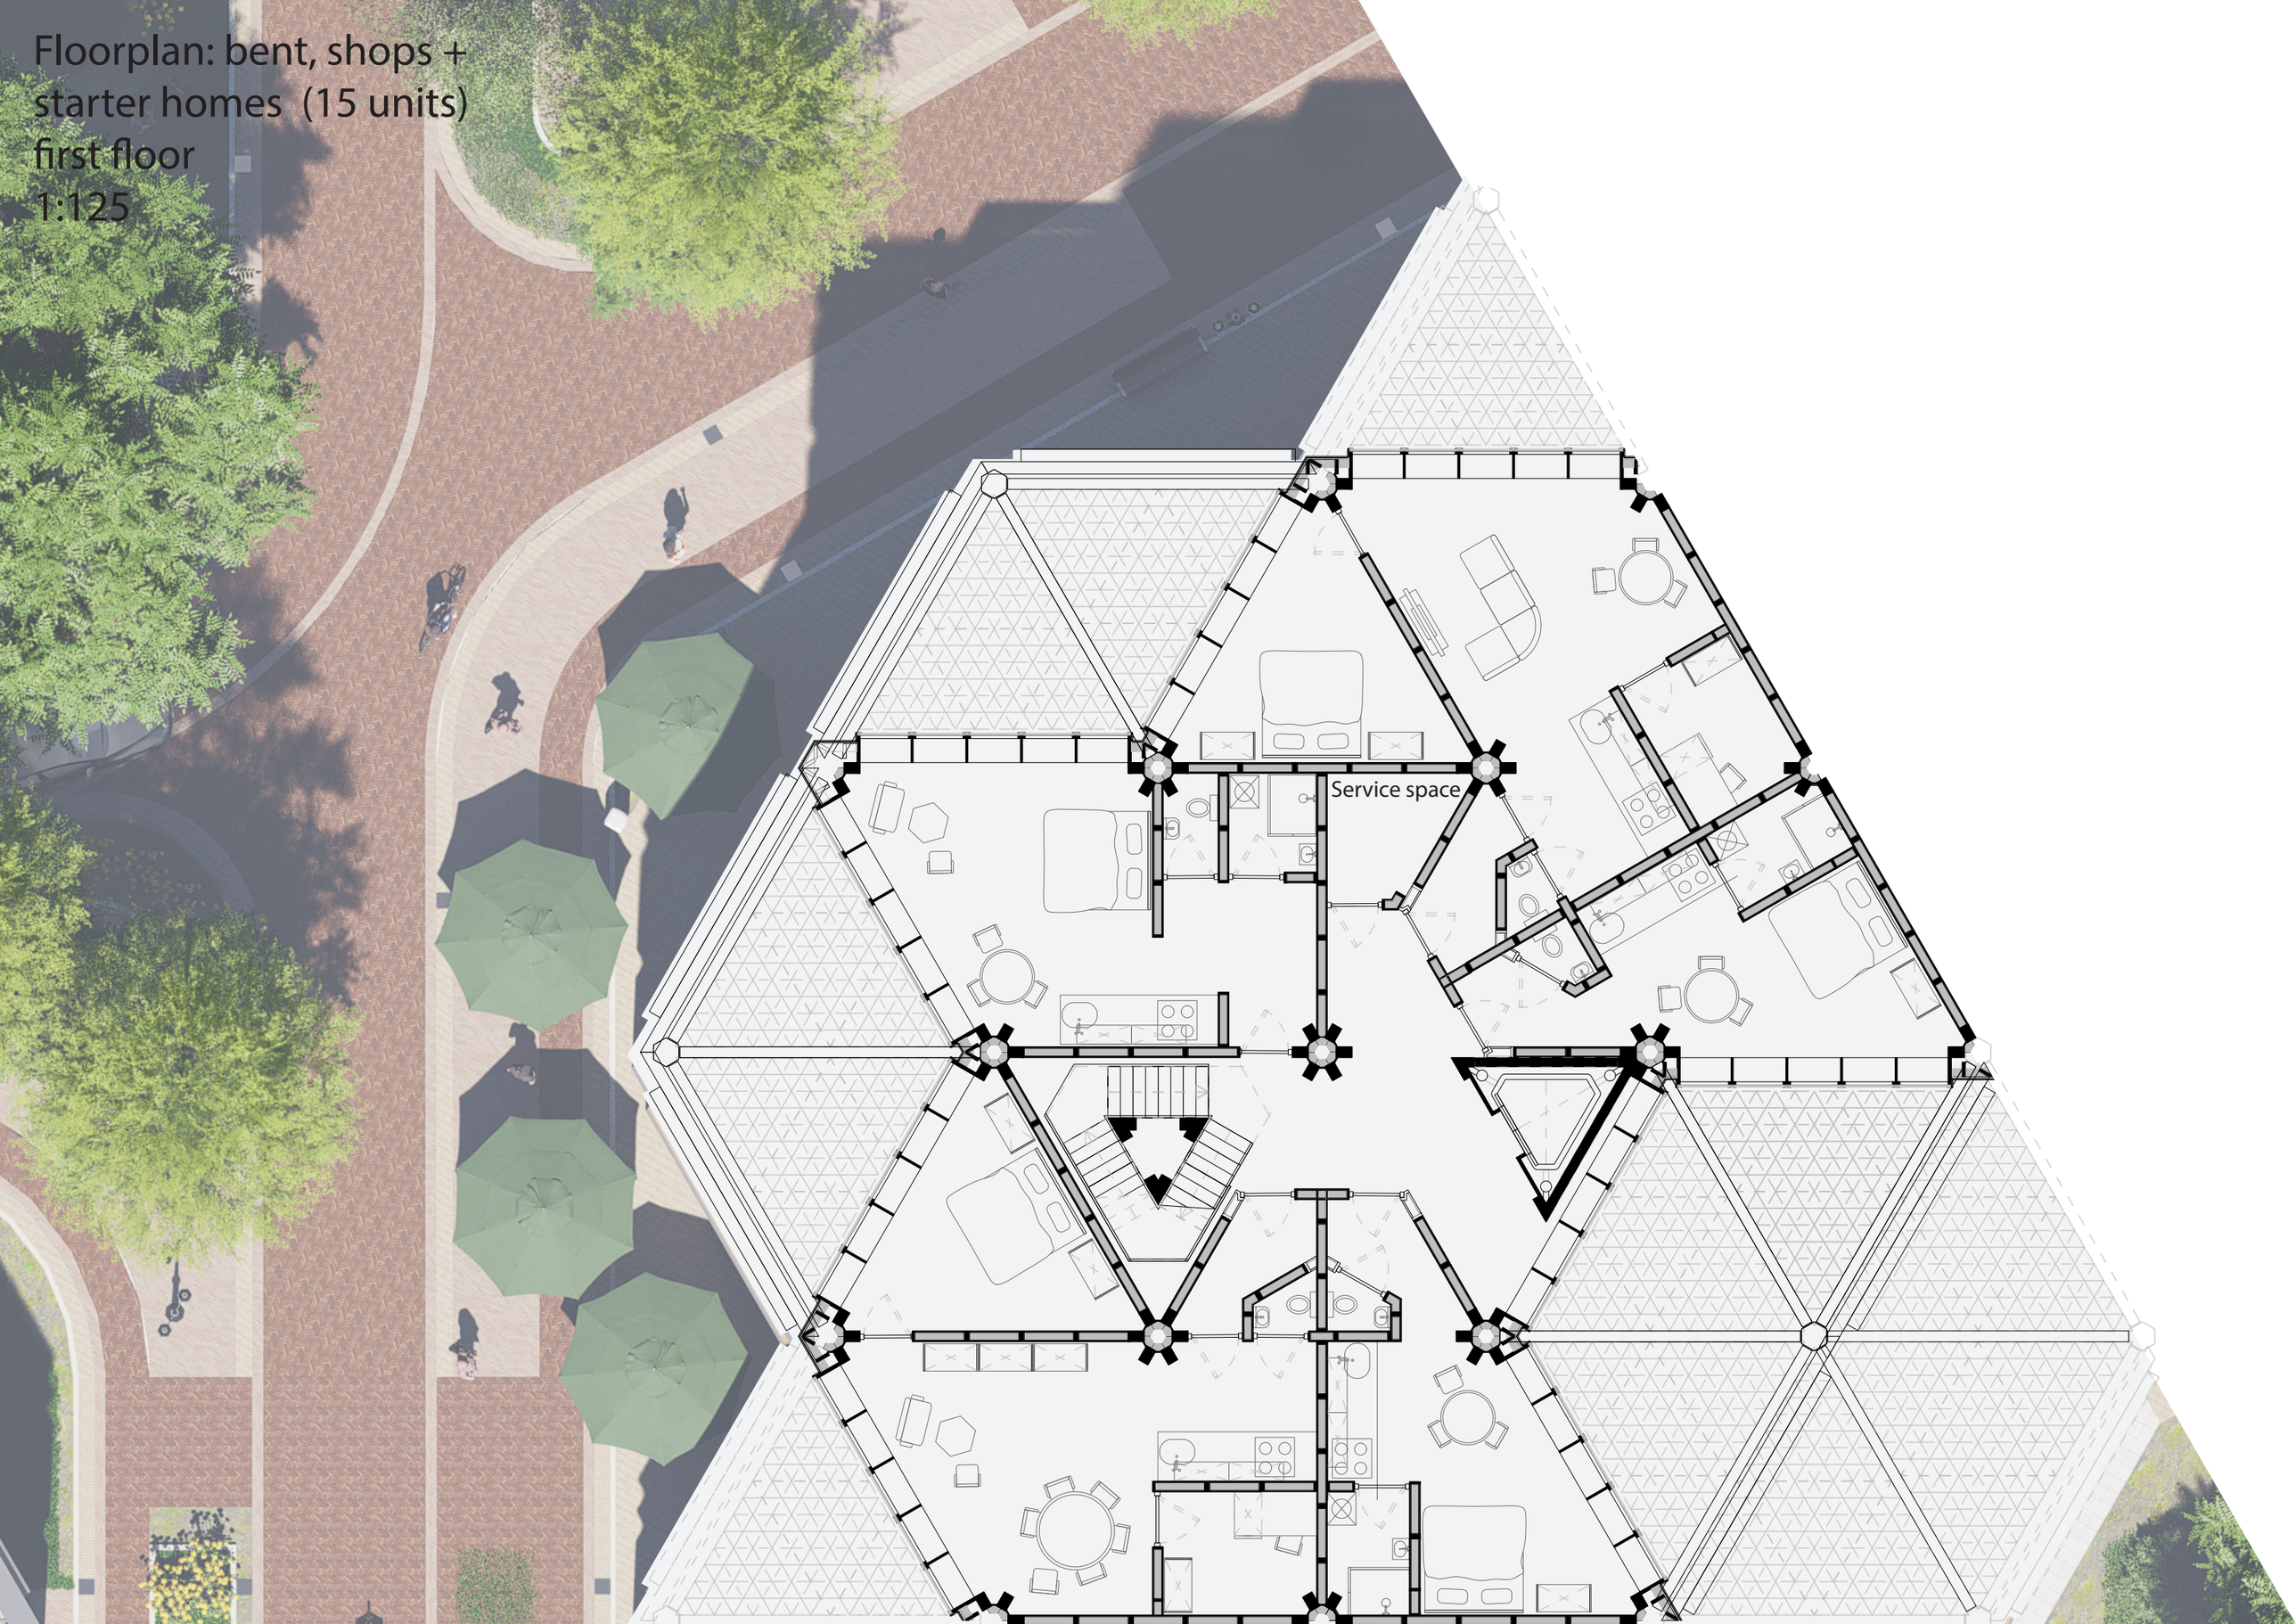


Floorplan: bent, shops +
starter homes (15 units)
second floor
1:125

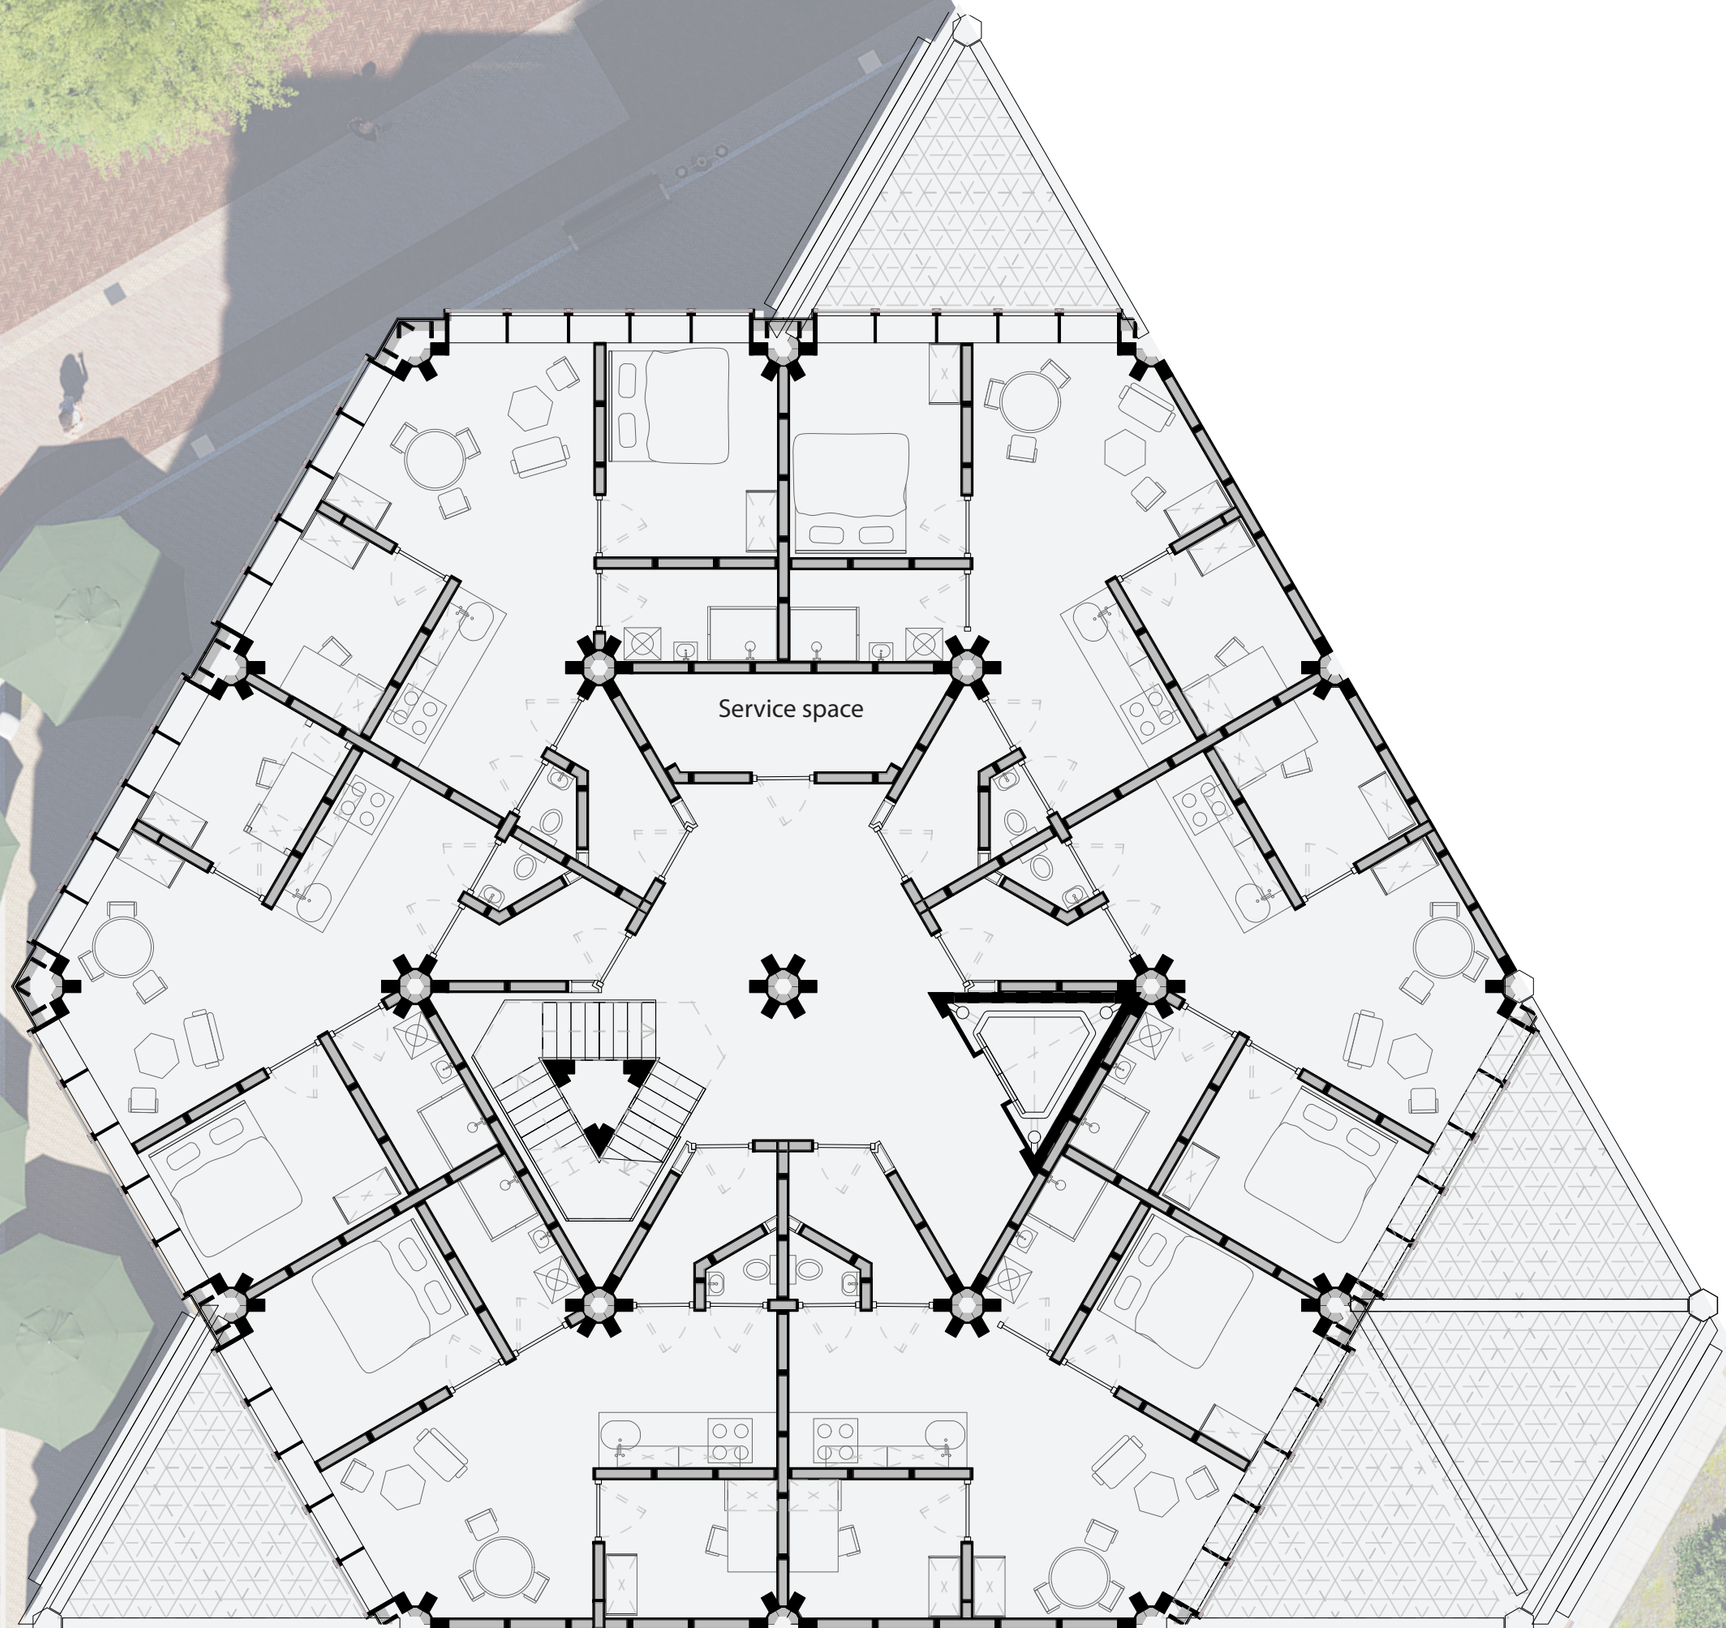


Floorplan: bent, shops +
starter homes (15 units)
third floor
1:125

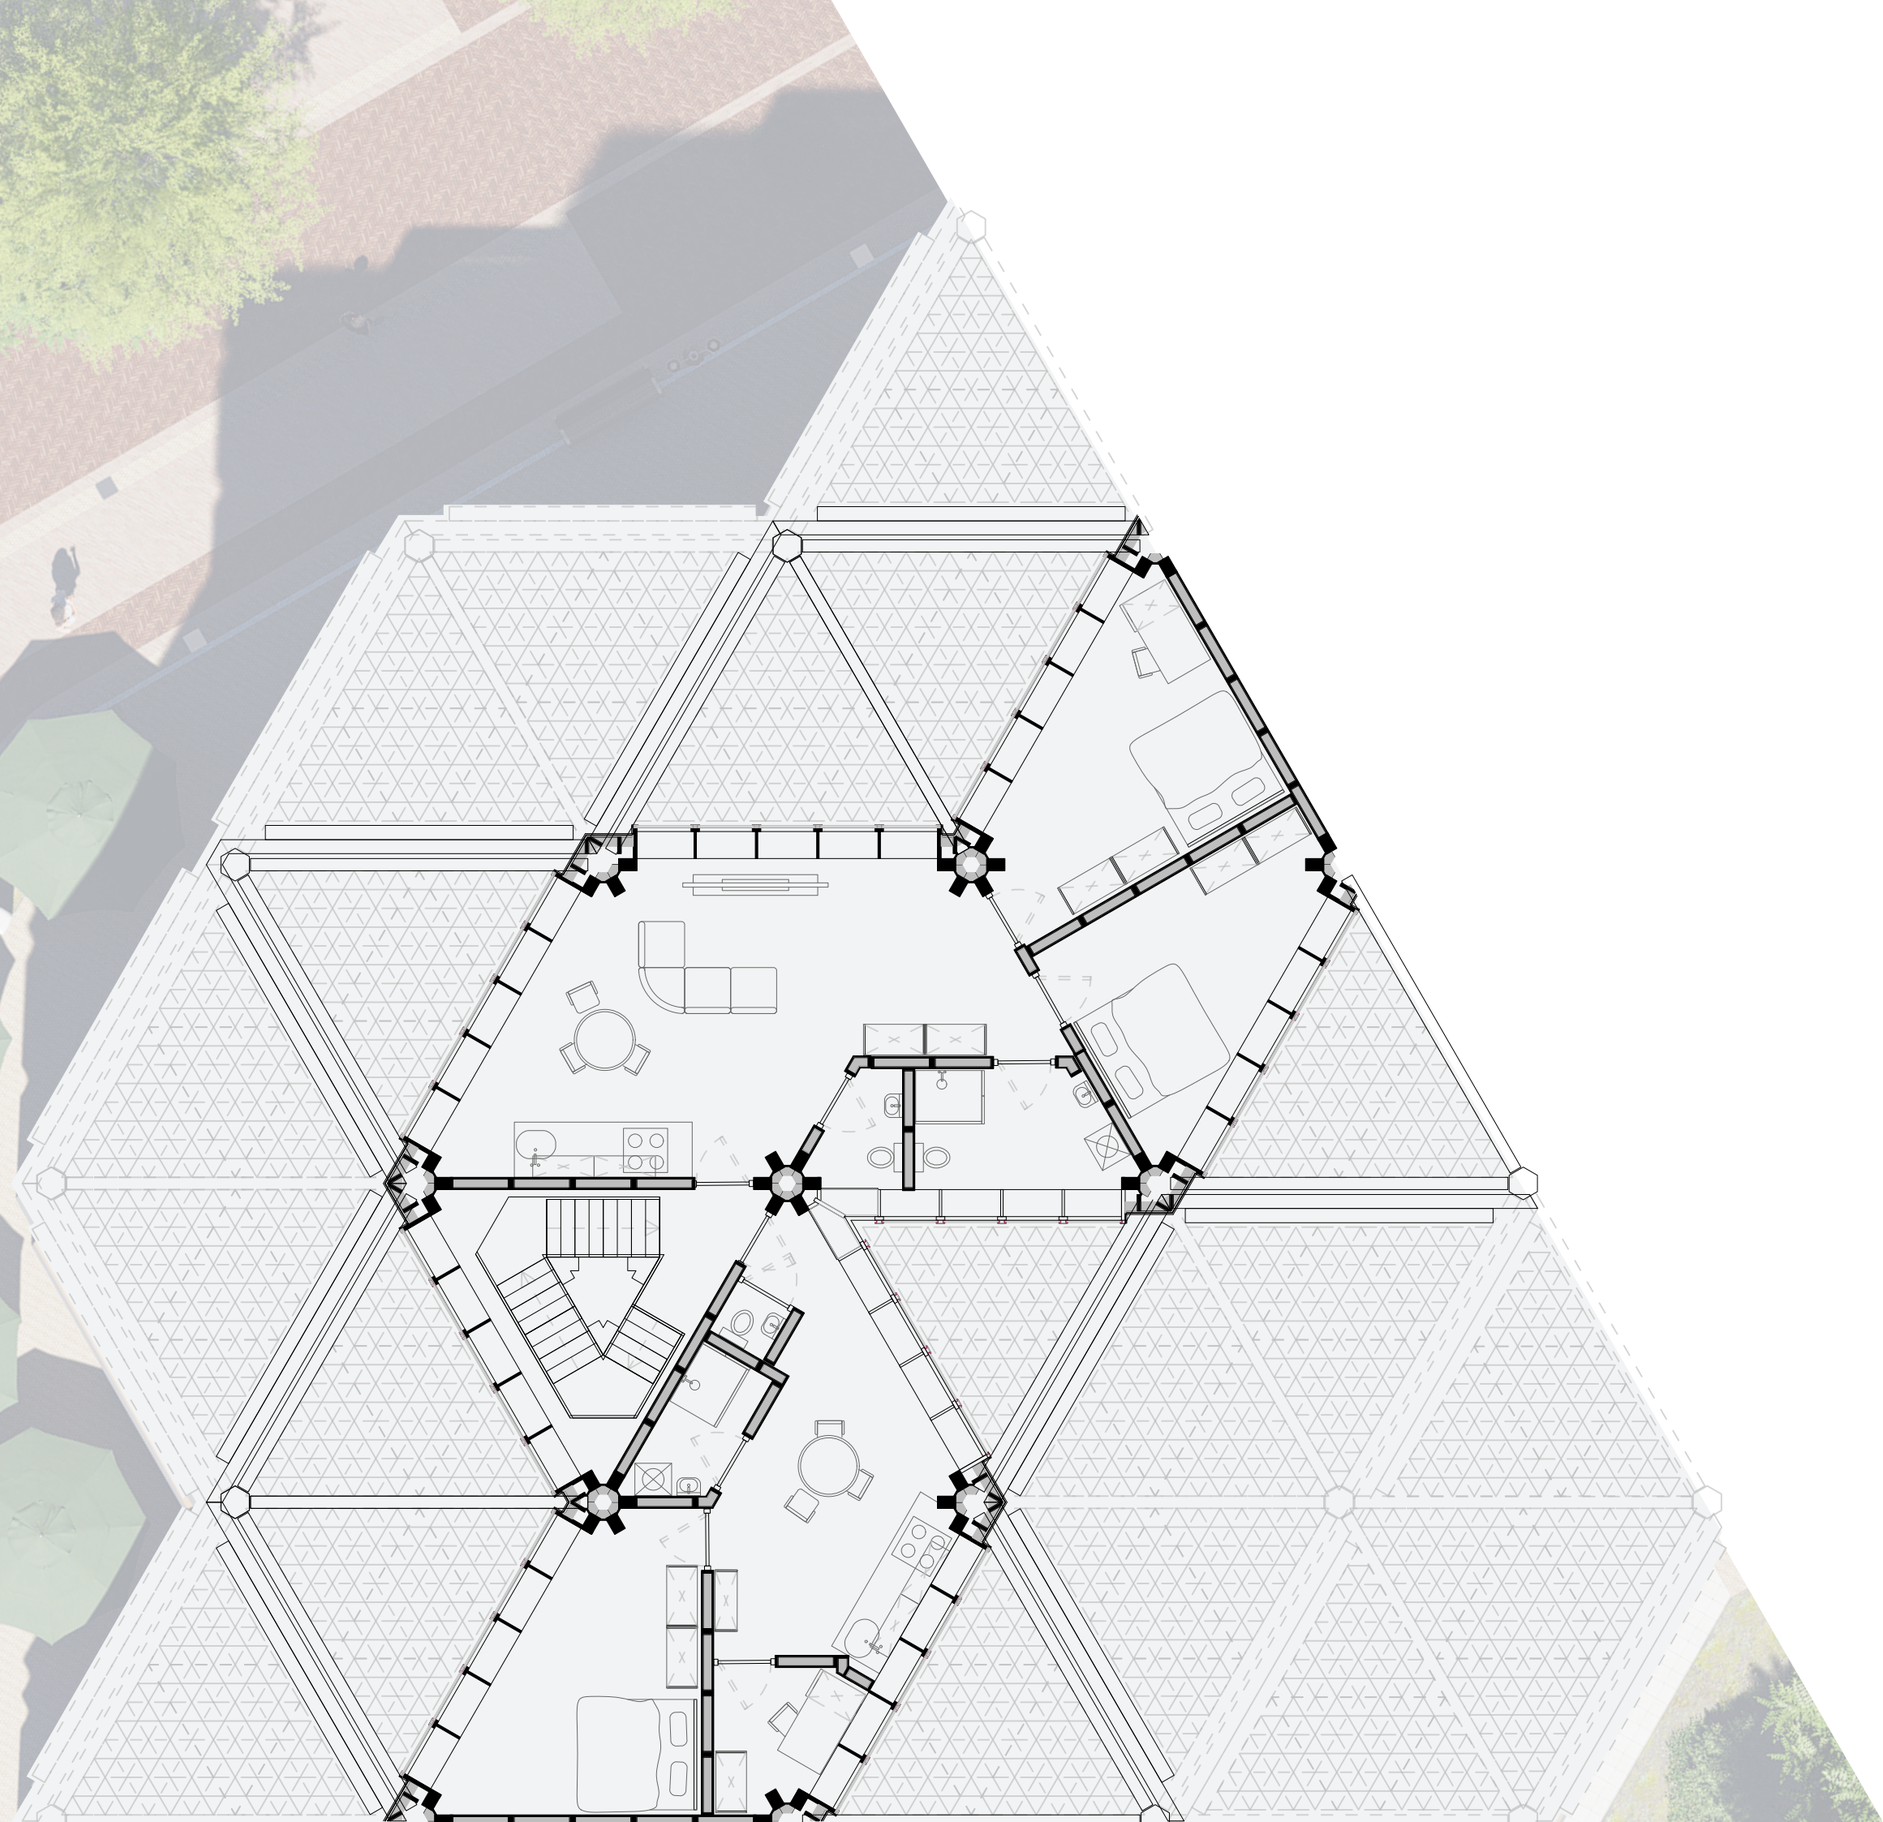

Floorplan: bent, shops and starter homes
roof
1:125

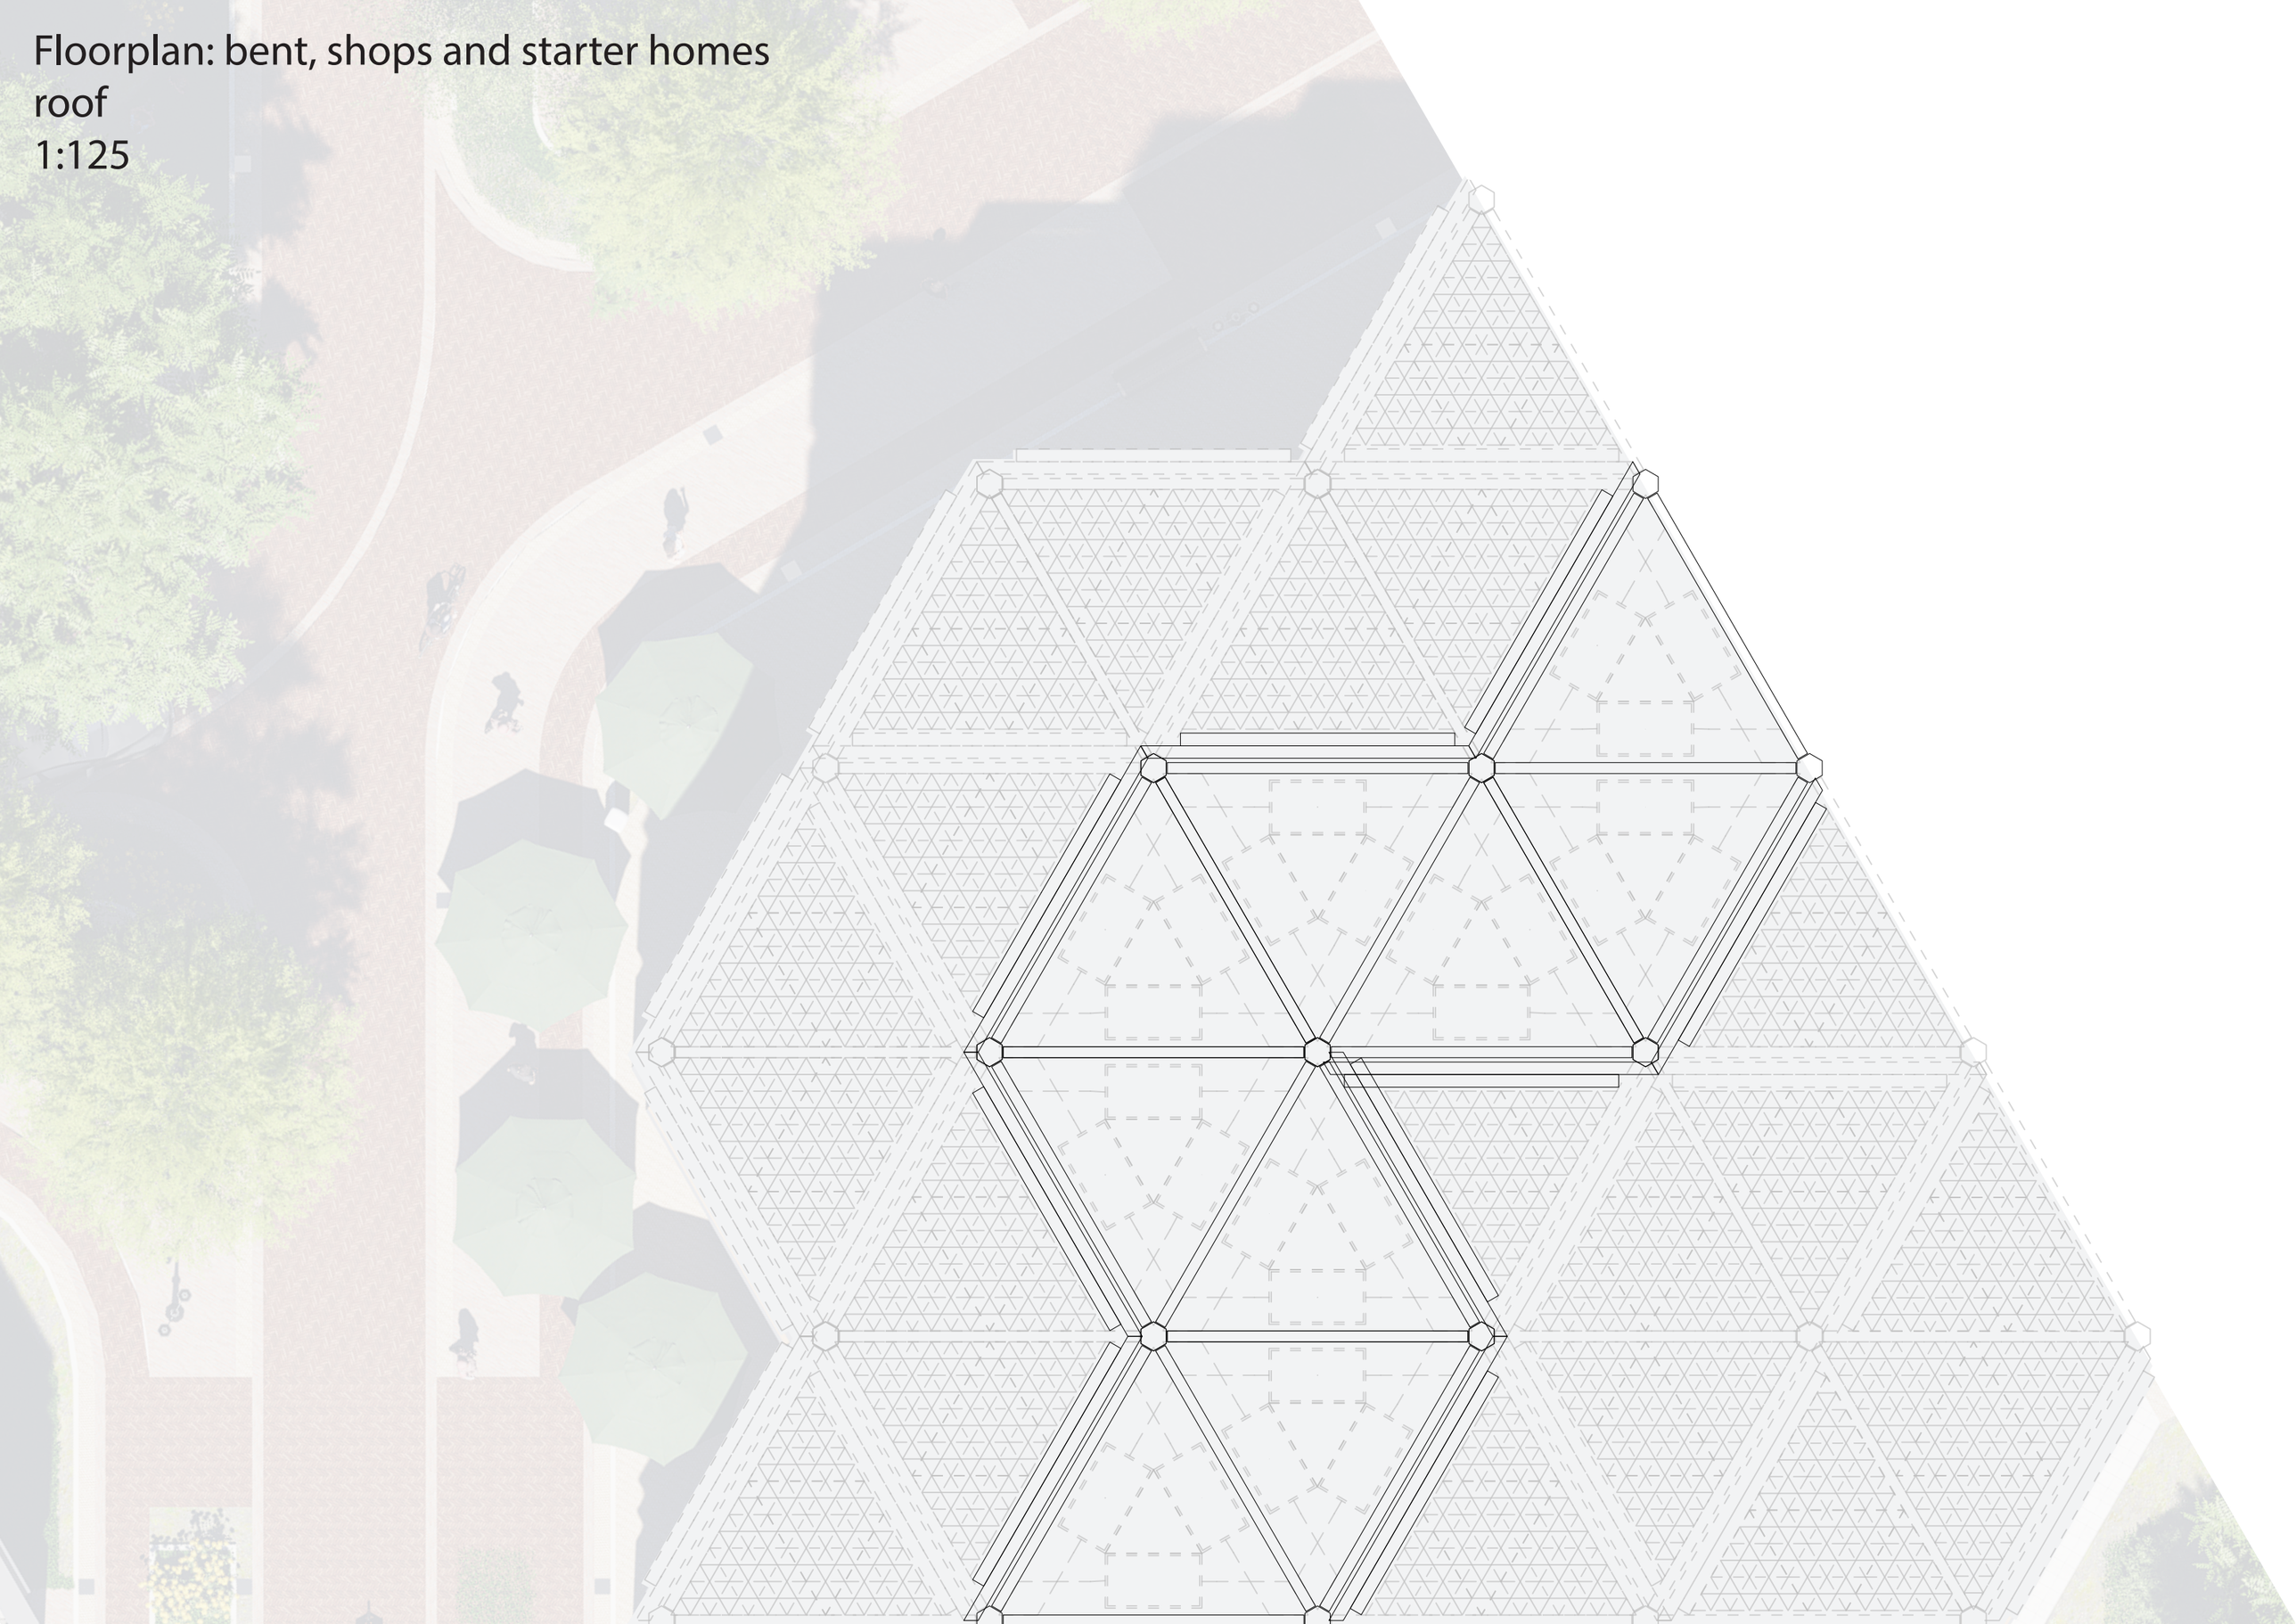

Floorplan: bent, studios (5 units)
+ coliving (20 units)
ground floor
1:125

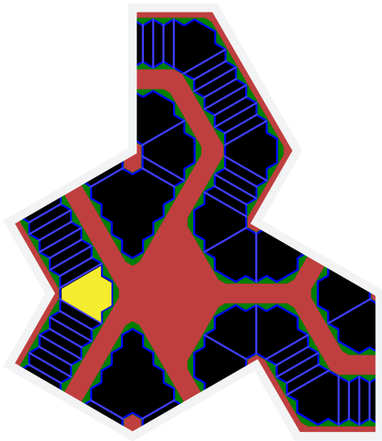

Comunal laundry

Service space

Storage


Bike storage

Floorplan: bent, studios (5 units)
+ coliving (20 units)
first floor
1:125


shared showers

Service space


Floorplan: bent, studios (5 units)
+ coliving (20 units)
second floor
1:125

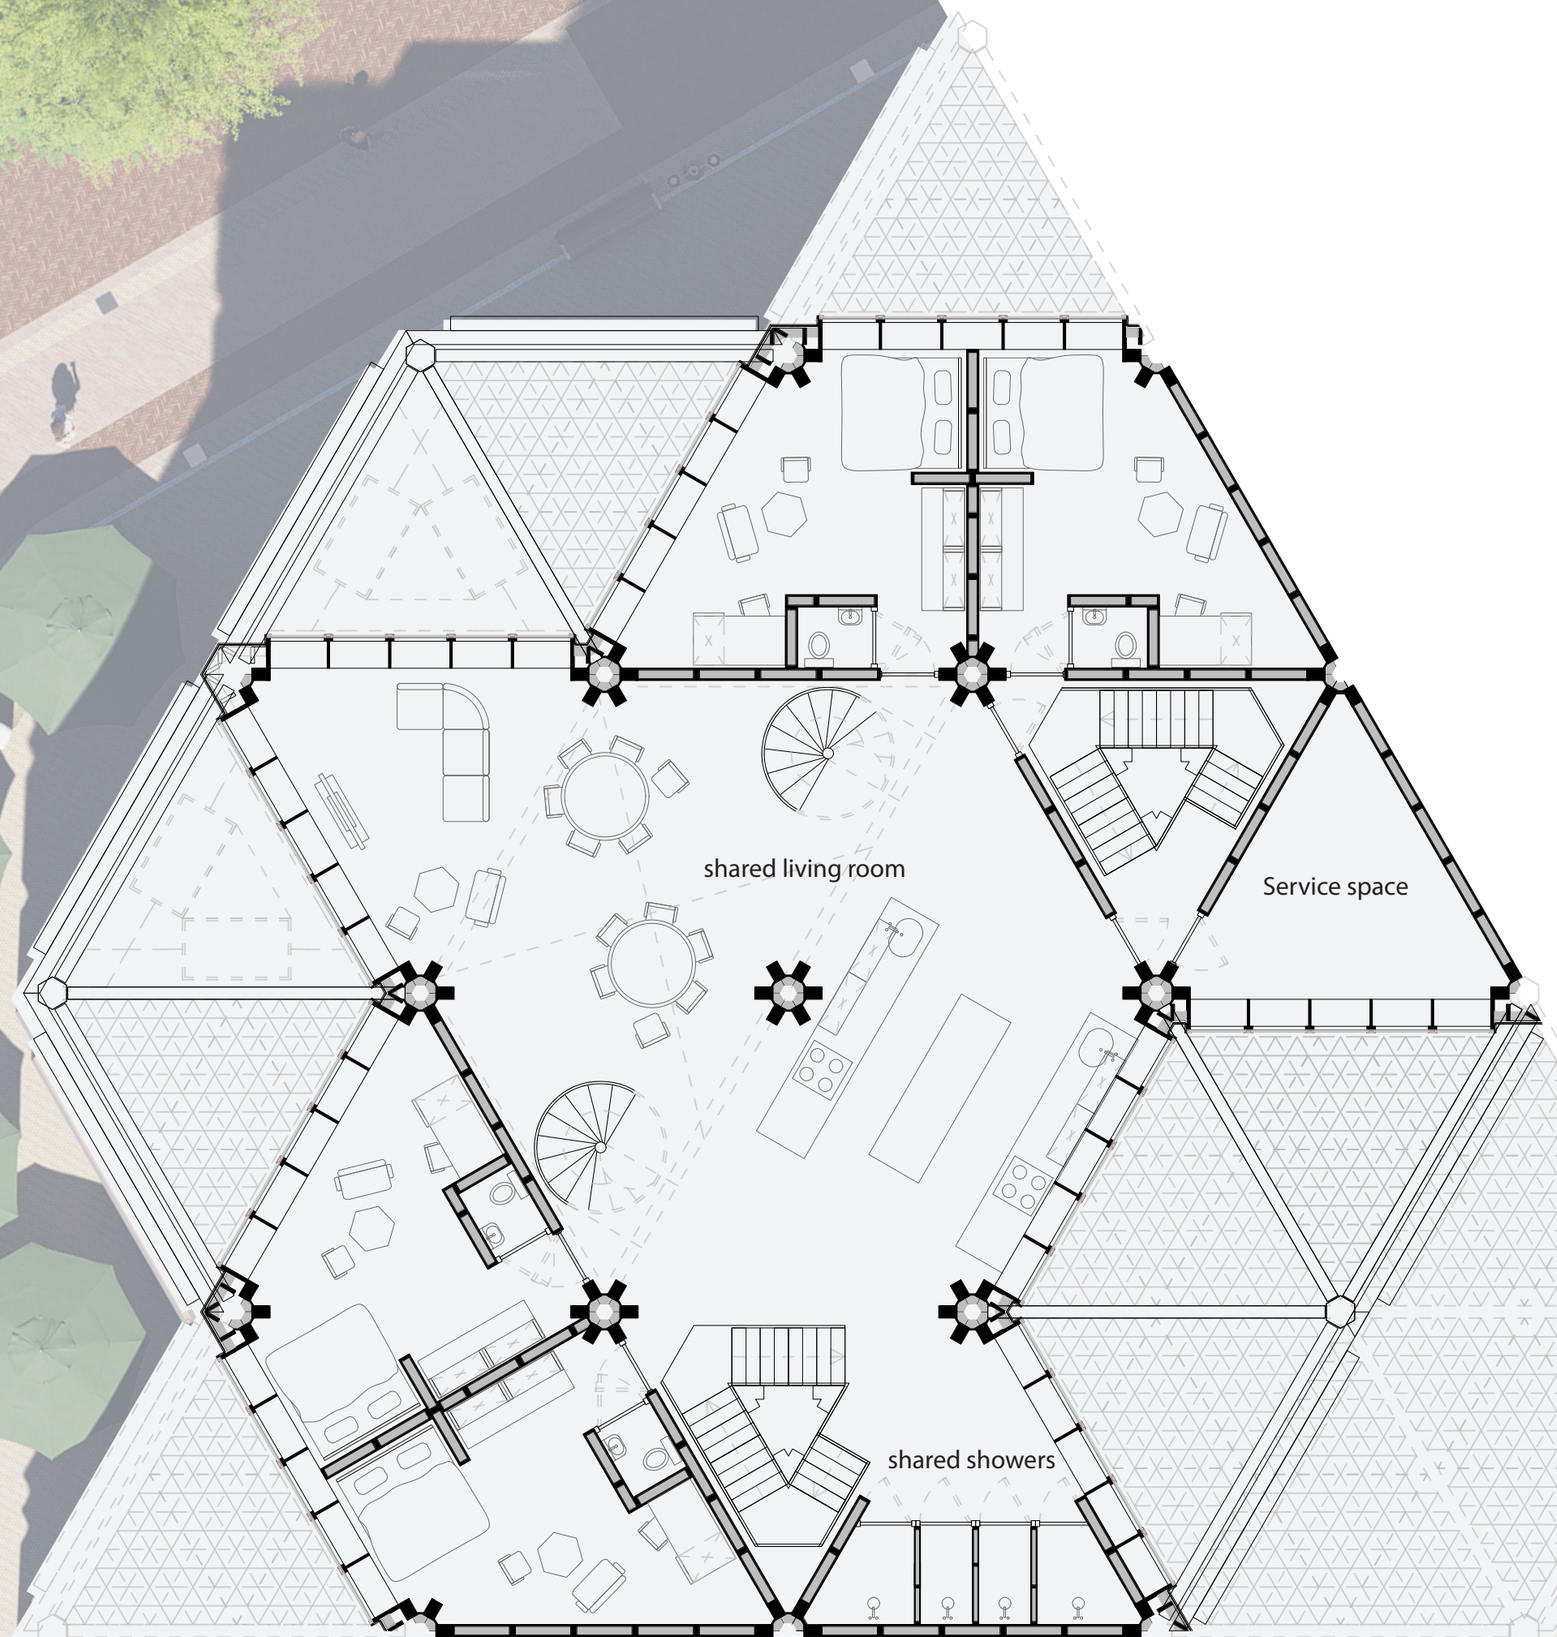


Floorplan: bent, studios (5 units)
+ coliving (20 units)
third floor
1:125

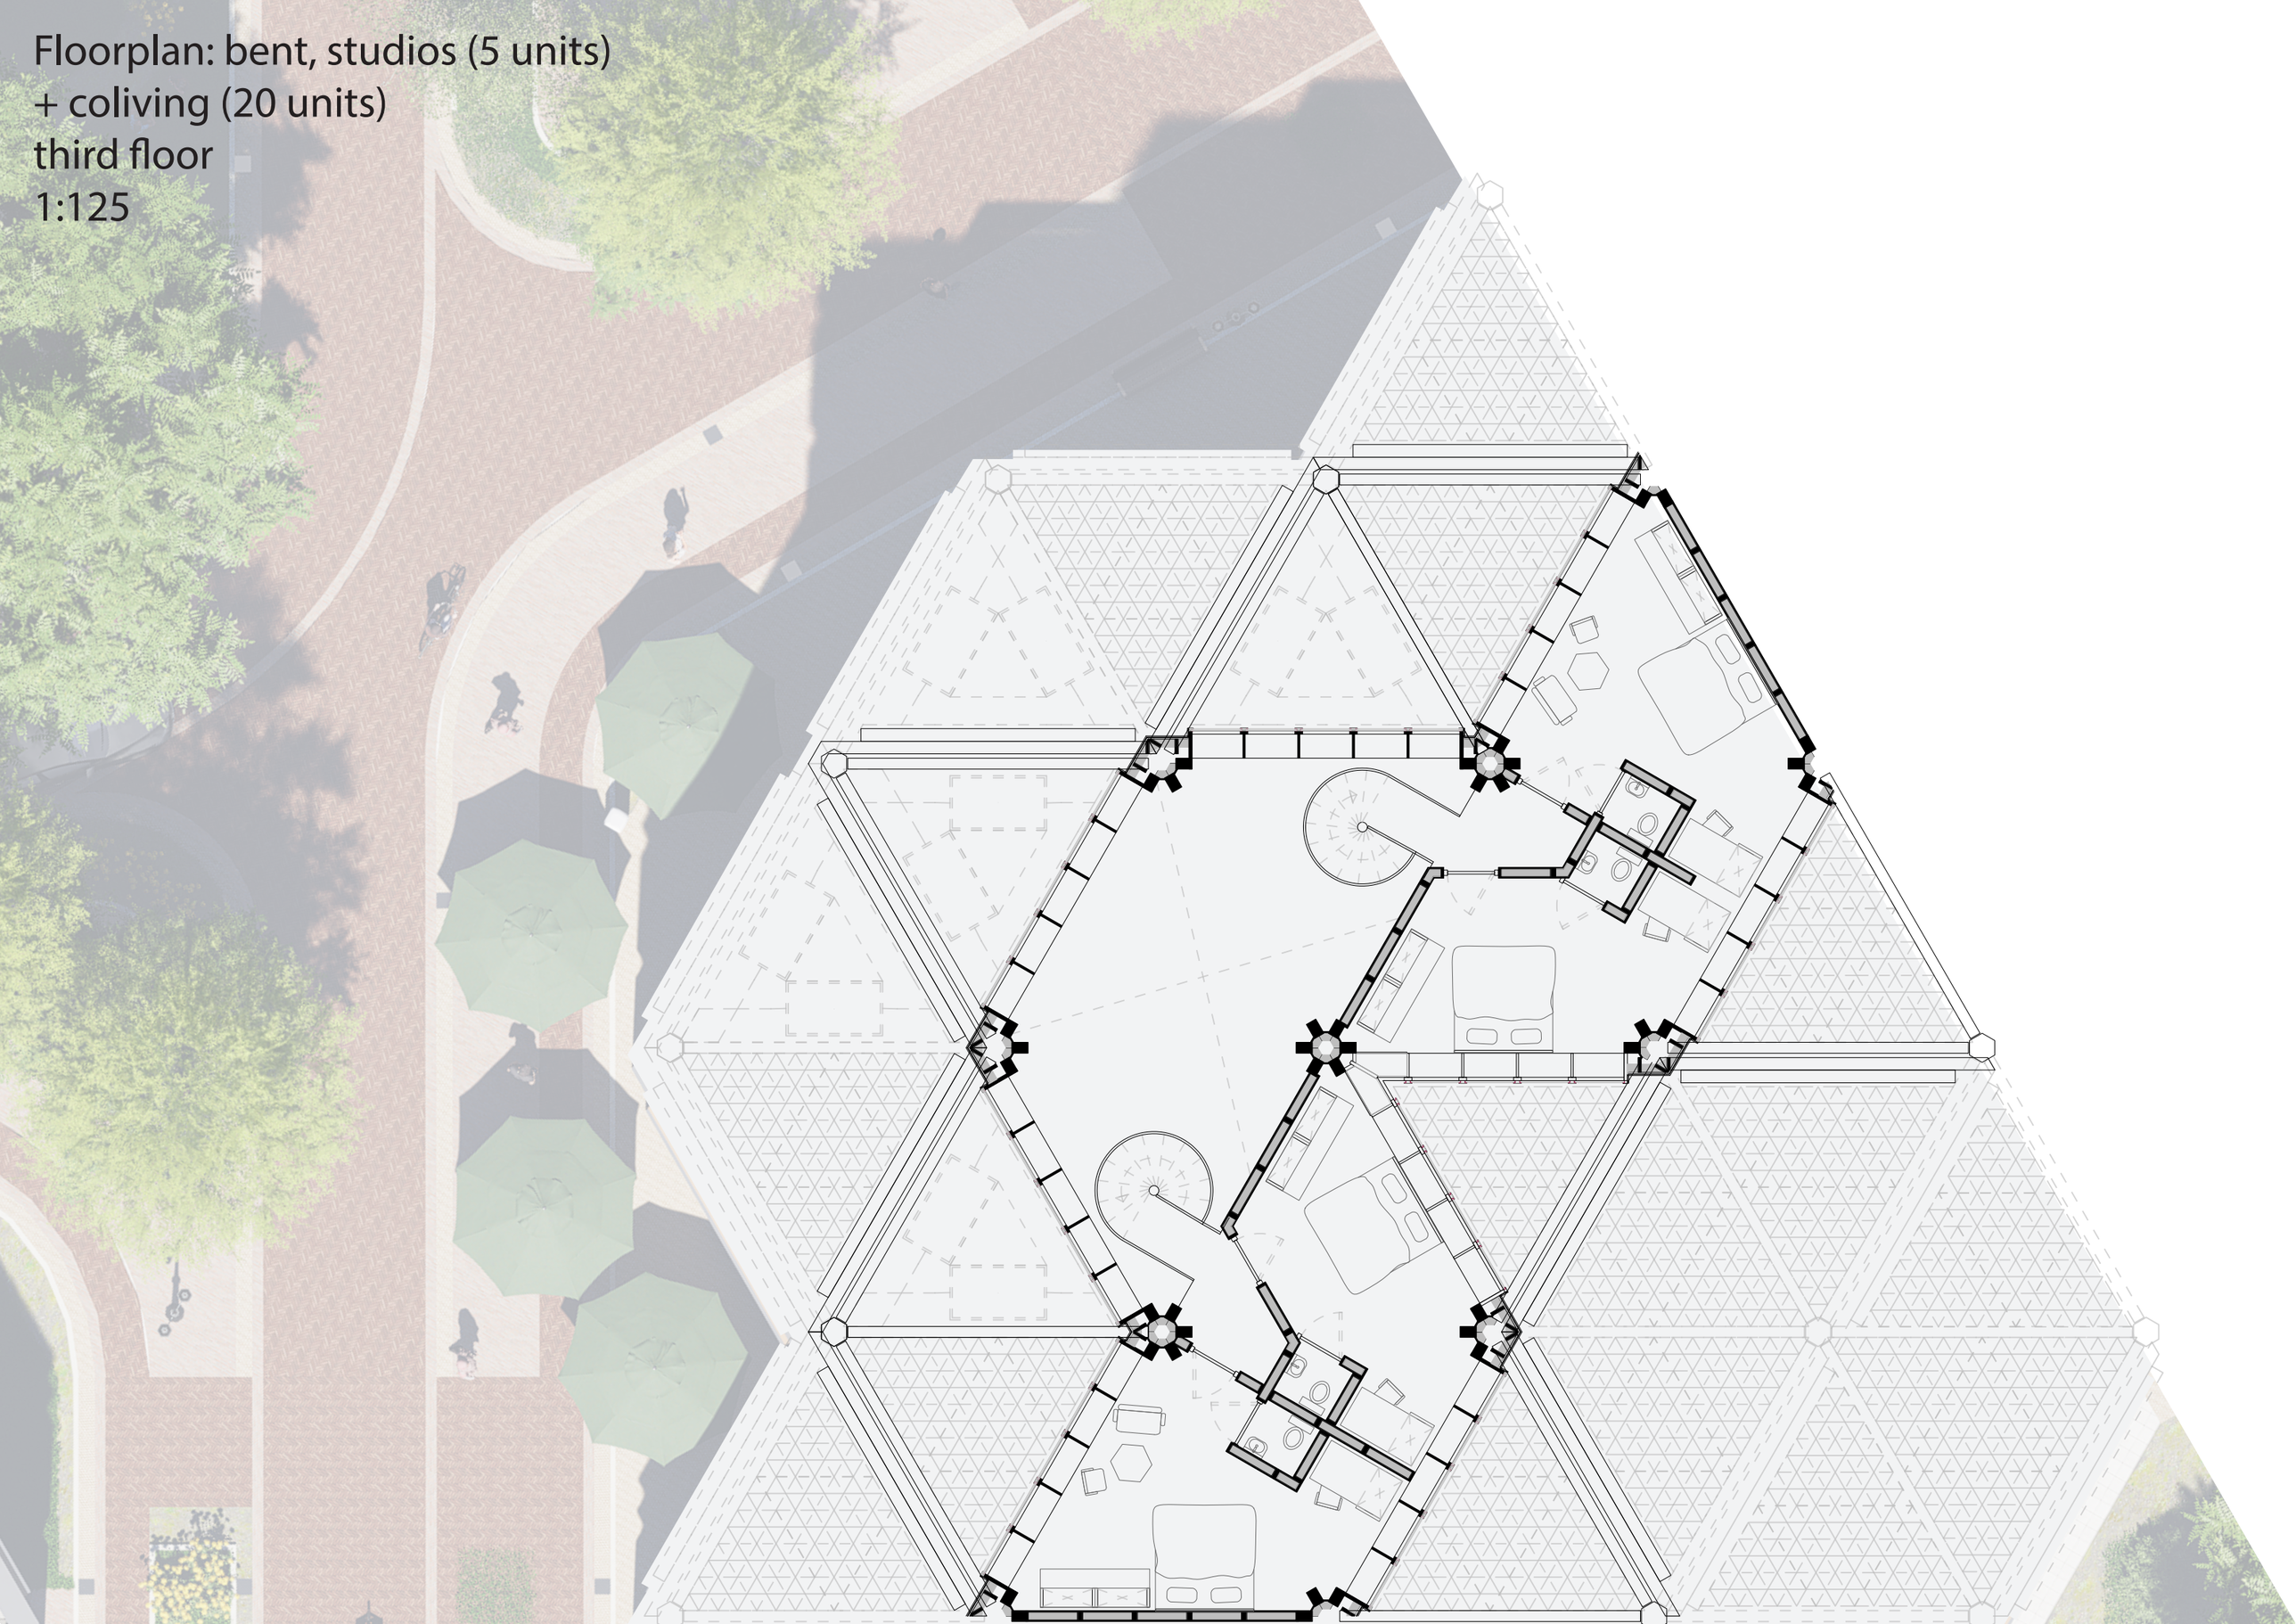


Floorplan: bent, studios (5 units)
+ coliving (20 units)
roof
1:125

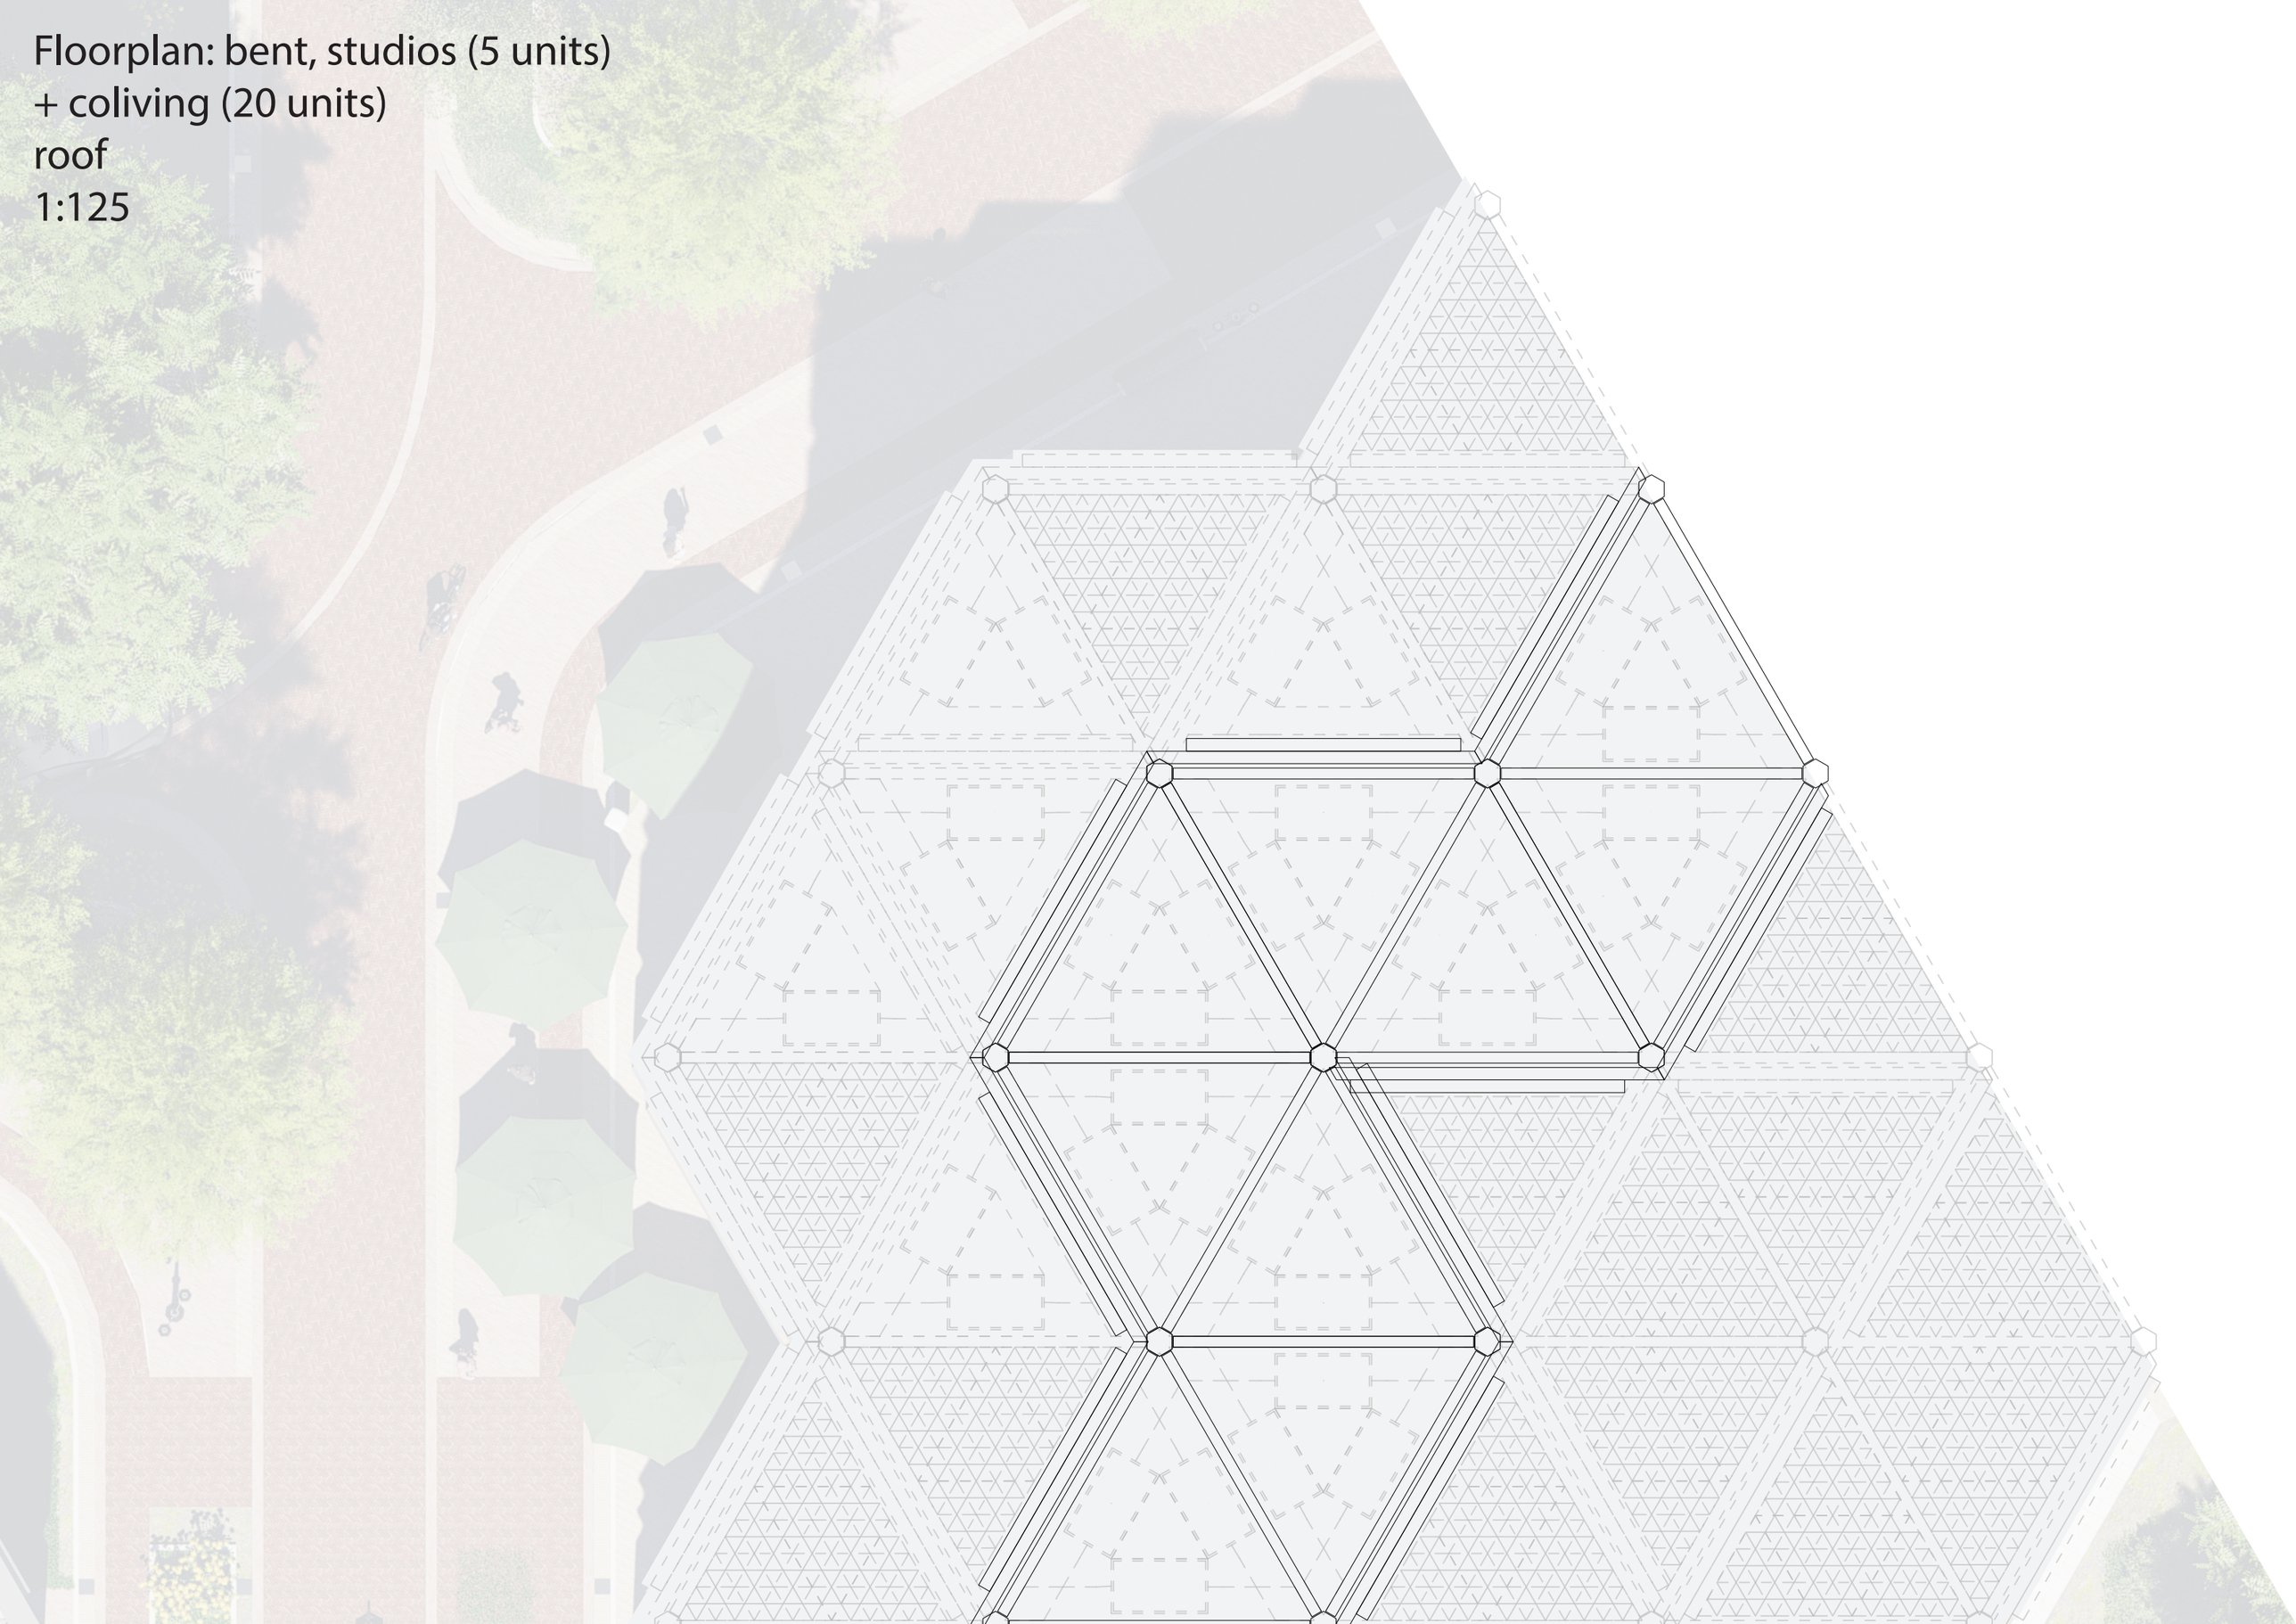


Library
ground floor
1:200

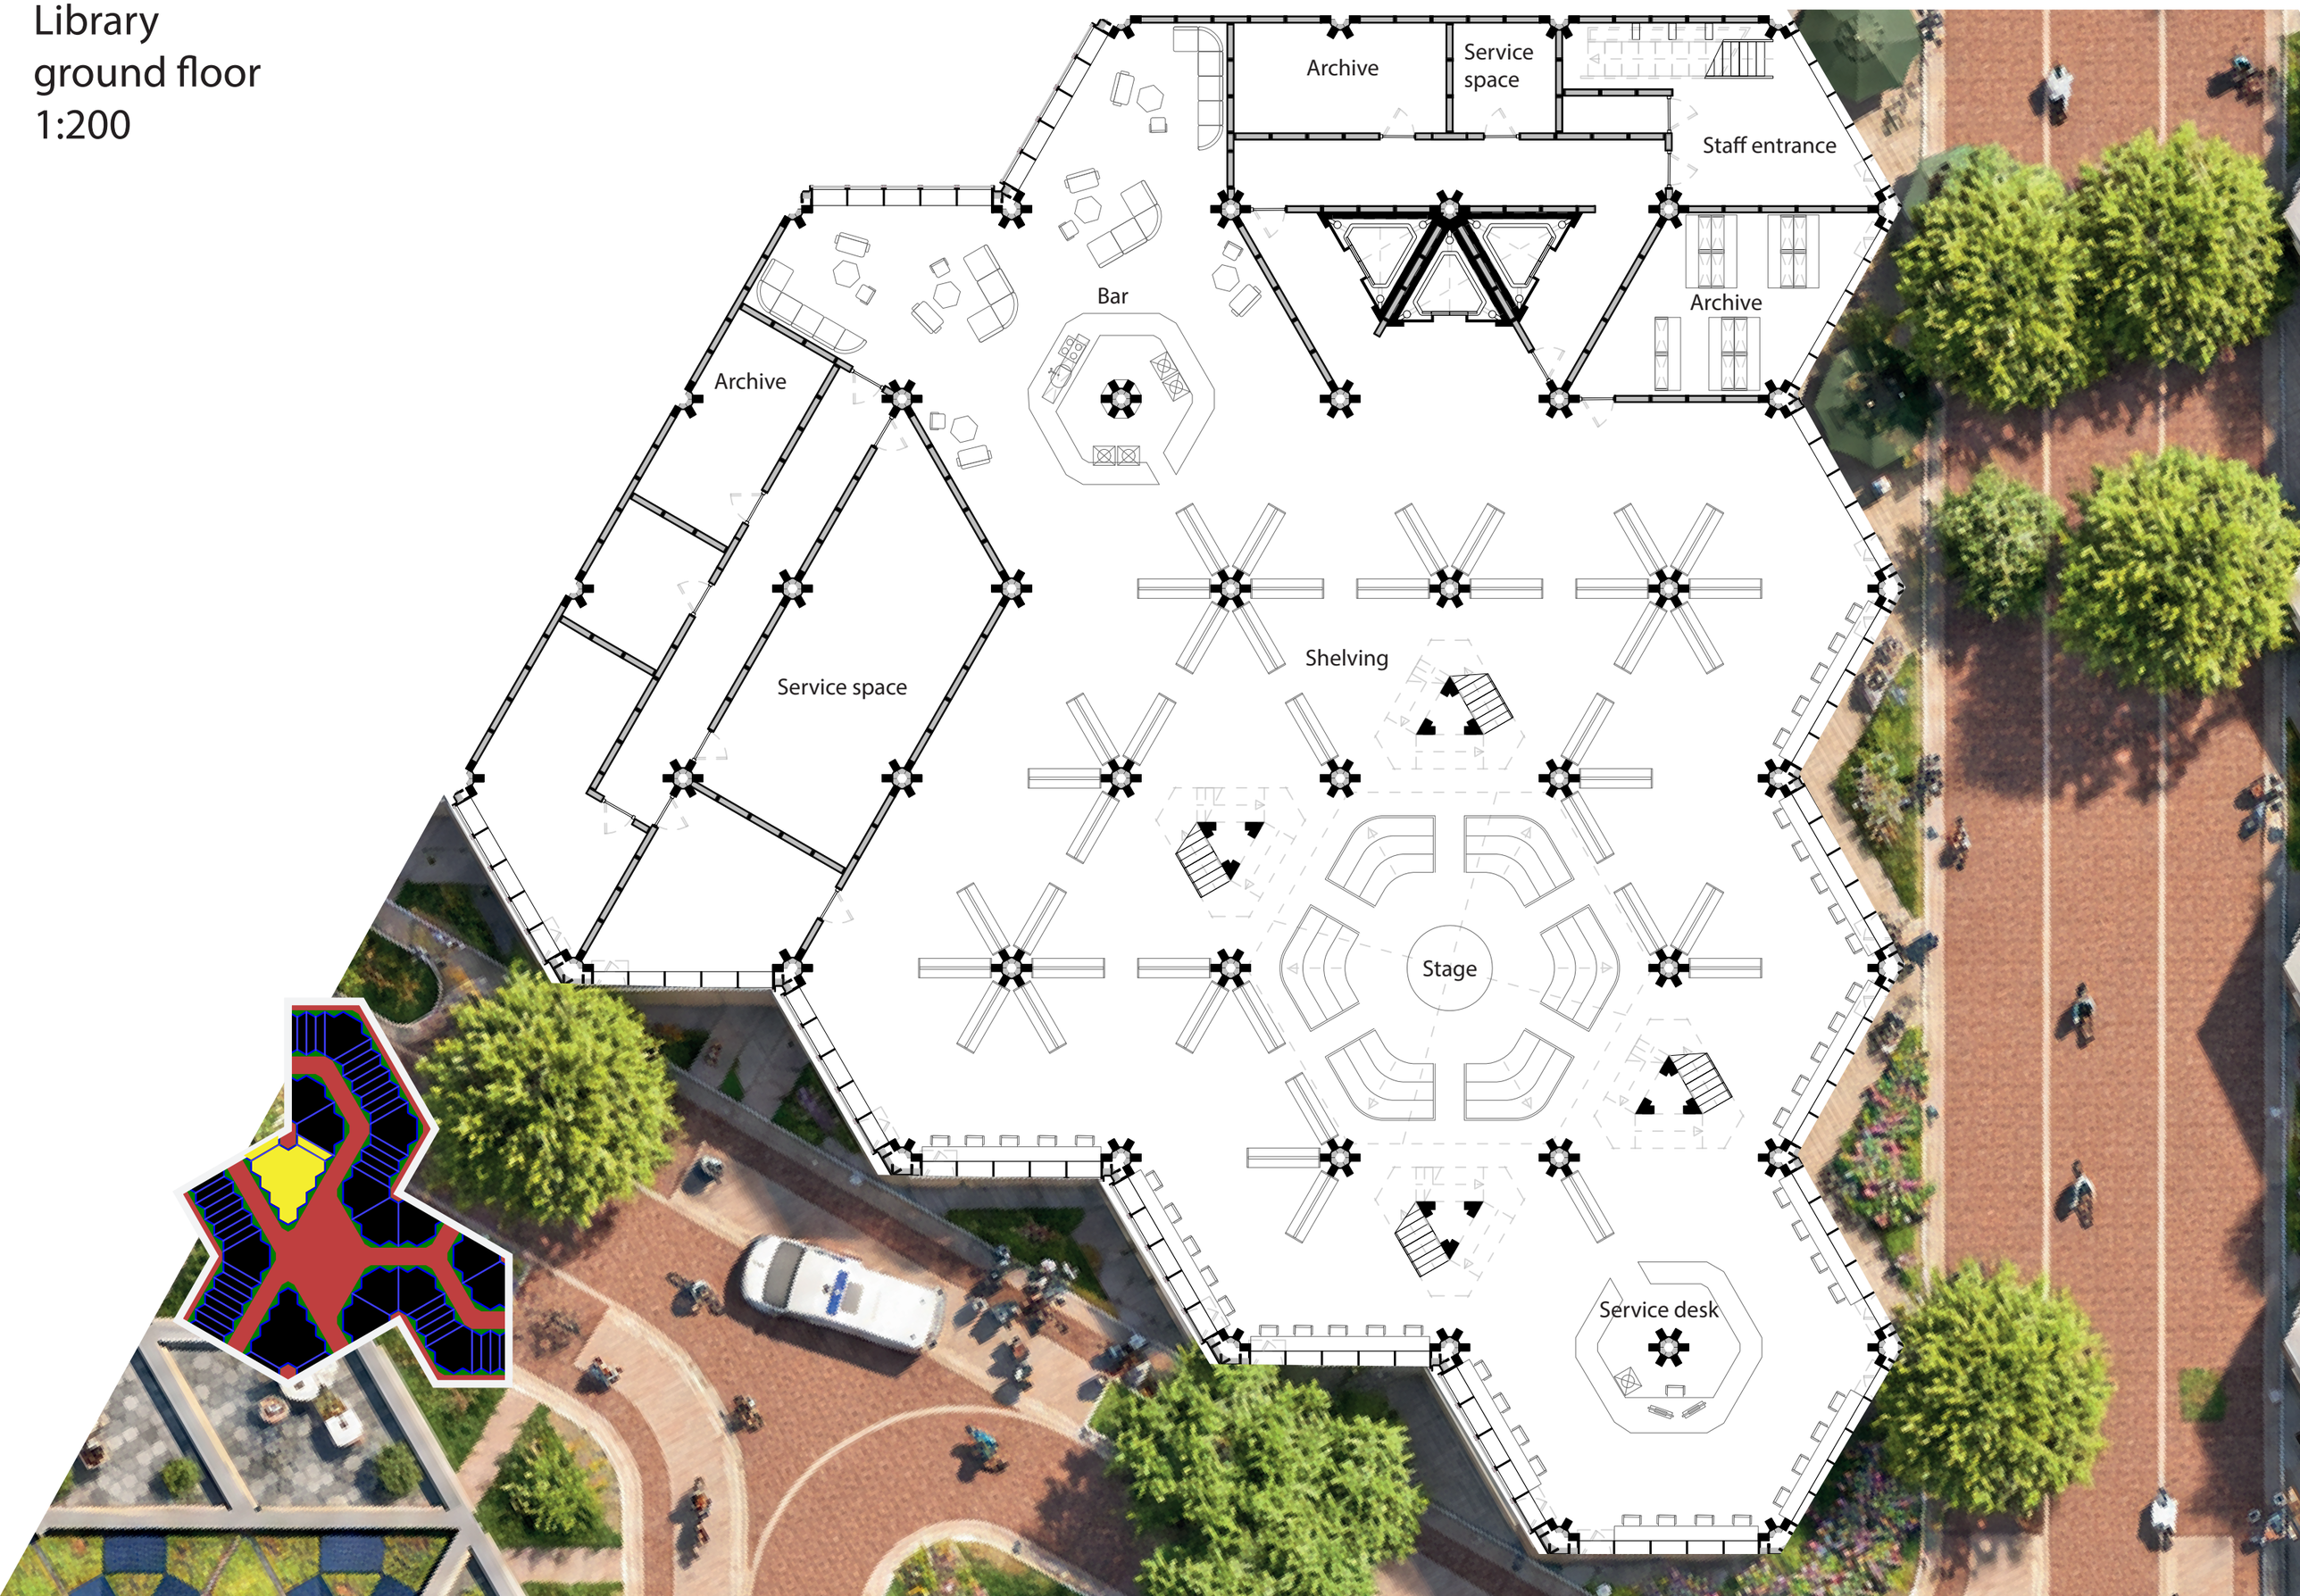


Library
first floor
1:200

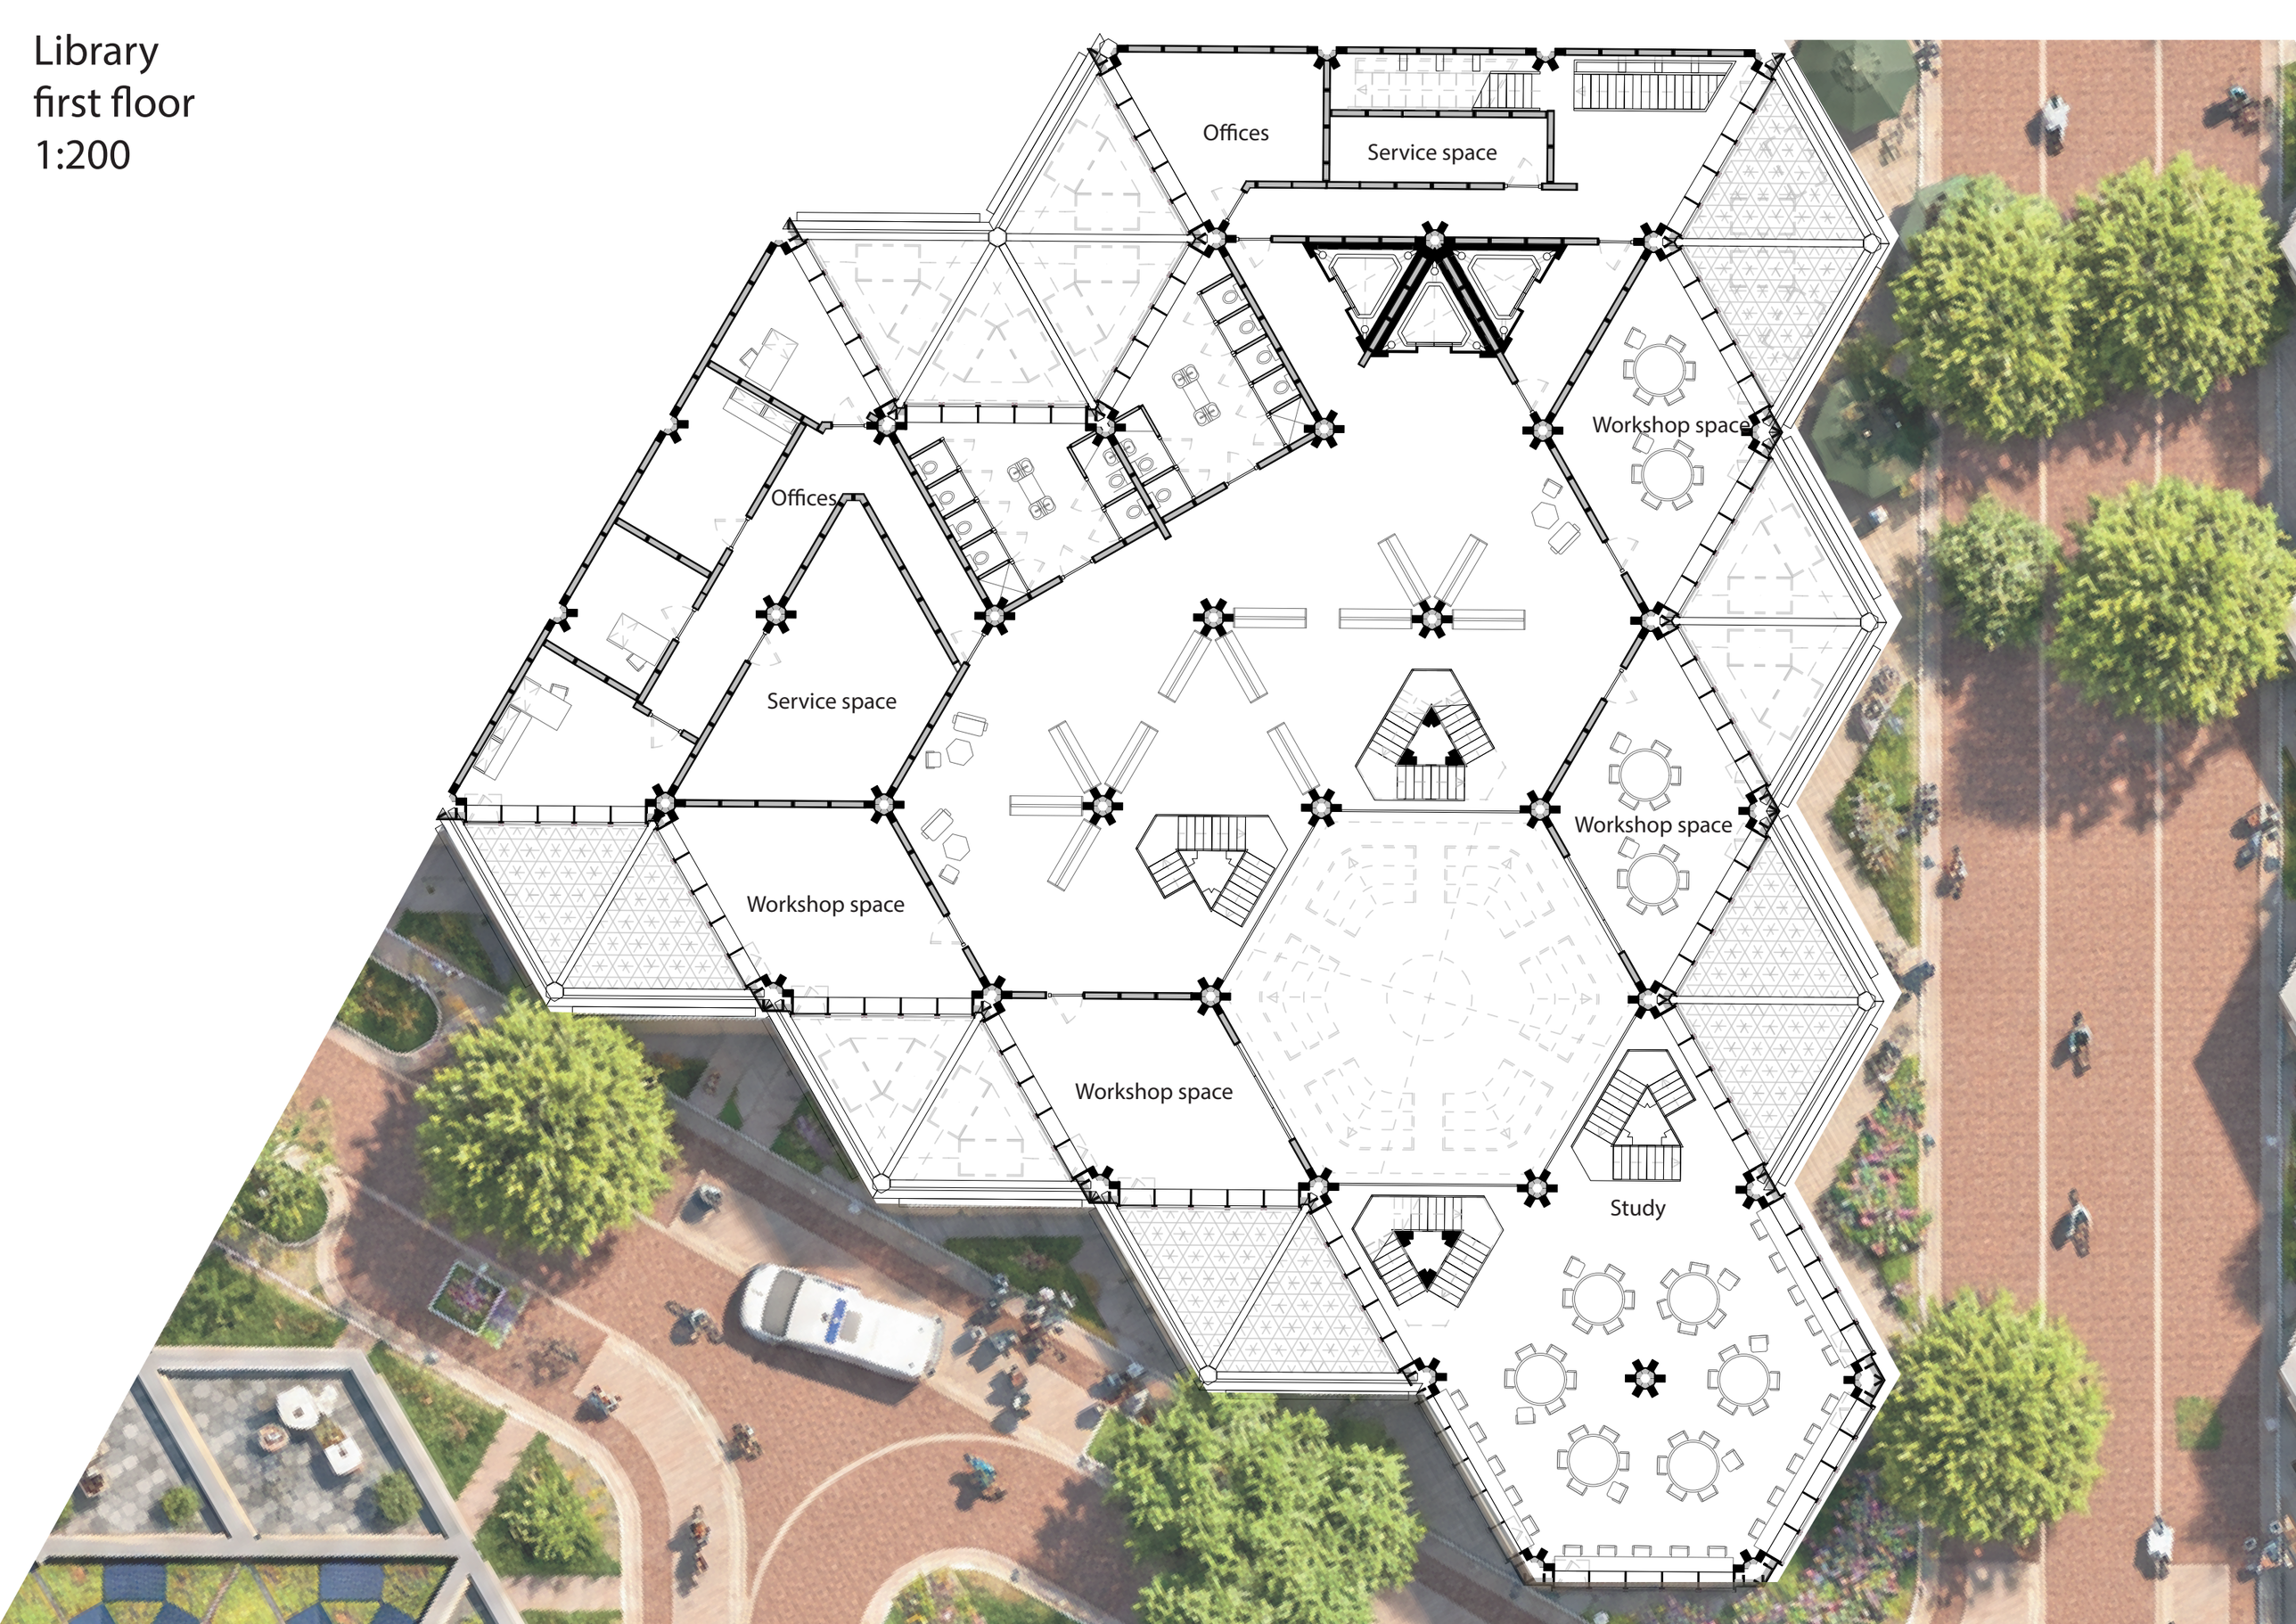

Library
second floor
1:200

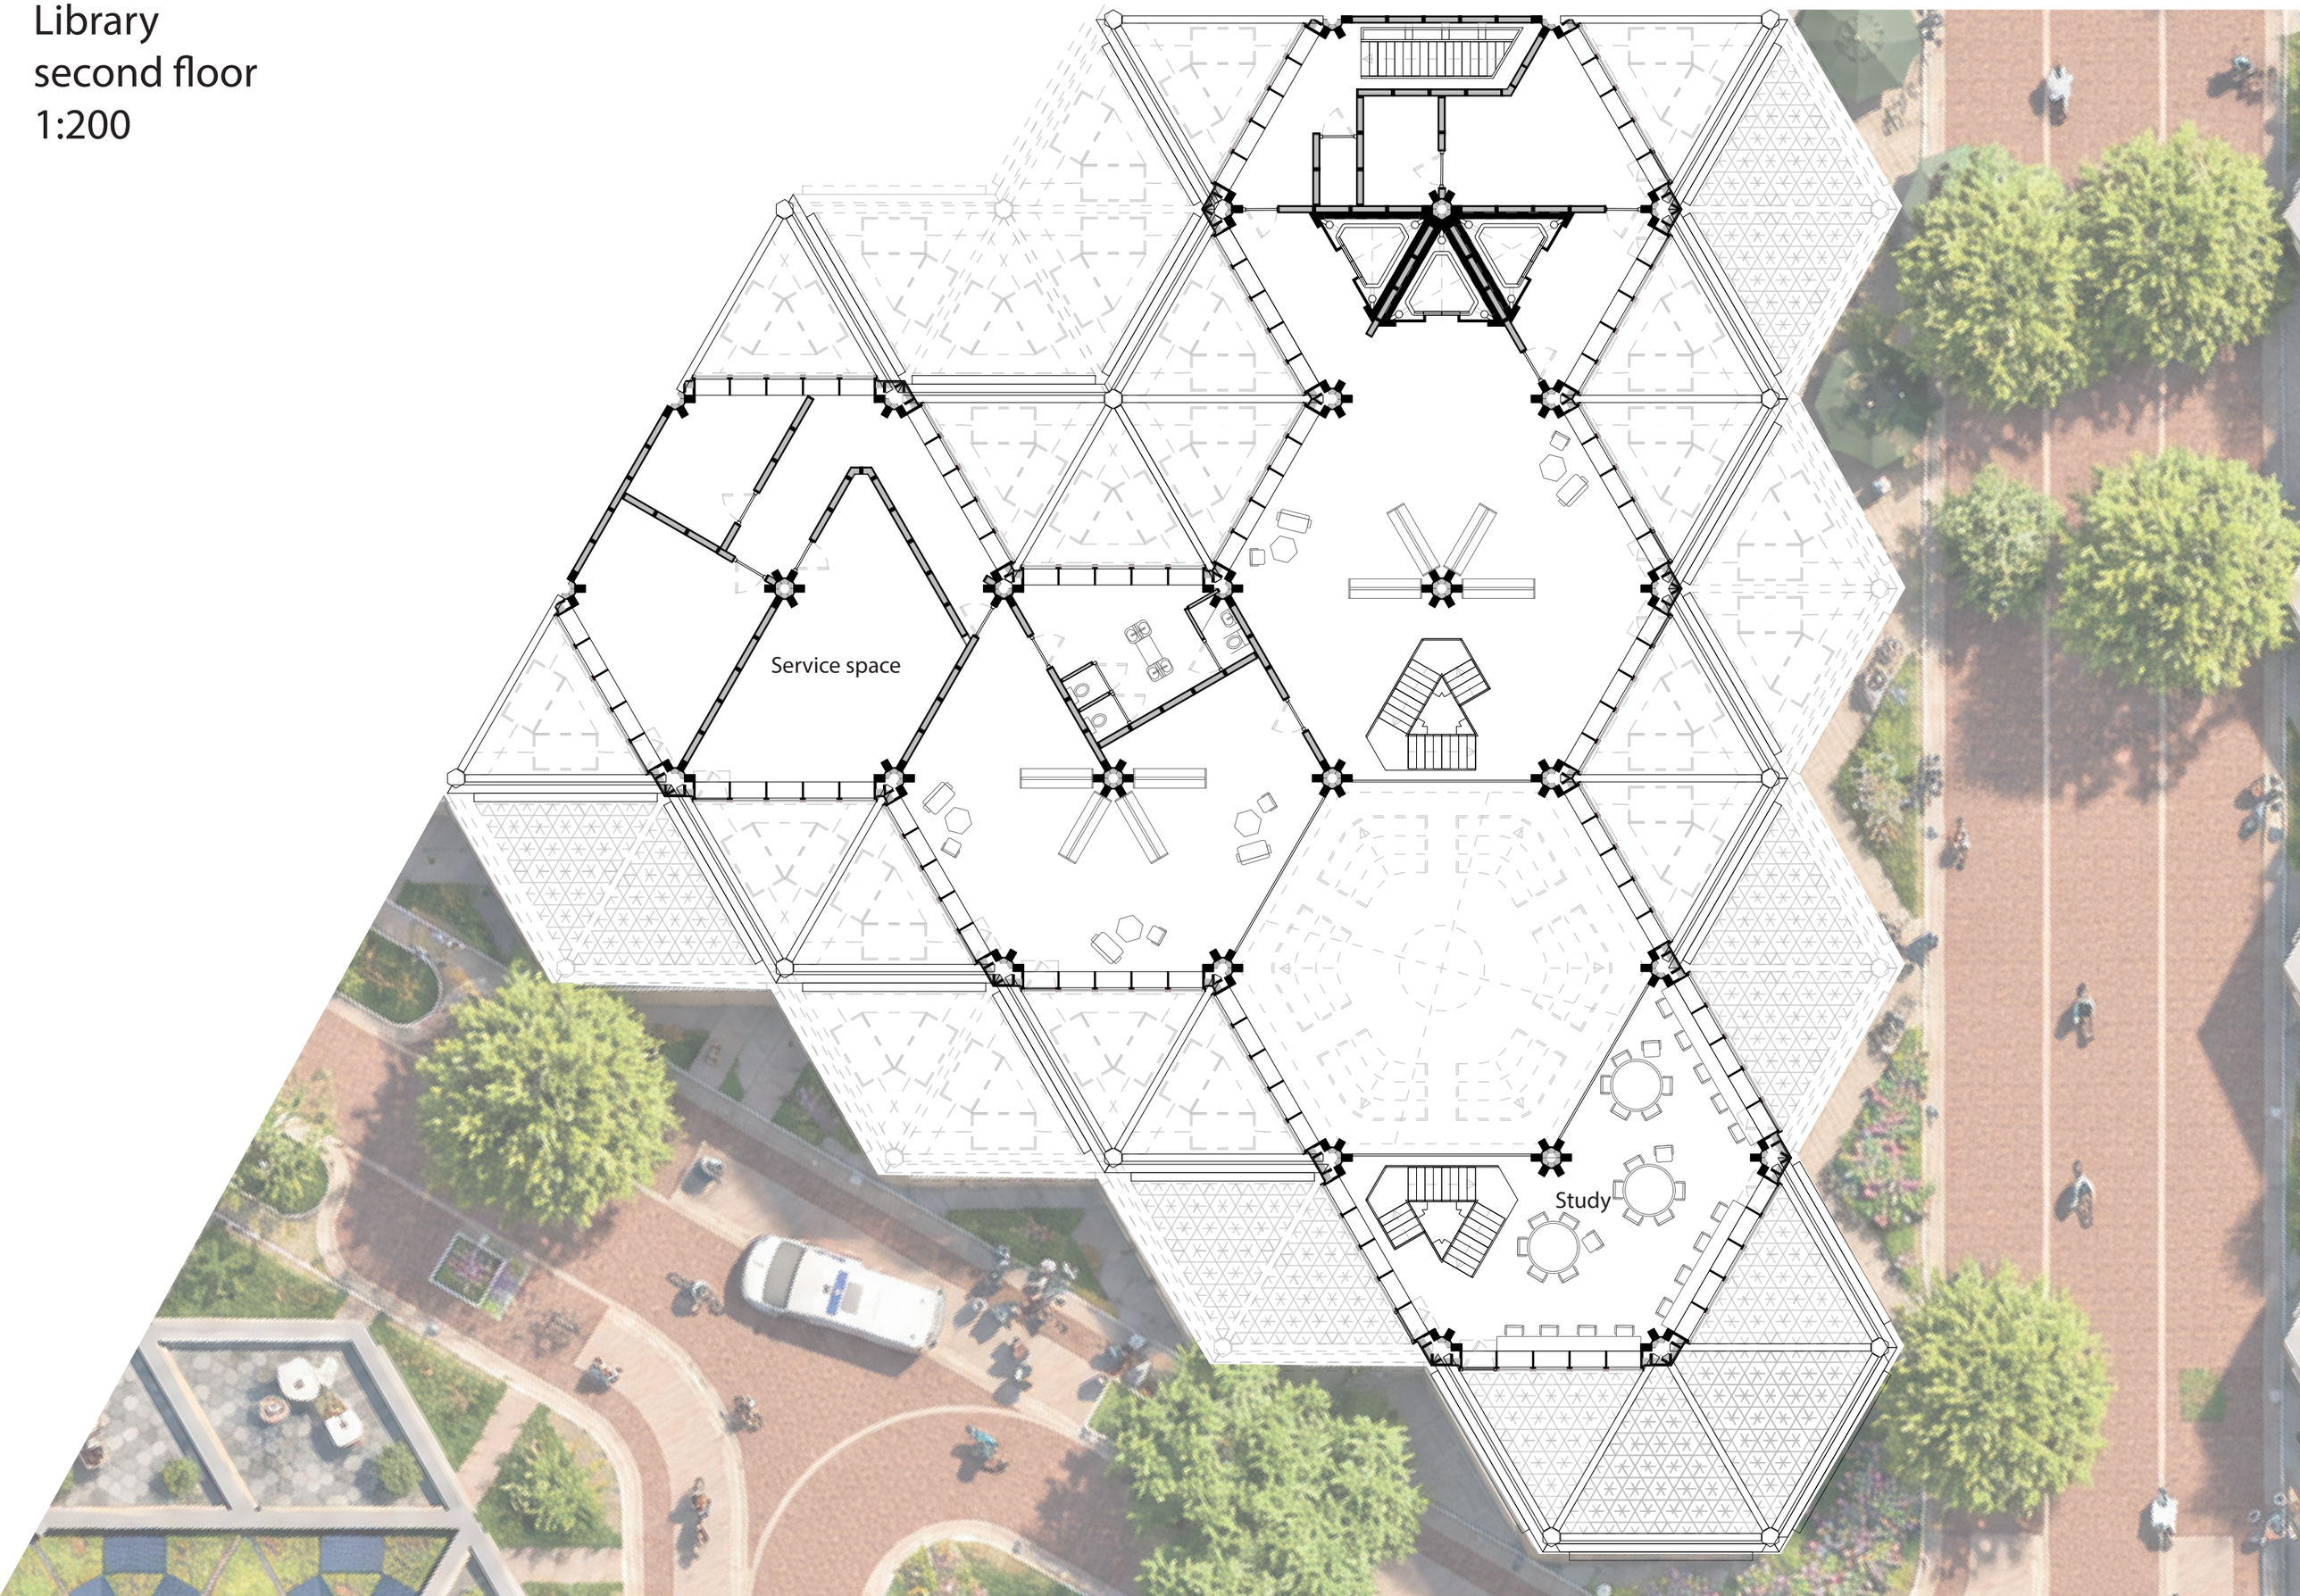

Library
third floor
1:200

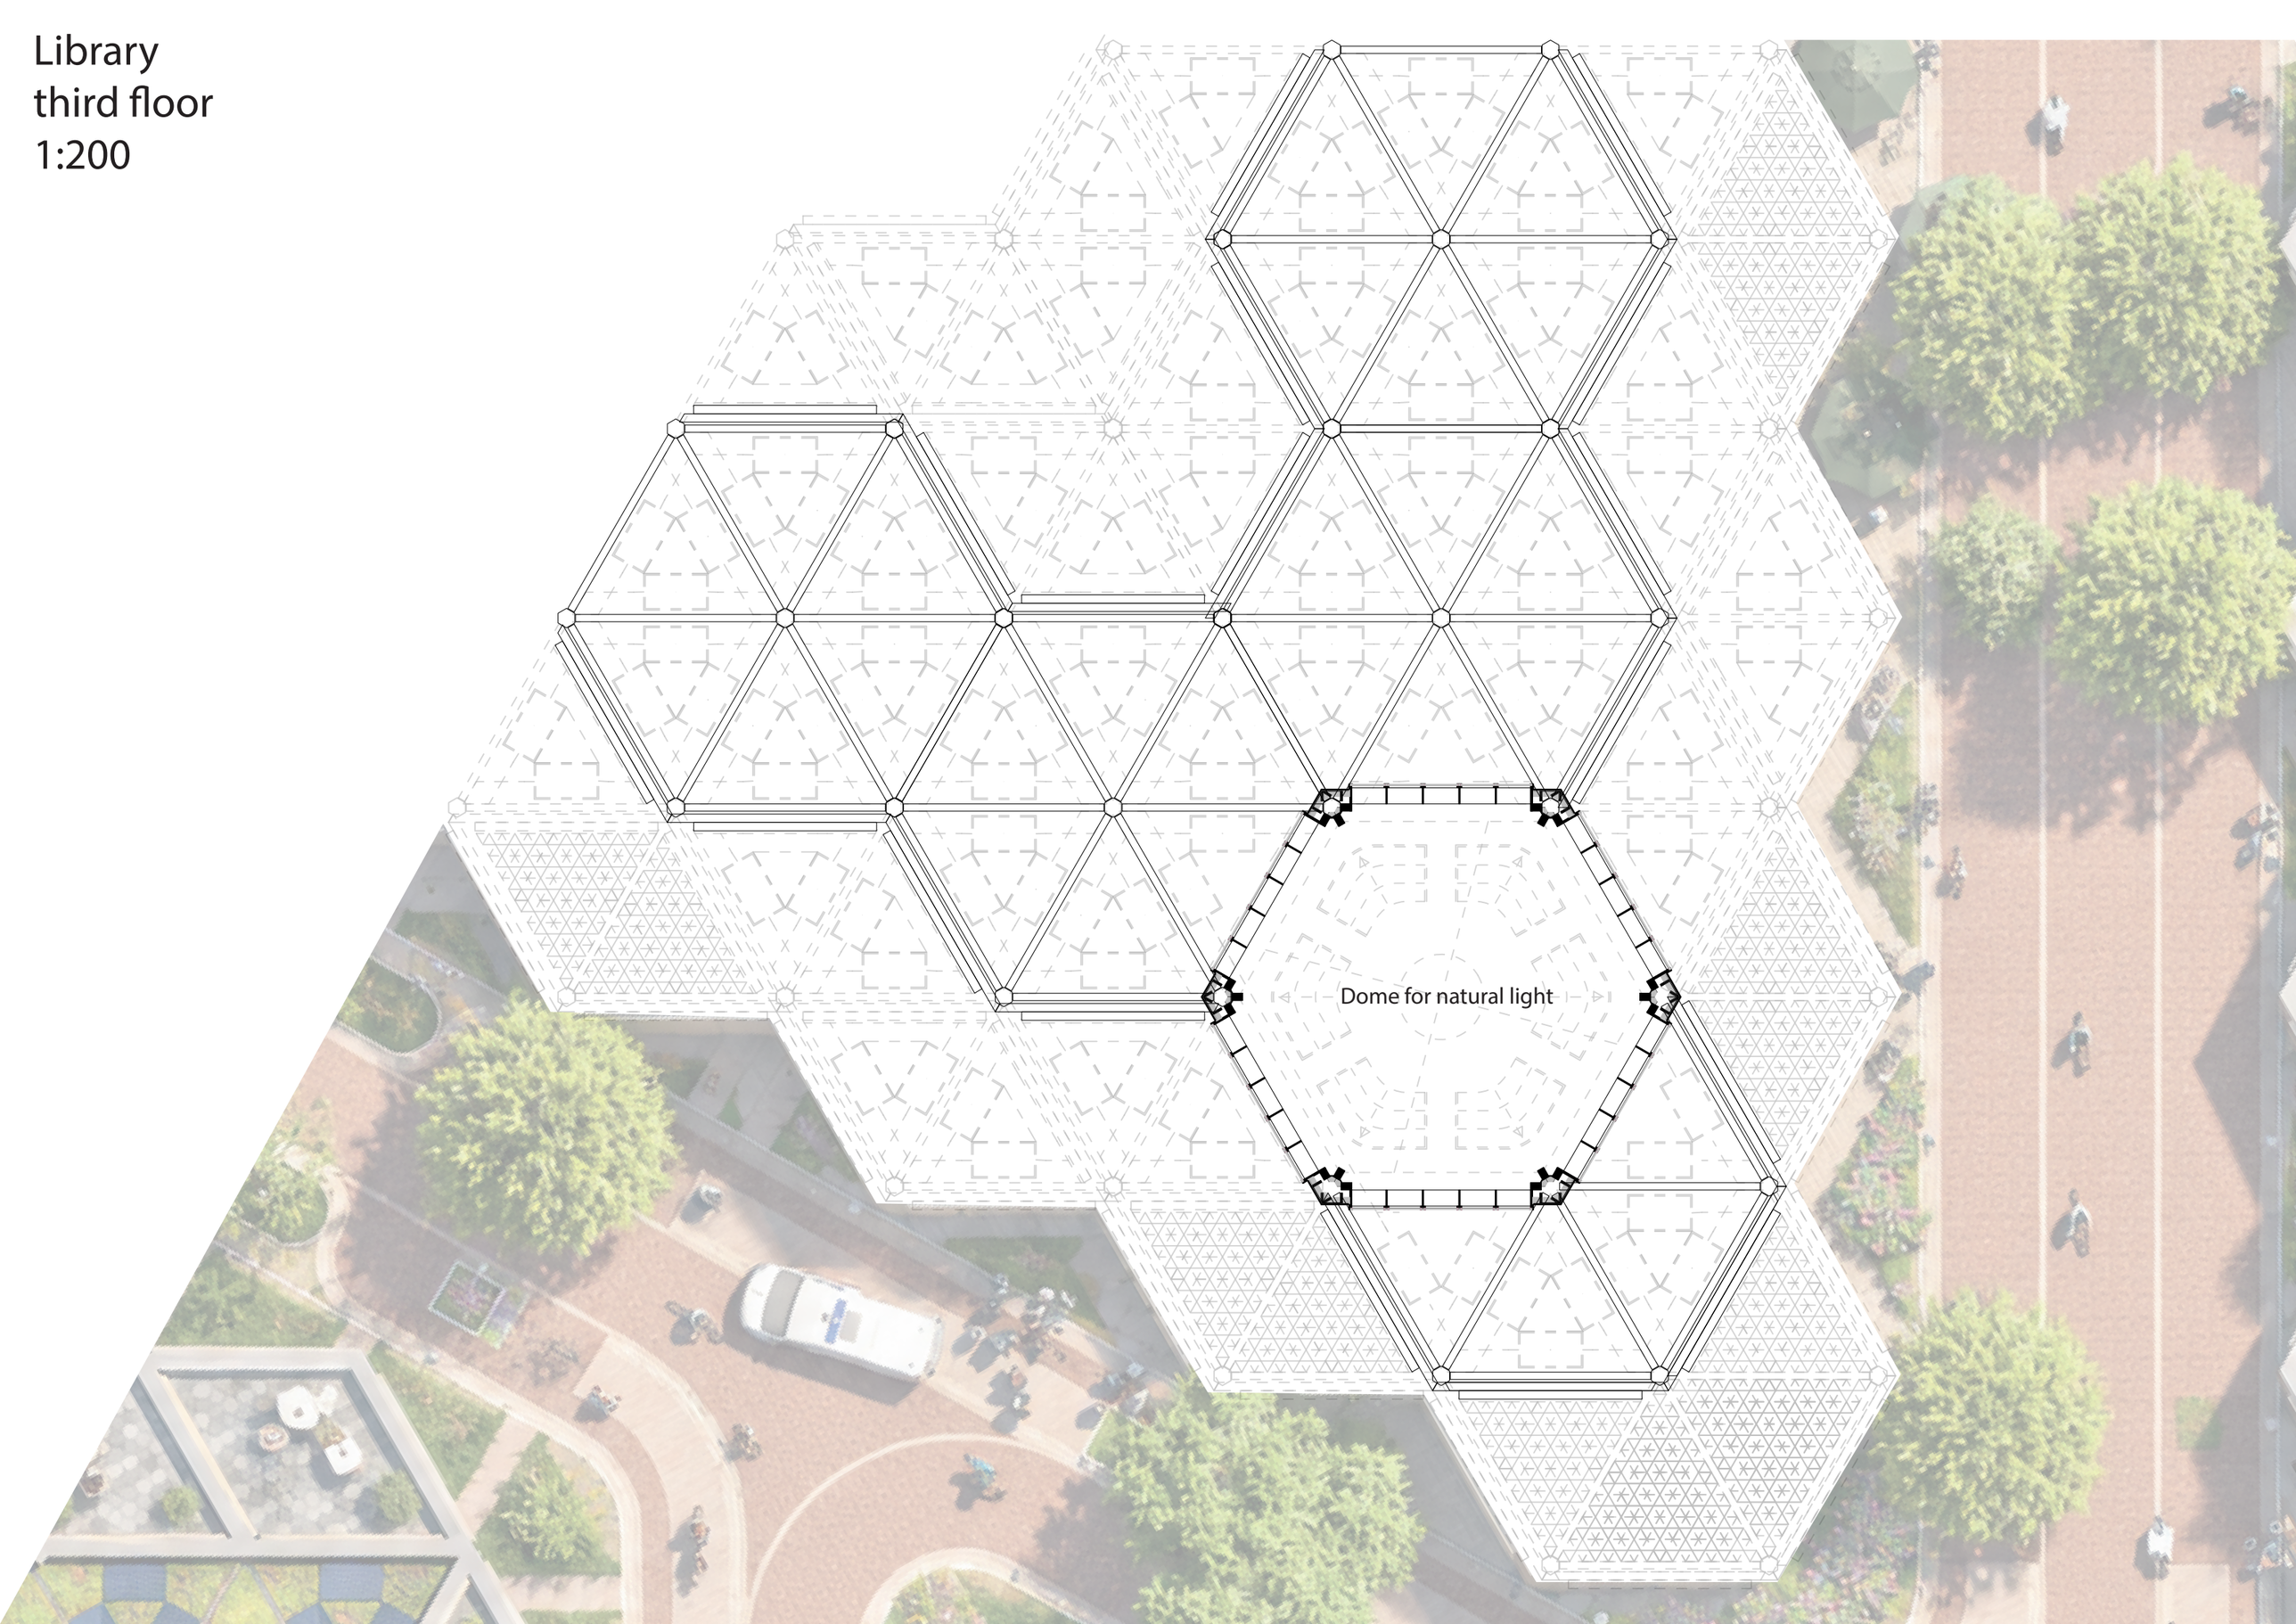

Library
roof
1:200




Gym
ground floor
1:200


Cleaning supplies
Service space
Lounge
Storage
Fysio
Service space
Machines
Machines
Free weights




Gym
first floor
1:200

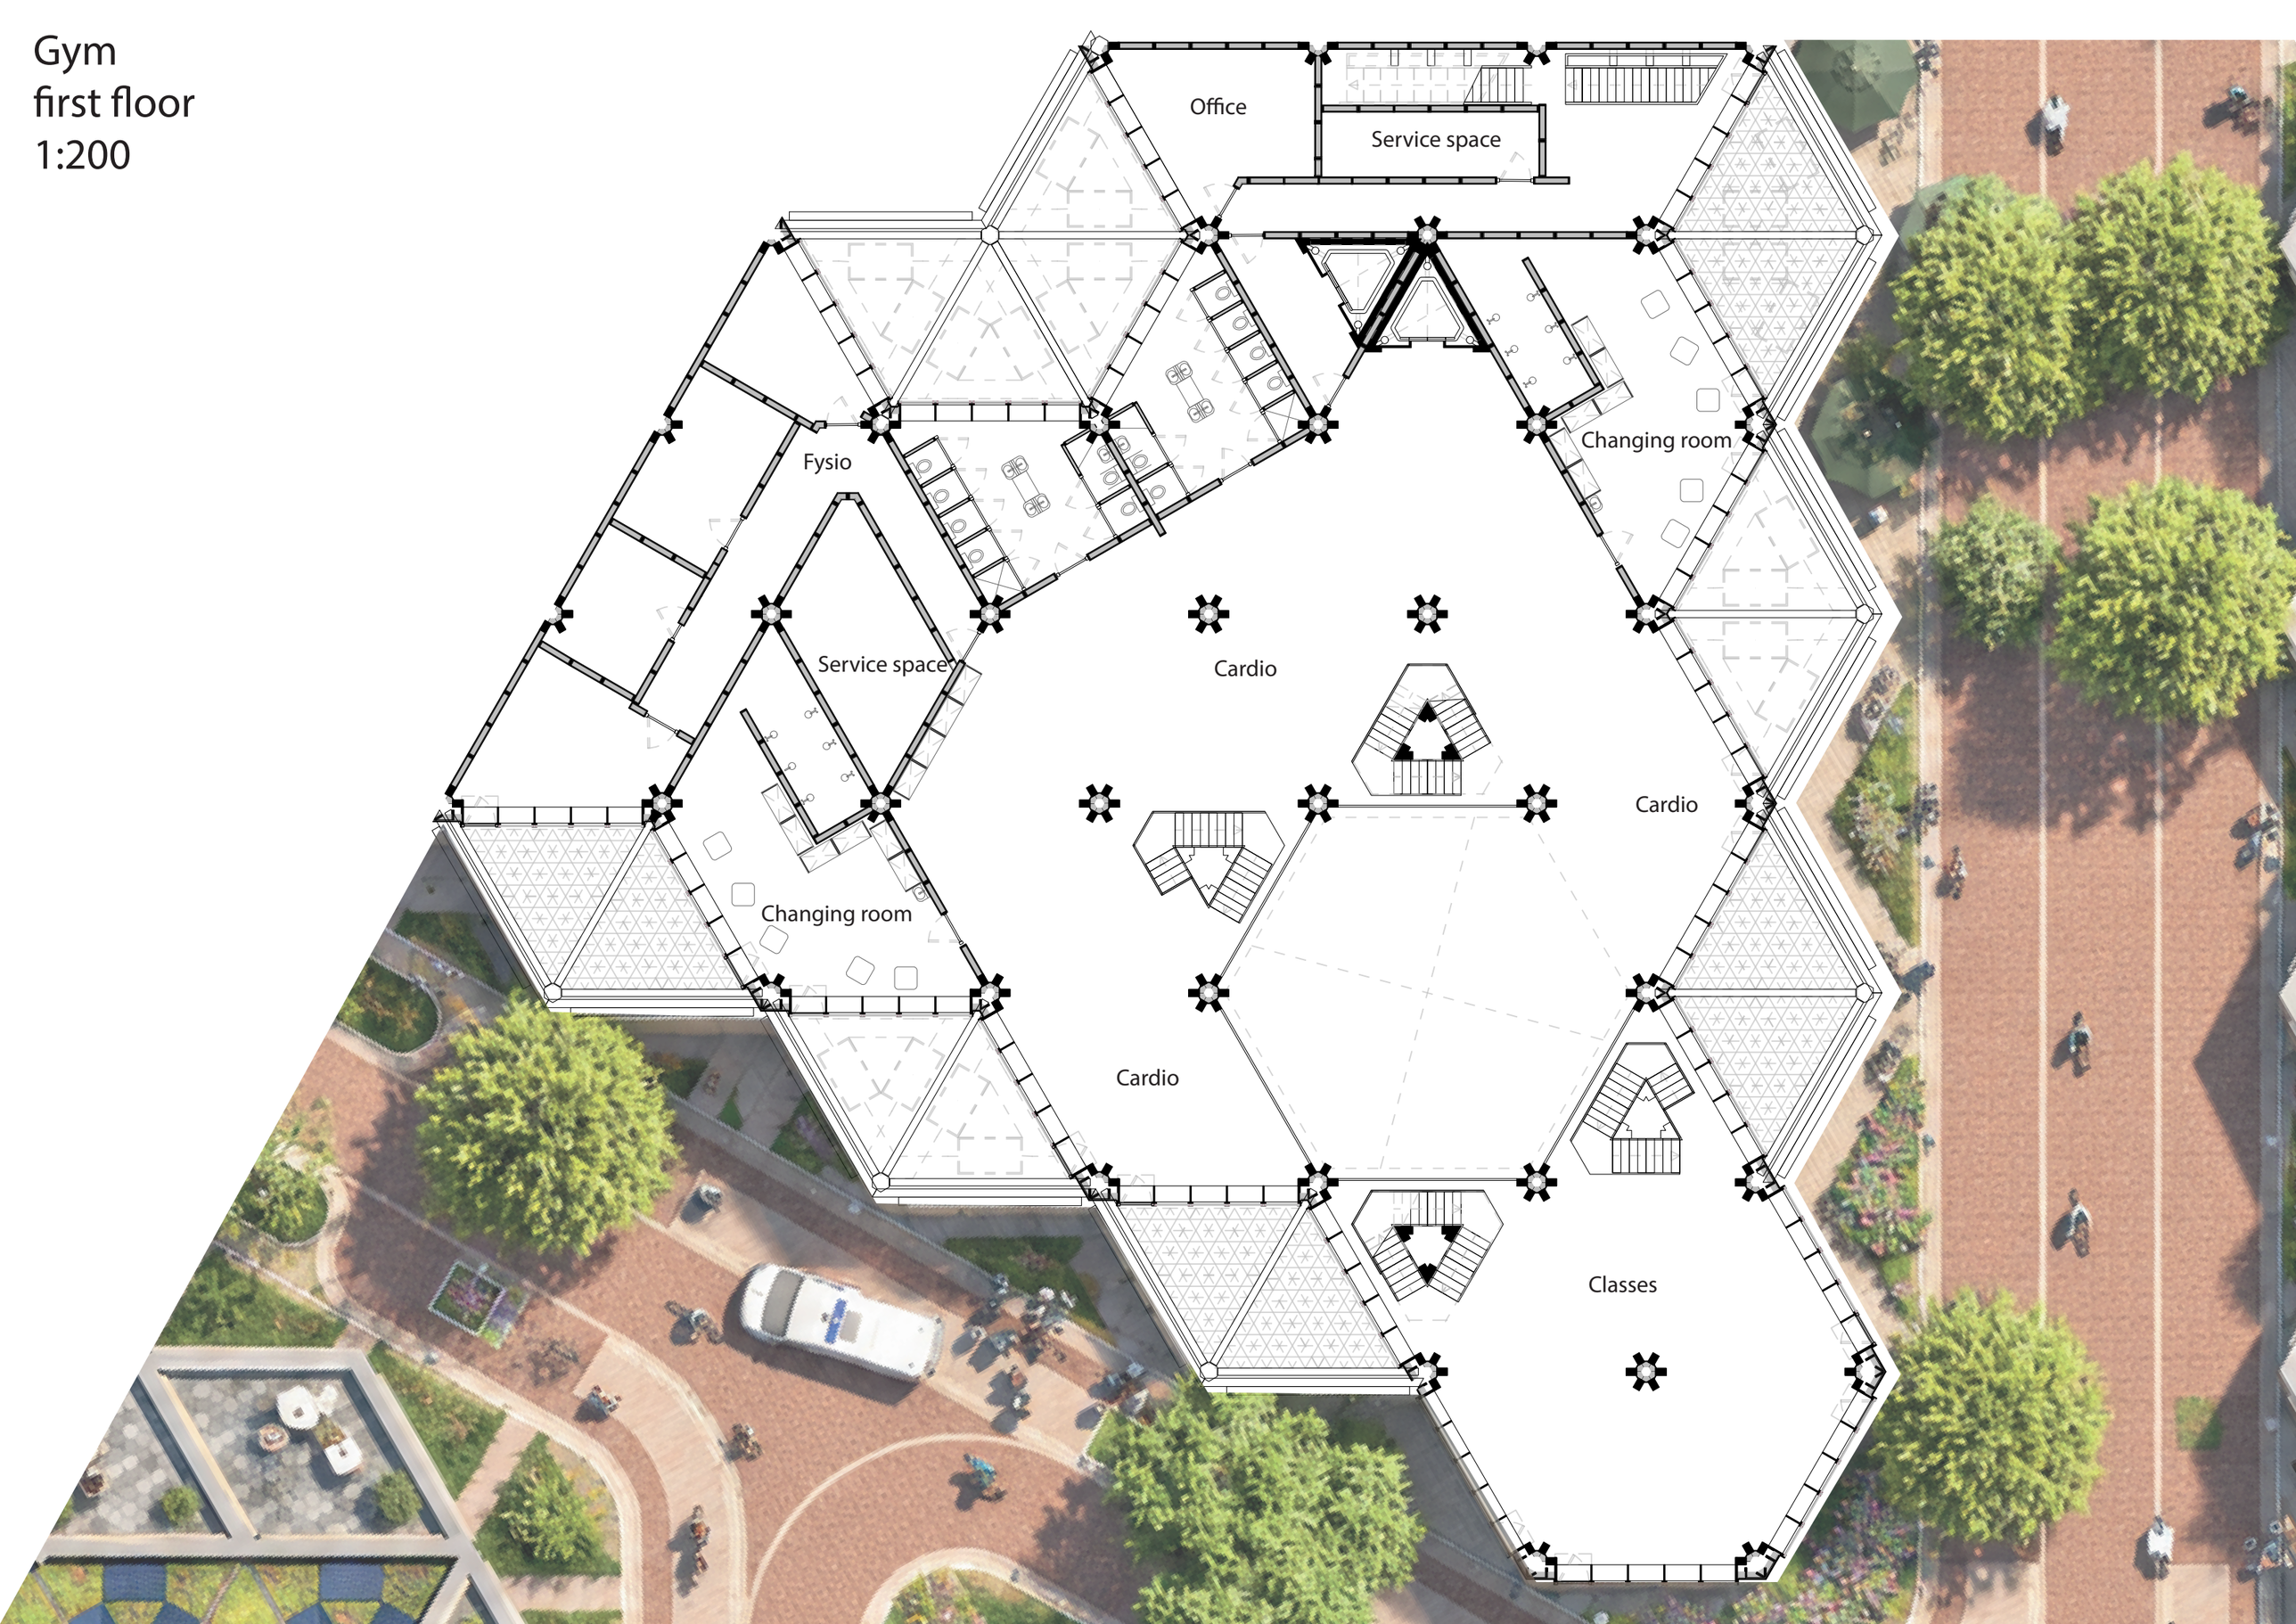

Gym
second floor
1:200

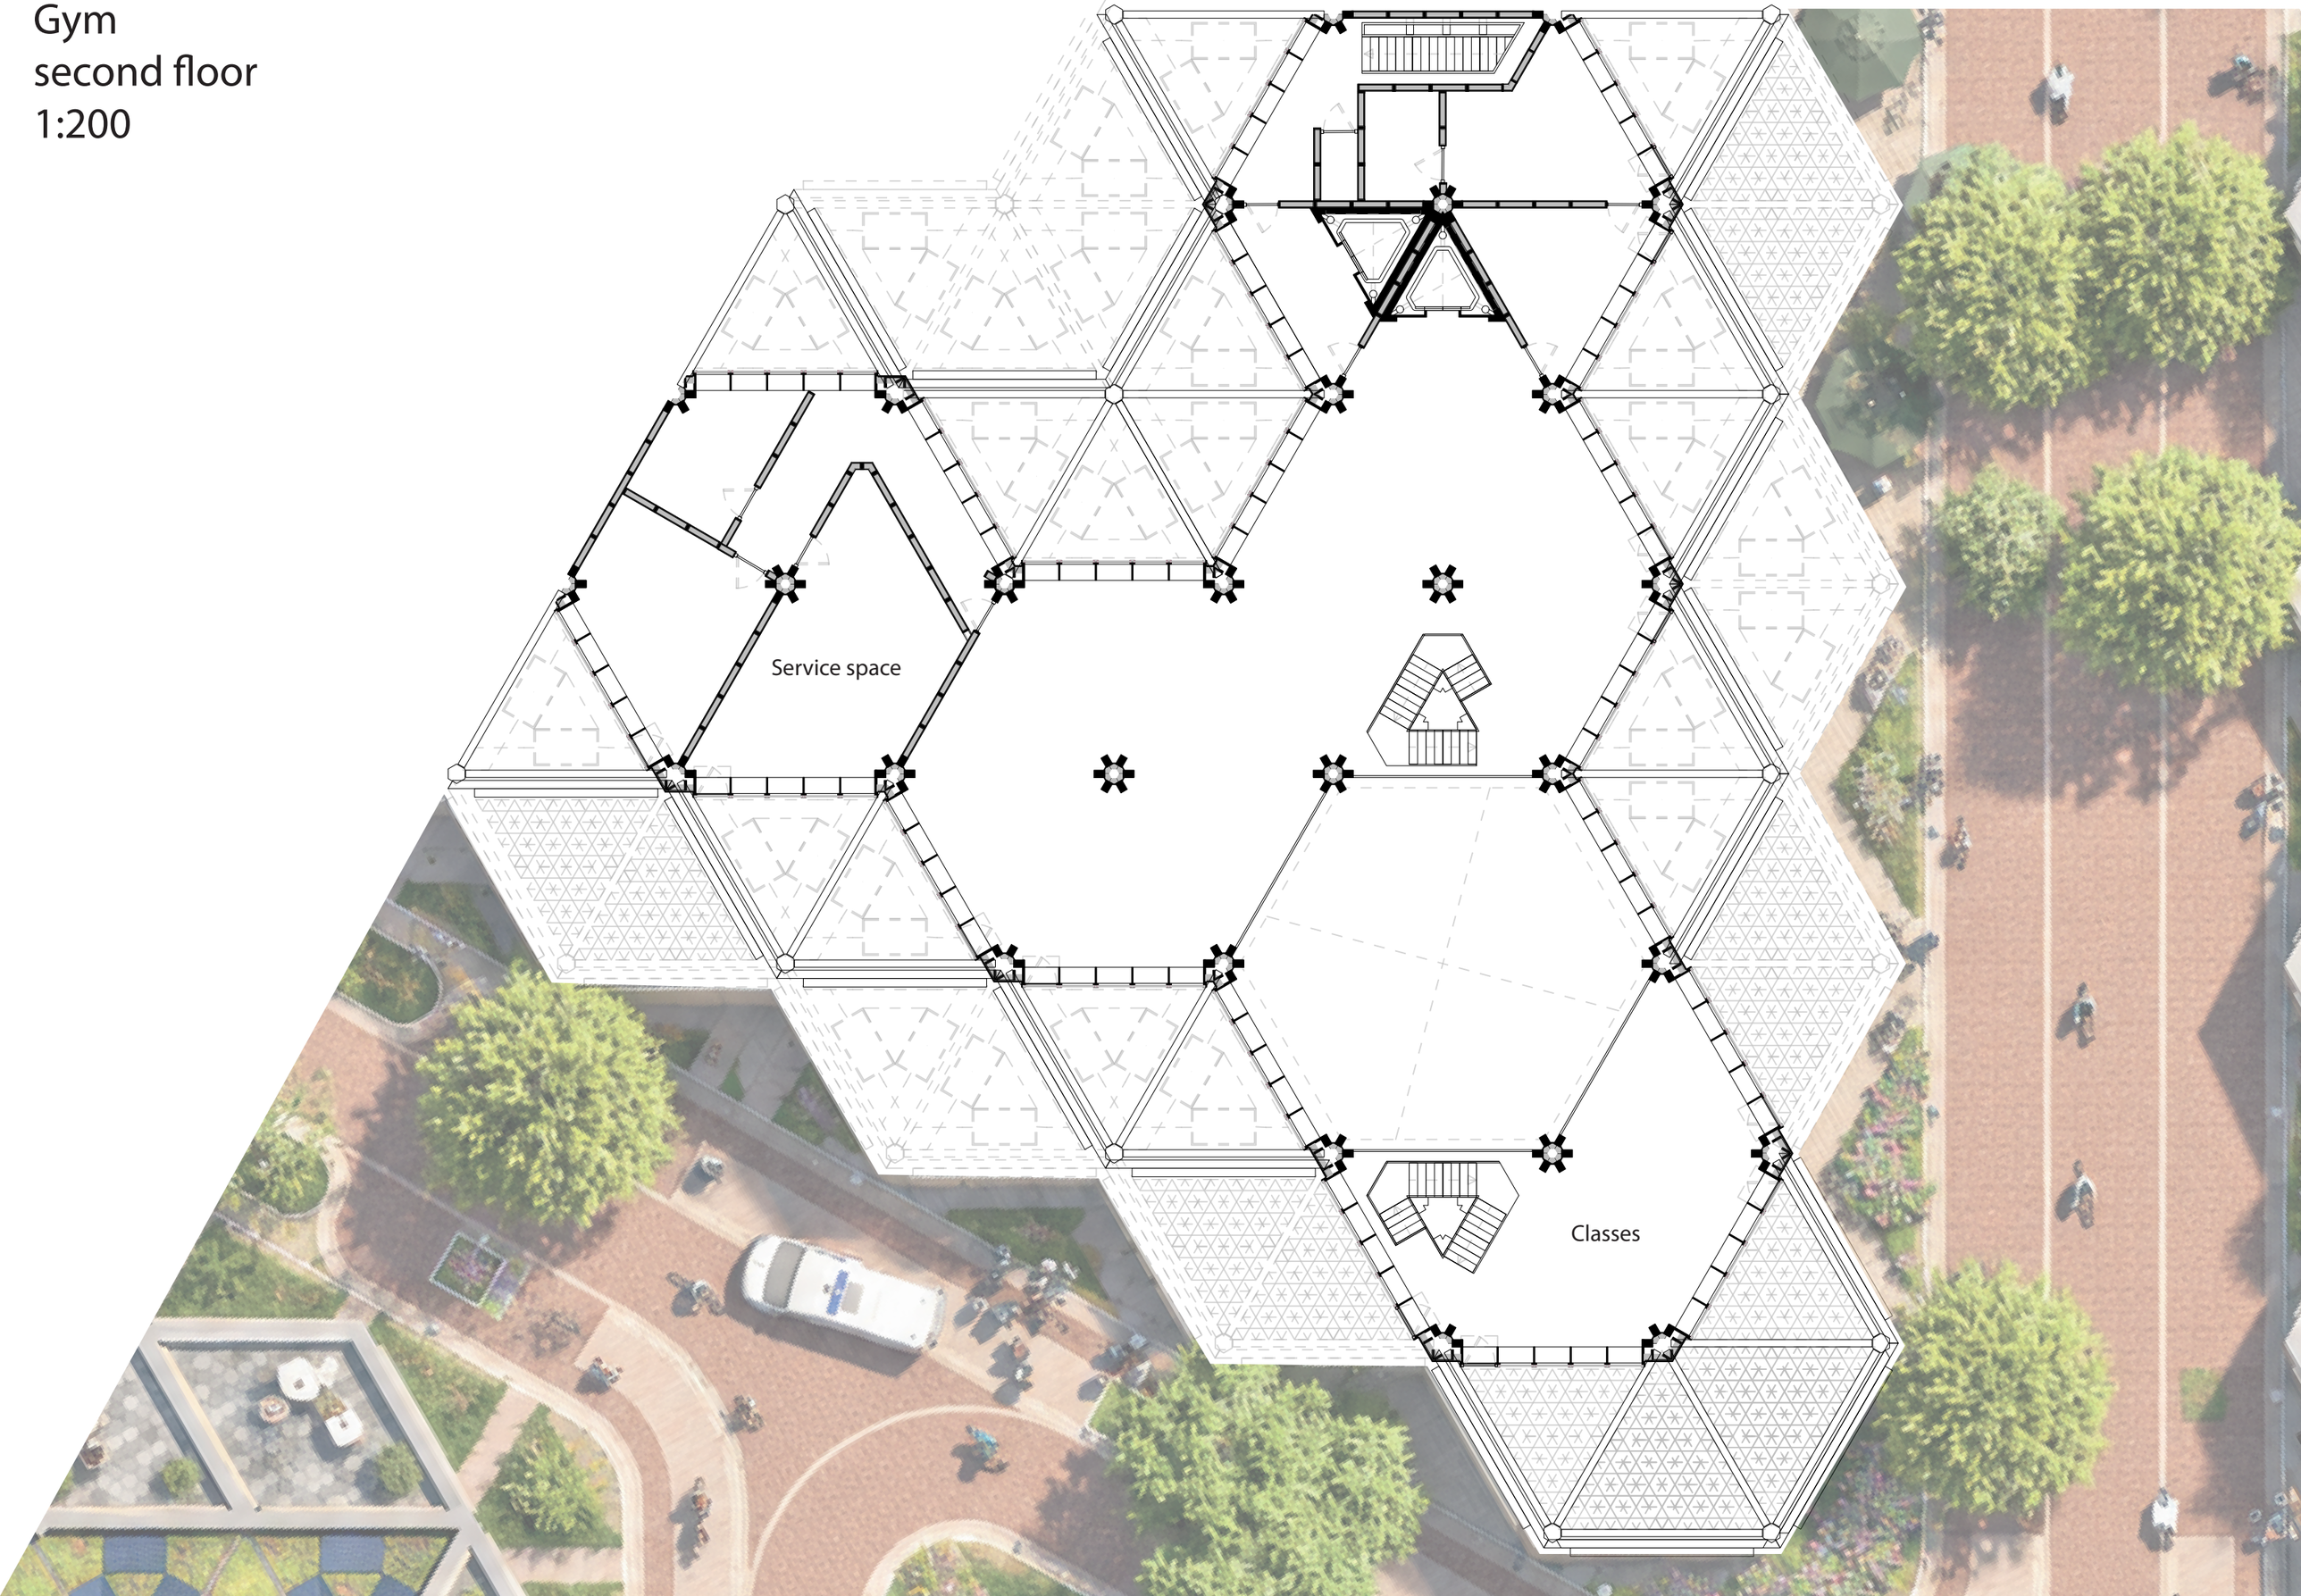


Gym
third floor
1:200

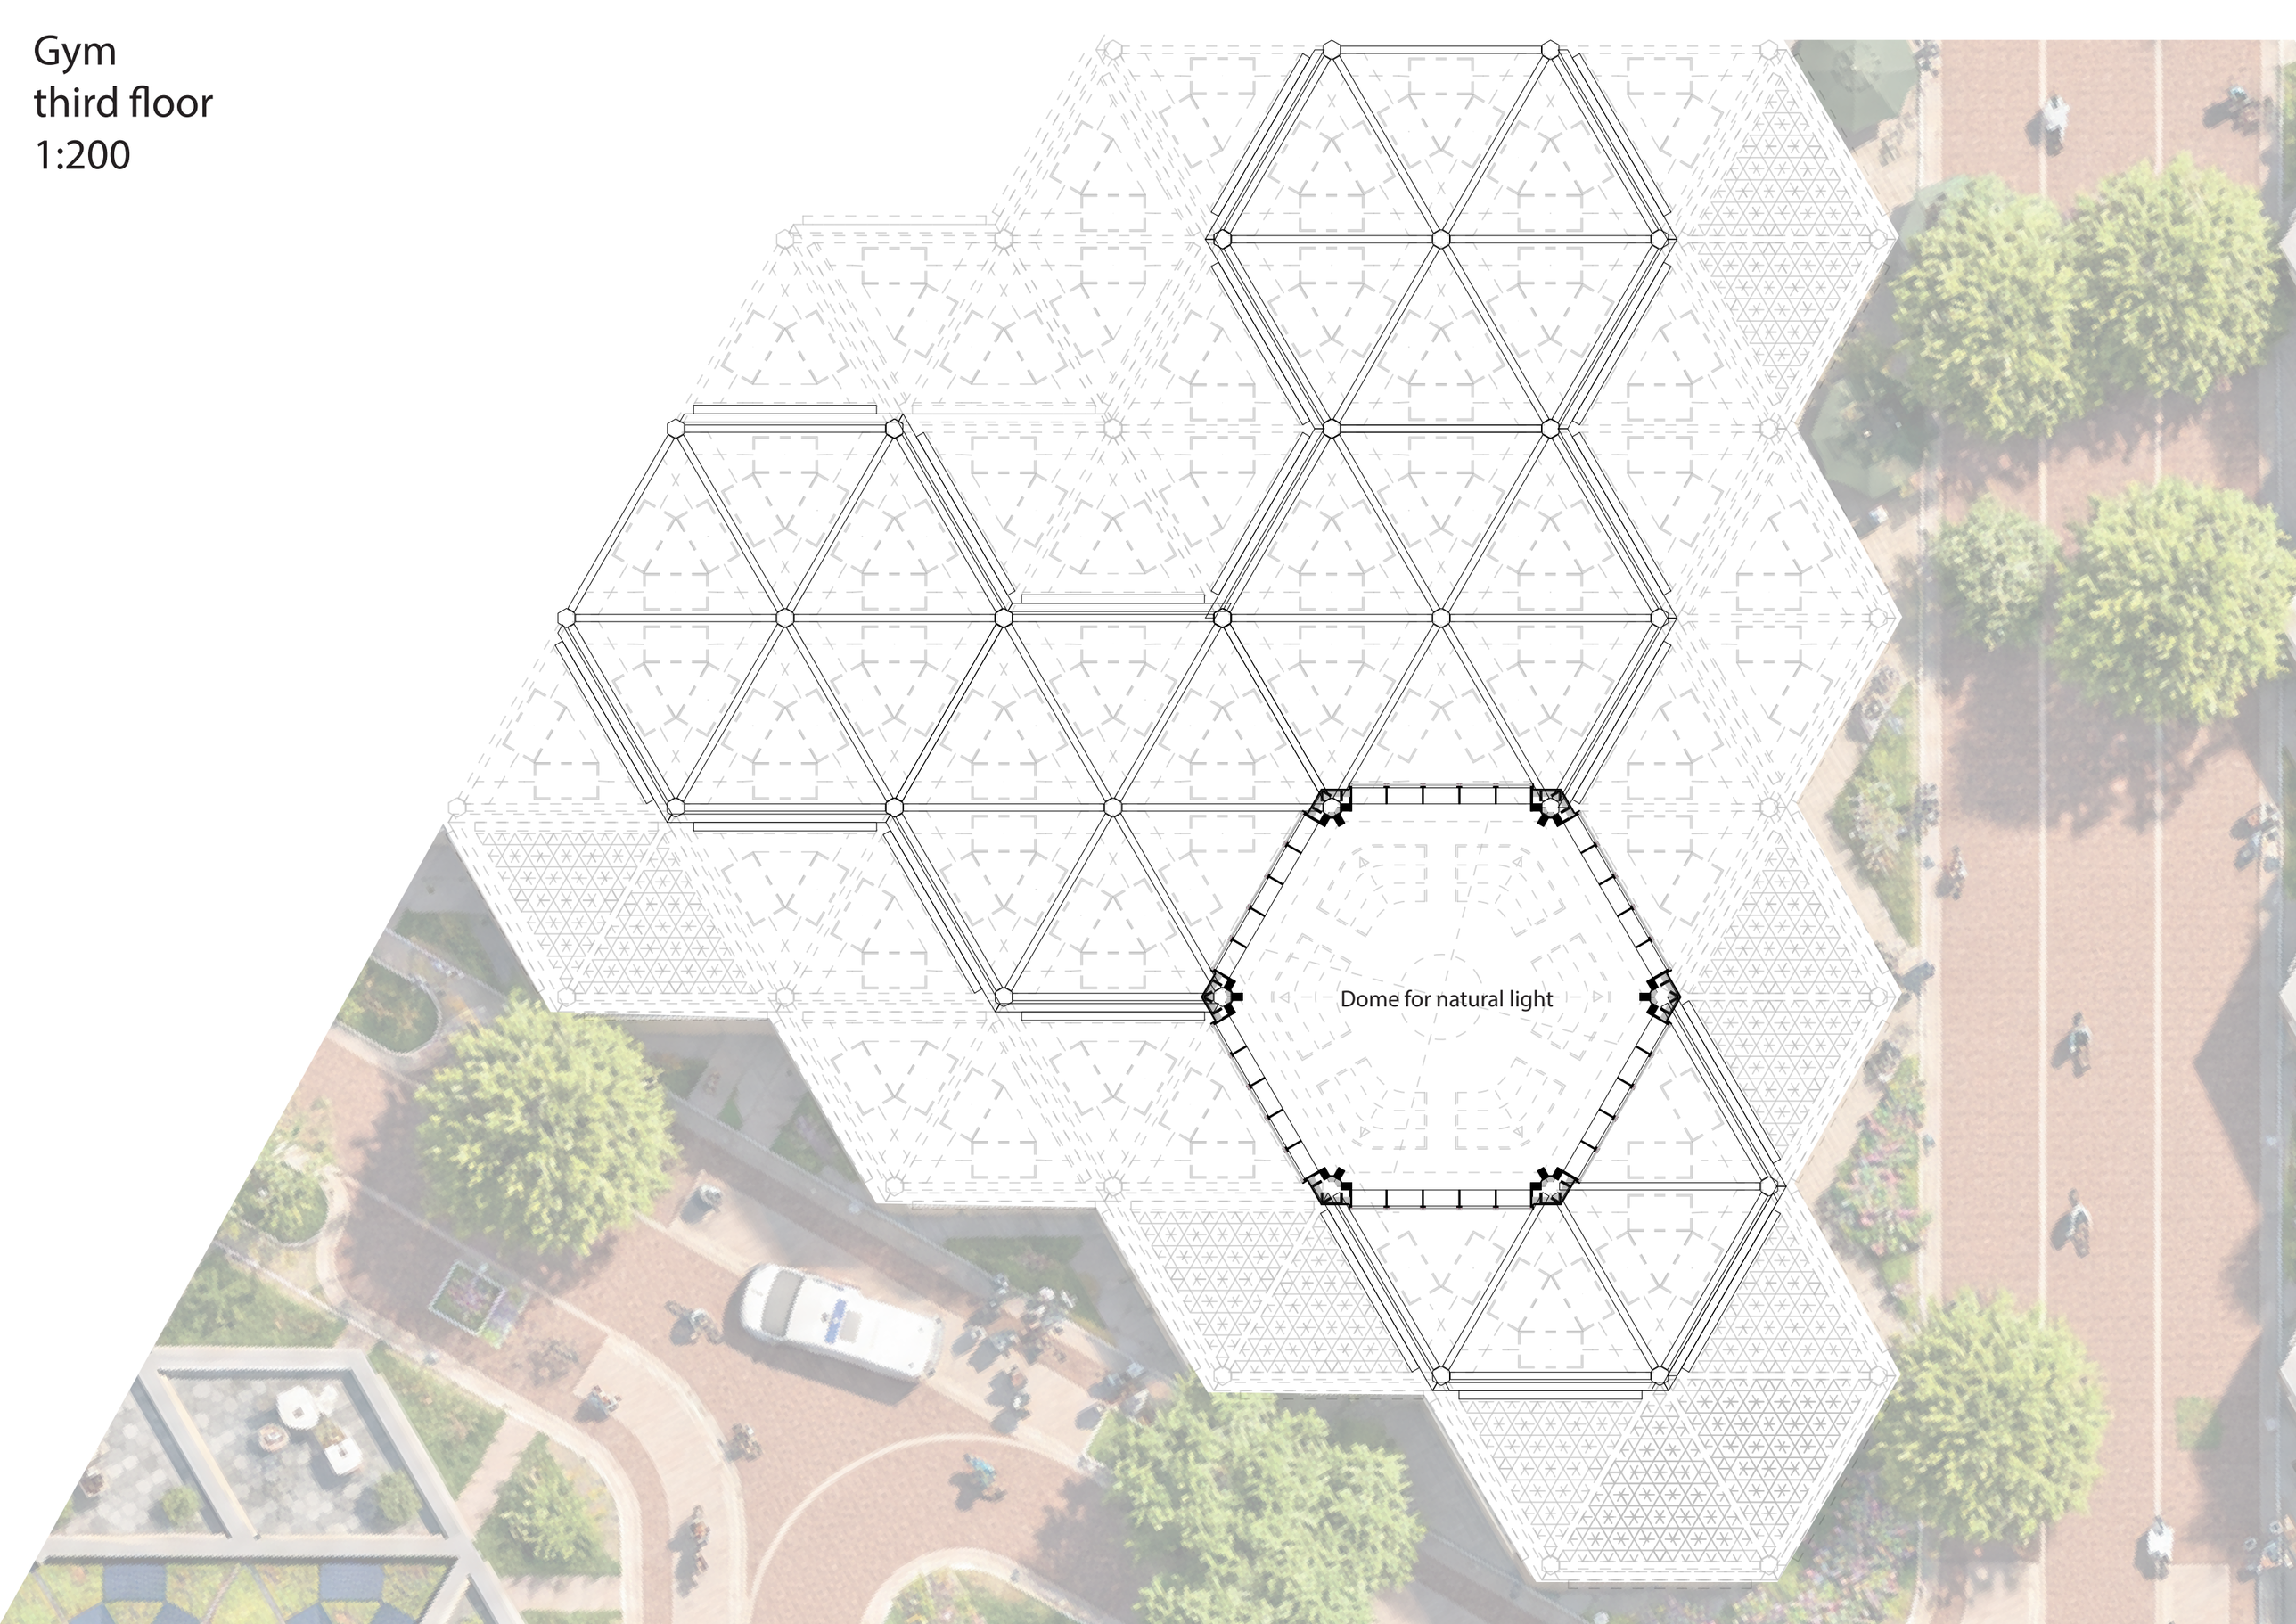


Gym
roof
1:200




Floorplan: half circle, supermarket
+ appartment (20 units)
ground floor
1:200

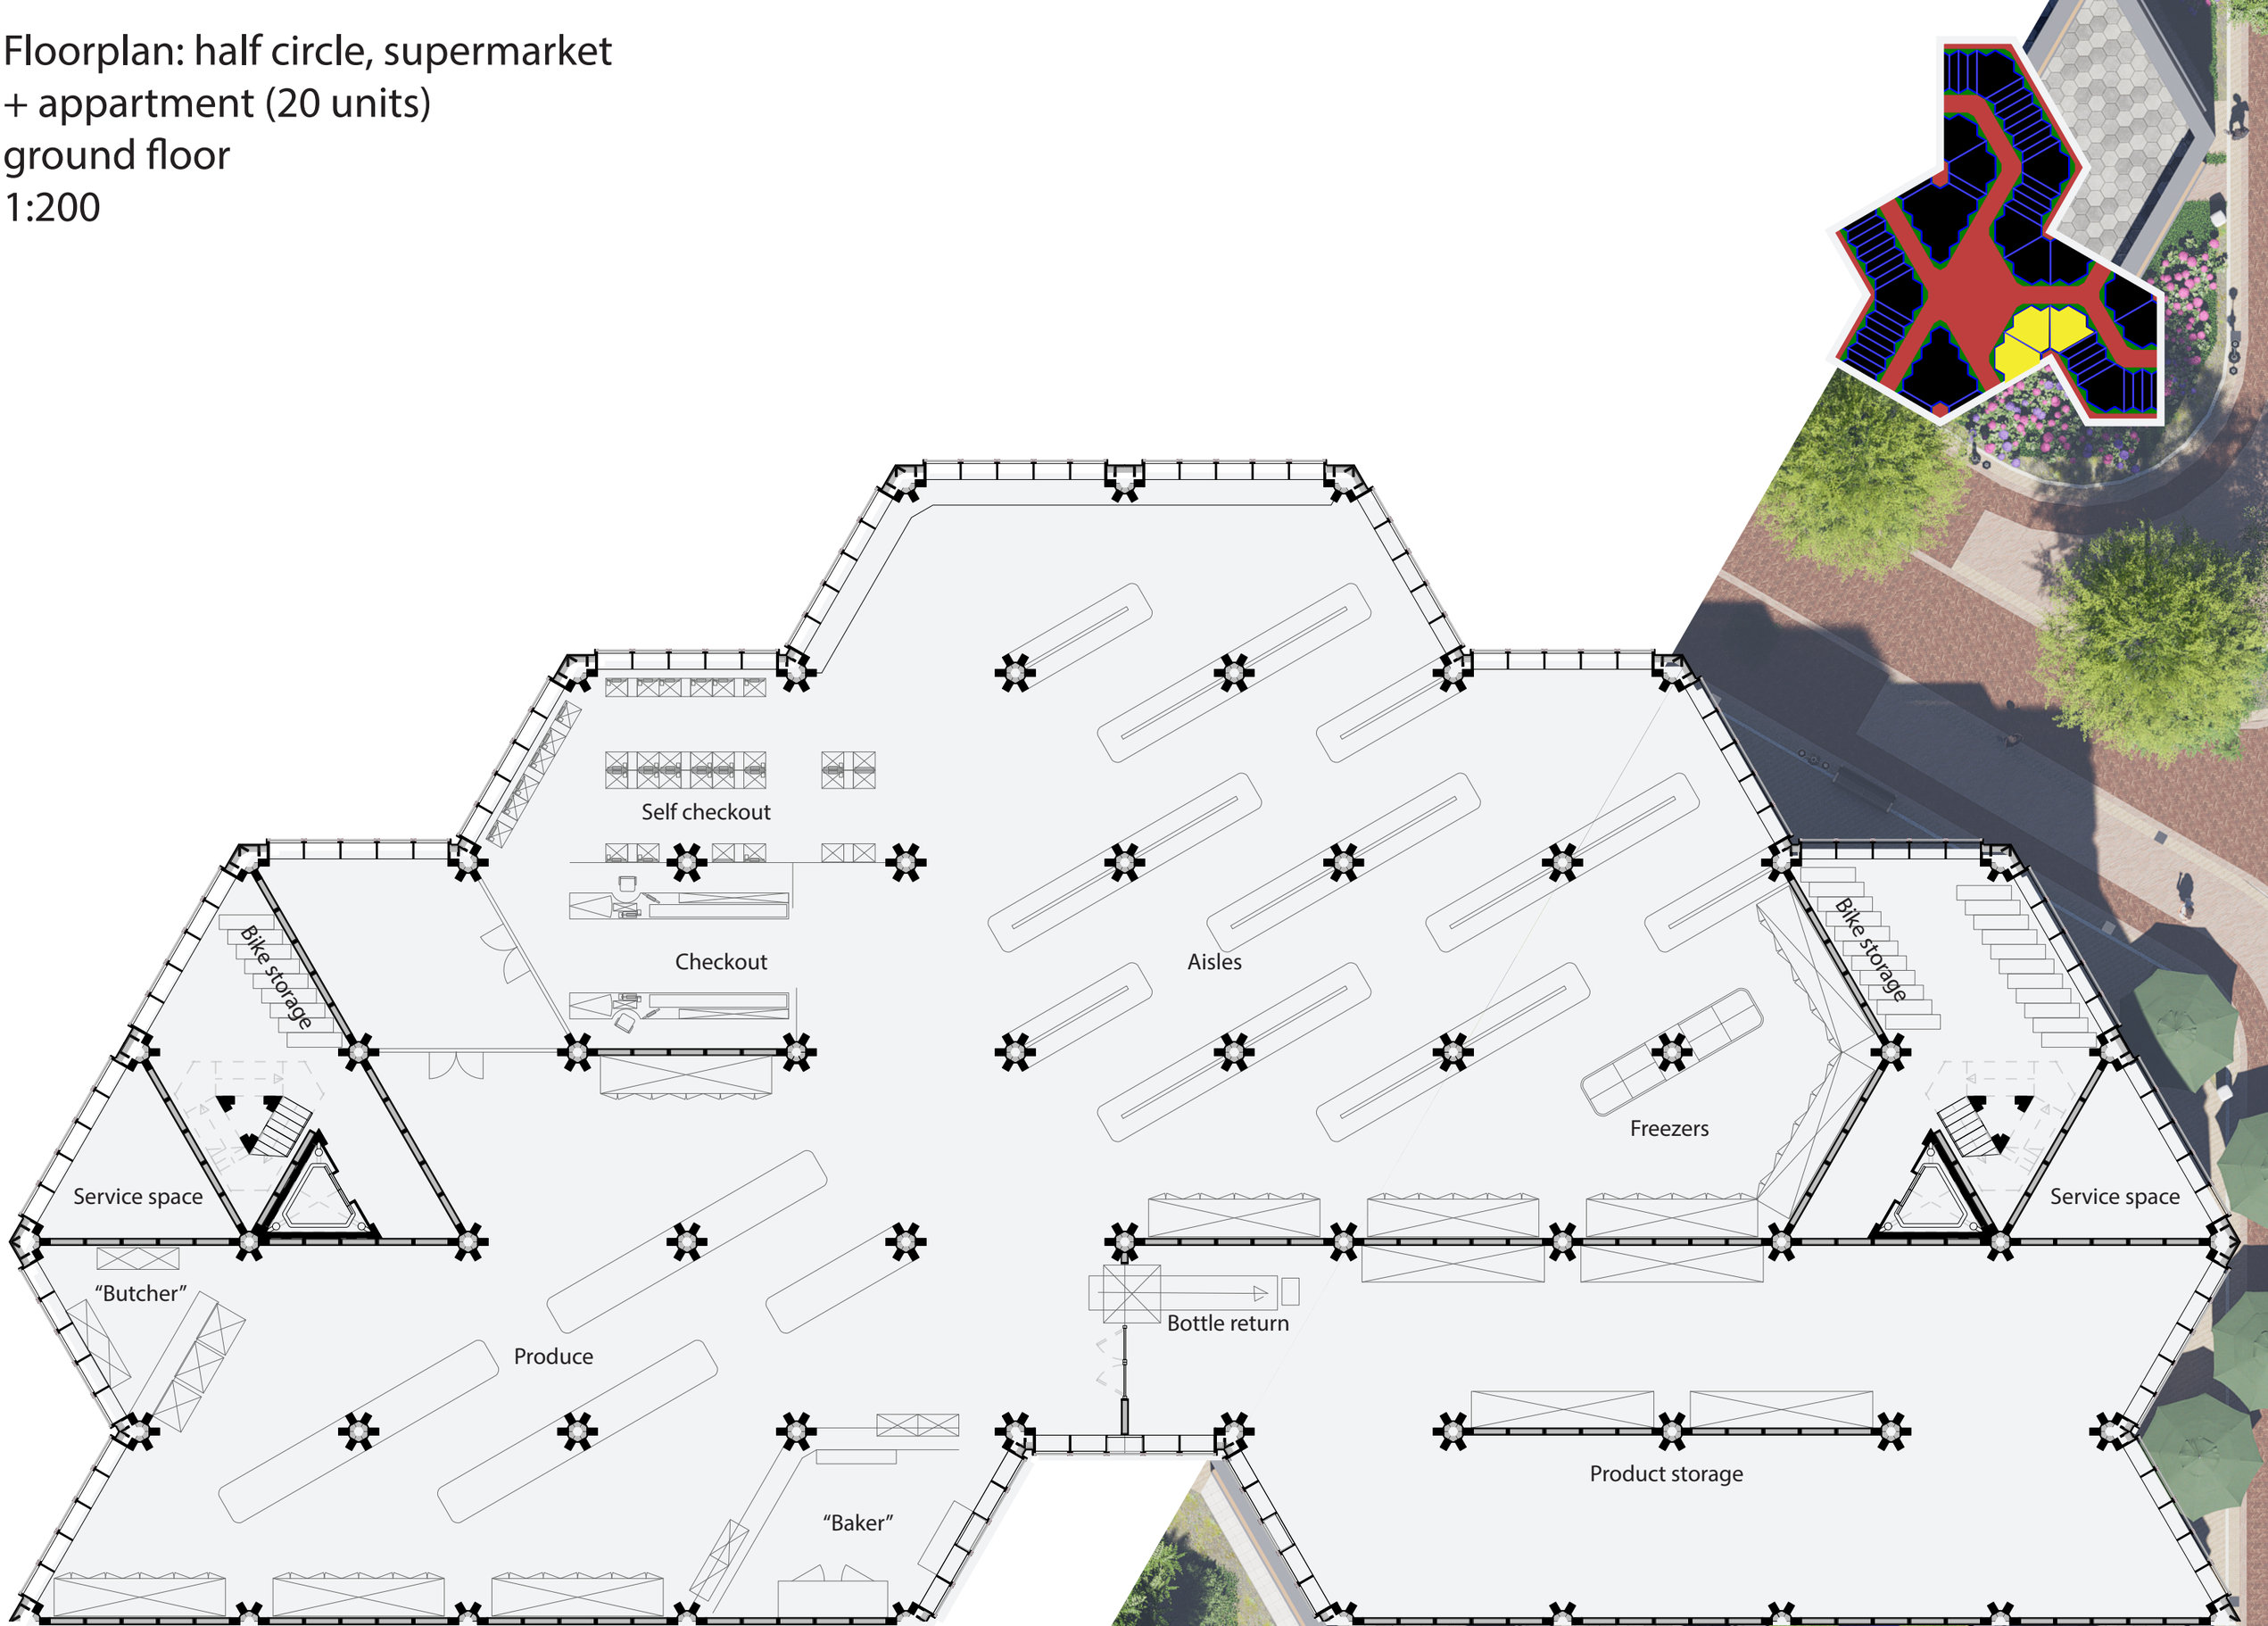


Floorplan: half circle, supermarket
+ appartment (20 units)
first floor
1:200

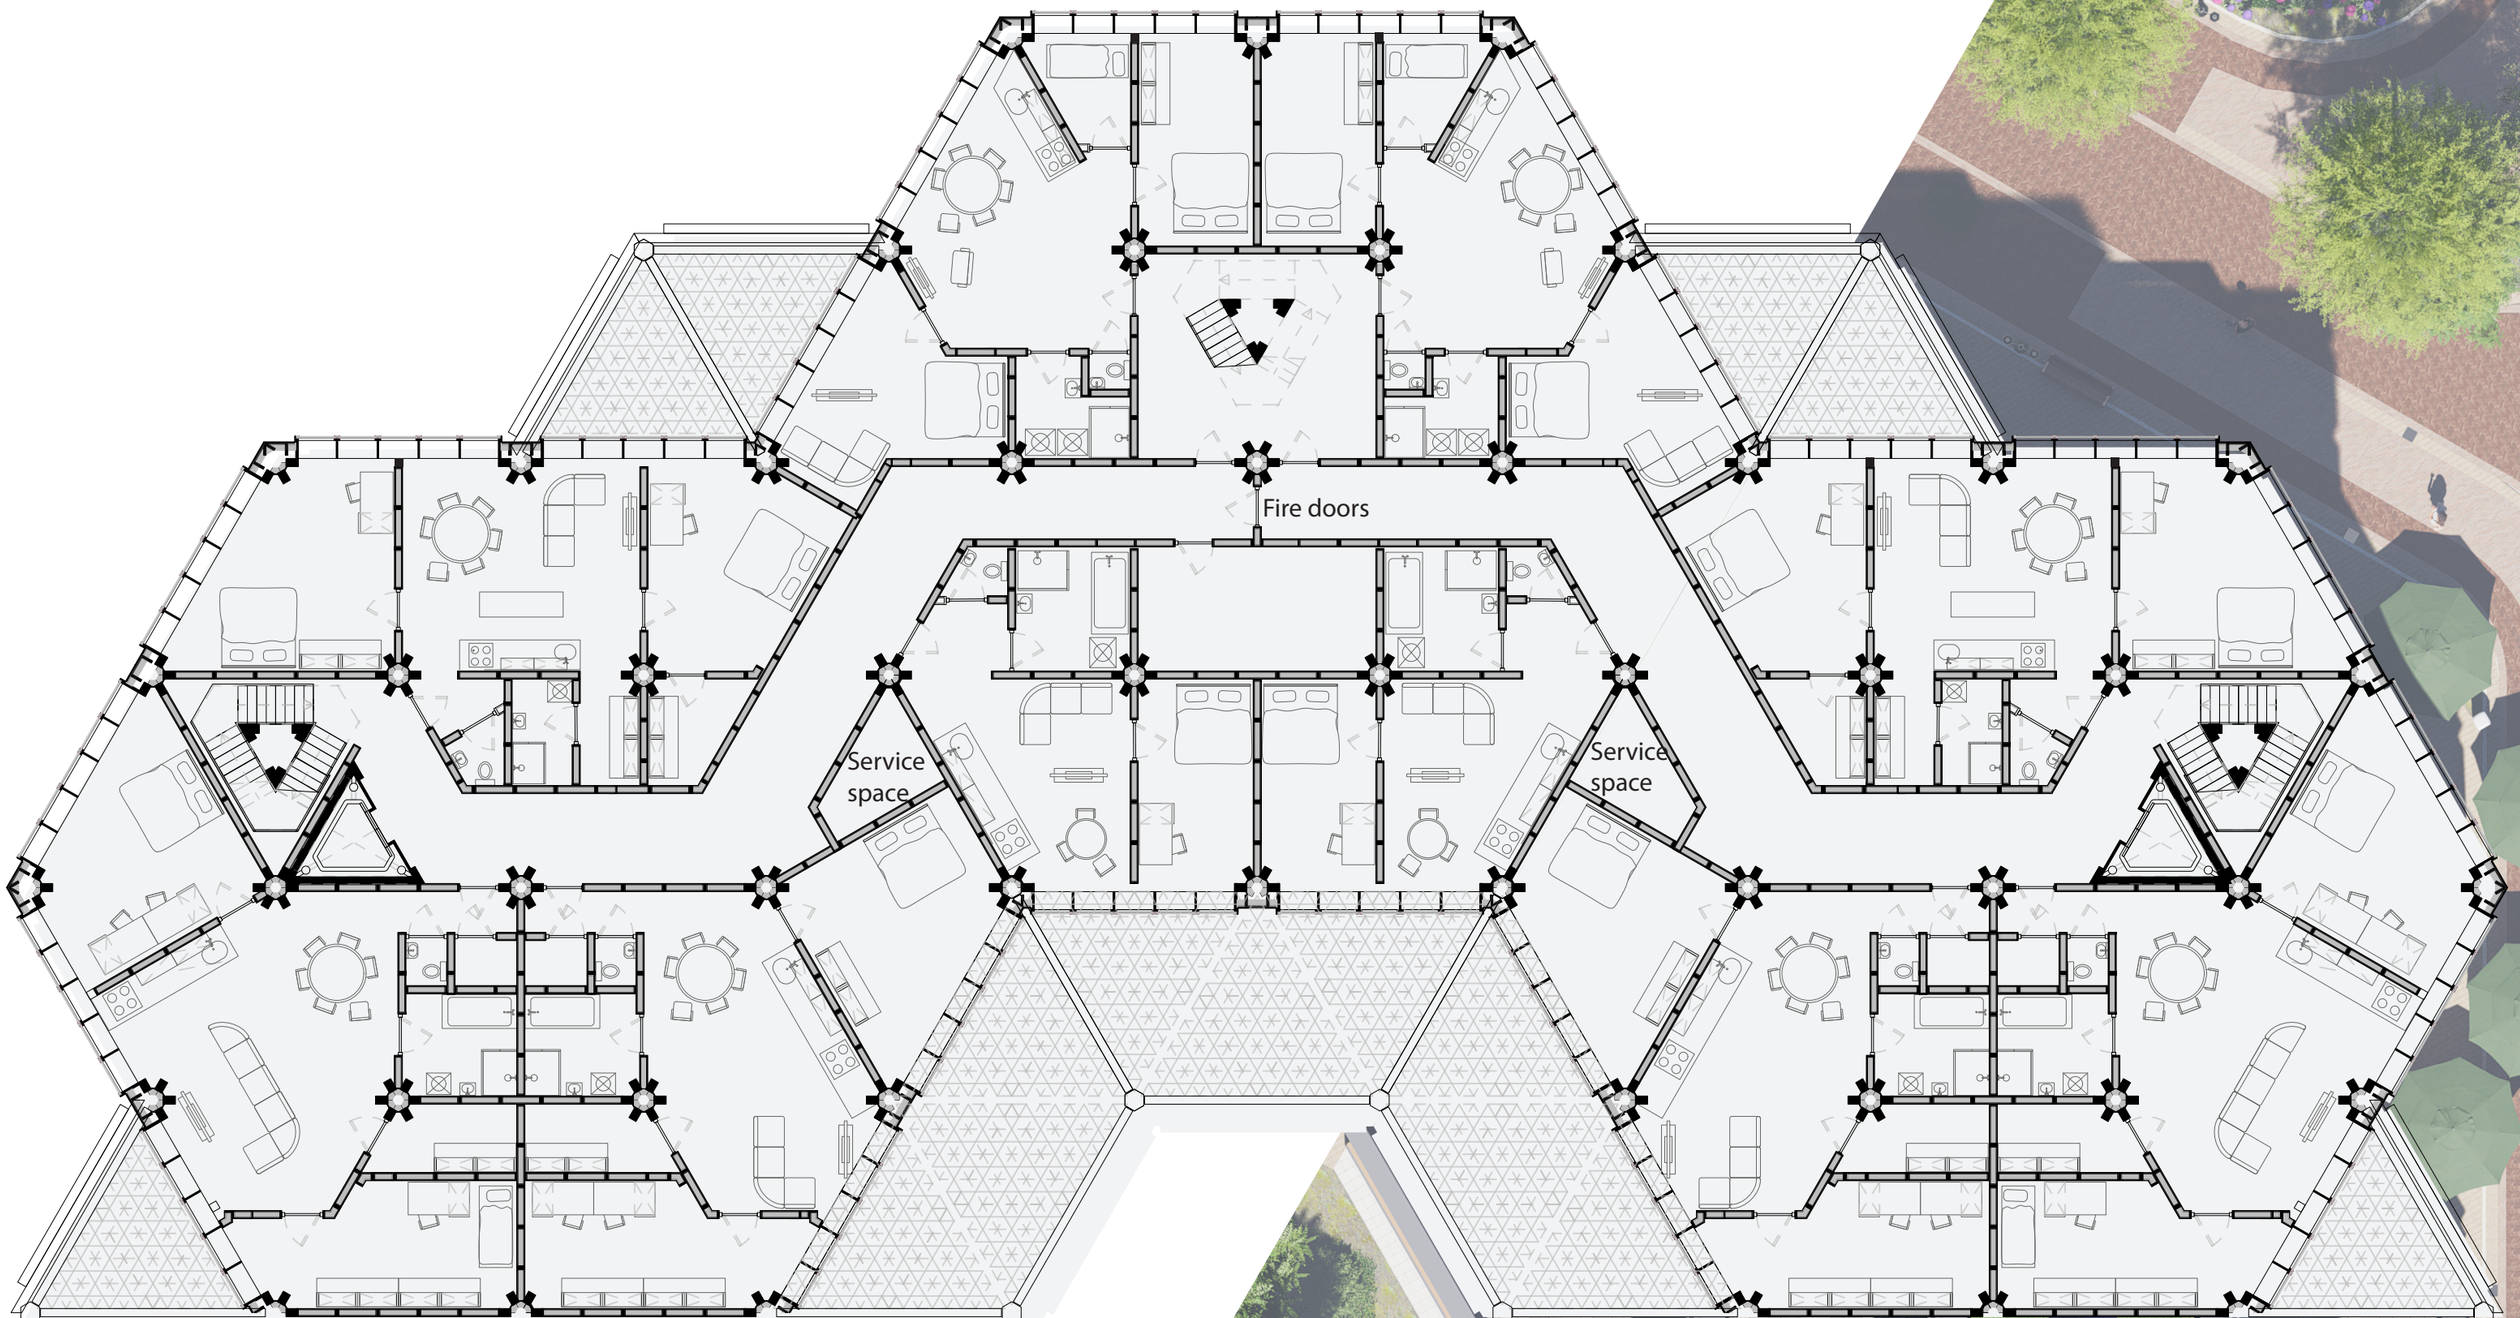

Floorplan: half circle, supermarket
+ appartment (20 units)
second floor
1:200

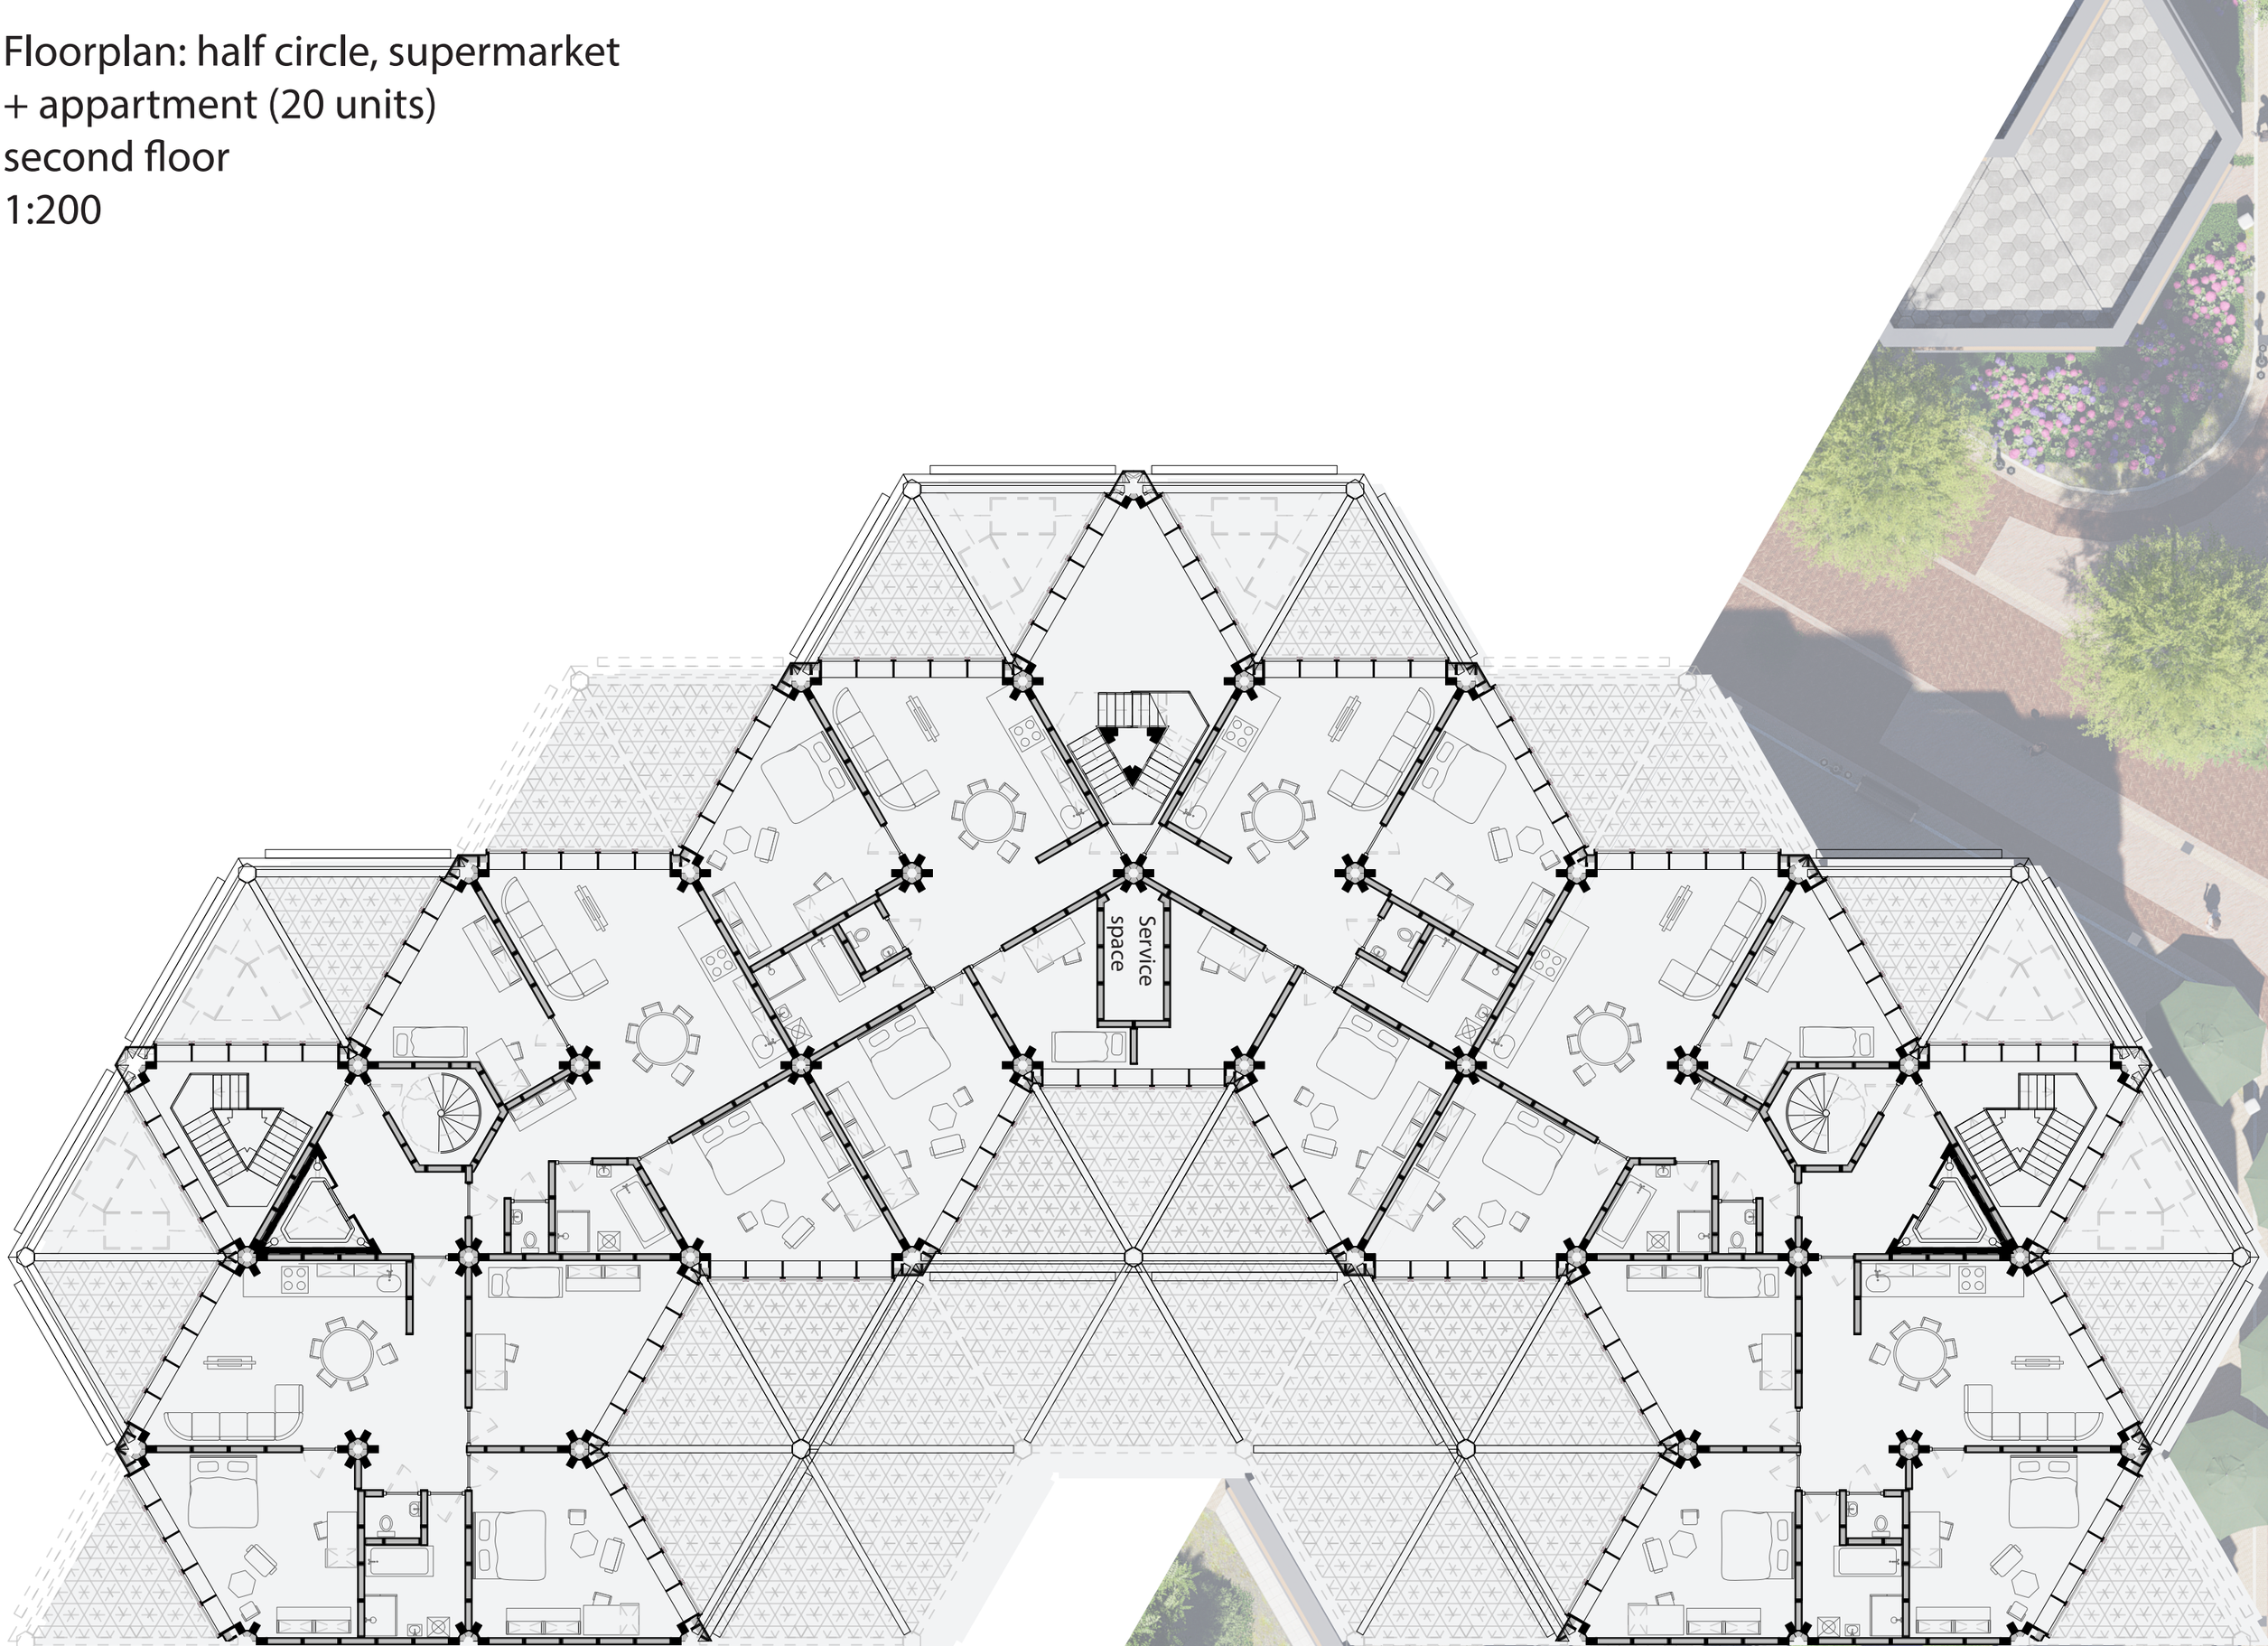

Floorplan: half circle, supermarket
+ appartment (20 units)
third floor
1:200

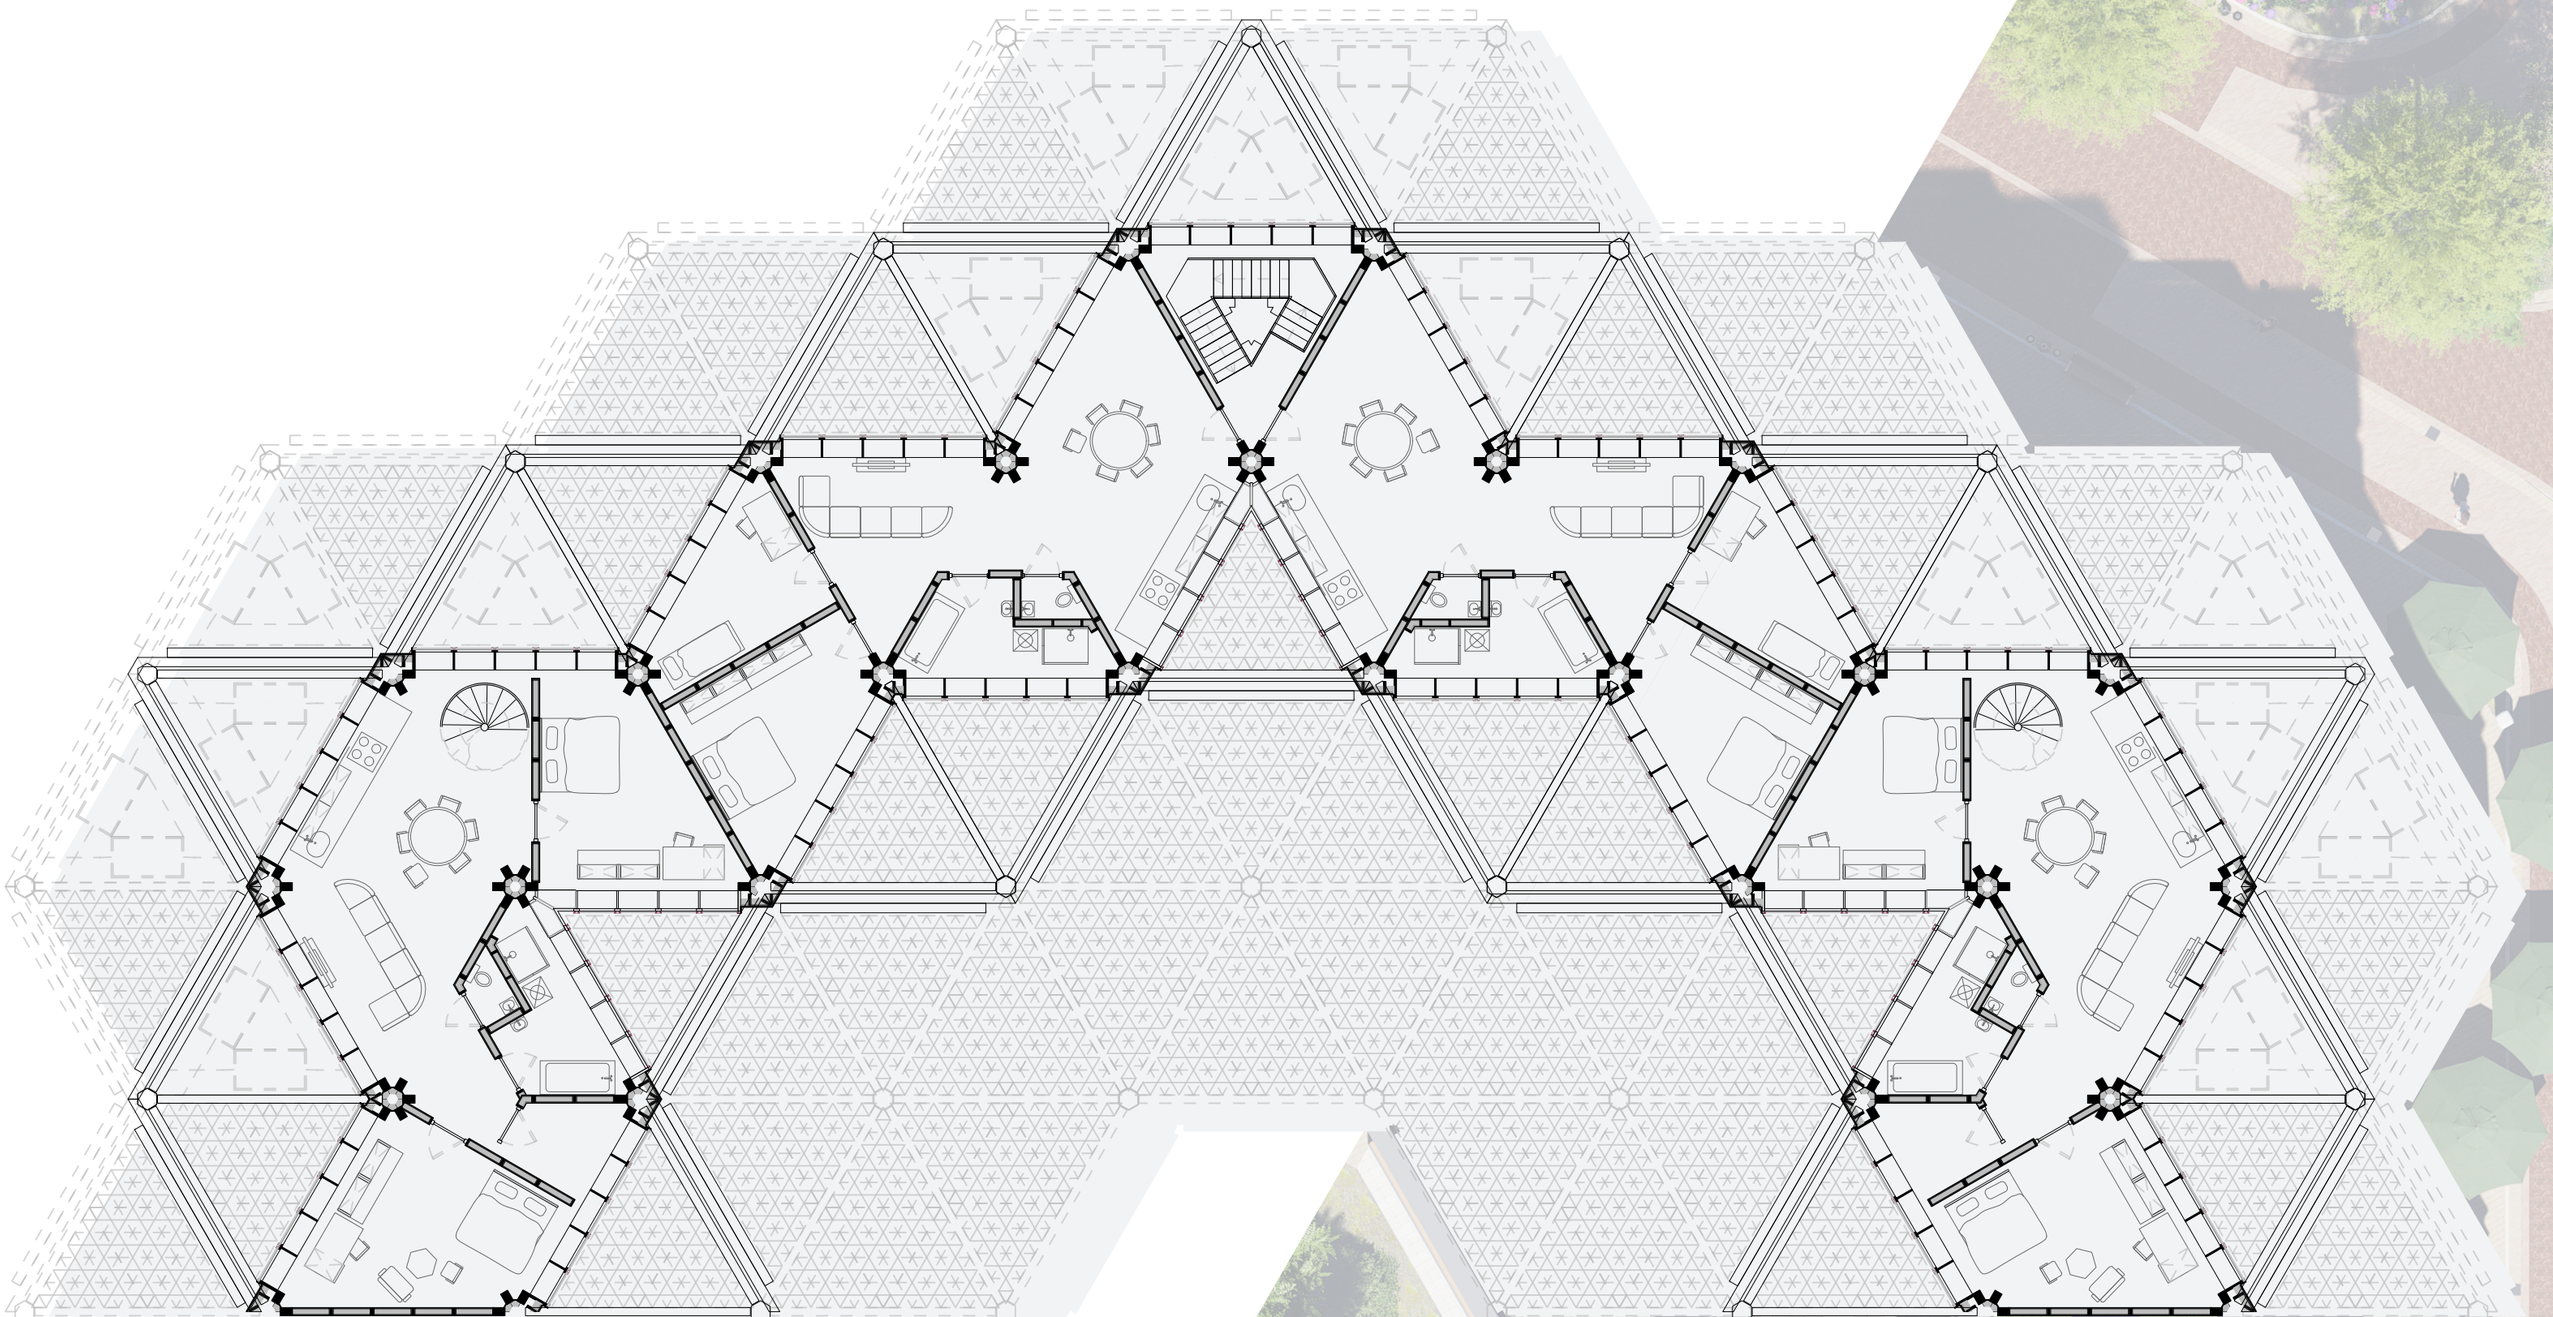

Floorplan: half circle, supermarket
+ appartment (20 units)
roof
1:200

