




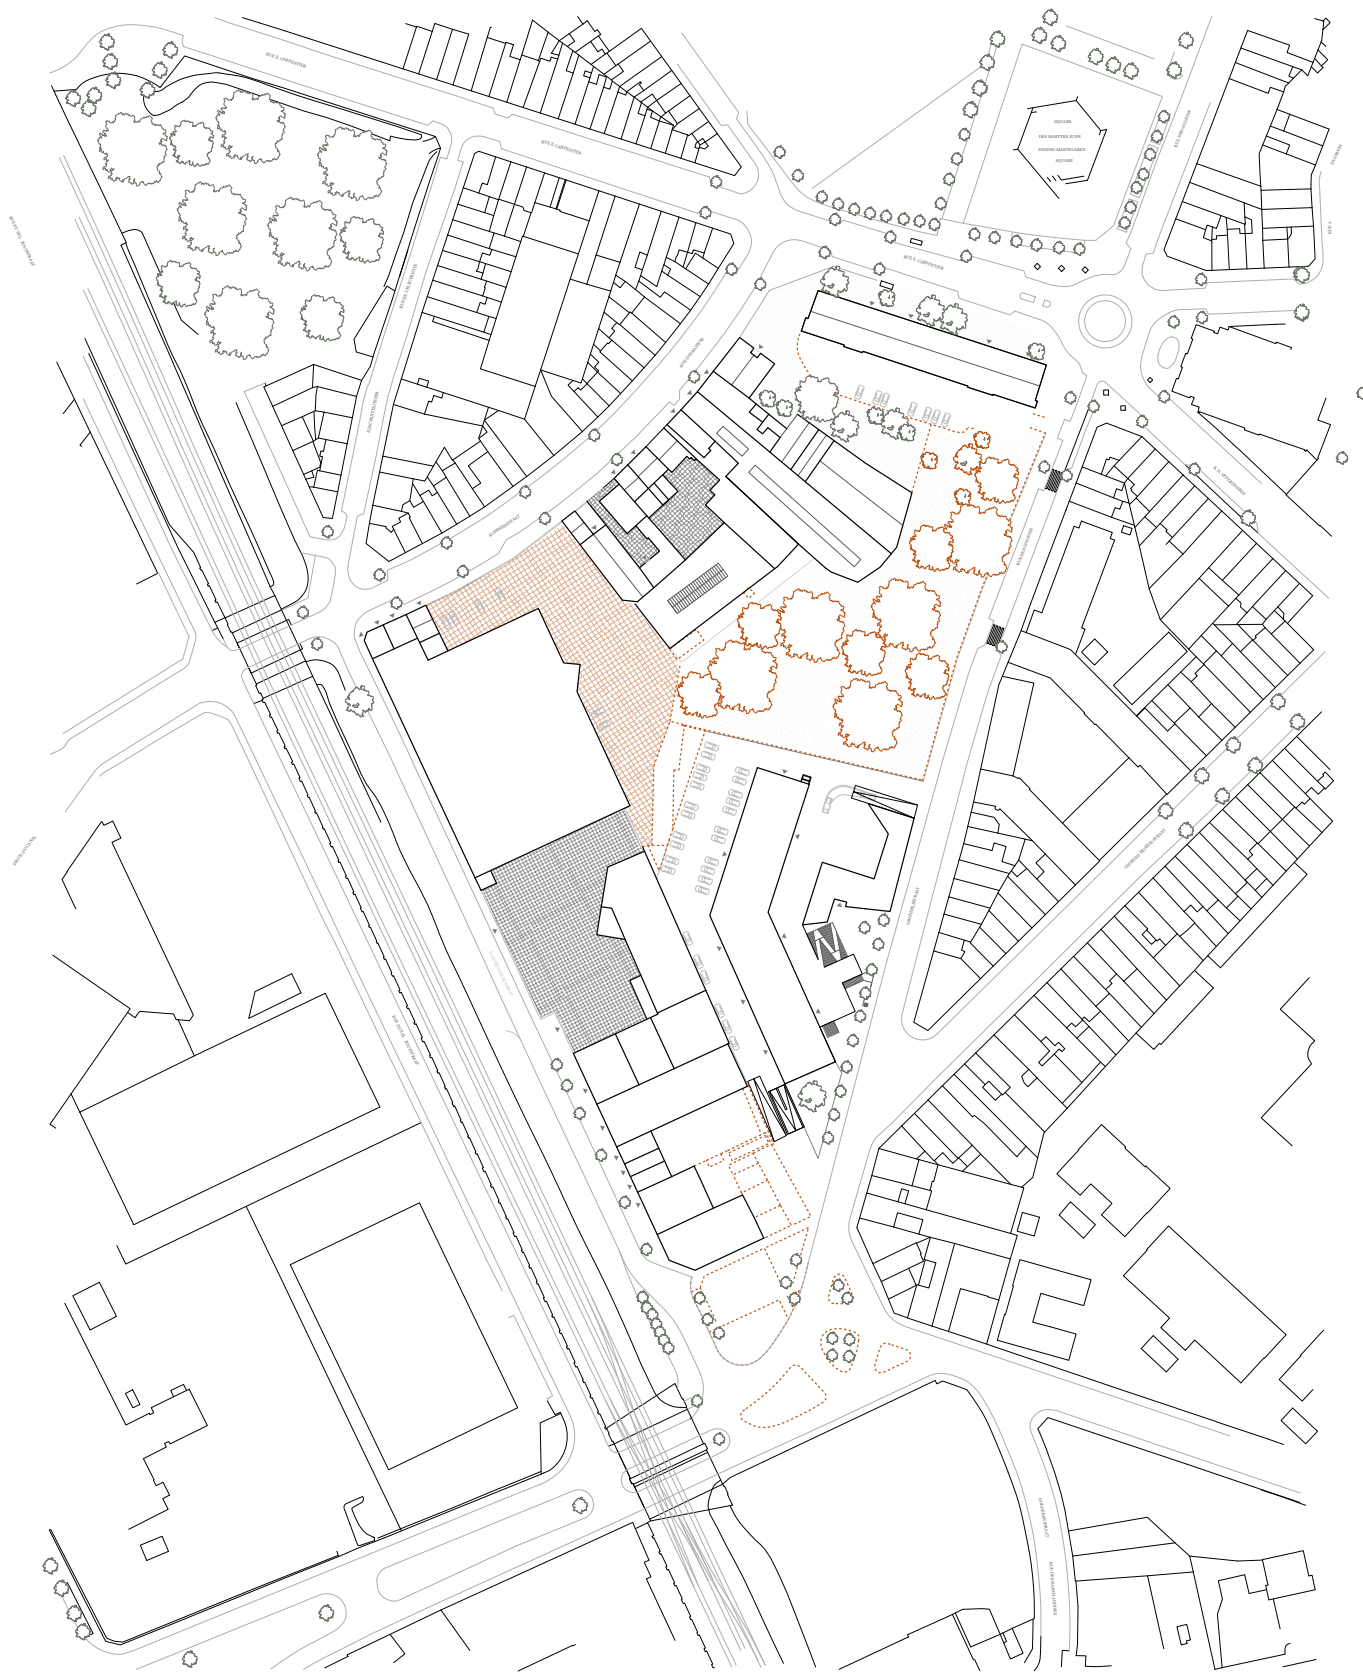

Existing situation

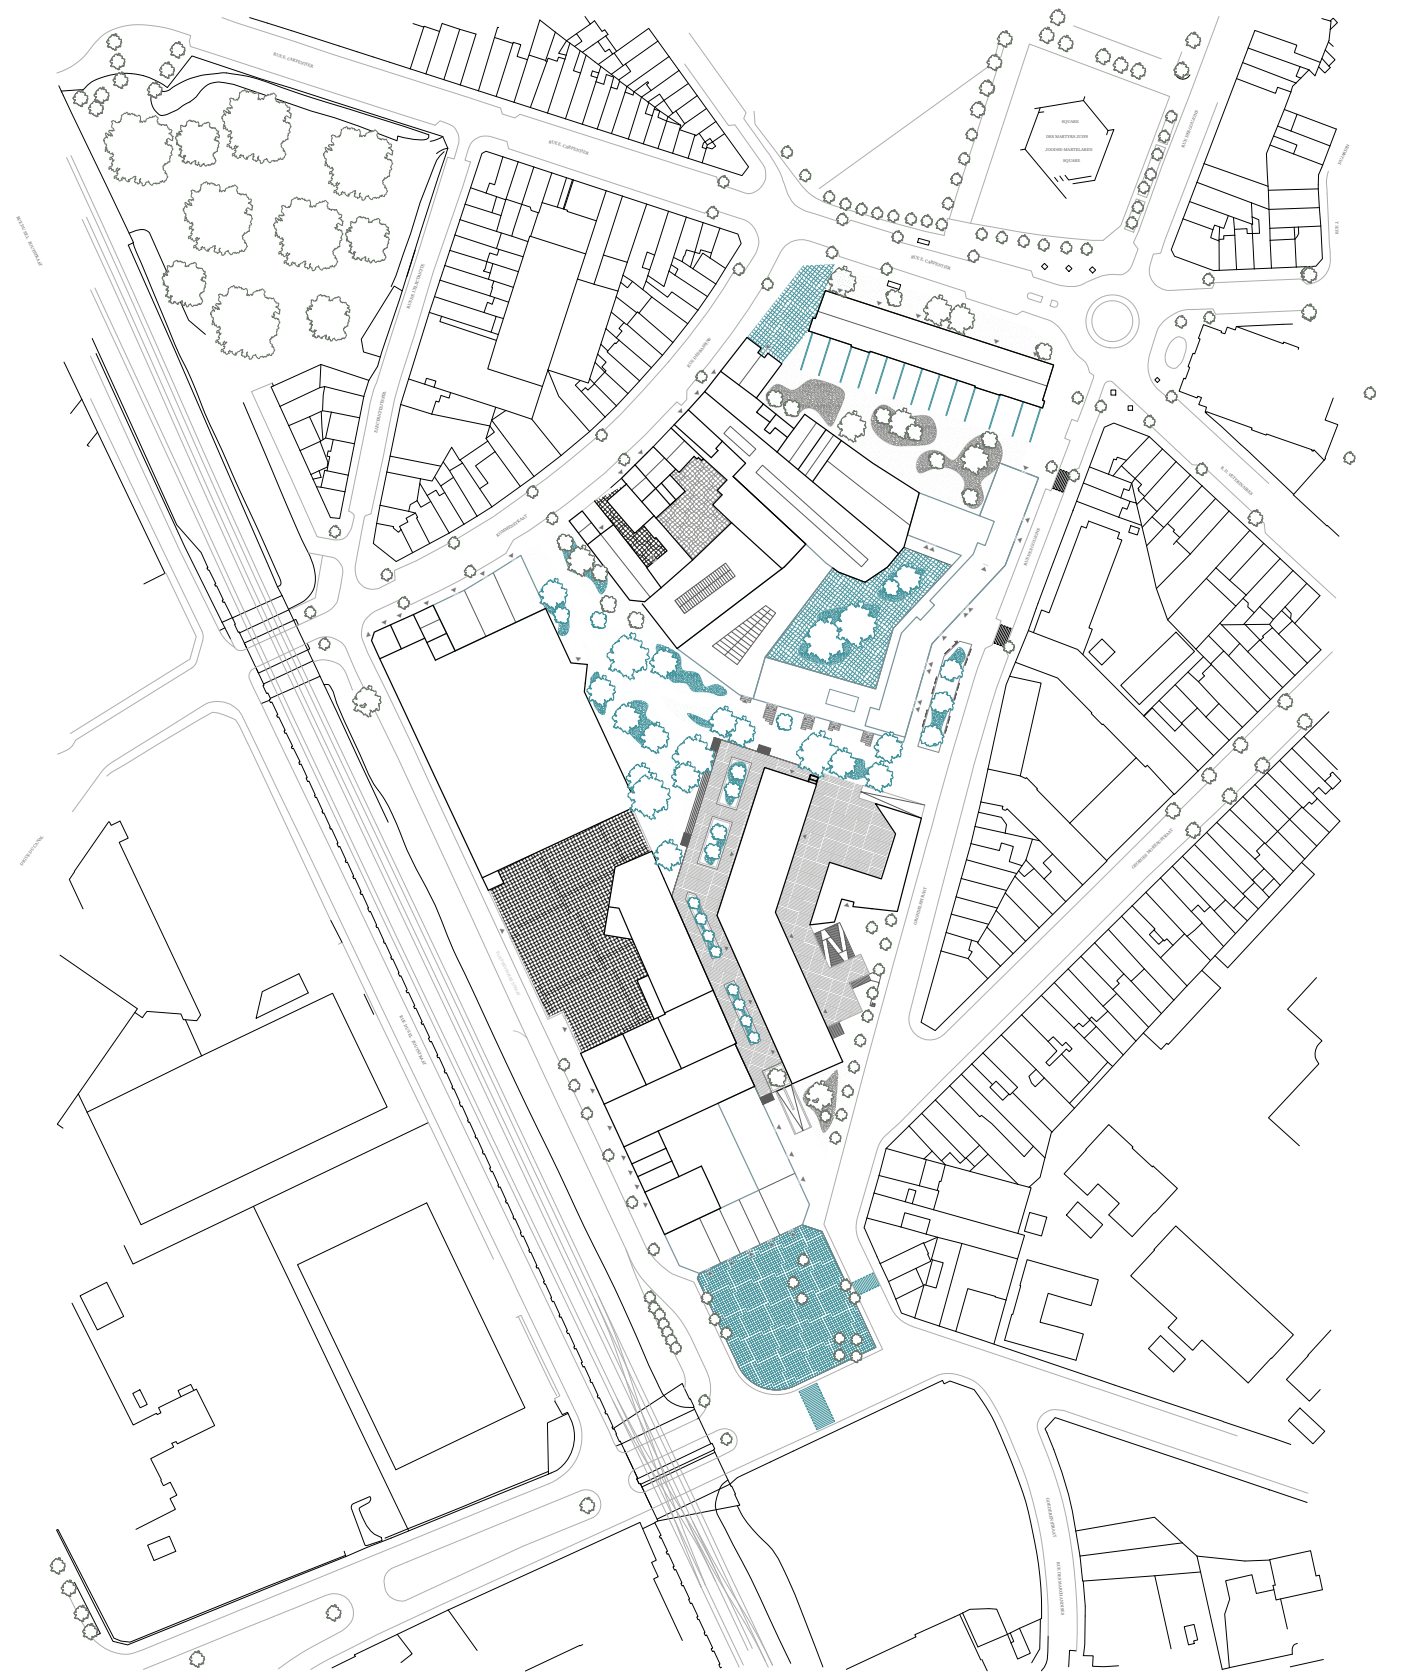

Proposed situation

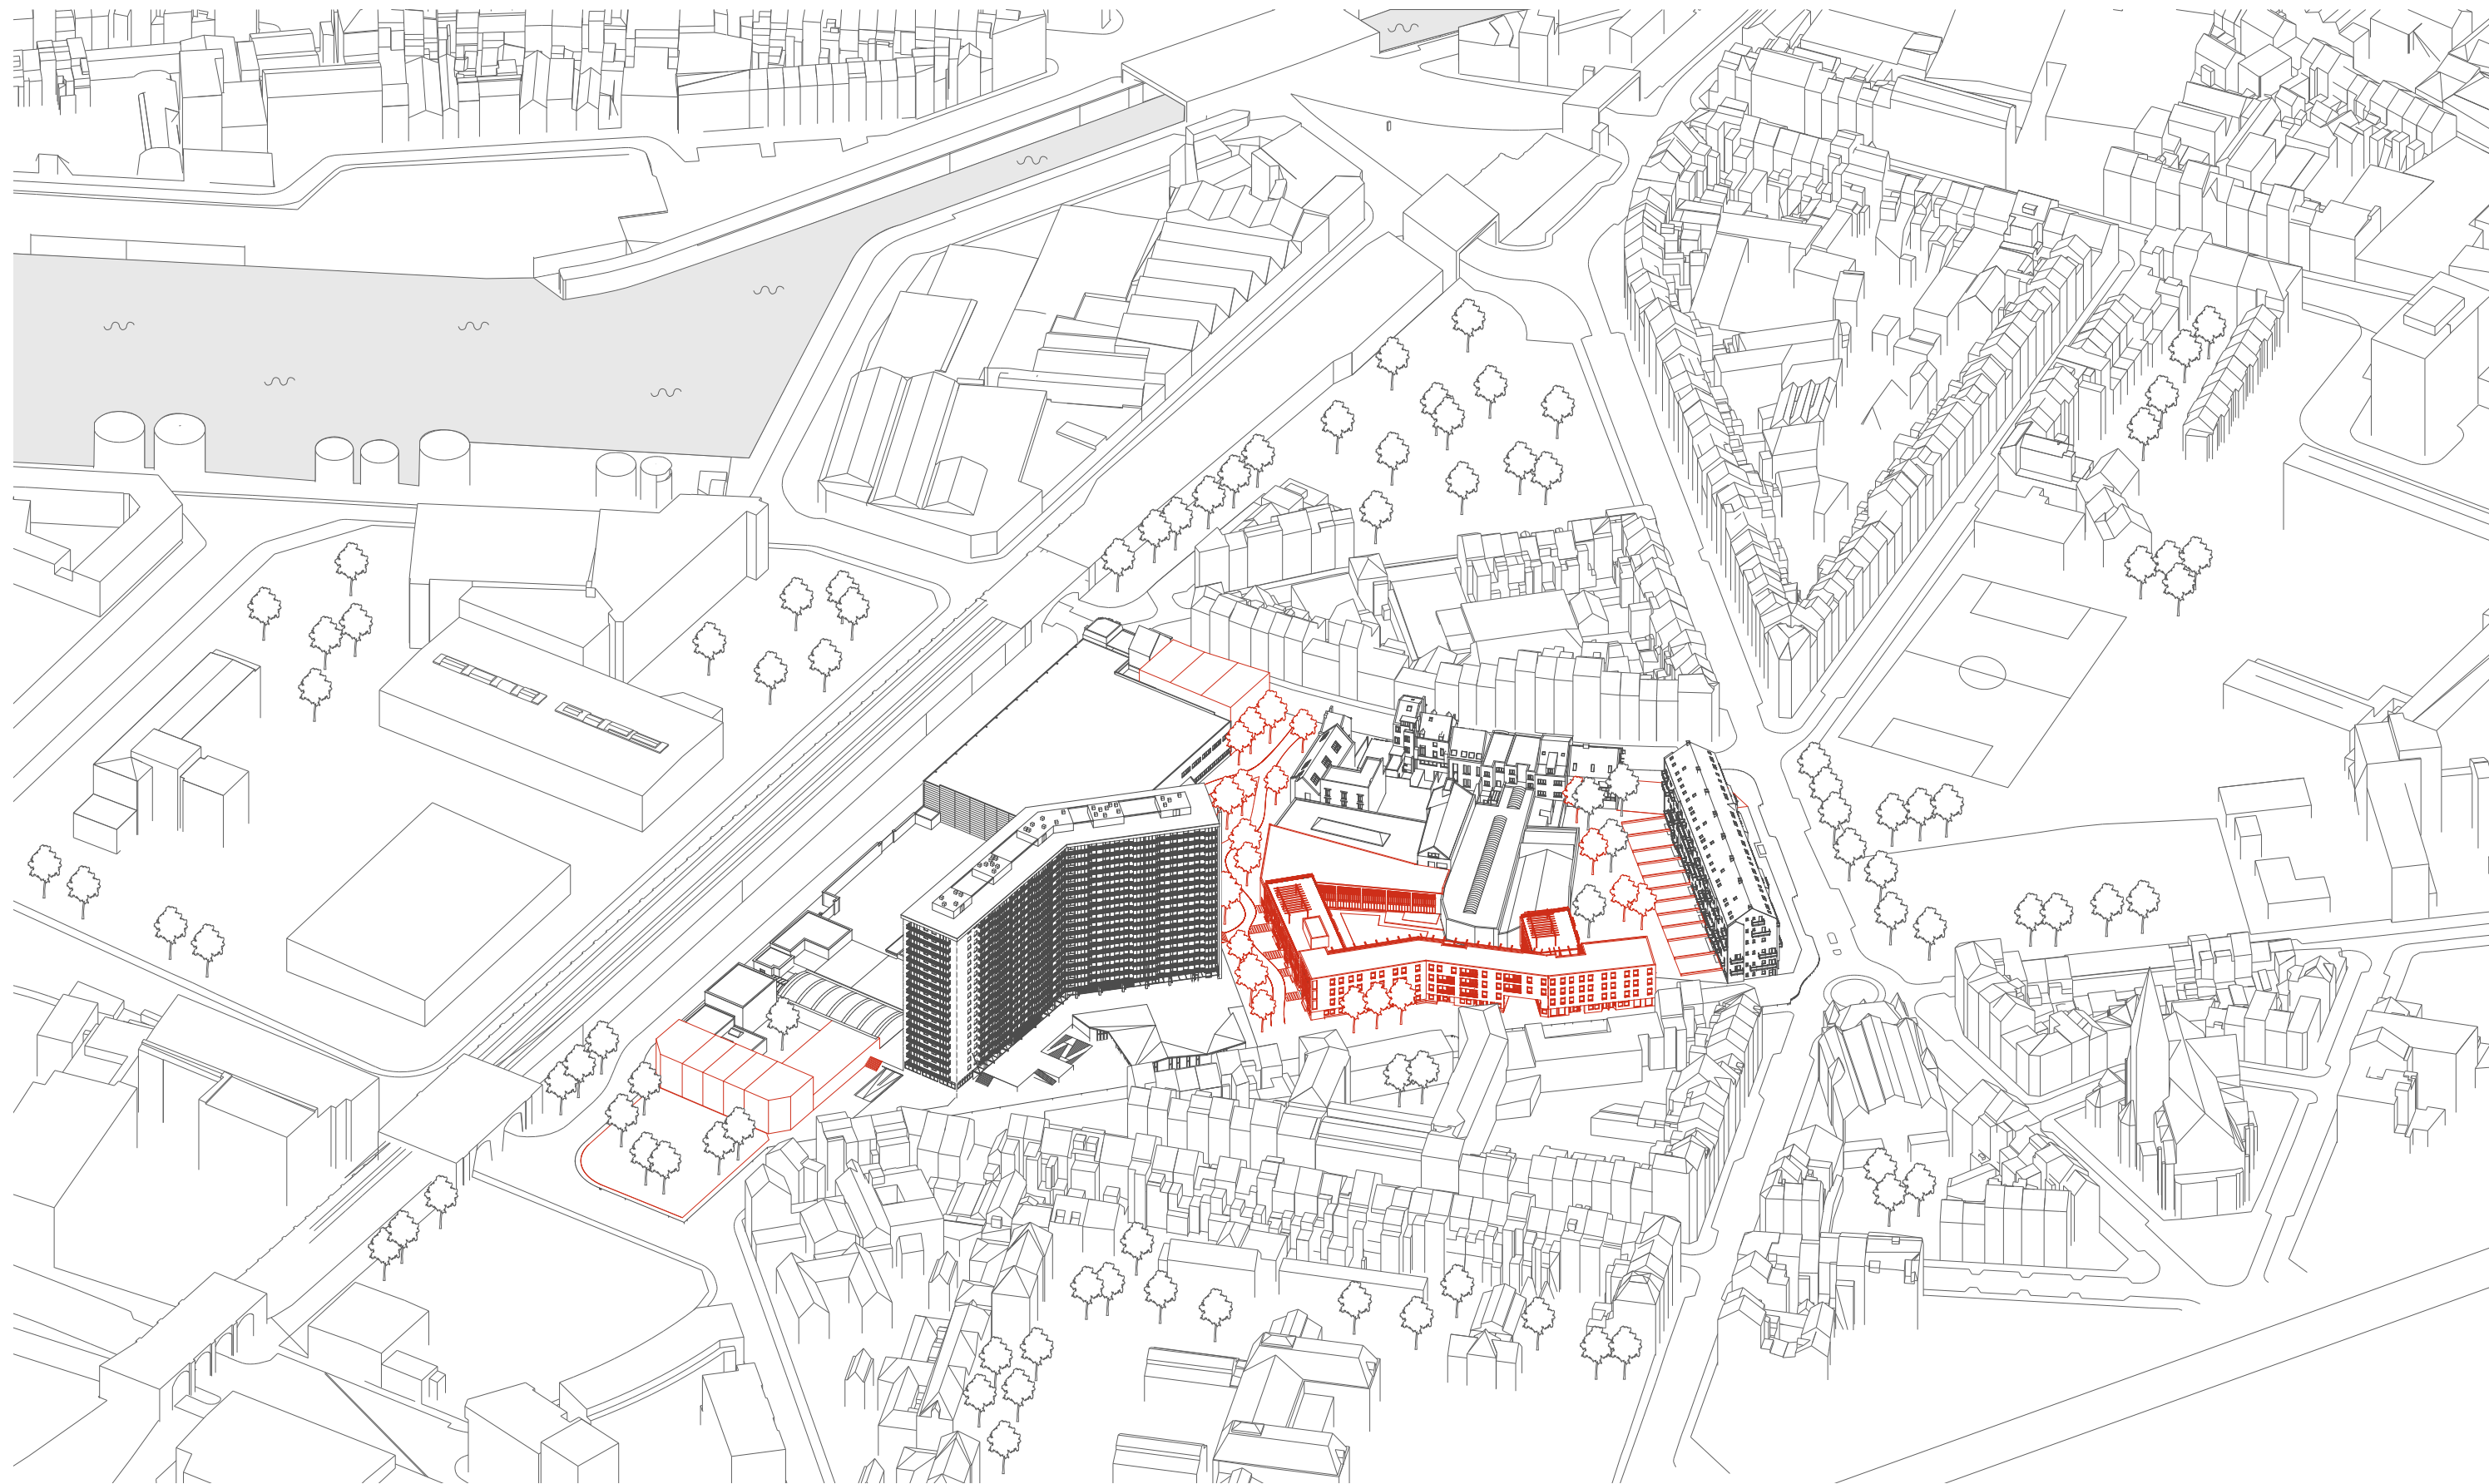

Interventions



Longitudinal section



Cross section

Urban sections











Courtyard facade



Front facade

Architectural sections




Street facade




Courtyard facade


Facade design

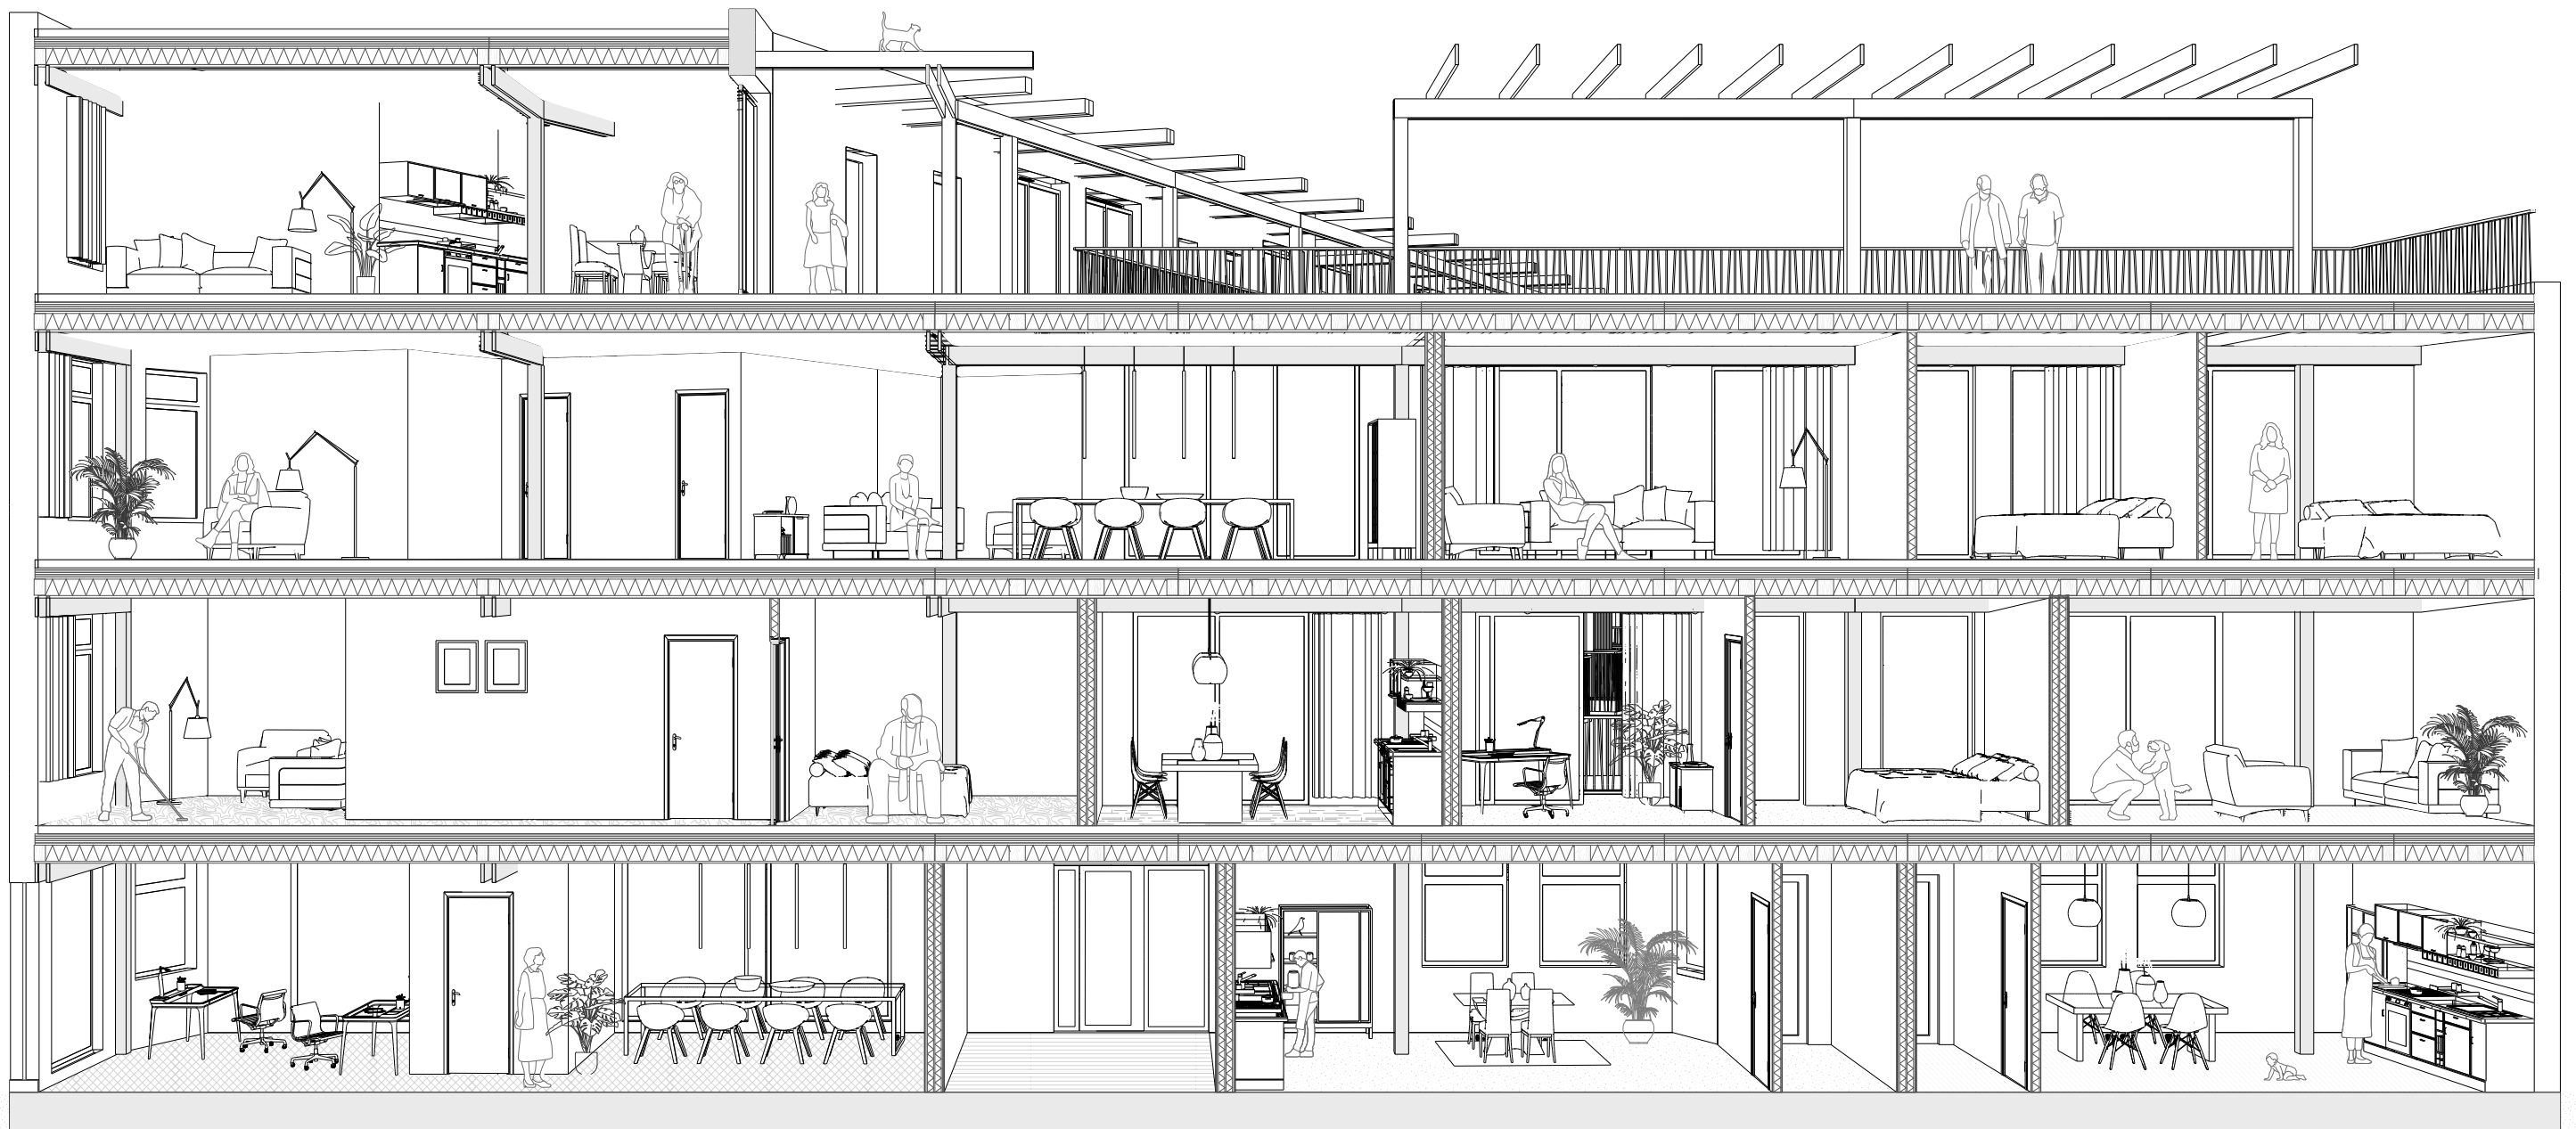




Section - North wing

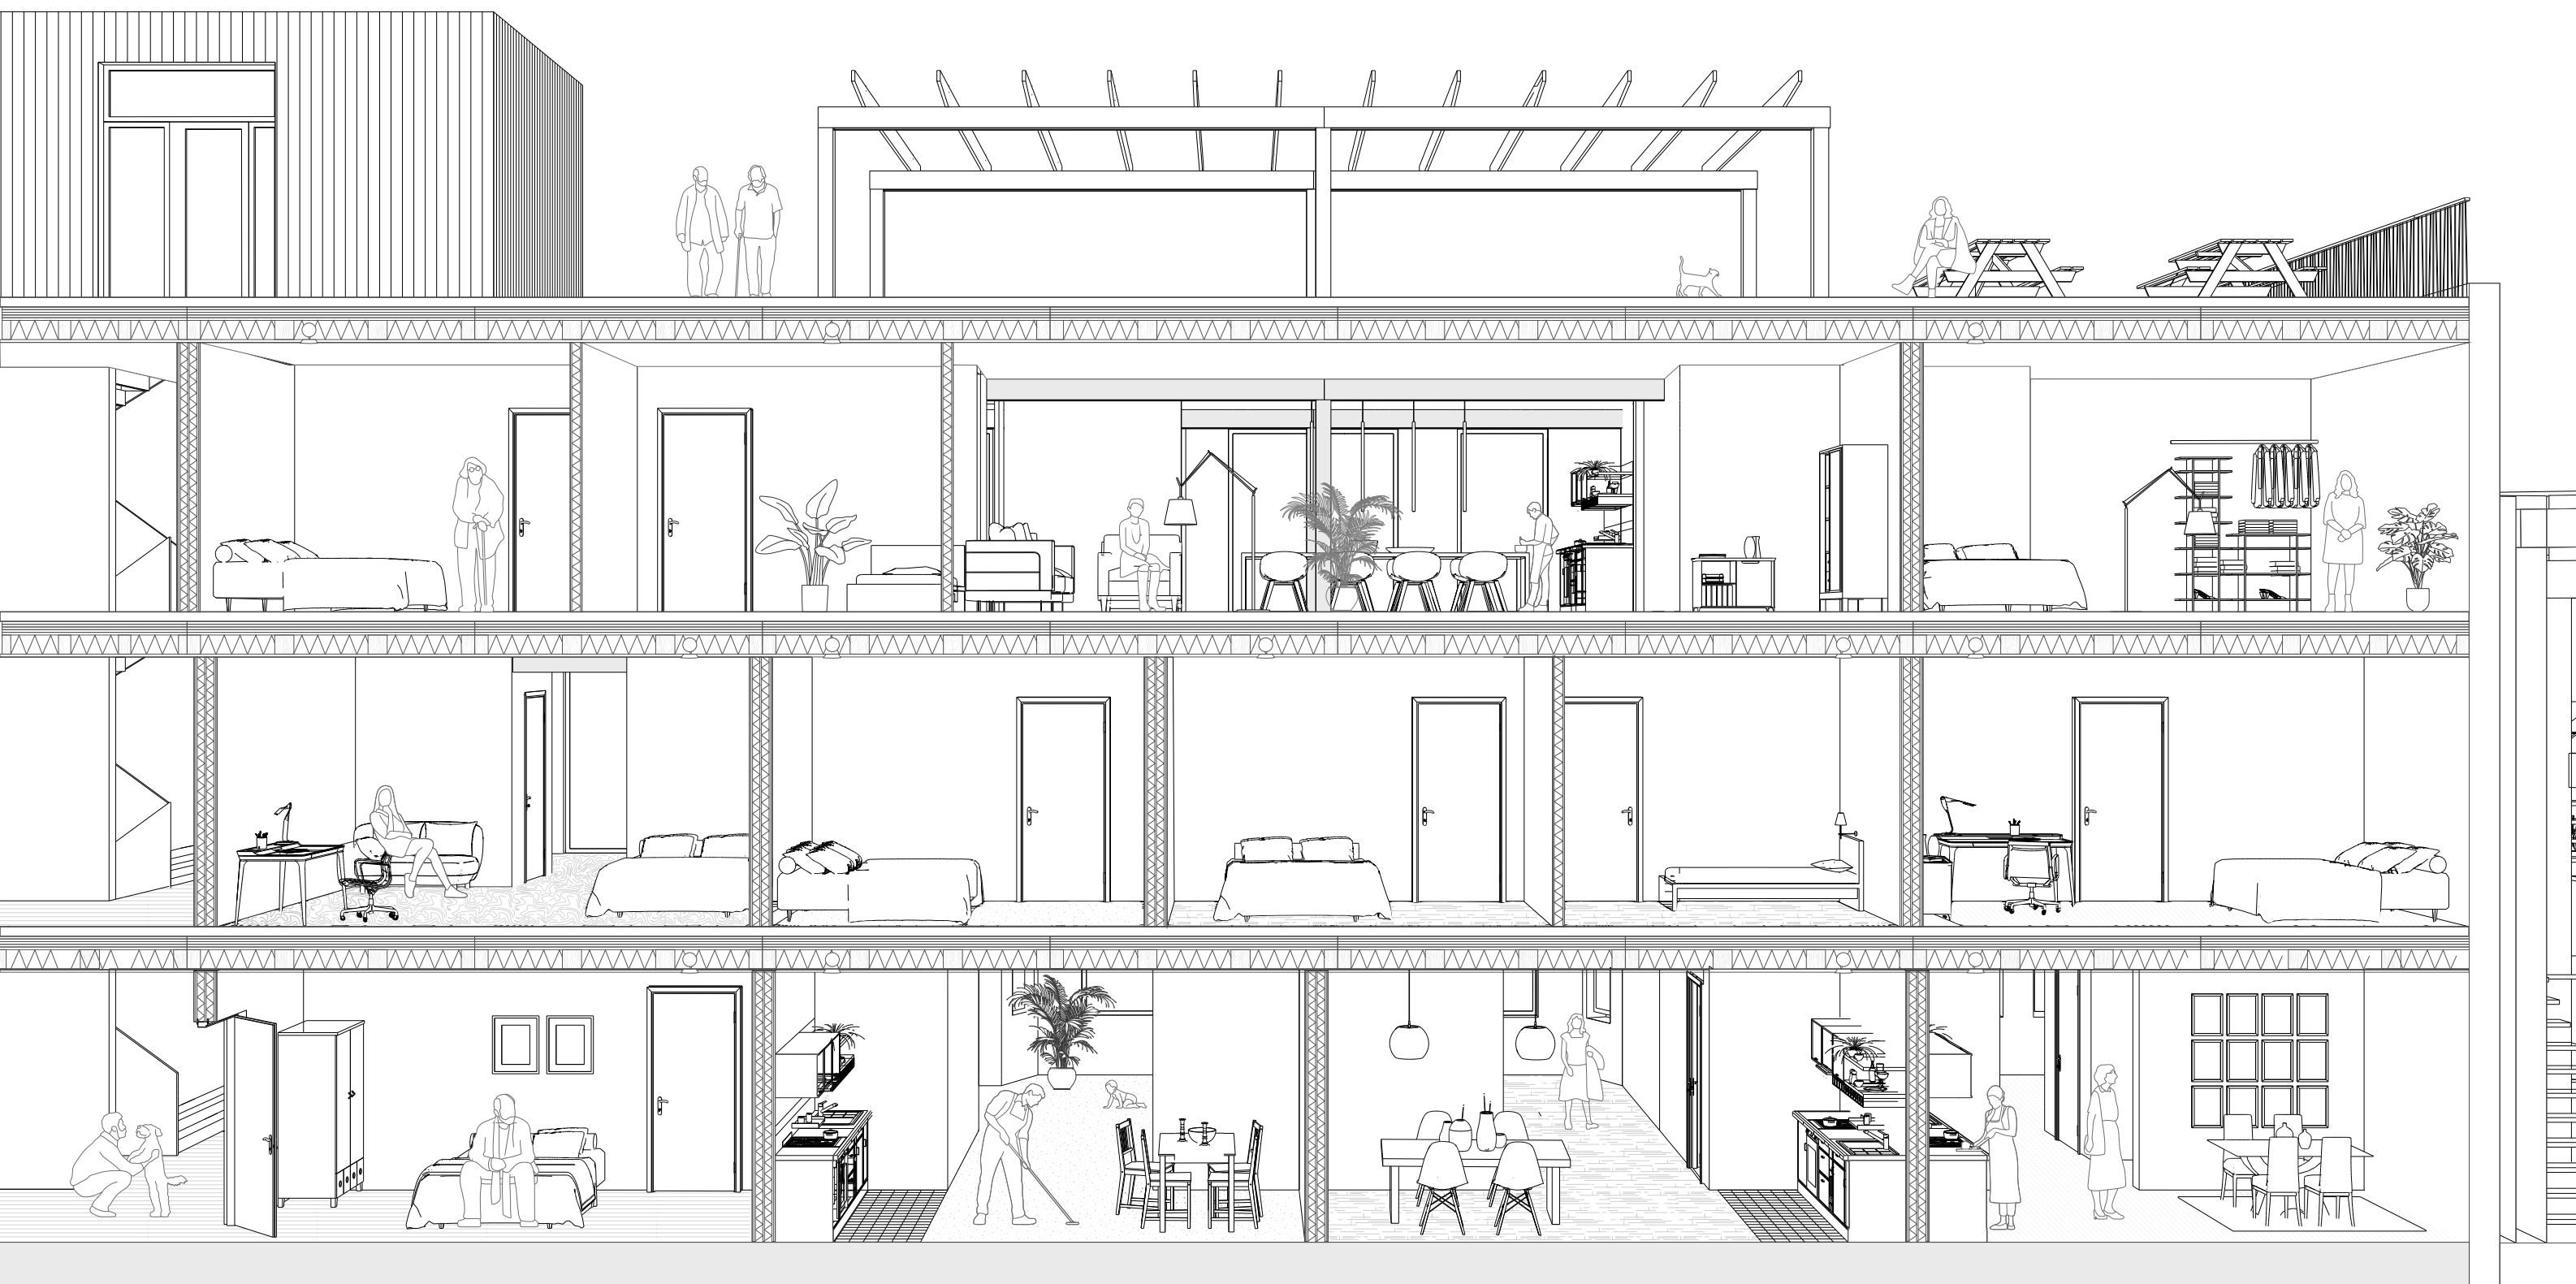


Section - South wing

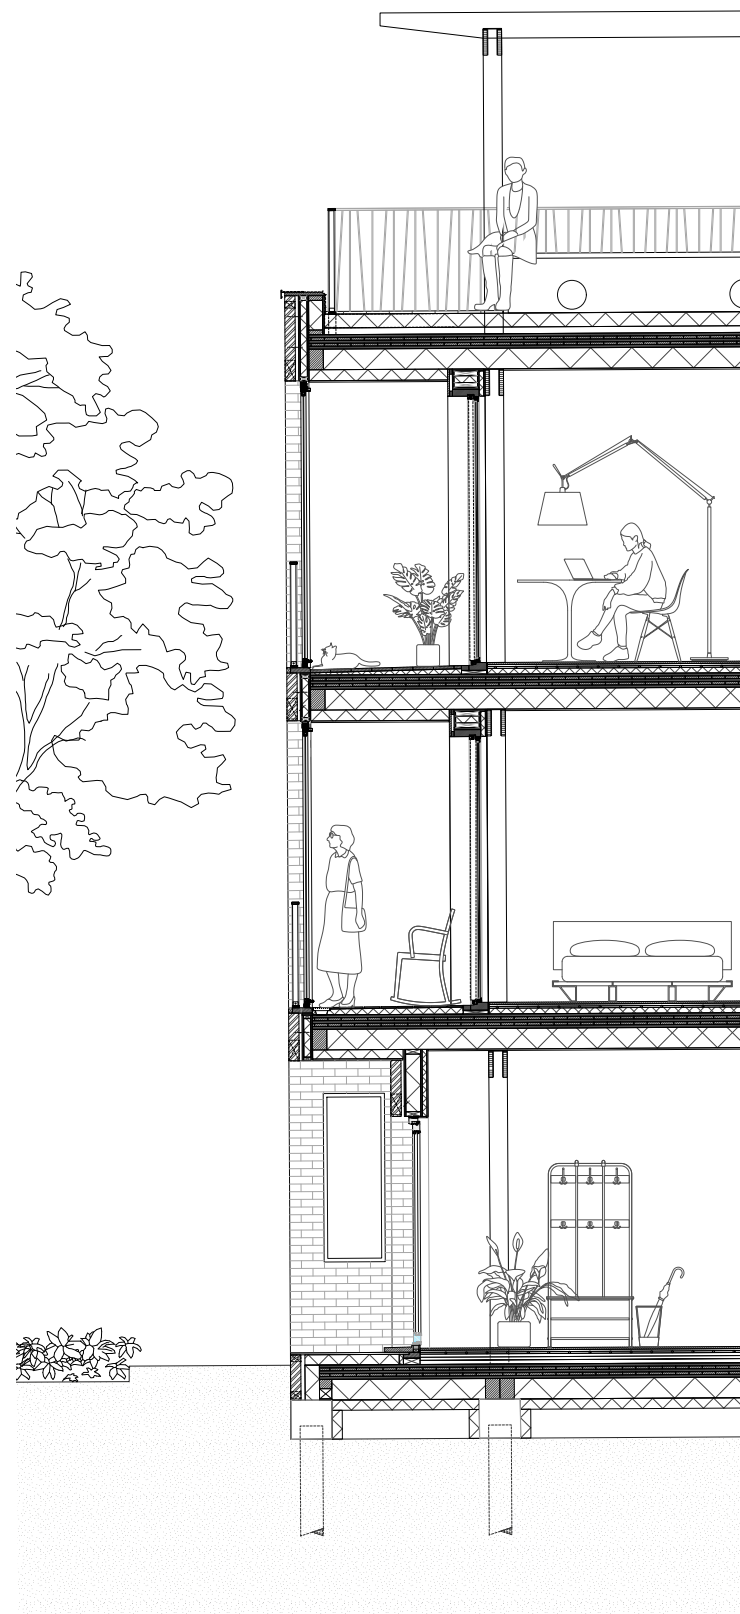


Facade fragment - outside

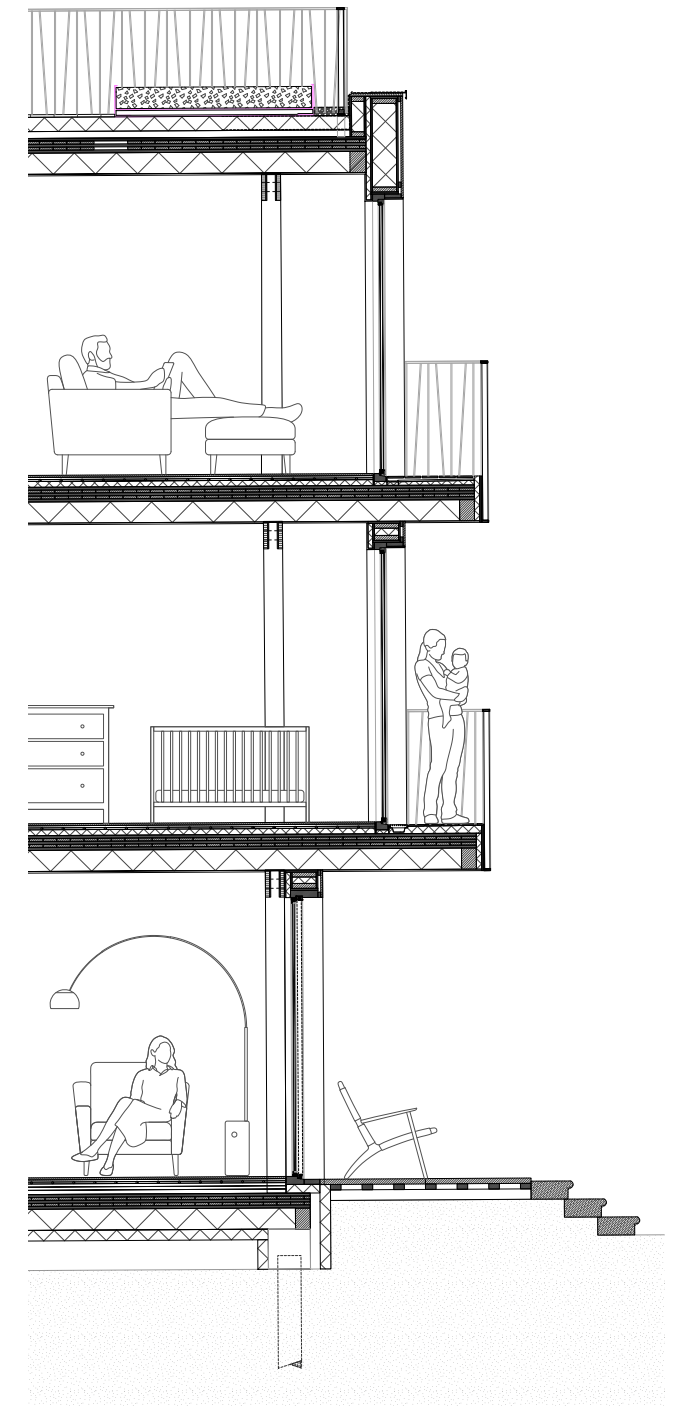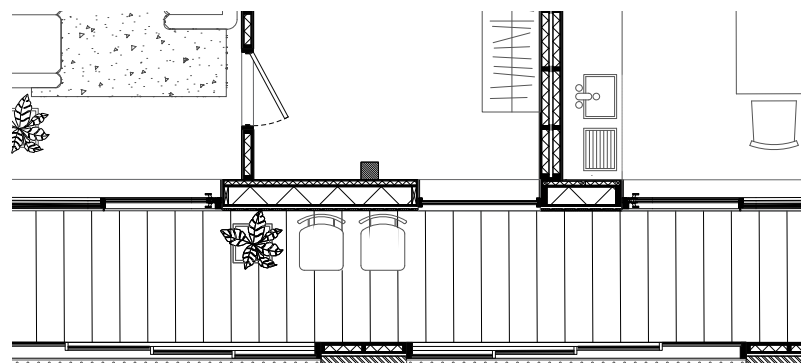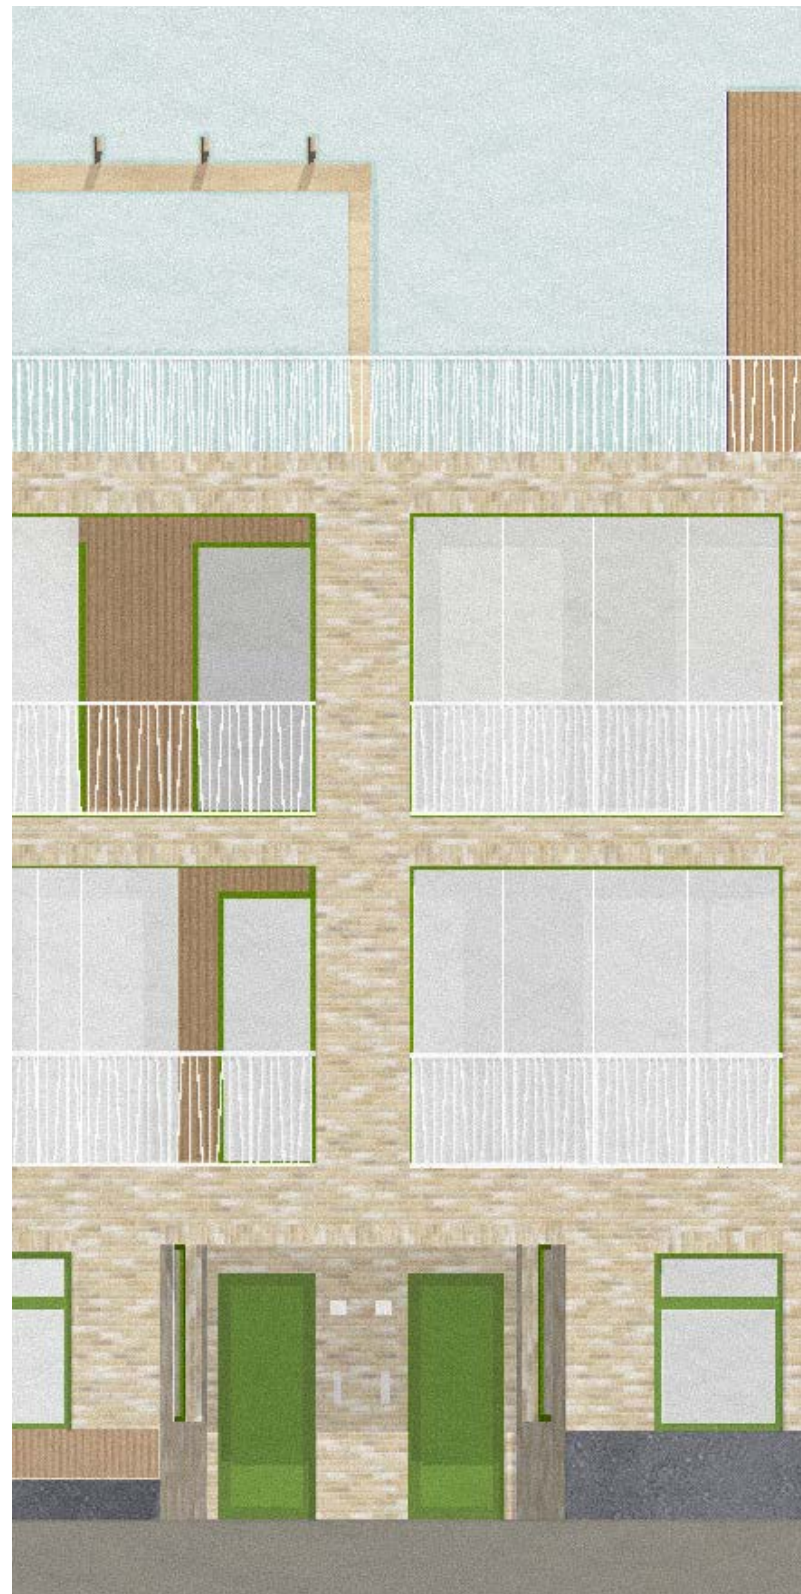


Facade fragment - inside

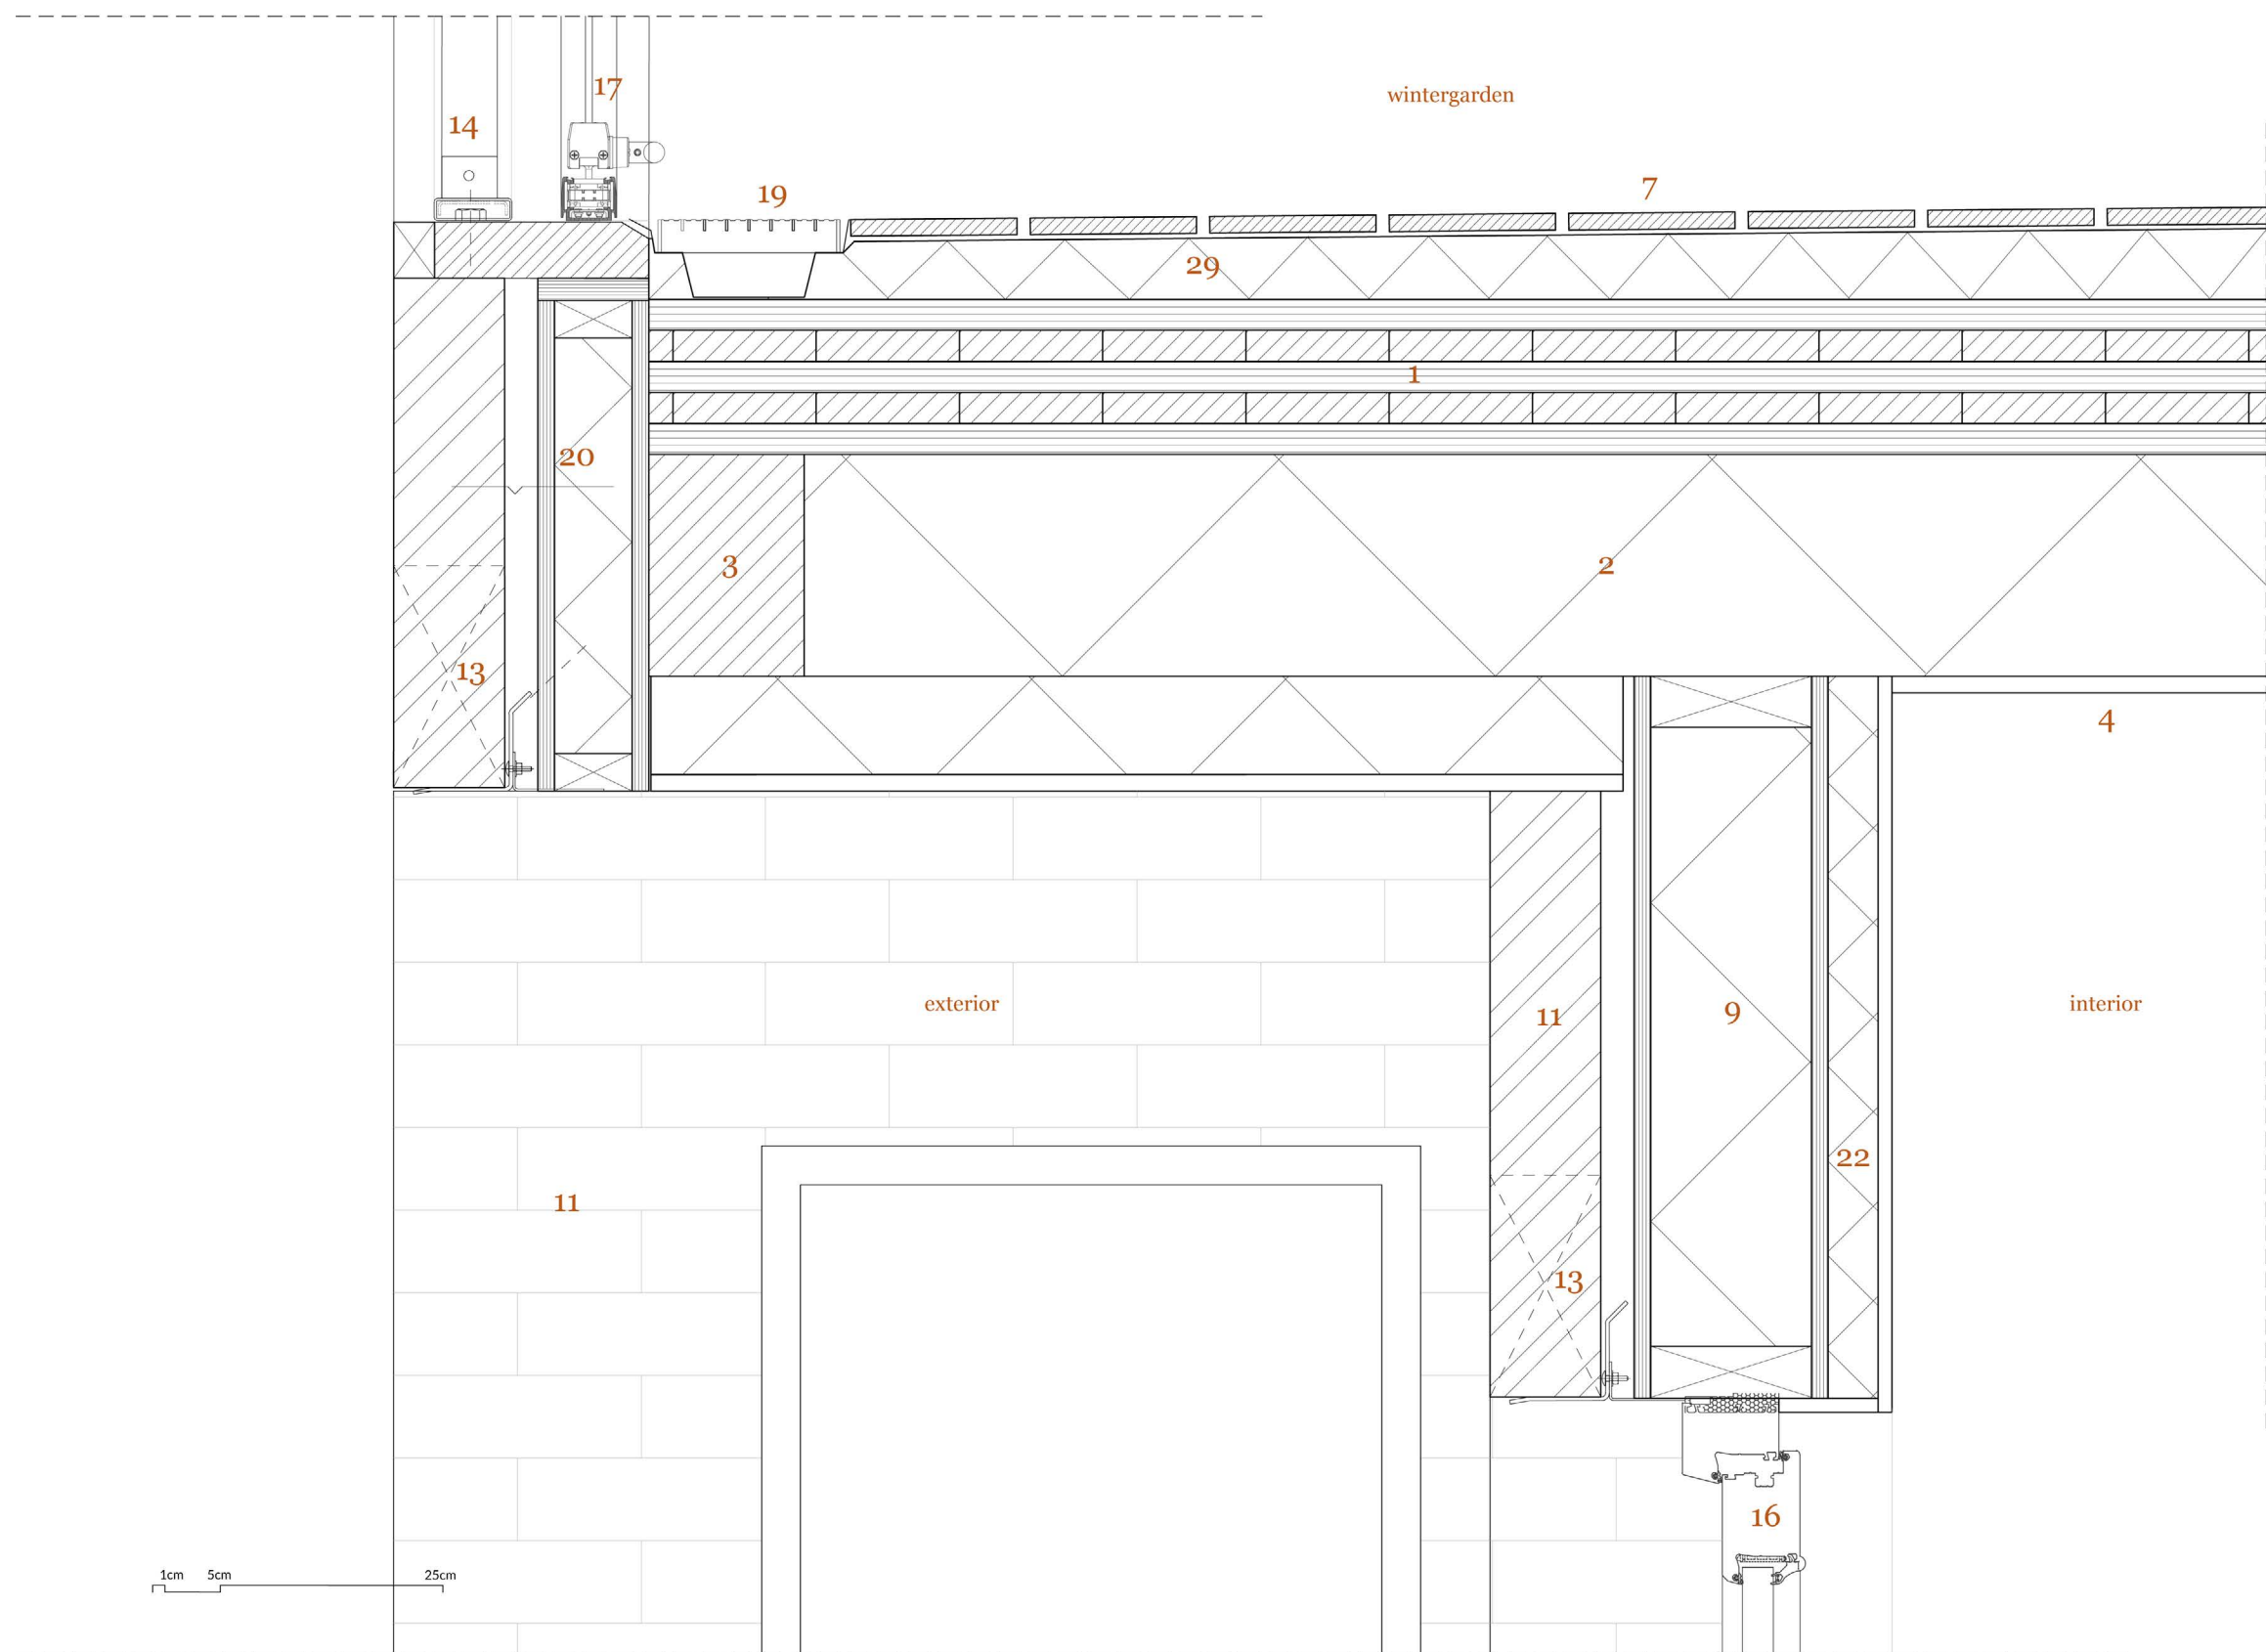


Vertical detail: entrance niche - wintergarden

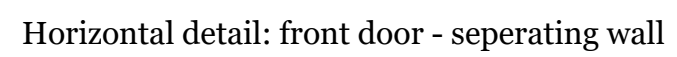

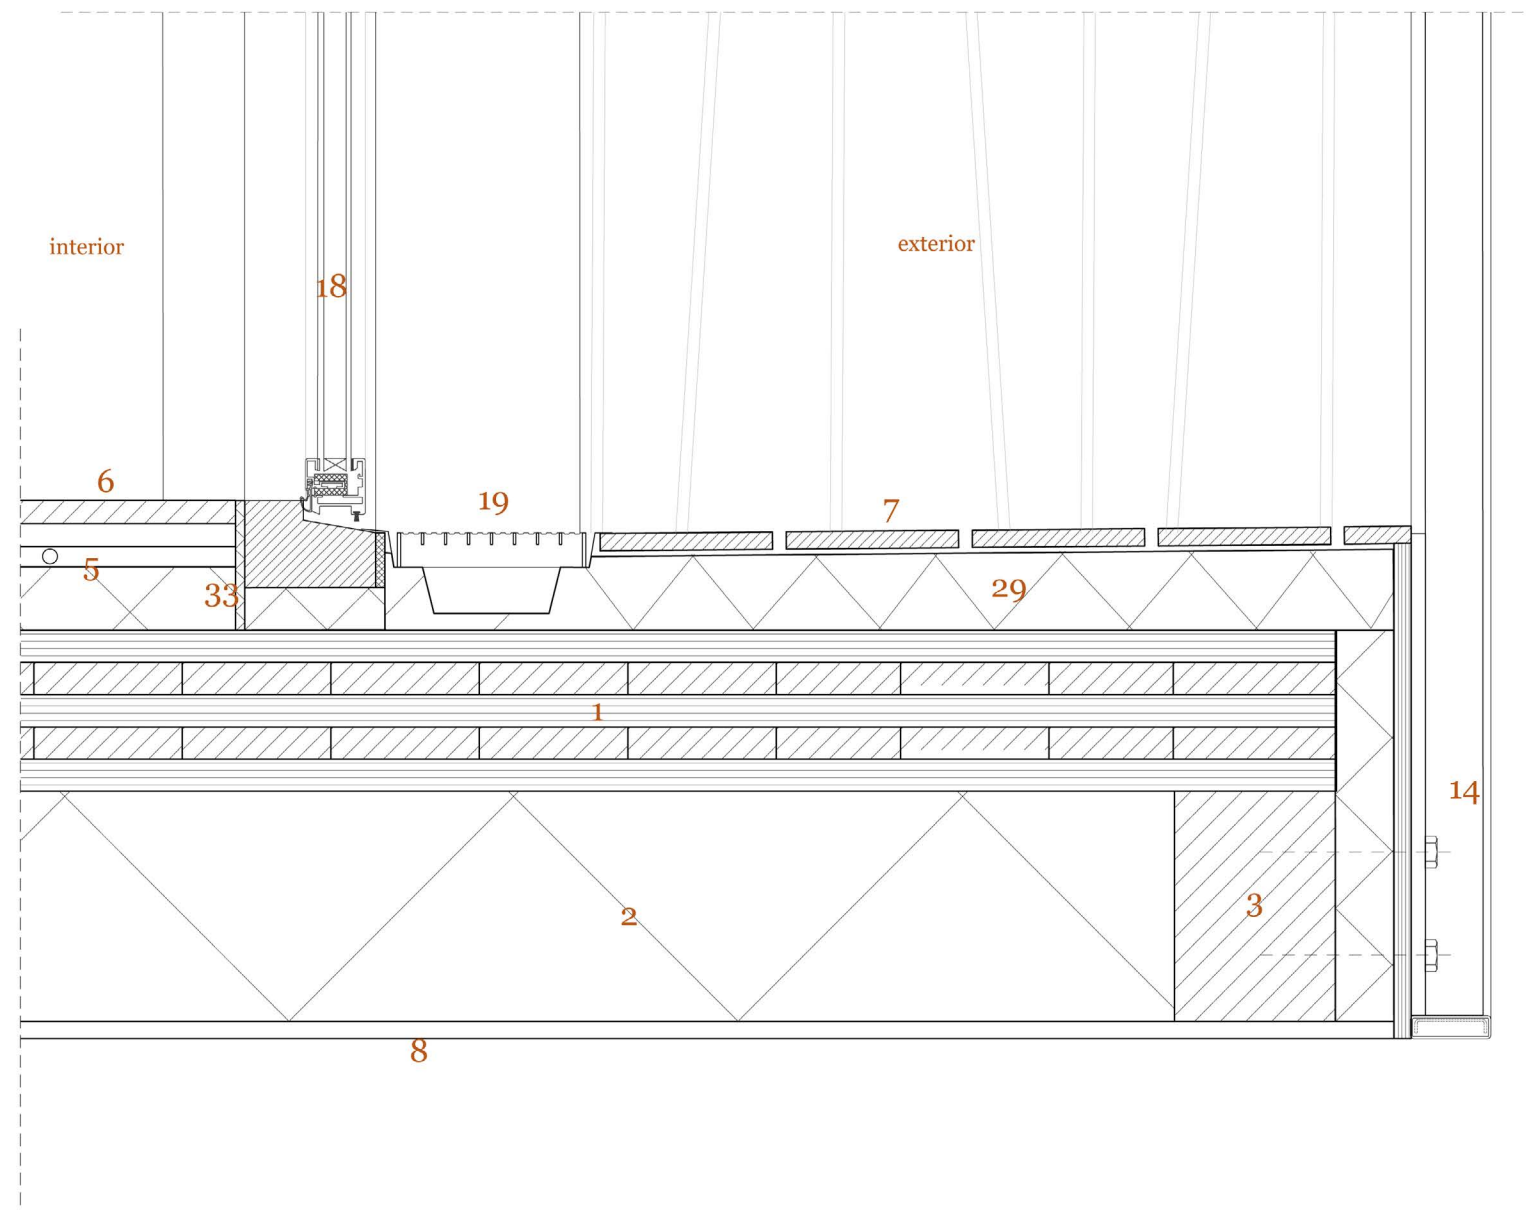


1cm 5cm 25cm


Vertical detail: balcony

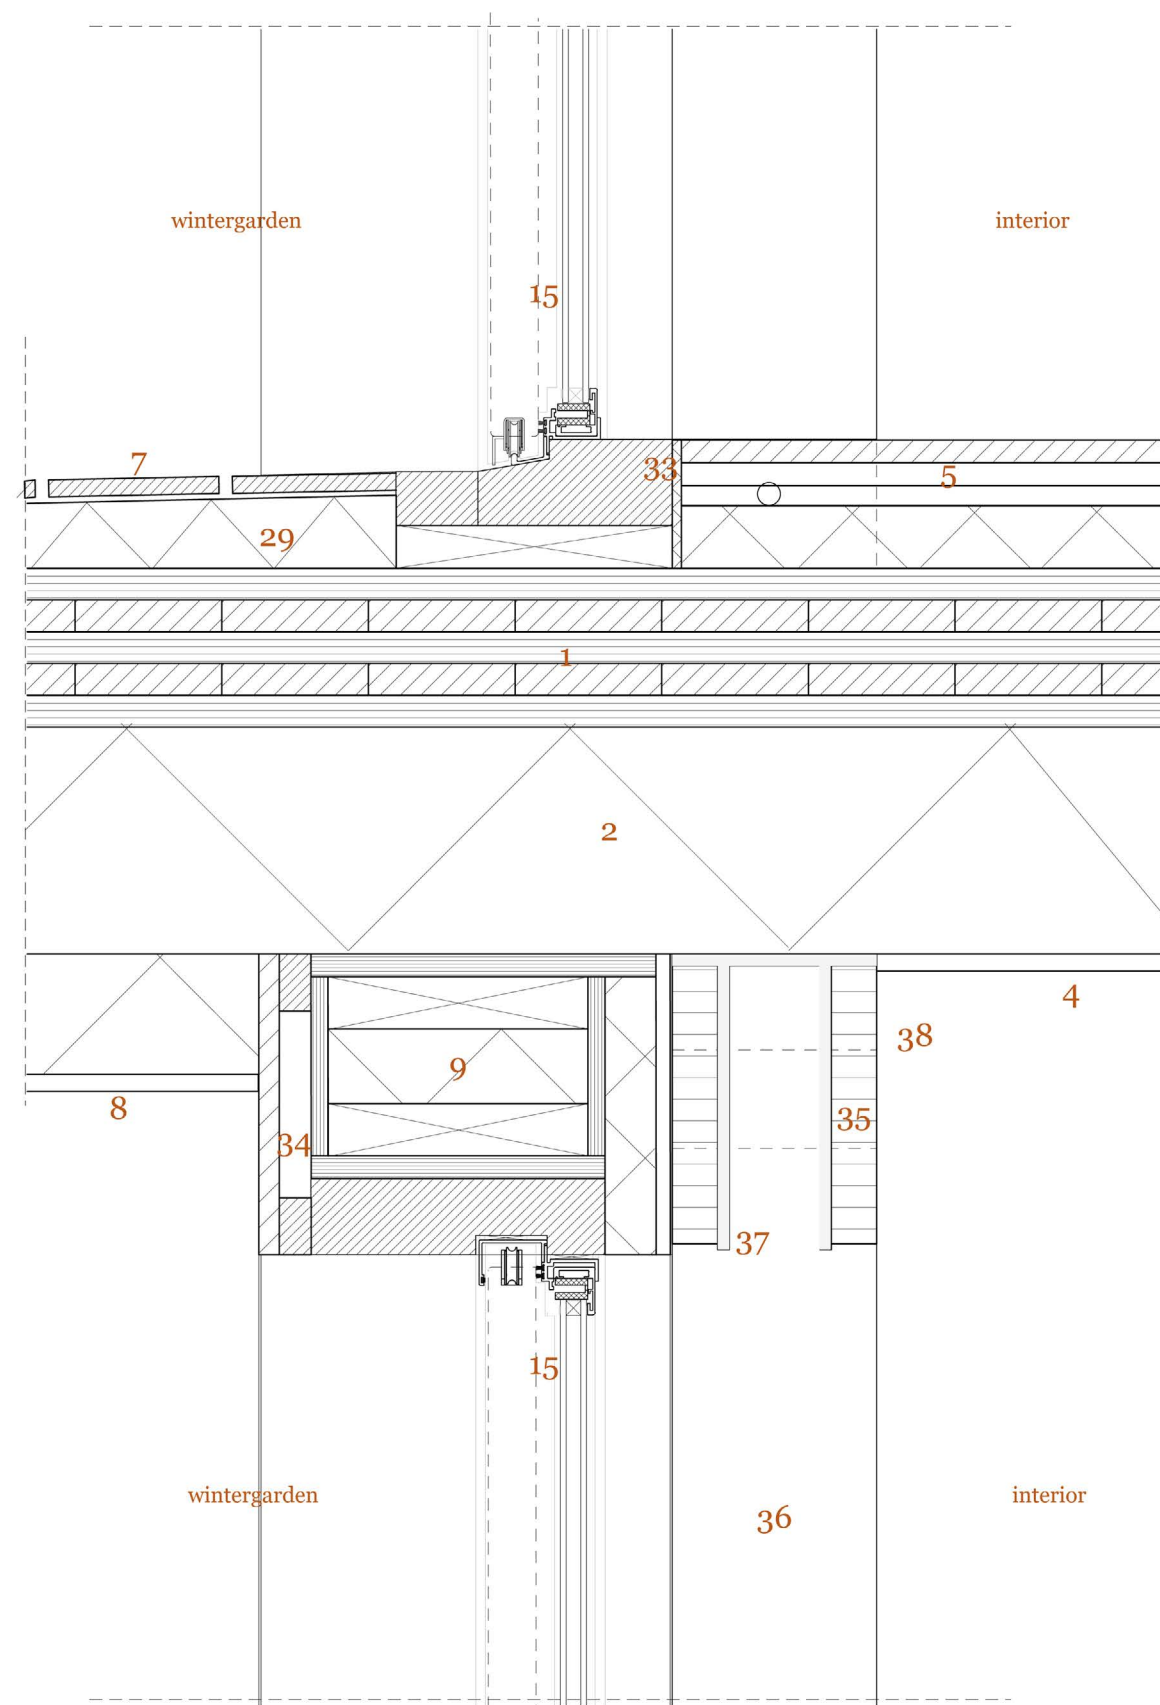


Horizontal detail: wintergarden

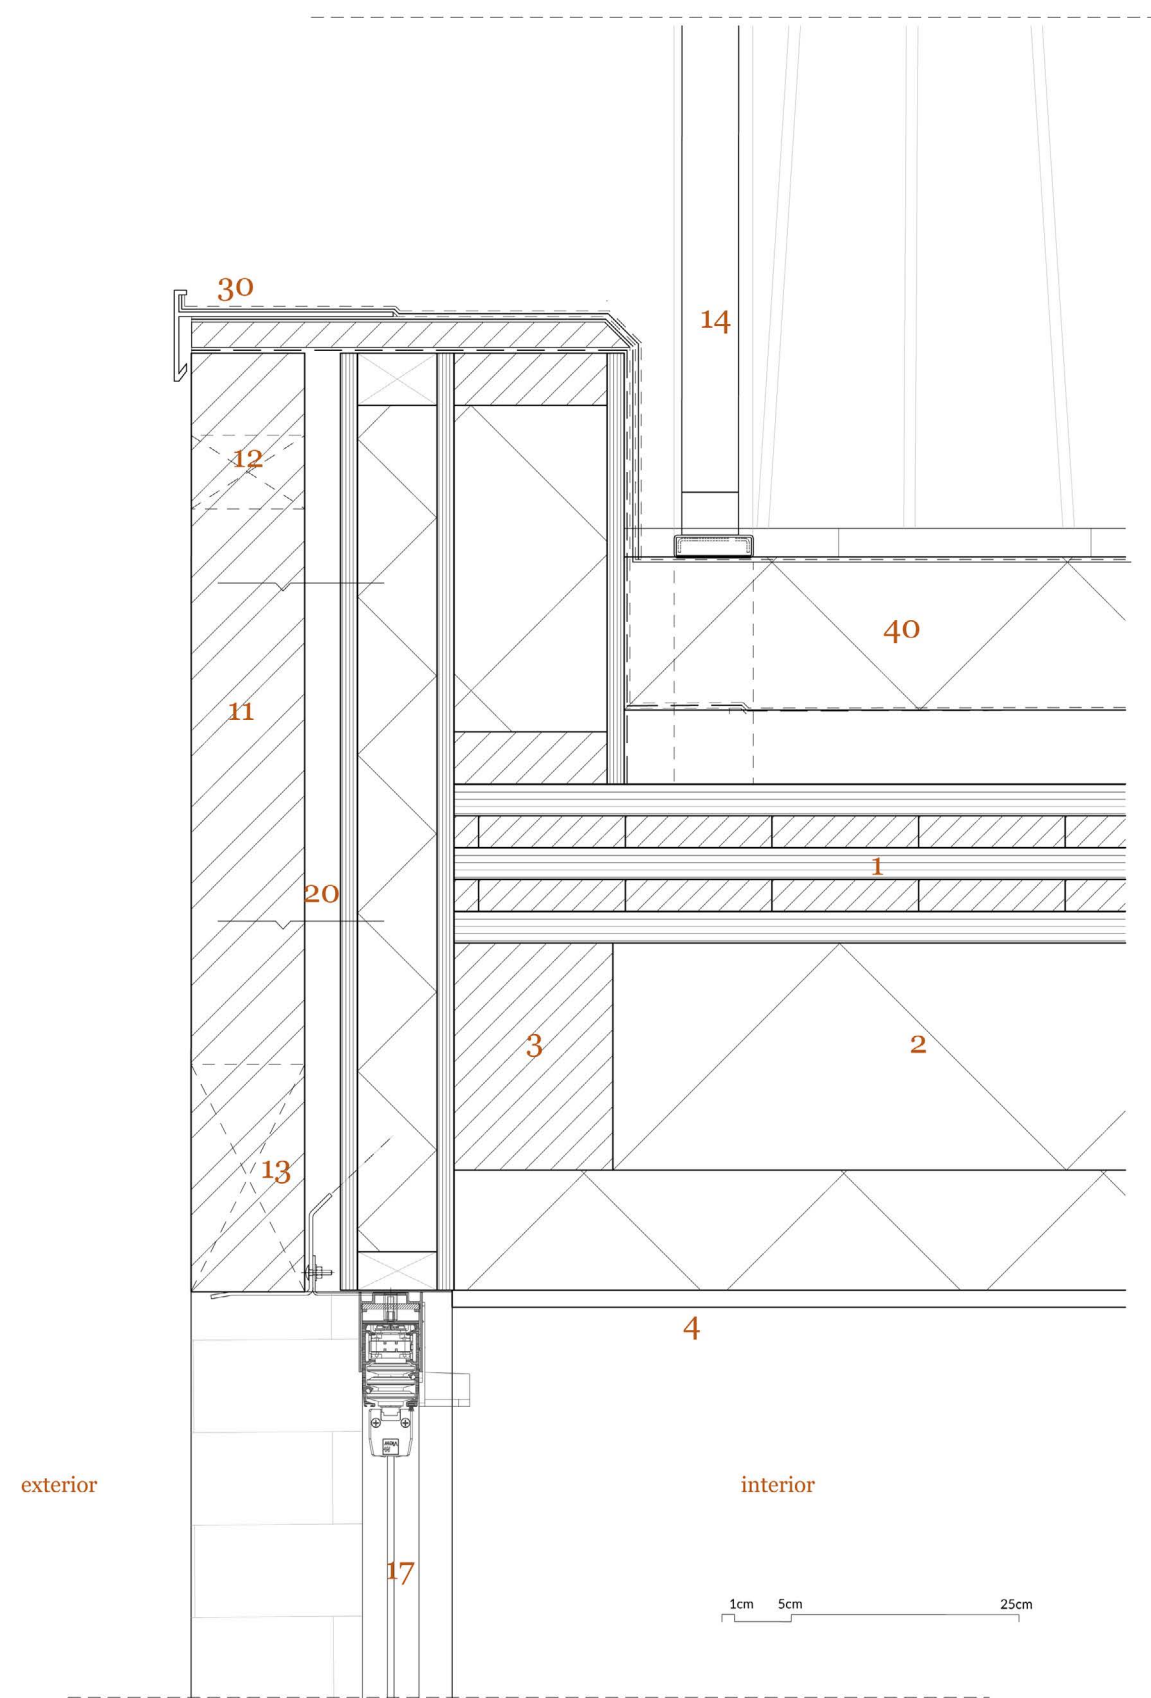


Horizontal detail: roof edge

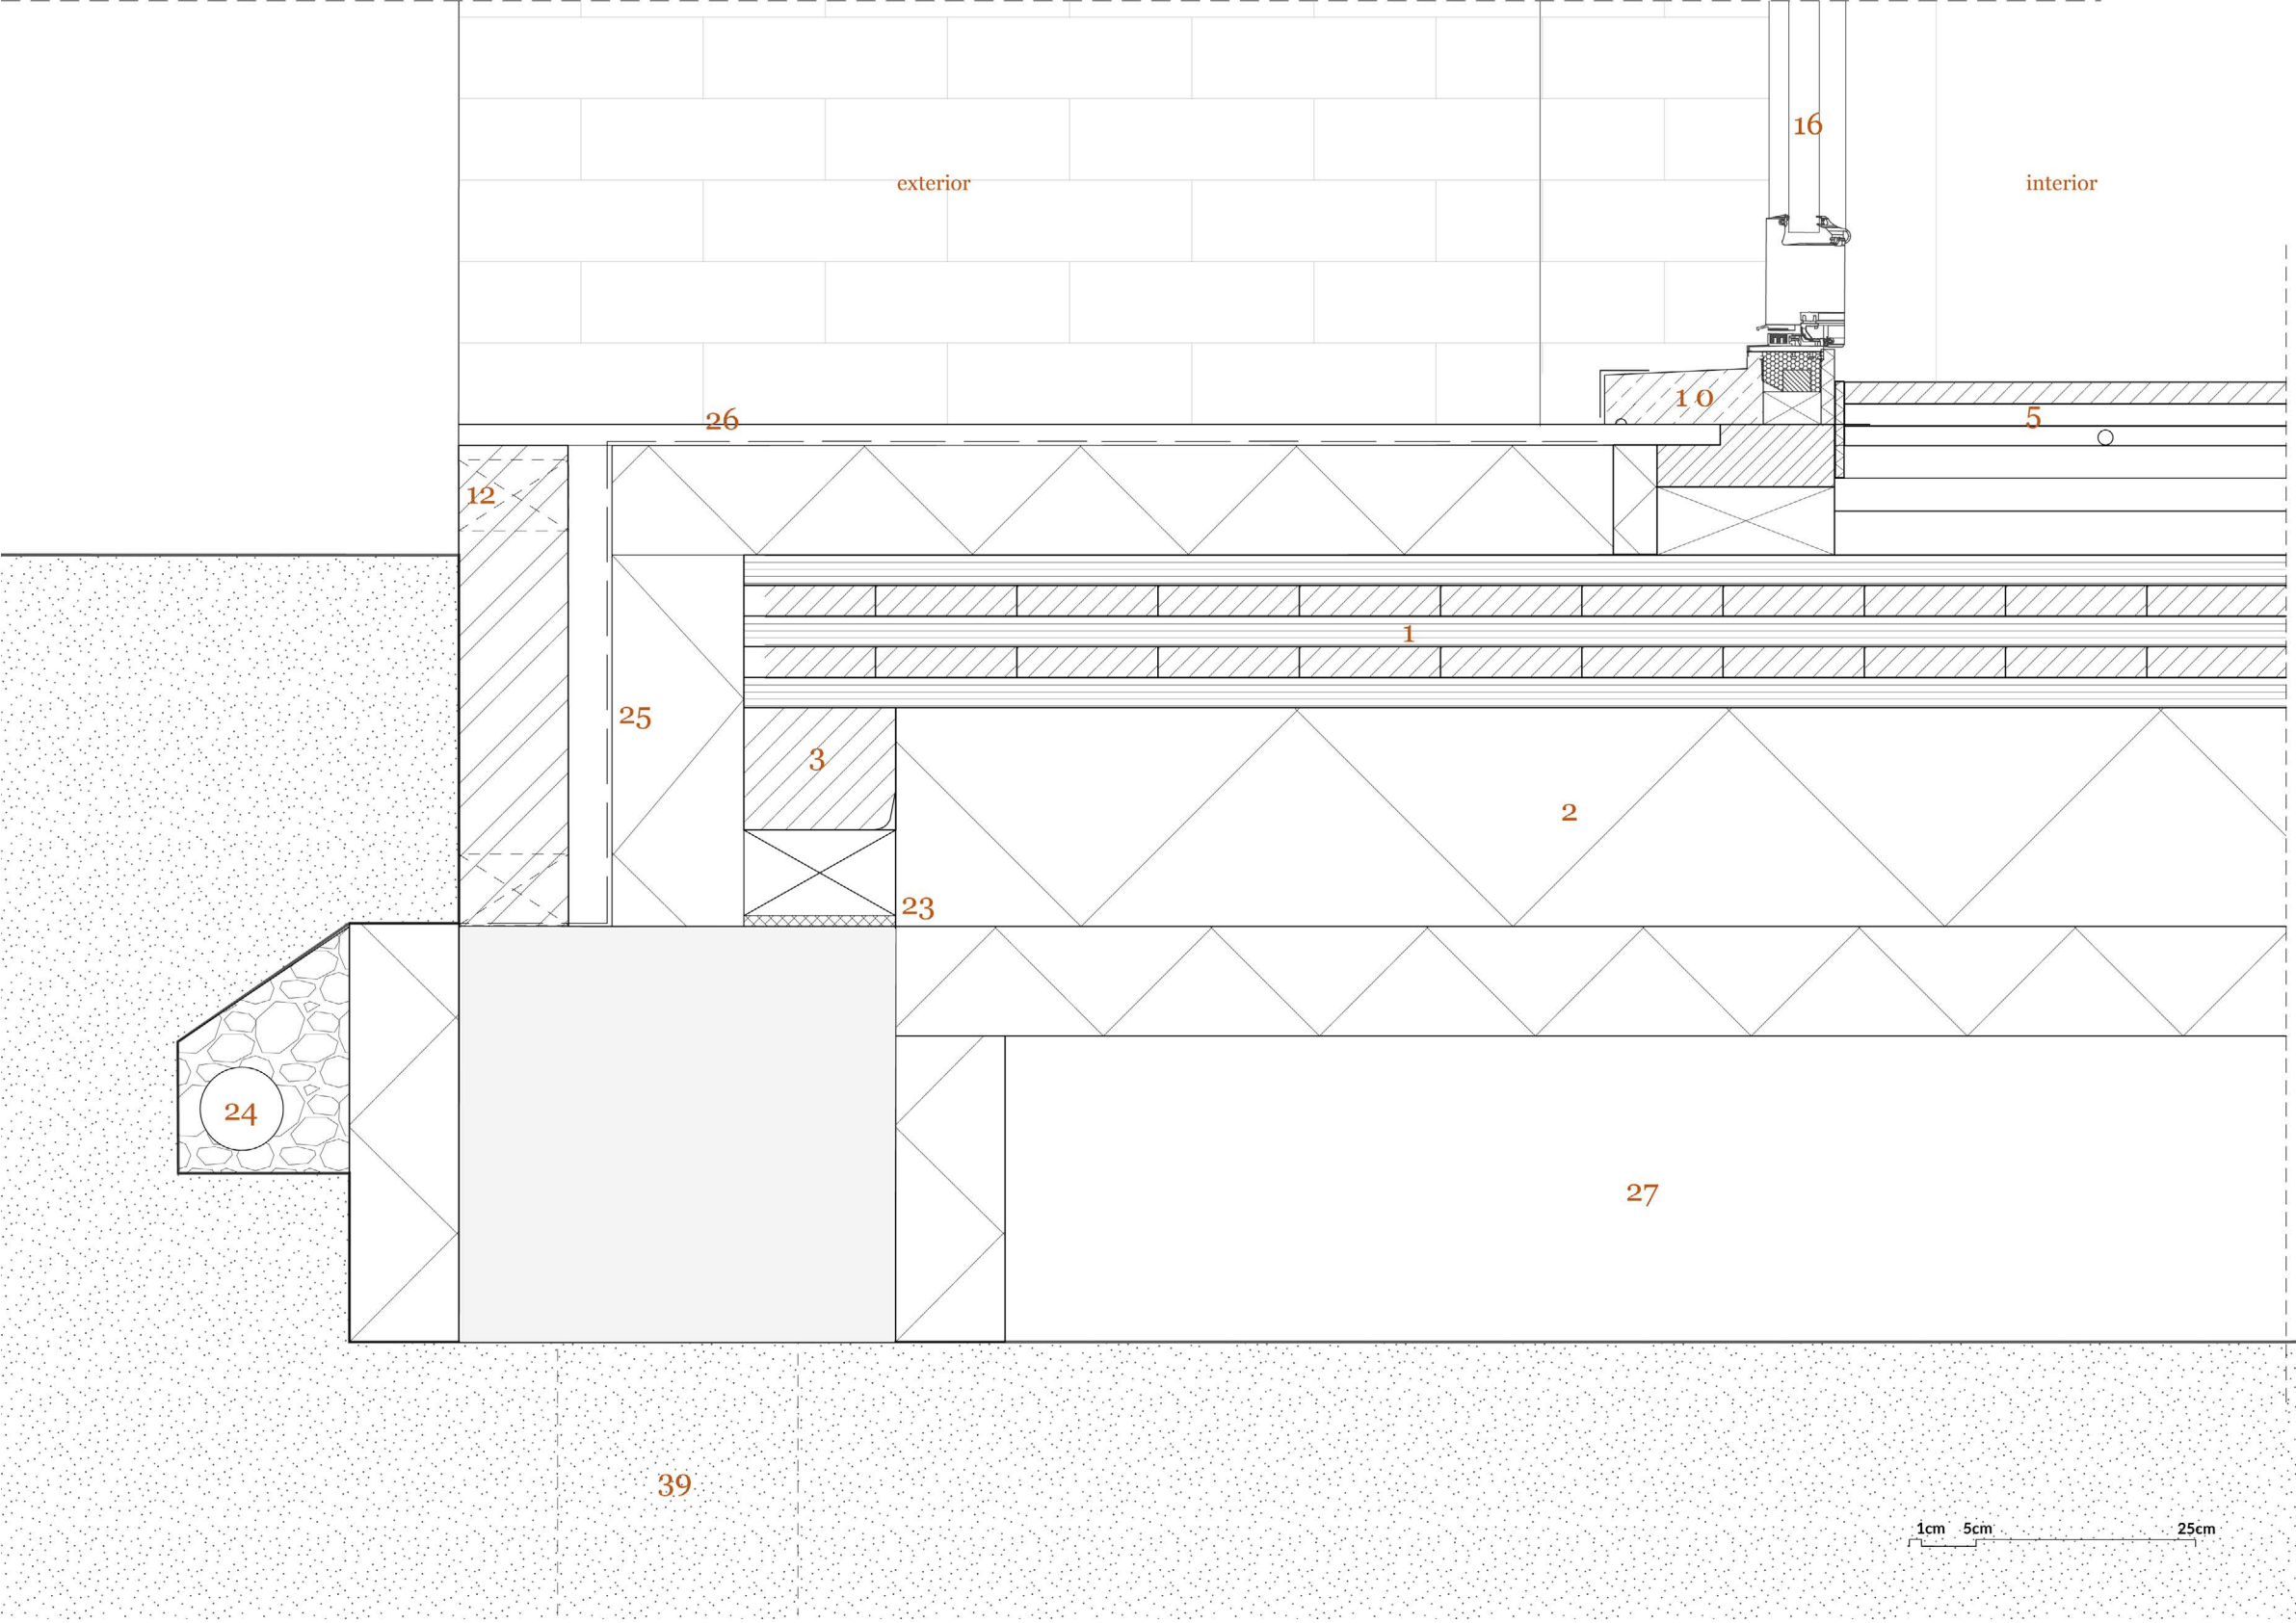

Horizontal detail: foundation

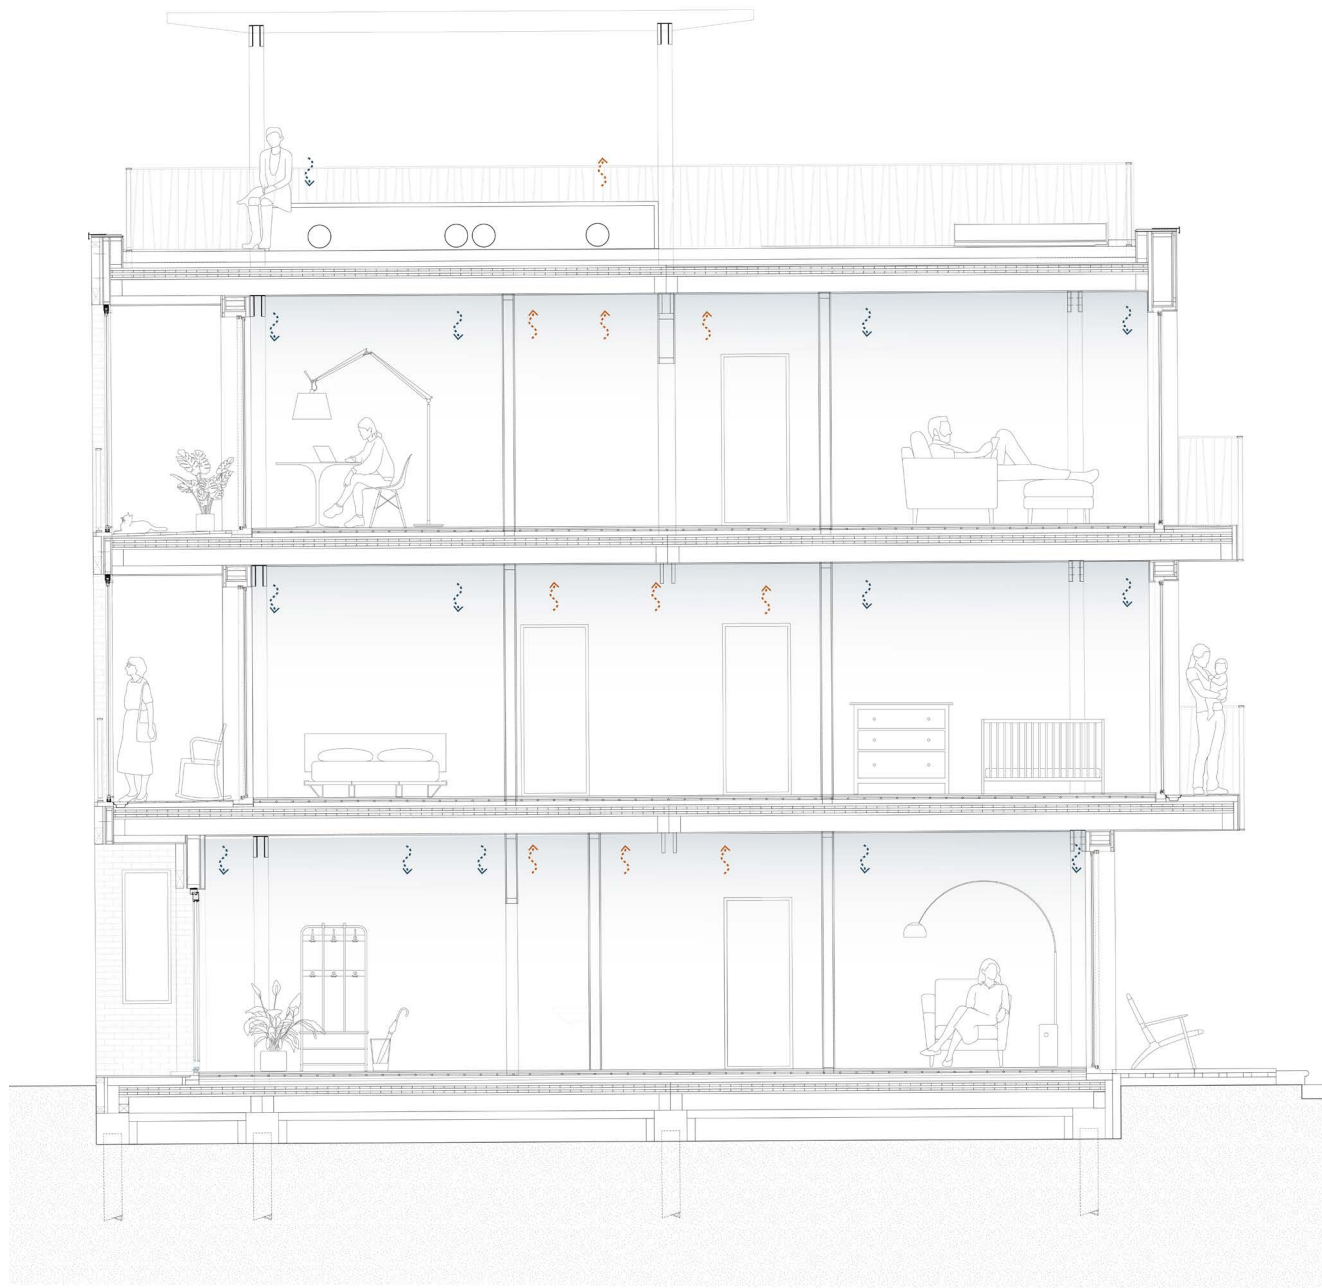


Balanced ventilation (D)

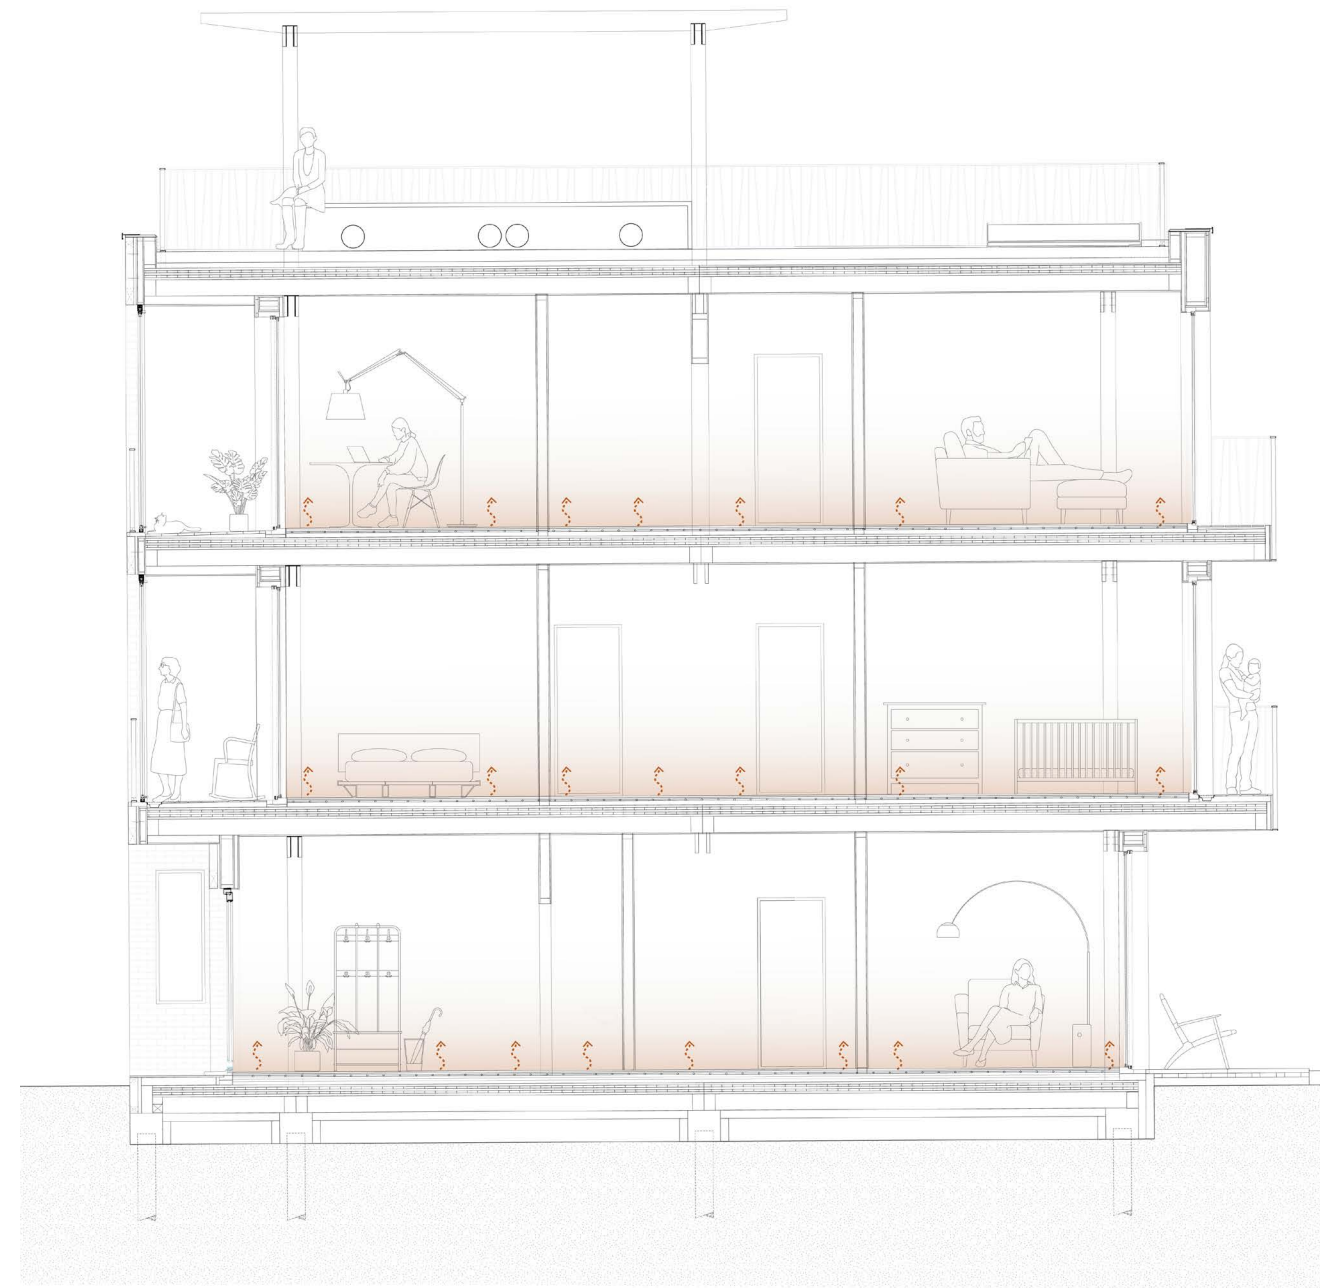



Floor heating

Climate concept

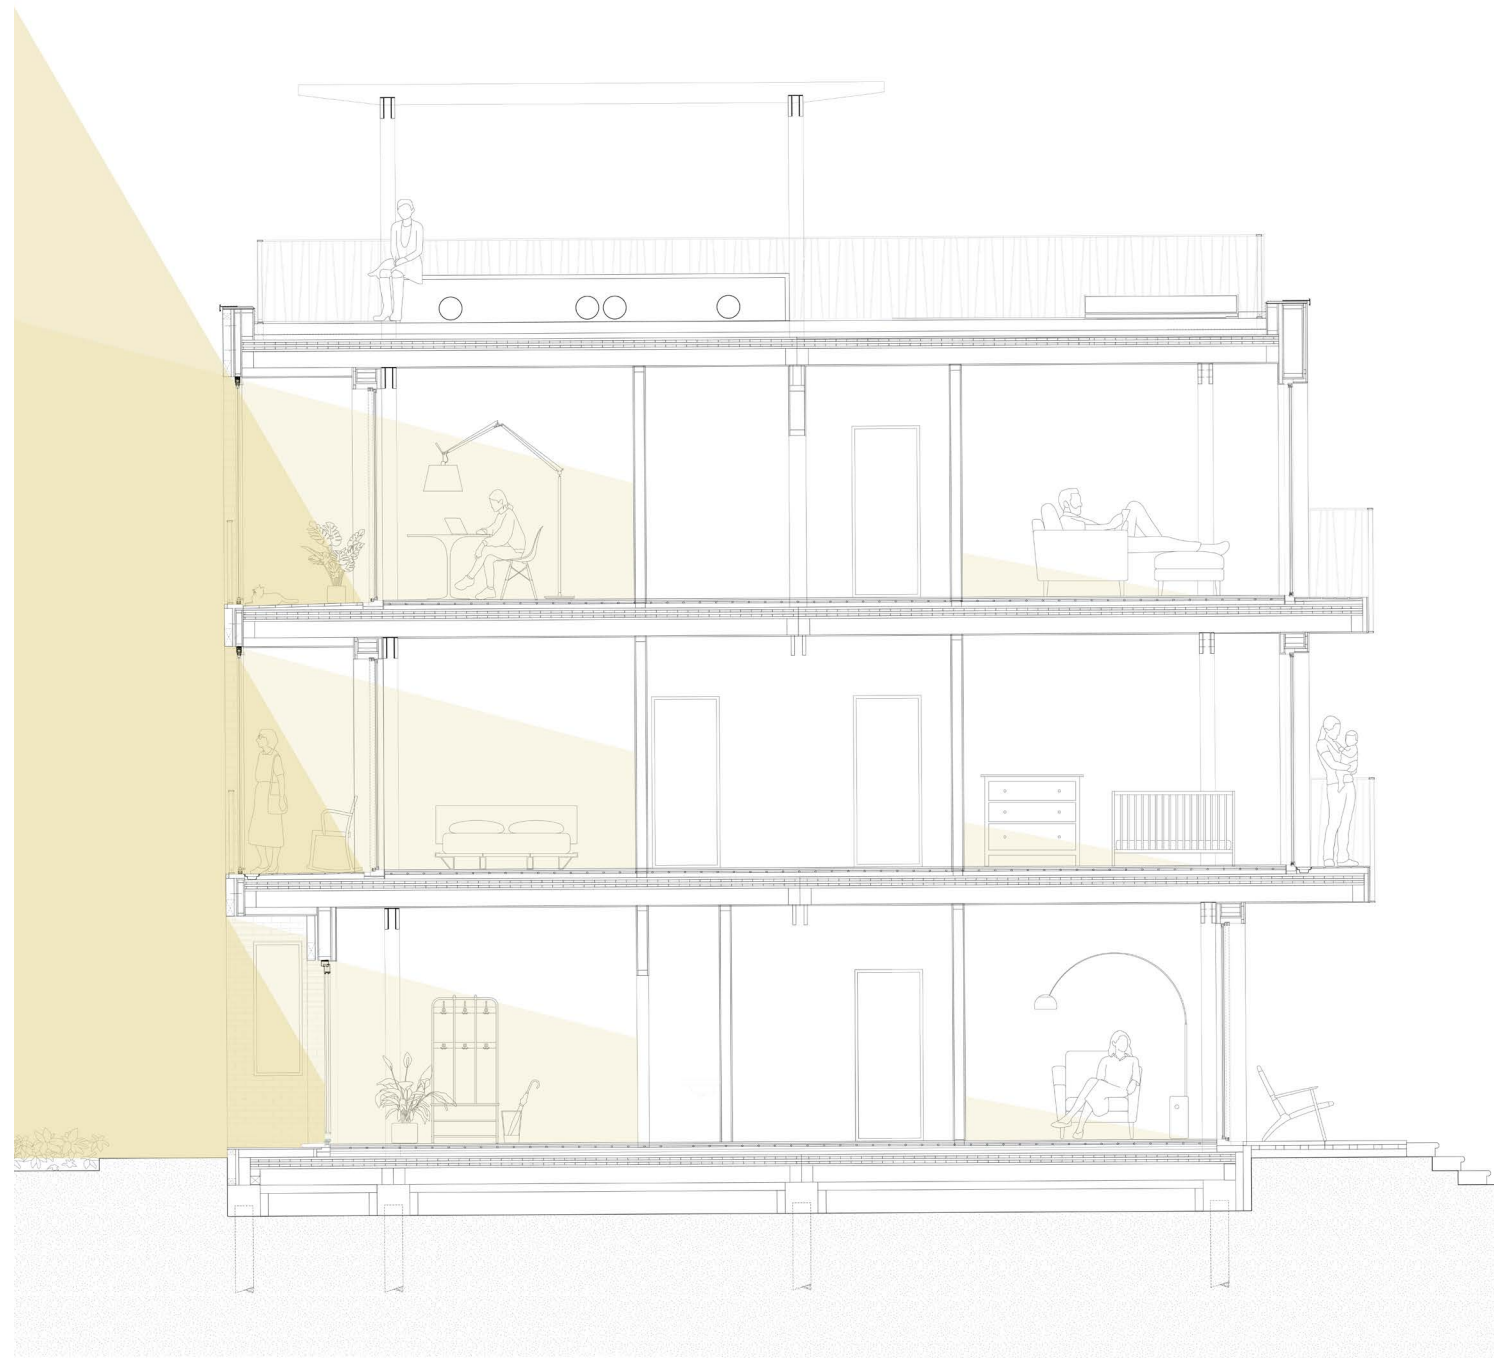


Incoming daylight

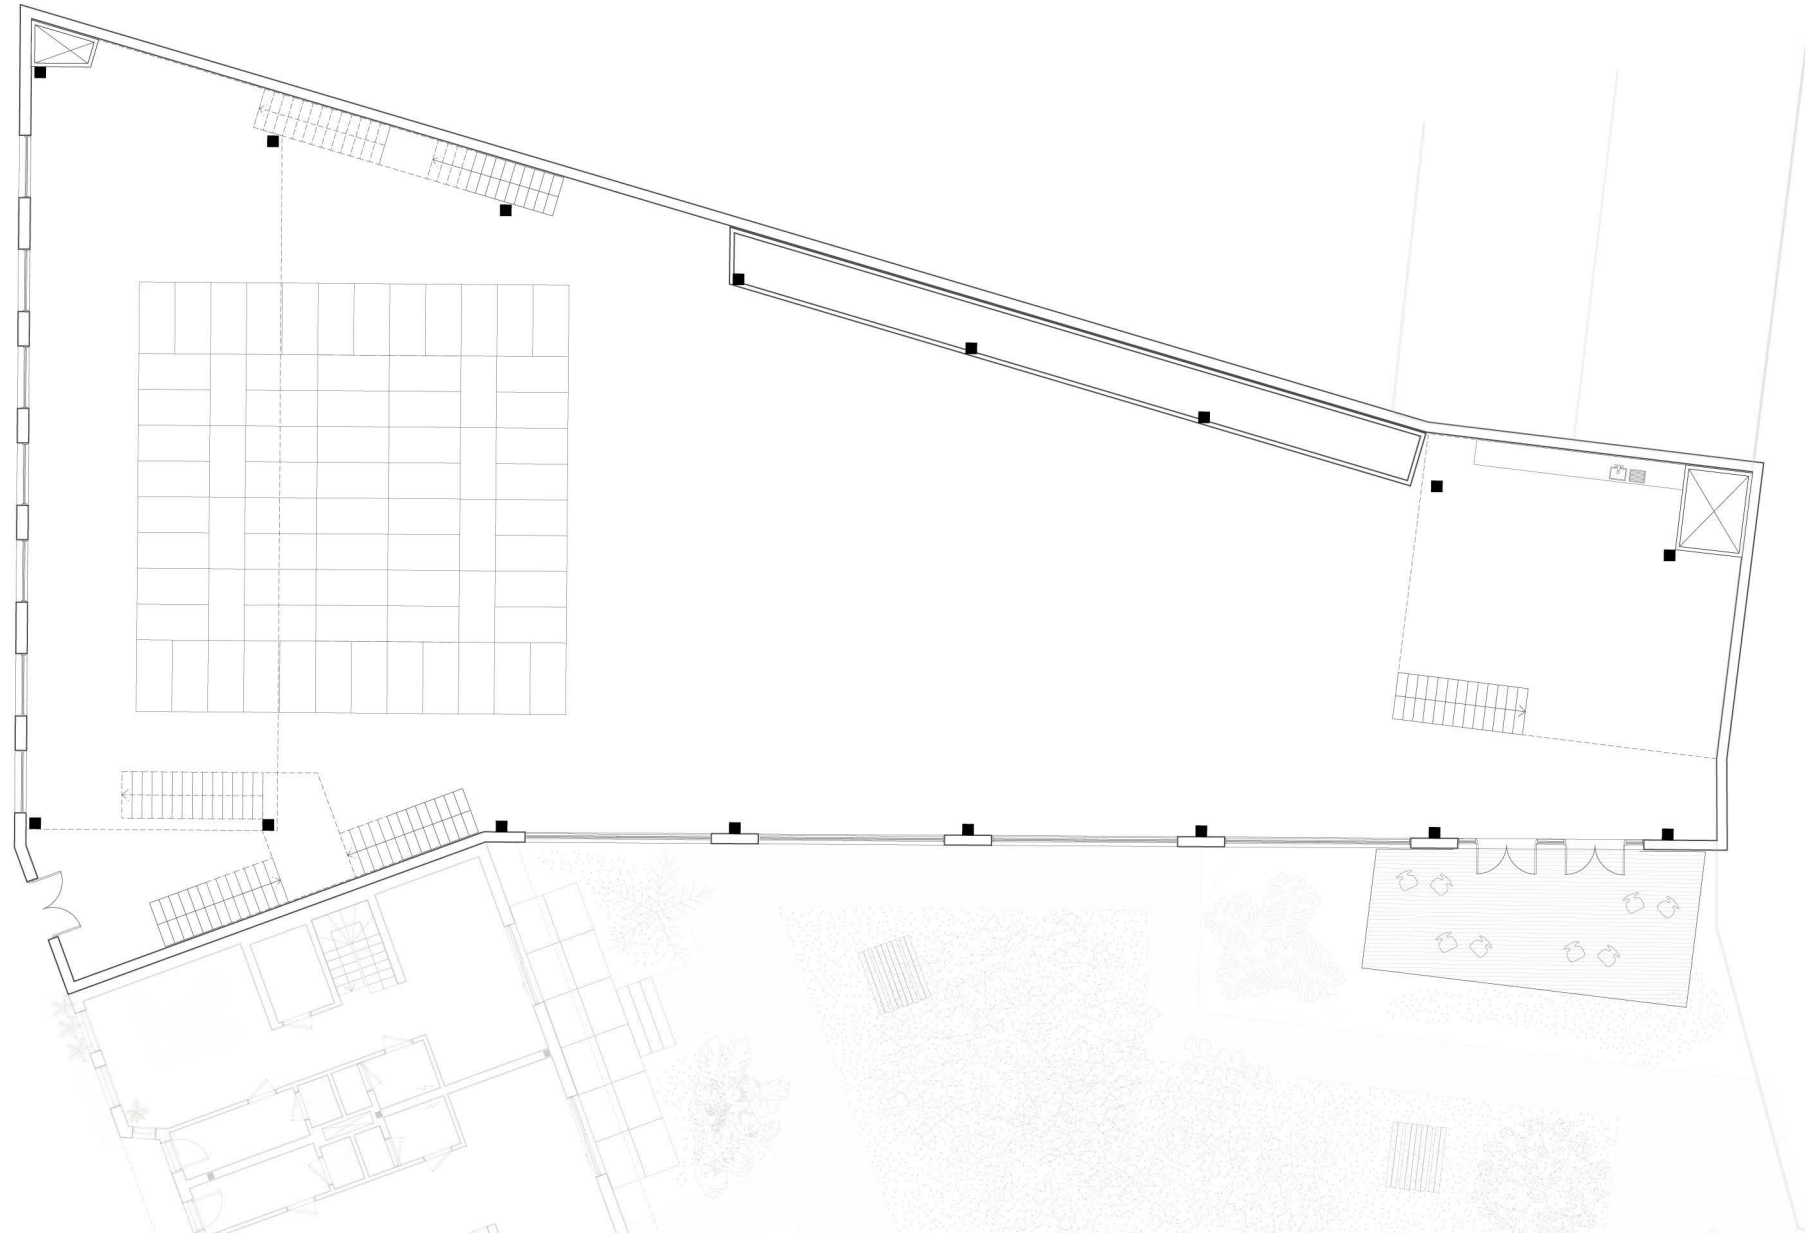


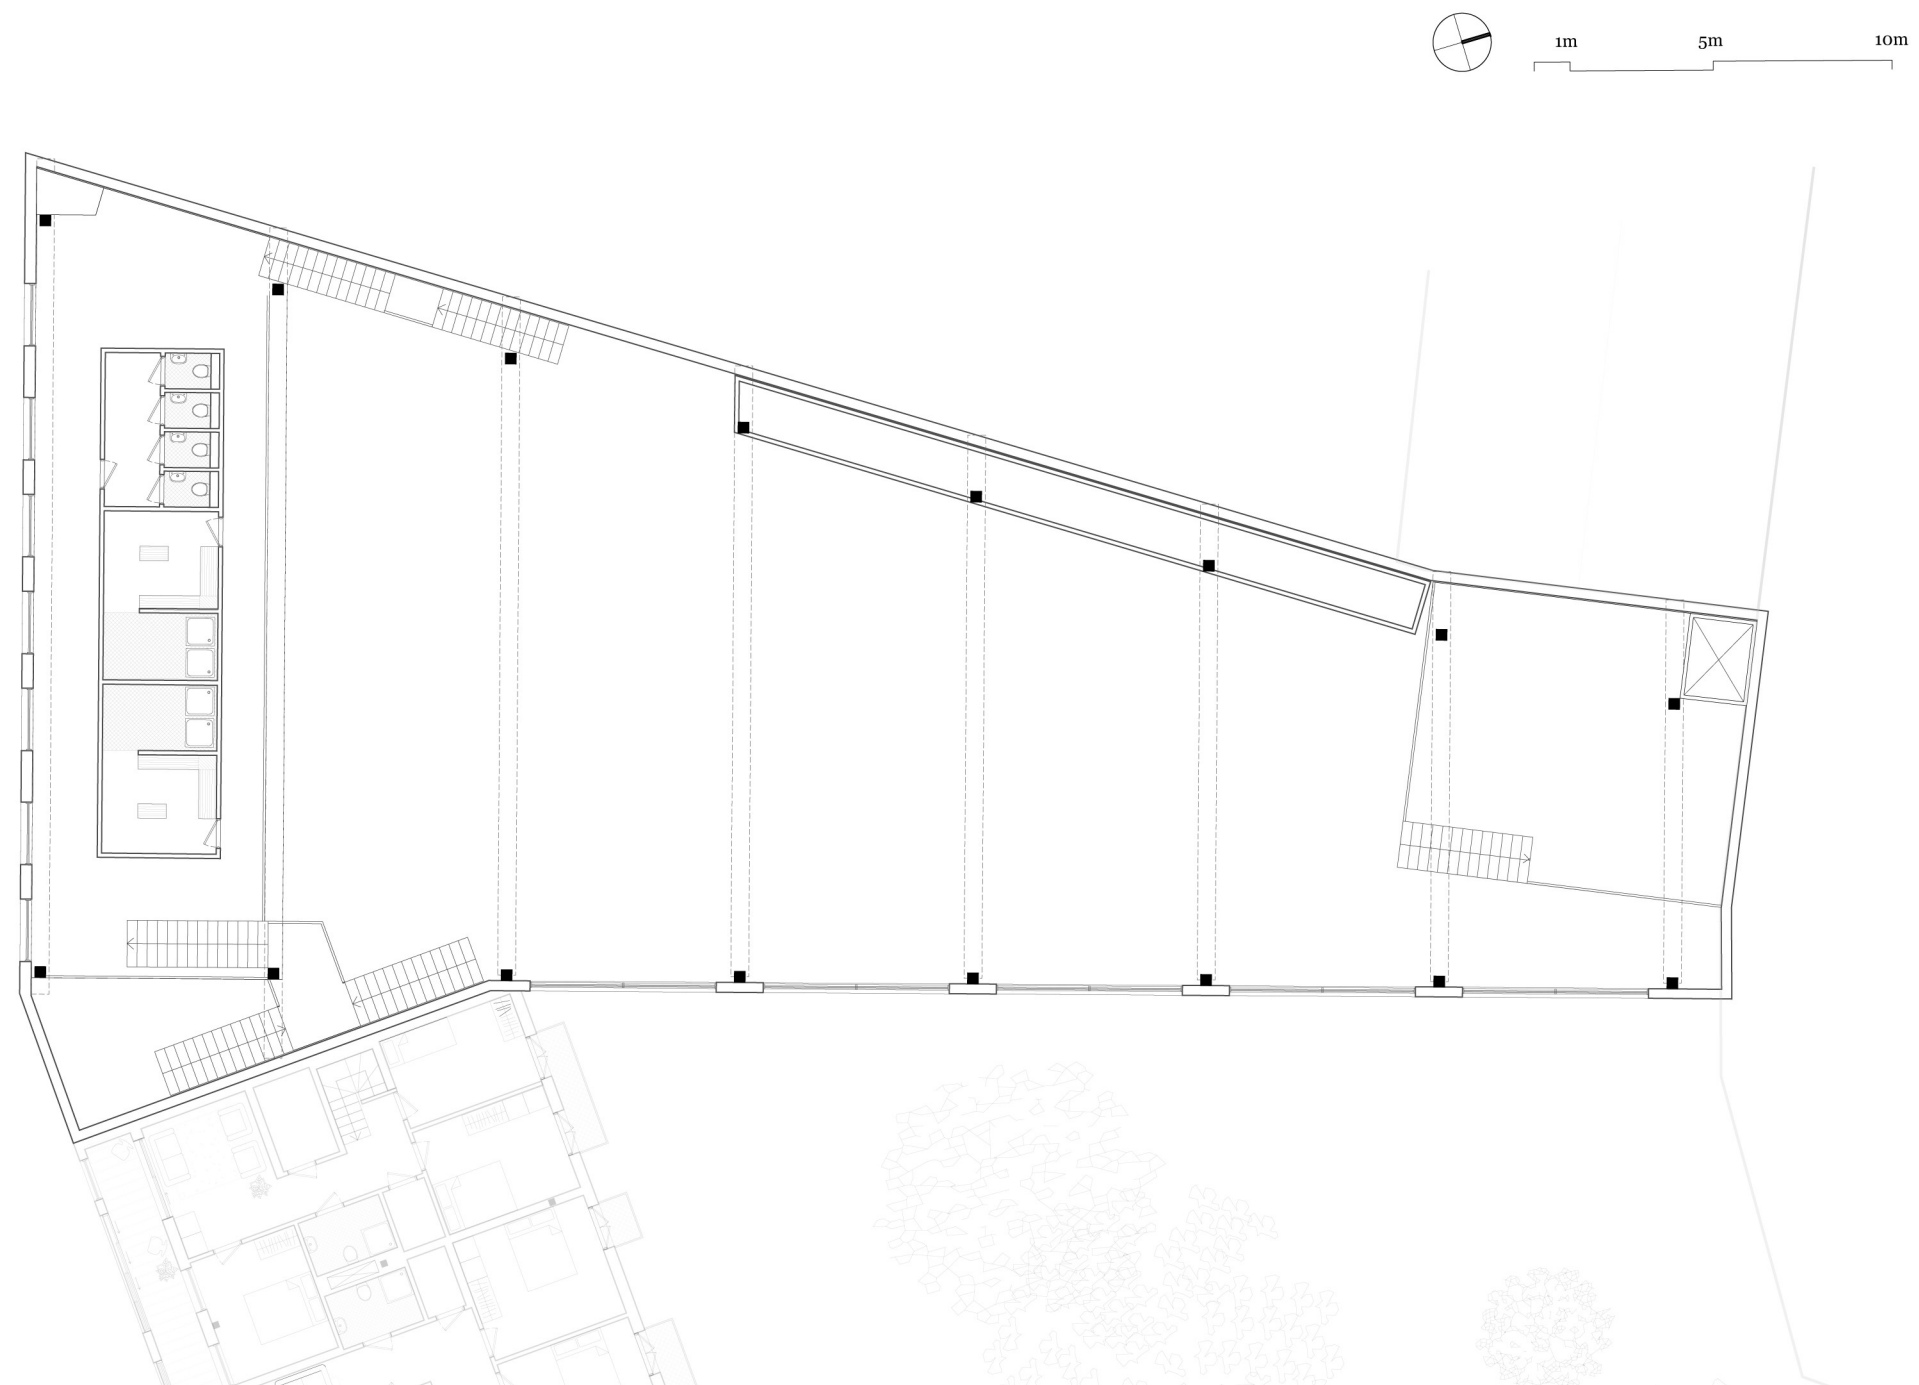

1m 5m 10m


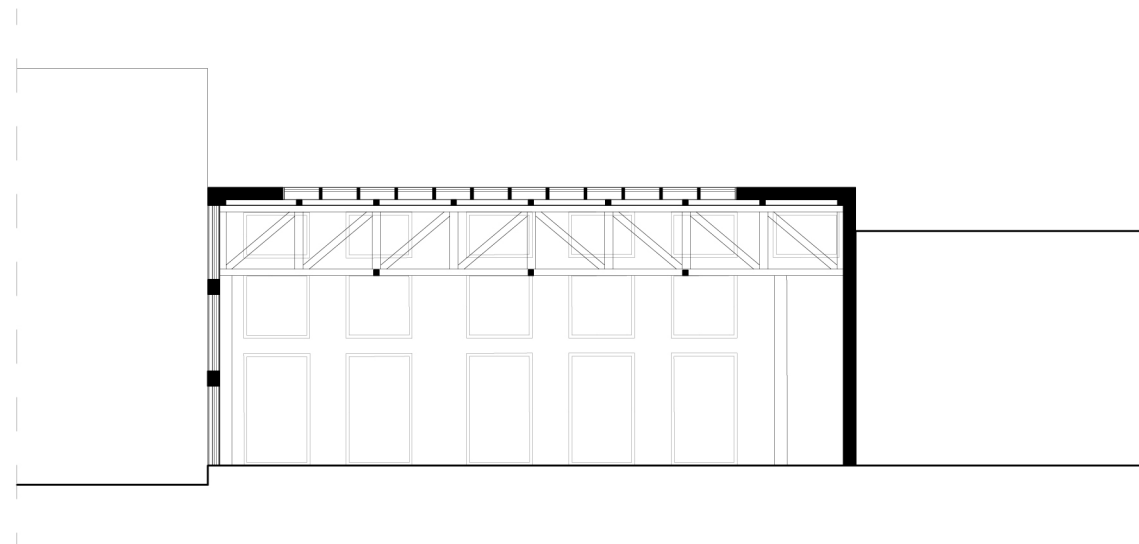


Cross section

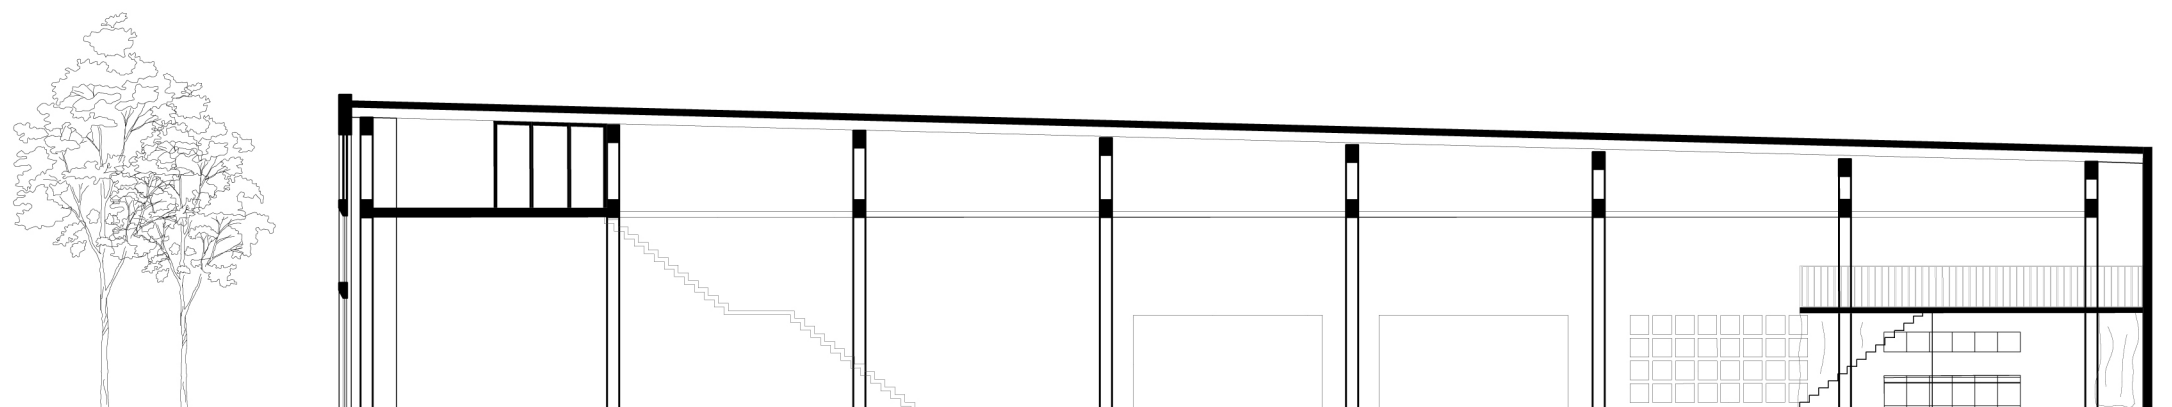


Longitudinal section

Architectural sections

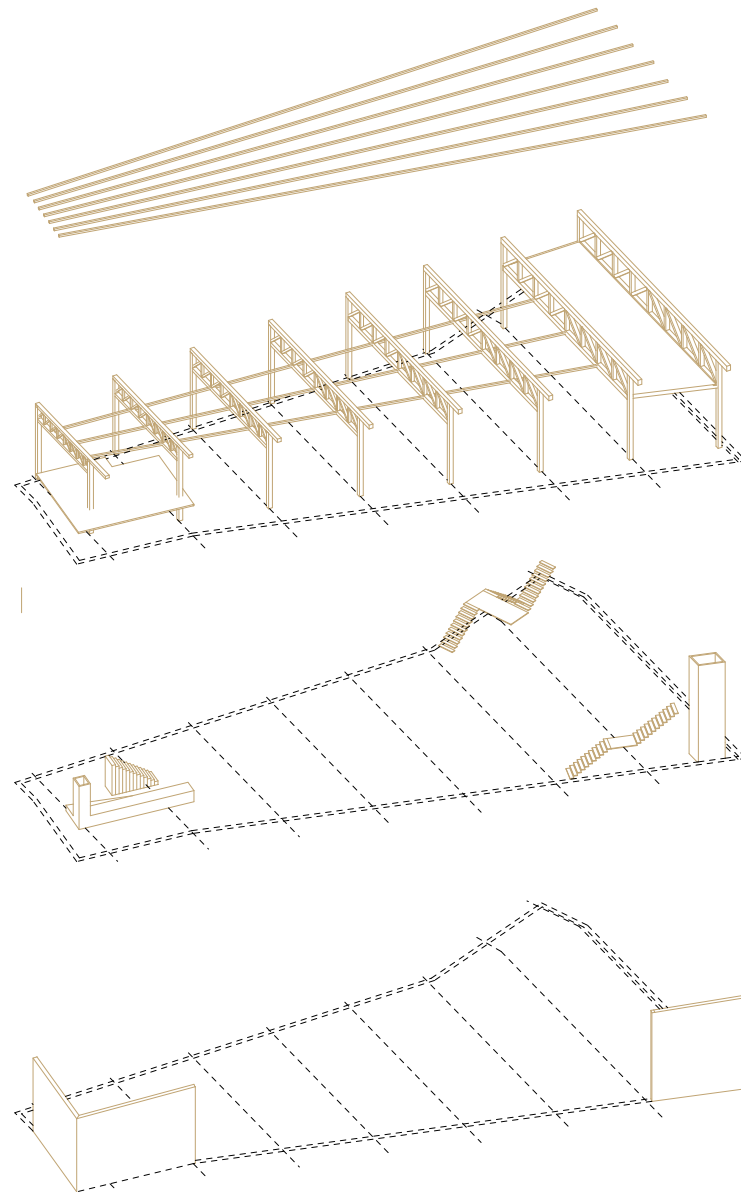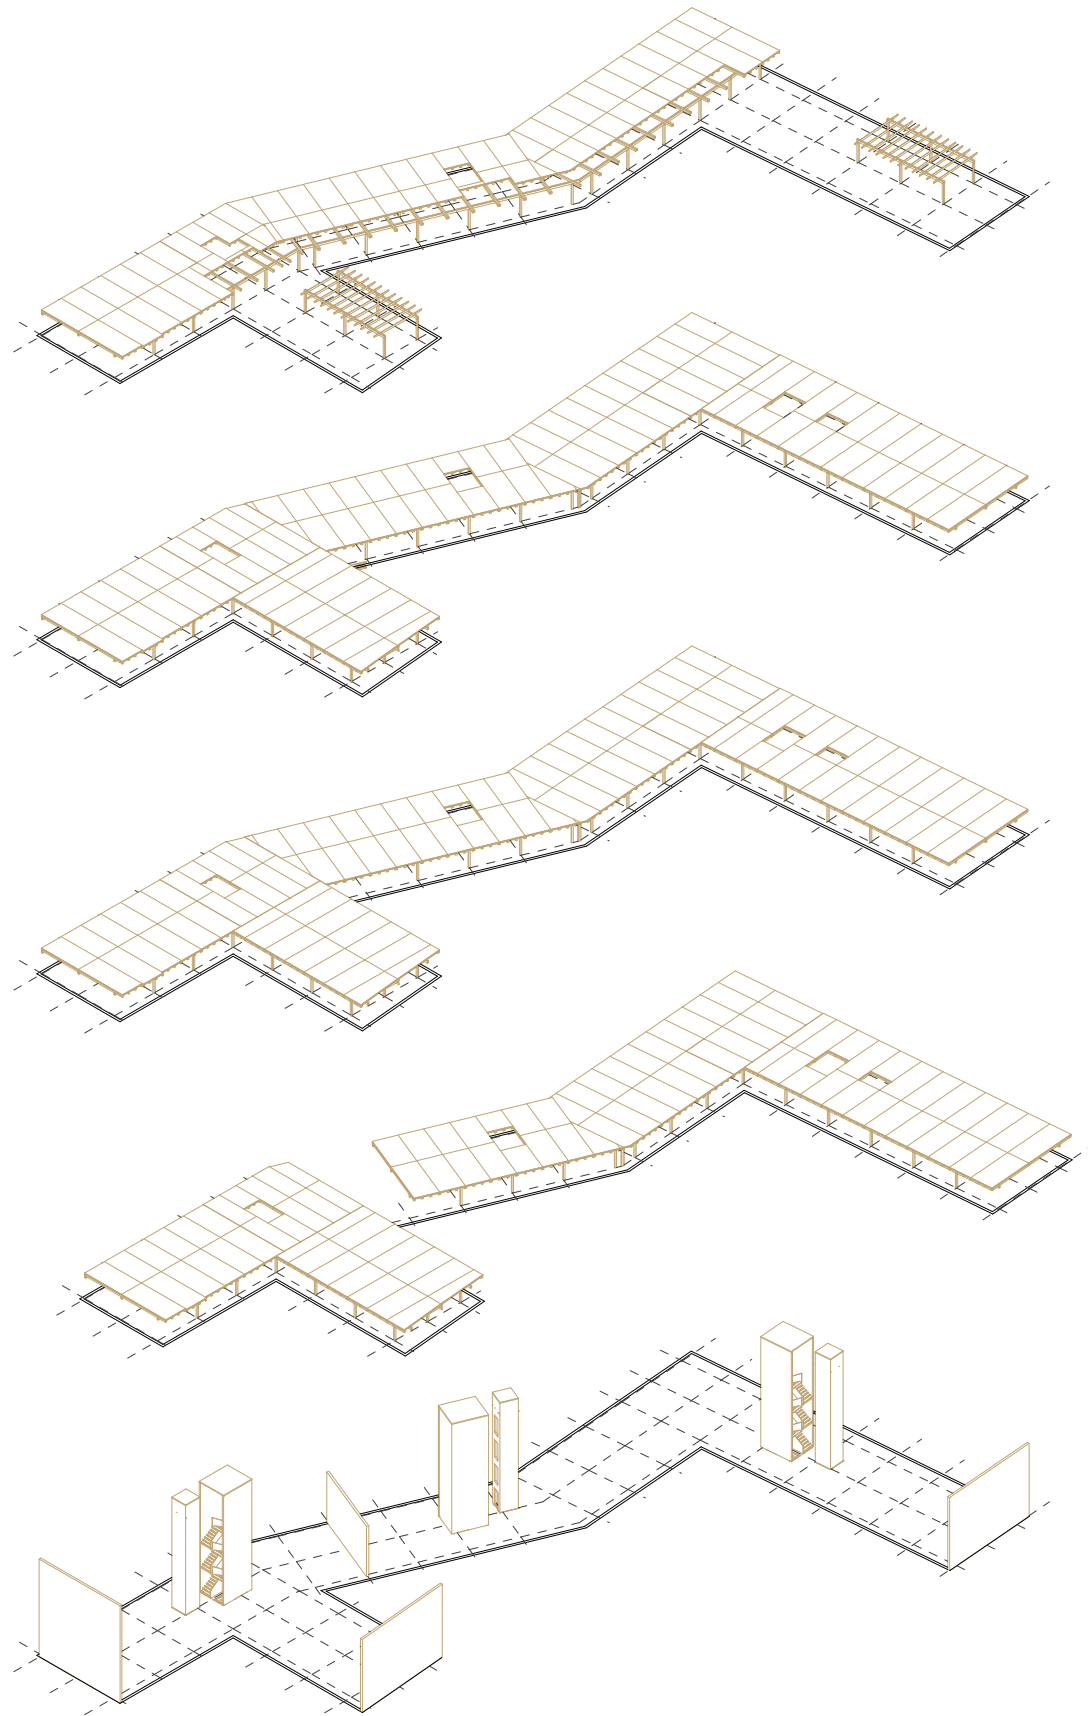

Structure

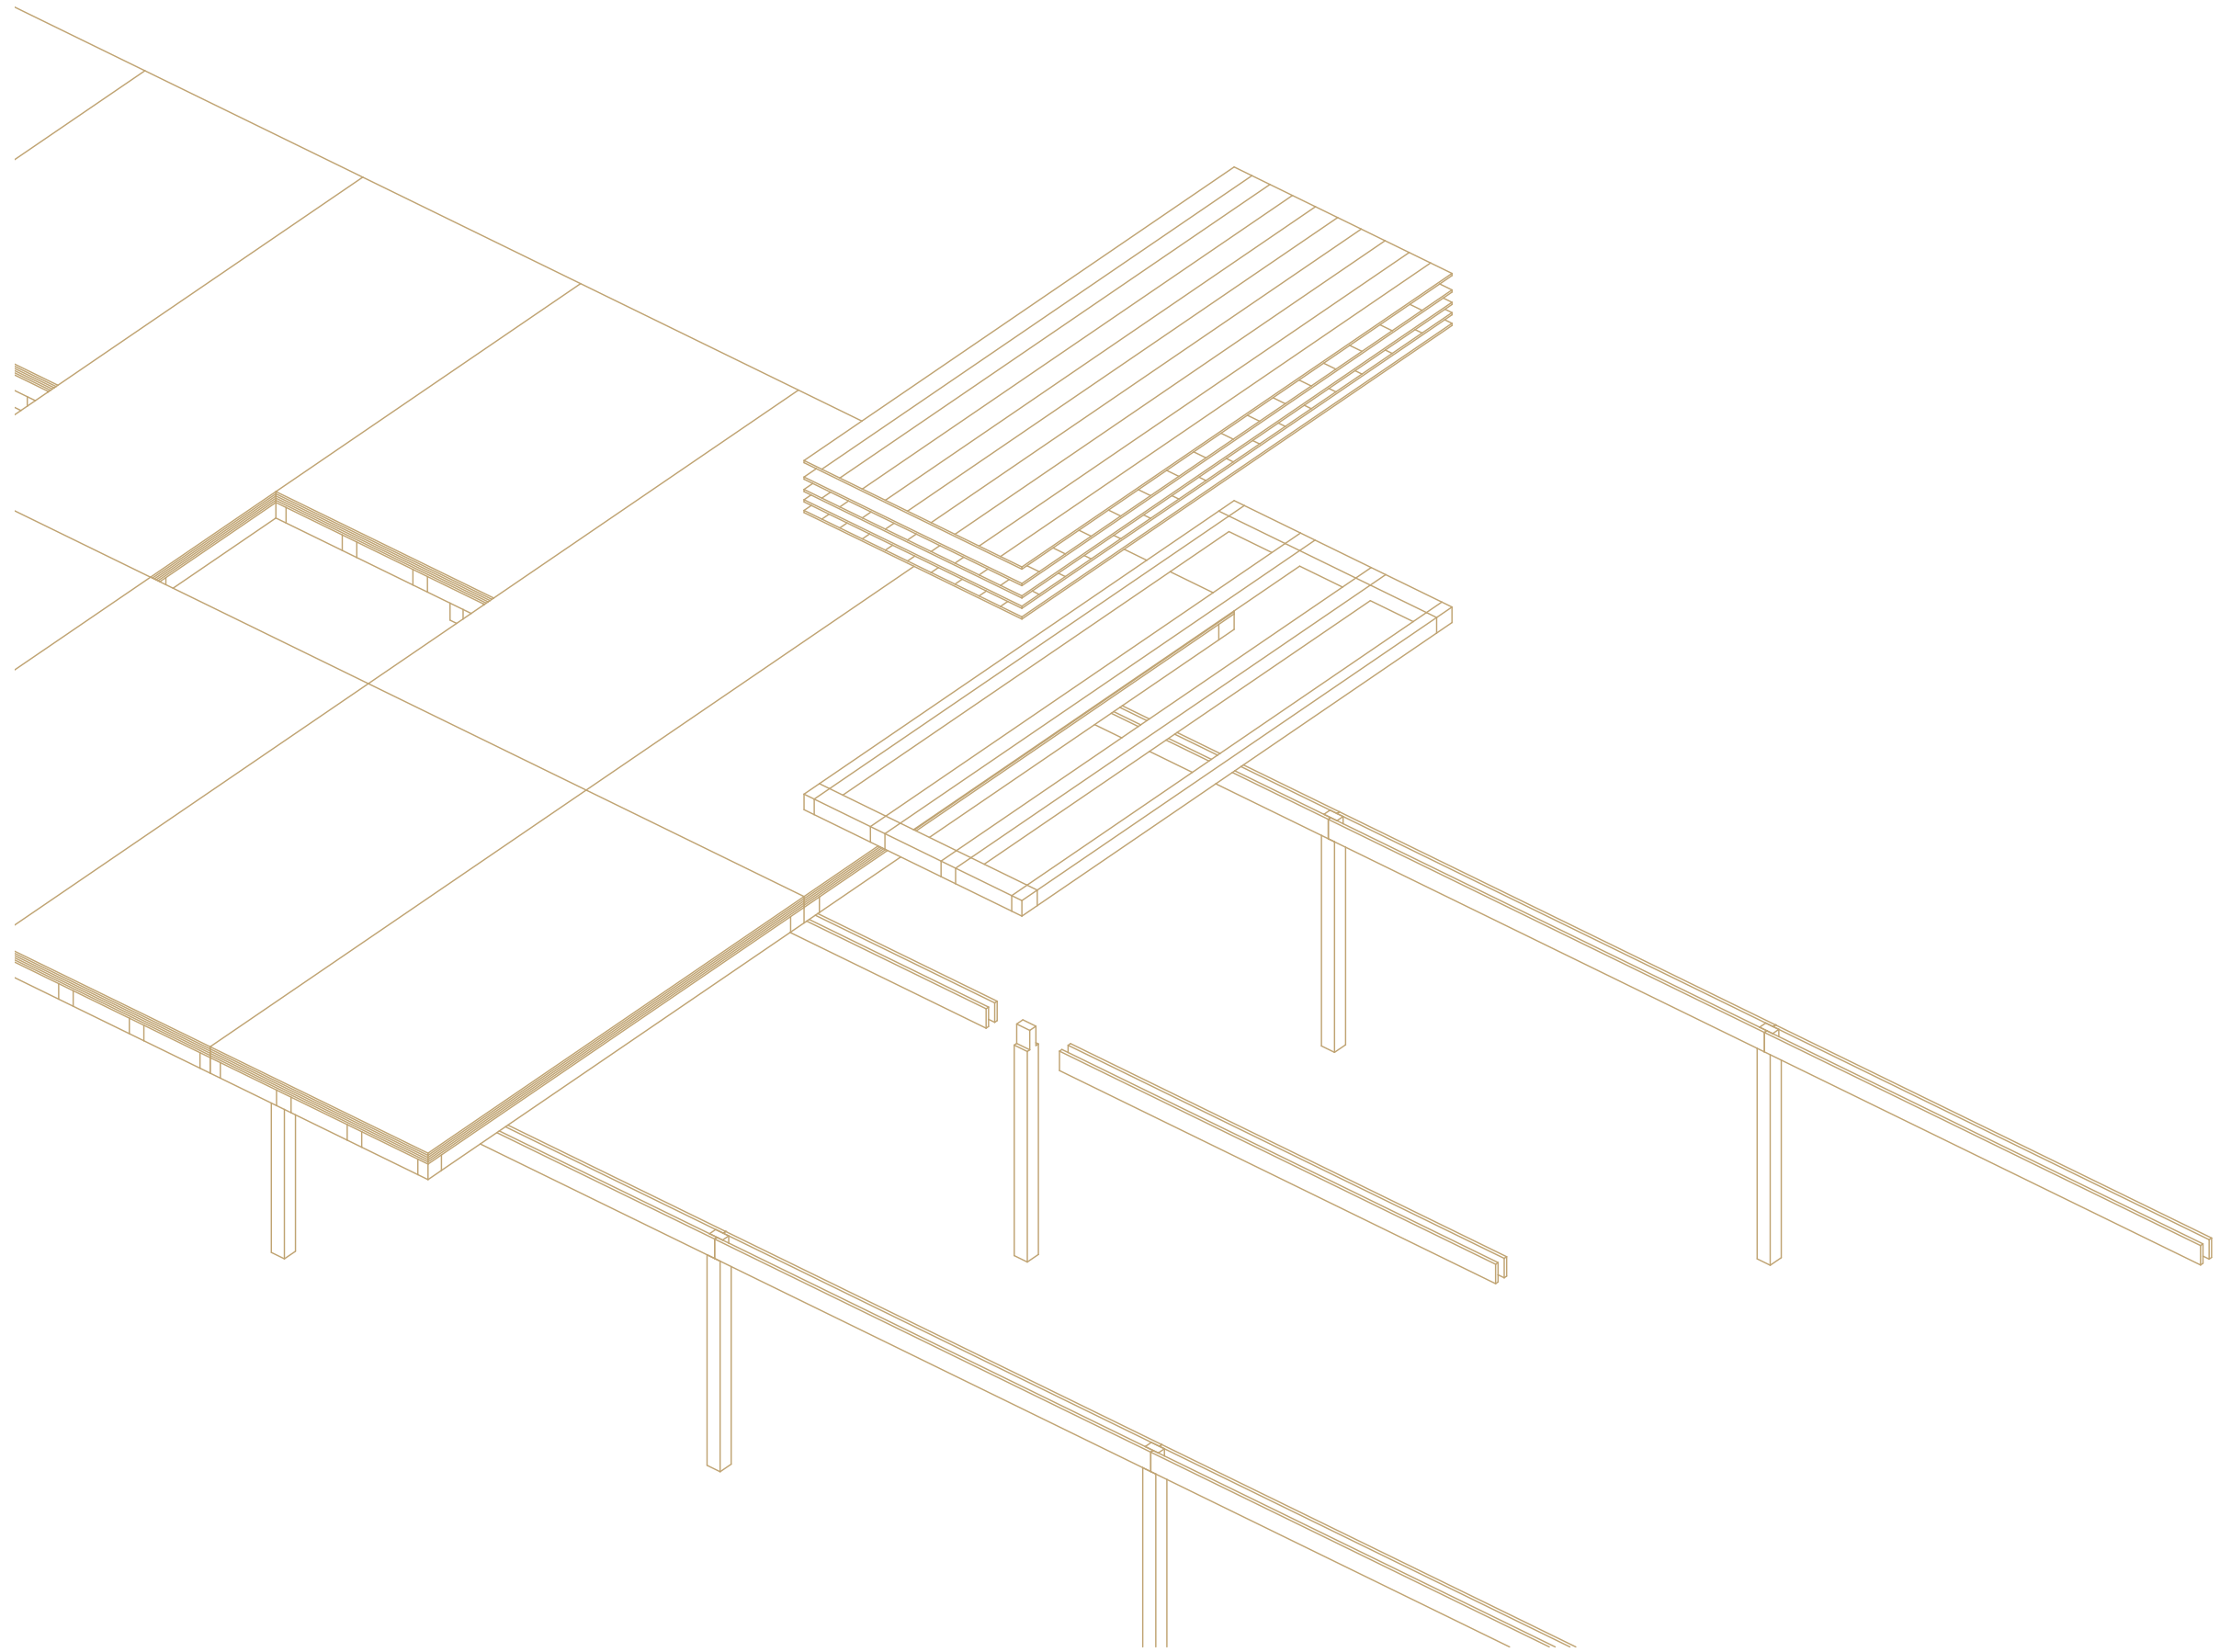

Structure