


THE BOX

LOCATION

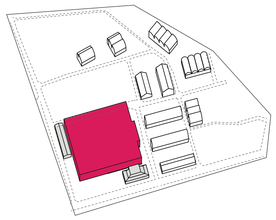


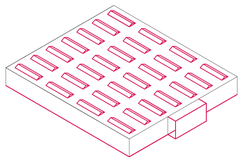


REMOVE EXTERIOR FACADE + ROOF PLATING

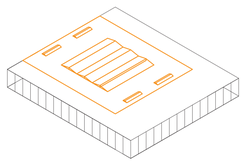



NEW GLASS FACADE + CENTRAL SKYLIGHT

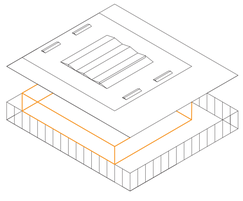

INTERIOR WALLS + EXTRA COLUMNS

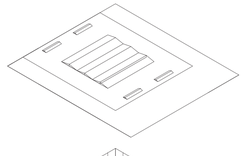


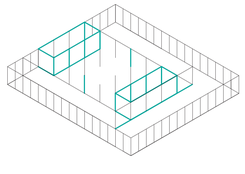

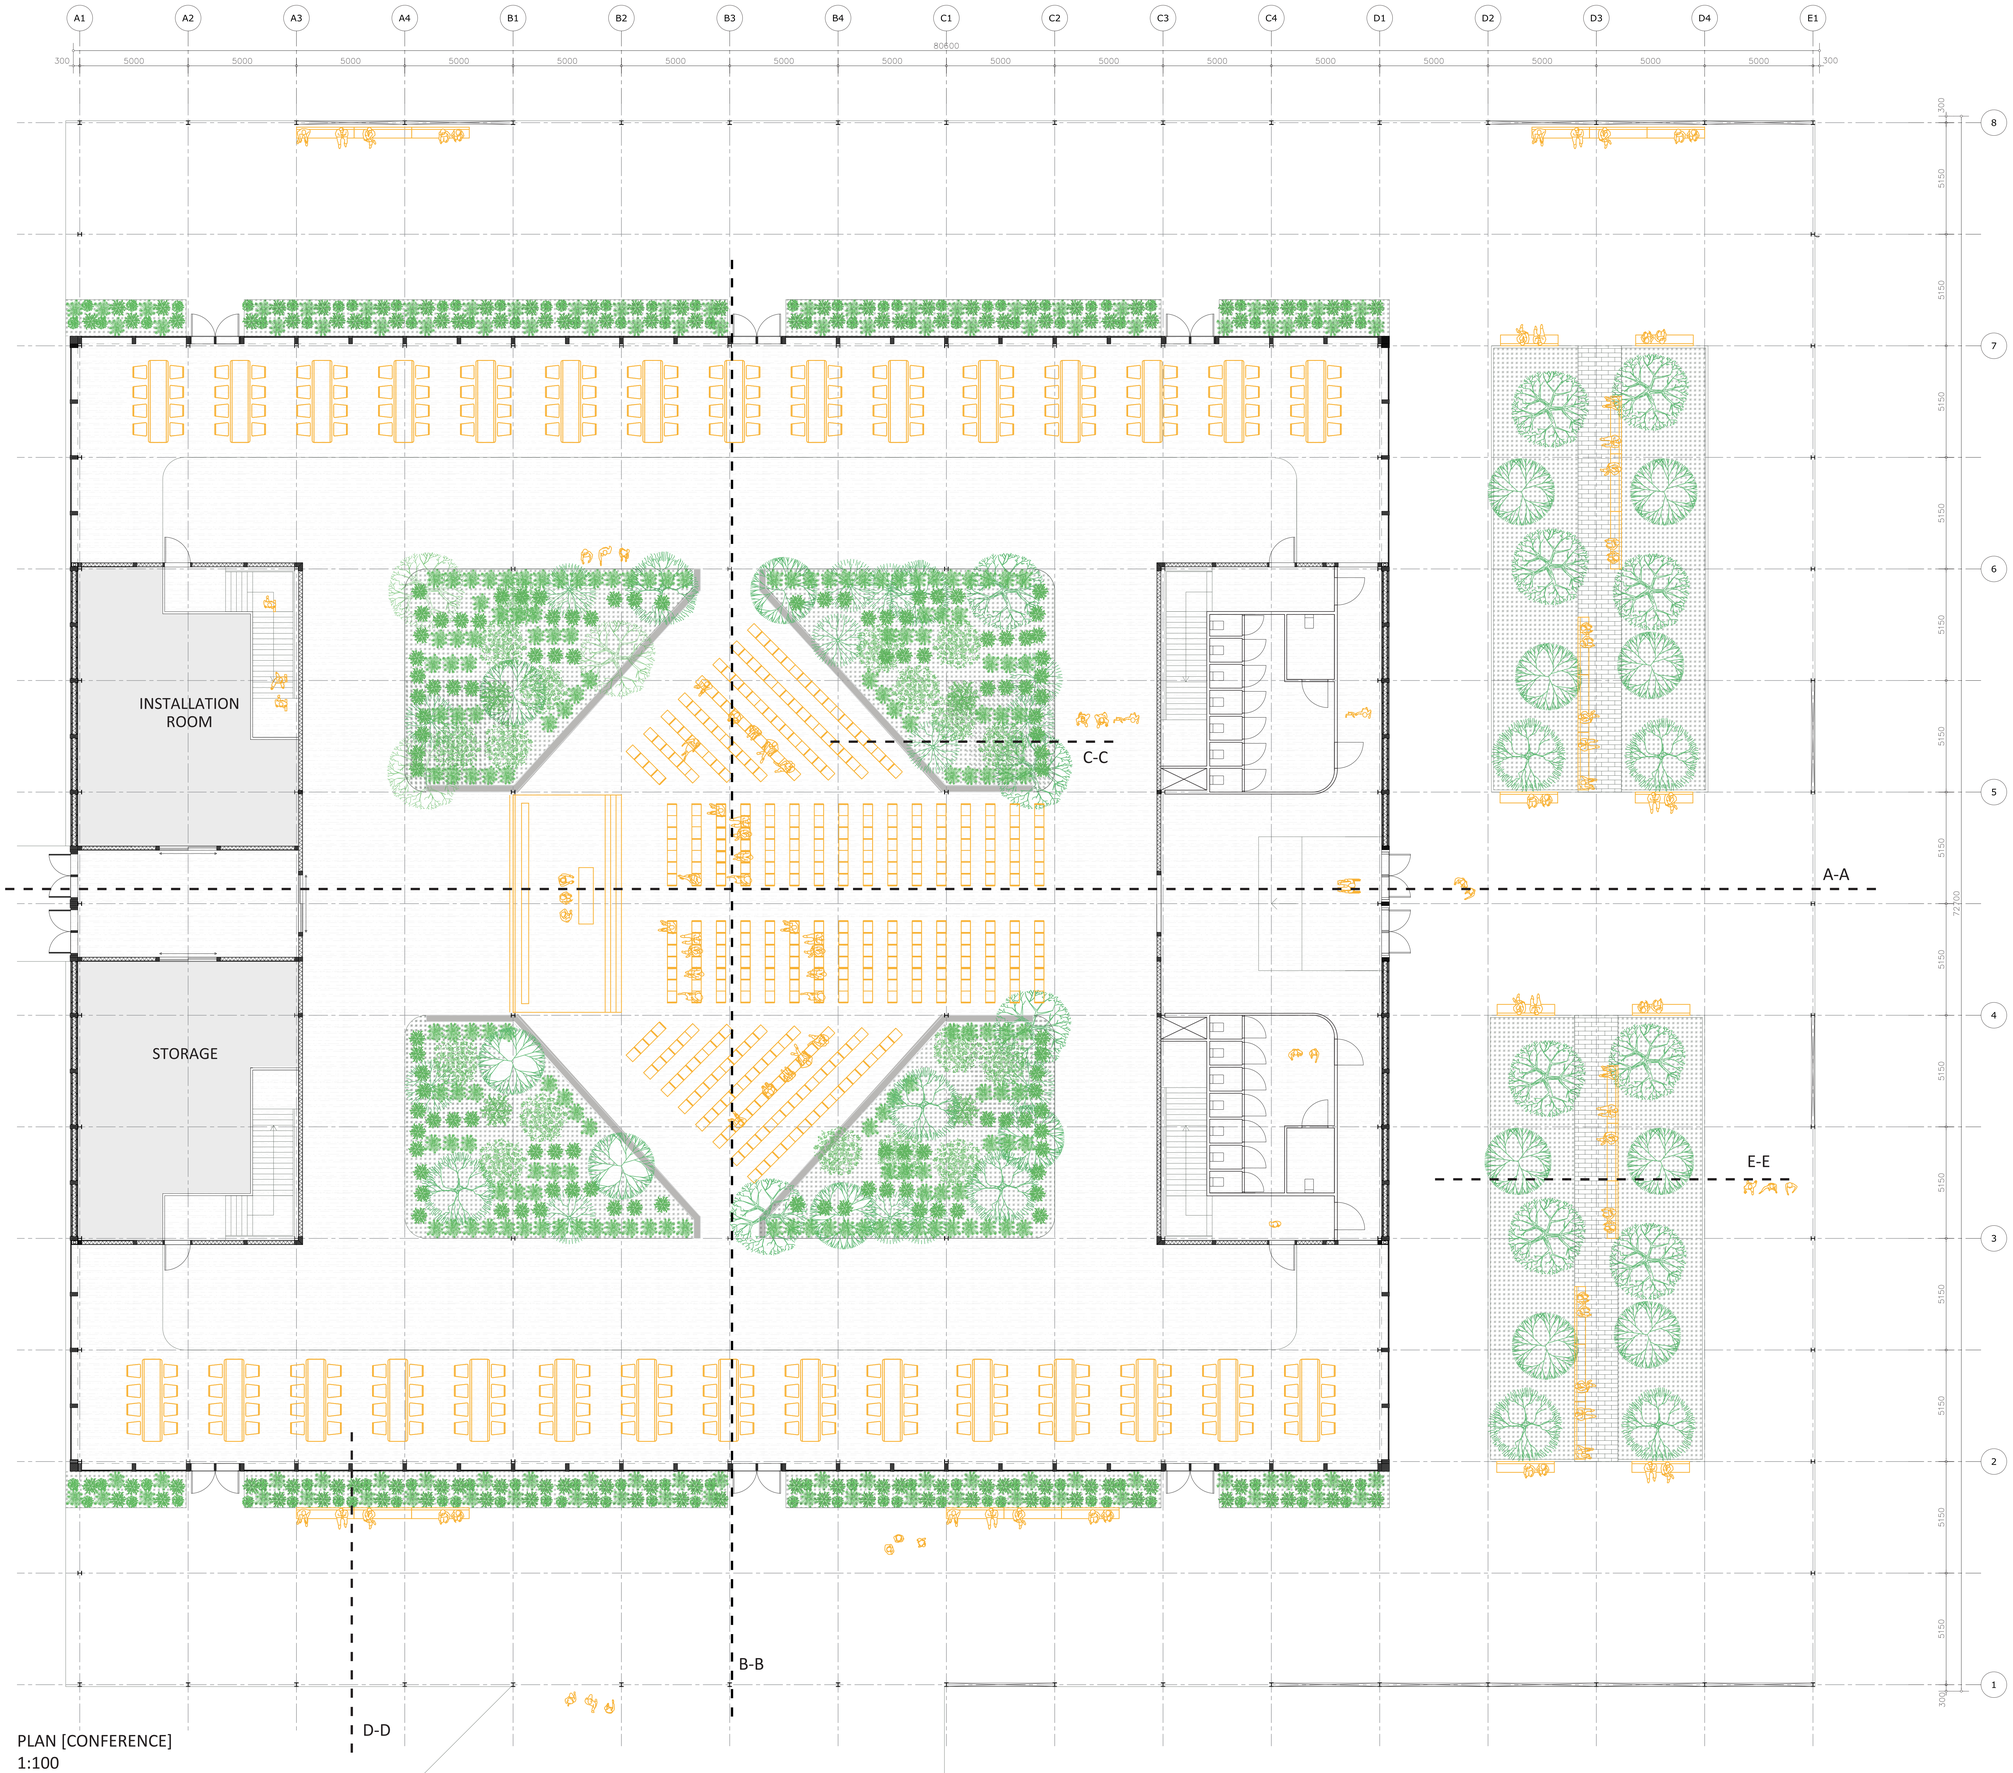


PLAN [CONFERENCE]
1:100




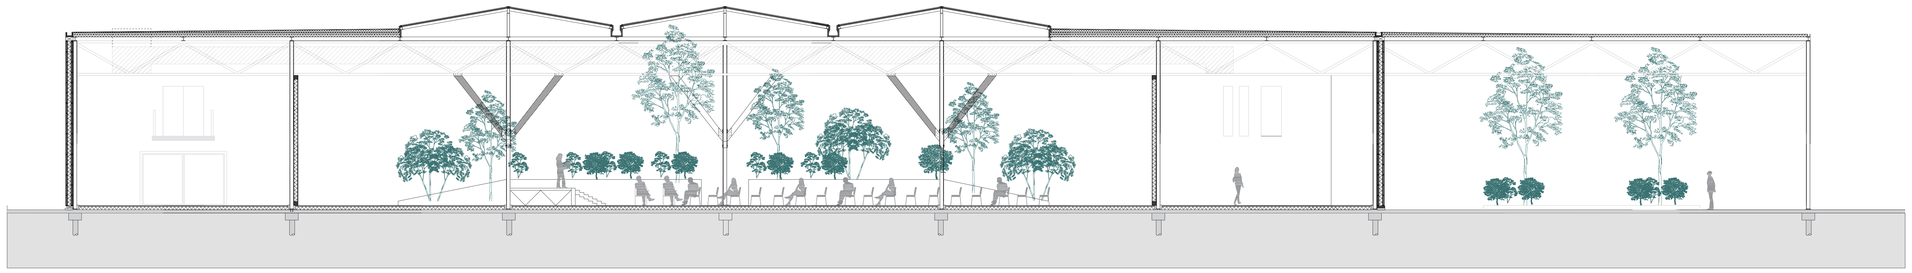


SECTION A-A
1:100

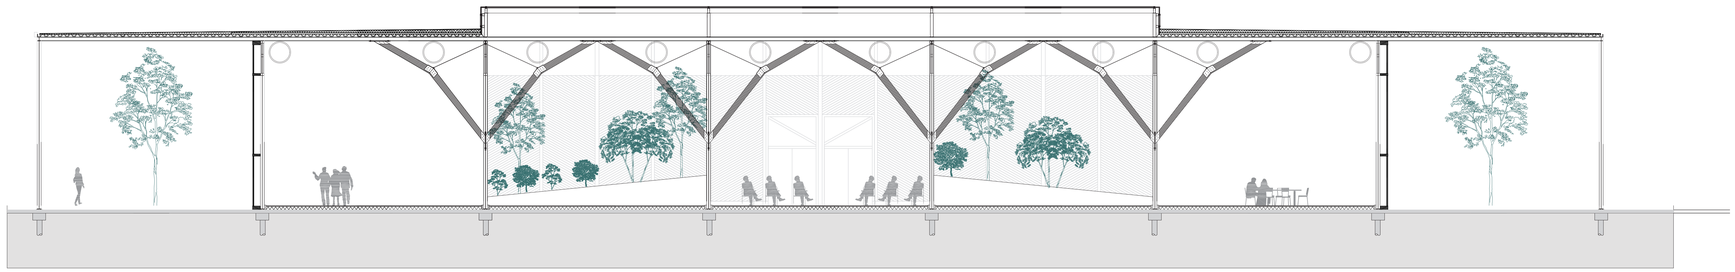


SECTION B-B
1:100

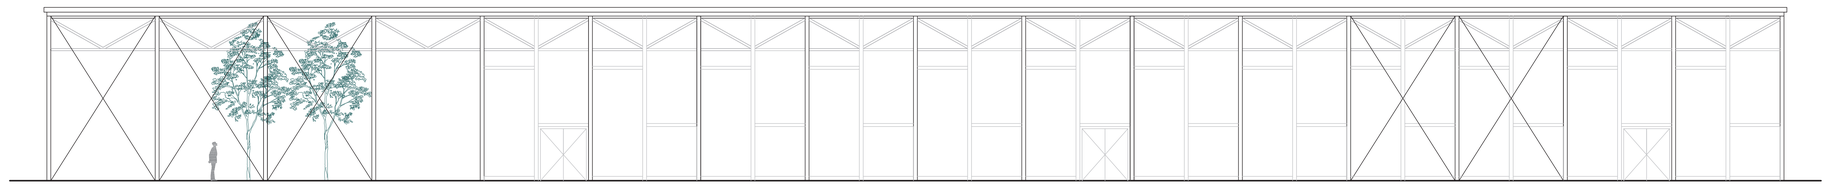


NORTH FACADE
1:100

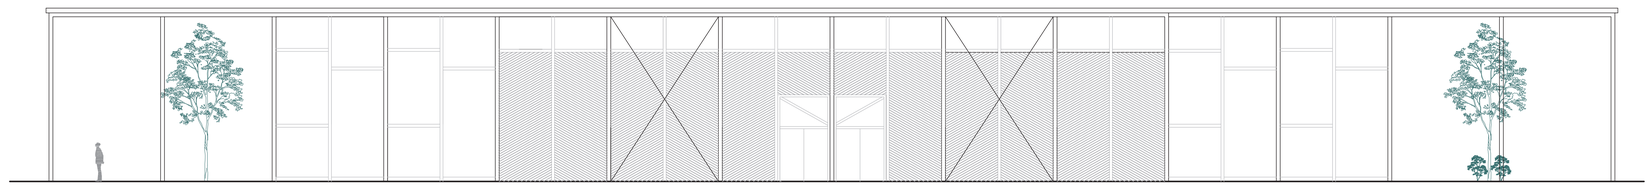


EAST FACADE
1:100

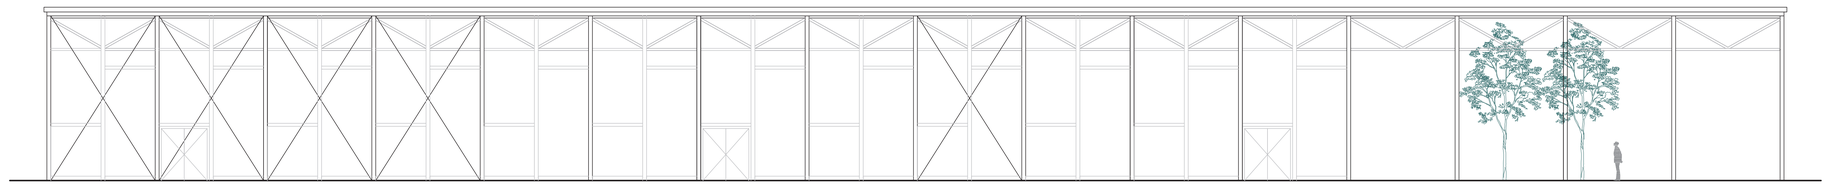


SOUTH FACADE
1:100

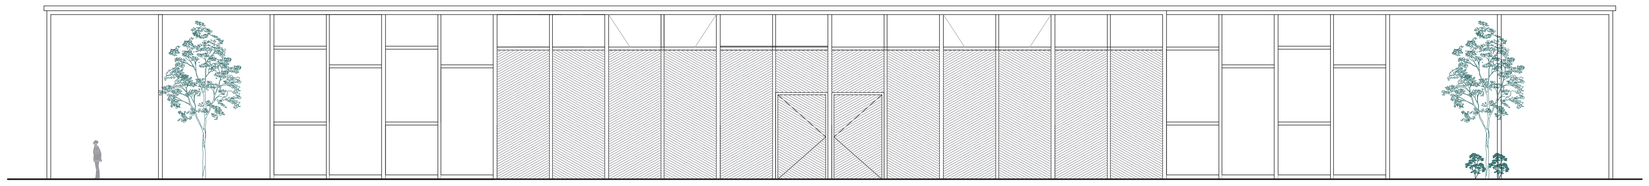


WEST FACADE
1:100

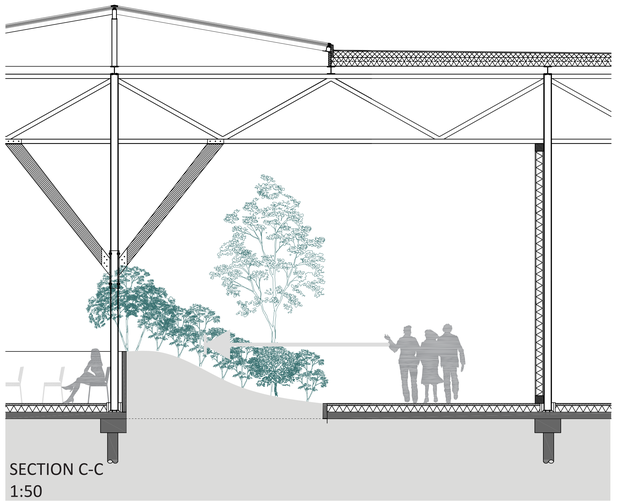


SECTION C-C
1:50

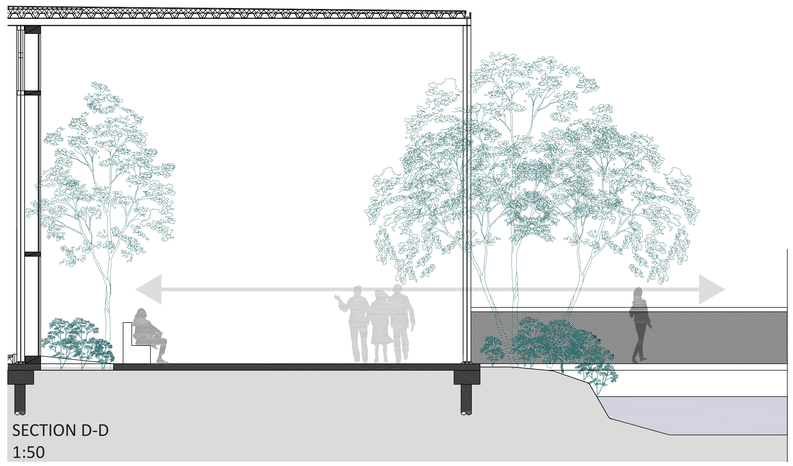


SECTION D-D
1:50

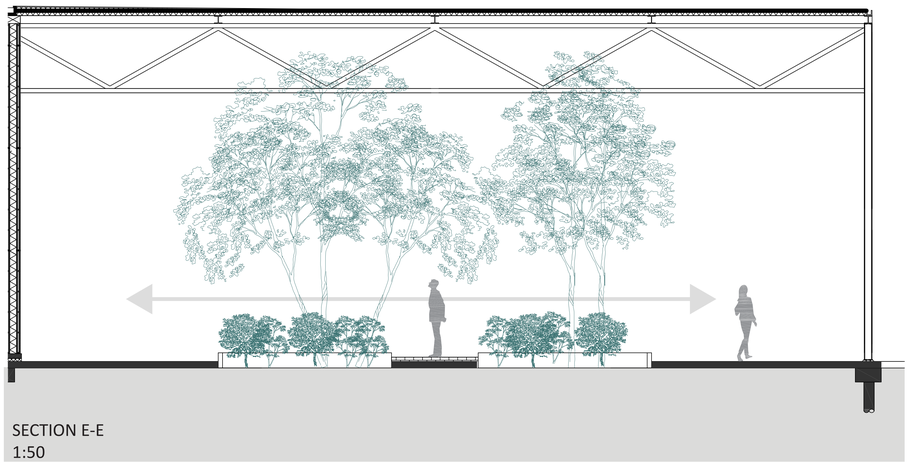

SECTION E-E
1:50

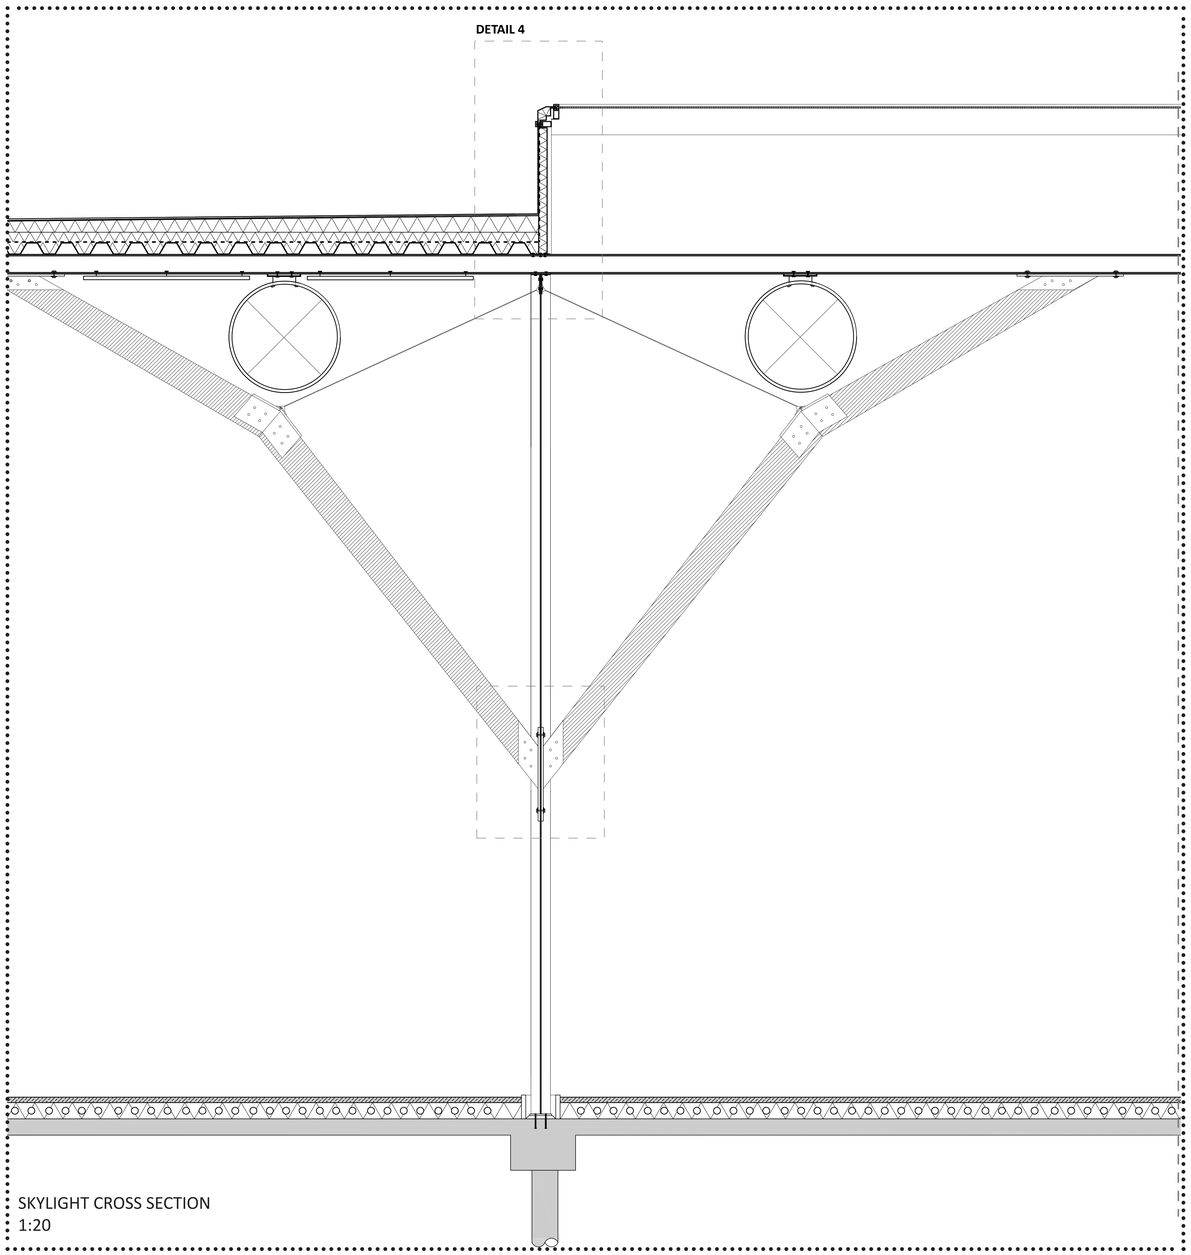


SKYLIGHT CROSS SECTION
1:20

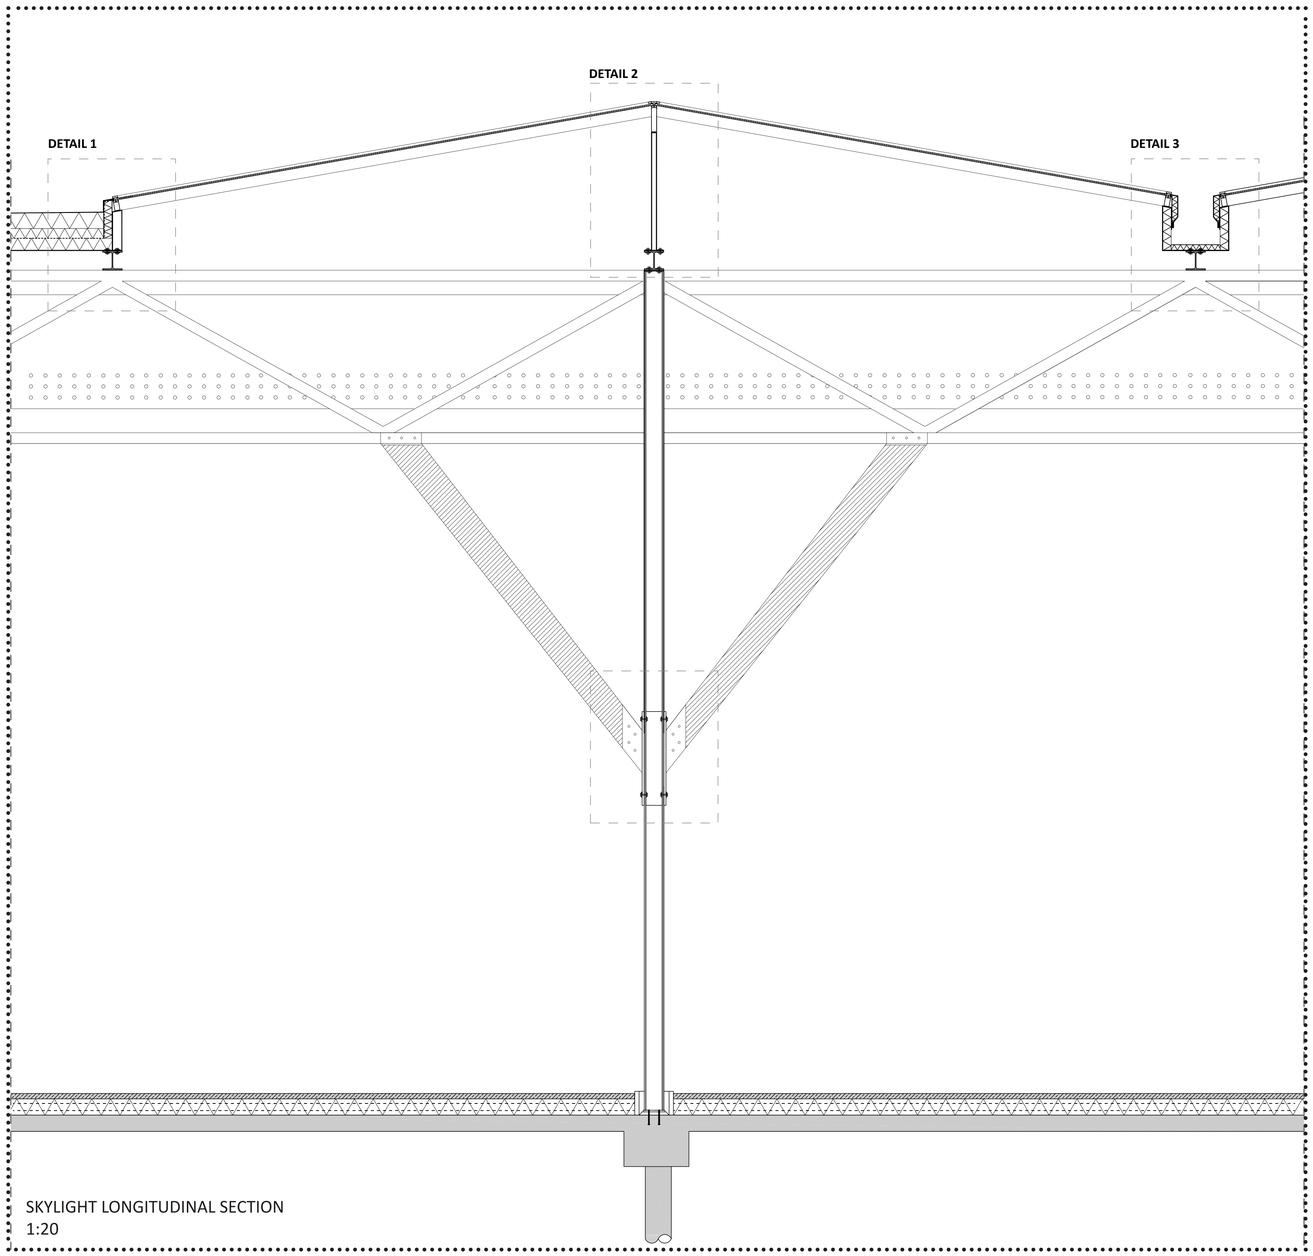


SKYLIGHT LONGITUDINAL SECTION
1:20

DETAIL 2
1:5

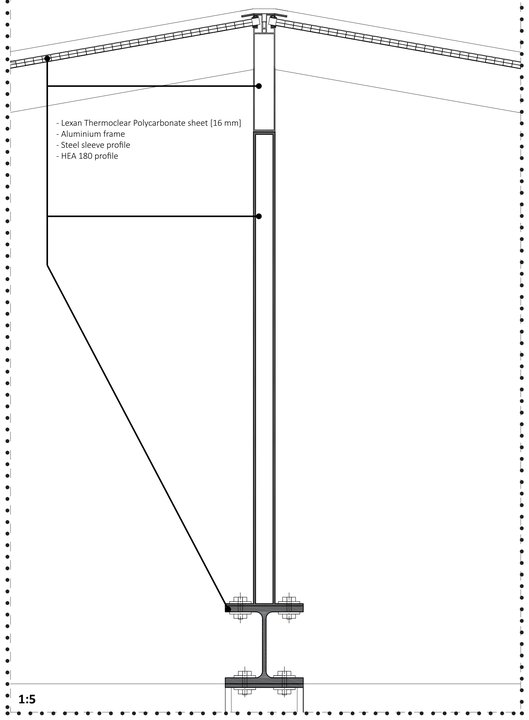


1:5

DETAIL 3
1:5

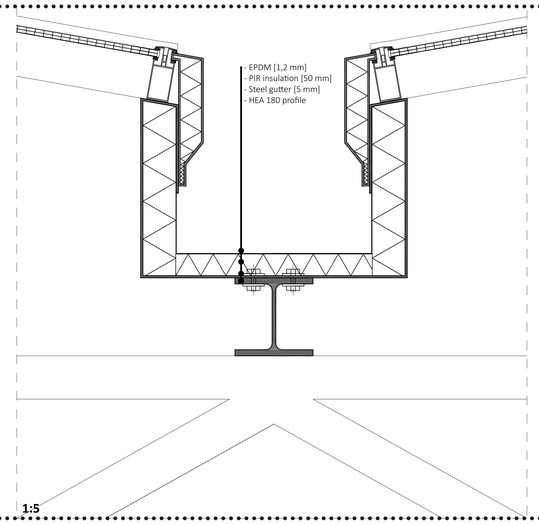


1:5

DETAIL 1
1:5

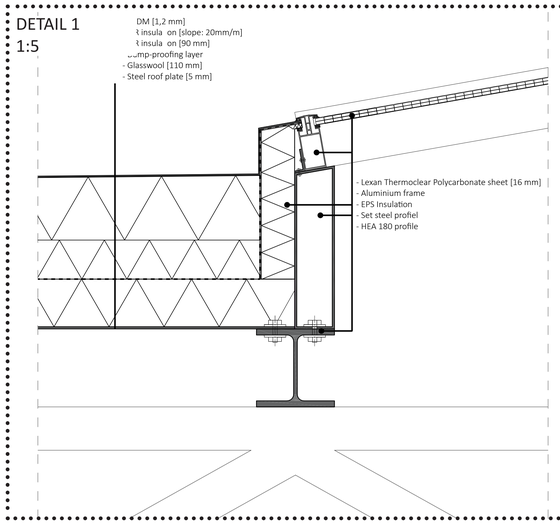


DETAIL 5
1:5

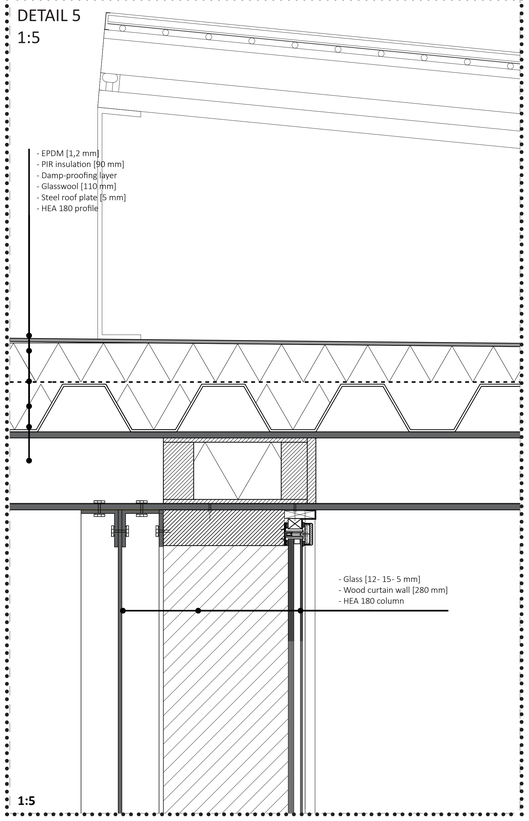


1:5

DETAIL 4
1:5

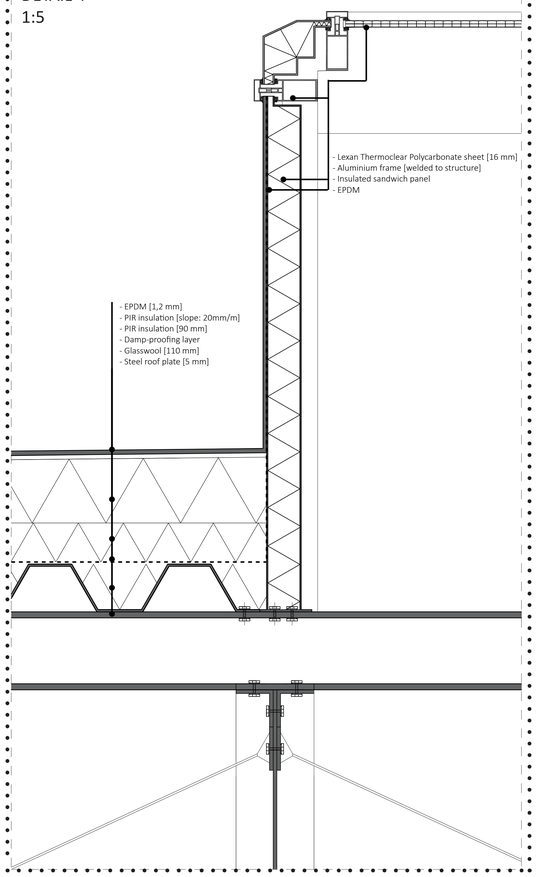


DETAIL 5

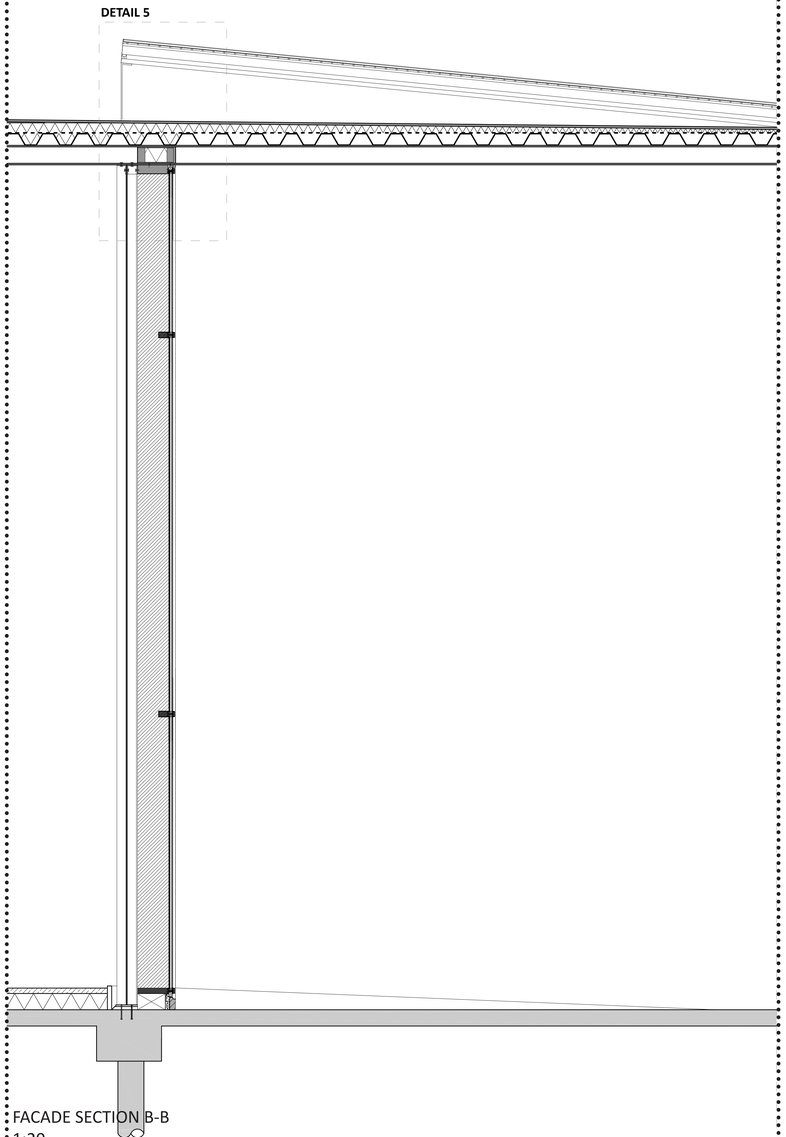


FACADE SECTION B-B
1:20

DETAIL 6

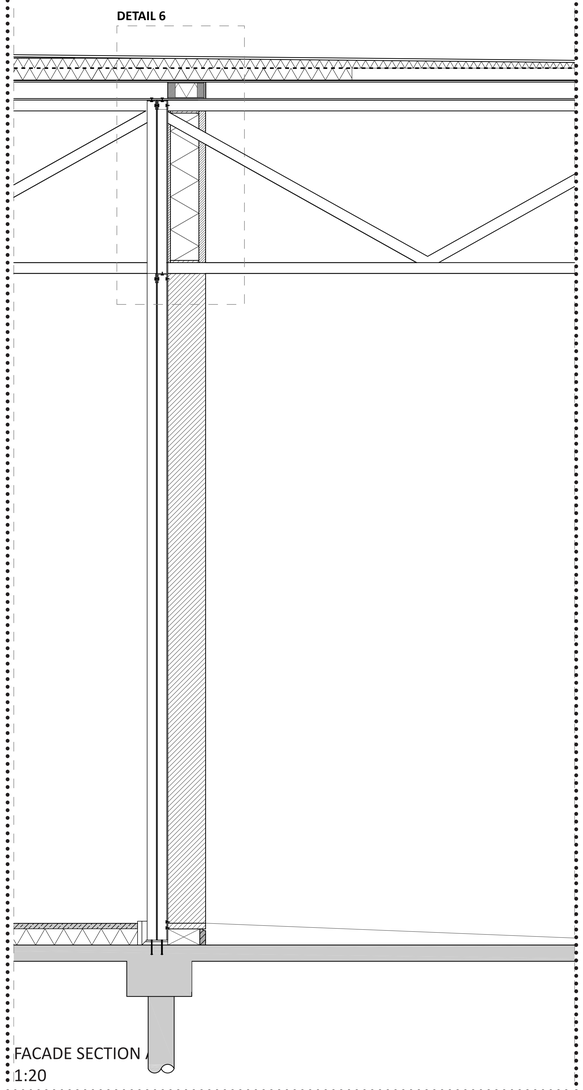


FACADE SECTION A
1:20

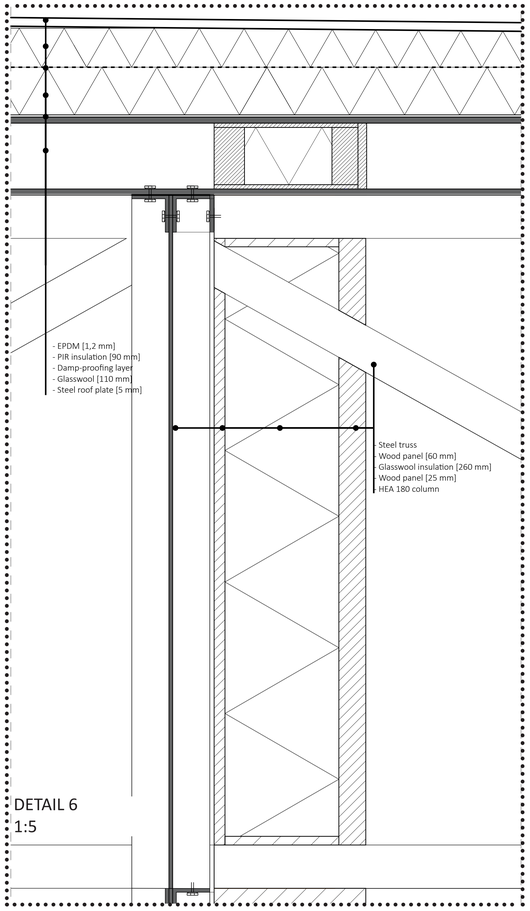


DETAIL 6
1:5


THE SHELL ROOFS

LOCATION

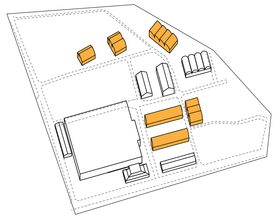


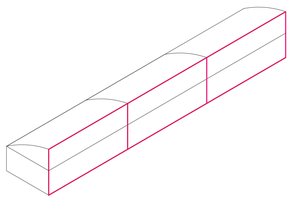


REMOVE NORTH FACADE

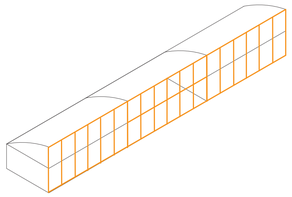


NEW GLASS FACADE

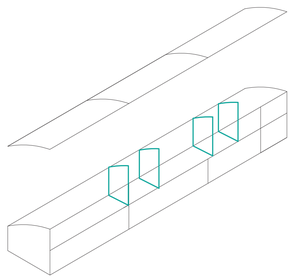


INTERNAL WALLS

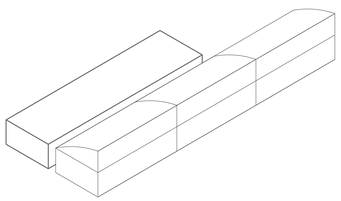



EXTENSION

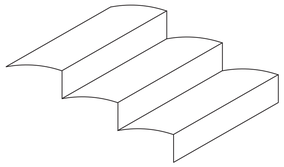

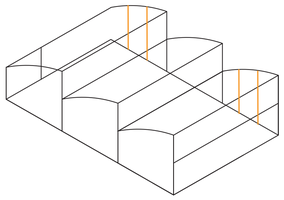


NEW GLASS FACADE OPENINGS

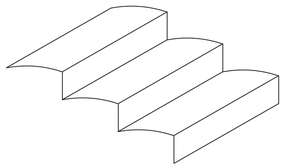


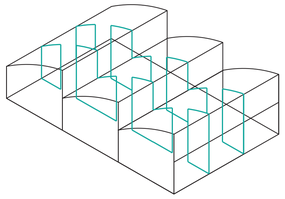


INTERNAL WALLS

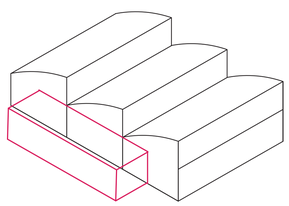


EXTENSION

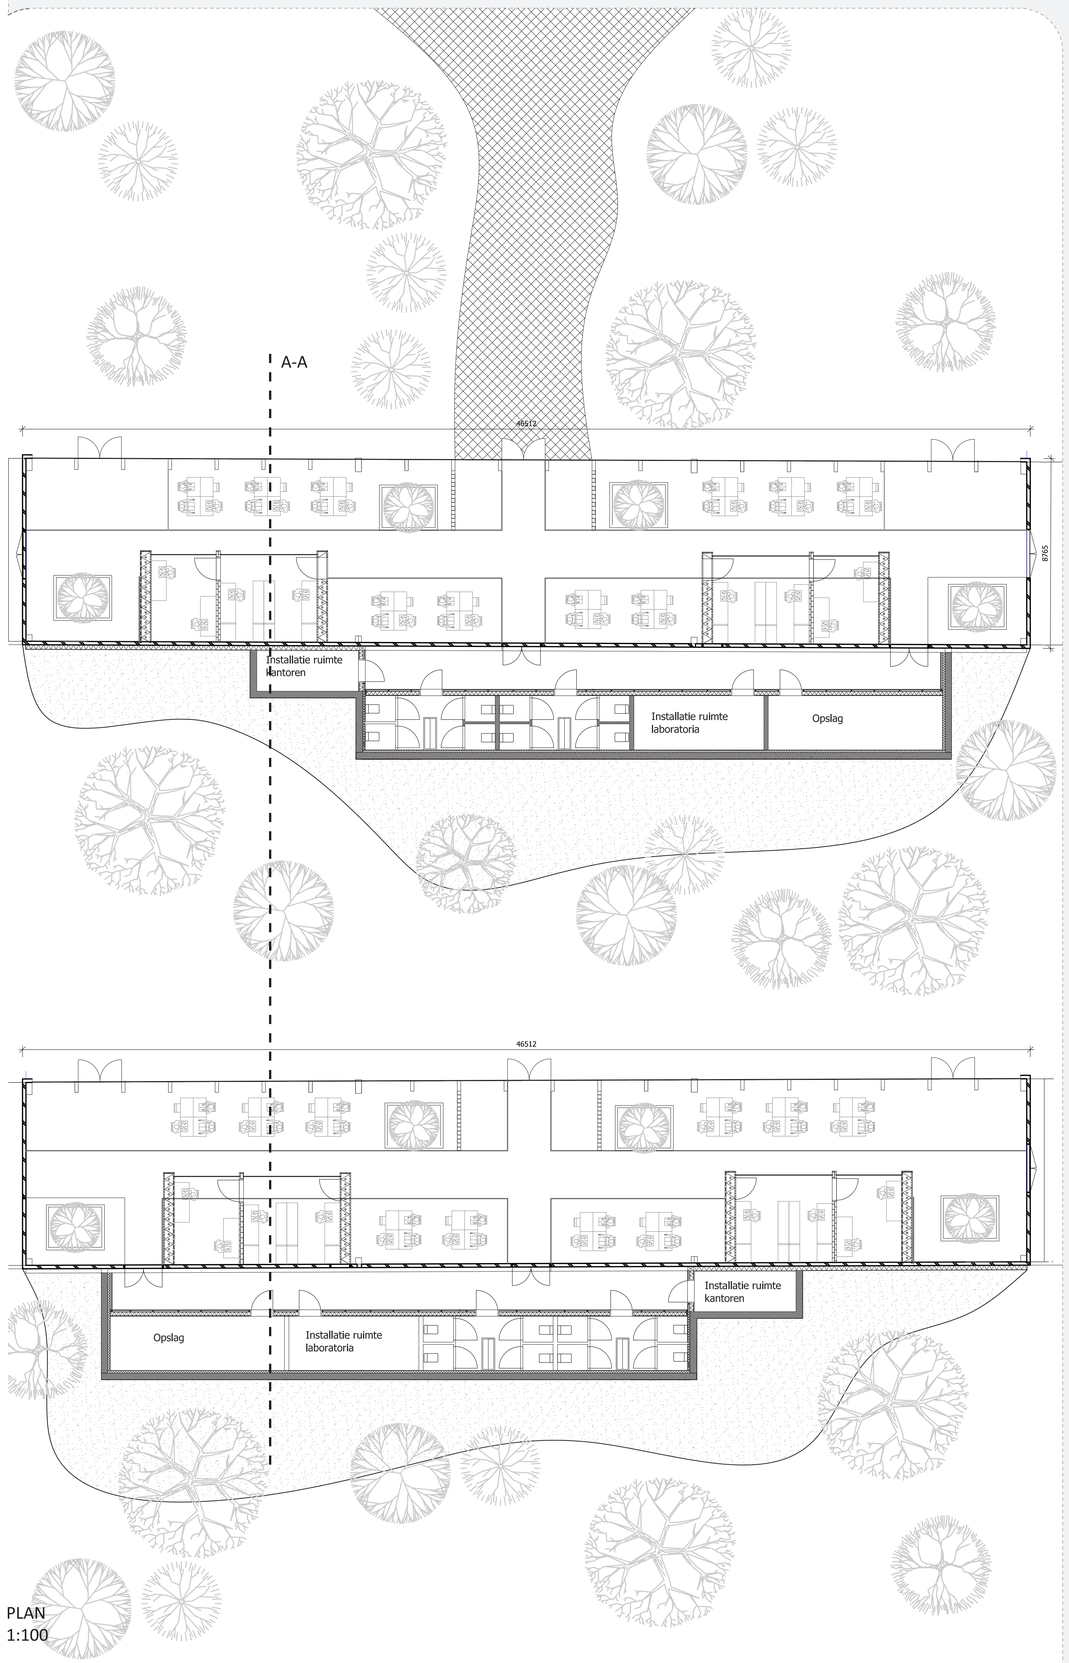


PLAN
1:100

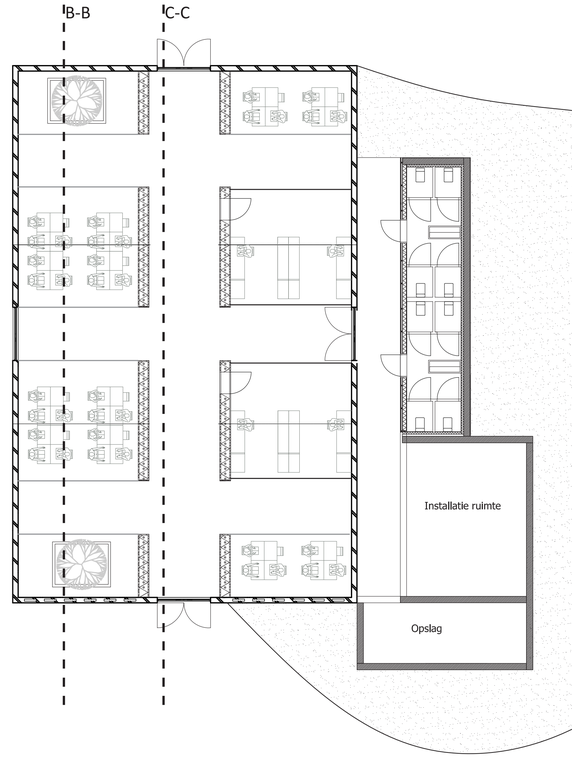


N

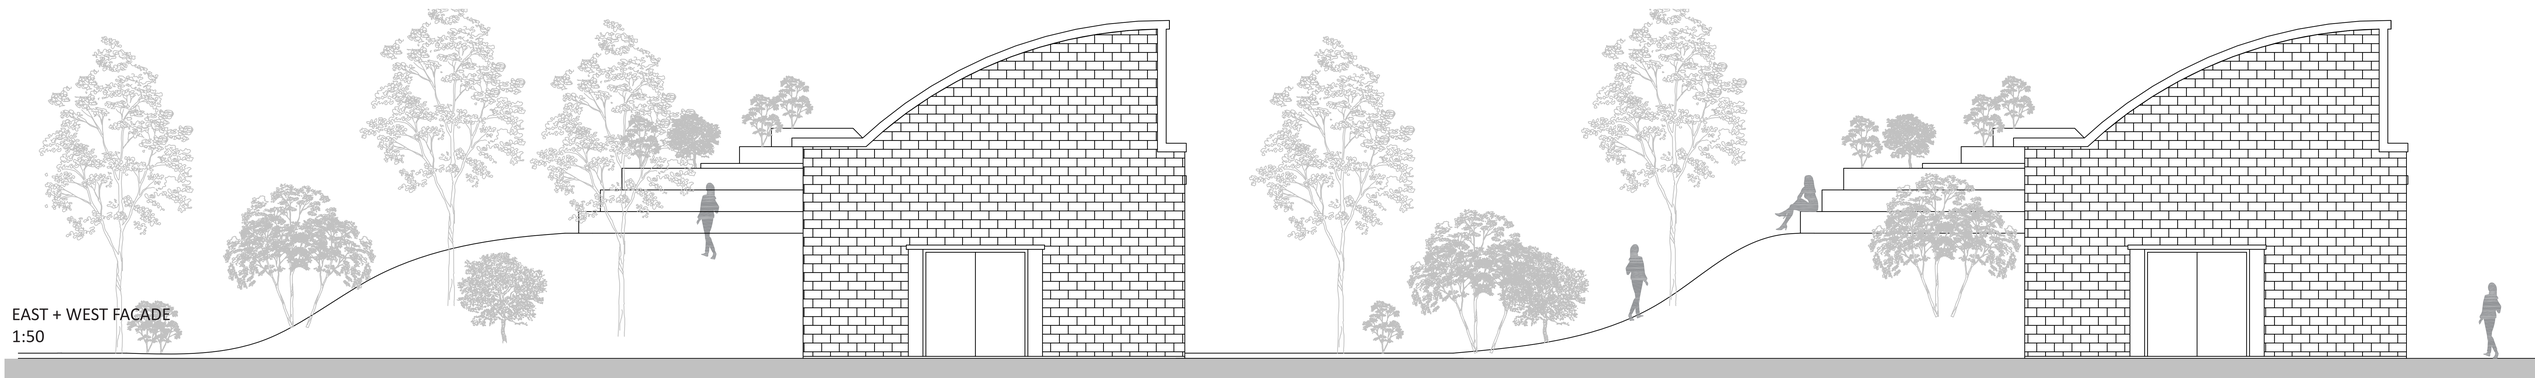


EAST + WEST FACADE
1:50

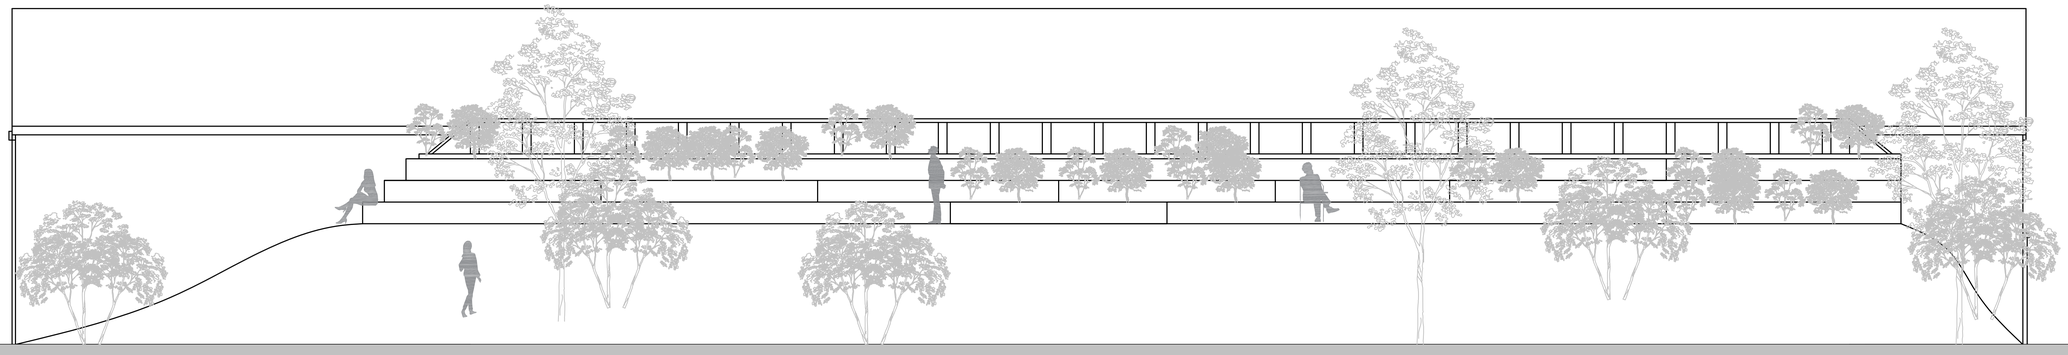



SOUTH FACADE
1:50

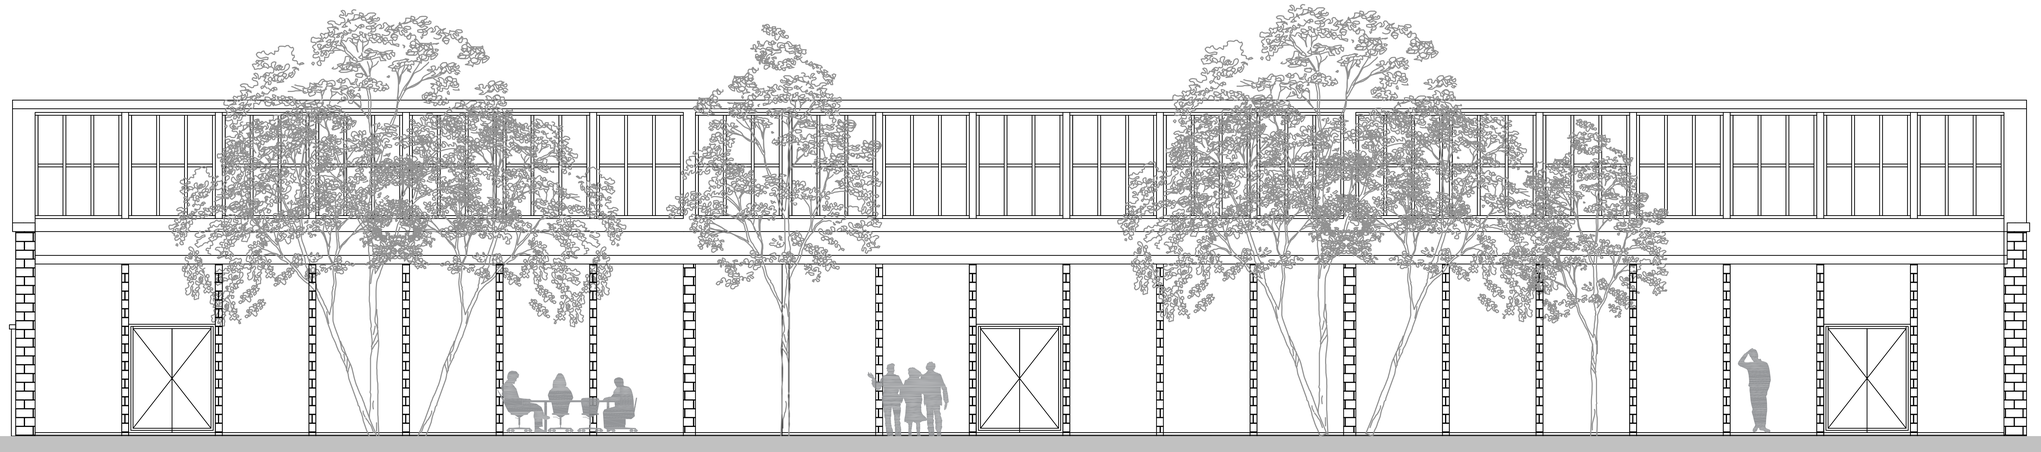


NORTH FACADE
1:50

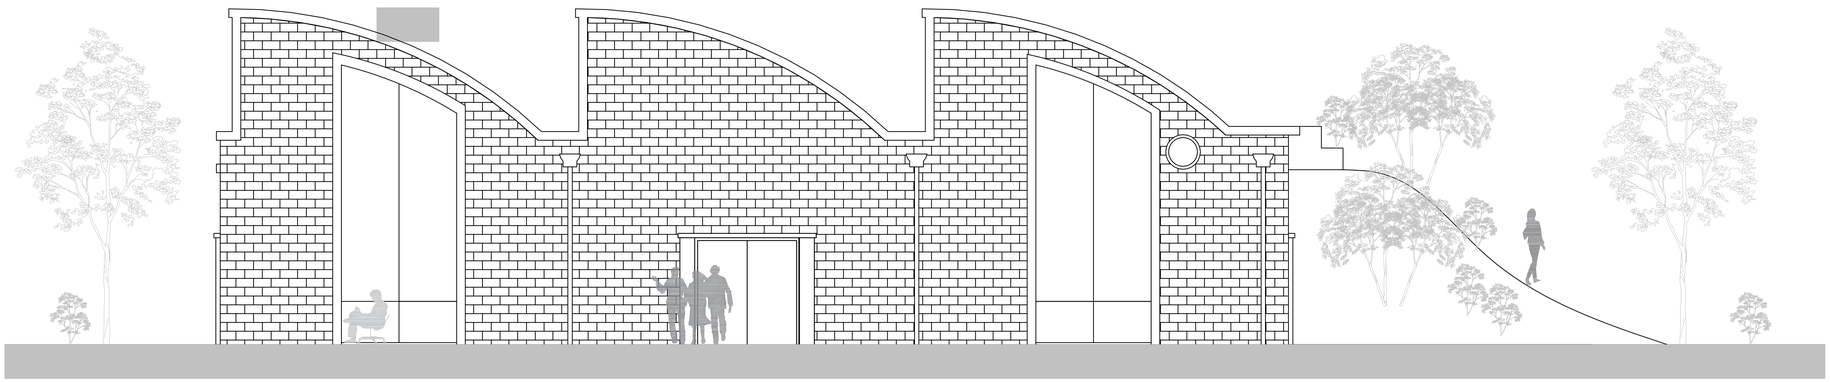

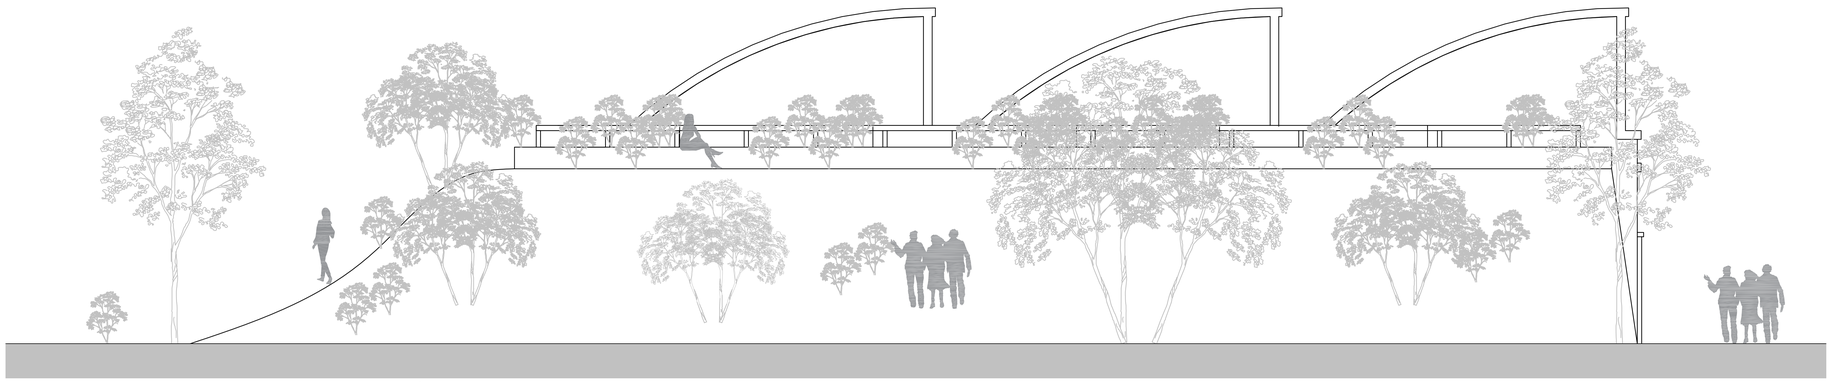

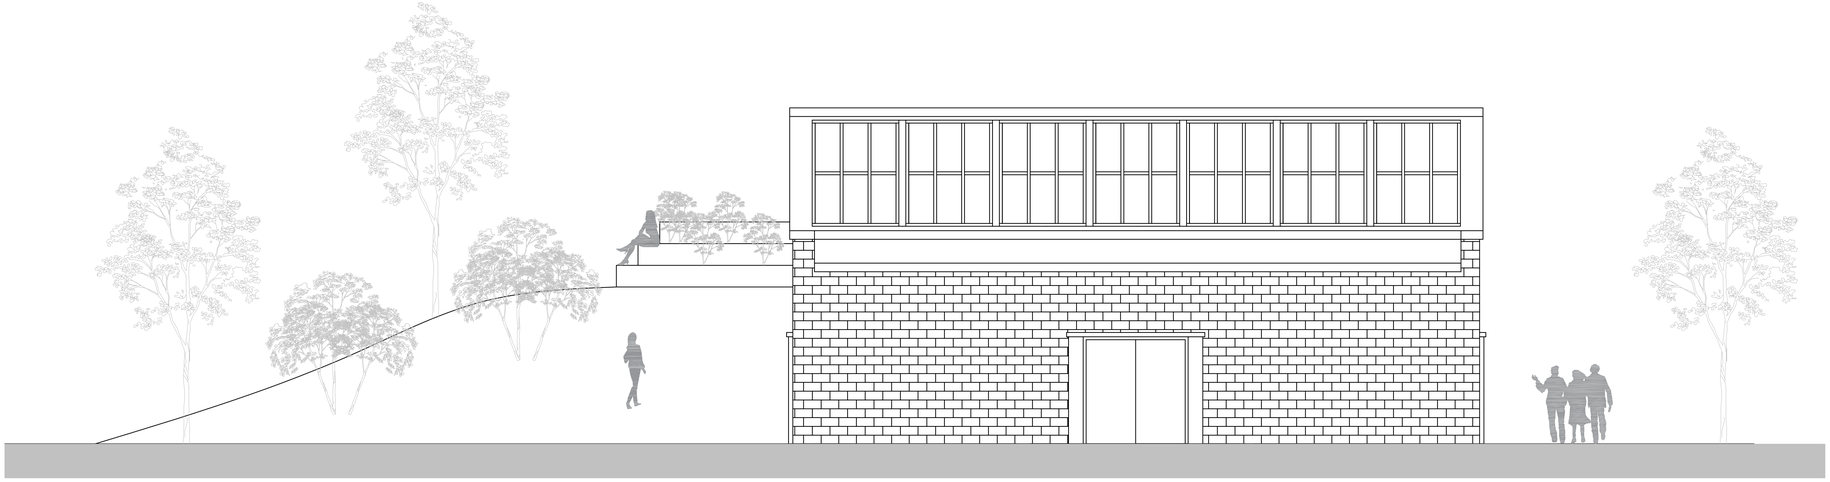

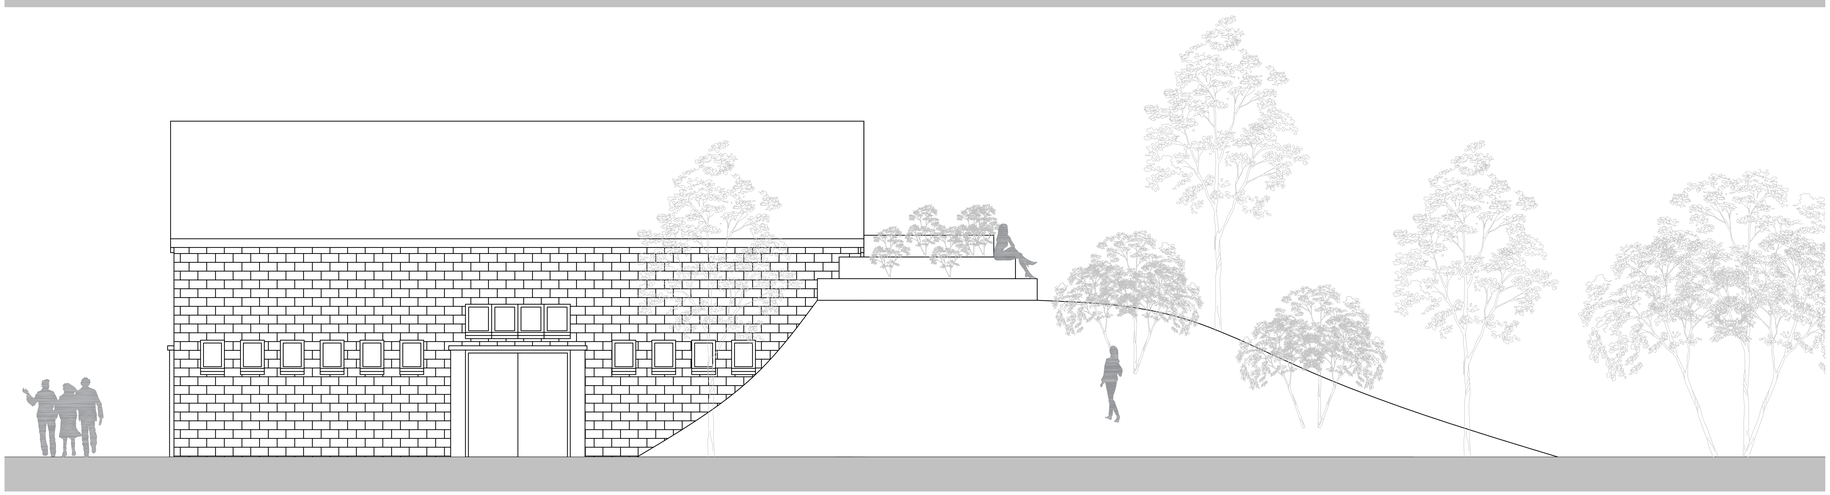














SECTION A-A
1:50

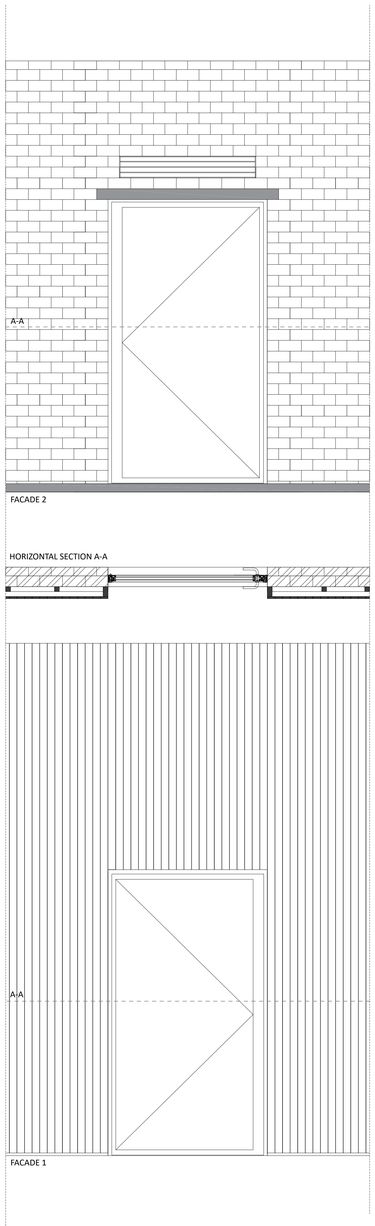


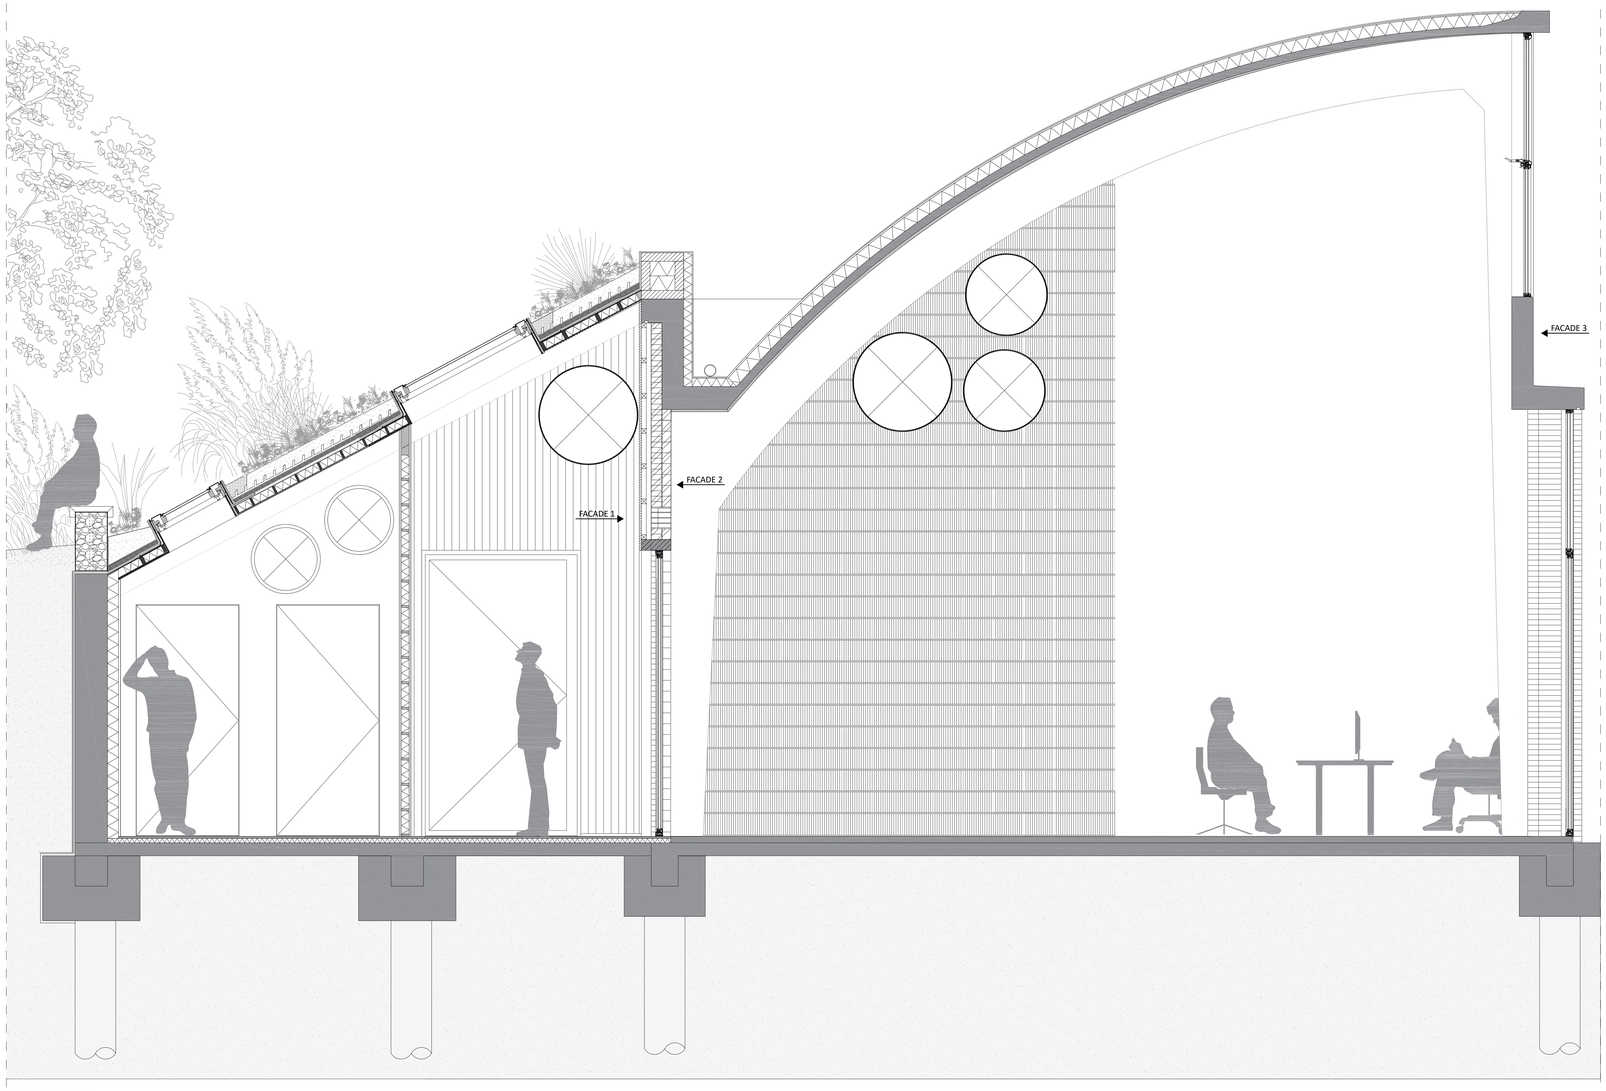



VERTICAL SECTION A-A

SECTION A-A
1:20

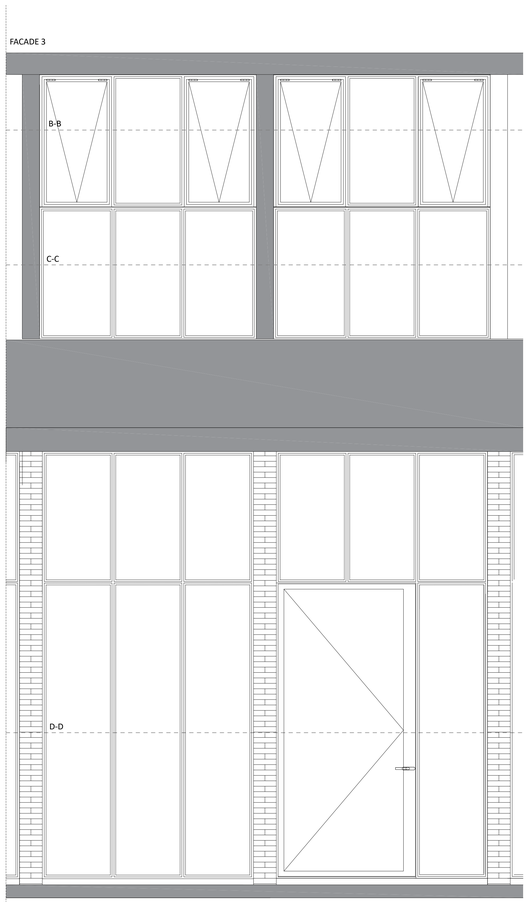

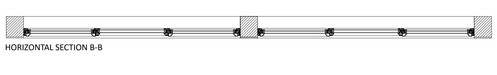

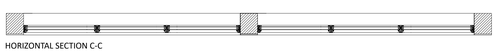

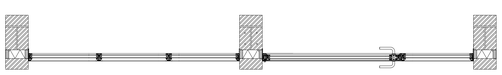






HEMBRUG
ECOLOGICAL
CENTER












Baumschicht
Strauchschicht