Facade section

Scale 1:10

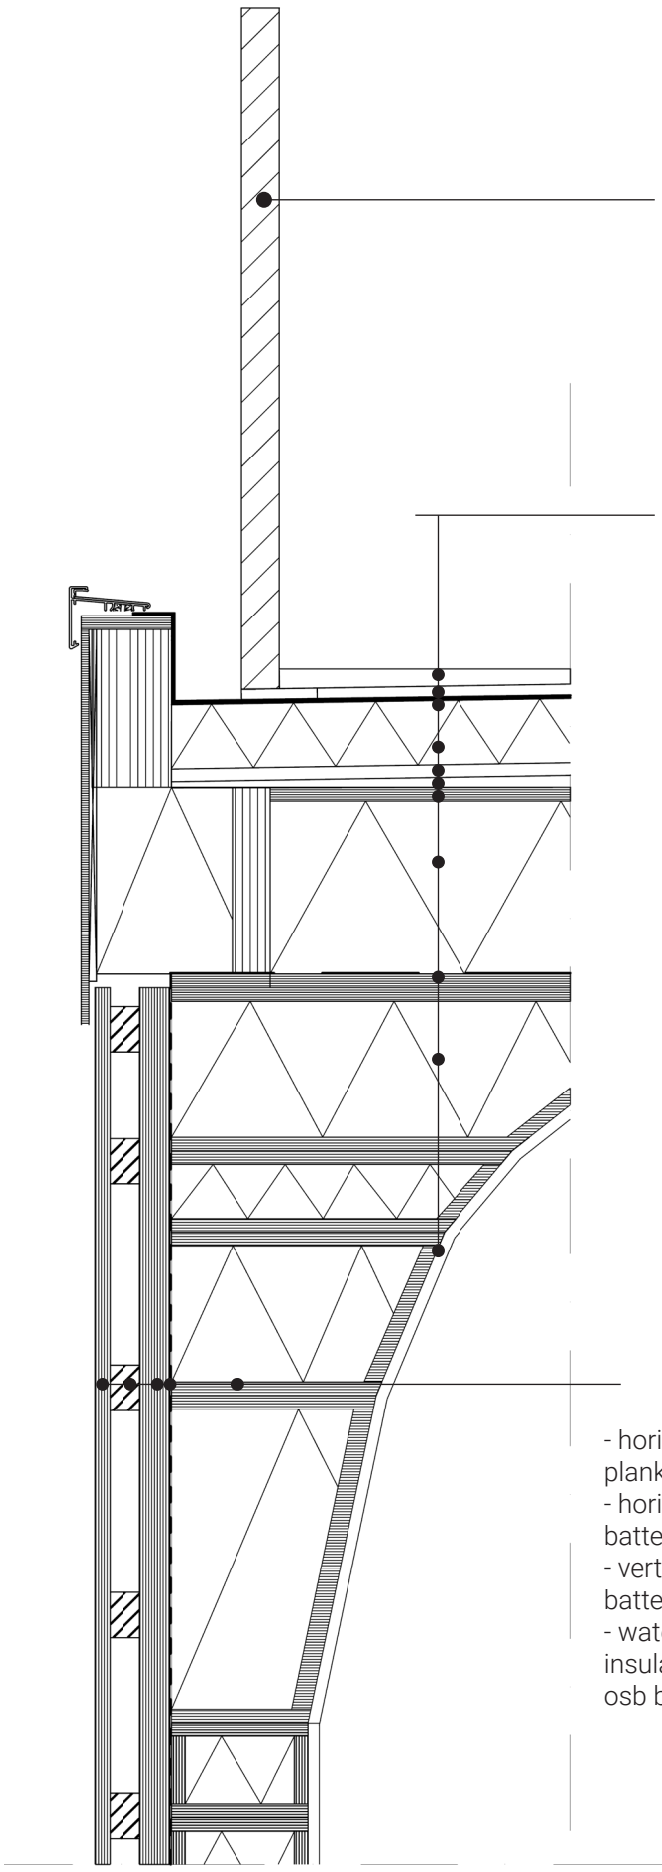

wooden railing

- ballast layer
- bitumen
- water membrane
- glasswool insulation 85 mm
- osb 18 mm
- wedges for slope
- insulation 150 mm
- wooden beam 40 x 150 mm
- vapor barrier
- 18 mm osb and insulation block
- gypsum finish

- horizontal wooden plank or shingle finish
- horizontal wooden battens
- vertical wooden battens
- water membrane insulation & 18 mm osb blocks

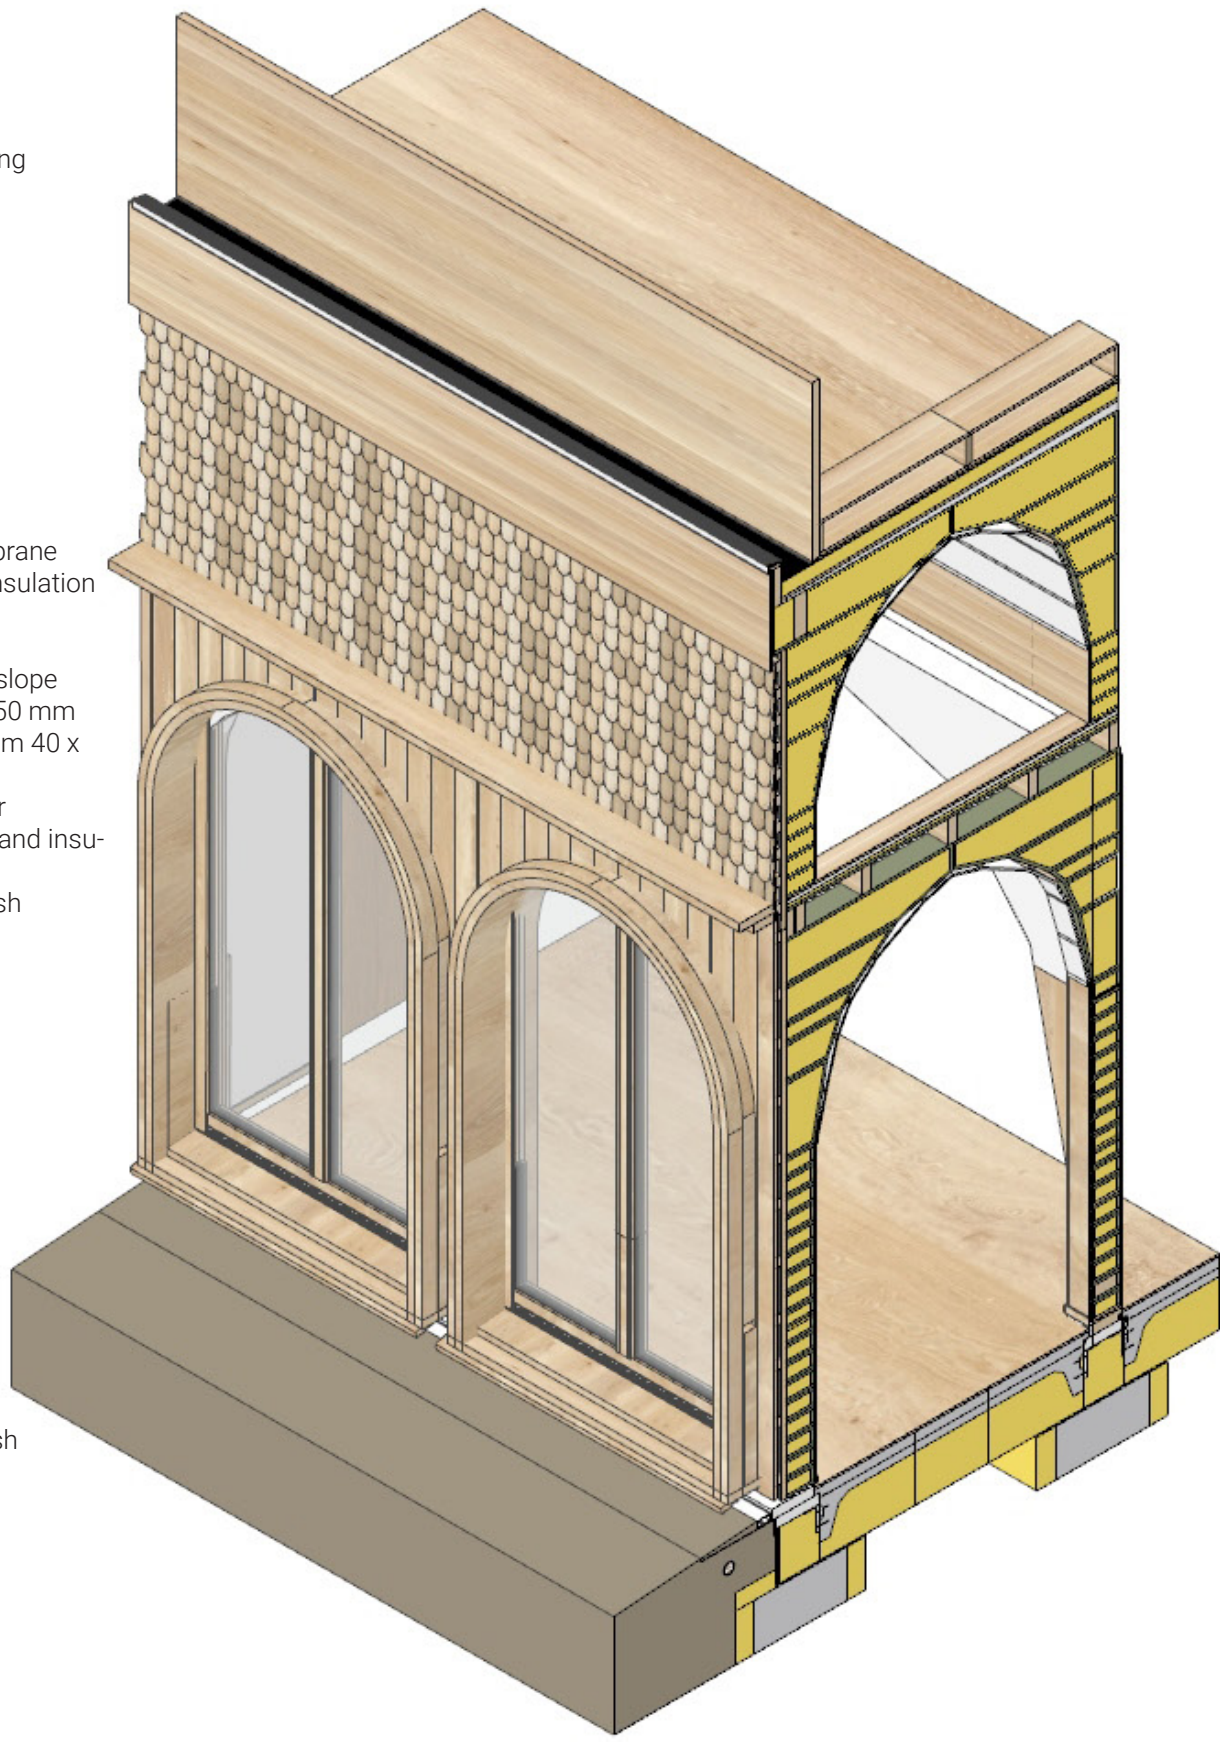

Facade section

Scale 1:10

- 15 mm wooden floor finish
- resilient layer (Unidek solidek 4000tk)
- wooden floor dek with floor heating
- wooden beam
- glasswool insulation 108 mm
- 18 mm osb
- gypsum finish

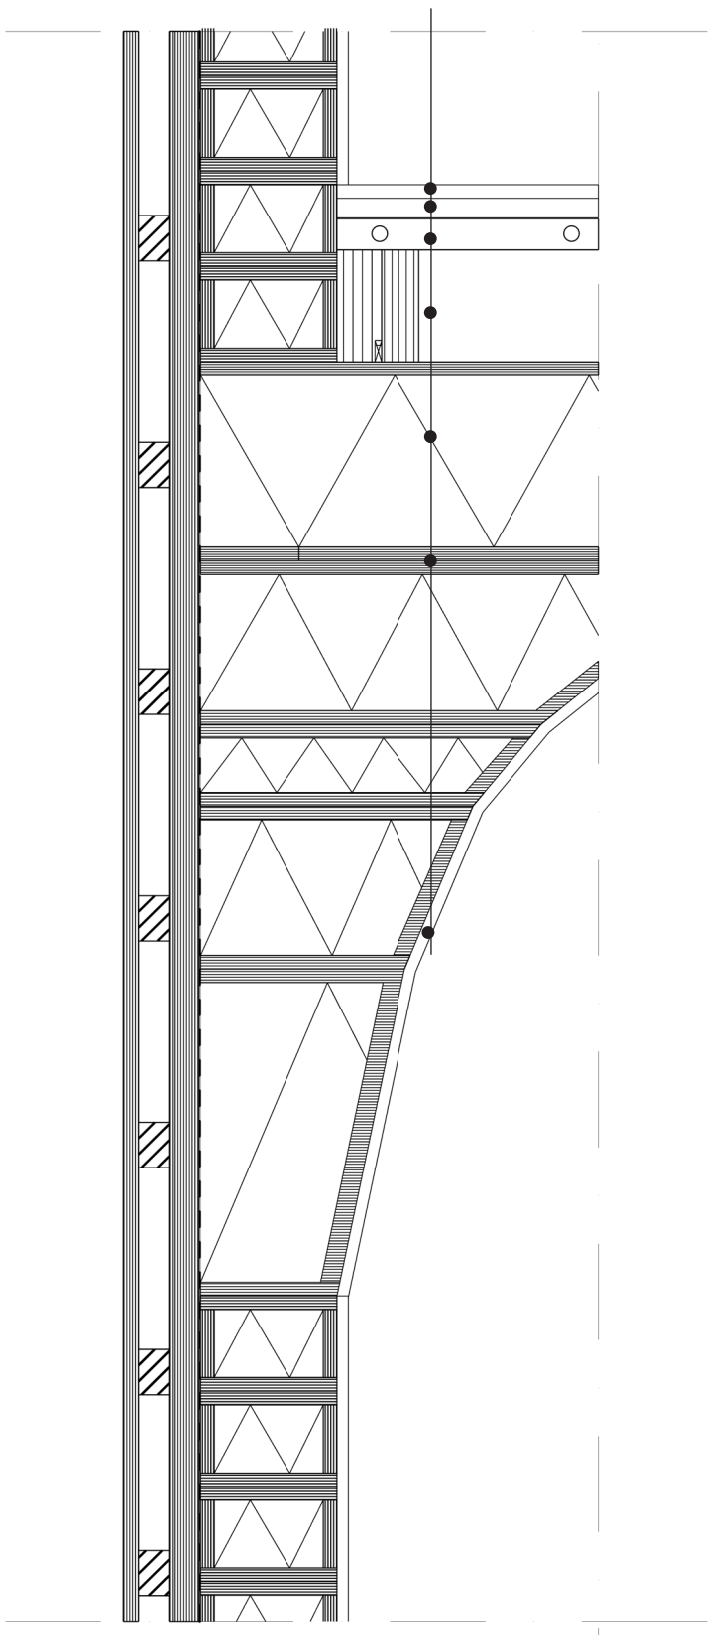

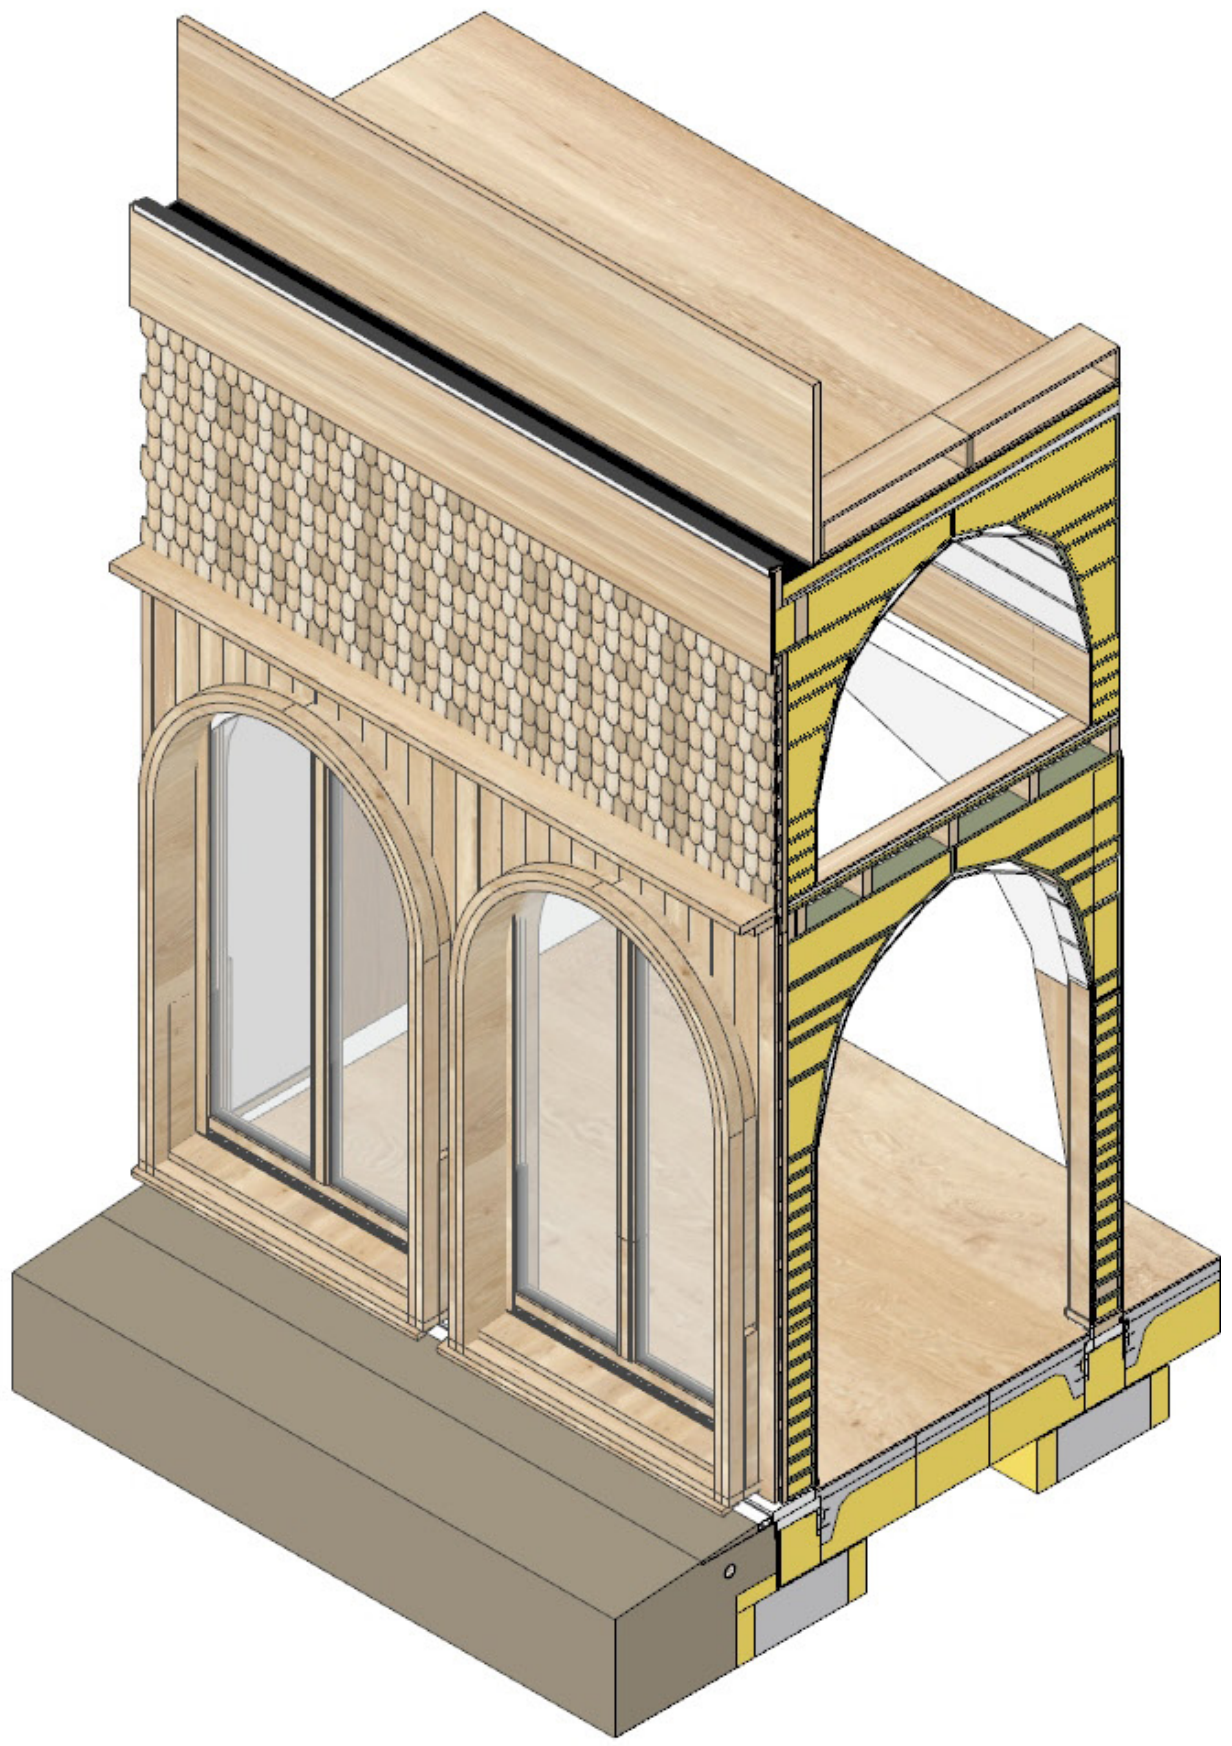

Facade section

Scale 1:10

- wooden floor finish
- estrich
- screed with floor heating
- ribcassete floor
- closed cell insulation

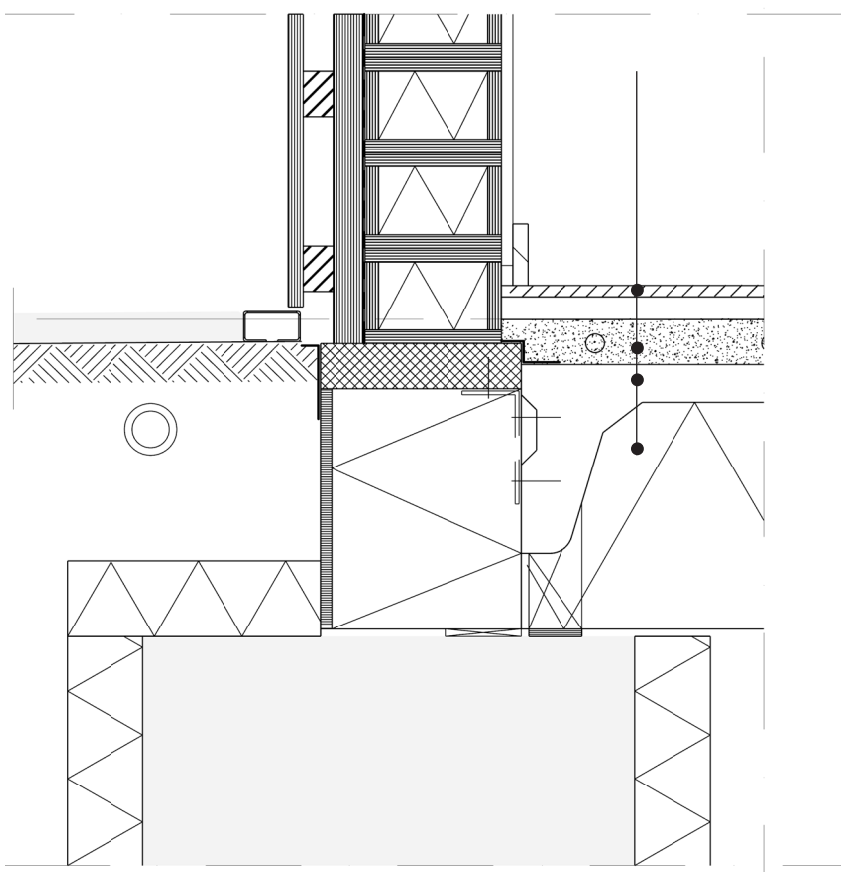

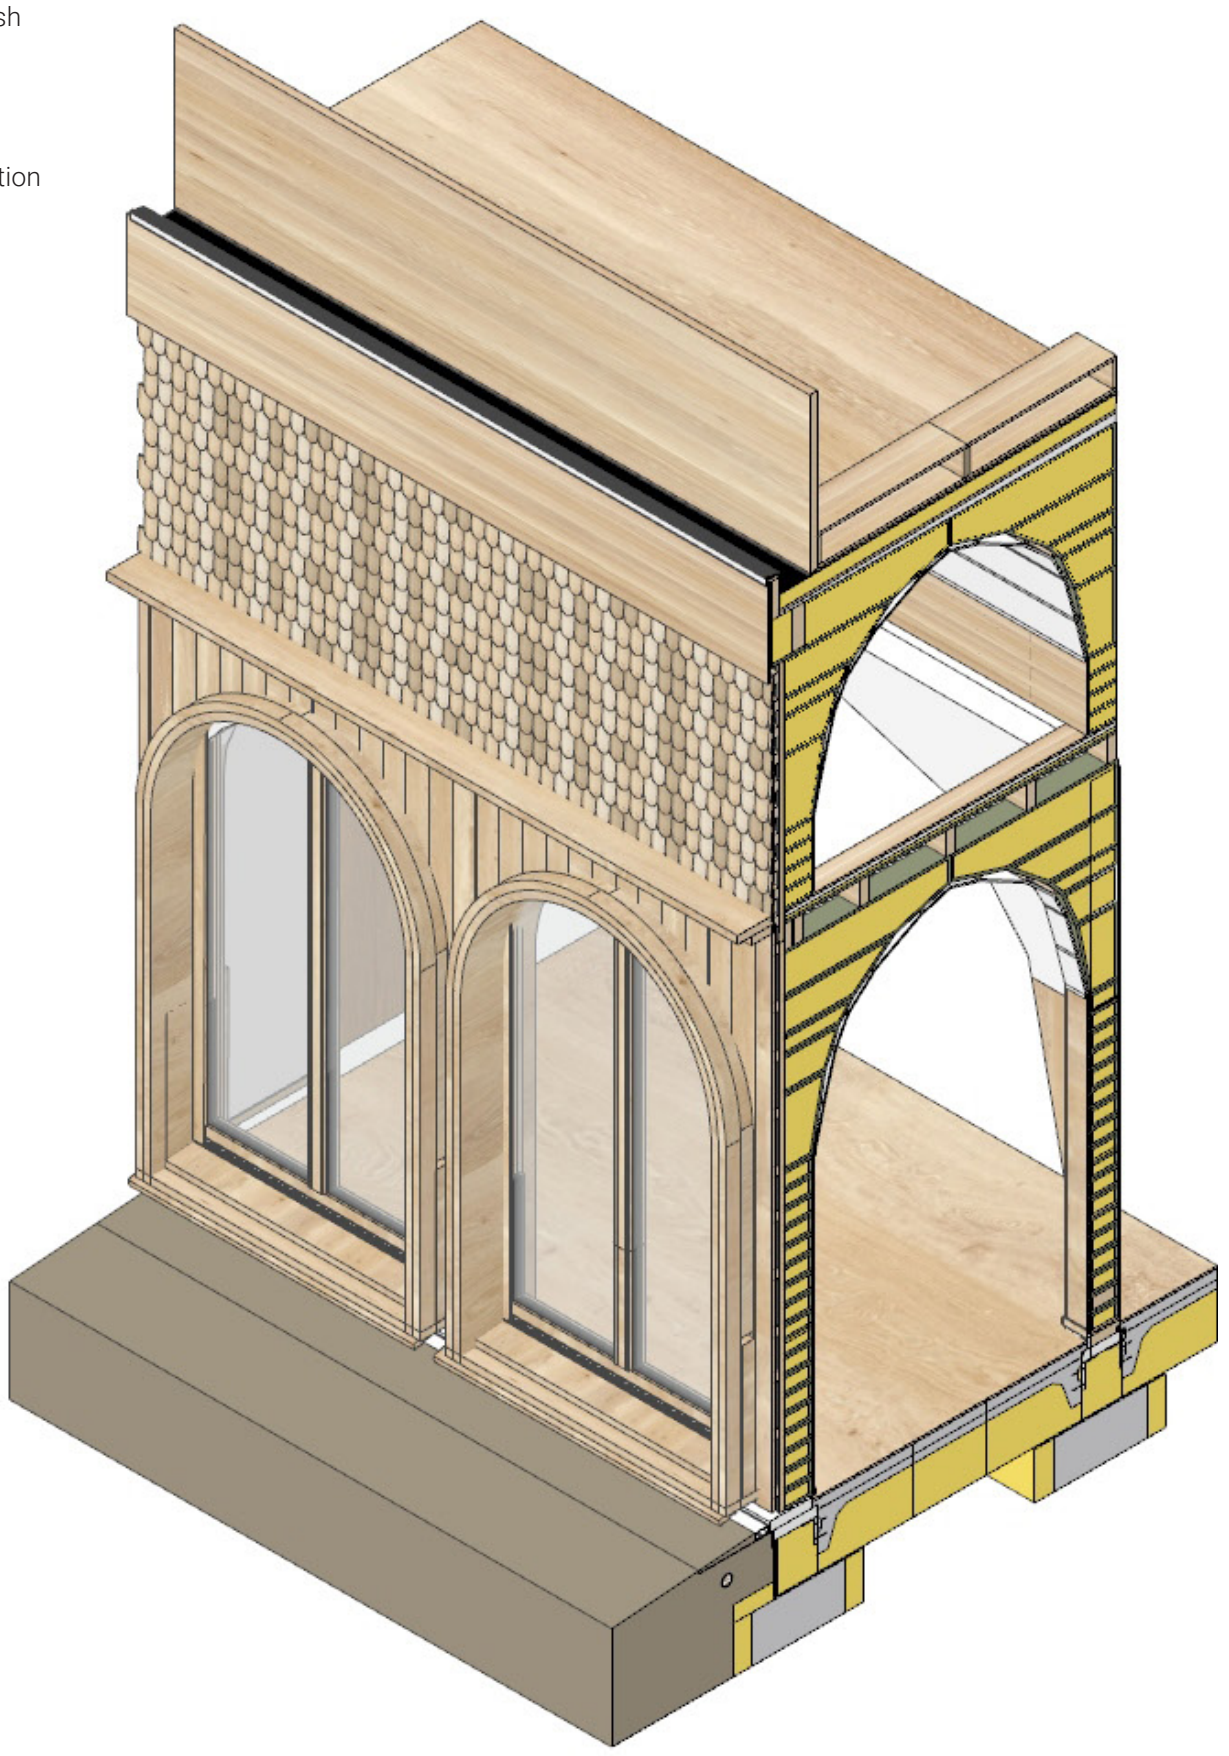

Closed facade and window horizontal detail

Scale 1:10

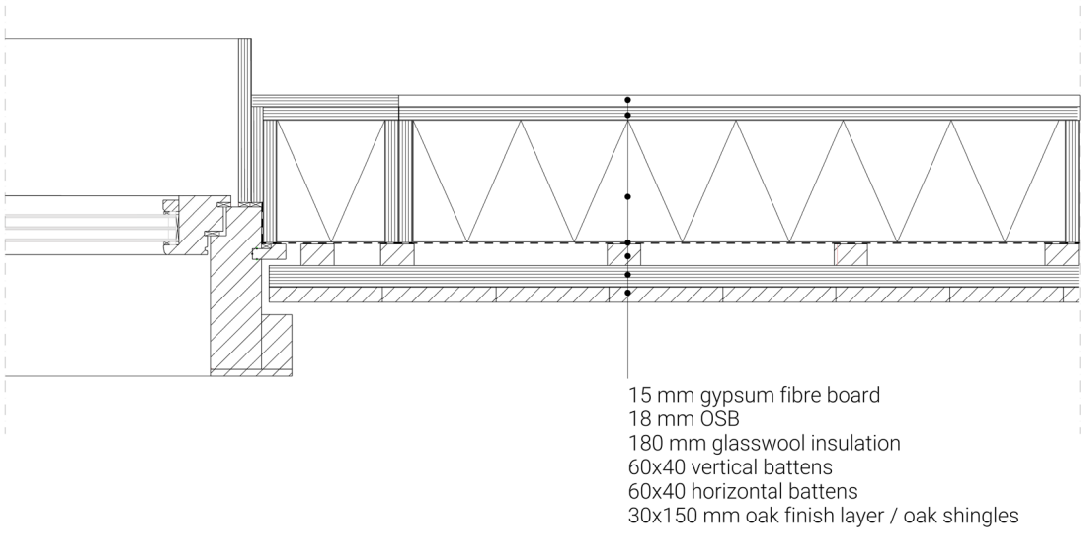

Interior closed wall

Scale 1:10

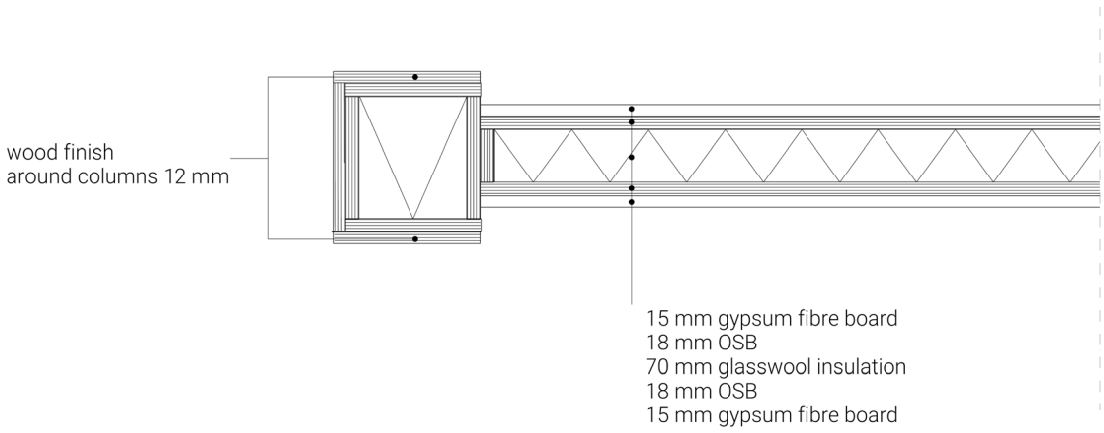

Wall between apartments

Scale 1:10

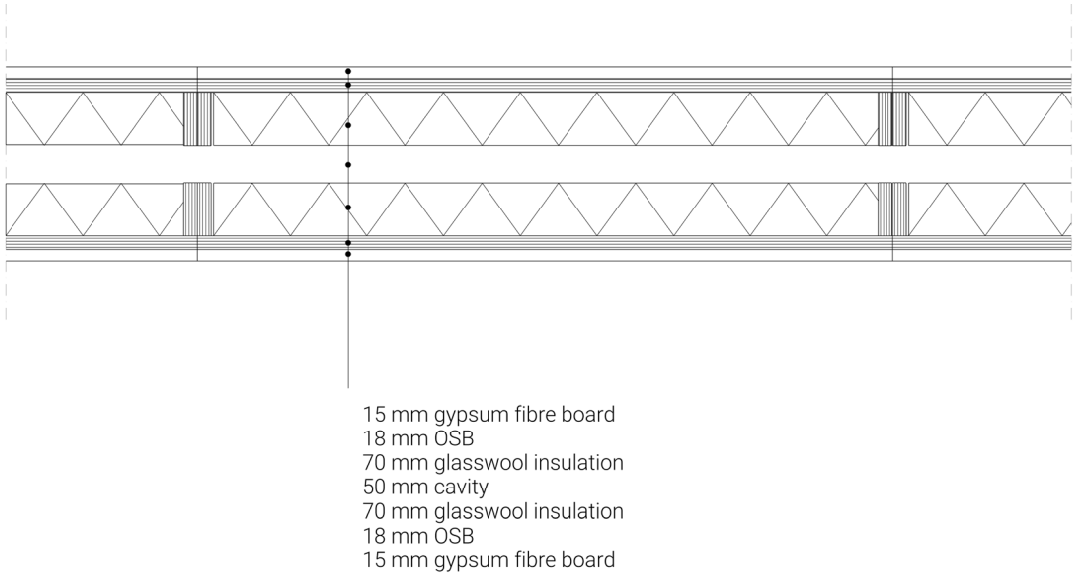

Isometric

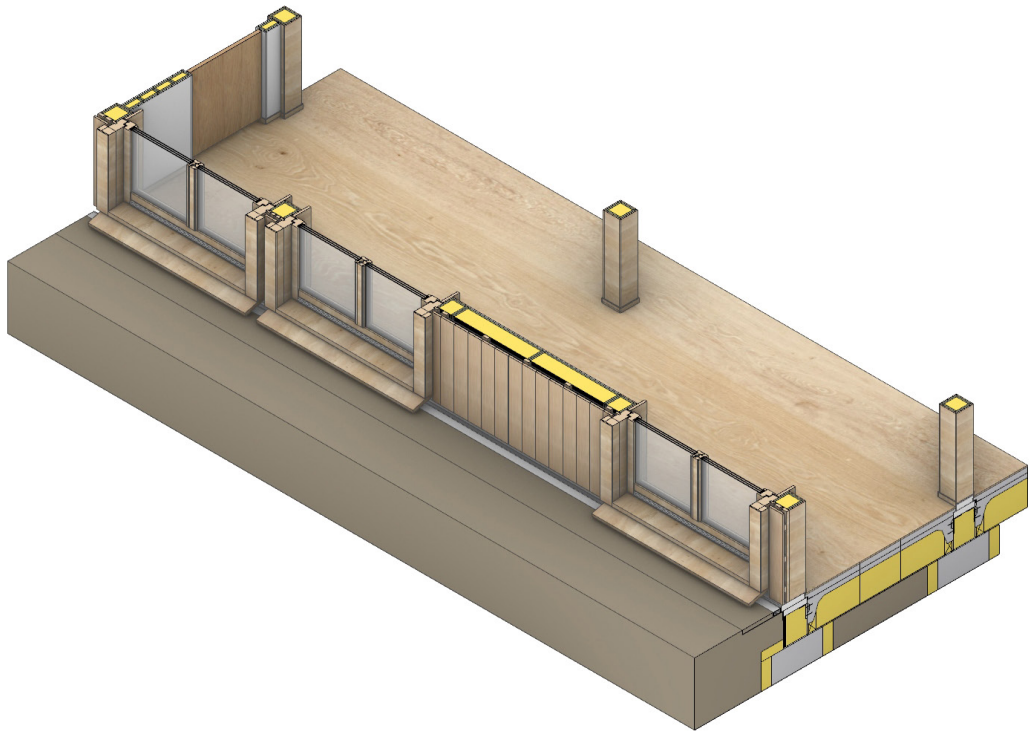

Ground floor

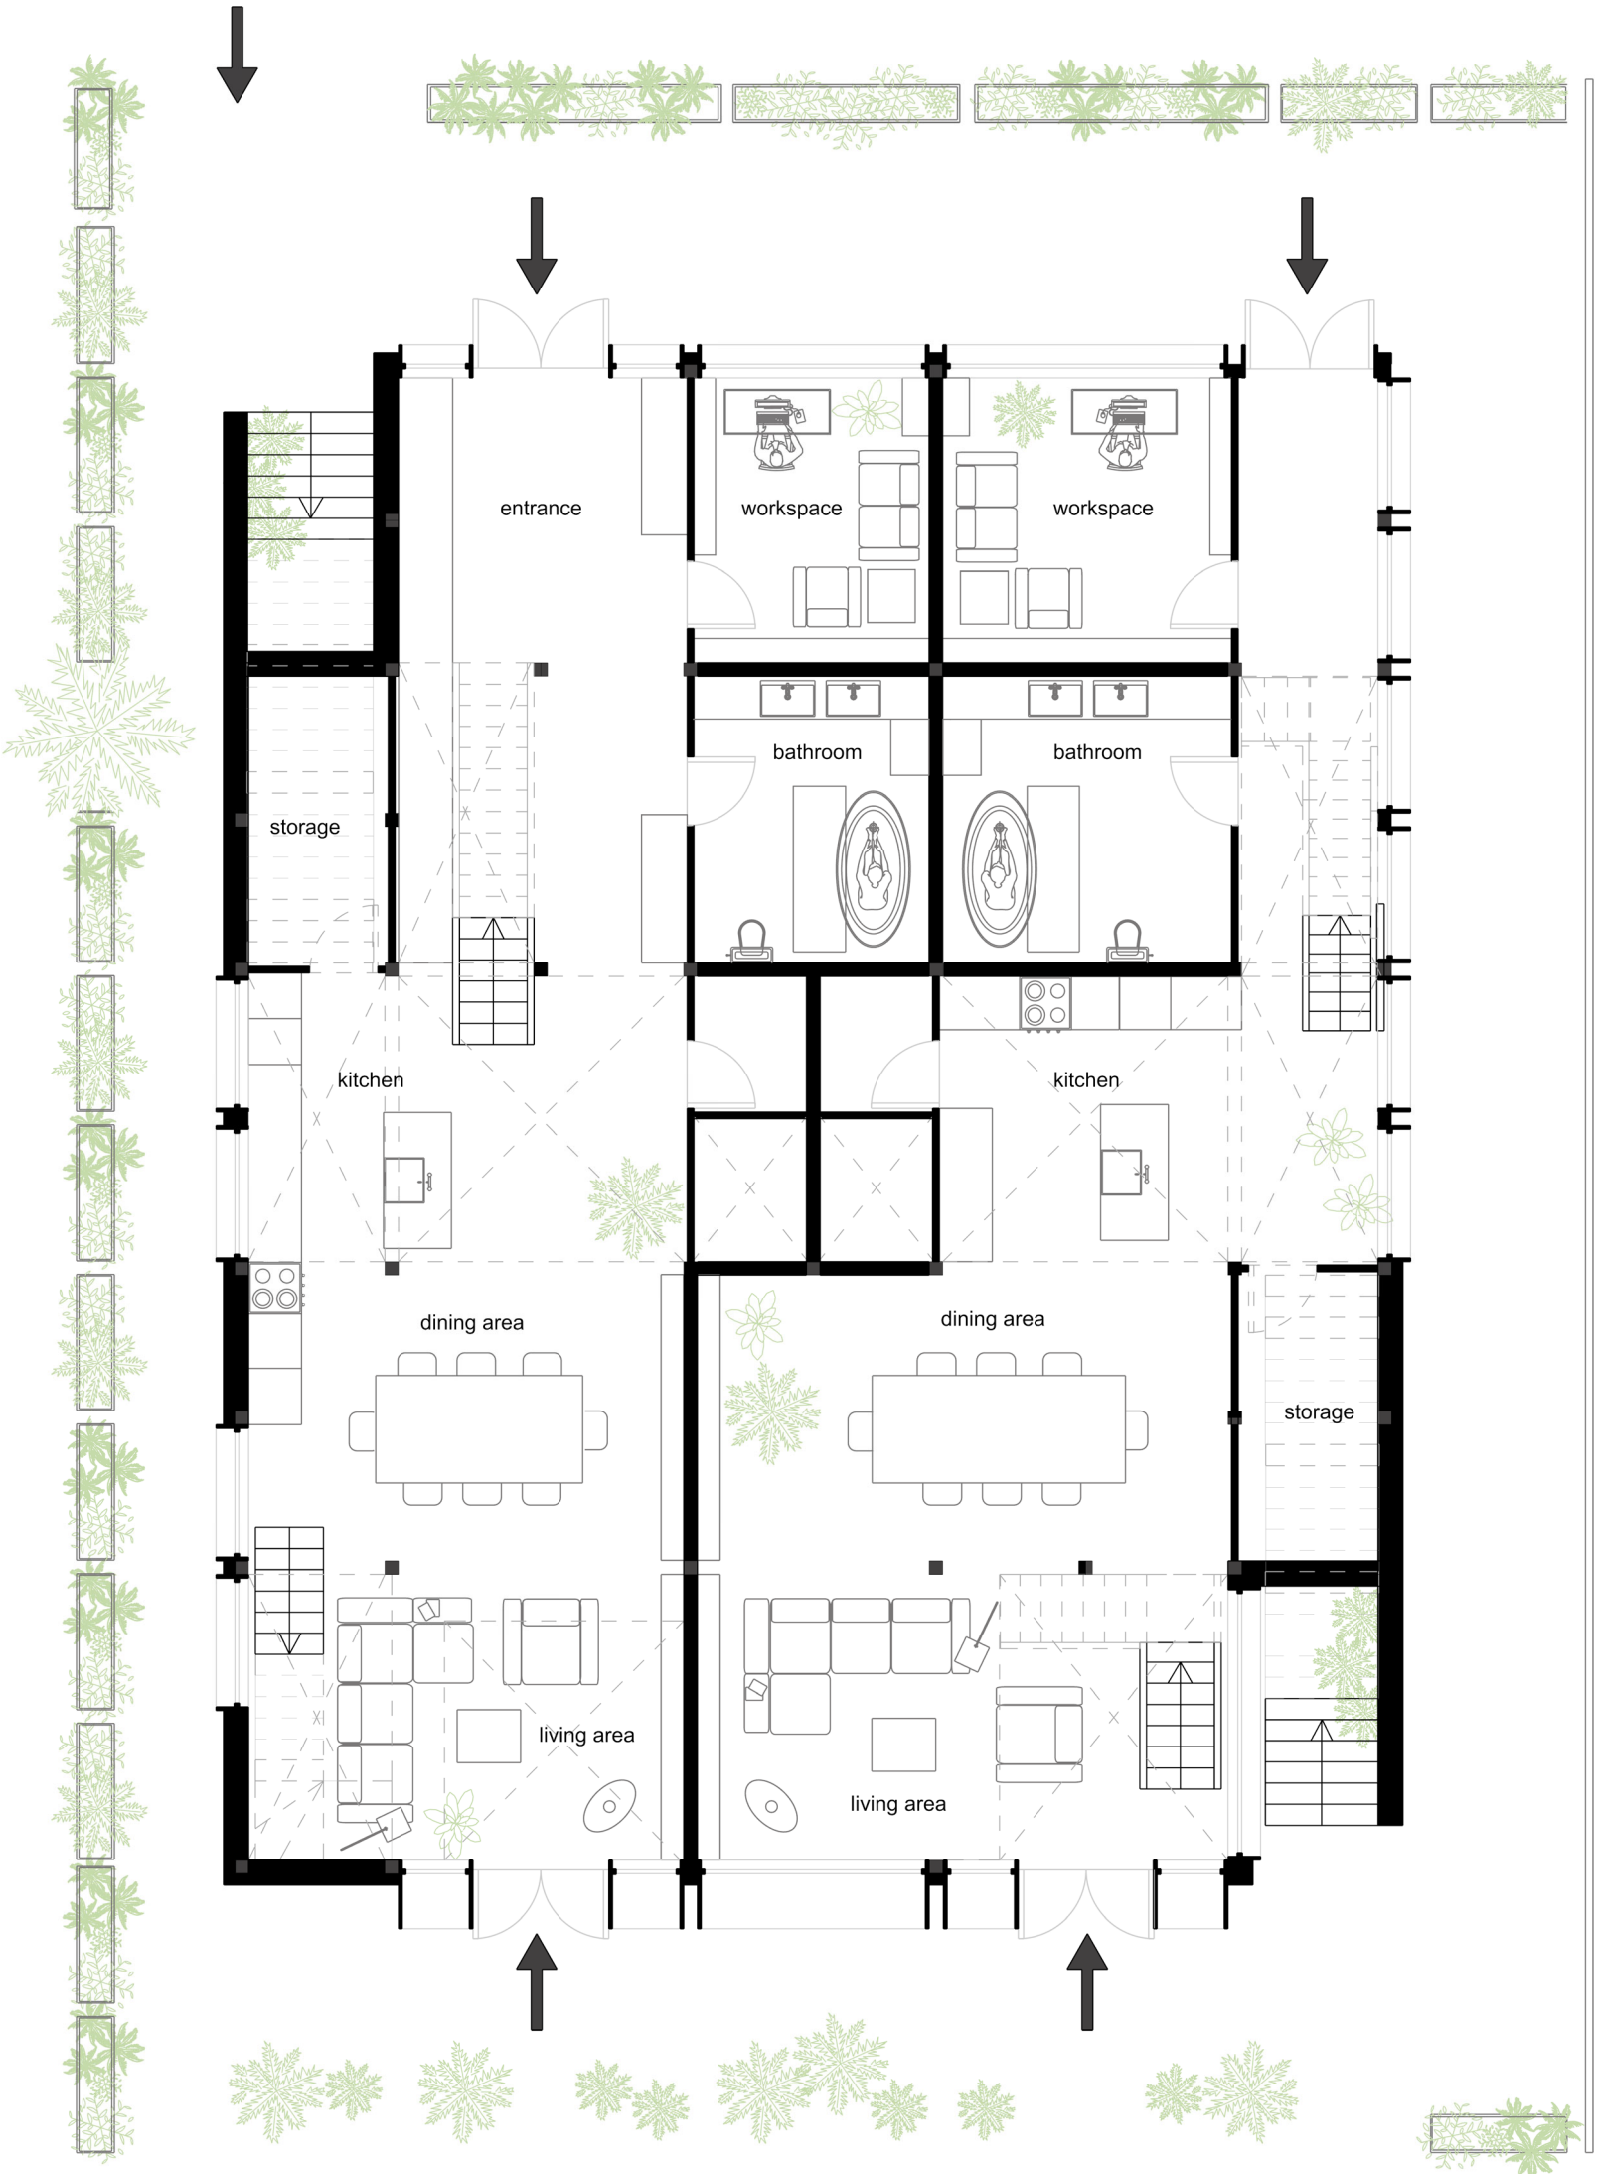

Scale 1:100

First floor

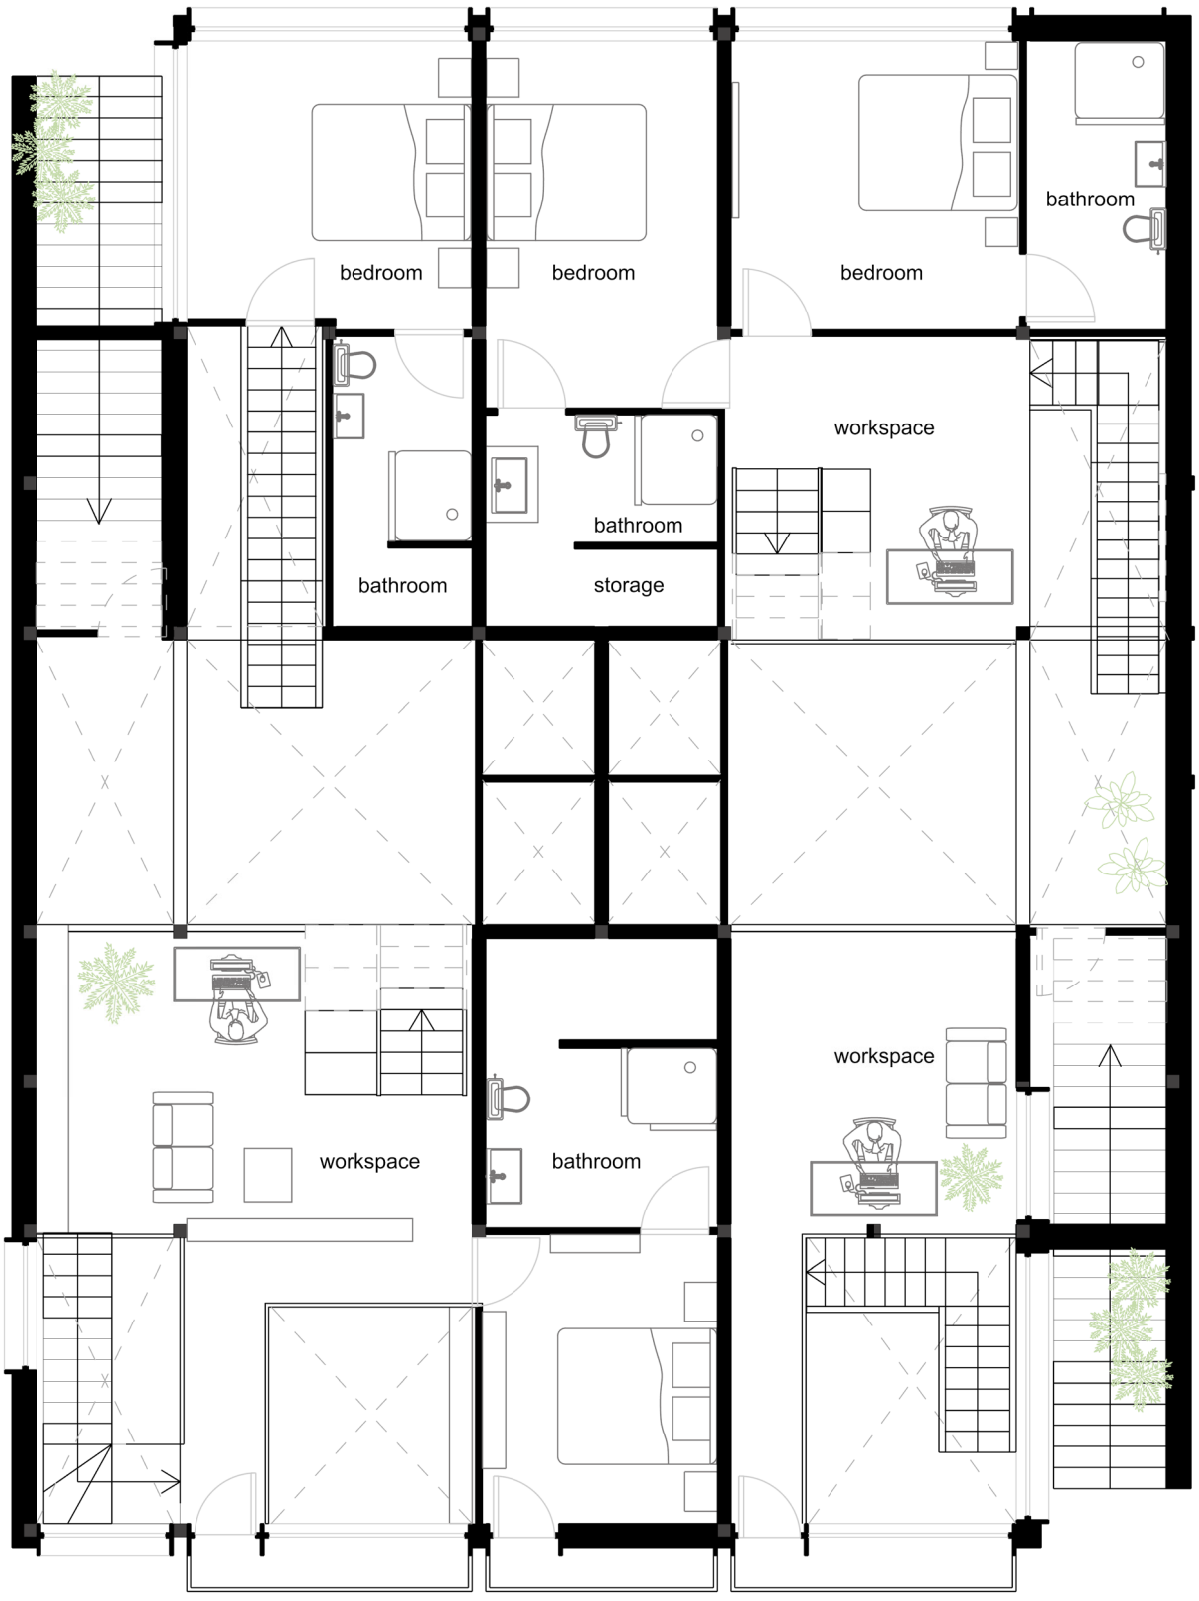

Scale 1:100

First floor + Roofcut



Scale 1:100

Roofplan

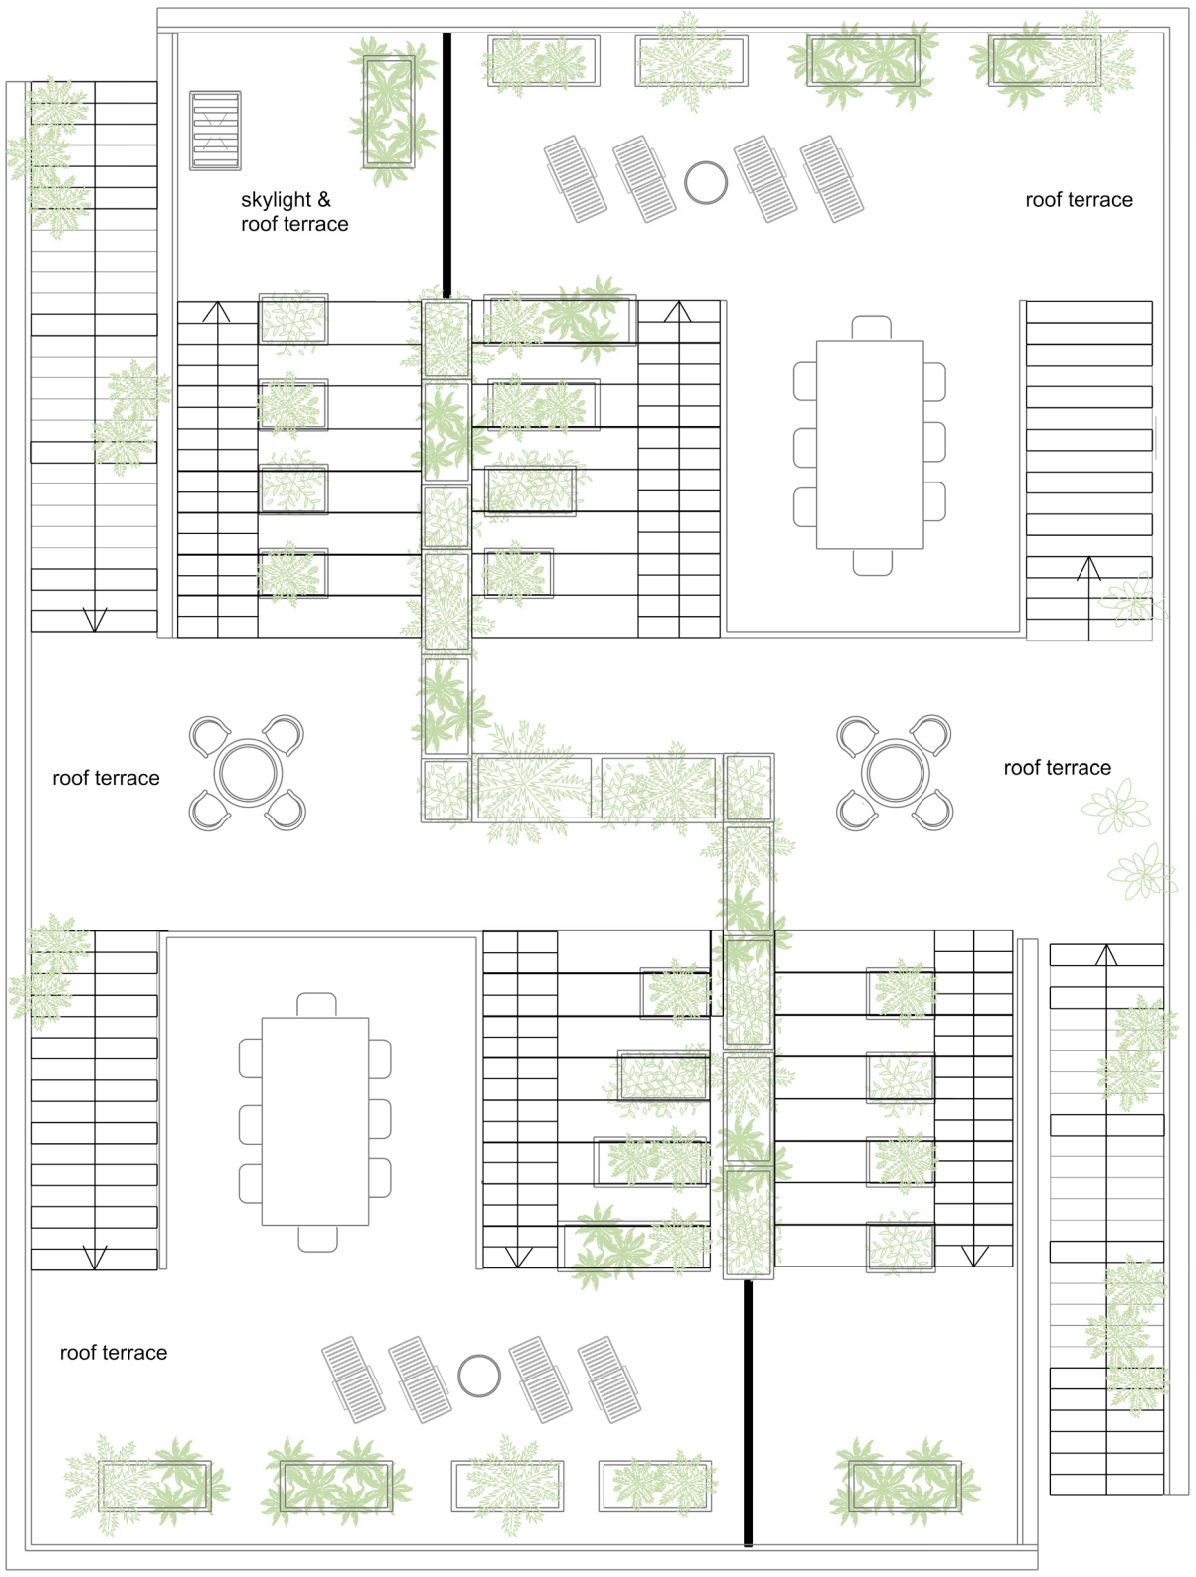

Scale 1:100


4.5 m
7.5m
3 m
1.98 m
1.98 m
1.98 m
1.98 m
1.98 m
1.98 m
1.98 m
1.98 m
1.98 m
1.98 m
19.8 m

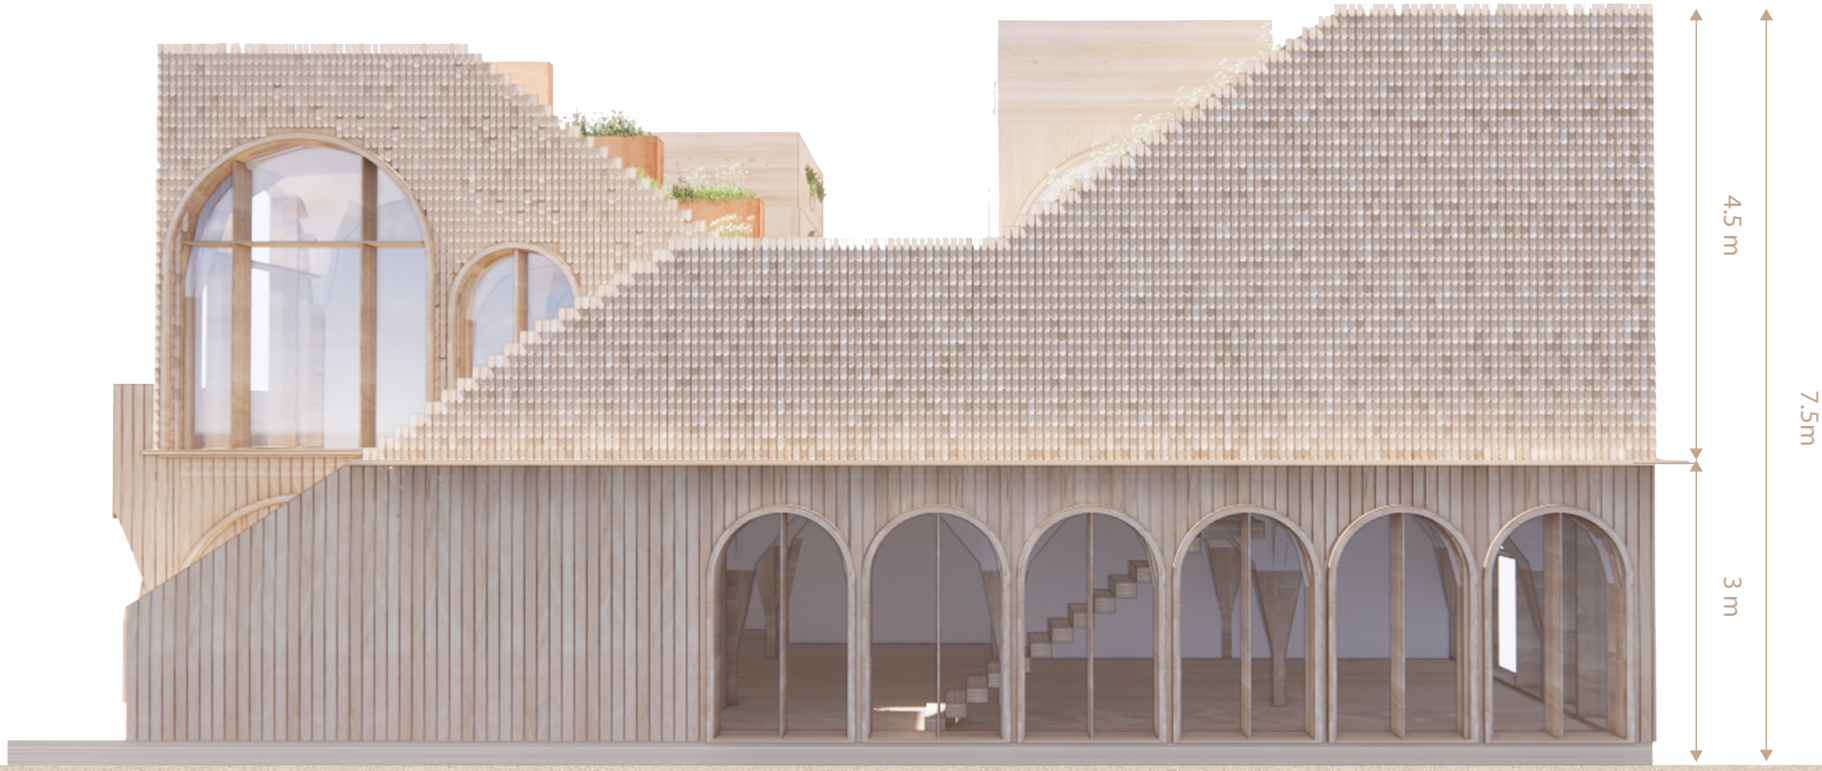
4.5 m
7.5m
3 m
1.98 m
1.98 m
1.98 m
1.98 m
1.98 m
1.98 m
1.98 m
1.98 m
1.98 m
1.98 m
19.8 m


7.5m
4.5 m
3 m
1.98 m
3.64 m
3.06 m
3.64 m
19.8 m


7.5m
4.5 m
3 m
1.98 m
3.64 m
3.06 m
3.64 m
19.8 m

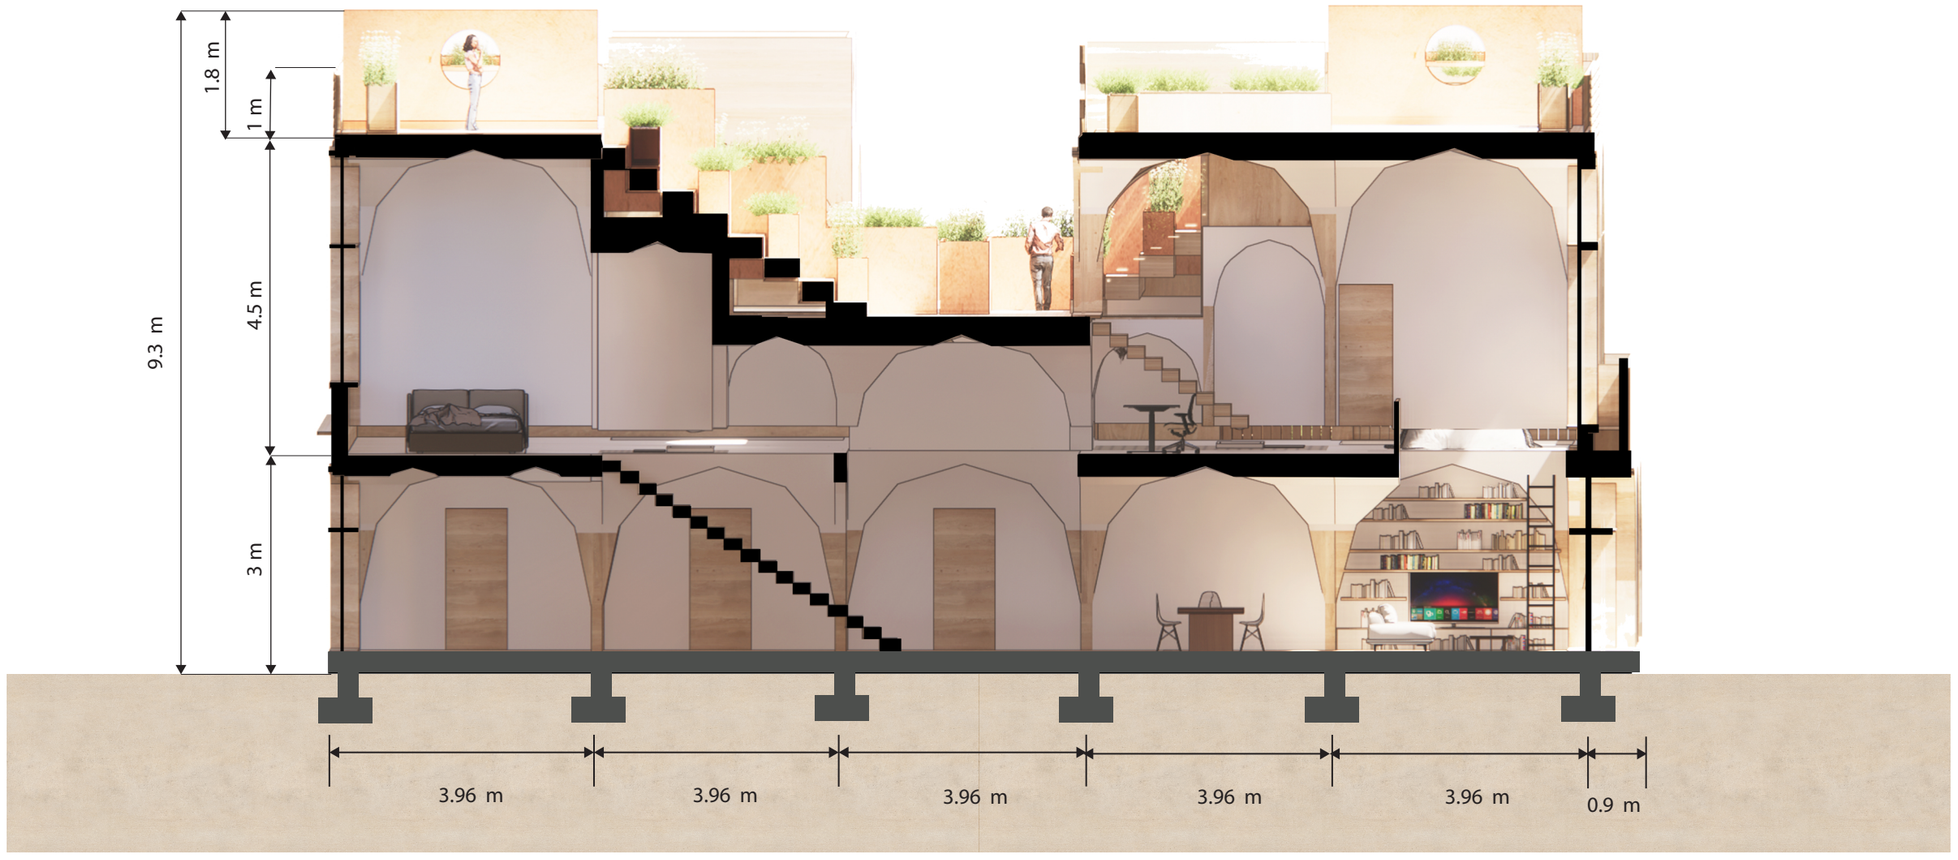
1.8 m
1 m
4.5 m
9.3 m
3 m
3.96 m
3.96 m
3.96 m
3.96 m
3.96 m
0.9 m

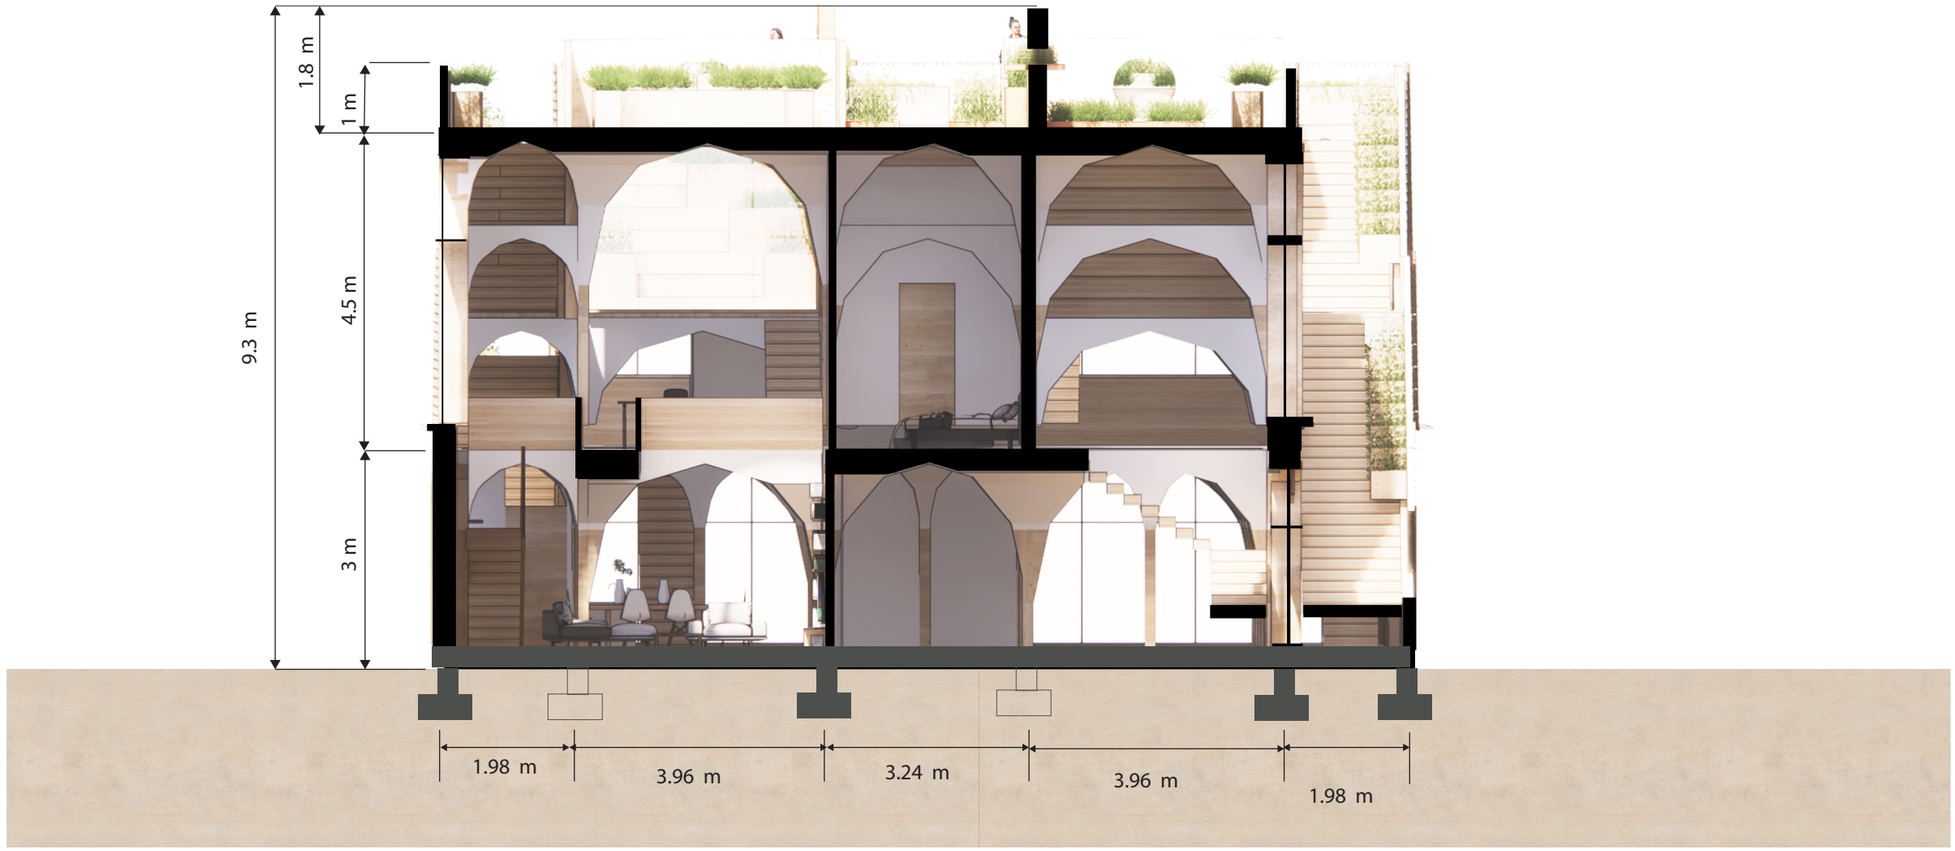
1.8 m
1 m
4.5 m
9.3 m
3 m
1.98 m
3.96 m
3.24 m
3.96 m
1.98 m

