




THE HAGUE




THE HAGUE — ZOOM IN




ZOOM IN LOCATION NABESTAANDENHUIS

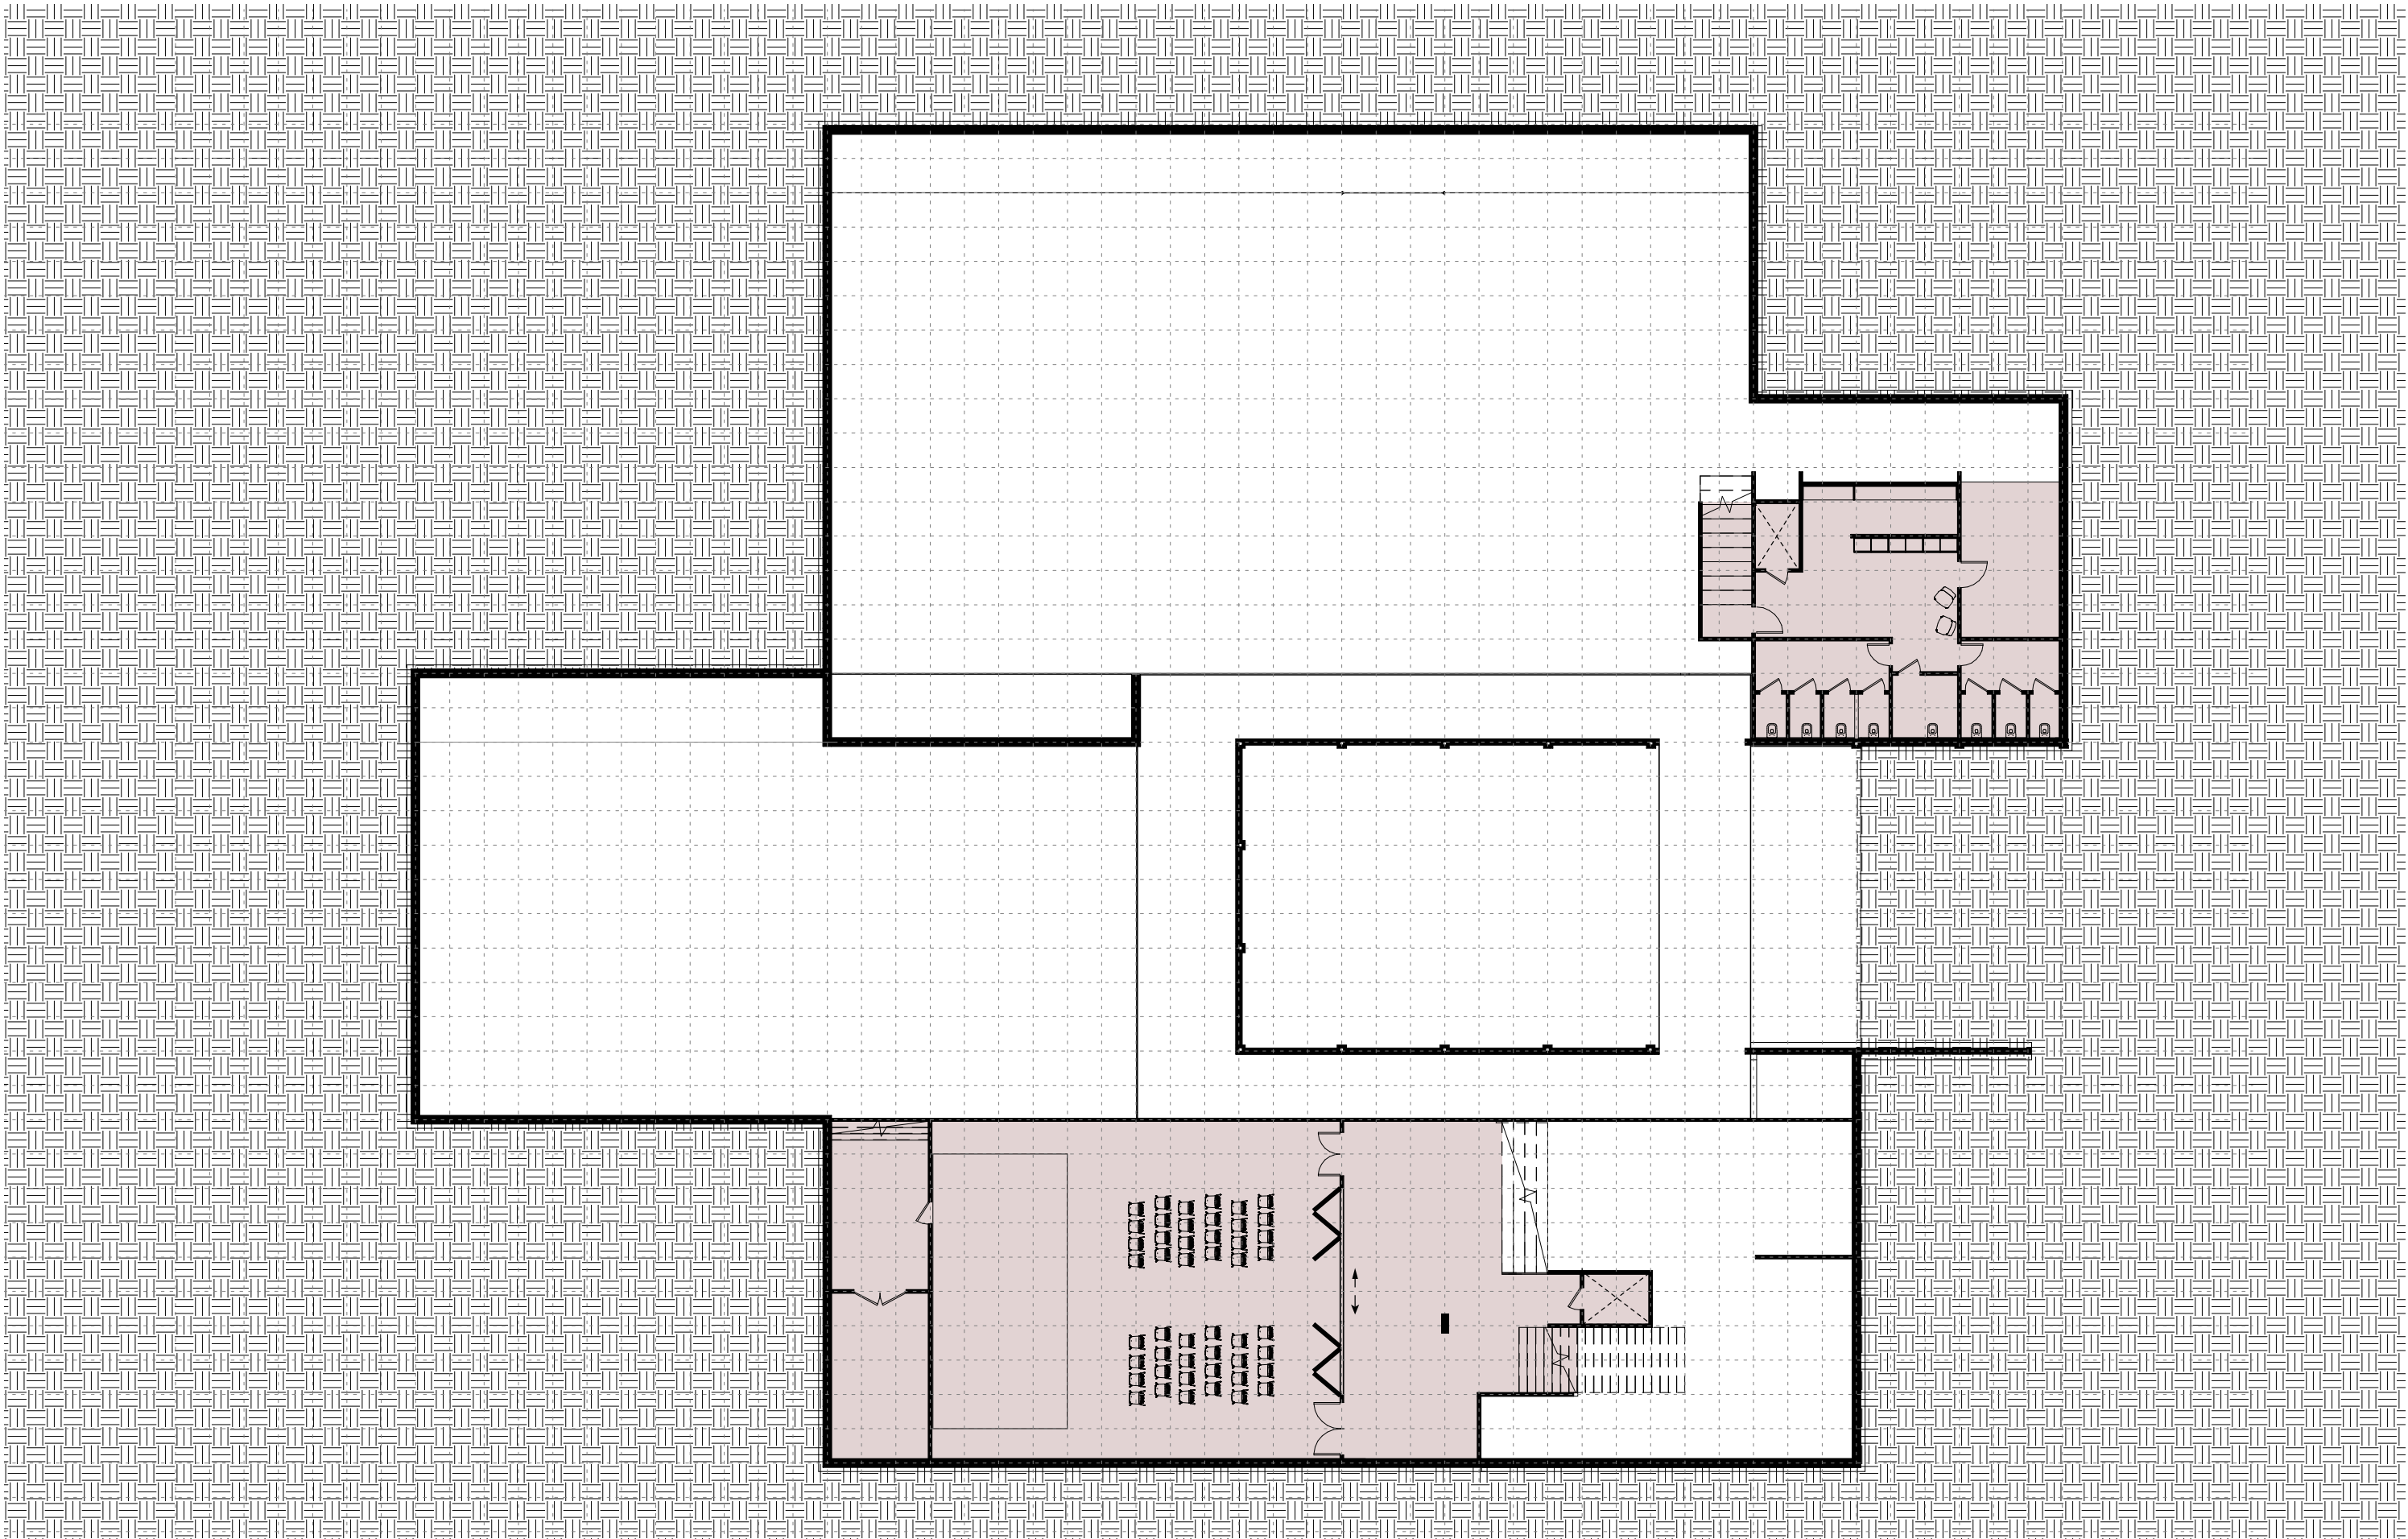


FLOOR PLAN -2

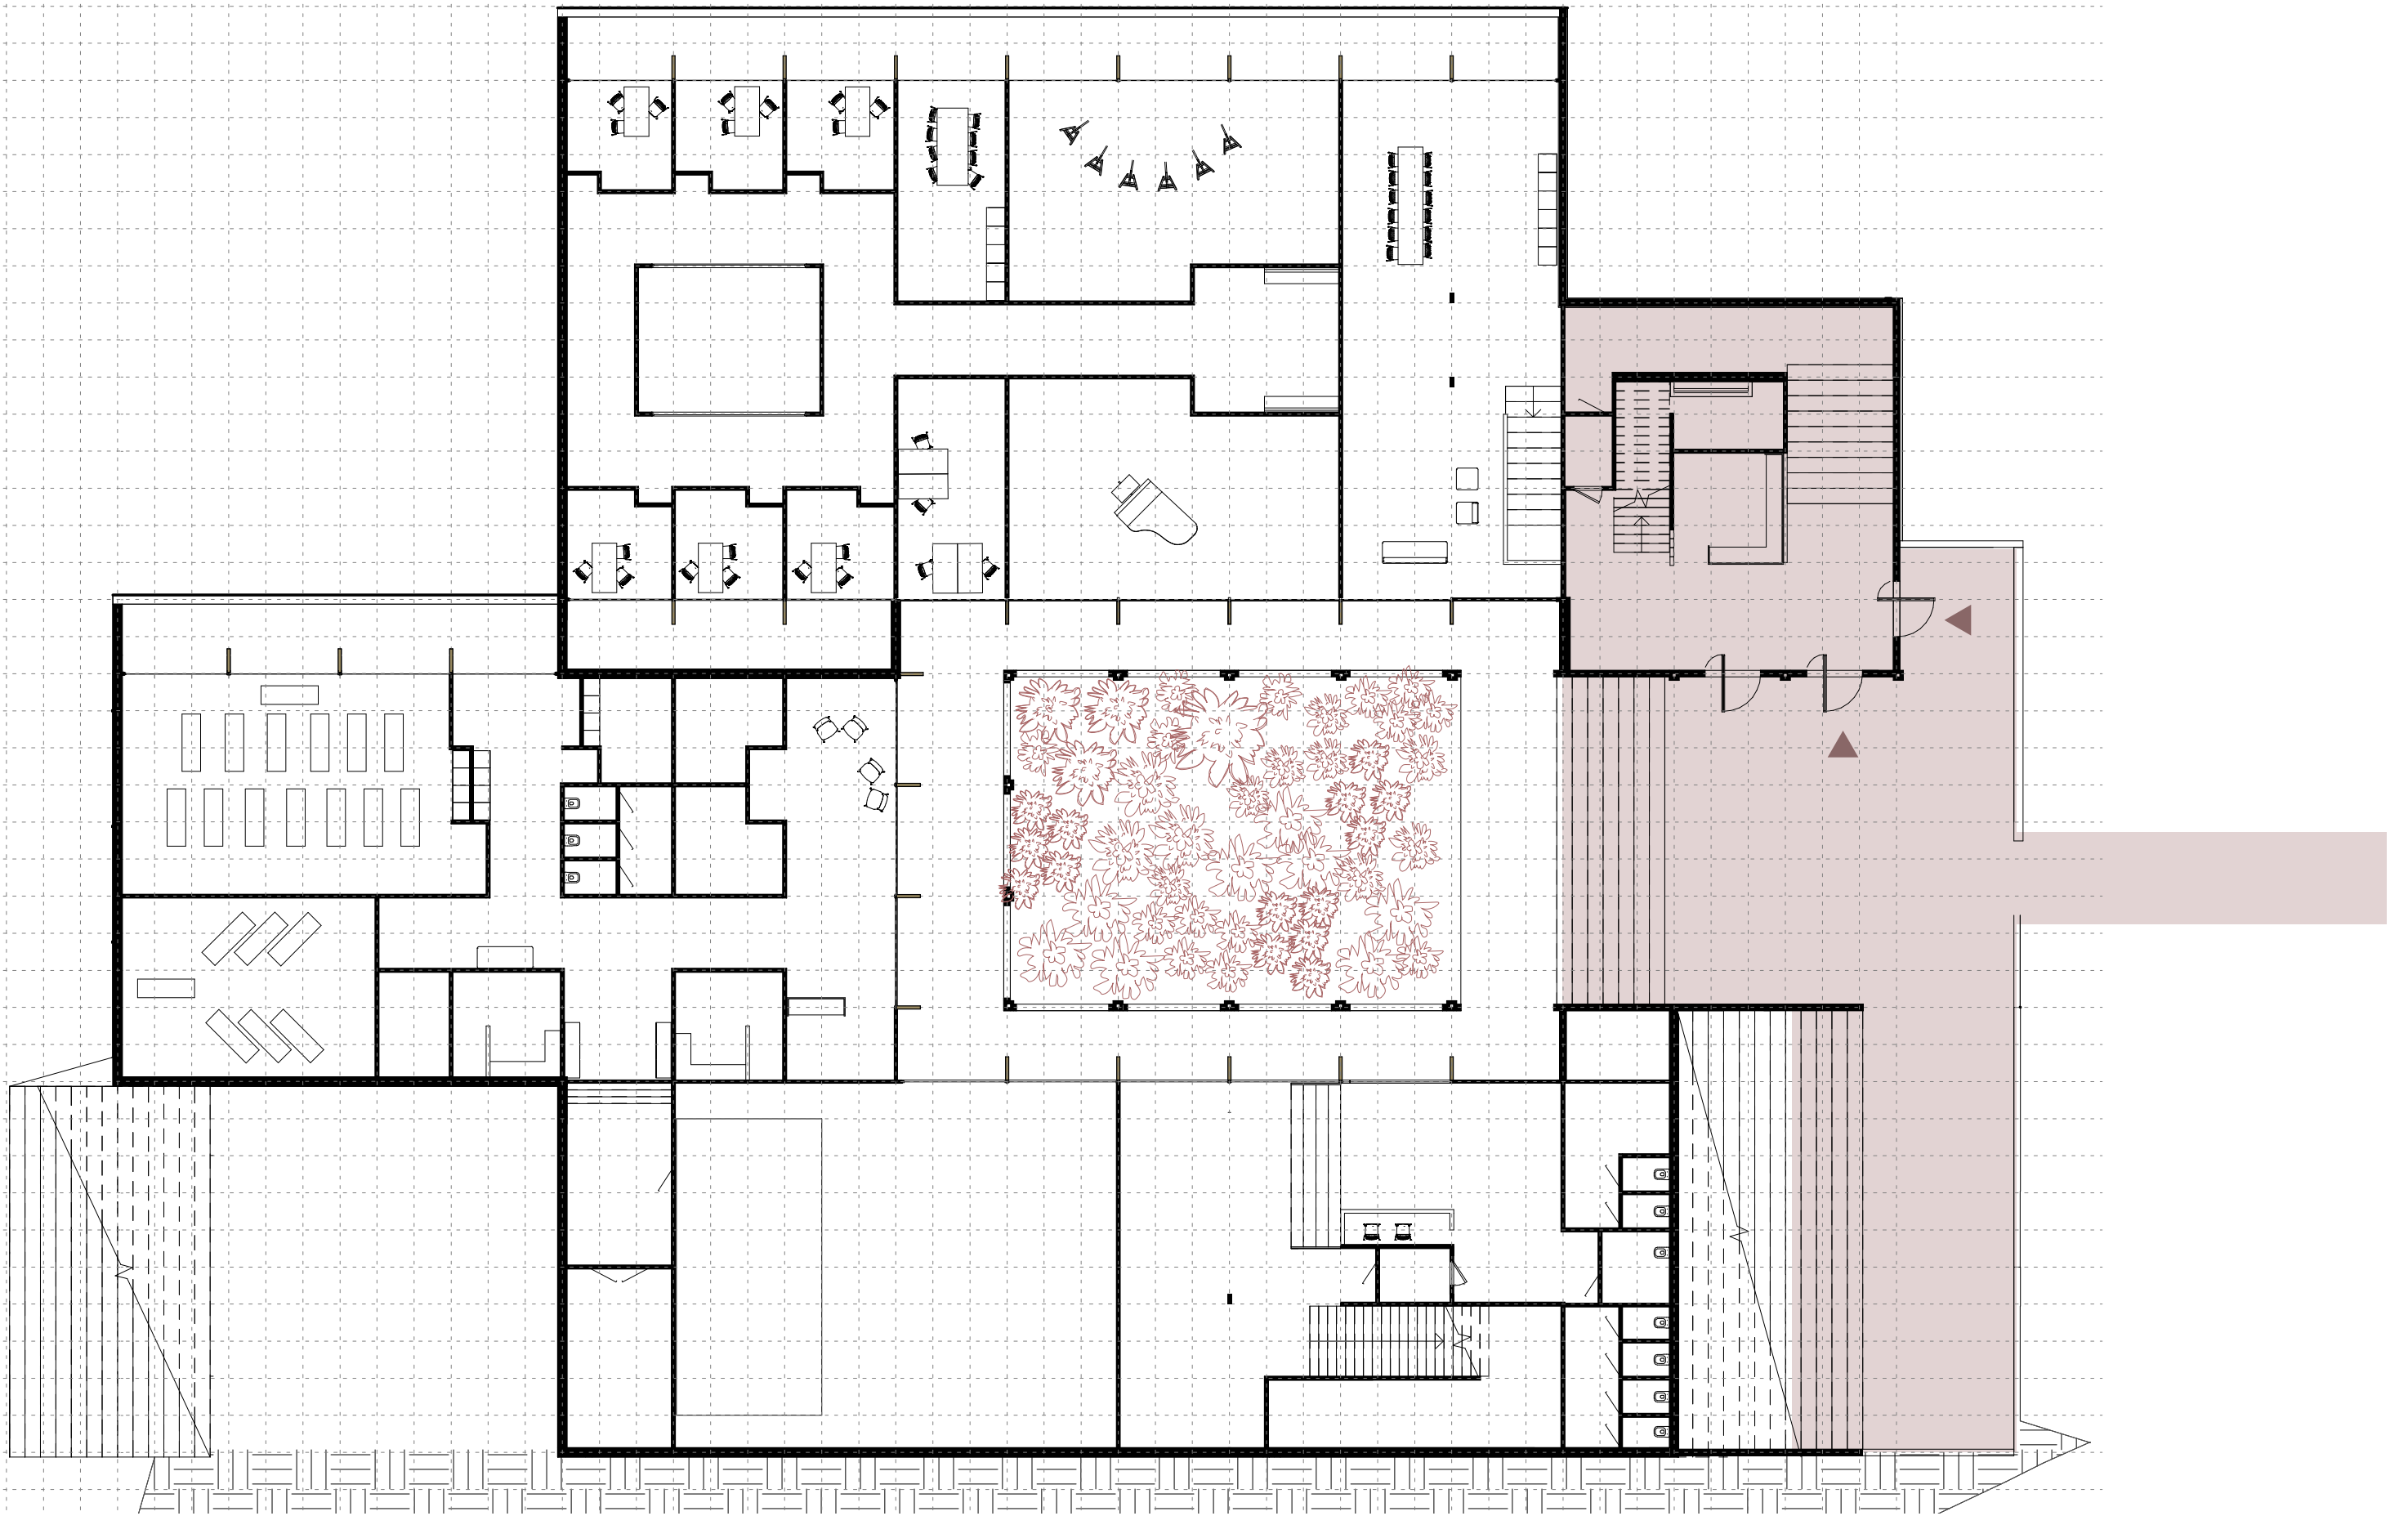


FLOOR PLAN 0 ENTRANCE

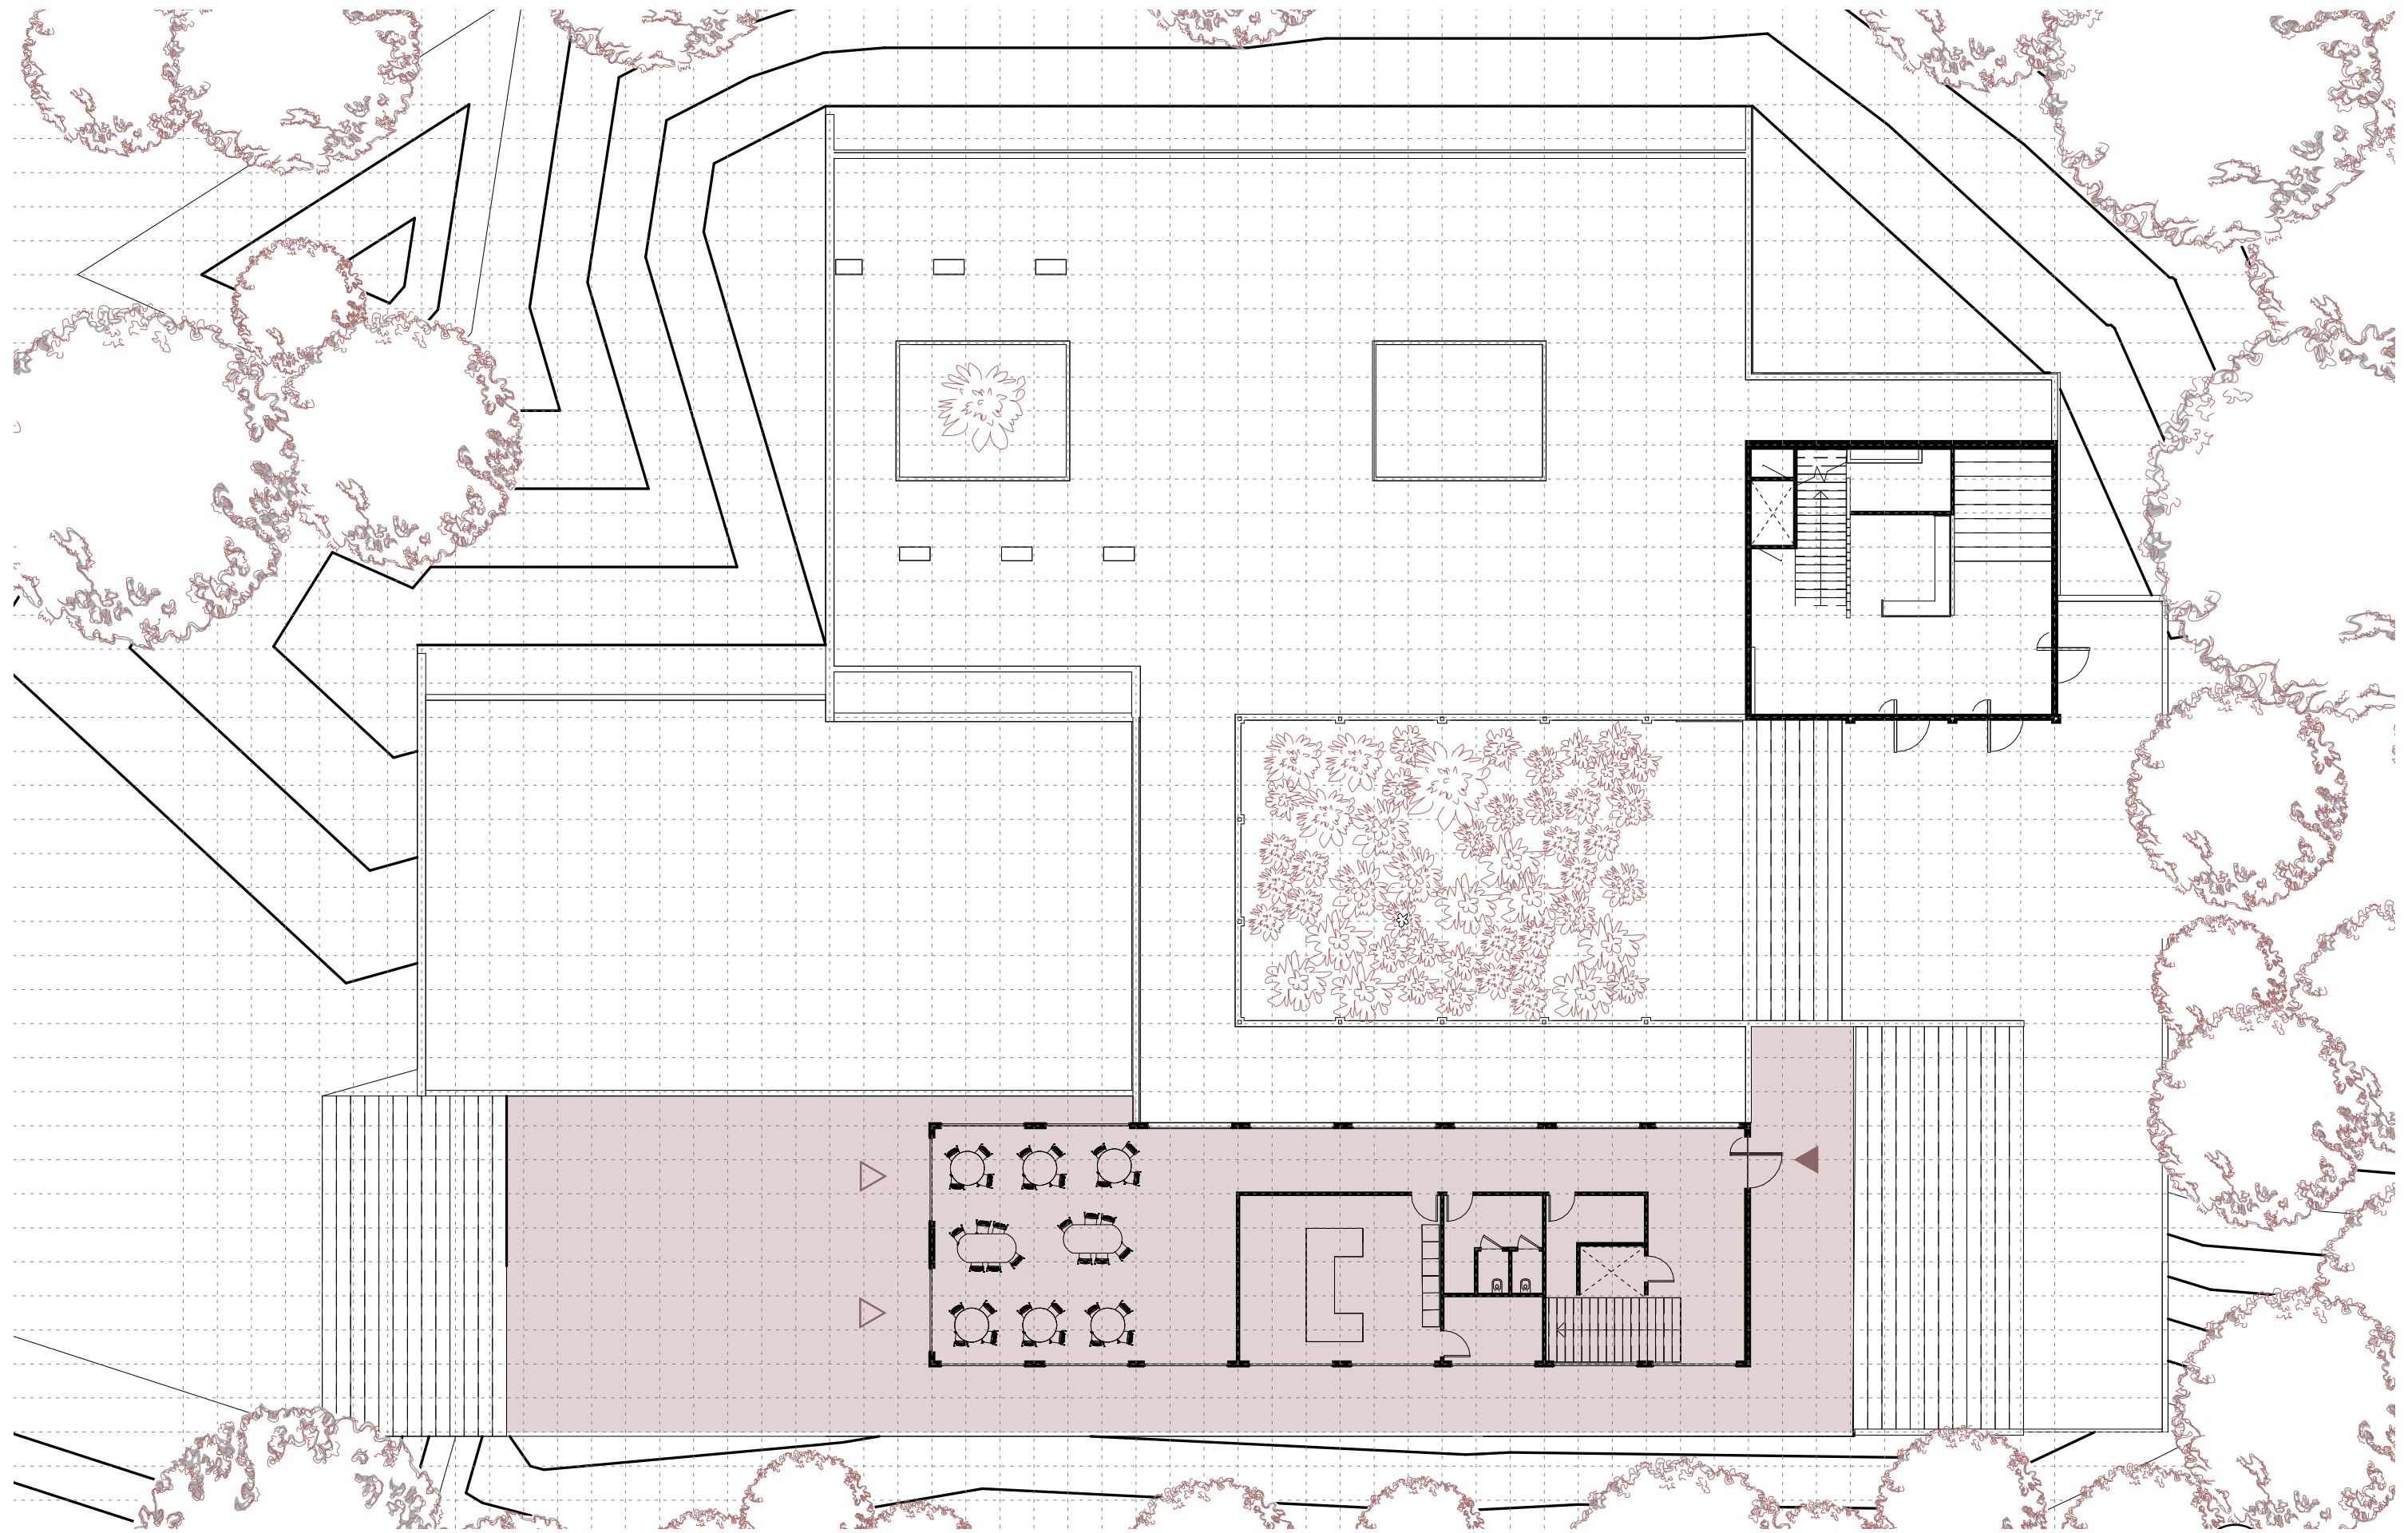


FLOOR PLAN I

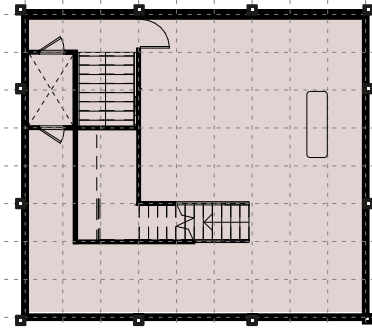


TOREN +1

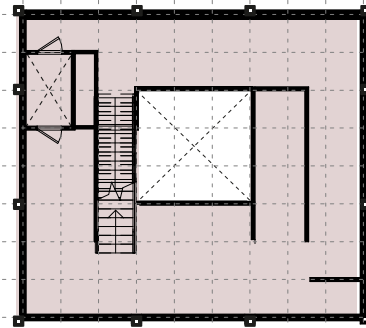


TOREN +2

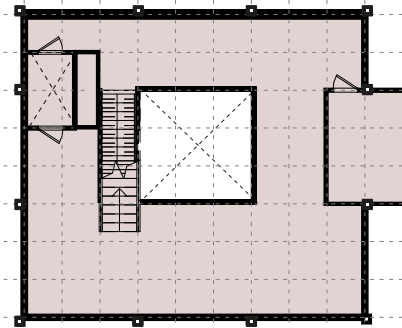

TOREN +3

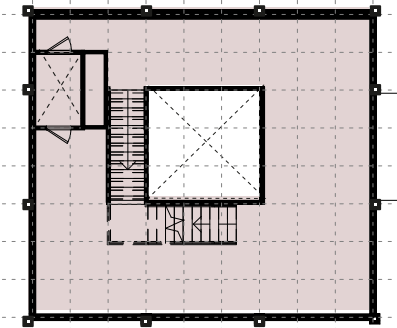

TOREN +4


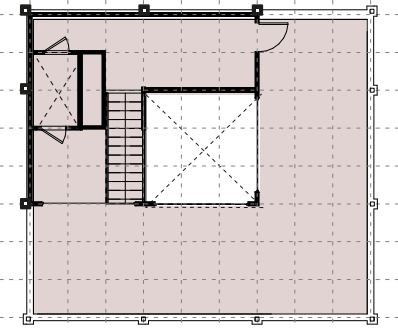


TOREN +5



FLOOR PLANS TOWER





FLOOR PLAN CONSTRUCTION

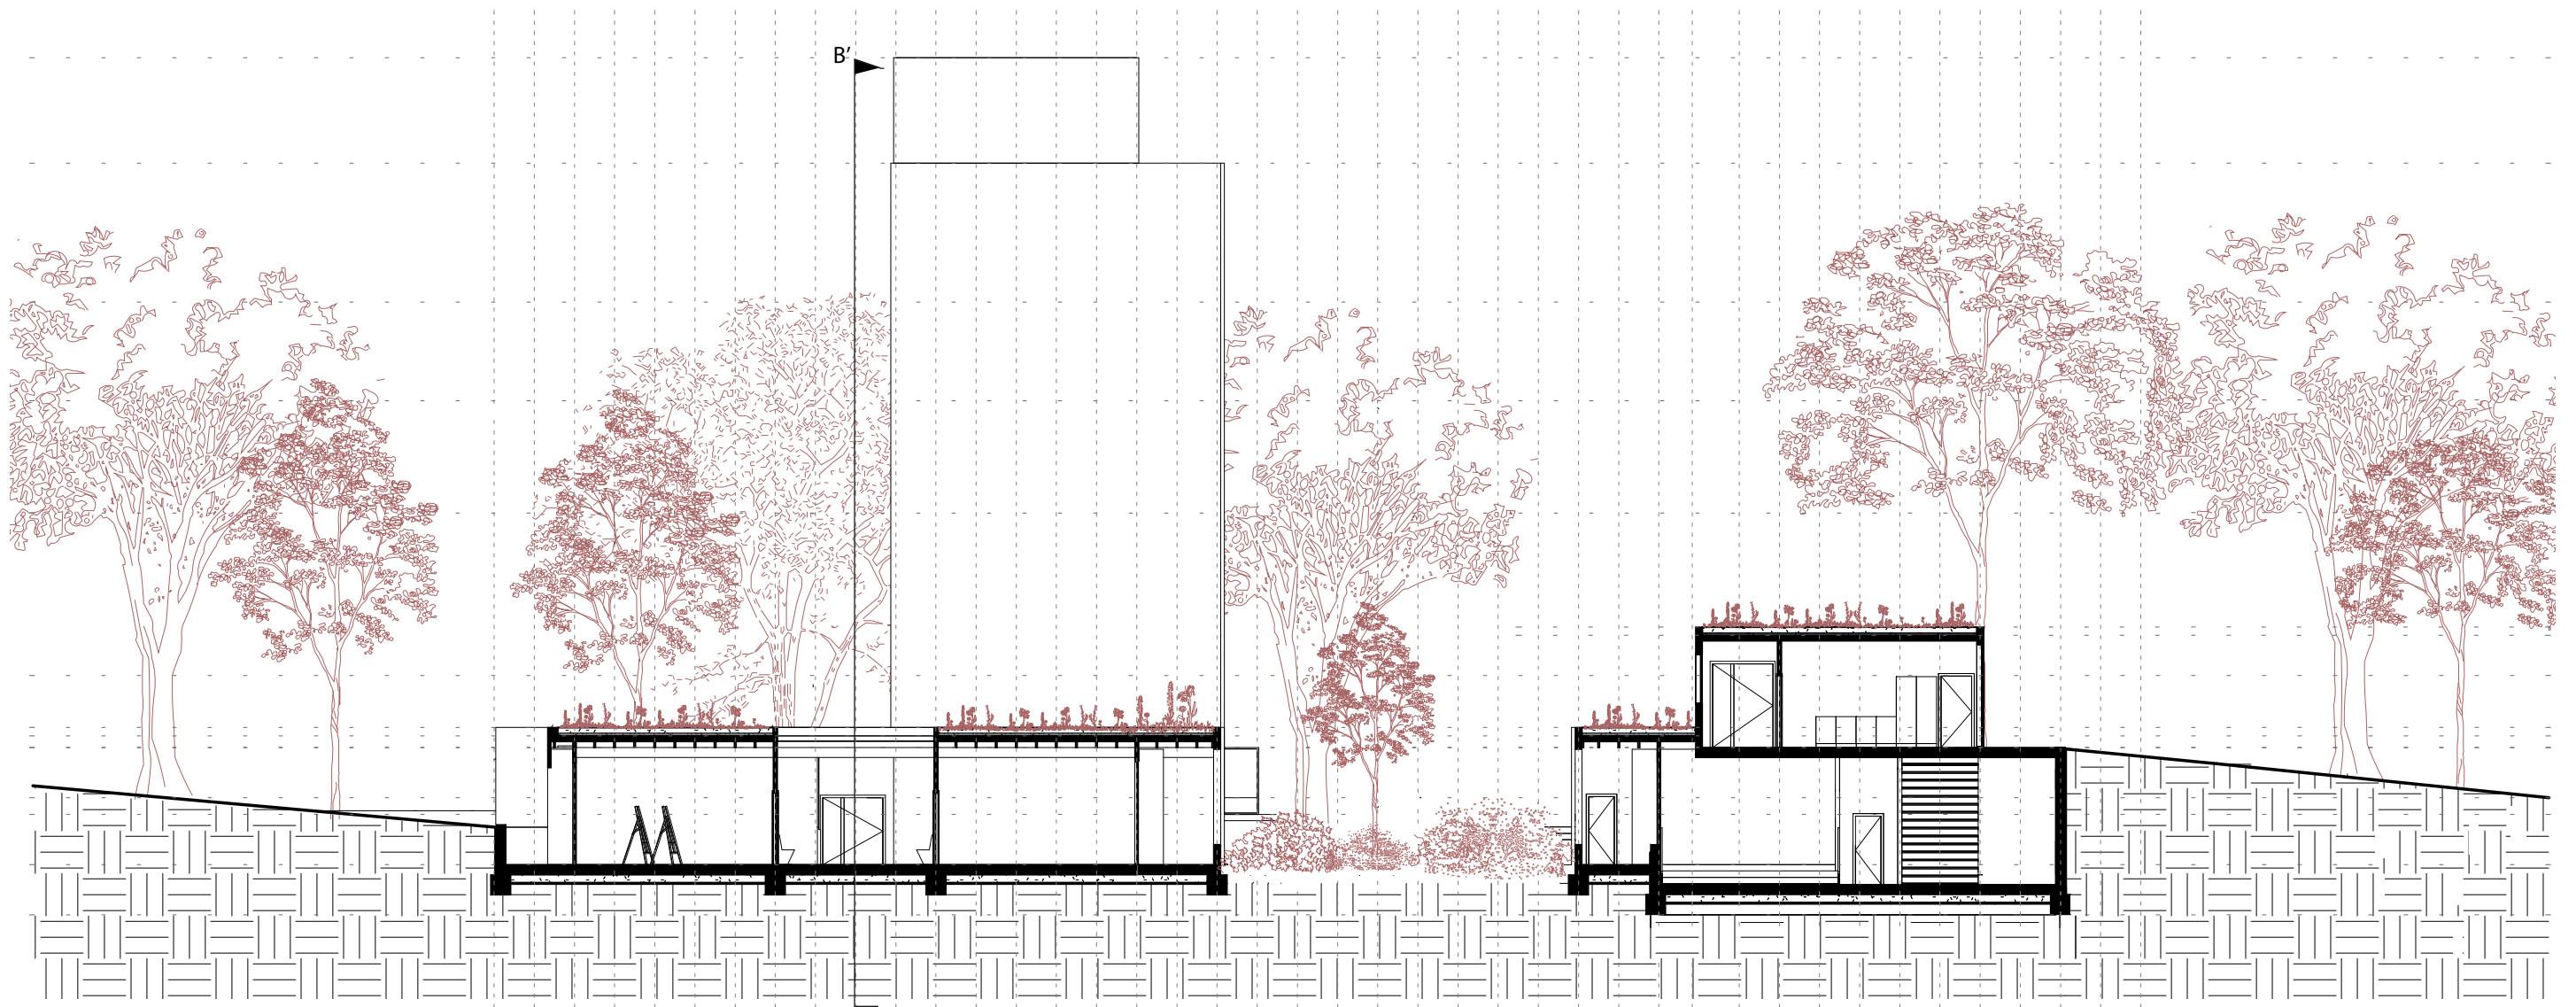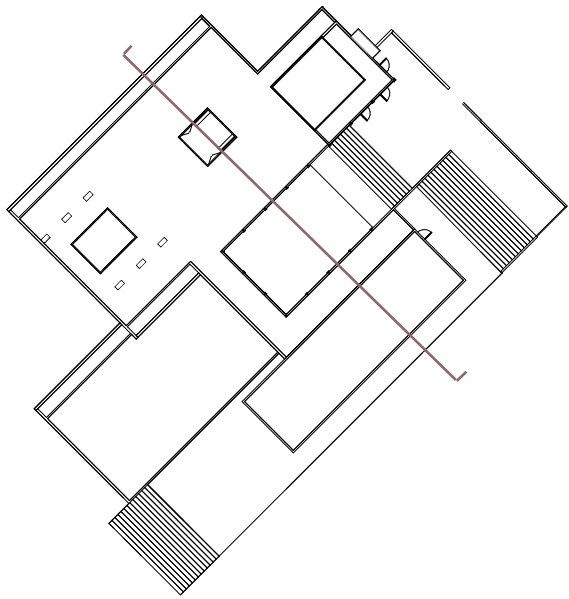


SECTION AA'

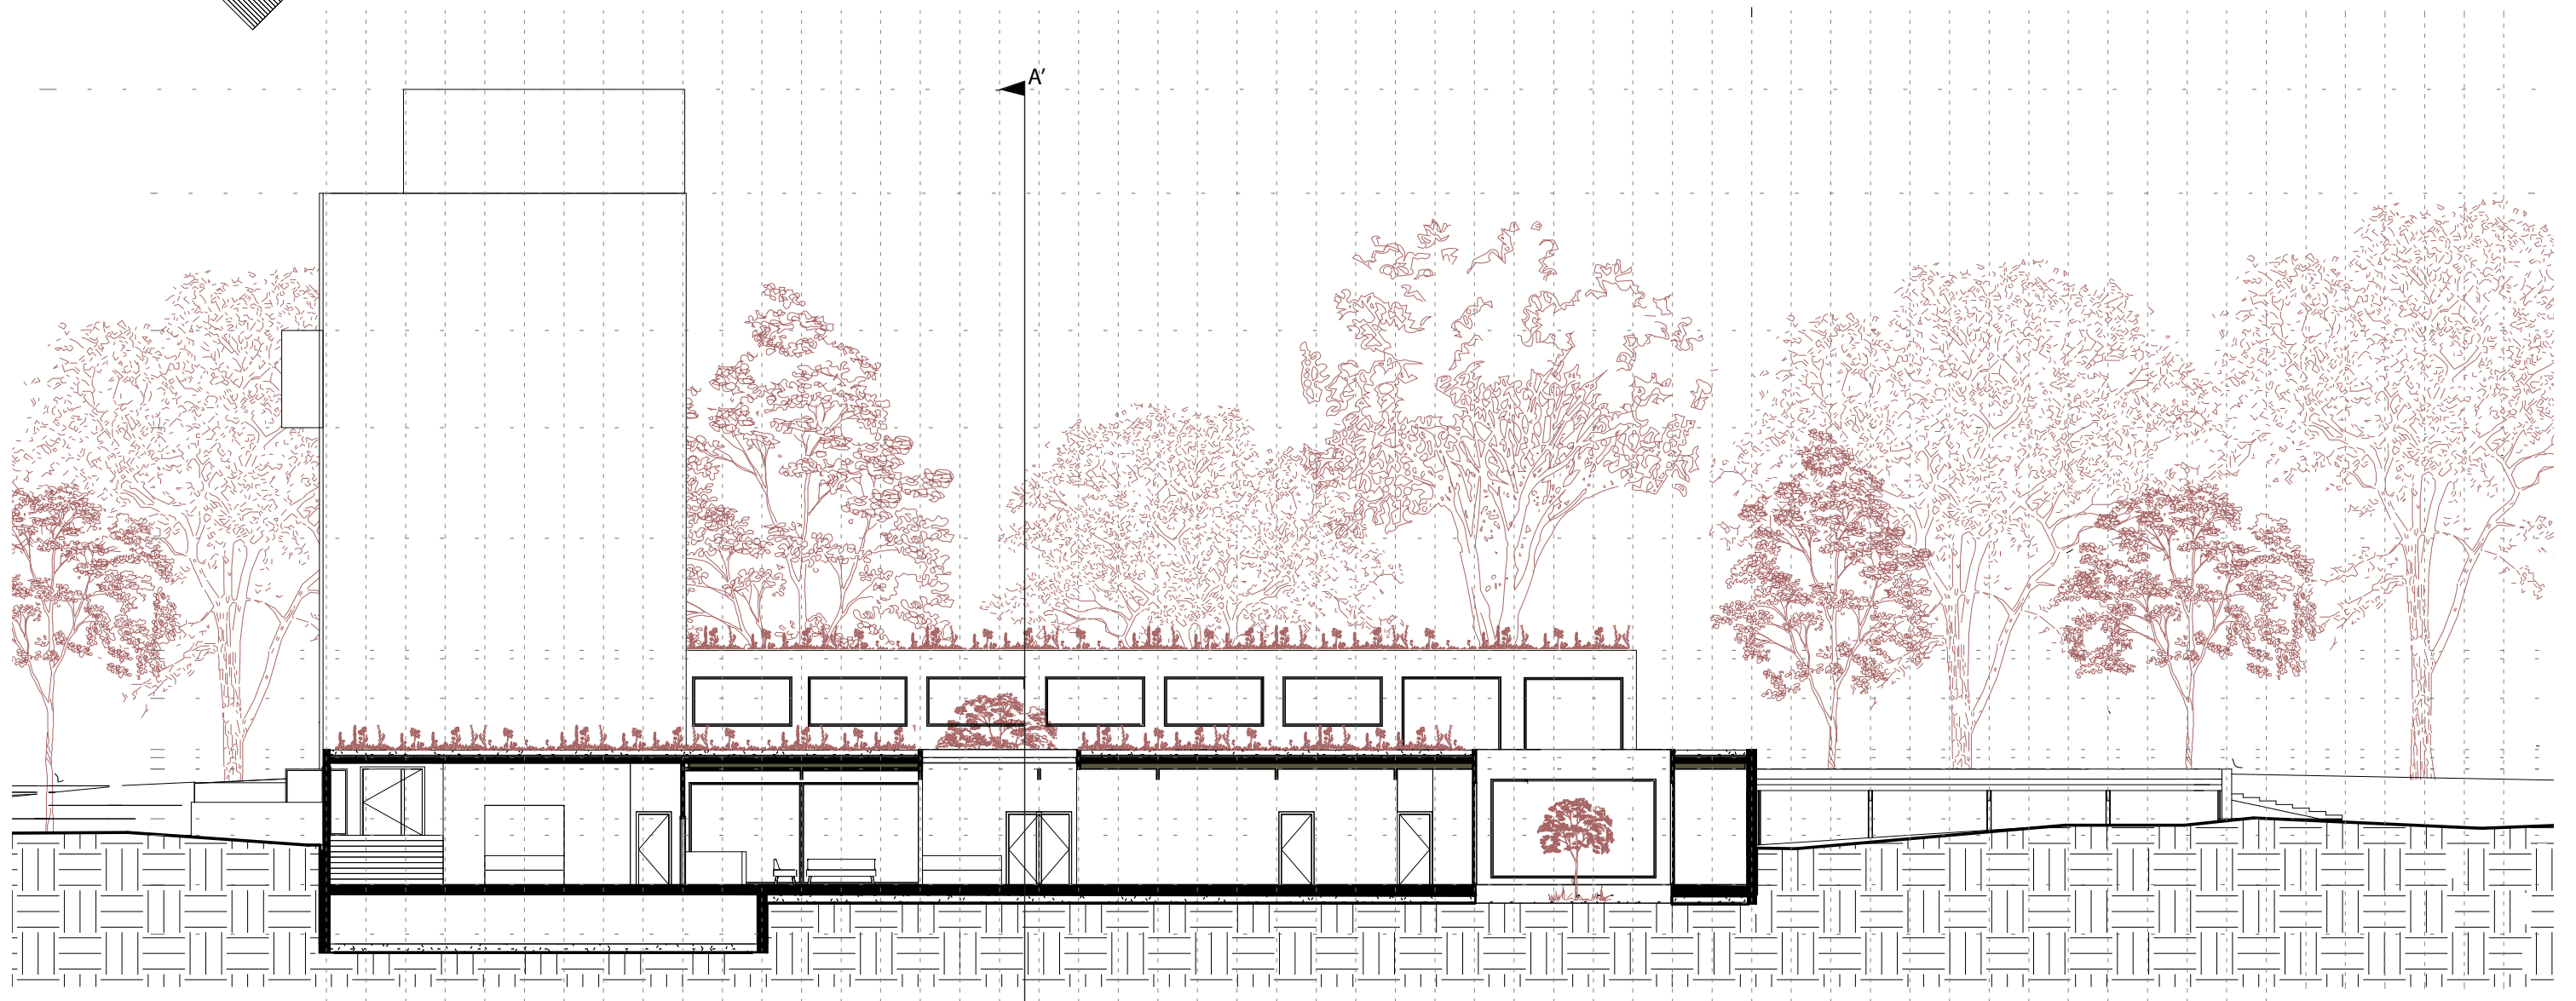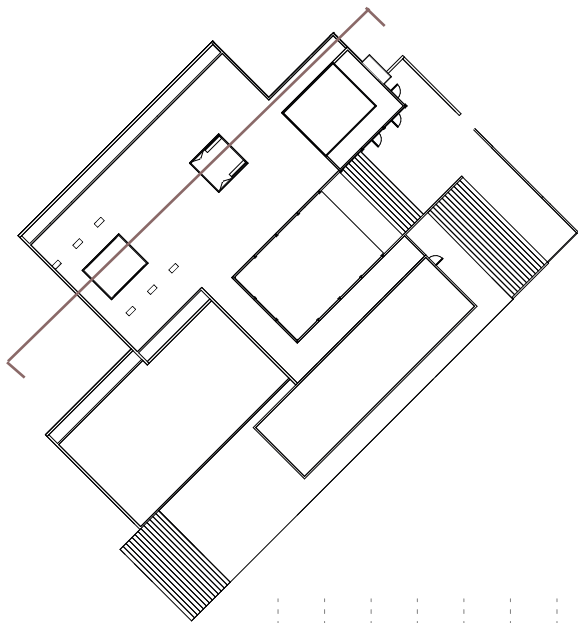


SECTION BB'

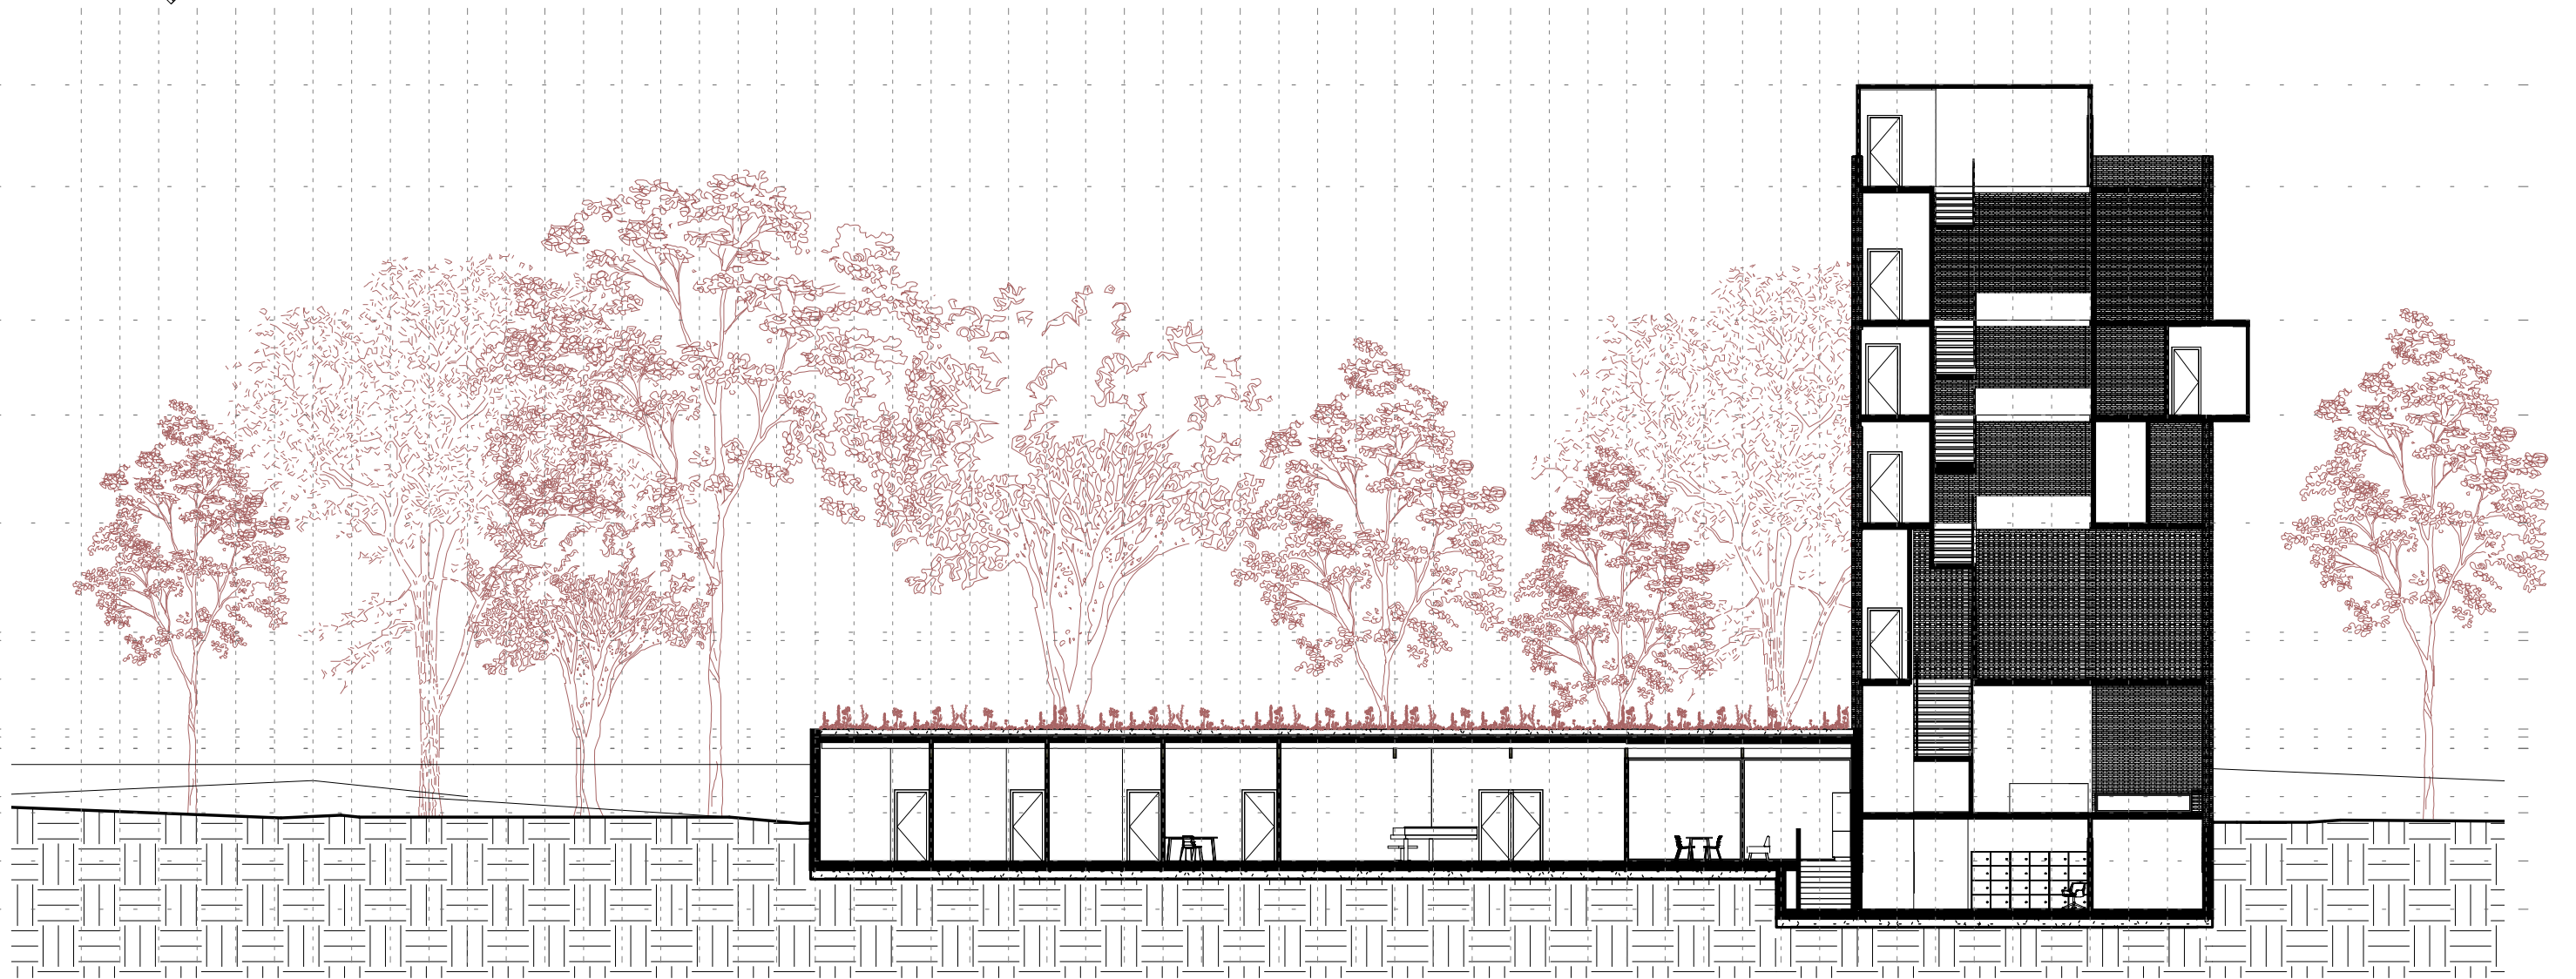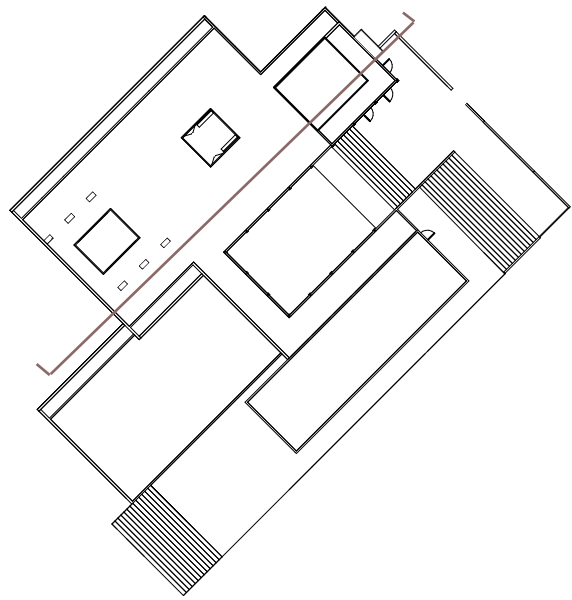


SECTION CC'

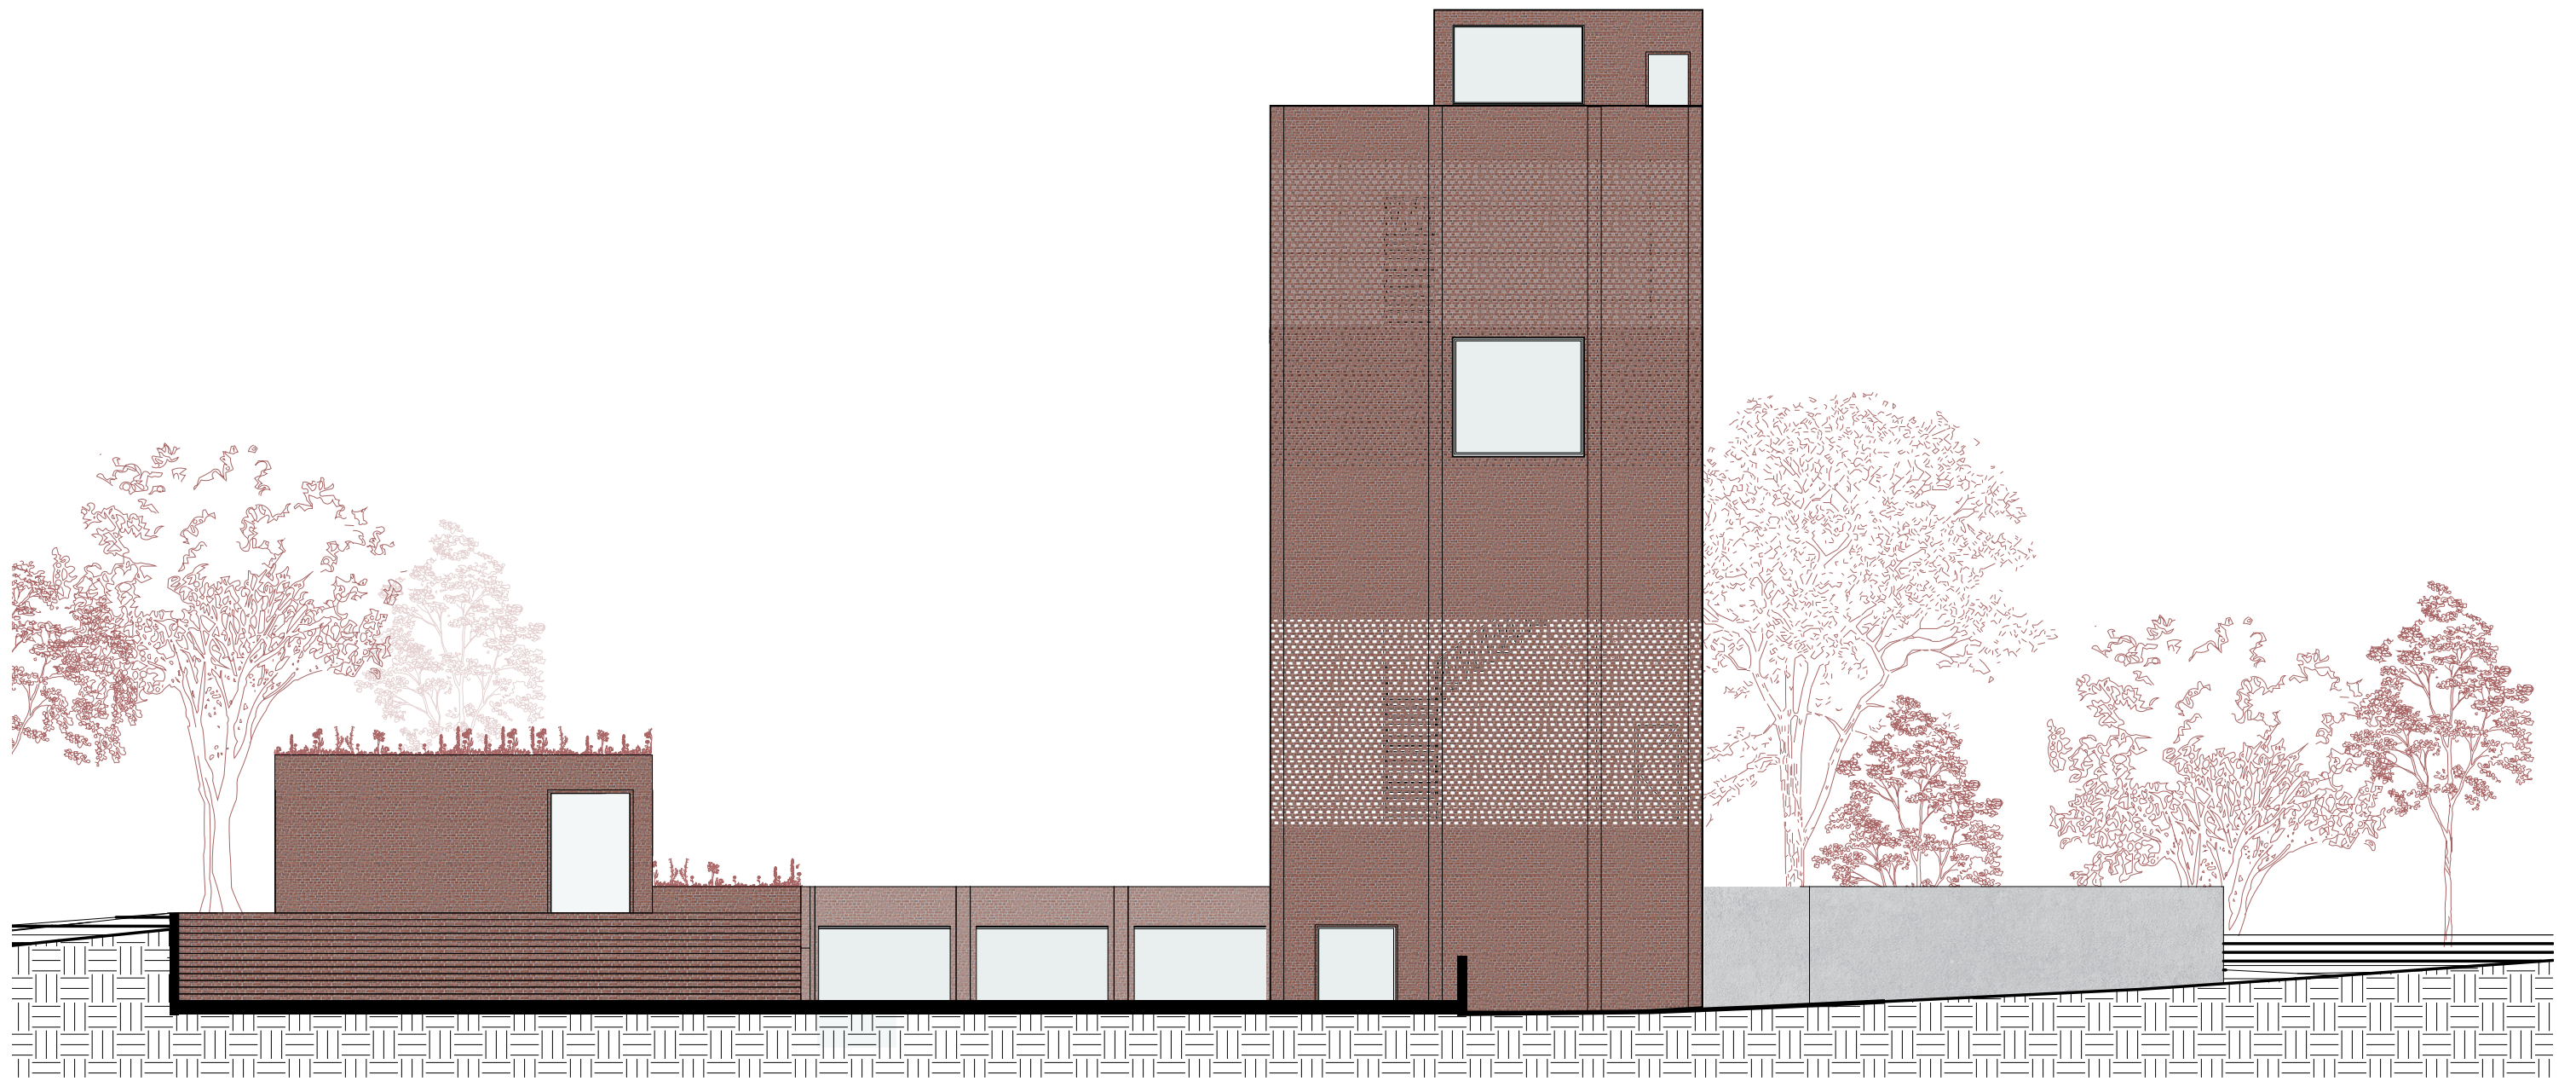


FACADE NORTH

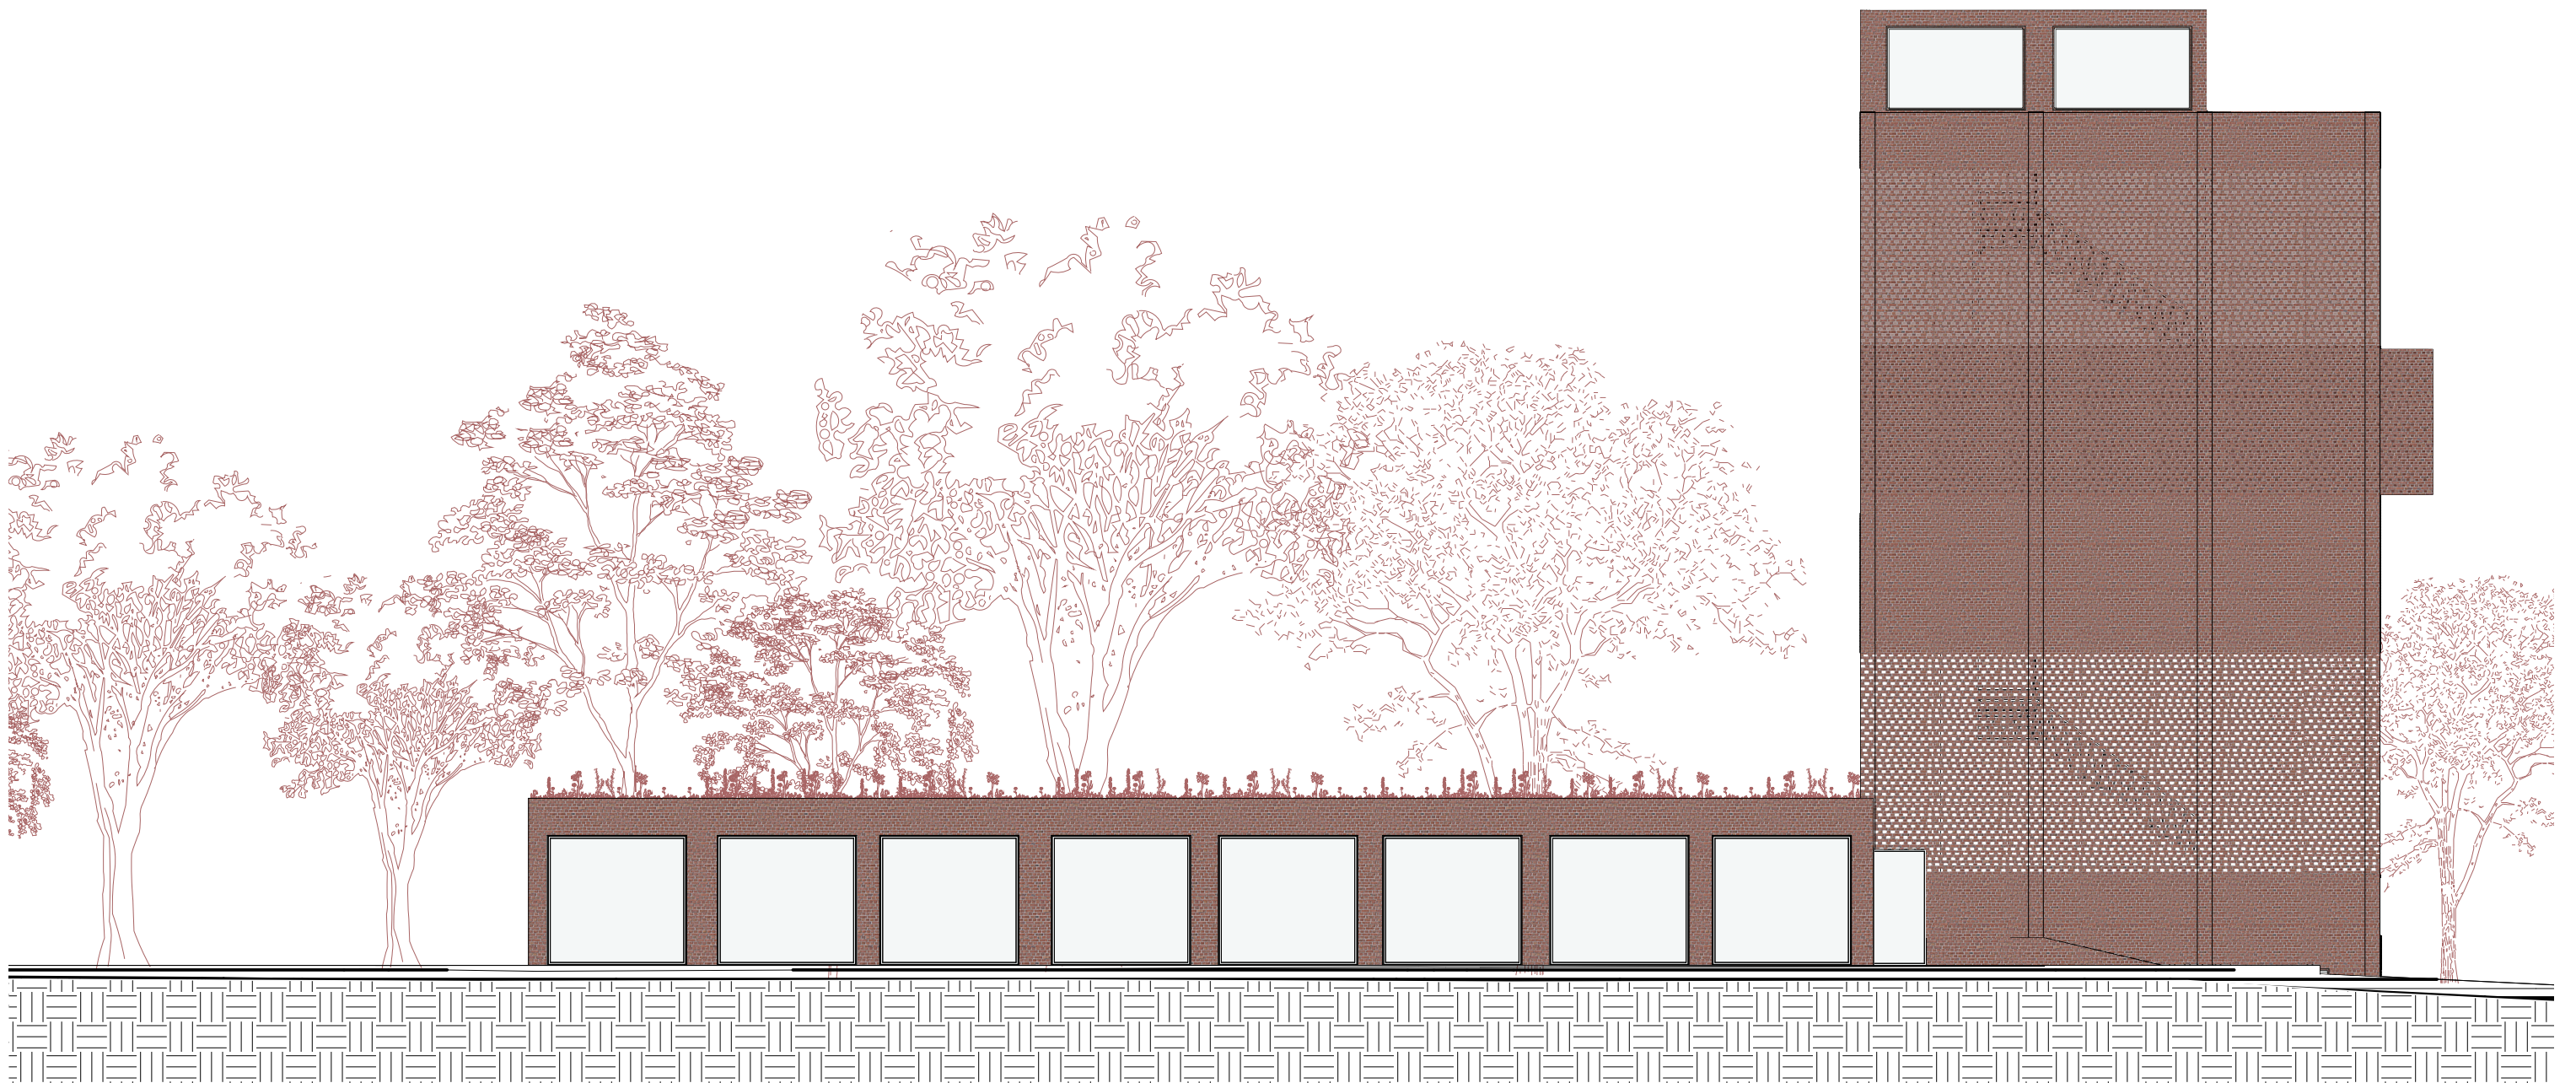

FACADE EAST

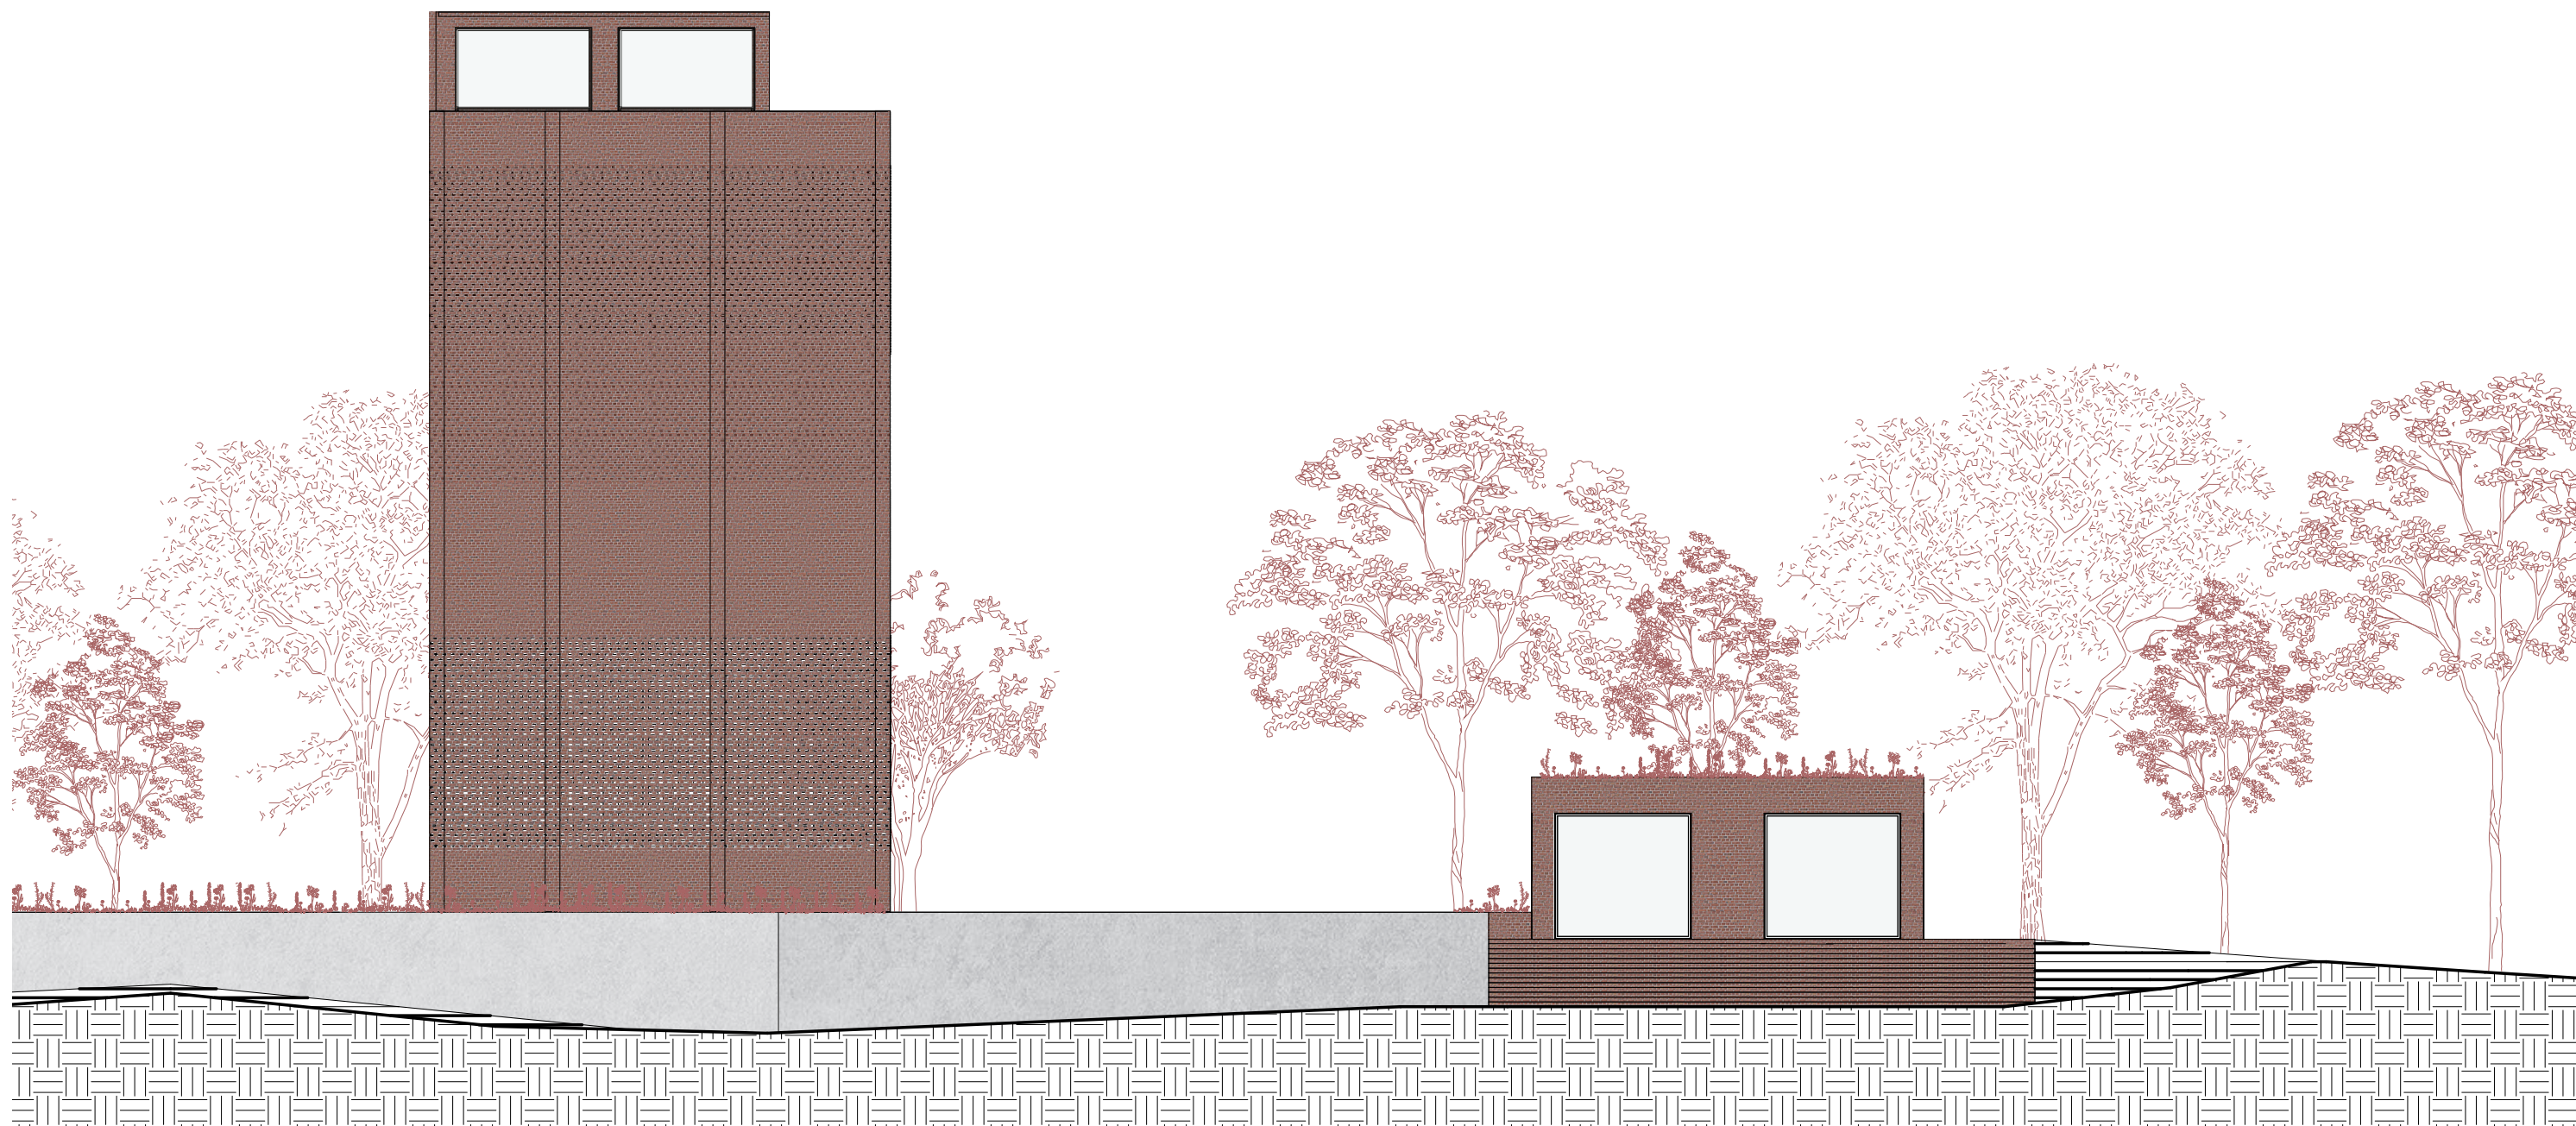


FACADE SOUTH

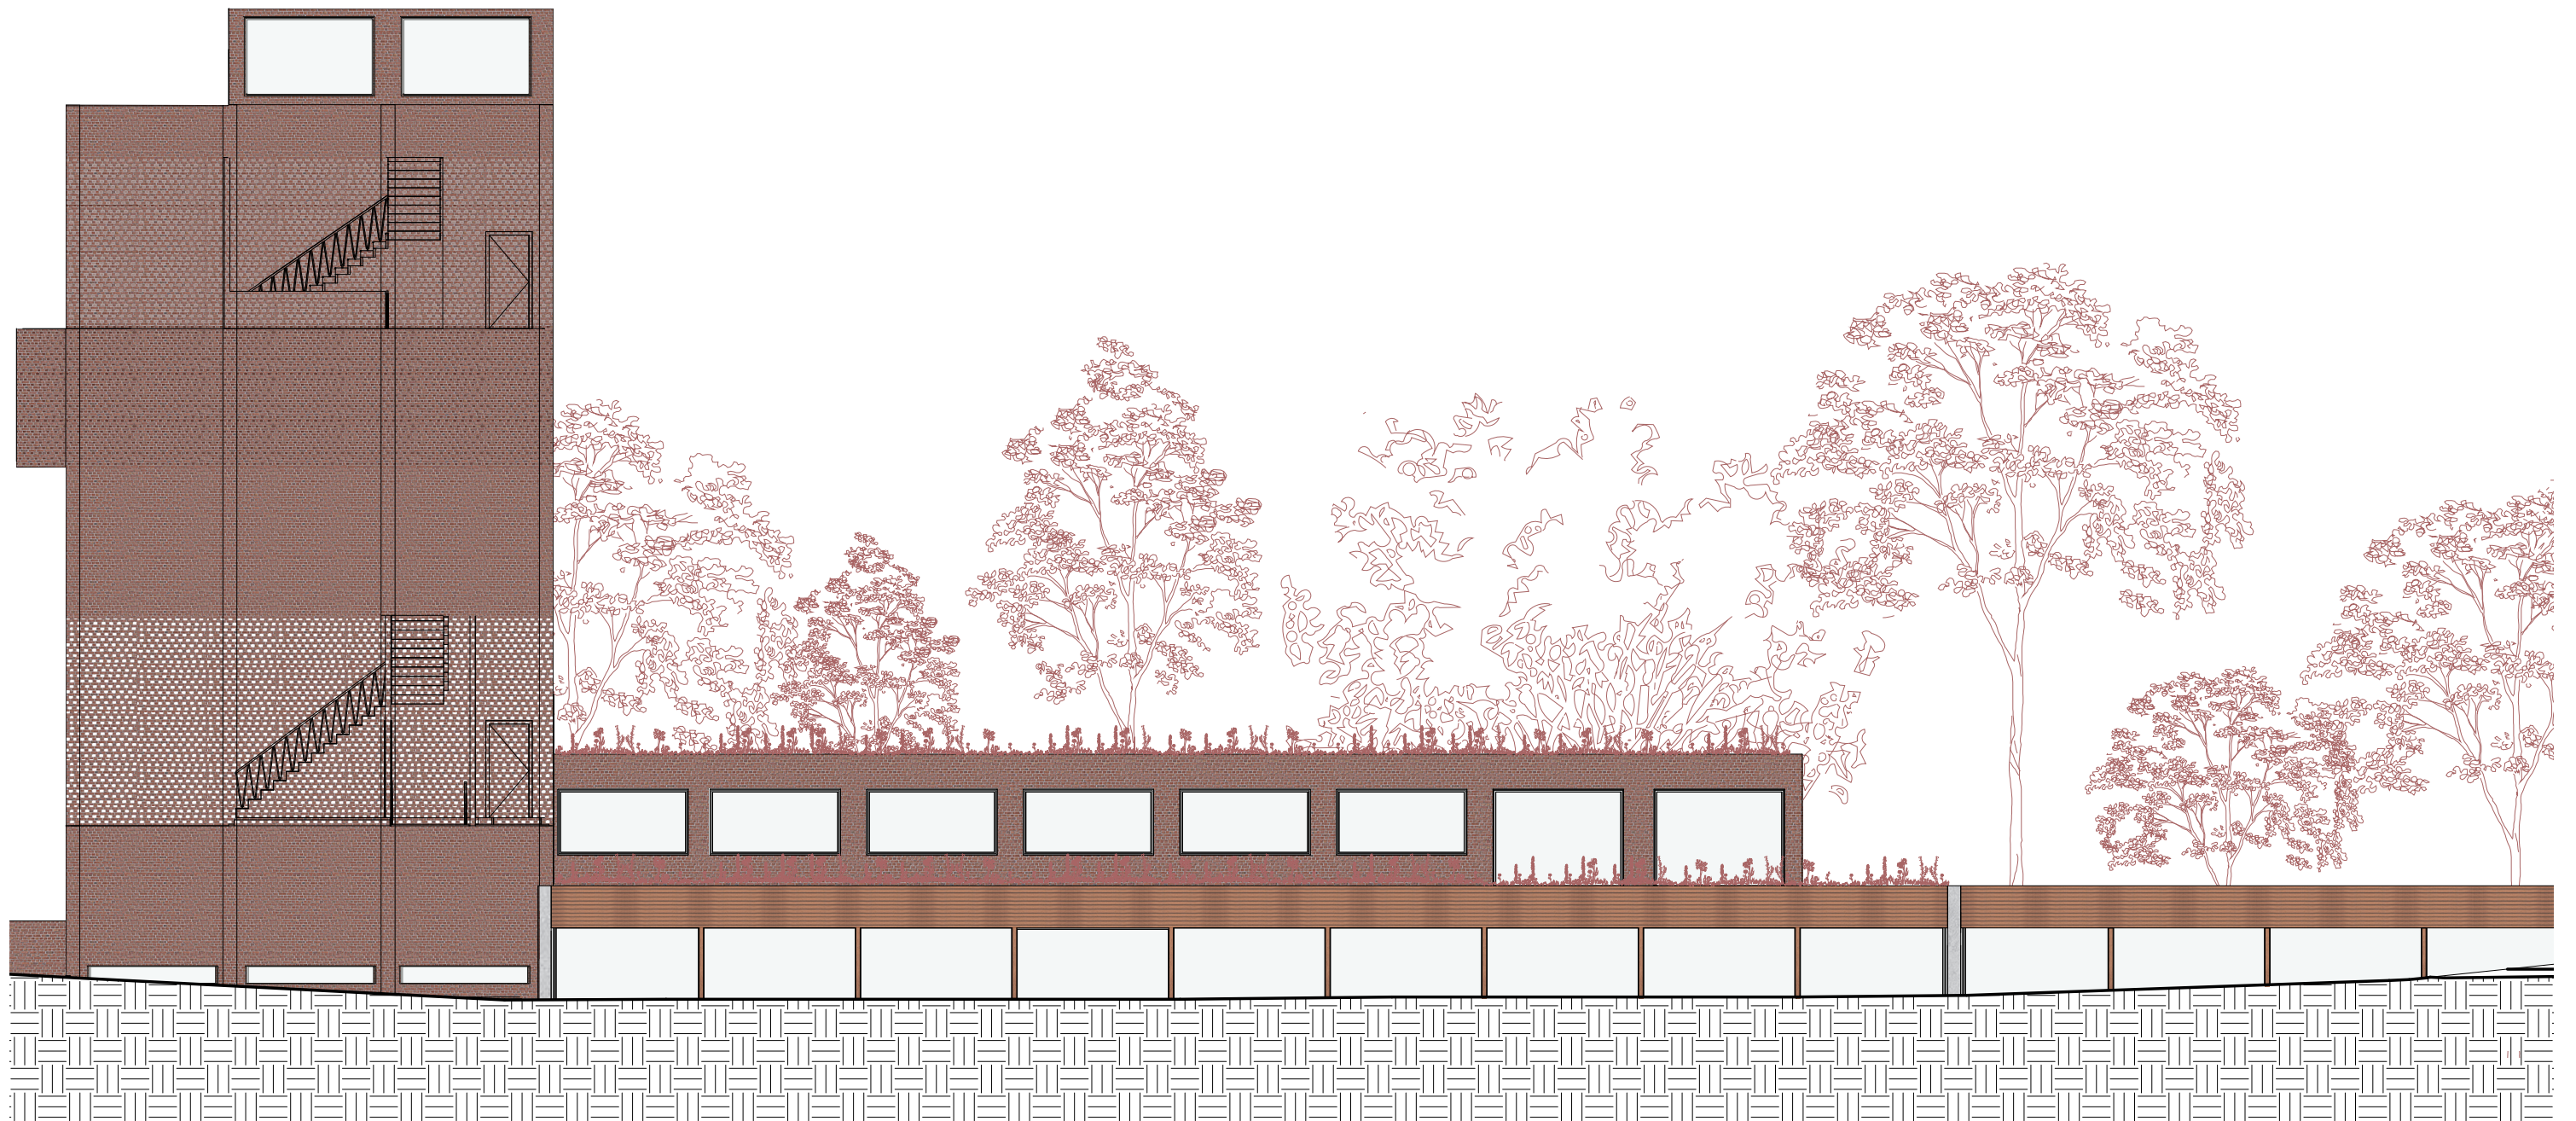

FACADE WEST



SECTION DETAIL

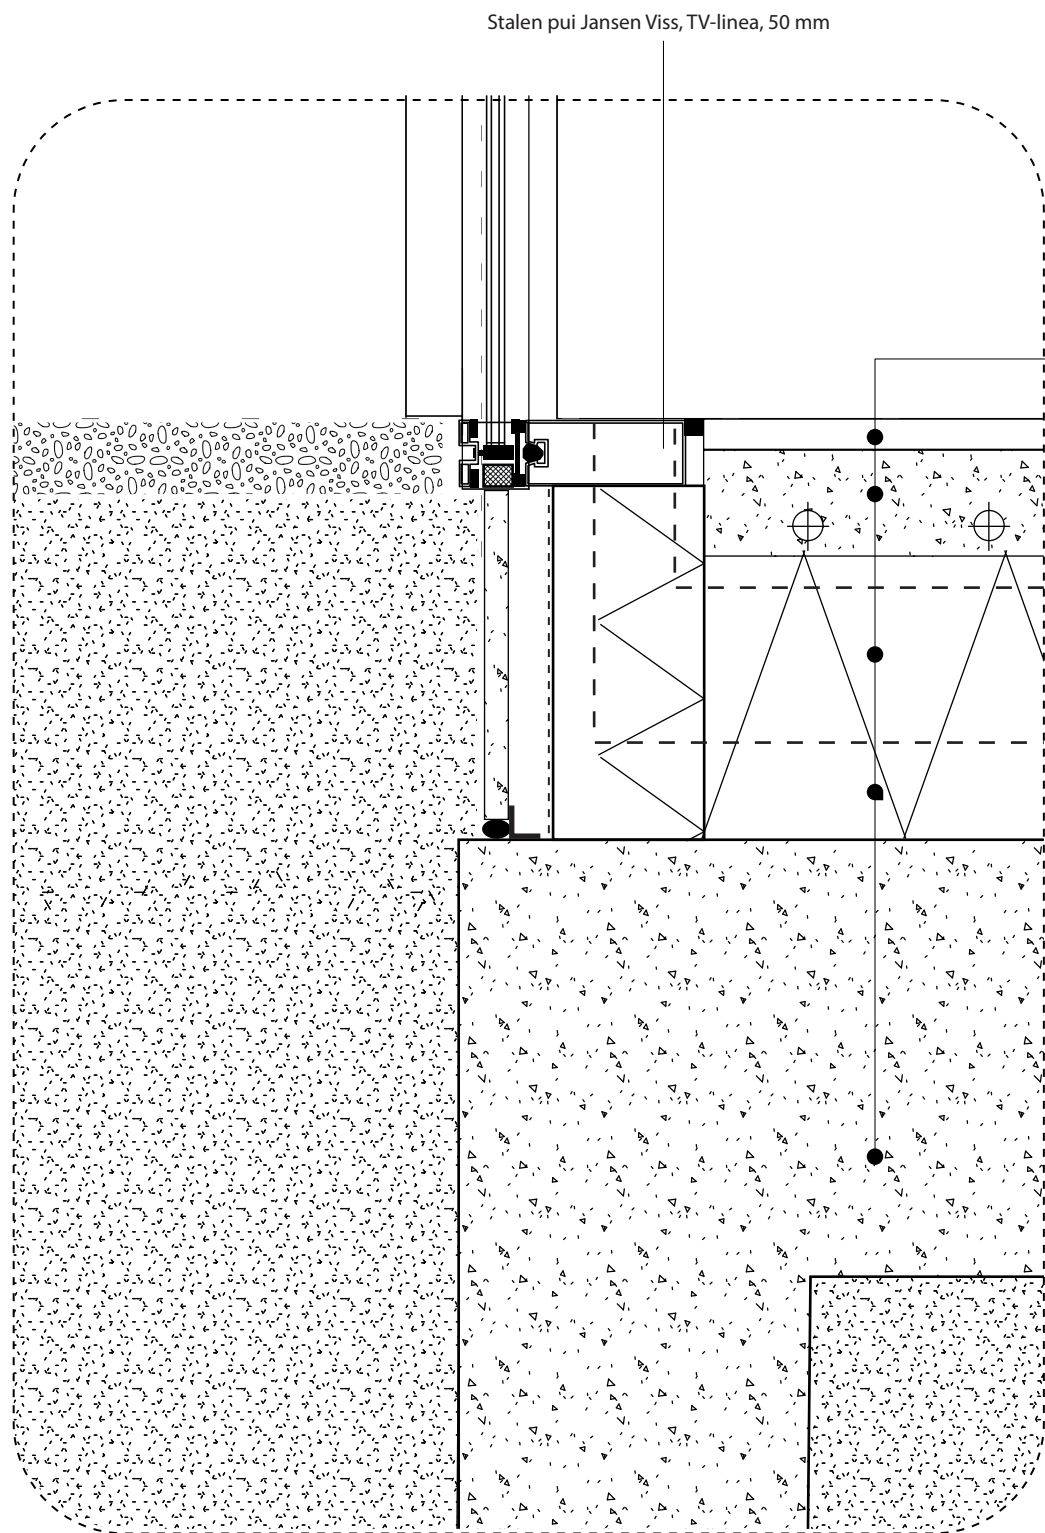


Stalen pui Jansen Viss, TV-linea, 50 mm

Terrazzo 20 mm
Dekvloer 70 mm
Vloerverwarming
Isolatie 190 mm
Luchttoevoerkanaal 100 mm
Betonvloer 300 mm


DETAIL 1

1:5

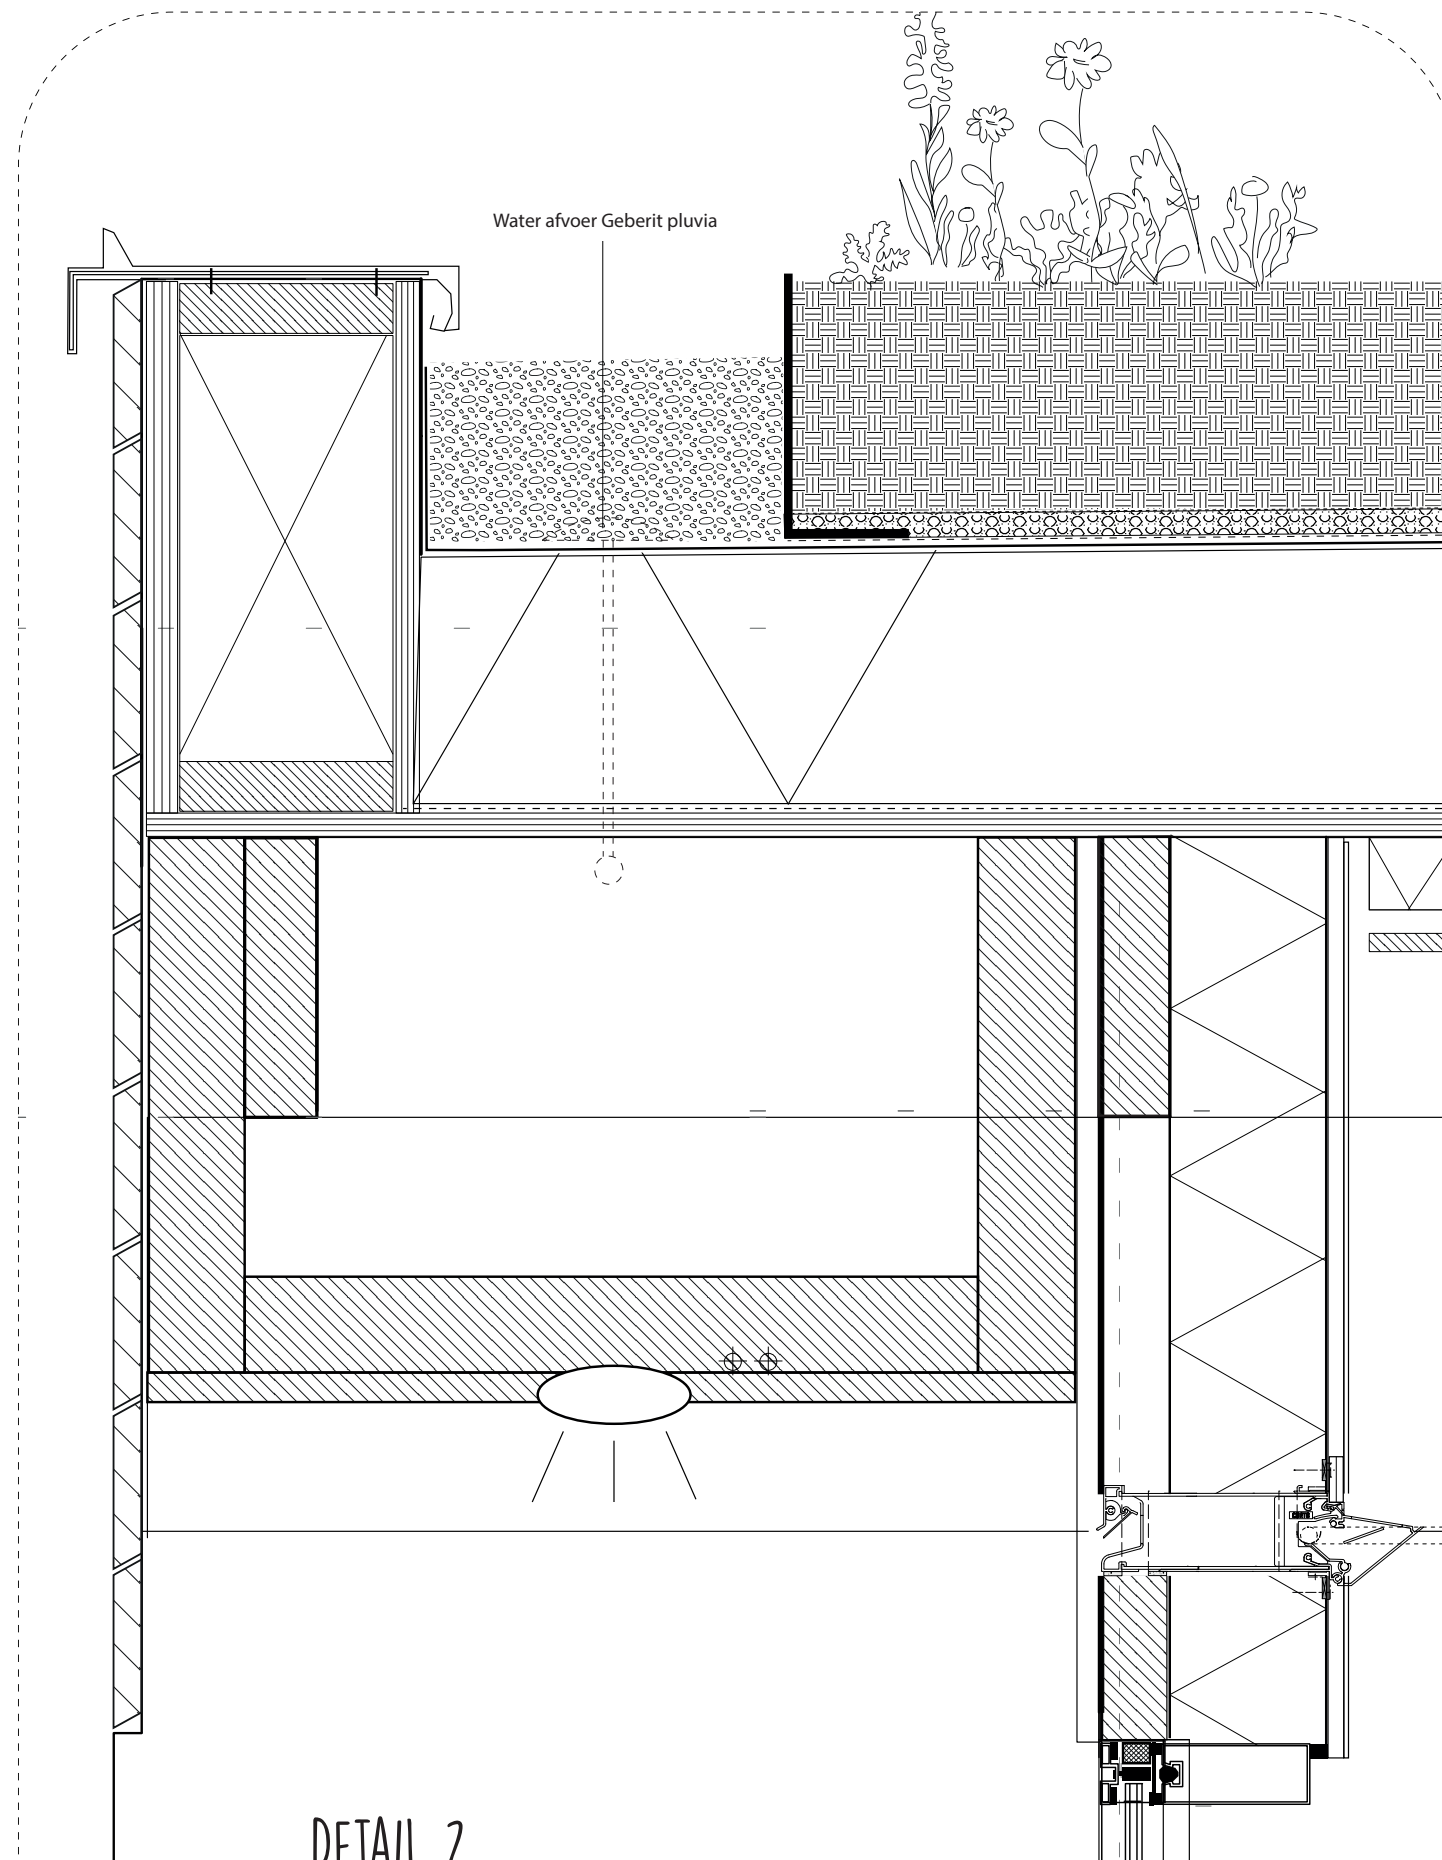

Water afvoer Geberit pluvia

DETAIL 2

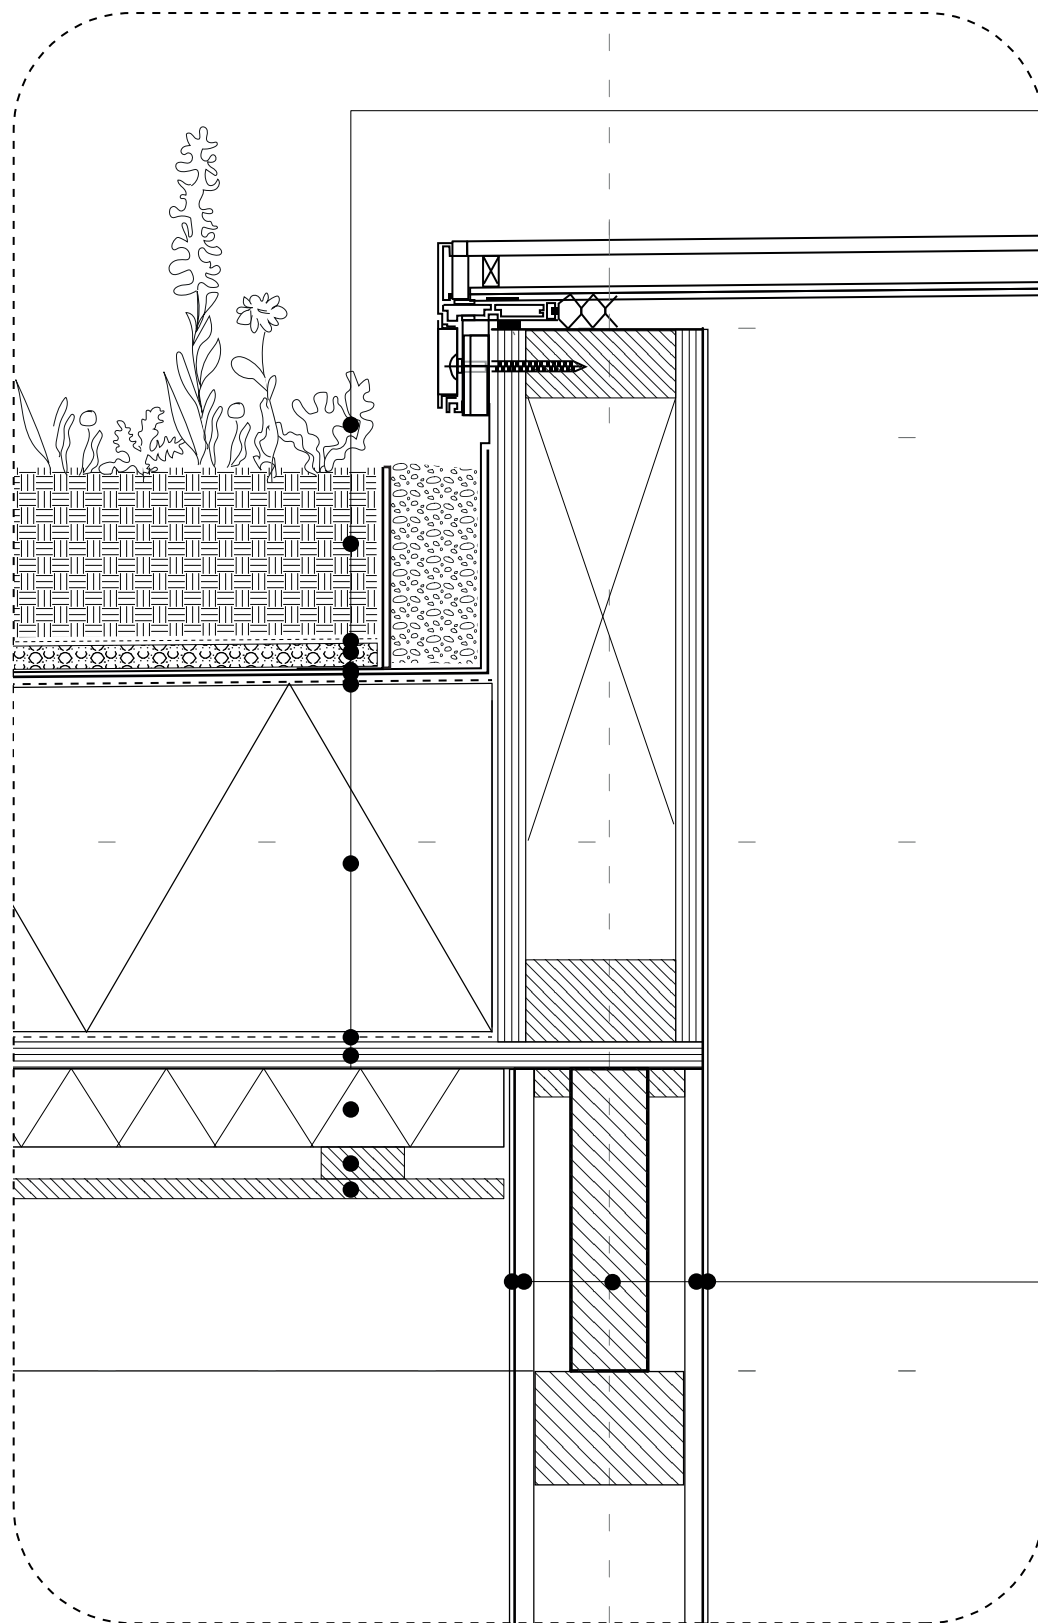


Cruydt hoeck mengsel D2
 Substraat 180mm
 Filter
 Drainage bufferlaag optigrun 400mm
 Worteldoek
 Bitumen
 Isolatie 220mm + afschot
 Dampremmende folie
 Kertoripa 18 mm
 Geluidsisolatie 50 mm
 Raggels (hout) 18x45 mm
 Plafond, houten latten

Stucwerk 1,5 mm
 Gipsplaat 6,5 mm
 Secundaire balk 3600x51x200mm
 (h.o.h 600mm)
 Gipsplaat 6,5 mm
 Stucwerk 1,5 mm

DETAIL 3

1:5

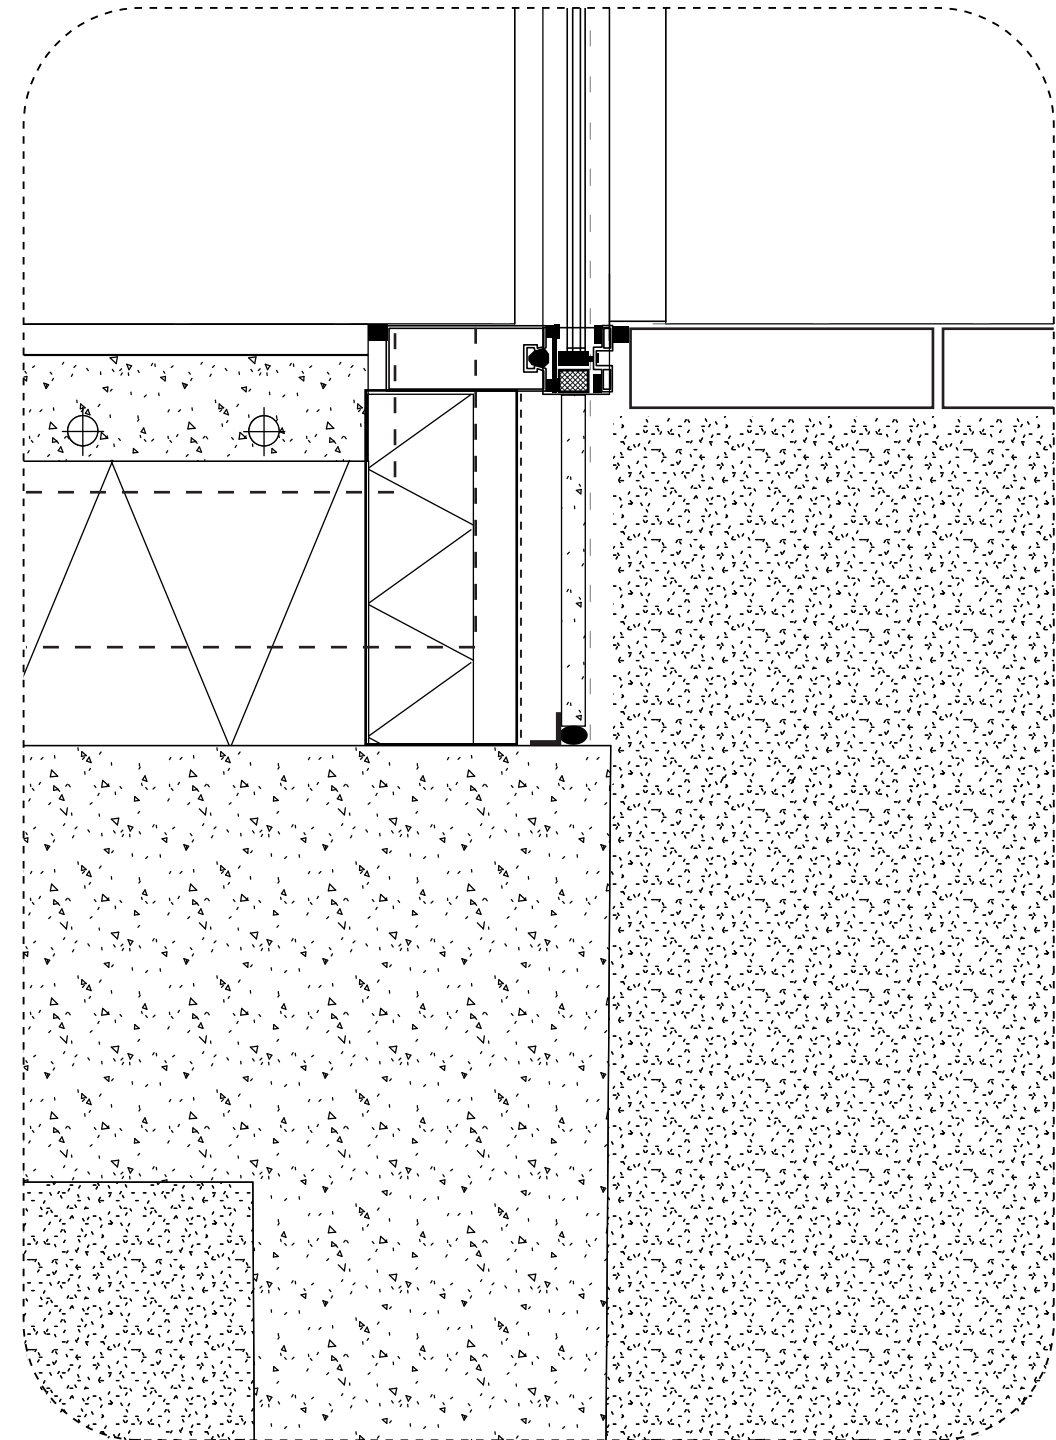

DETAIL 4

1:5

