



P5. DRAWING SET

DO NOT MIND THE GAP
DO WANDER

Milan Stazione Centrale
Camille Pollet
04/07/2025



EXISTING 1:10000

Train station

Library

Opera

Courthouse


Hospital

University


Museum

Airport


SITEPLAN 1:200

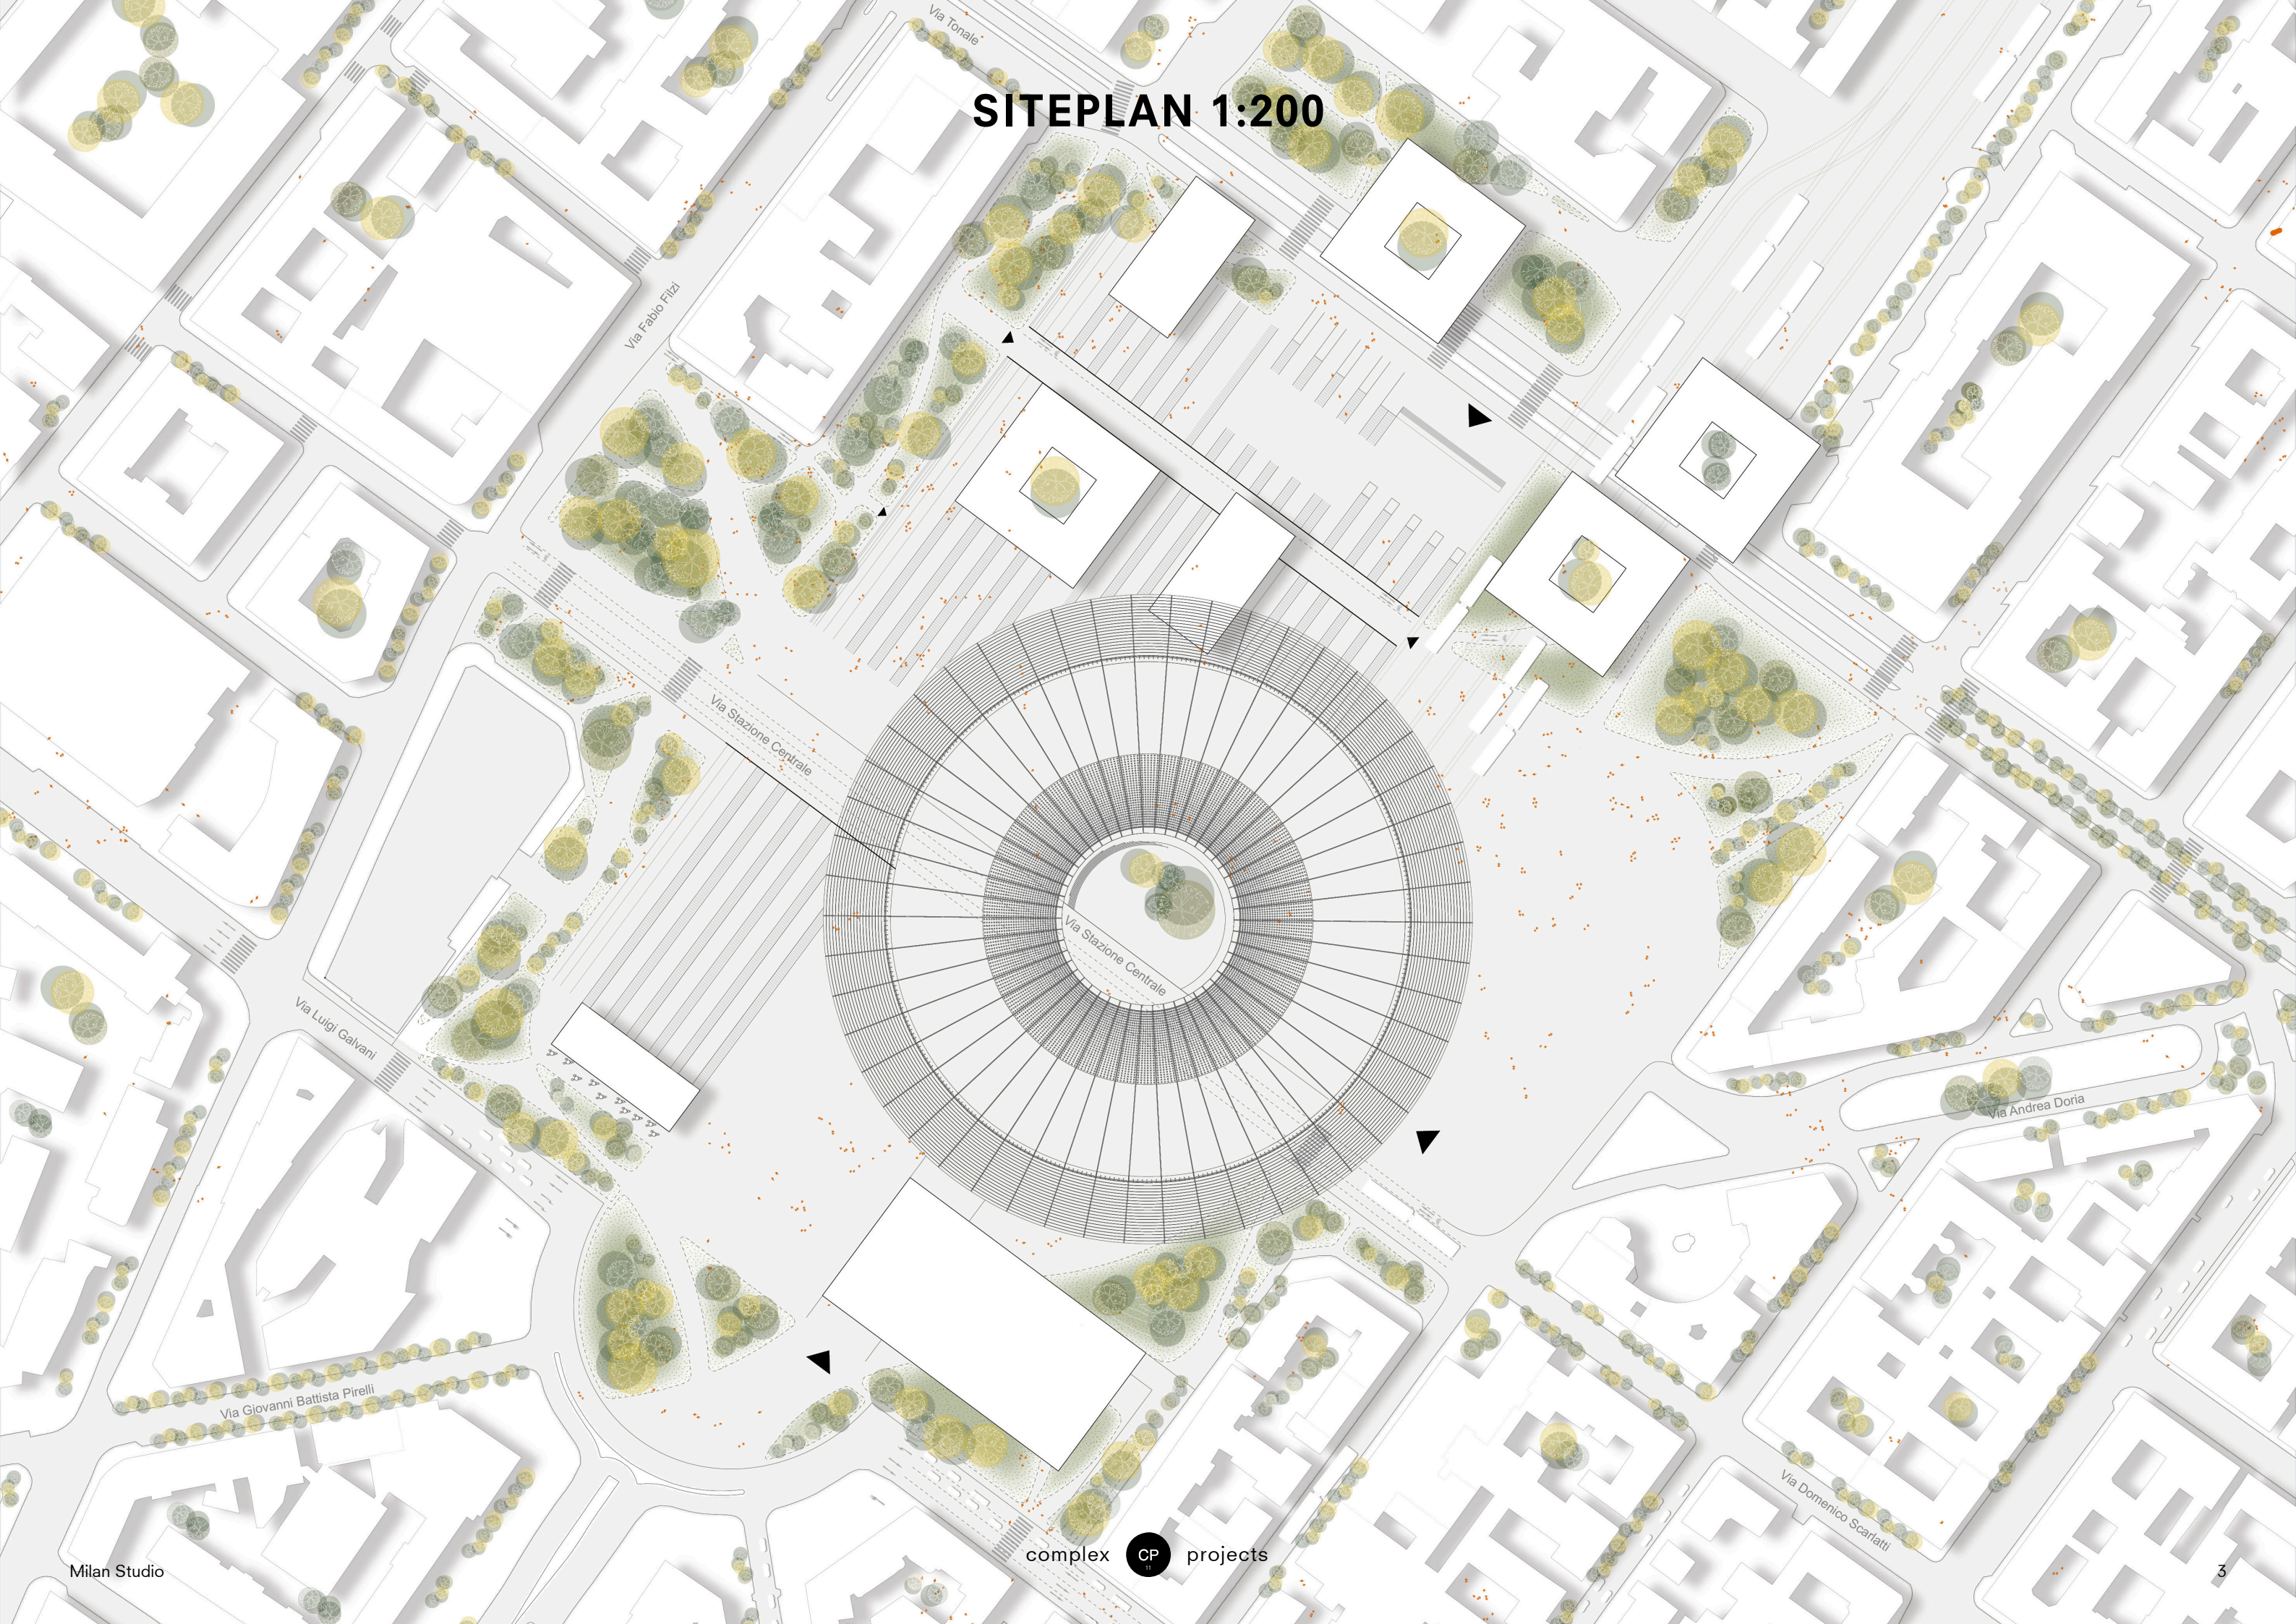

-2 1:200

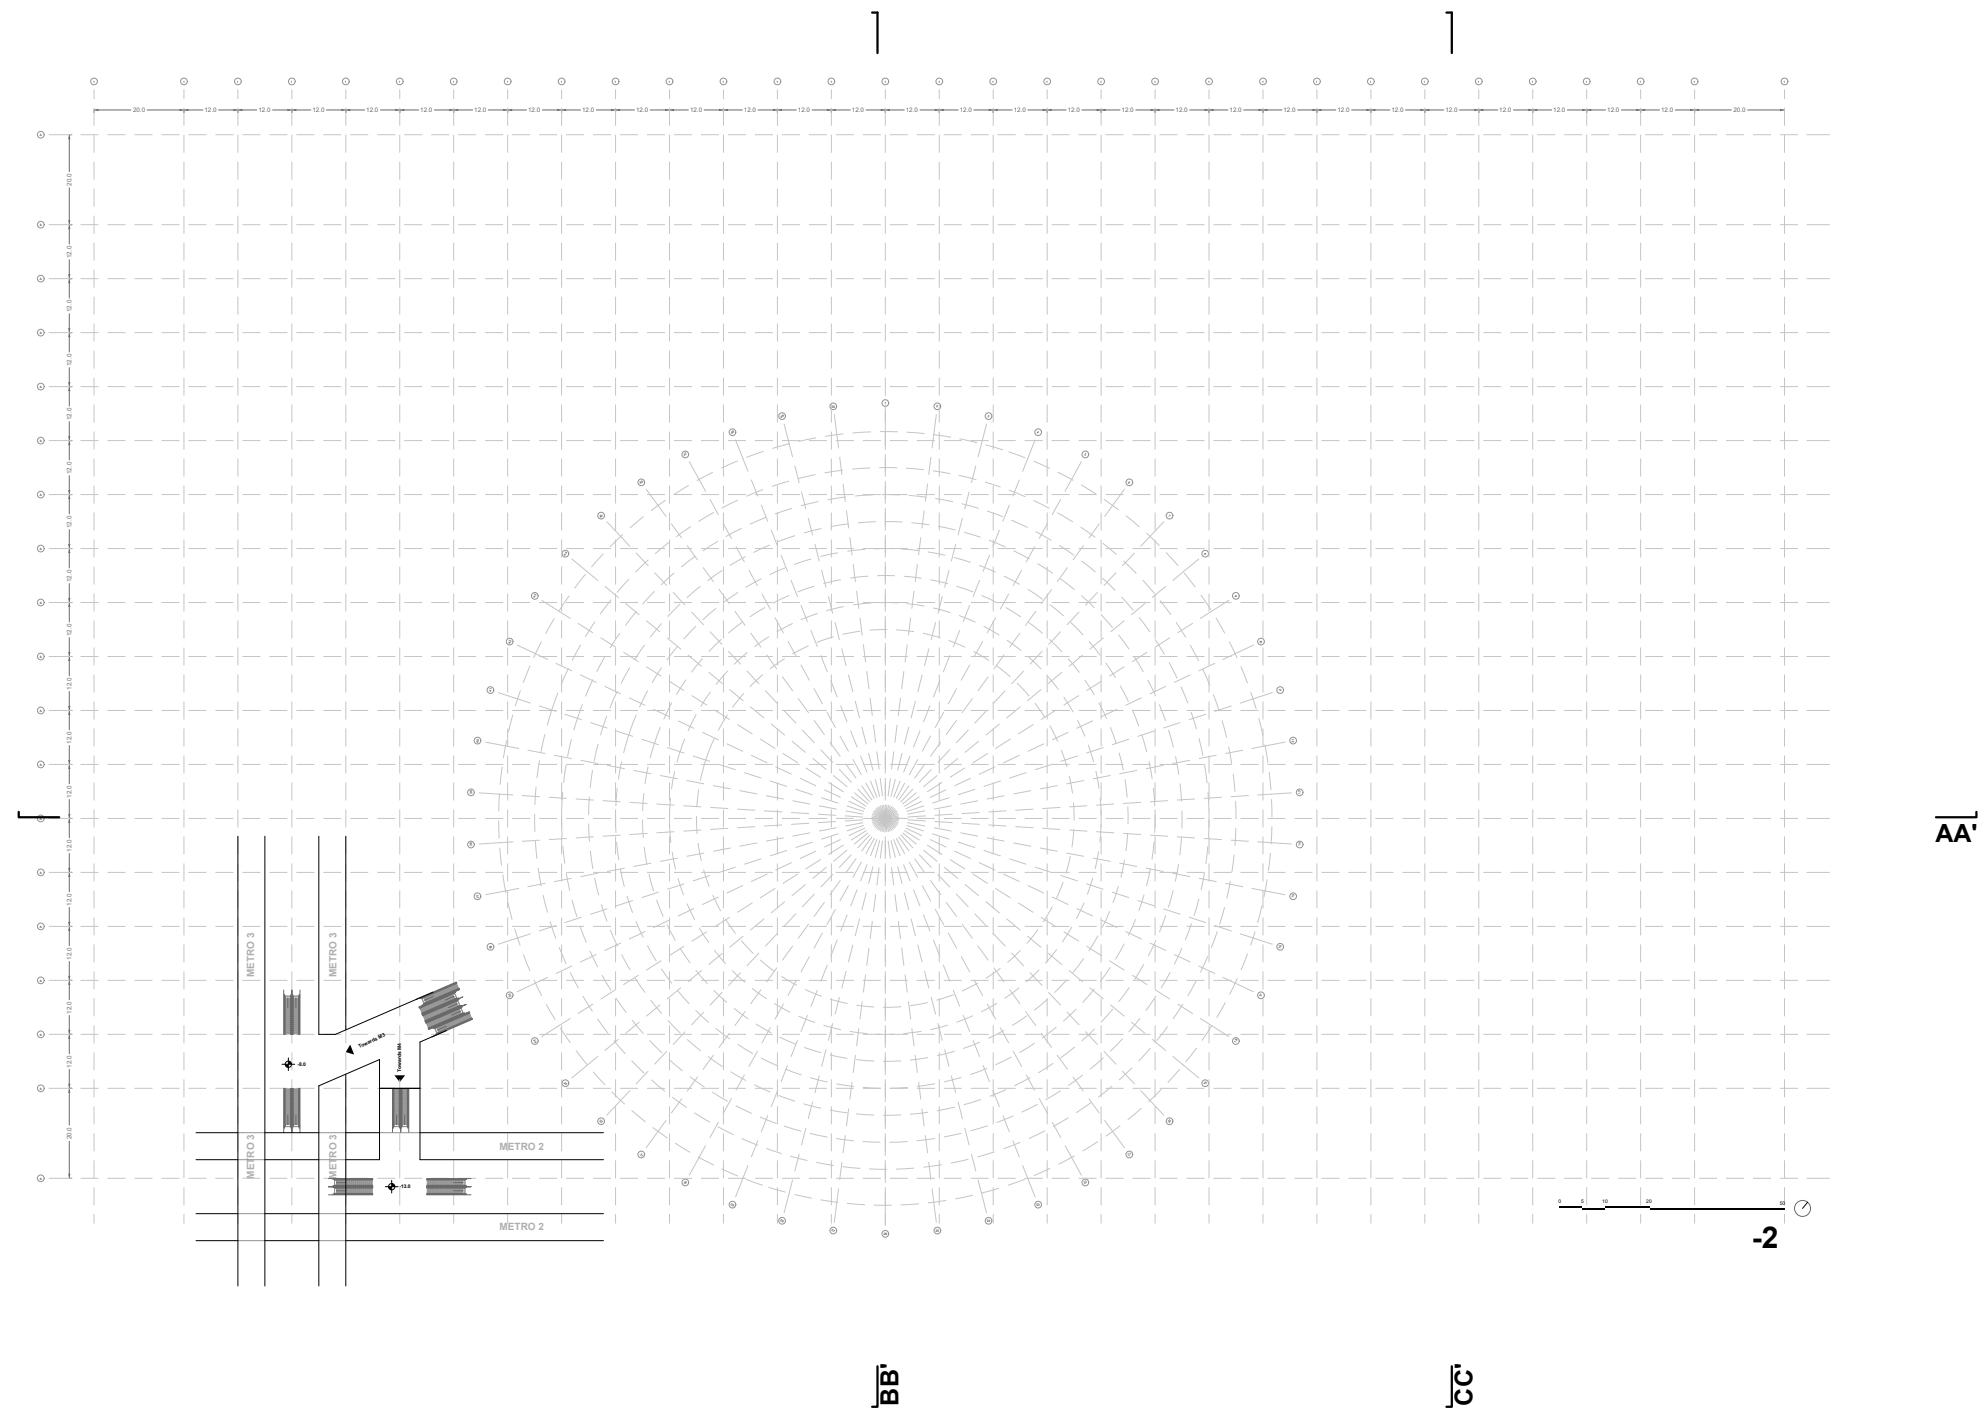


-1 1:200

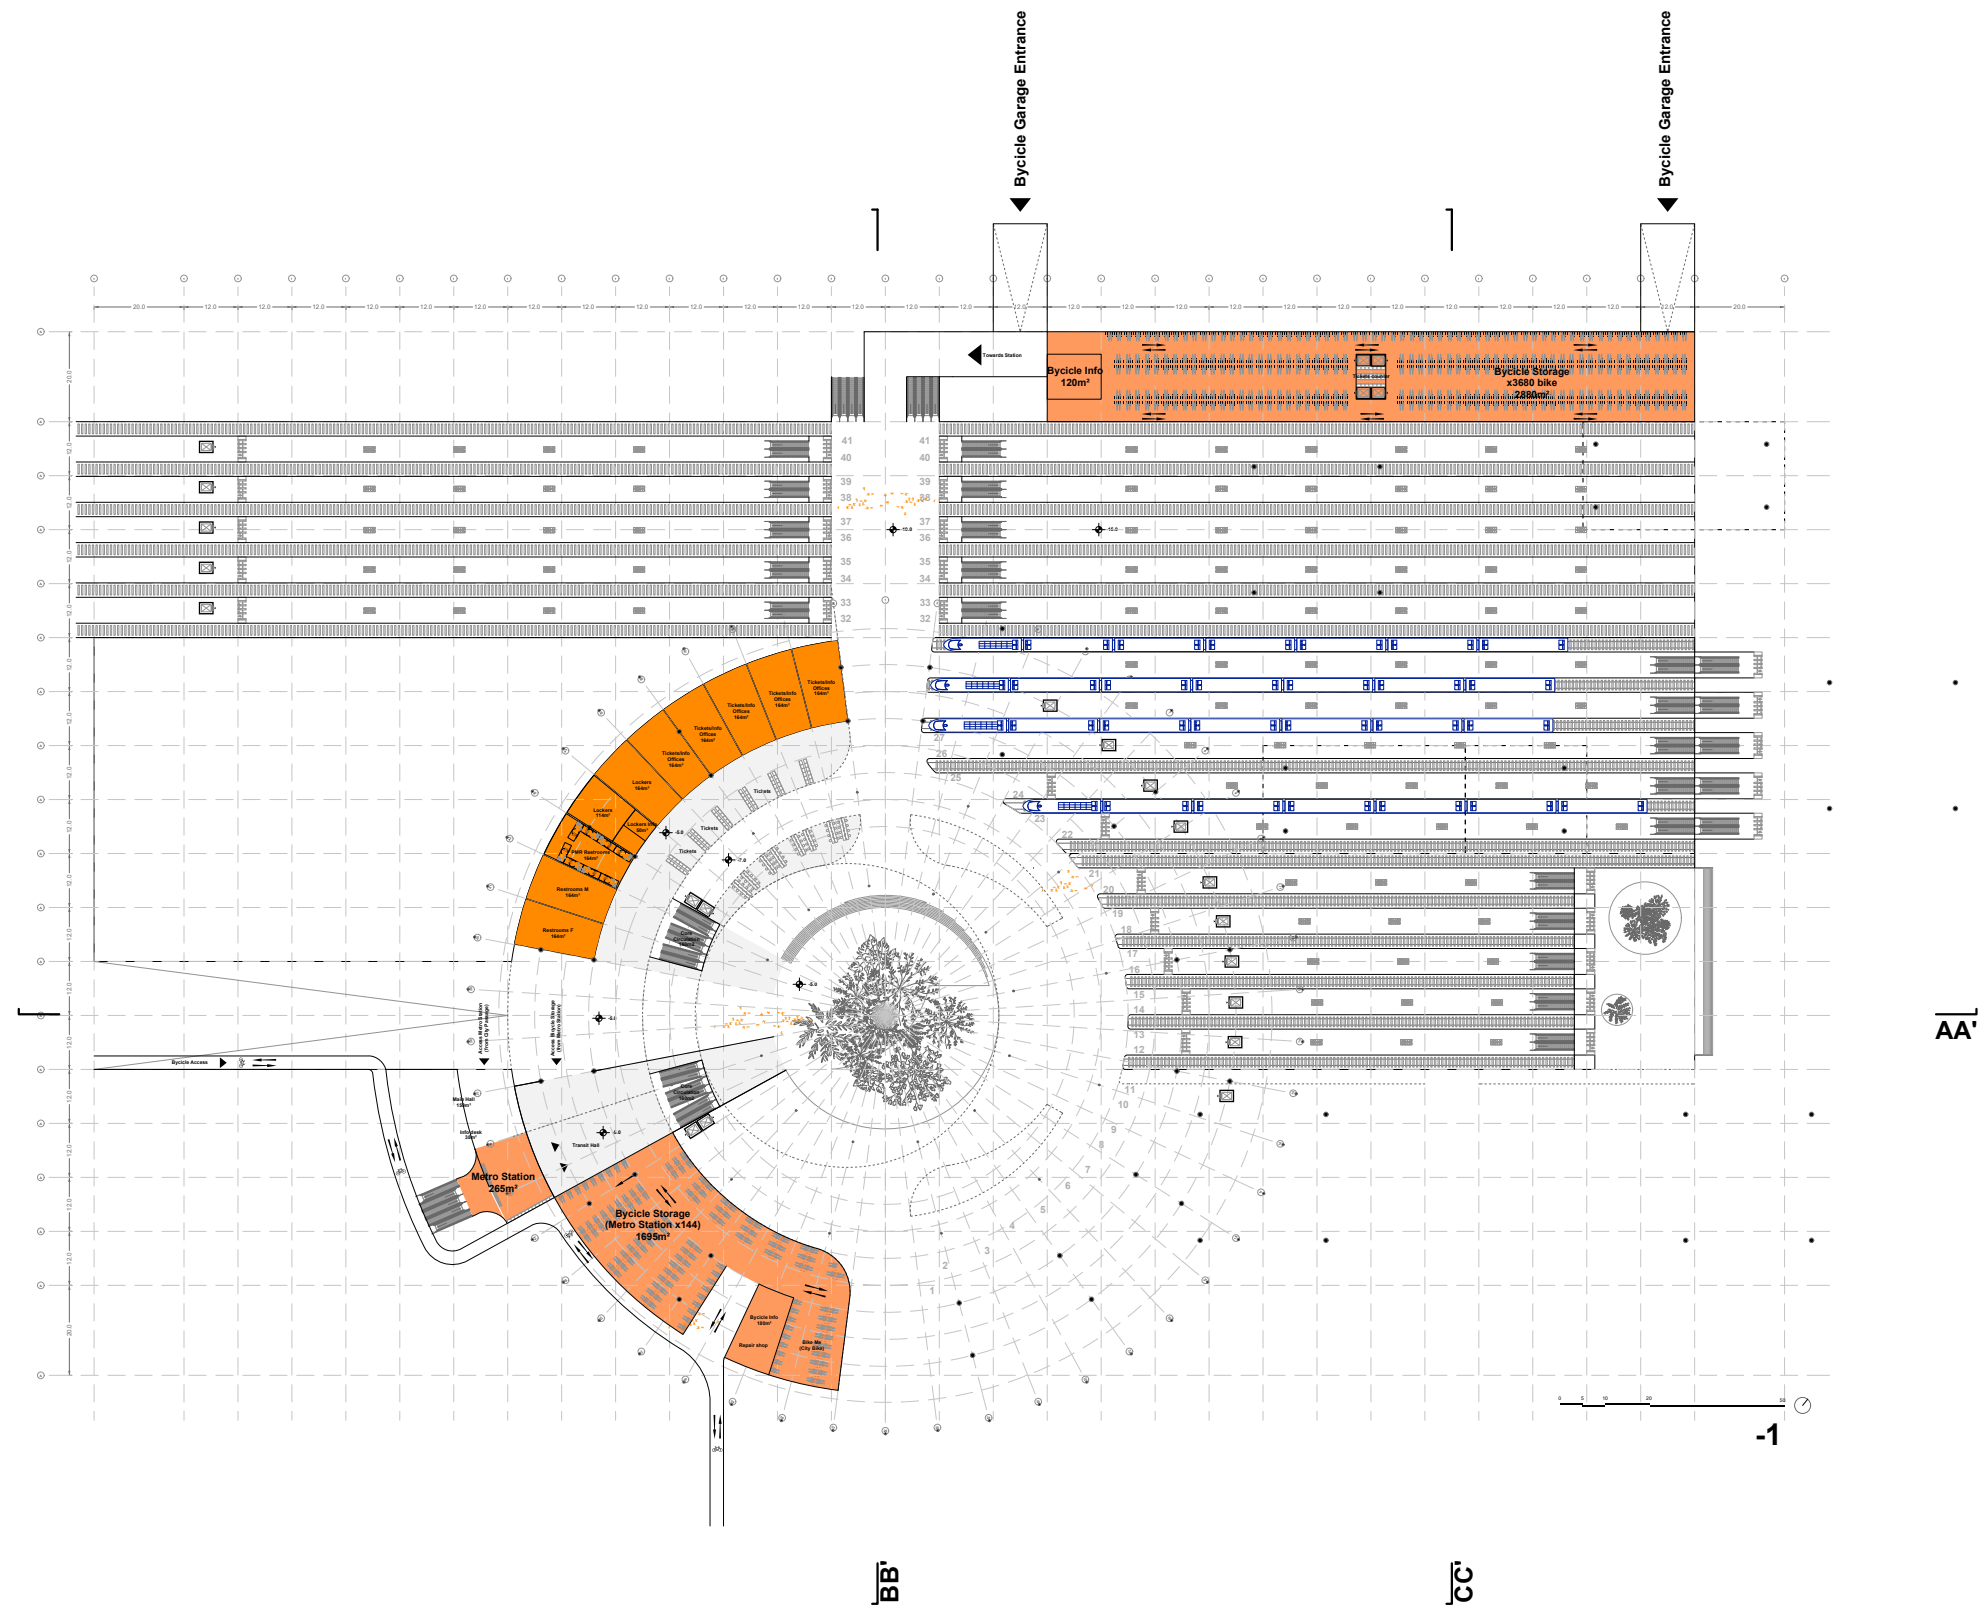

GROUND FLOOR PLAN 1:200

Via Fabio Filzi

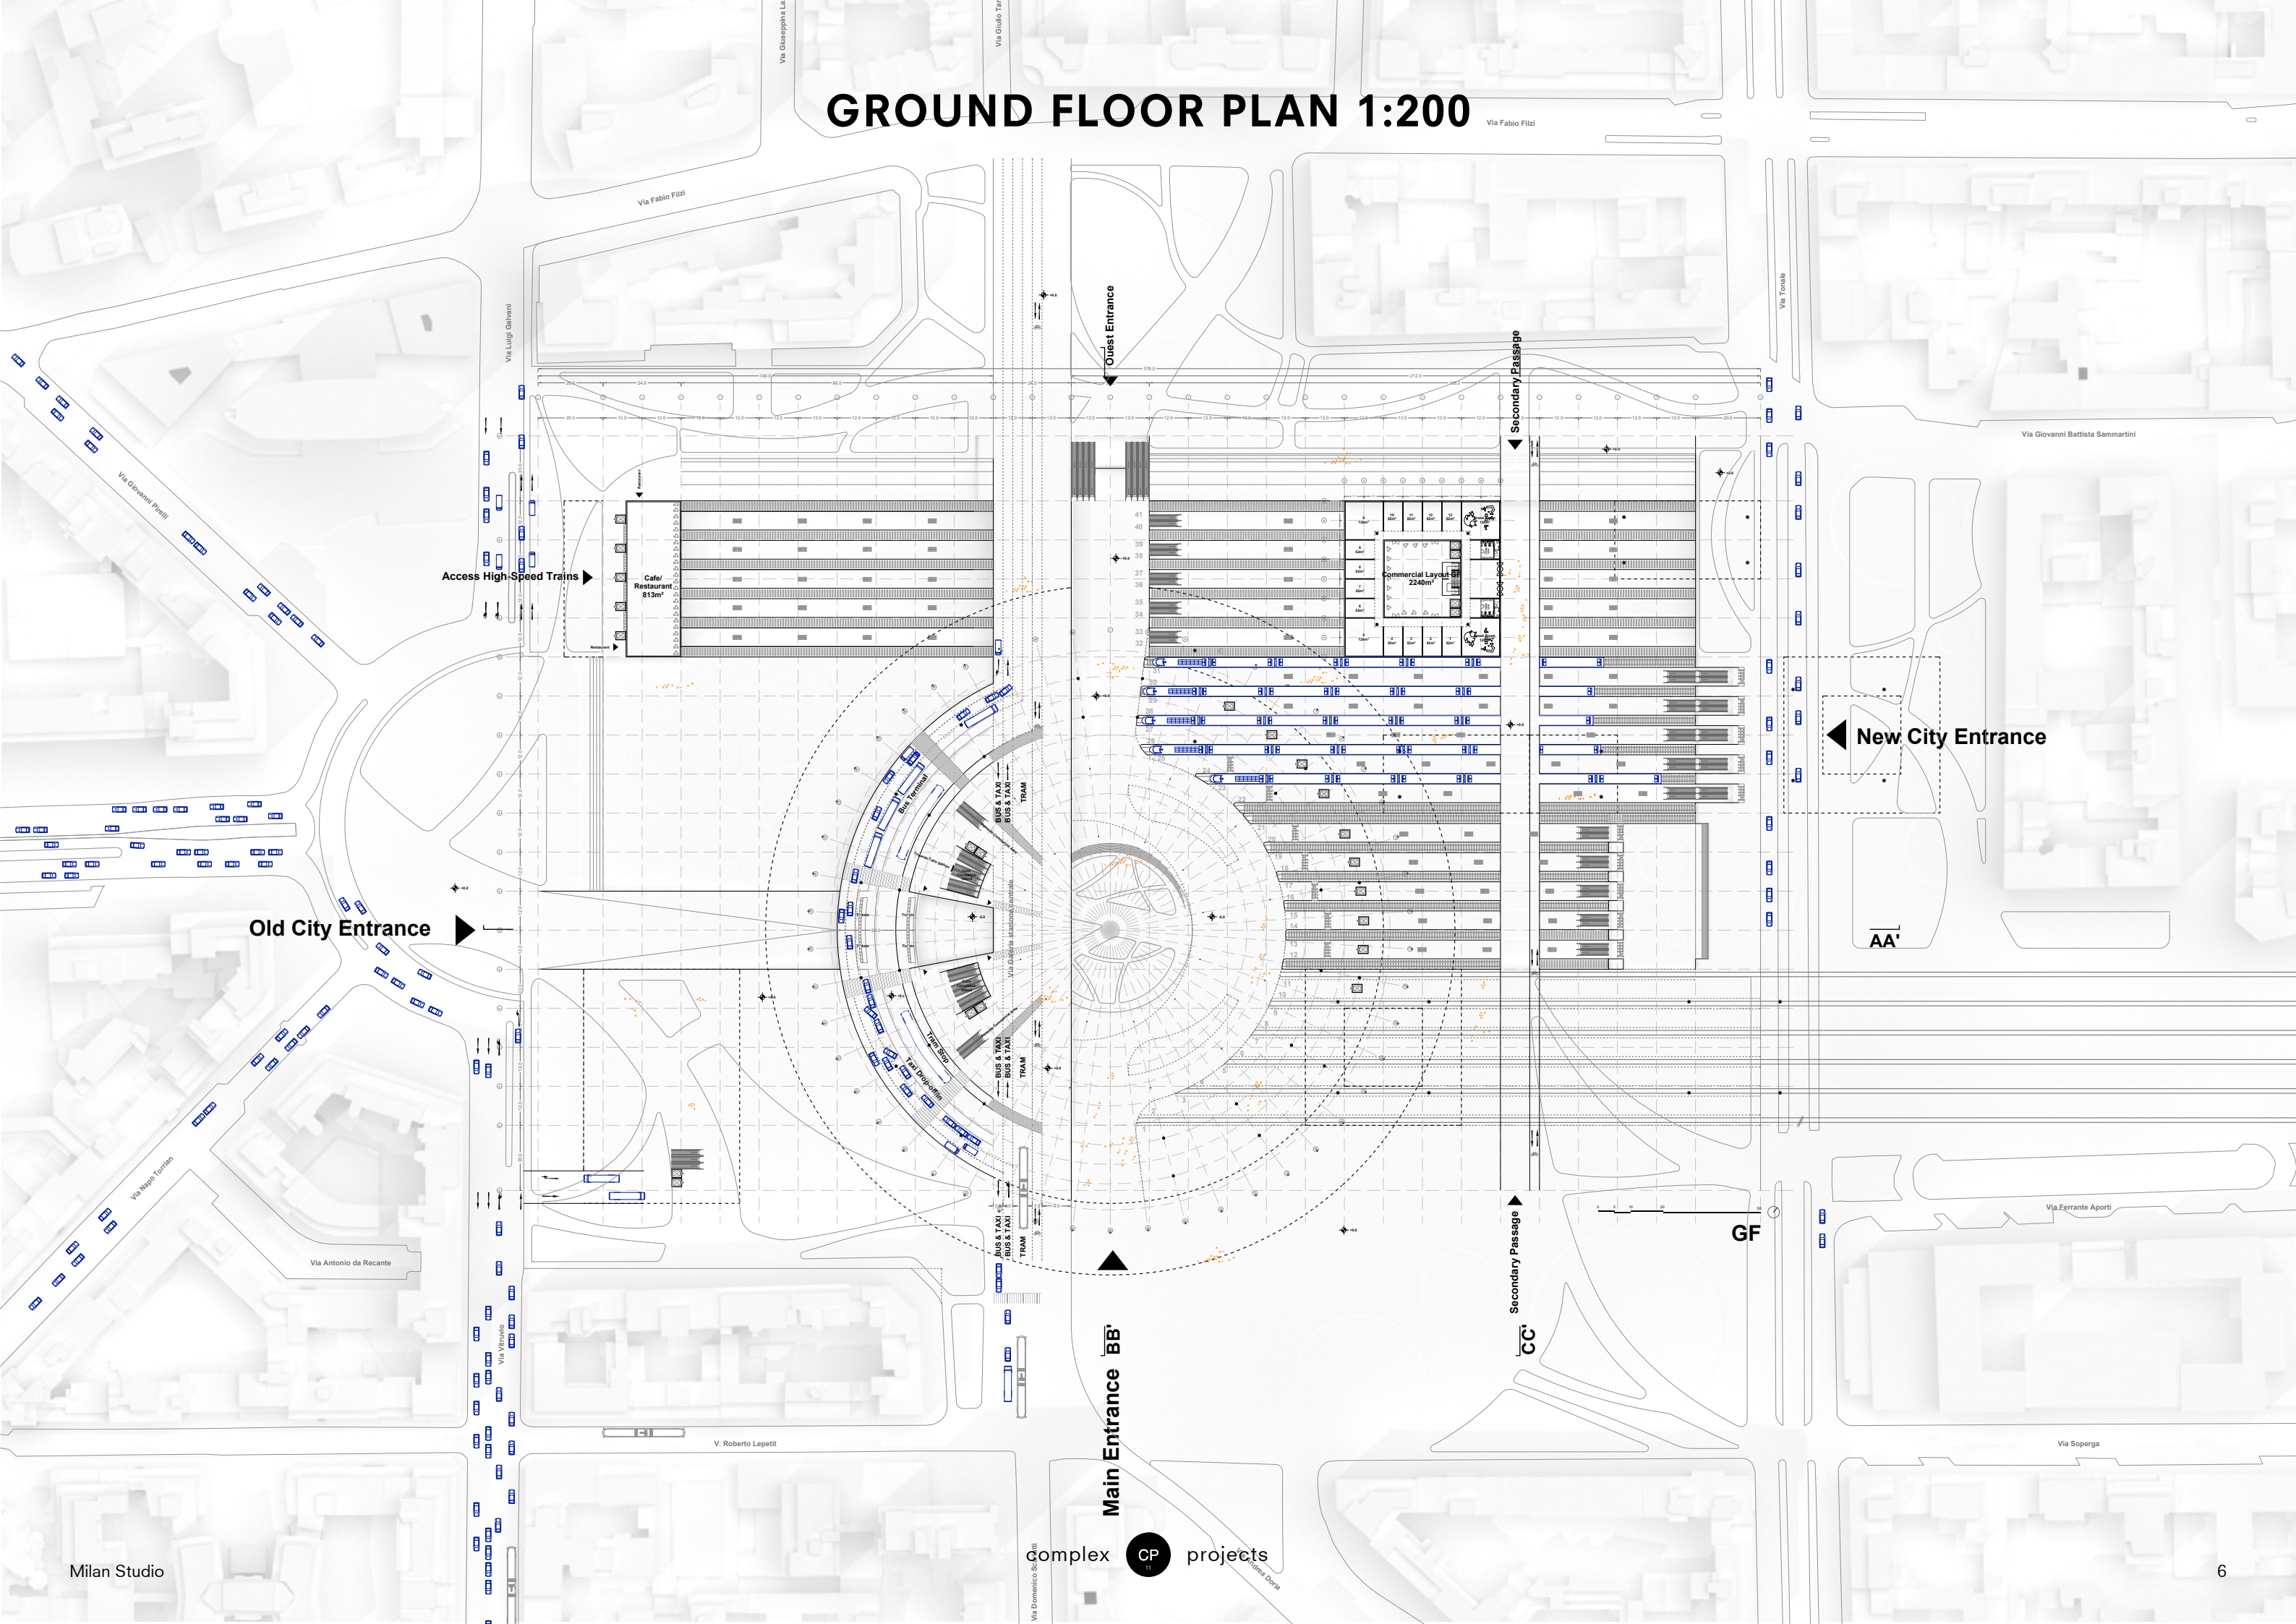

Old City Entrance

Access High-Speed Trains

Cafe/
Restaurant
813m²

Main Entrance BB'

Secondary Passage


Secondary Passage

New City Entrance


AA'

GF


+1 1:200

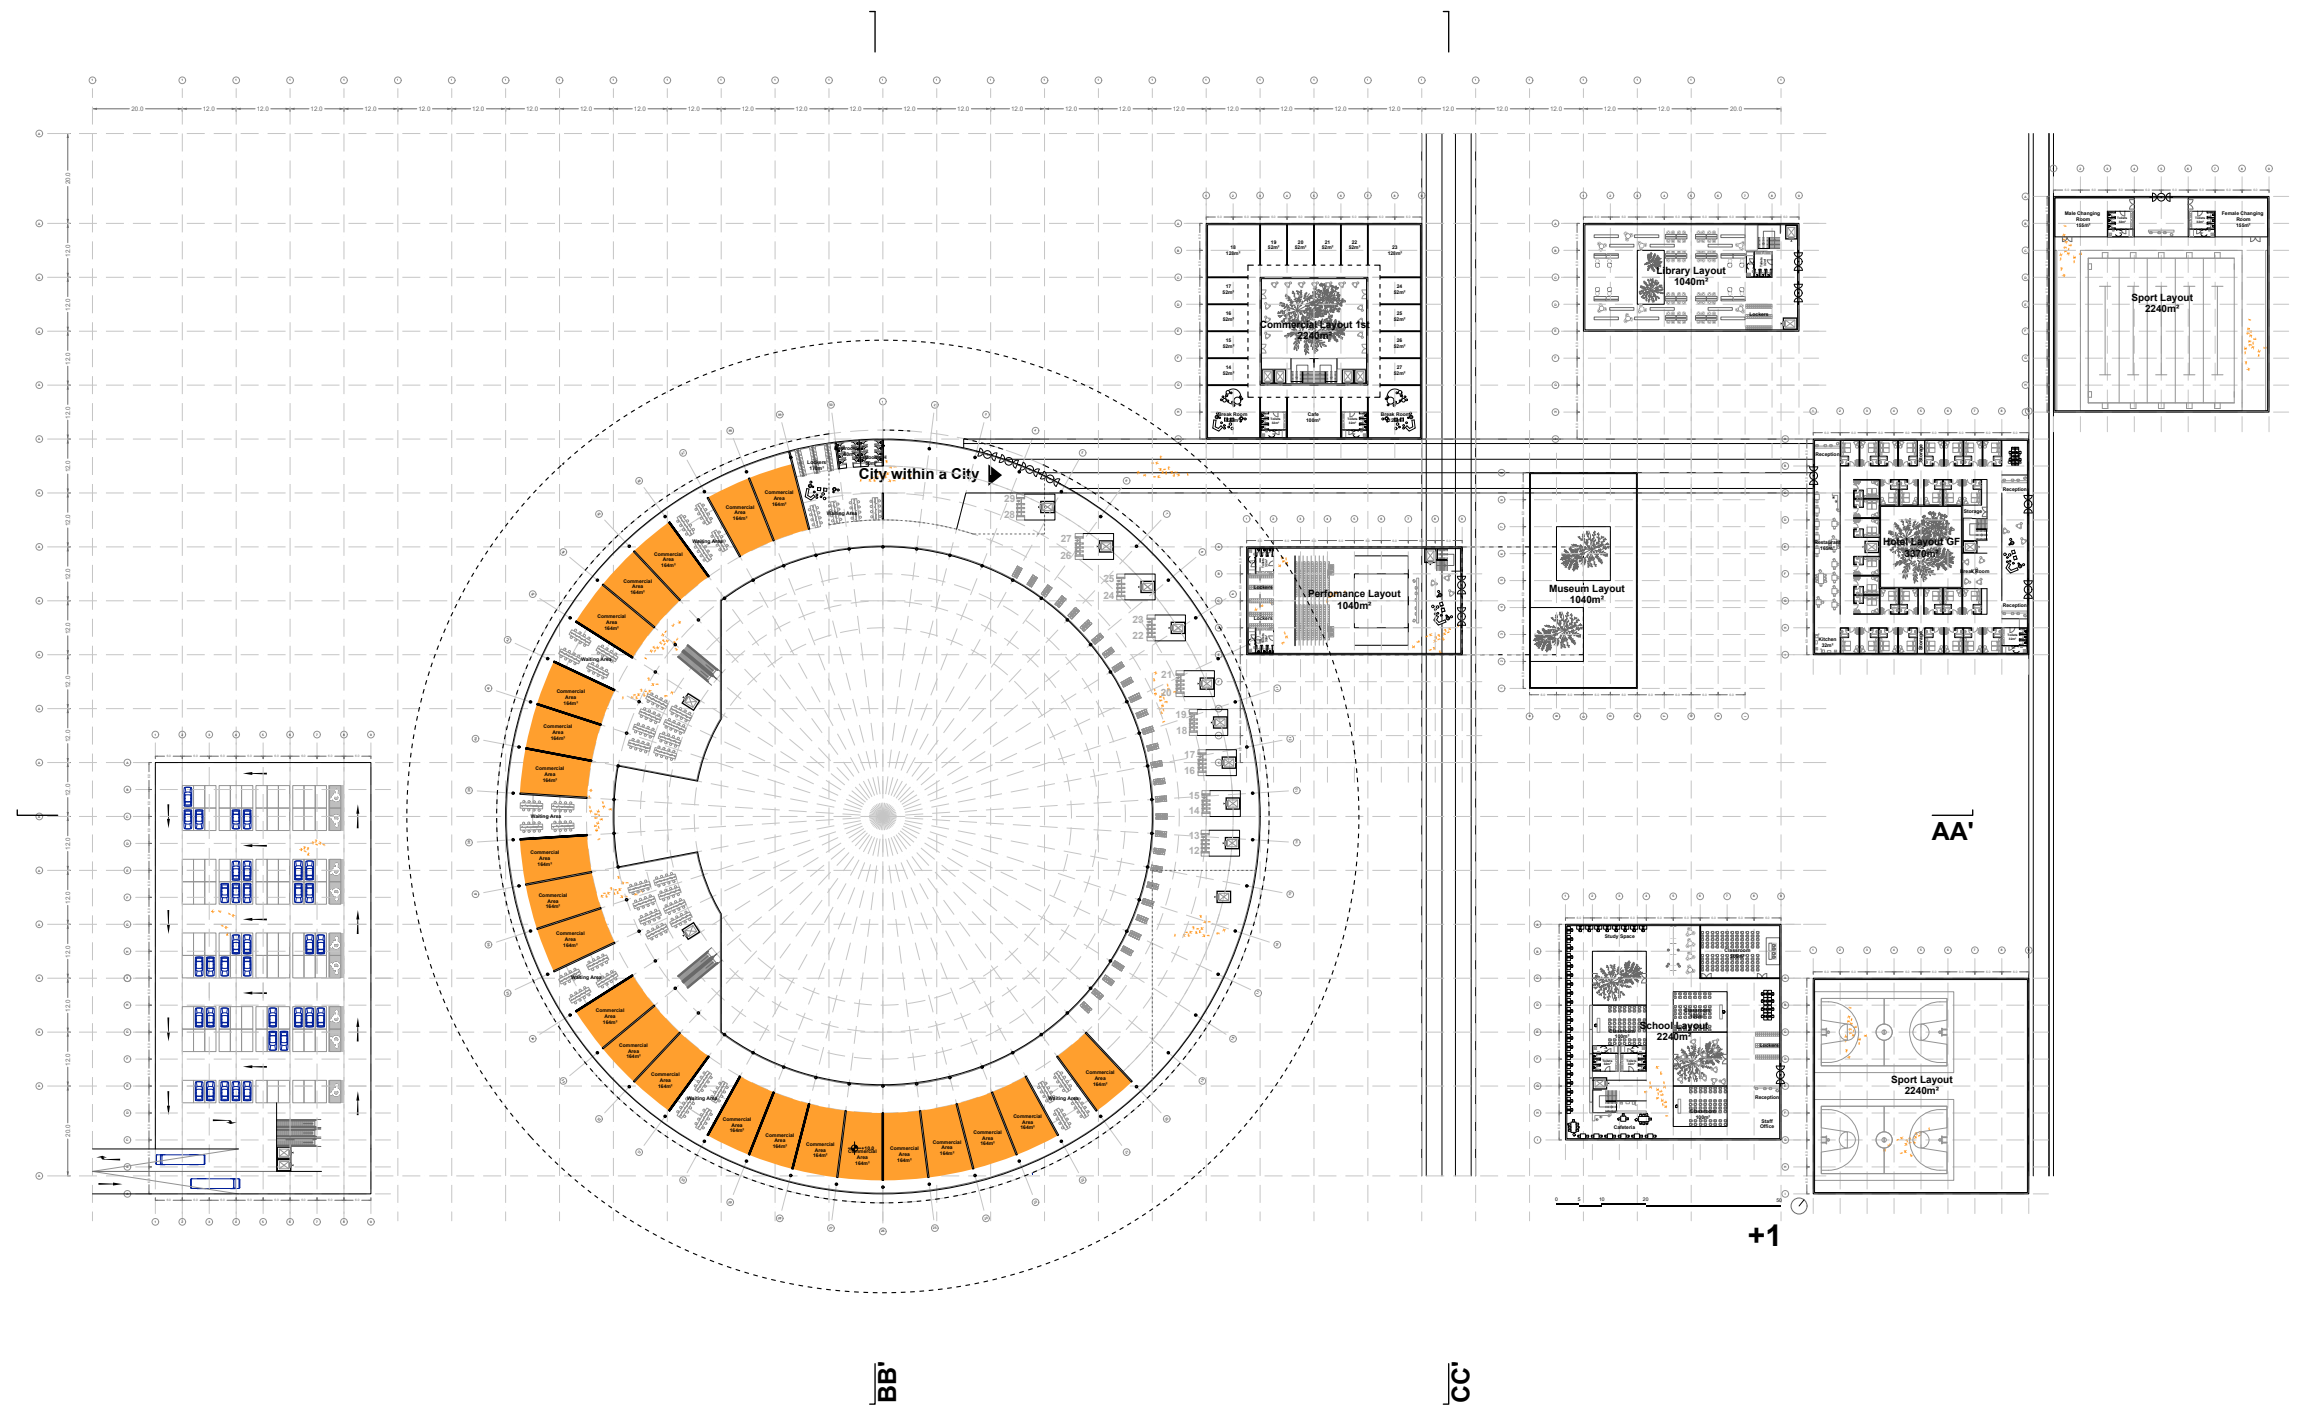


+1 1:200

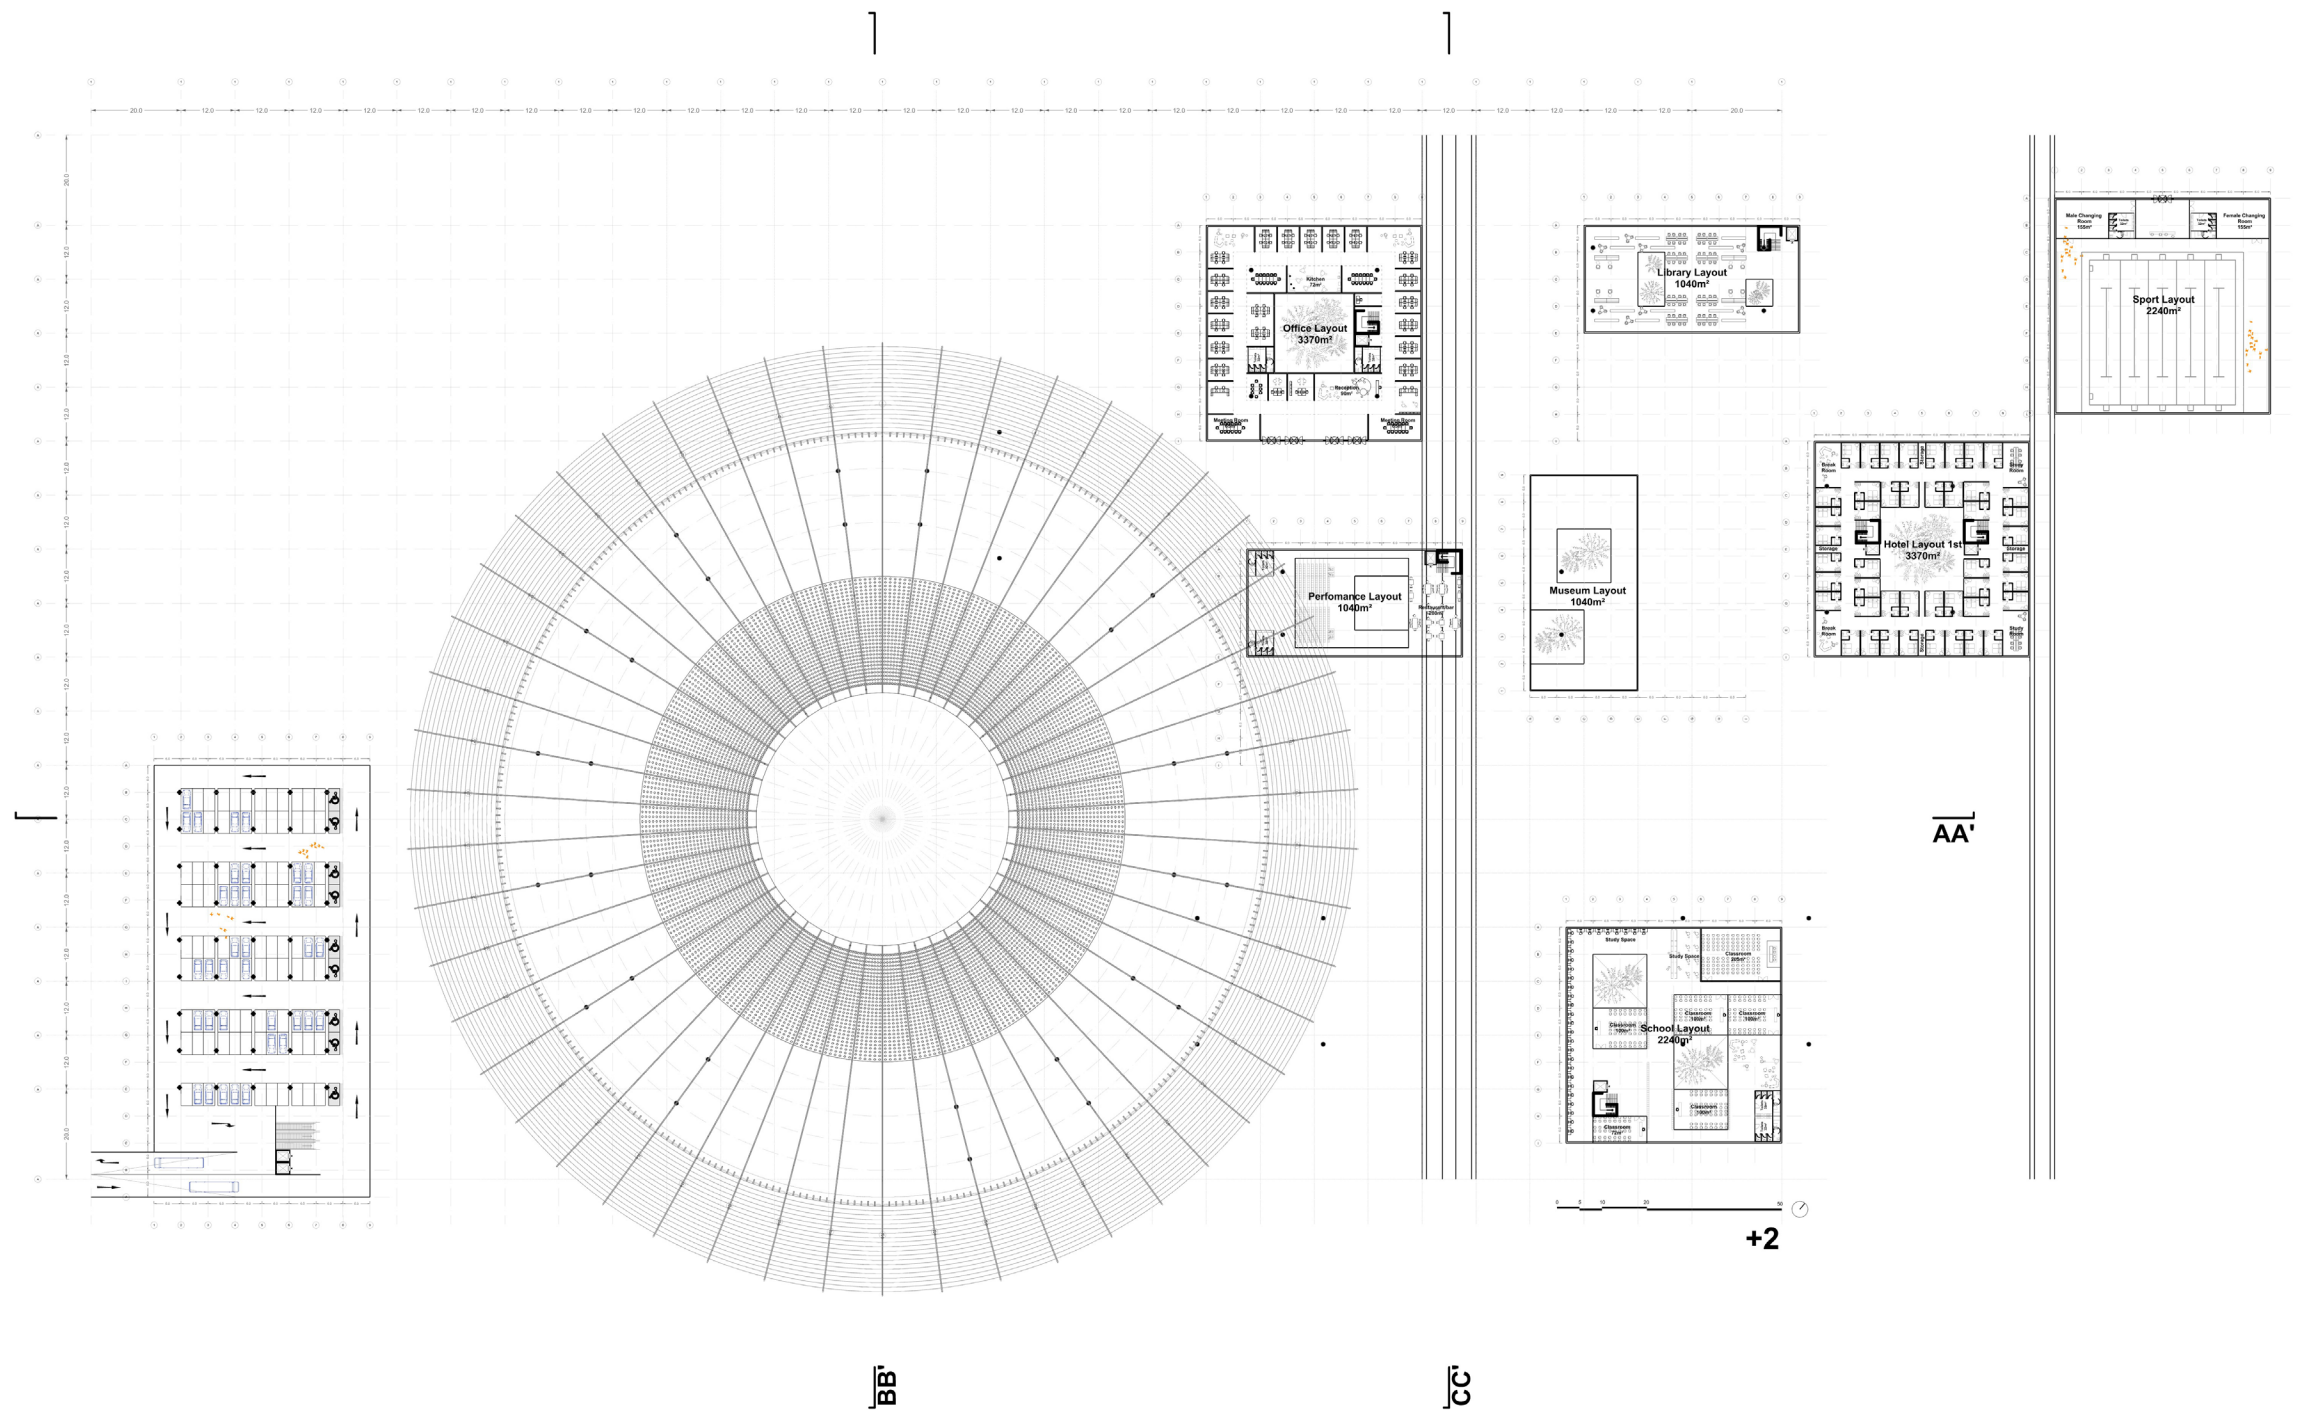

KEY DRAWING

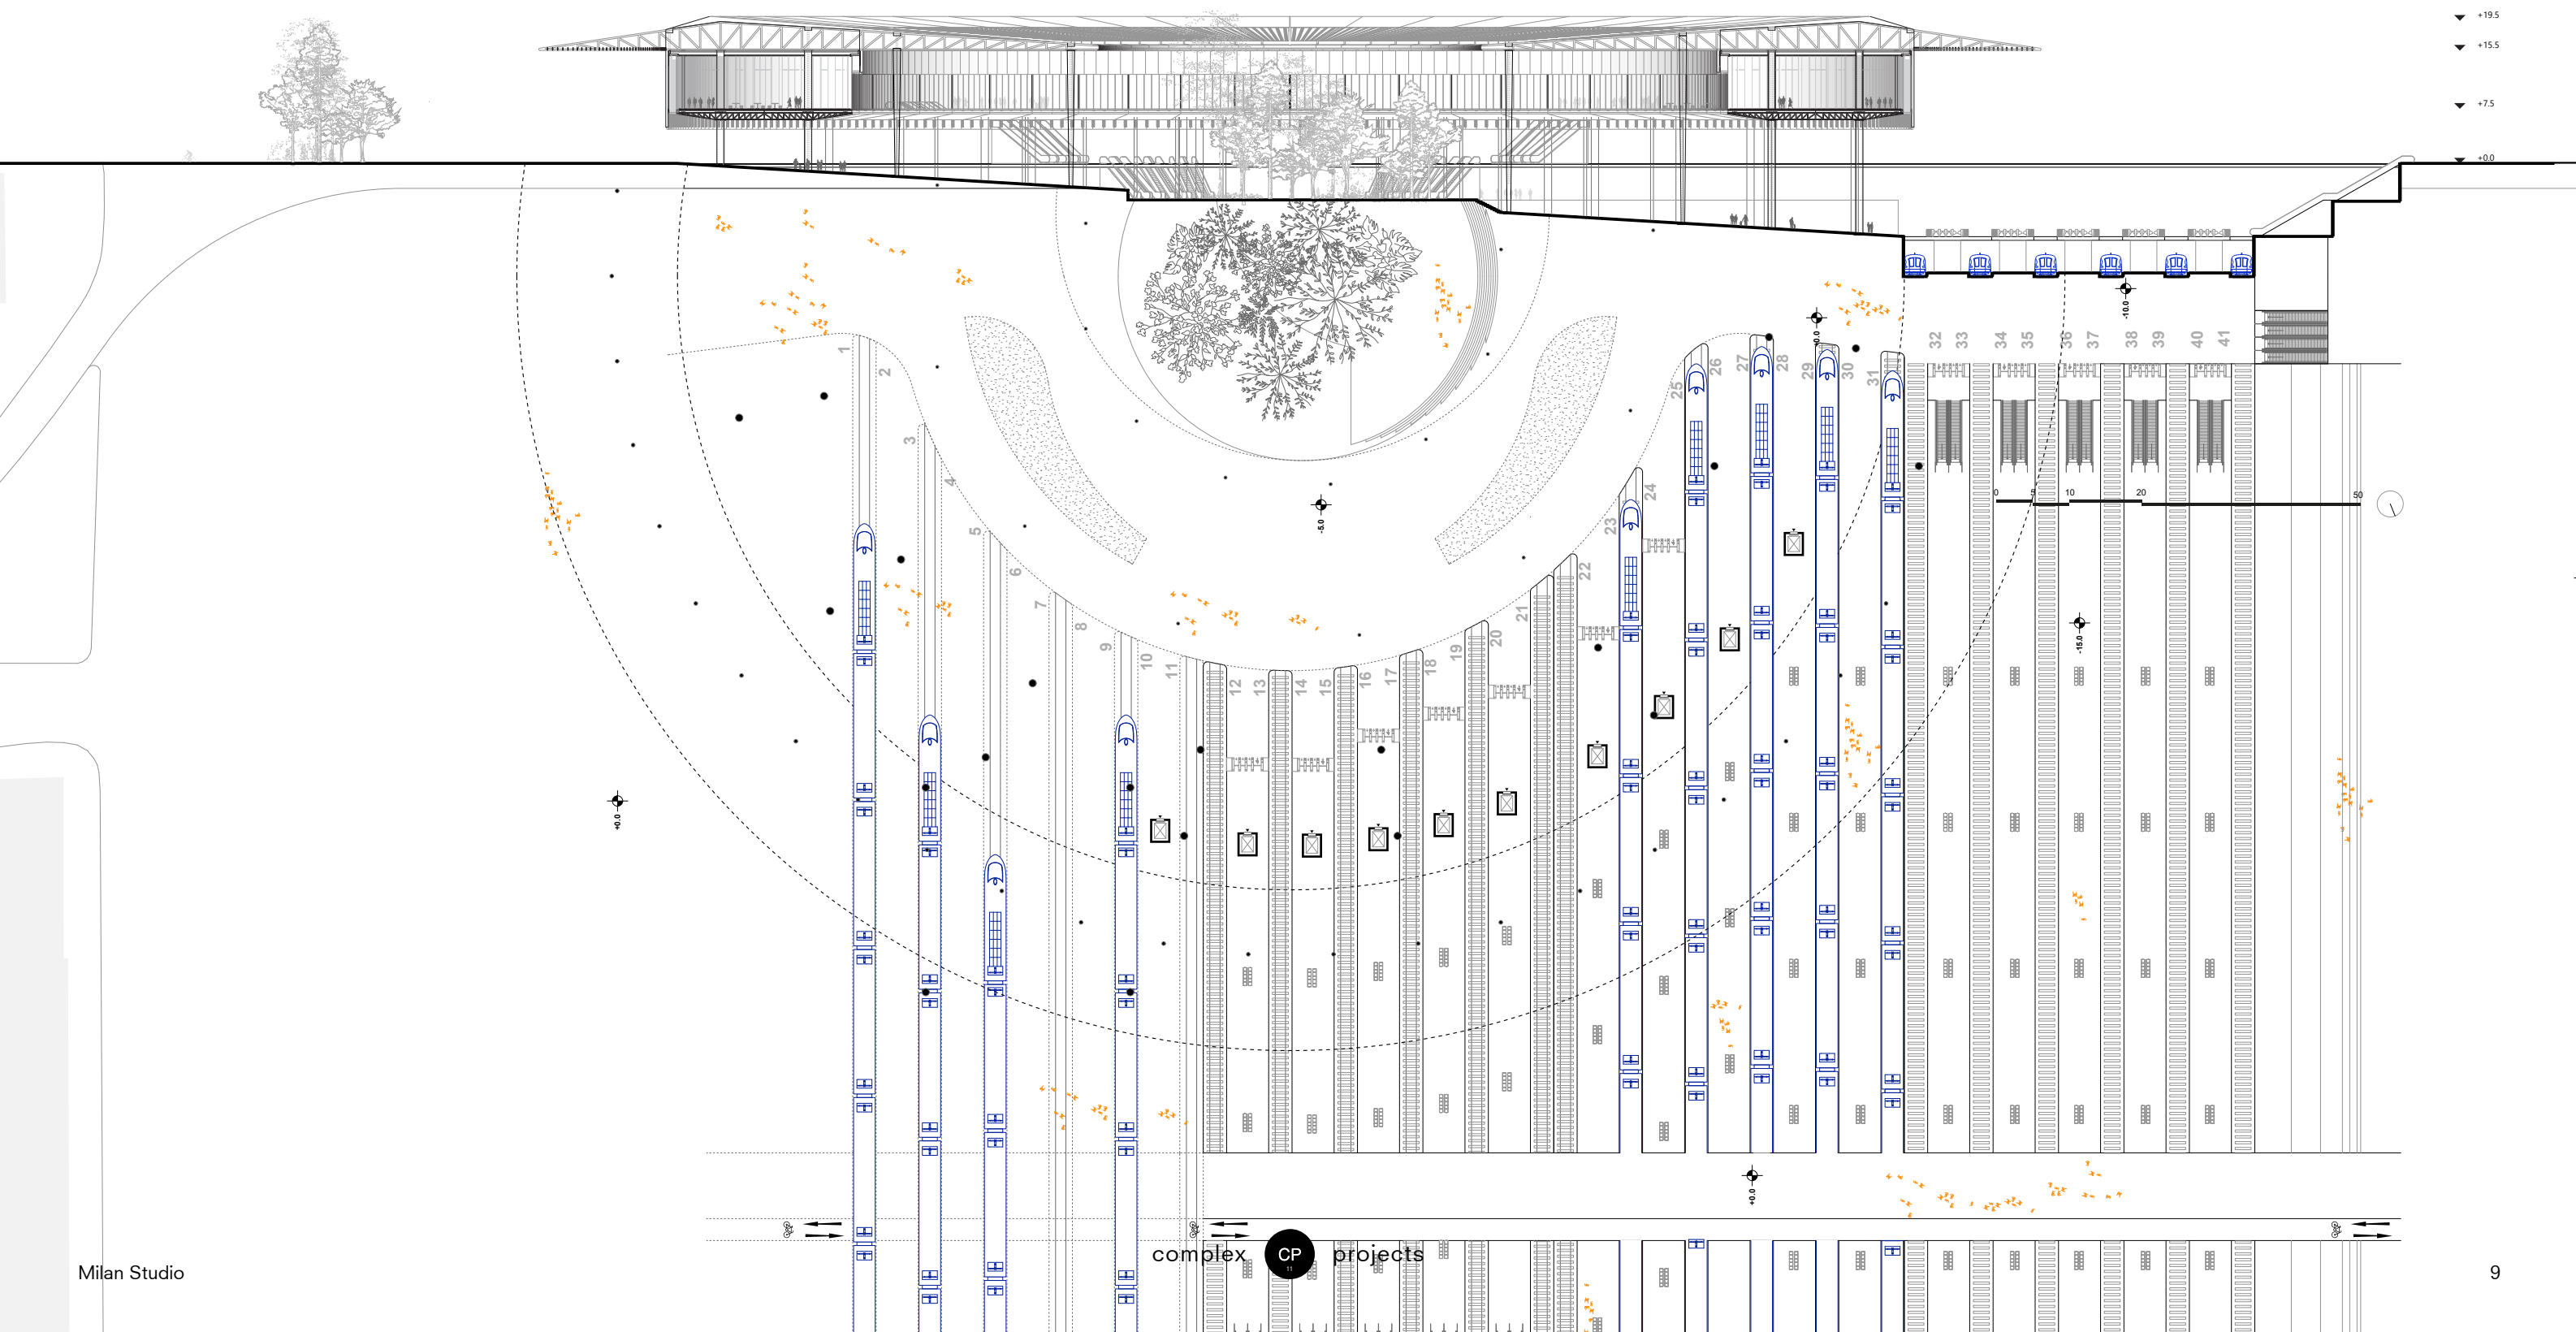

'CITY WITHIN A CITY' 1:200

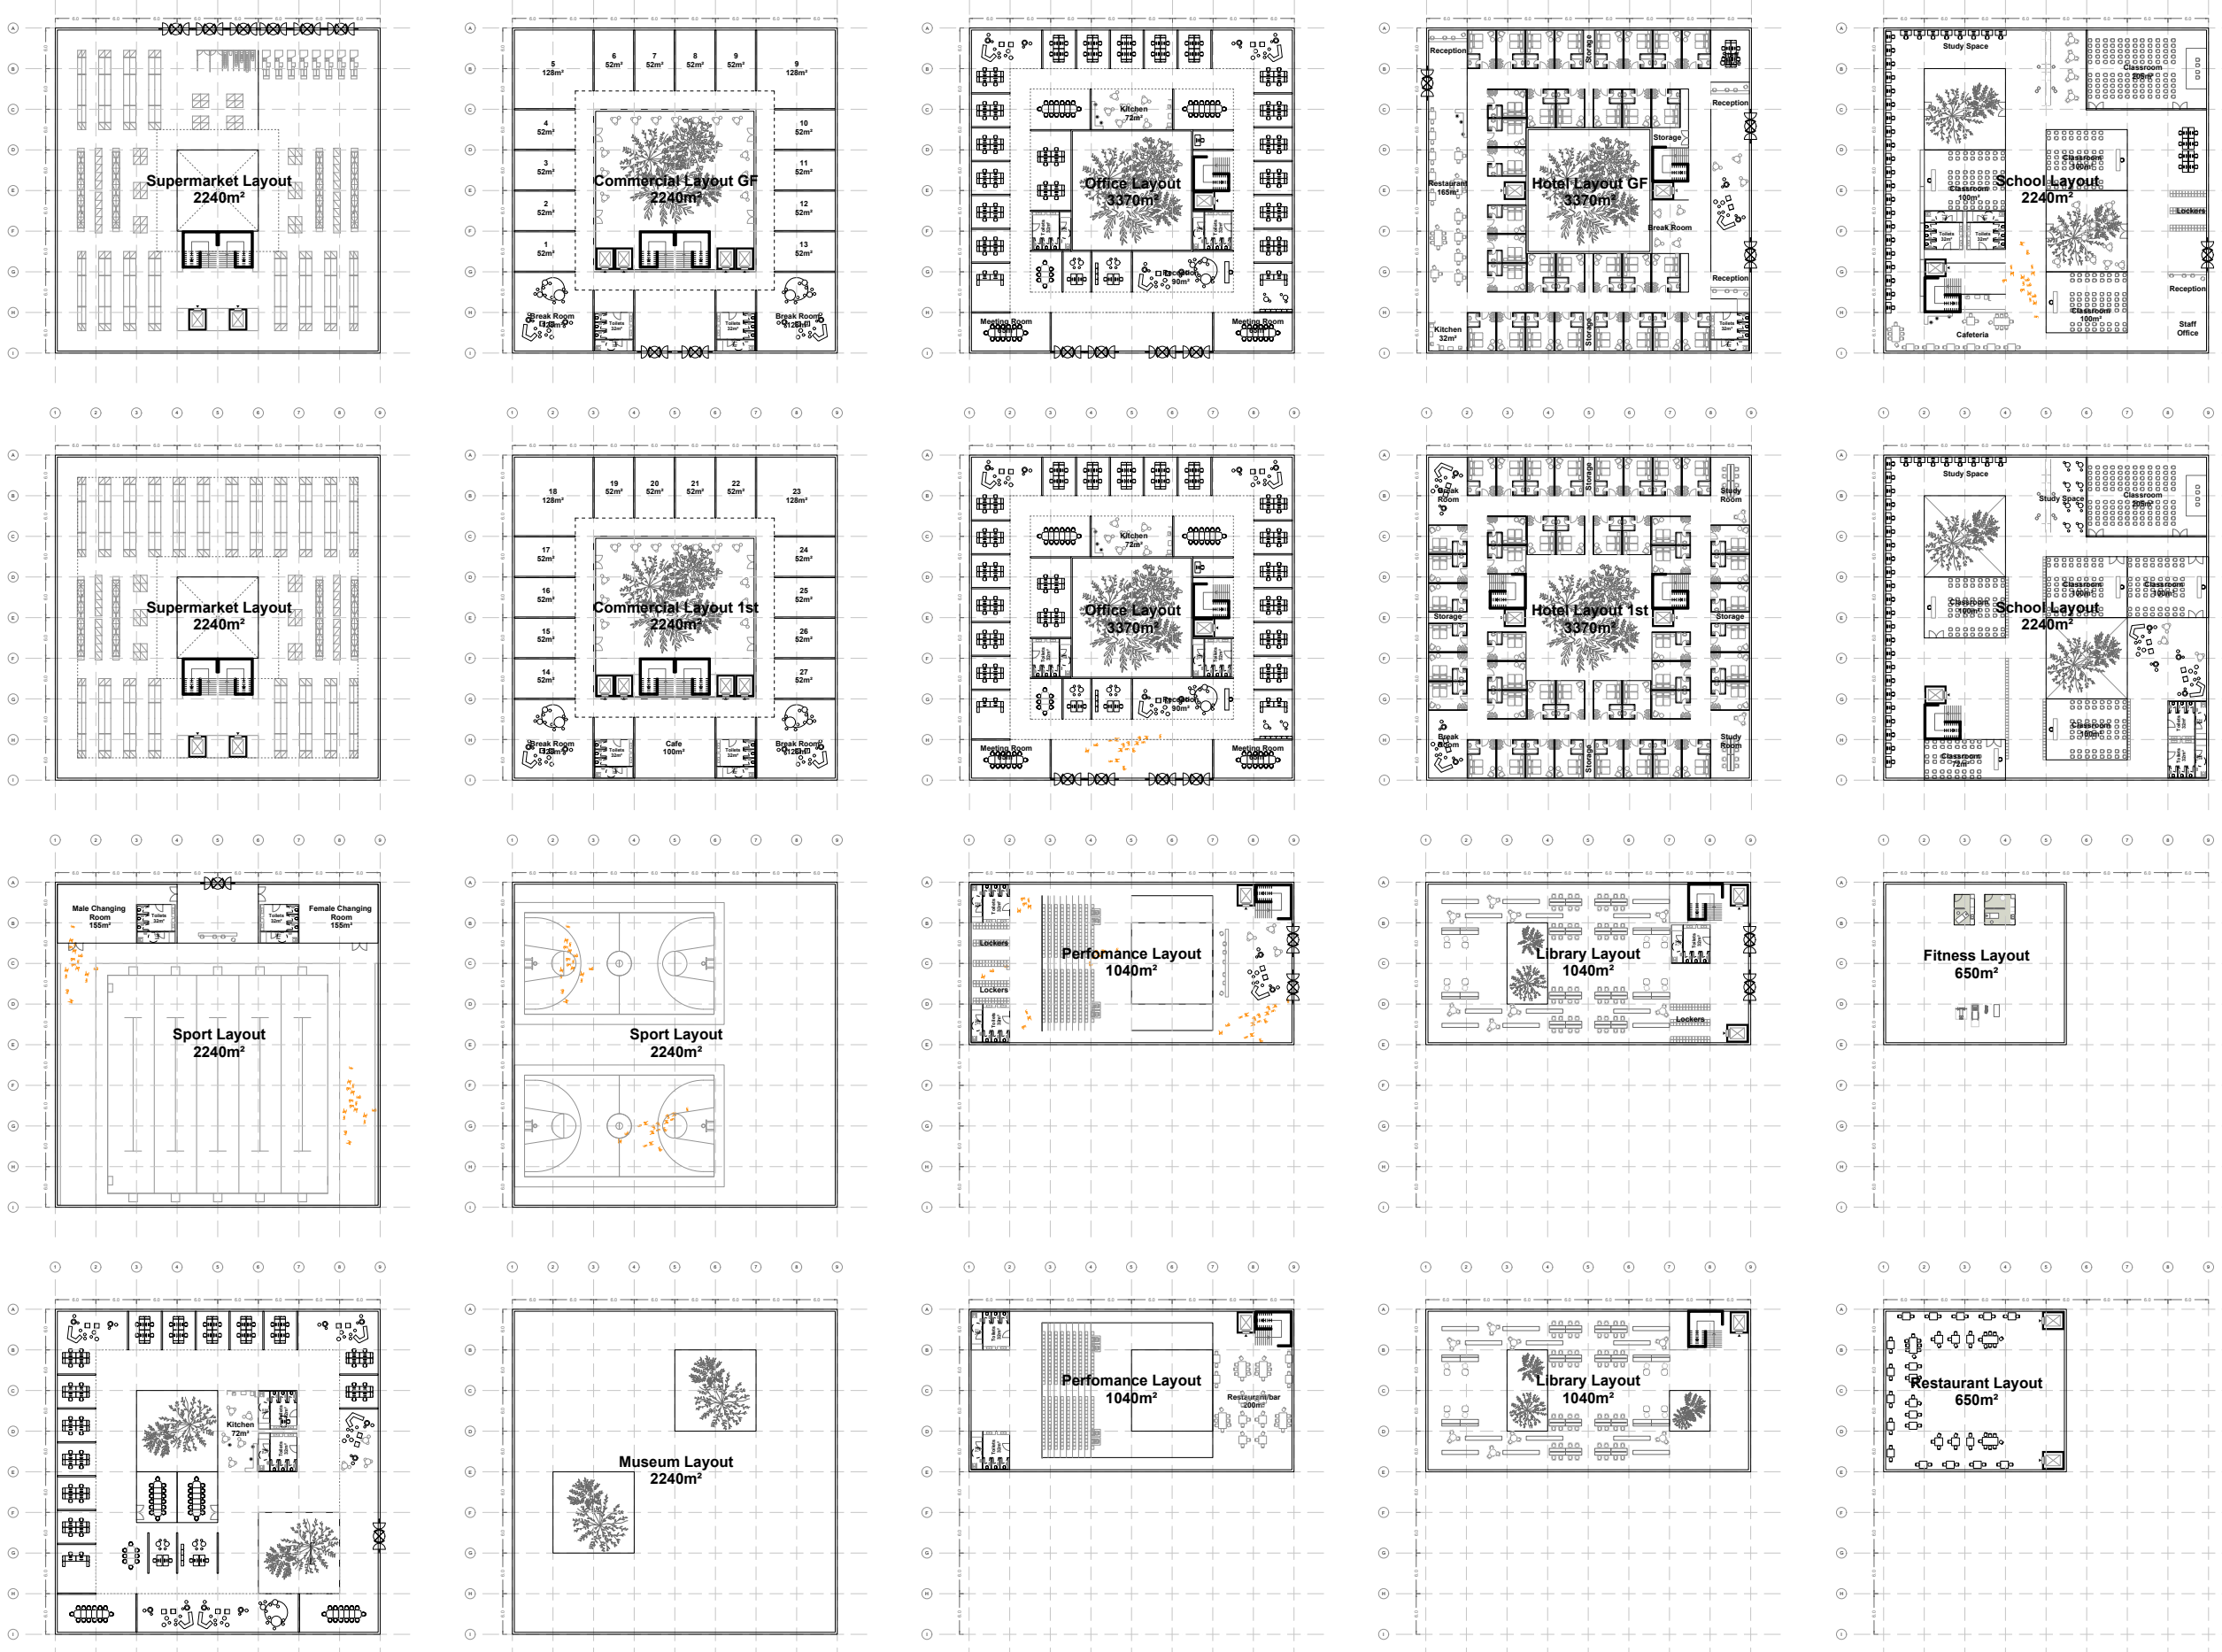


SOUTH-EAST ELEVATION 1:200



SOUTH-OUEST ELEVATION 1:200




LONG SECTION AA' 1:200

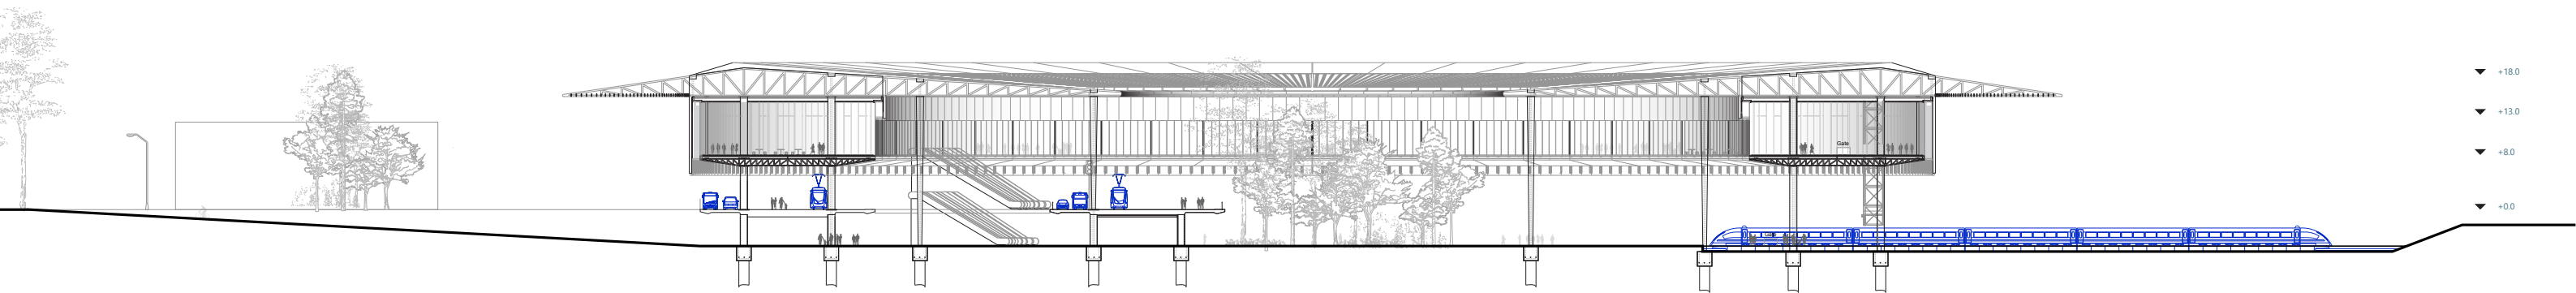


▼ +18.0
▼ +13.0
▼ +8.0
▼ +0.0



SHORT SECTION BB' 1:200

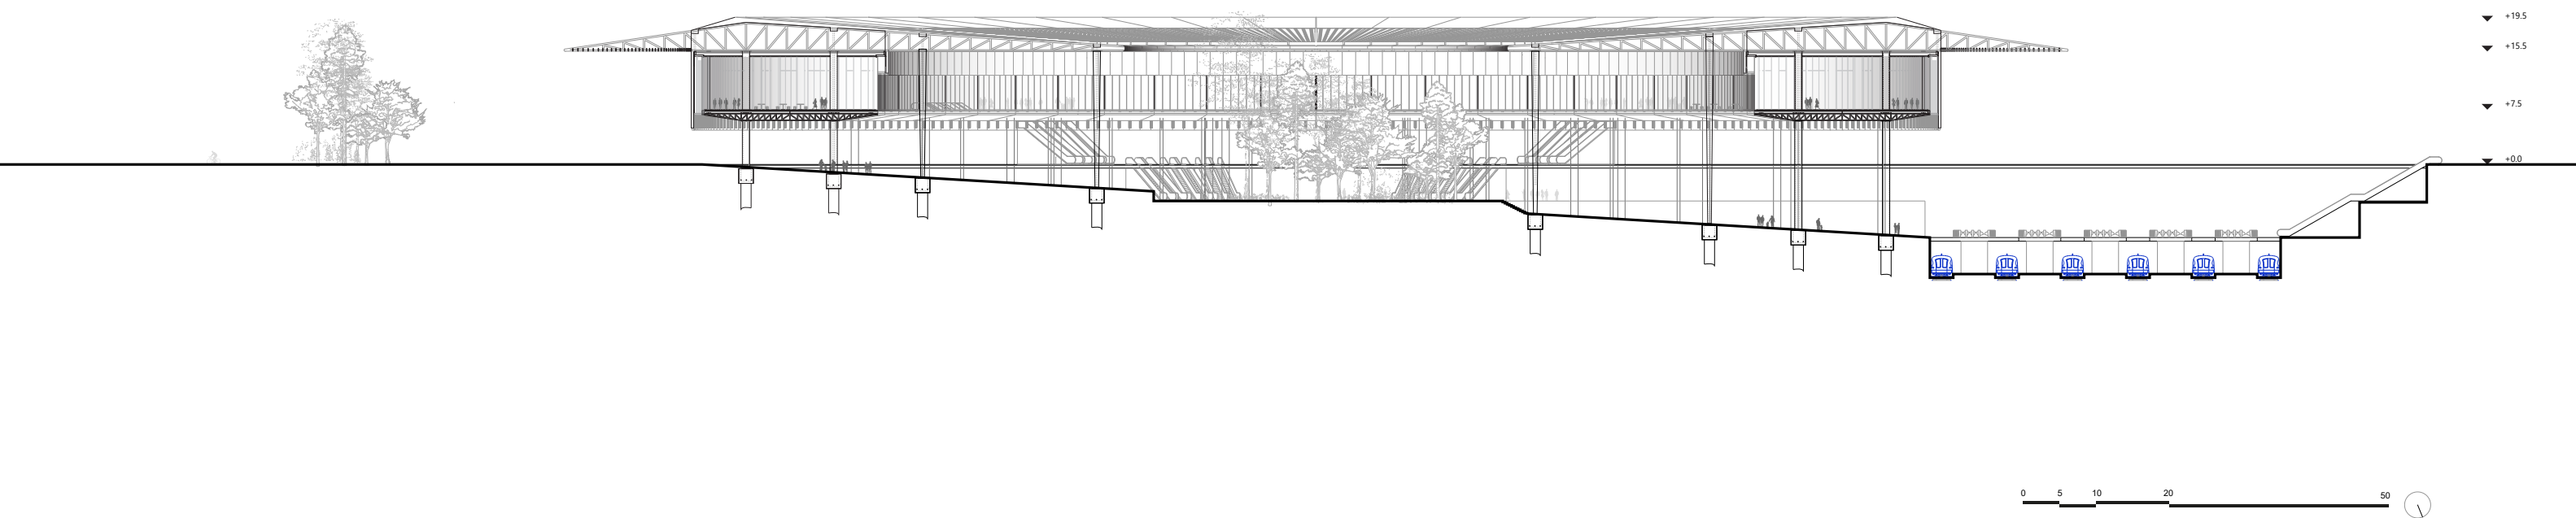

LONG SECTION CC' 1:200

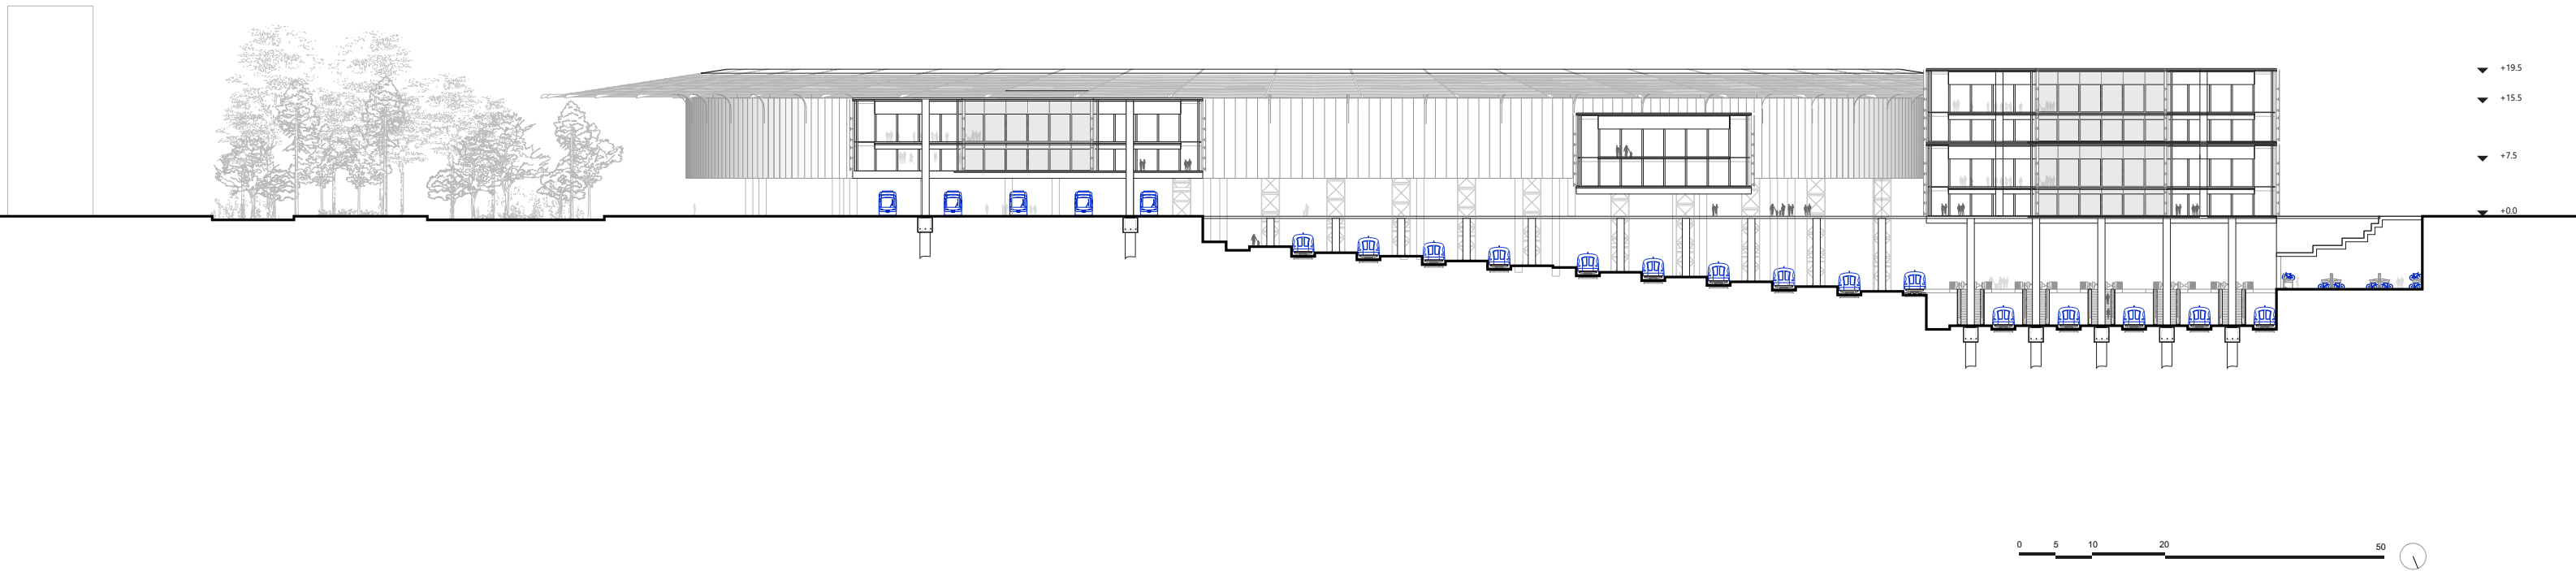

OF BUILDING 1:50

Supermarket Layout
2240m²

Commercial Layout
2240m²

Break Room 128m²

Units: 1 (52m²), 2 (52m²), 3 (52m²), 4 (52m²), 5 (128m²), 6 (52m²), 7 (52m²), 8 (52m²)

Commercial Layout GF
2240m²

128m² (Room 5)
52m² (Room 4)
52m² (Room 3)
52m² (Room 2)
52m² (Room 1)
52m² (Room 6)
52m² (Room 7)
128m² (Break Room)
Kitchen
Bicycle
Main Entrance
Back Entrance

Commercial Layout GF
2240m²


128m² (Room 5)
52m² (Room 4)
52m² (Room 3)
52m² (Room 2)
52m² (Room 1)
52m² (Room 6)
52m² (Room 7)
128m² (Break Room)
Kitchen
Bicycle
Main Entrance
Back Entrance

Milan Studio


CP
11

16


PROGRAM DIAGRAM

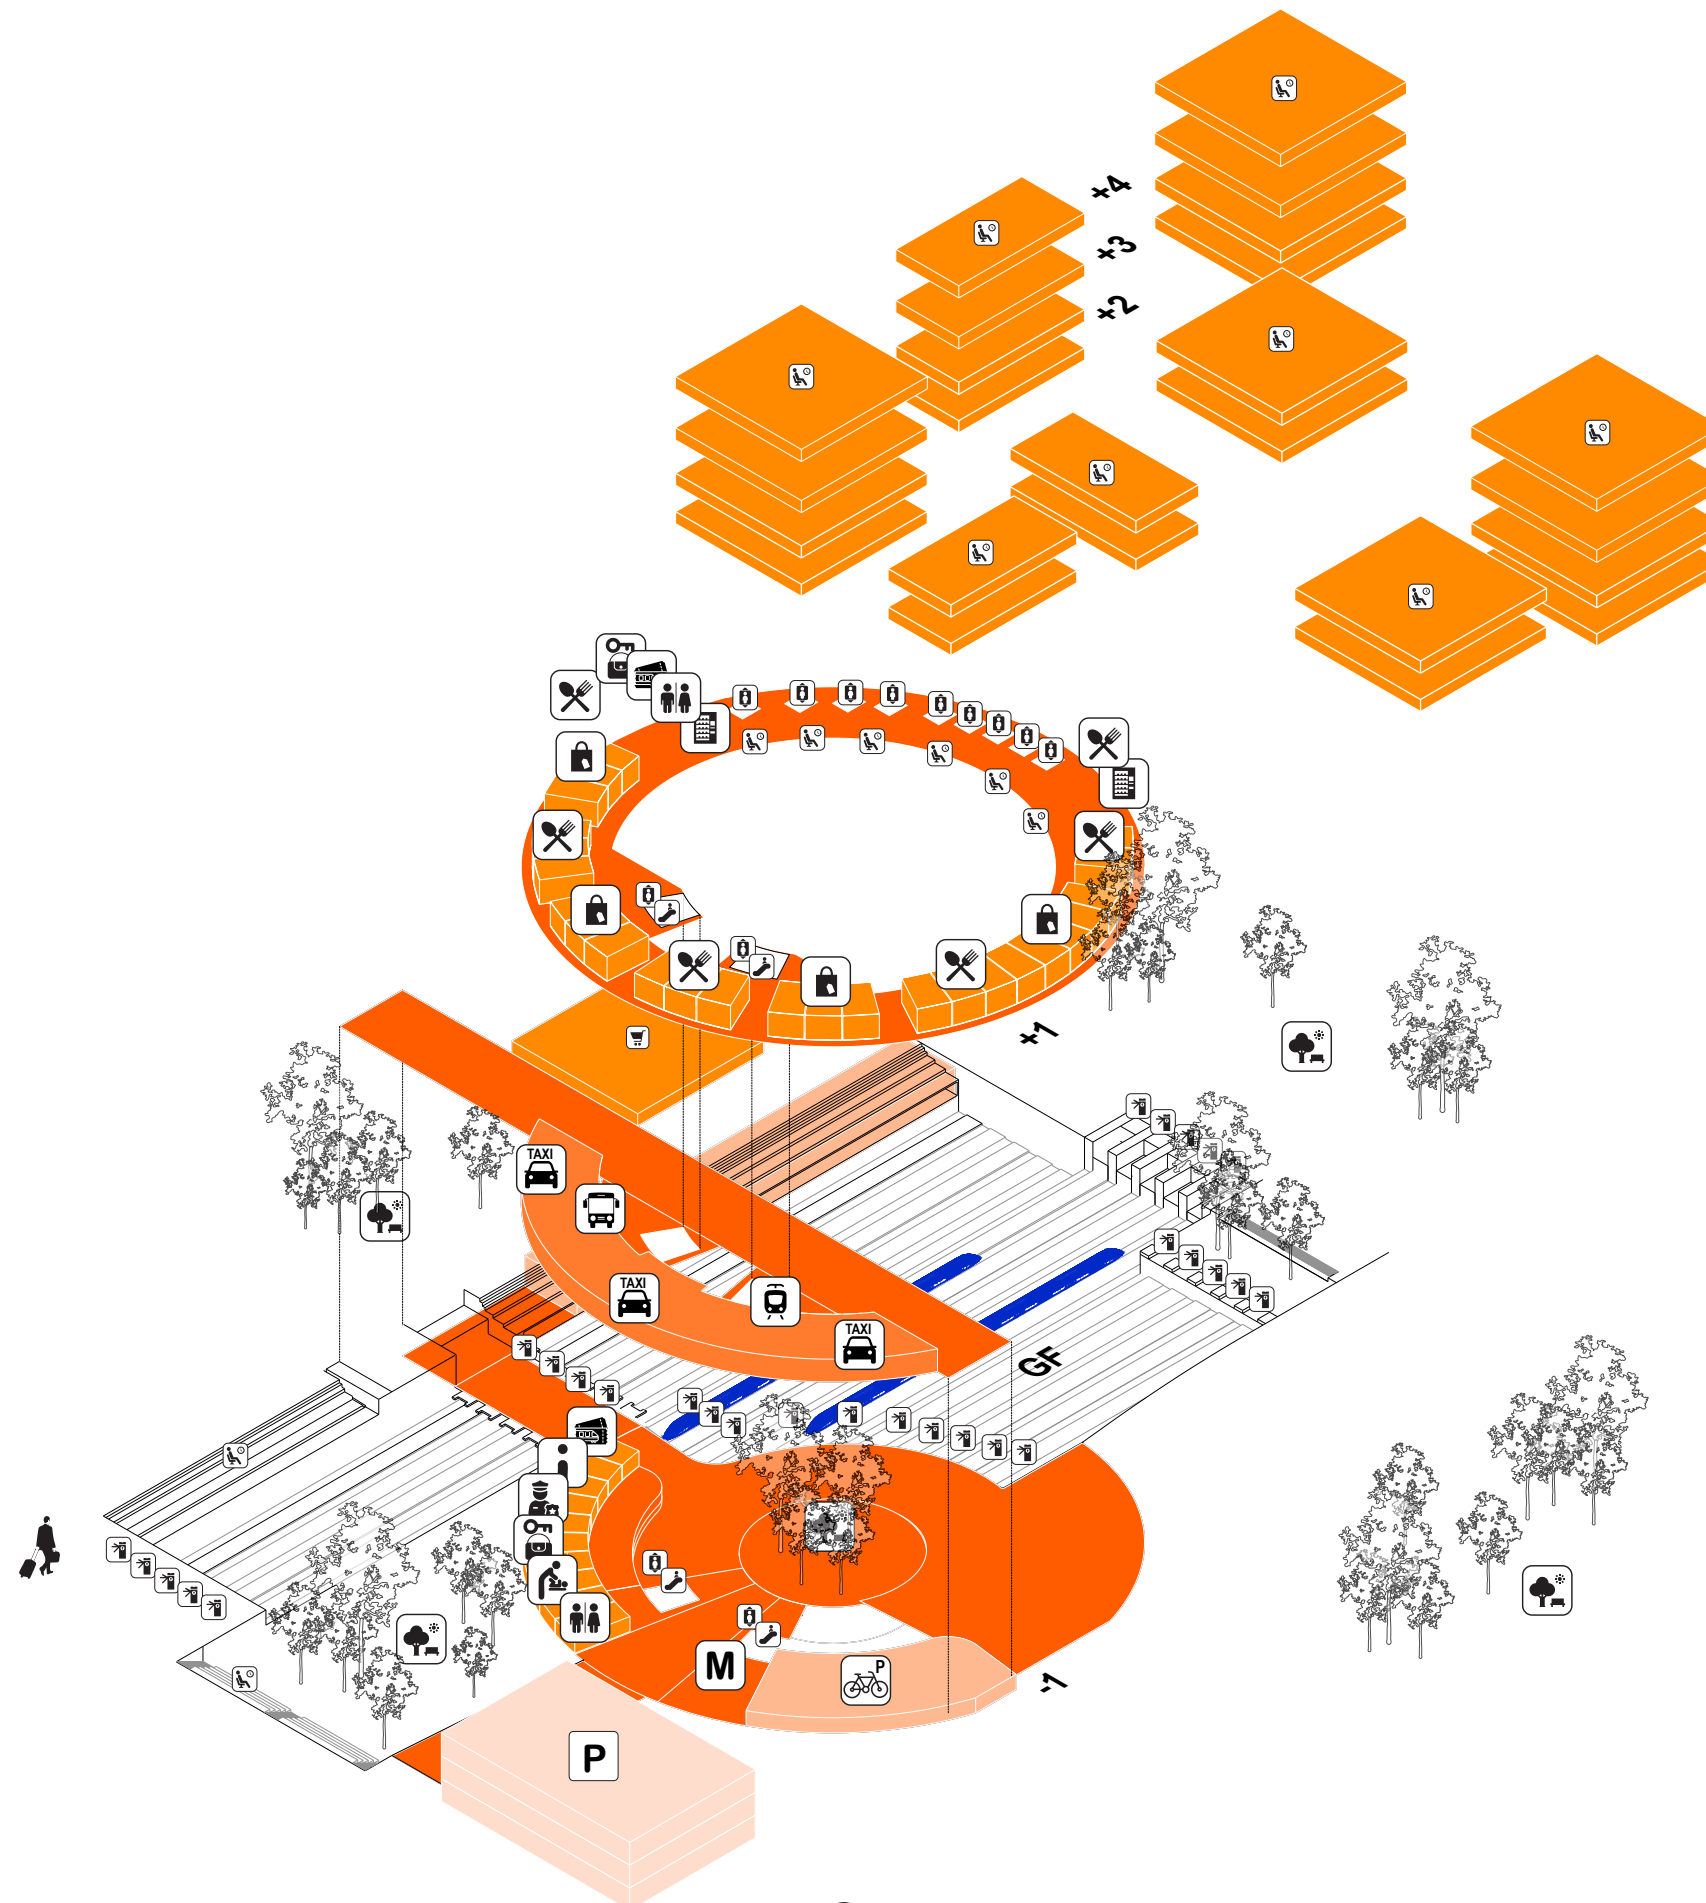


-1 STRUCTURE PLAN 1:200

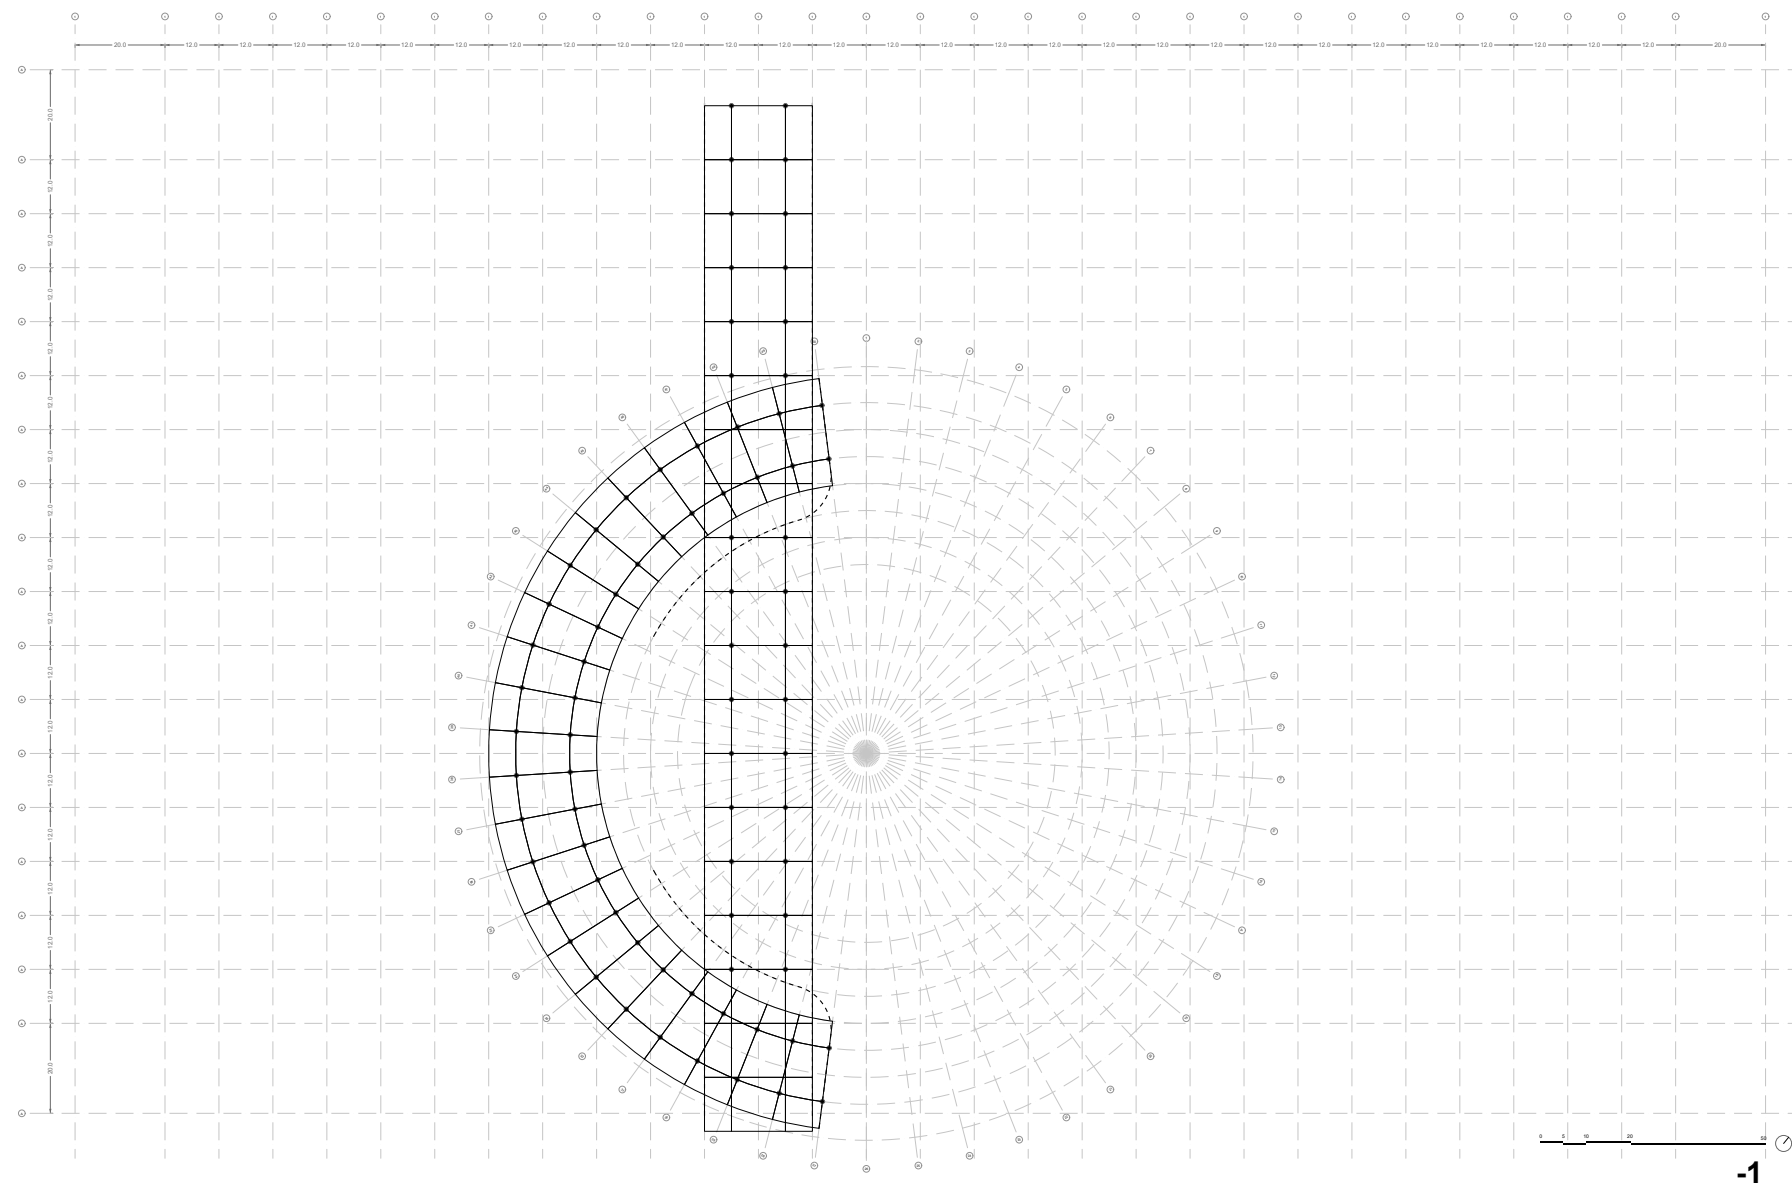


STRUCTURE DIAGRAM

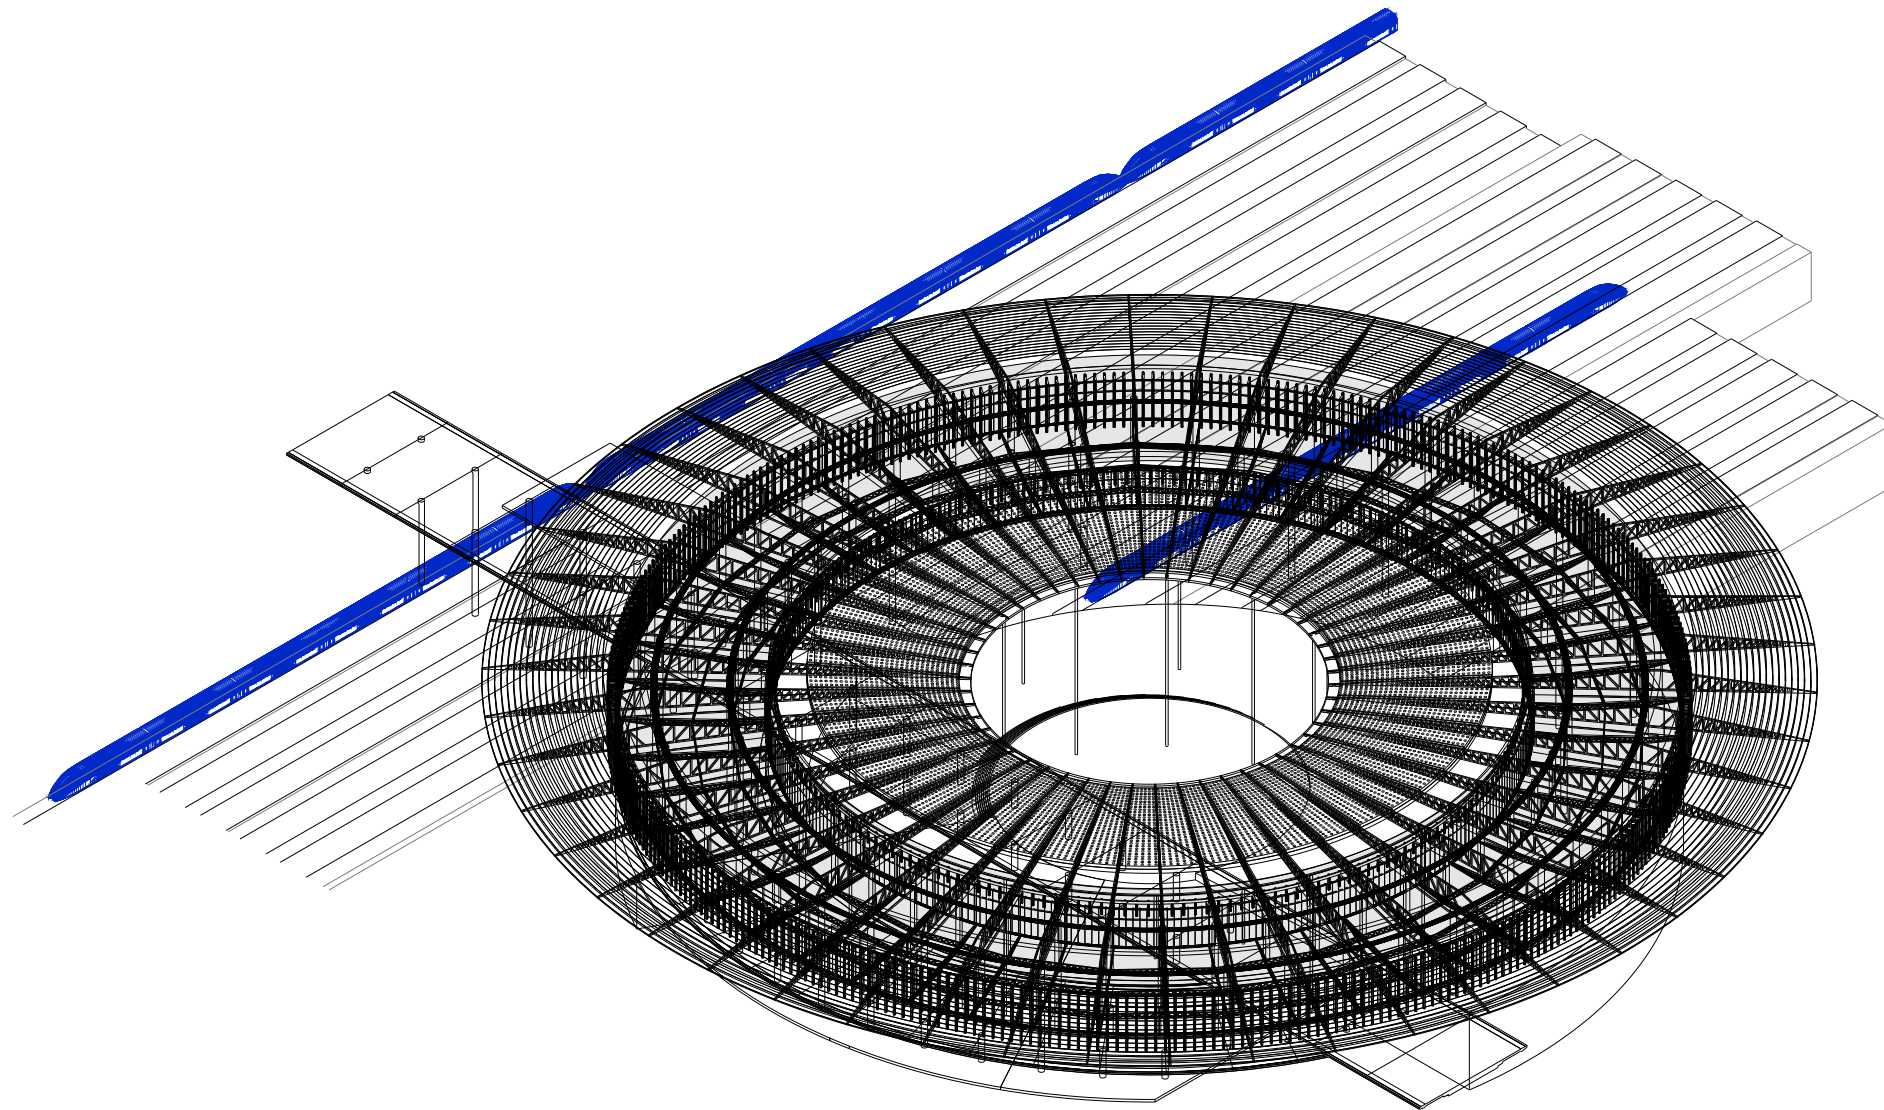


ENVELOPE FRAGMENT 1:20

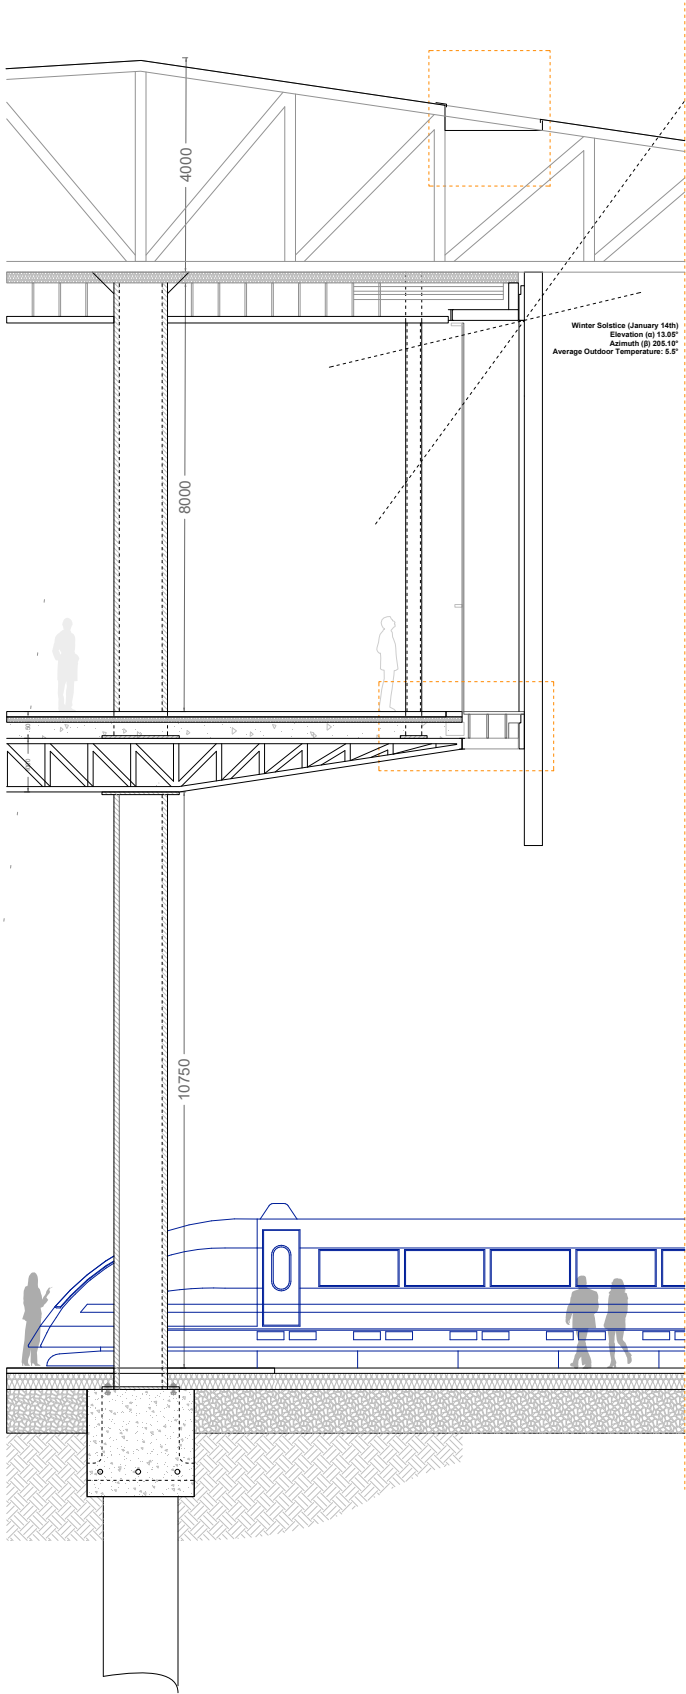

Section Detail

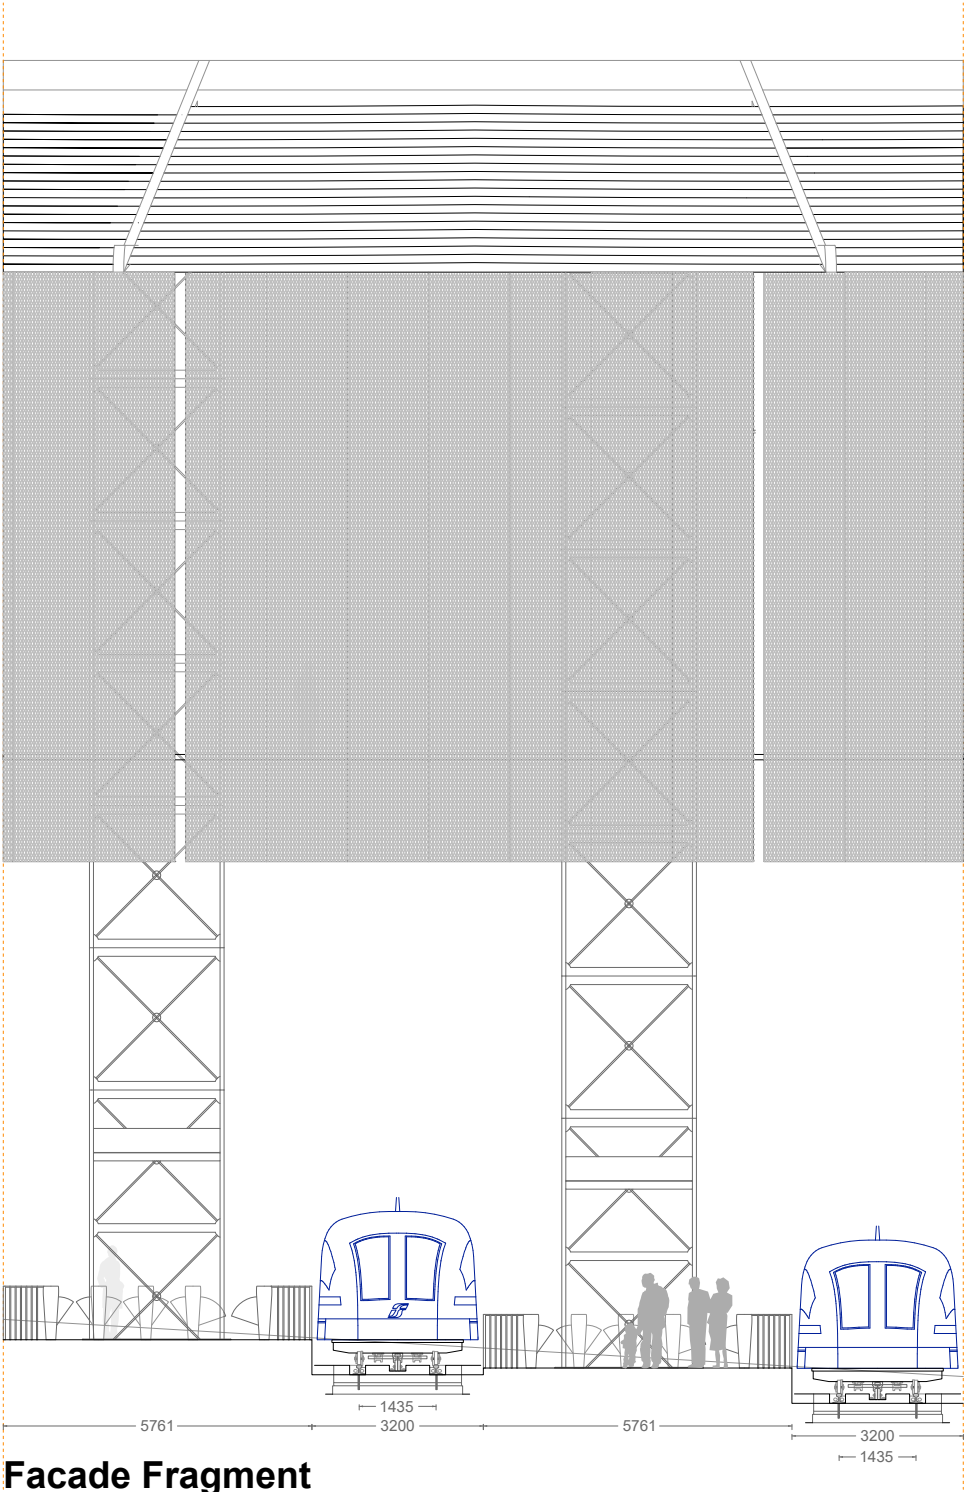


Facade Fragment

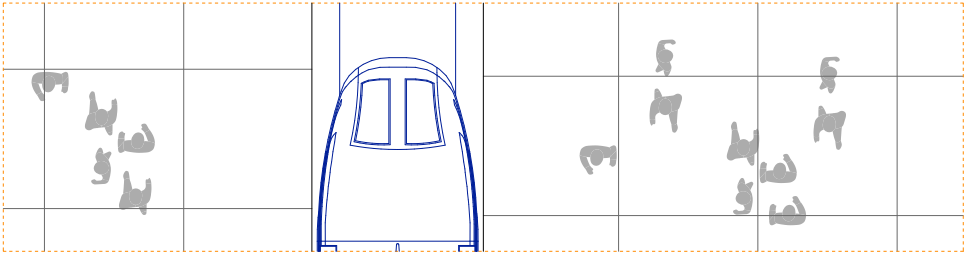


GF Plan Facade Fragment


FRAGMENT 1:20

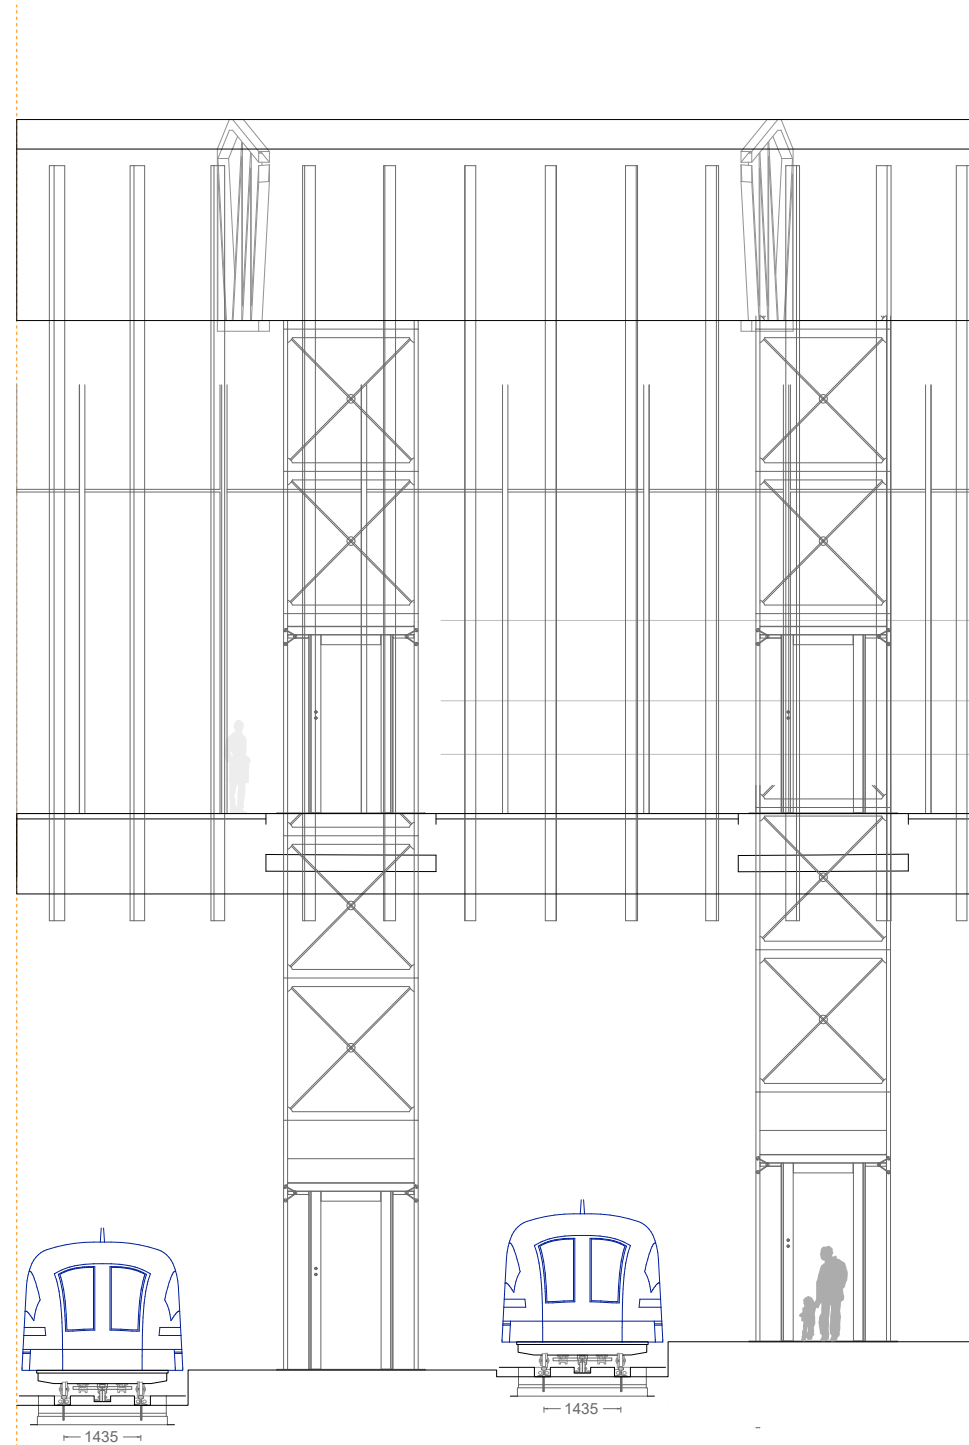

Interior Fragment

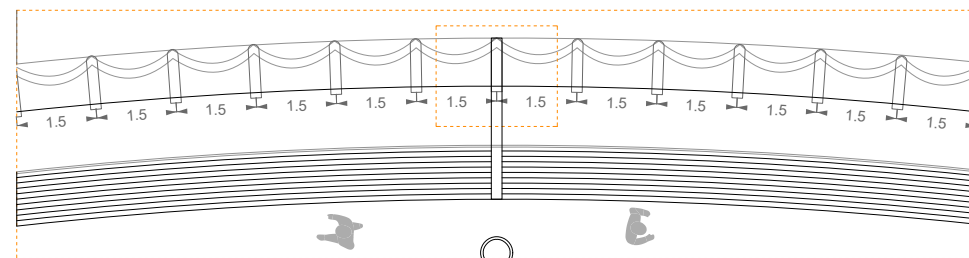


1st Plan Facade Fragment

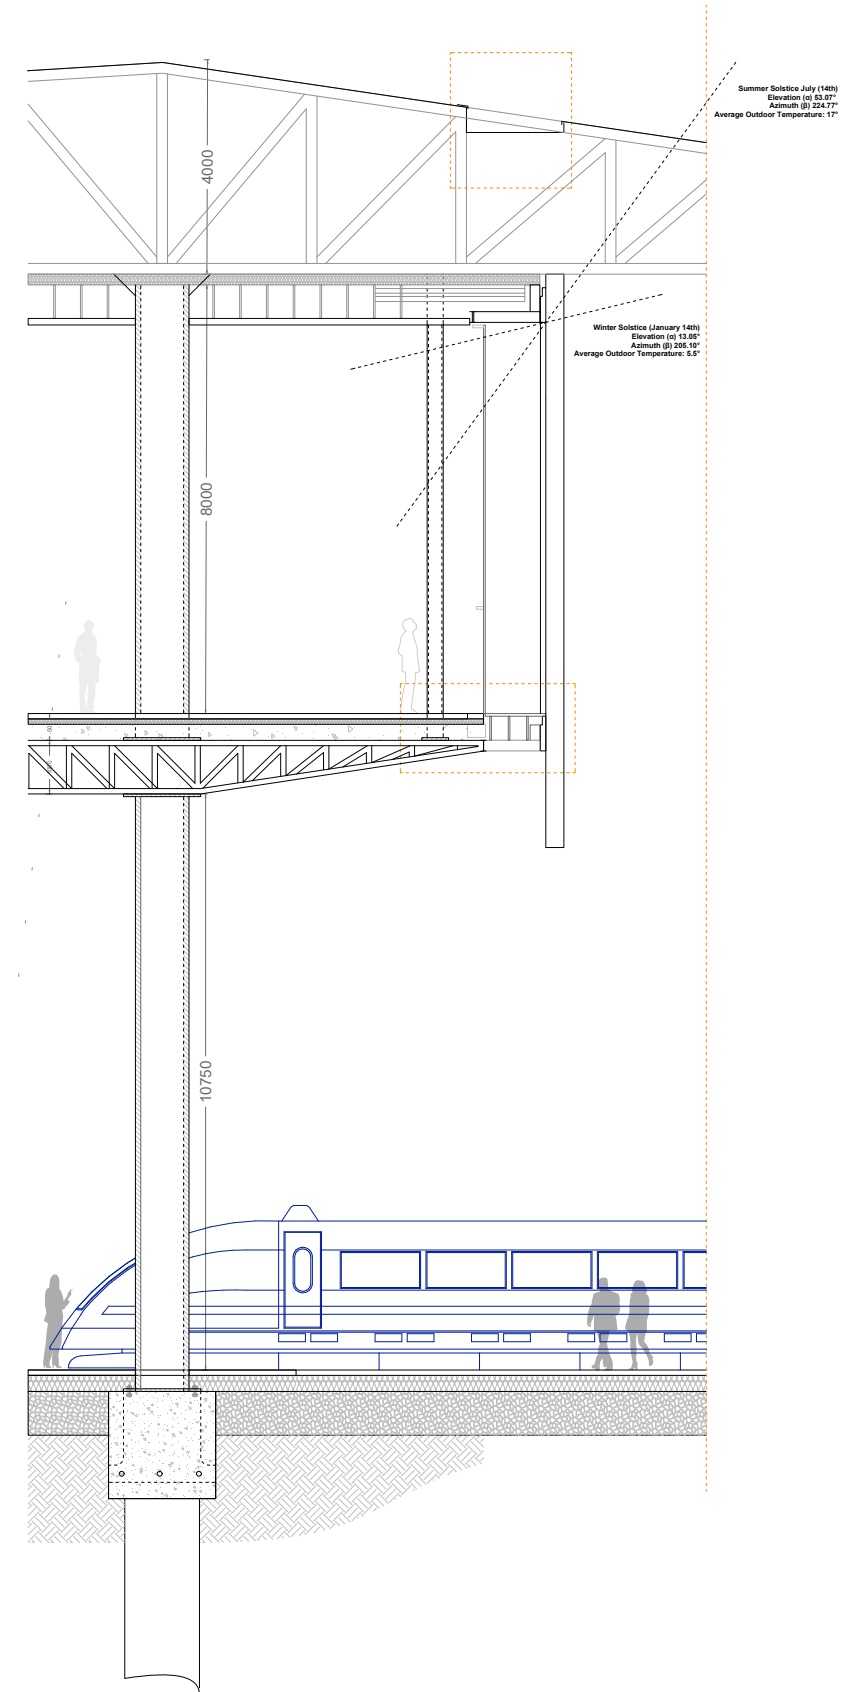


Section Detail


DETAIL 1:5

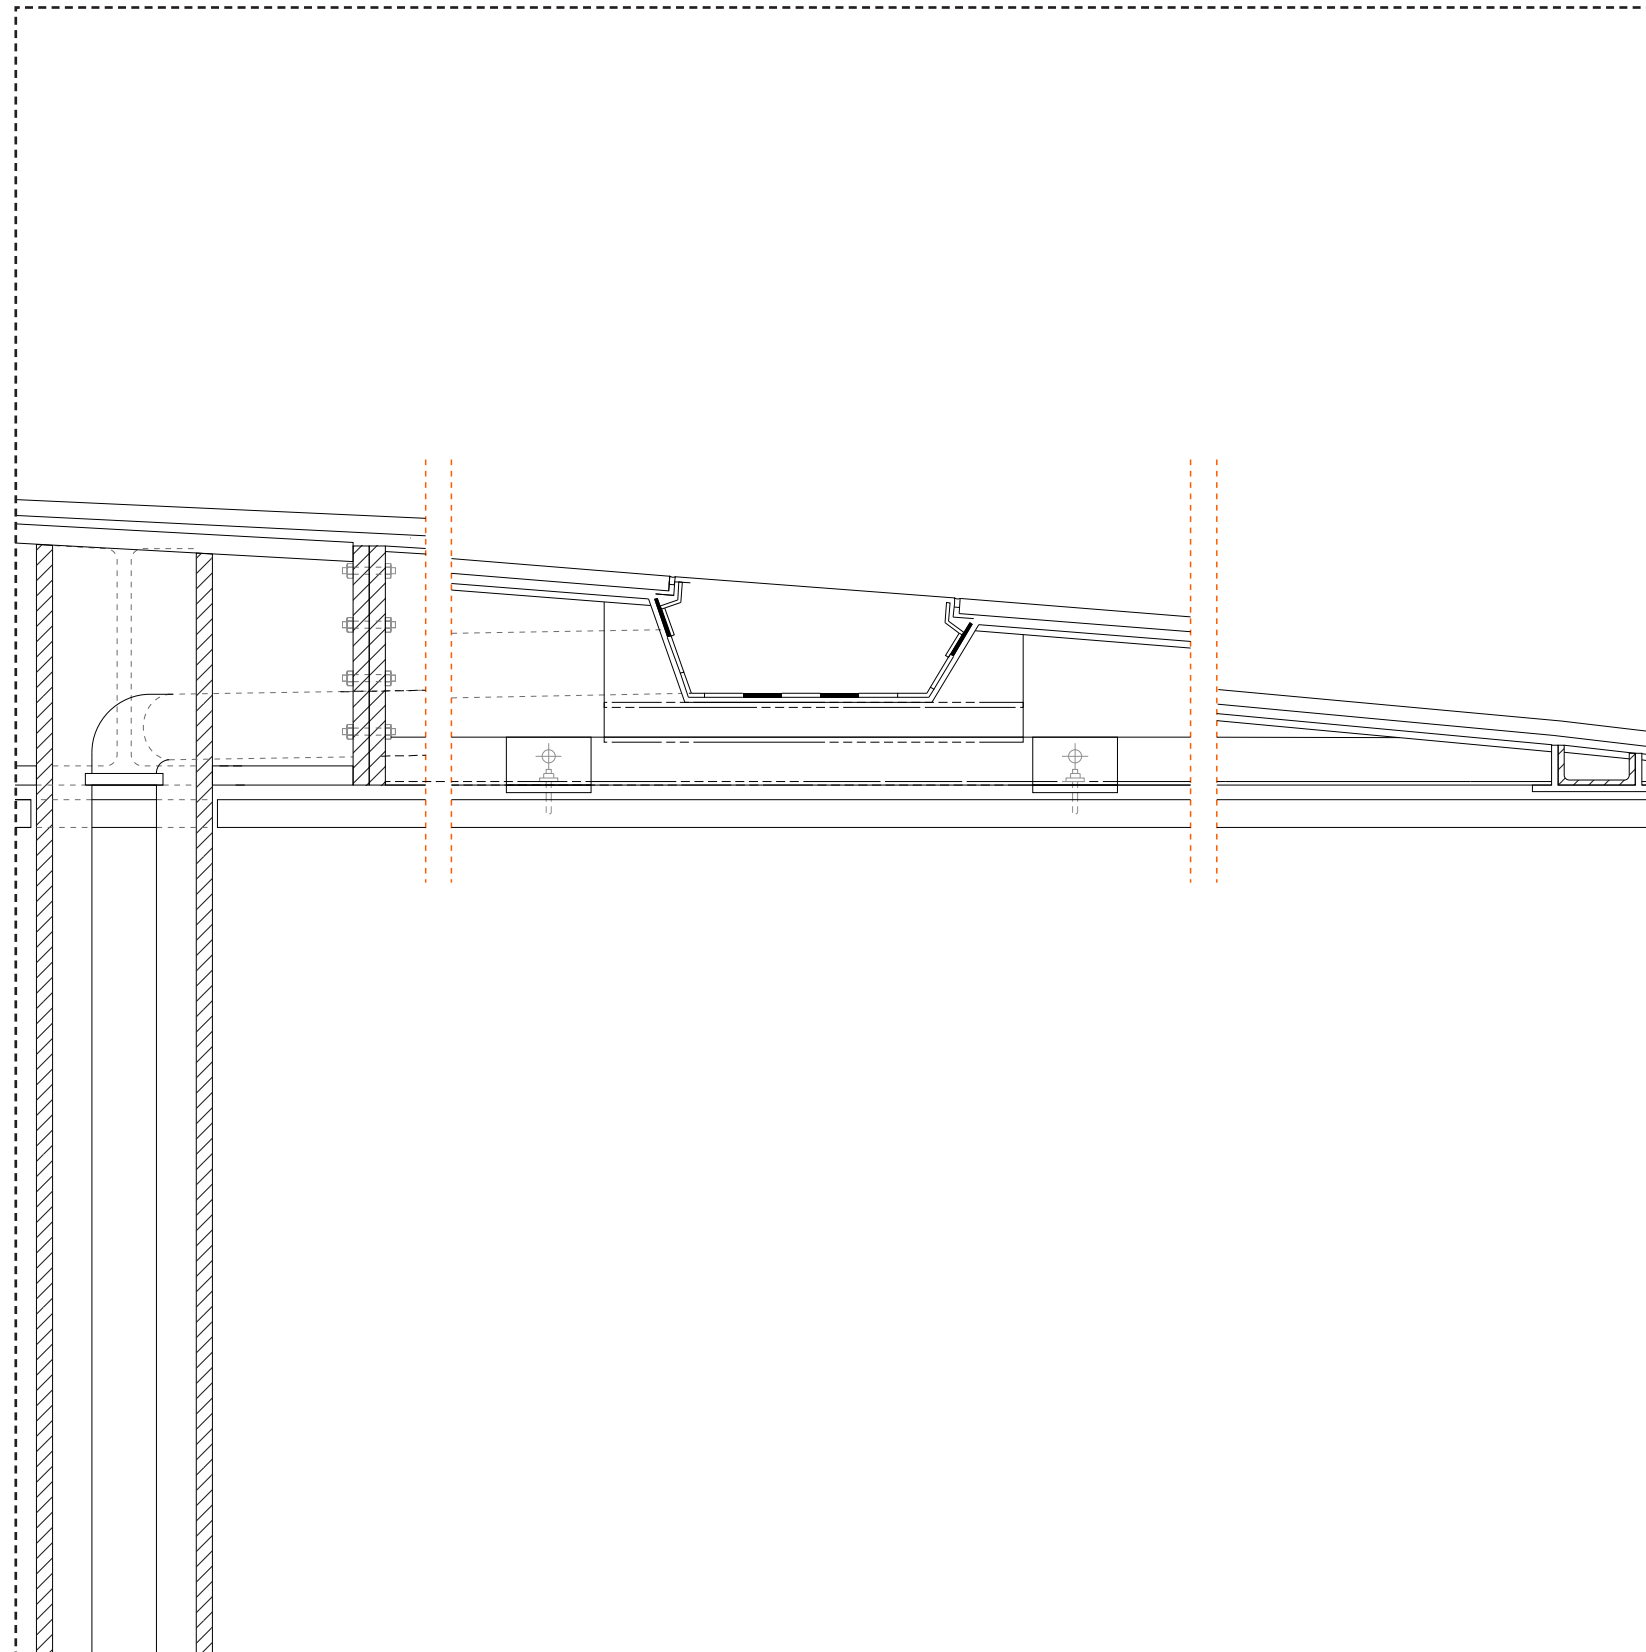


DETAIL 1:5

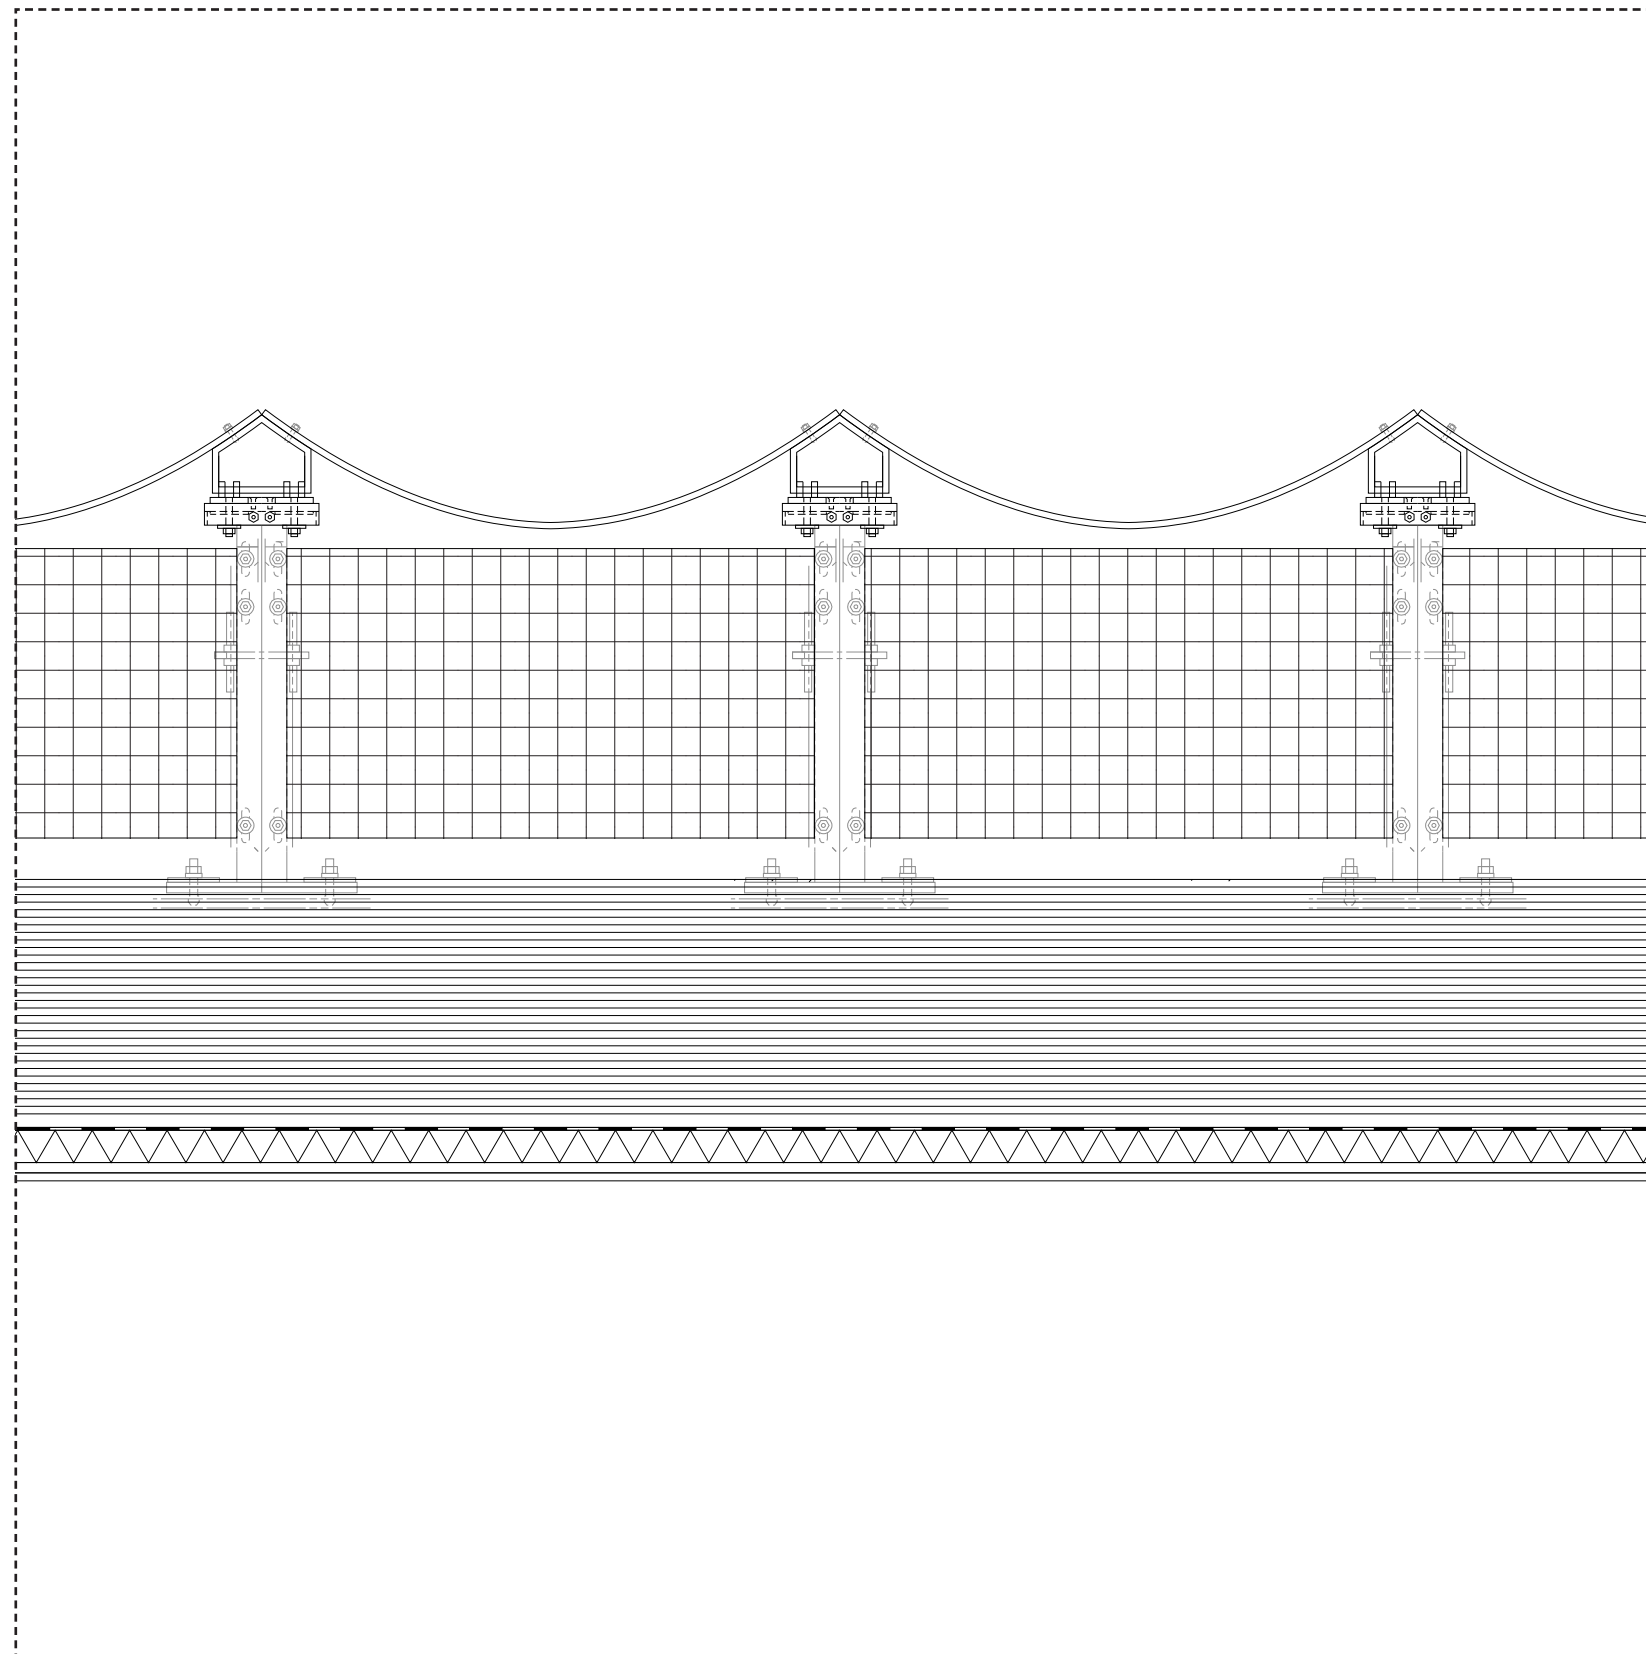


WATER COLLECTION

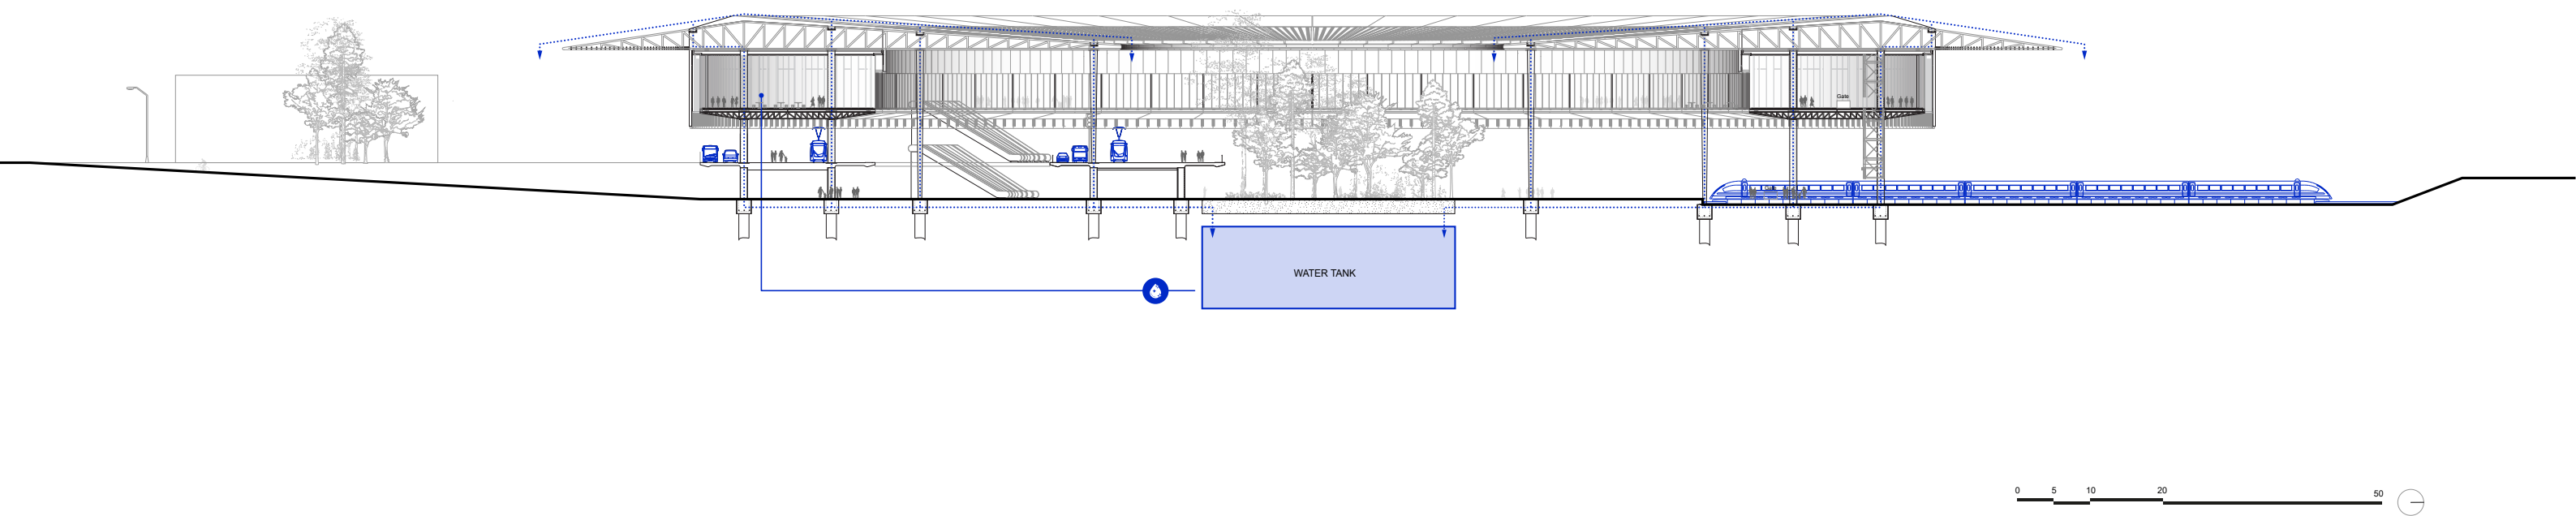


NATURAL SUNLIGHT ACCESS

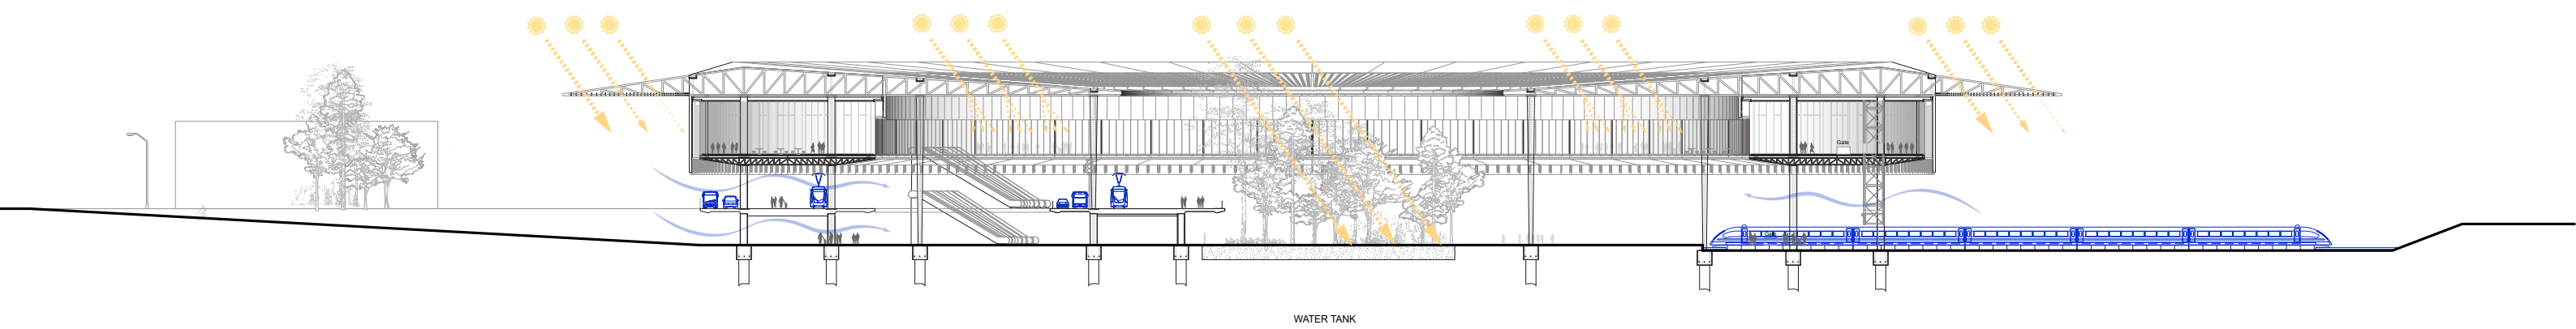


NATURAL DAYLIGHT & VENTILATION

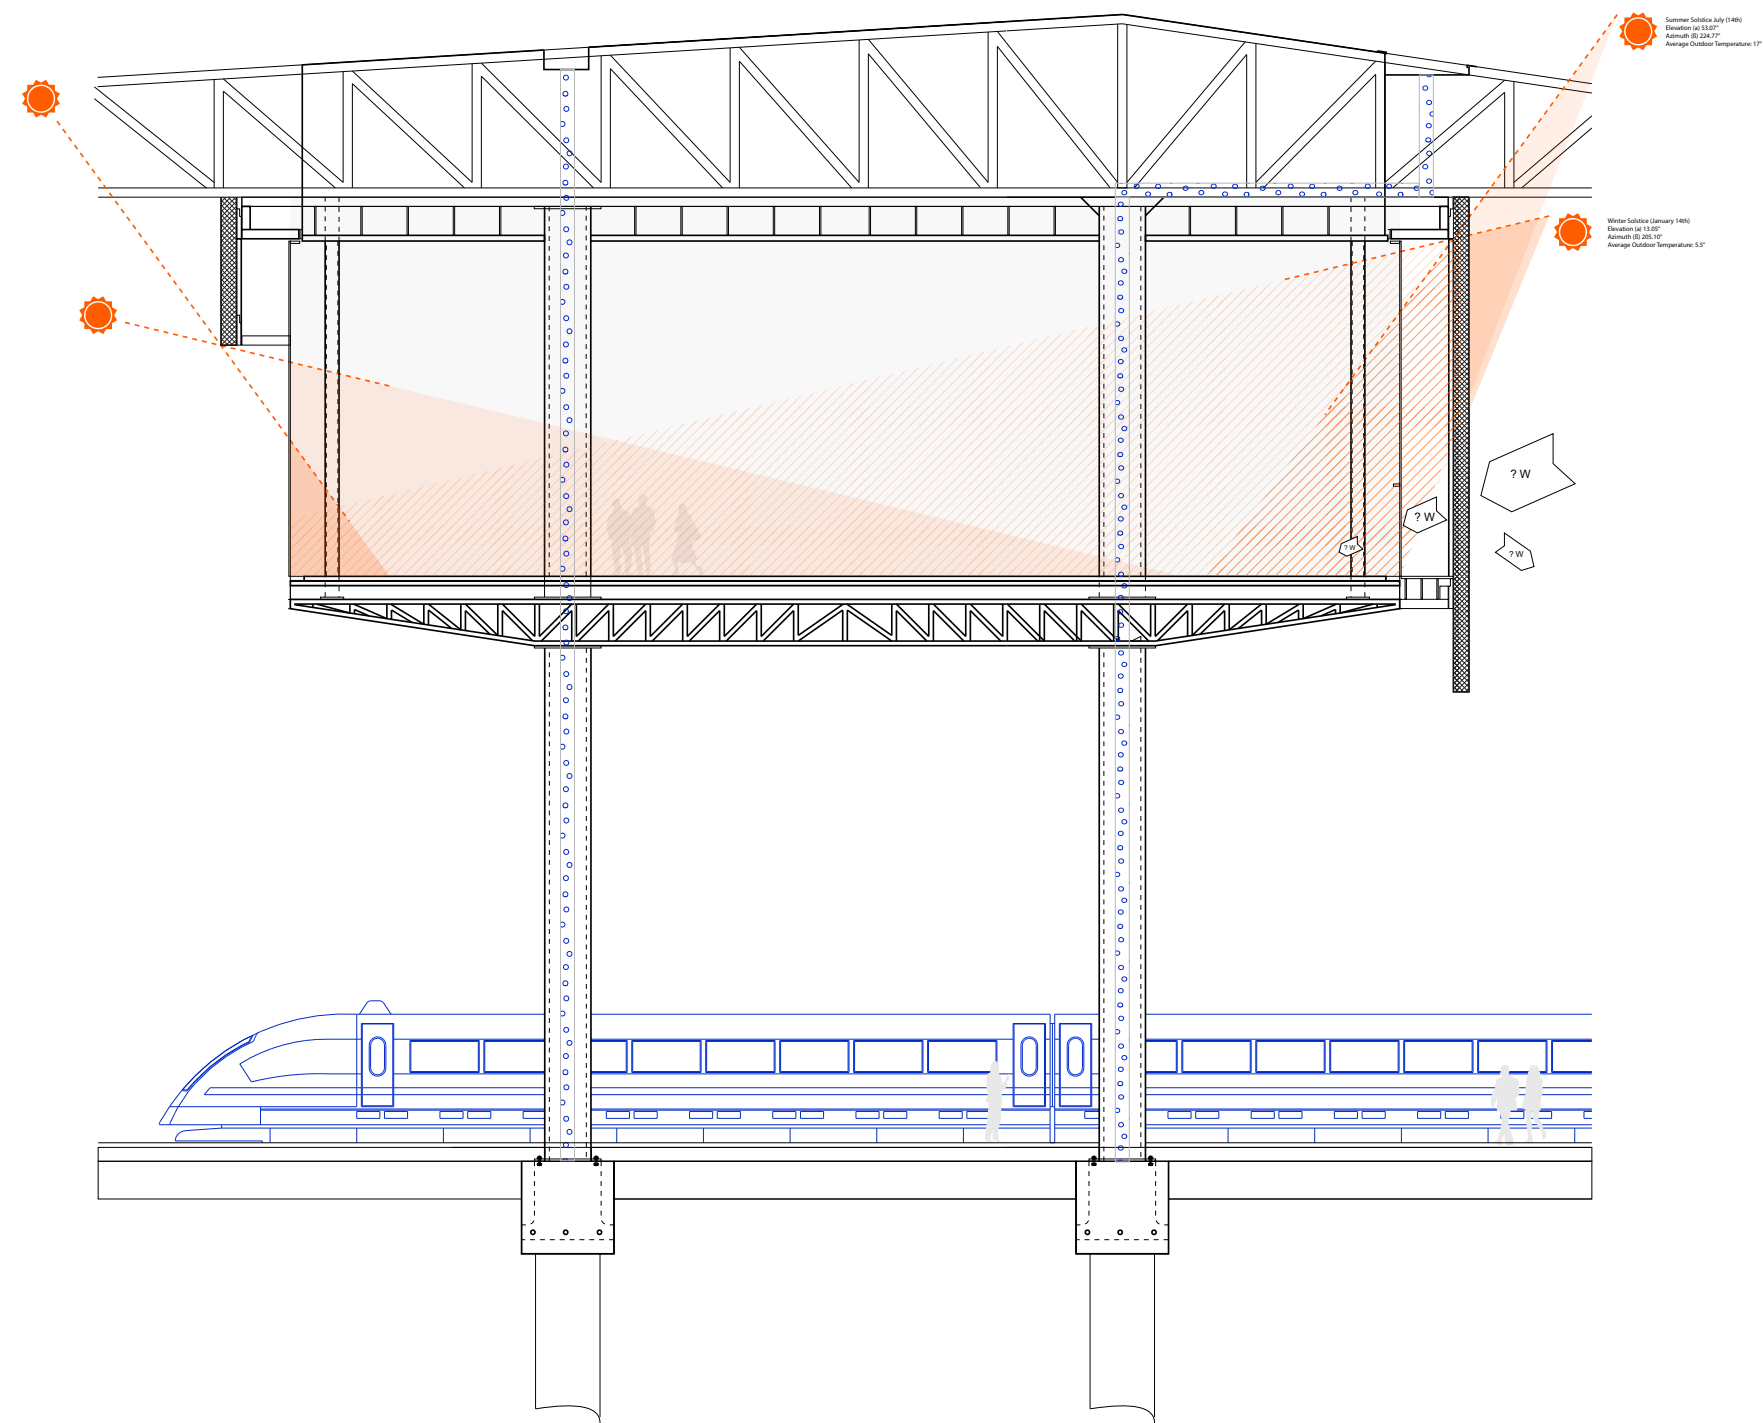


HVAC SYSTEM

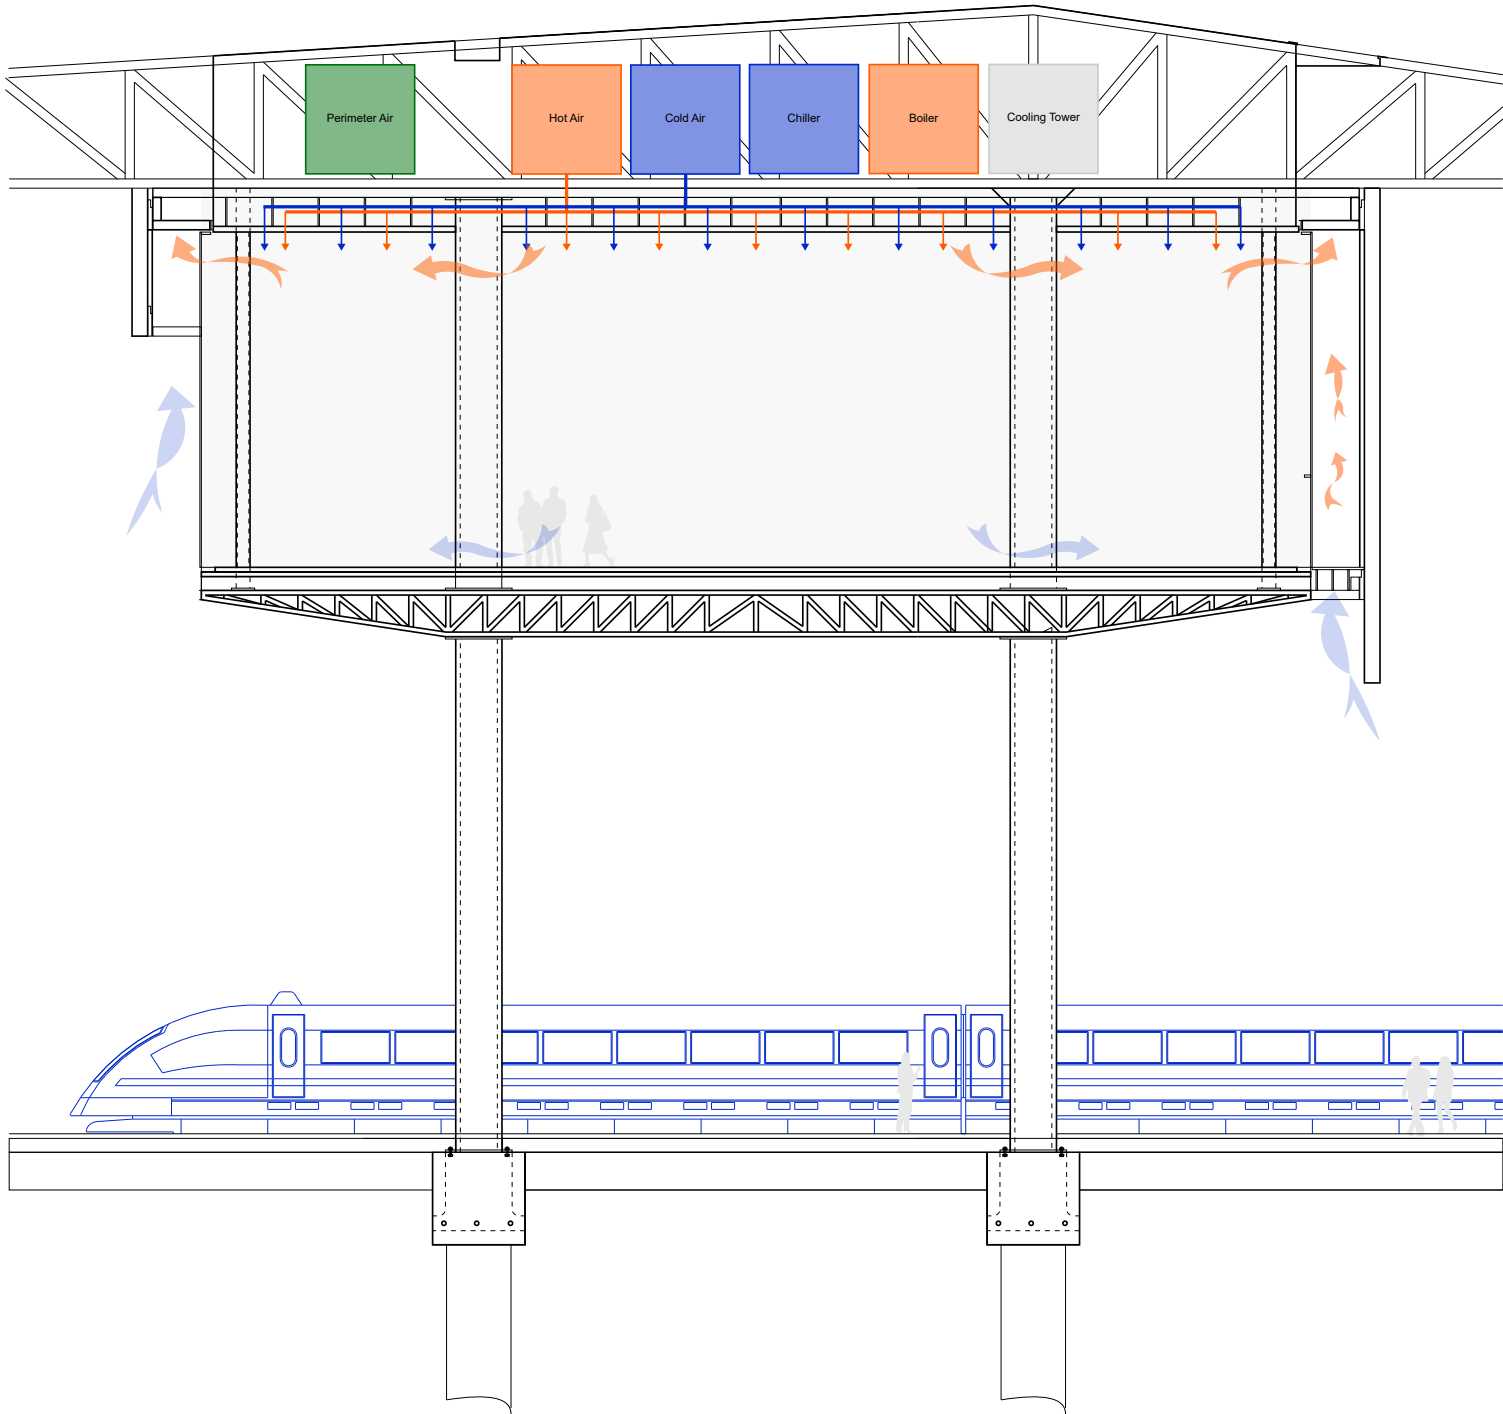


SOUND PROTECTION

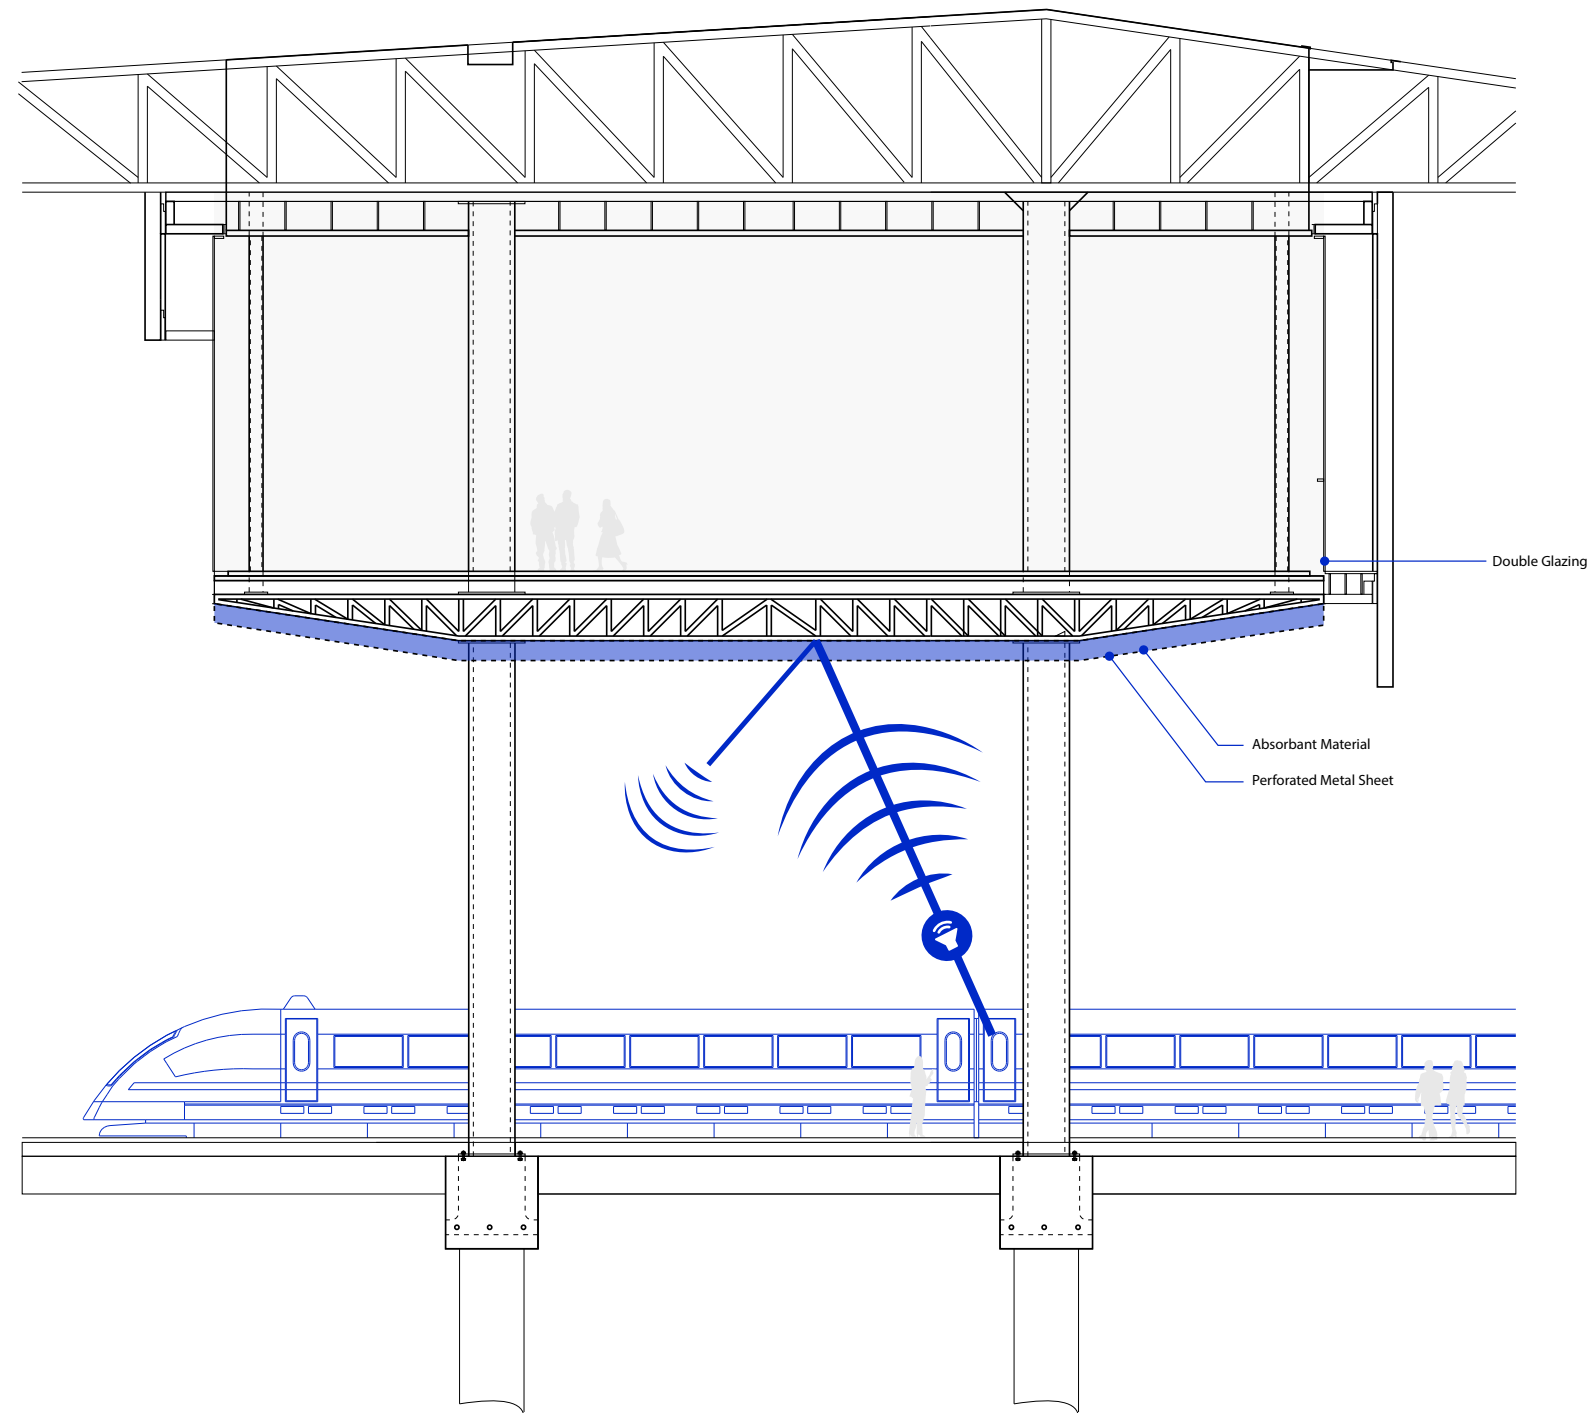

CITY WITHIN A CITY

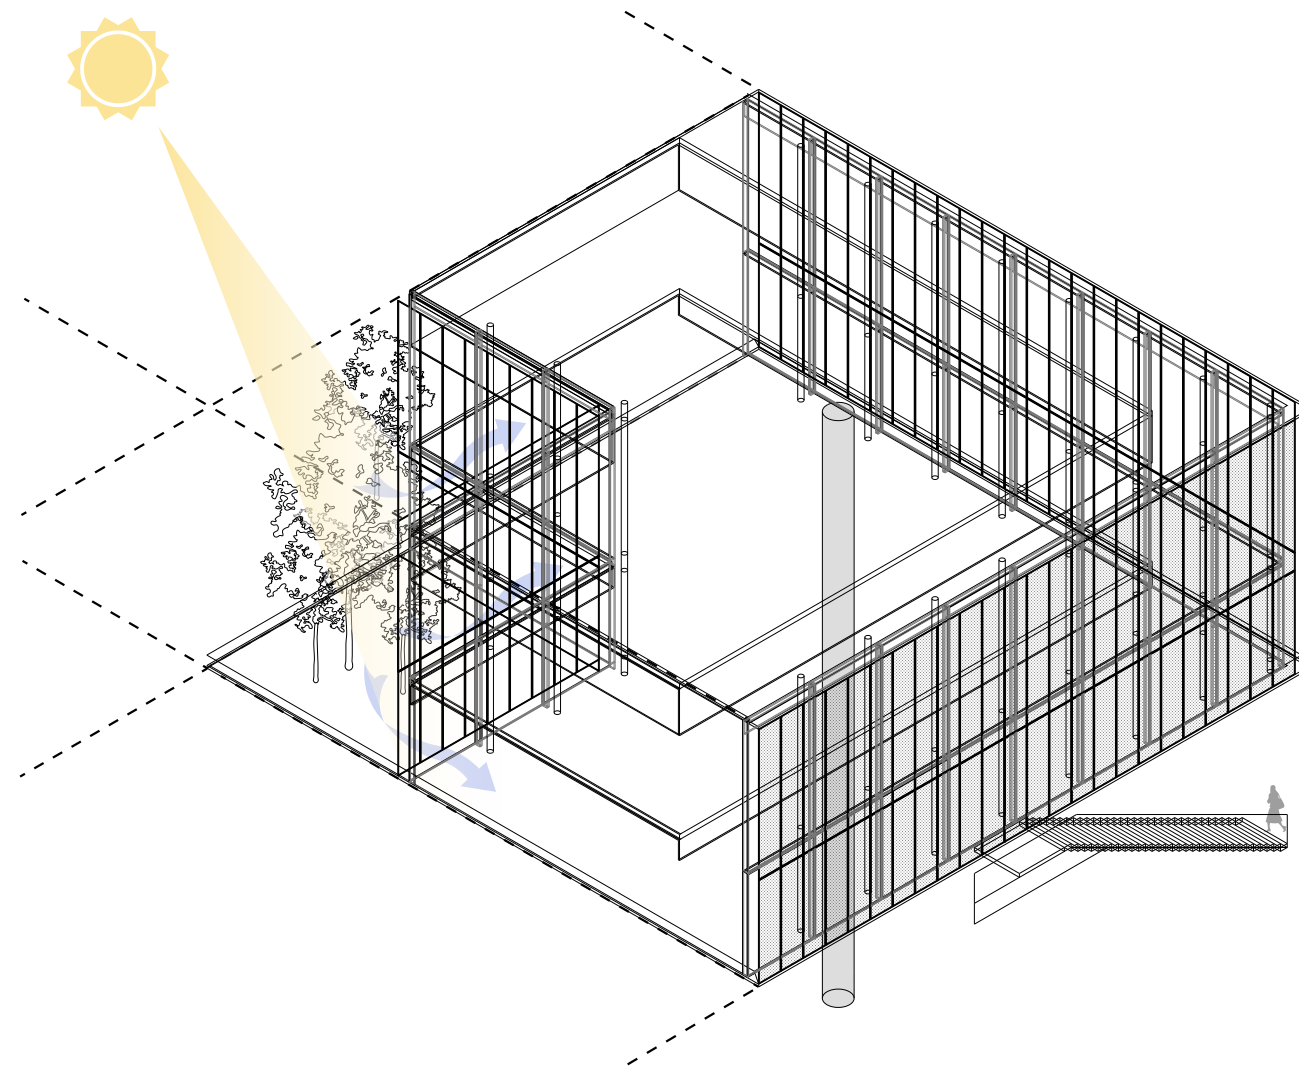

CITY WITHIN A CITY

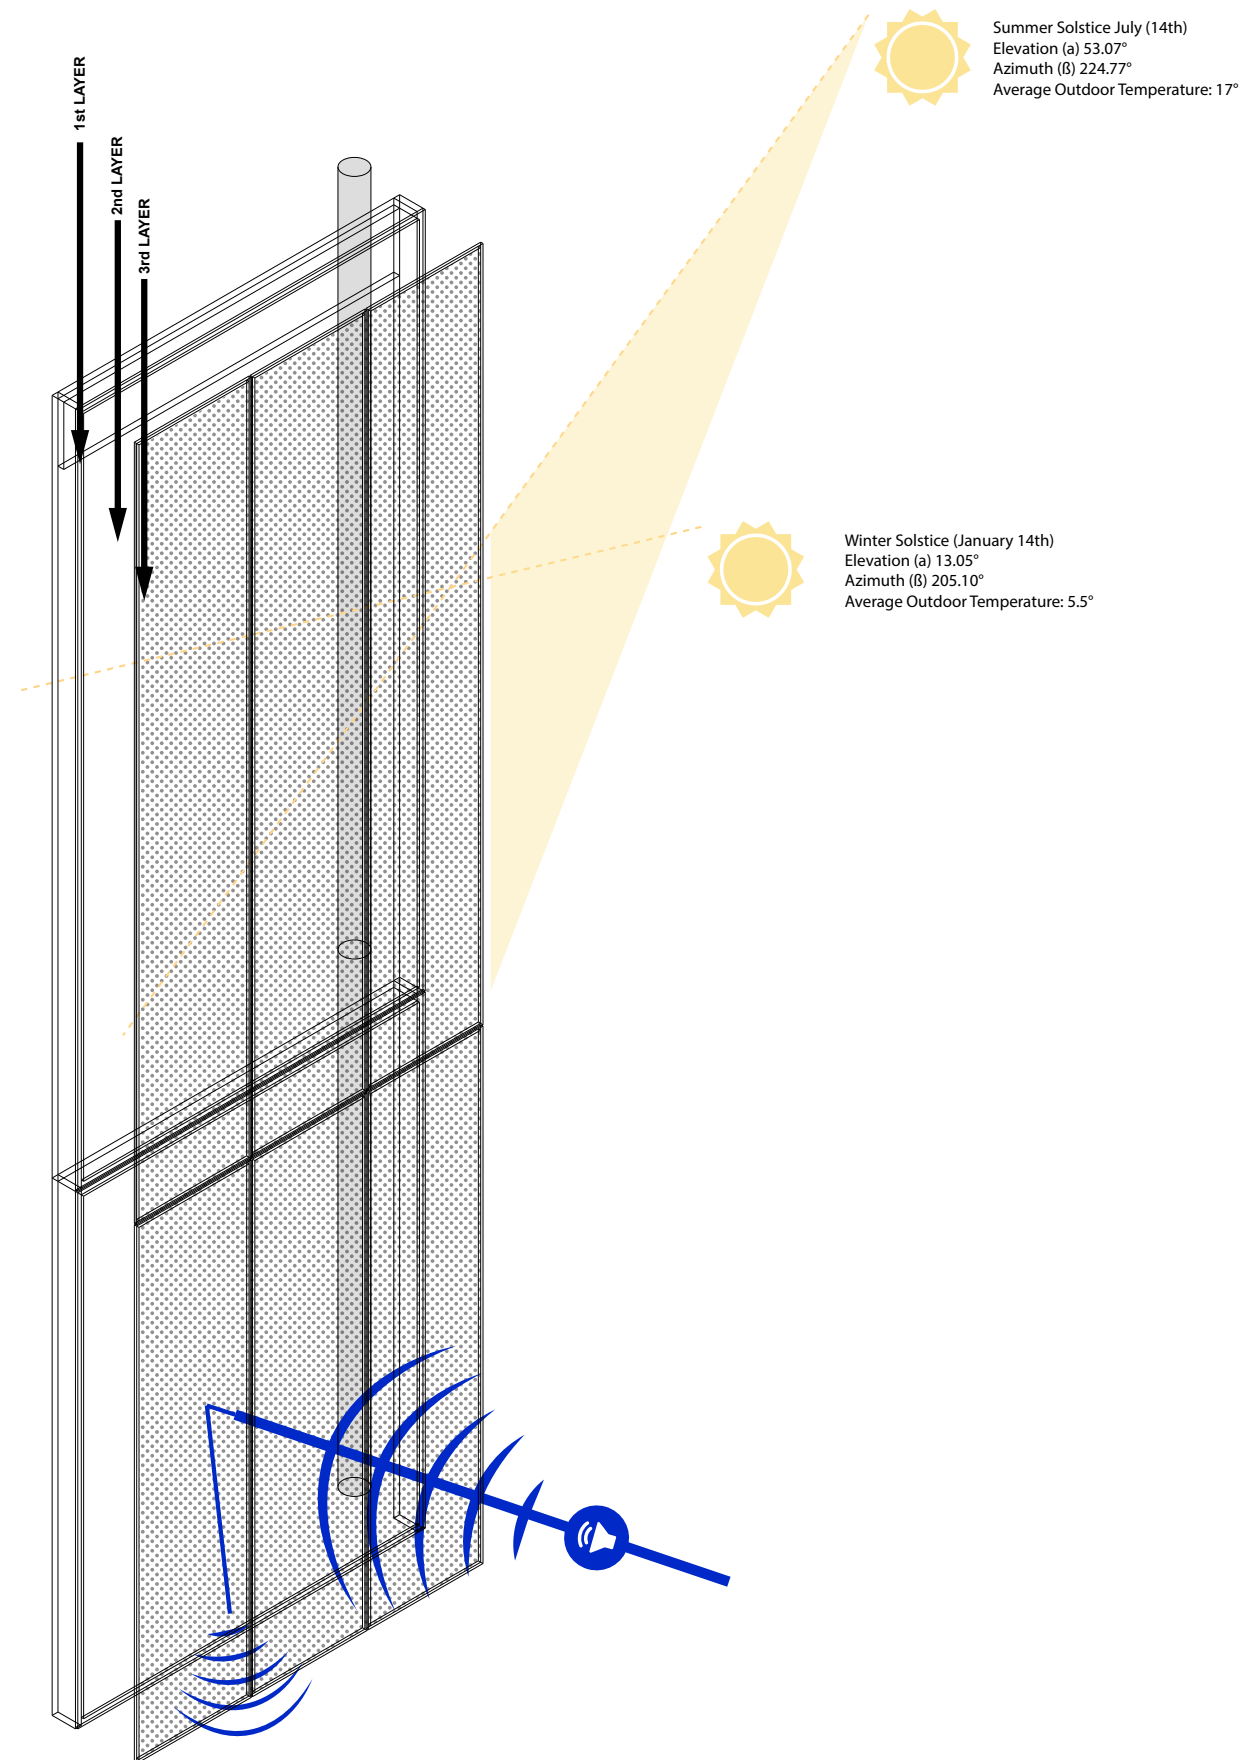

GROUND FLOOR PLAN

