BEYOND BUILDINGS

THE FUTURE OF MARITIME LEFTOVERS

GRADUATION STUDIO: REVITALISING HERITAGE
DELFT UNIVERSITY OF TECHNOLOGY
23 JUNE
2025

ANNE KIKKERT
4818288

MSC ARCHITECTURE, URBANISM AND BUILDING SCIENCES
TRACK ARCHITECTURE

HERITAGE AND ARCHITECTURE

AR3AH115

ARCHITECTURE TUTOR: LIDY MEIJERS
BUILDING TECHNOLOGY TUTOR: KOEN MULDER
RESEARCH TUTOR: WIDO QUIST

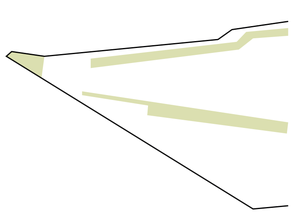

Greenery

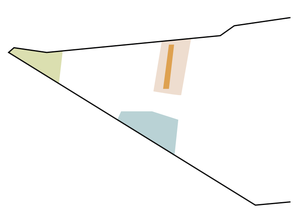

Different areas different characters

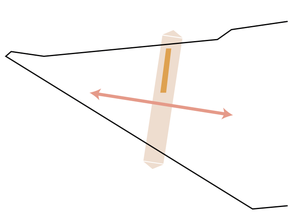

Central square

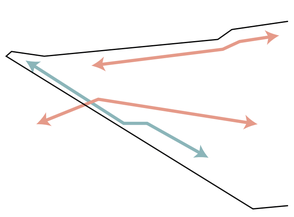

Connecting with the city and the water

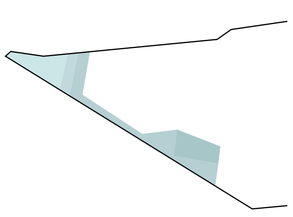

Use the water in the urban environment

KEY CONCEPT SITE

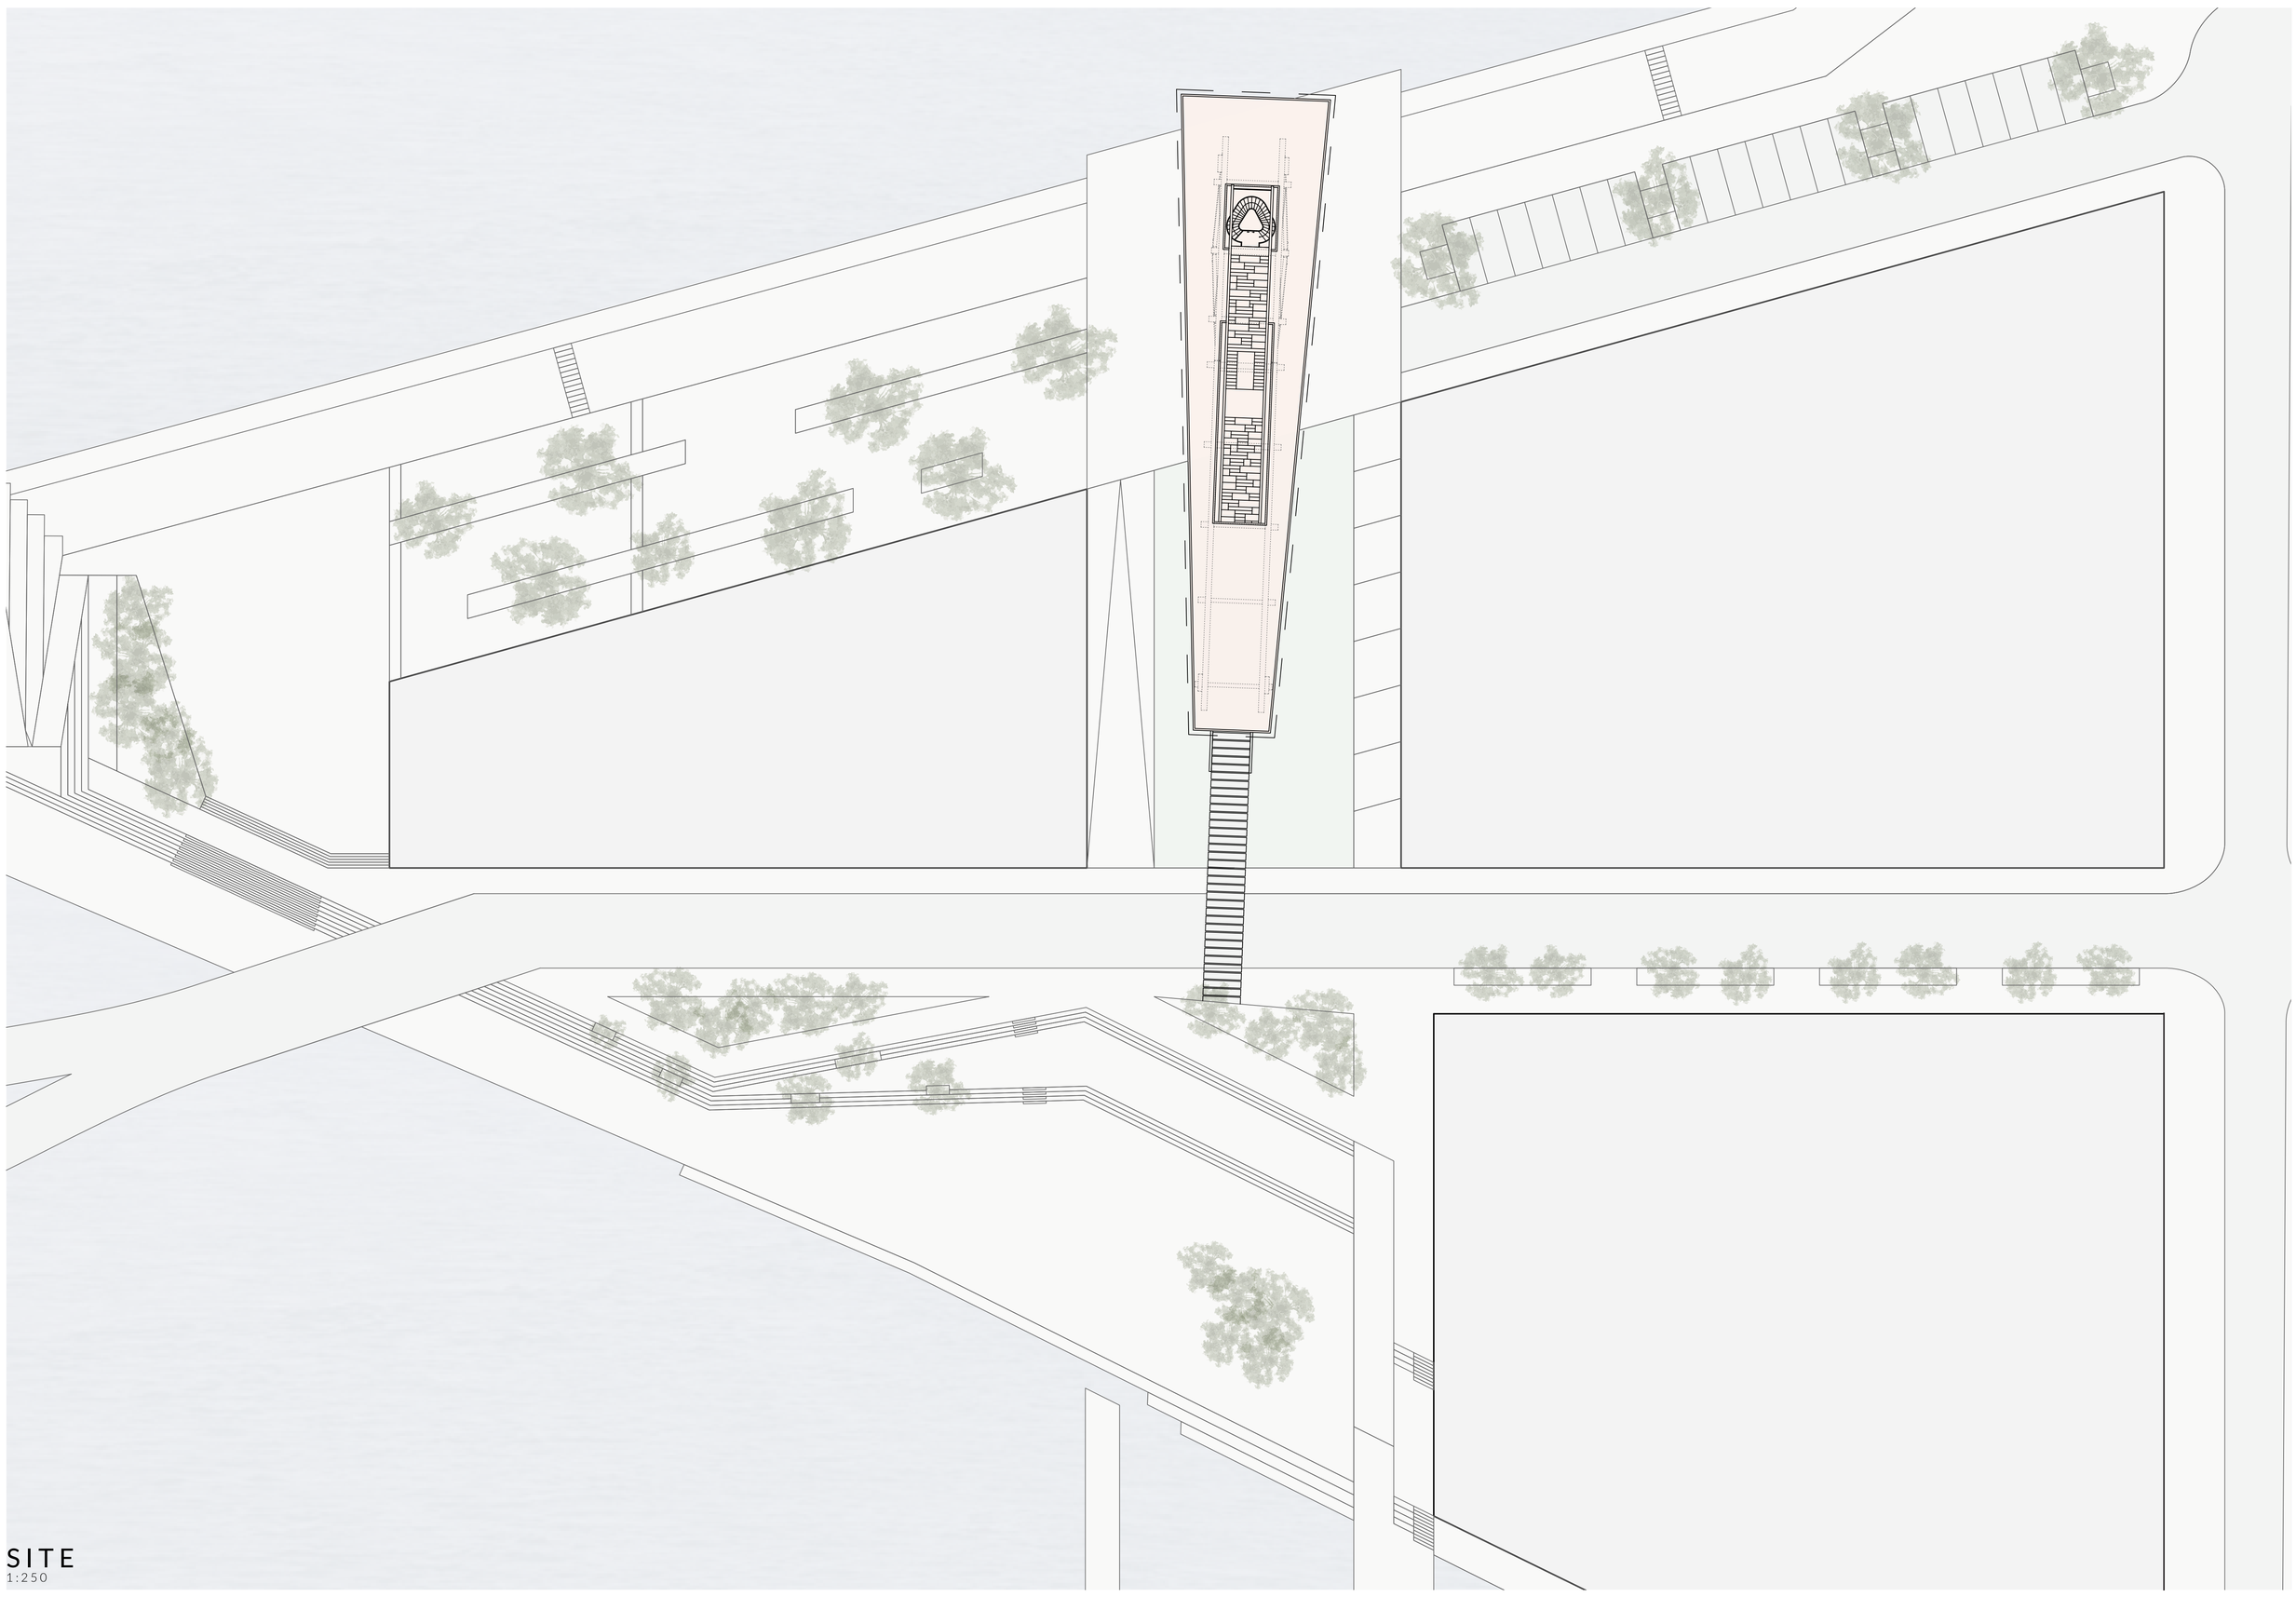

SITE
1:250

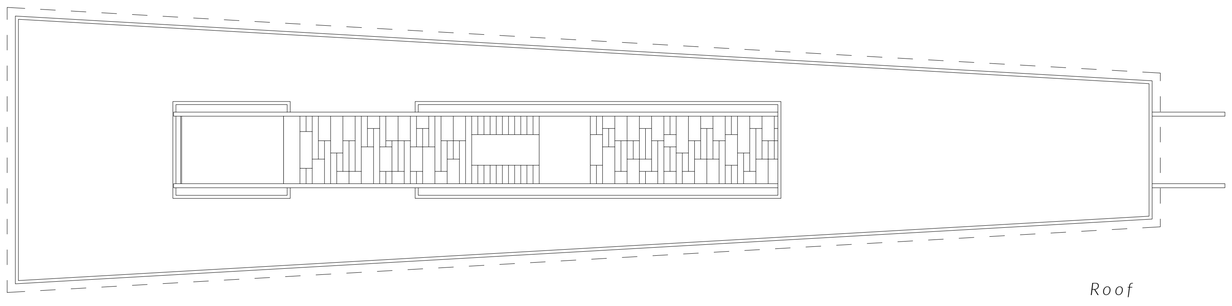

Roof

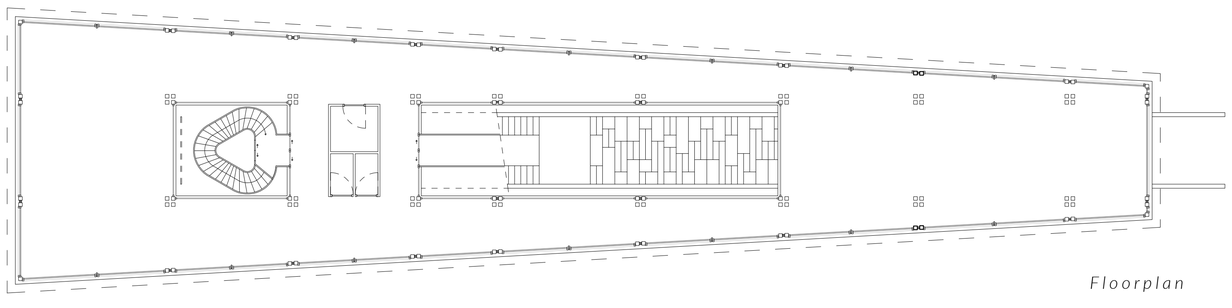

Floorplan

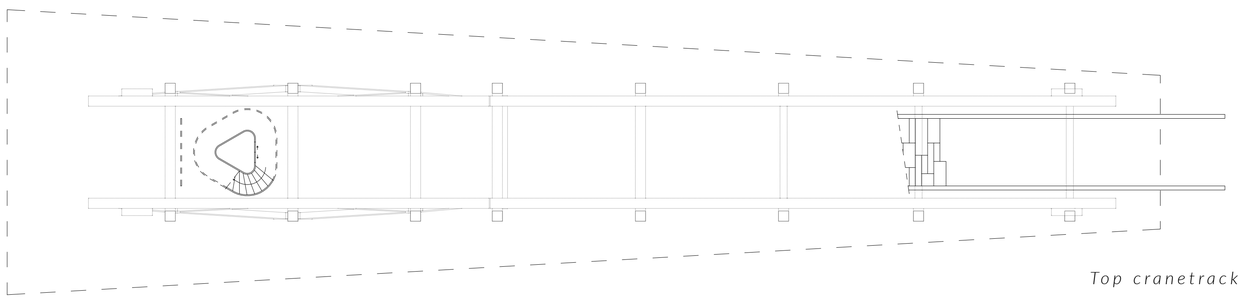

Top cranetrack

FLOORPLANS
1:150

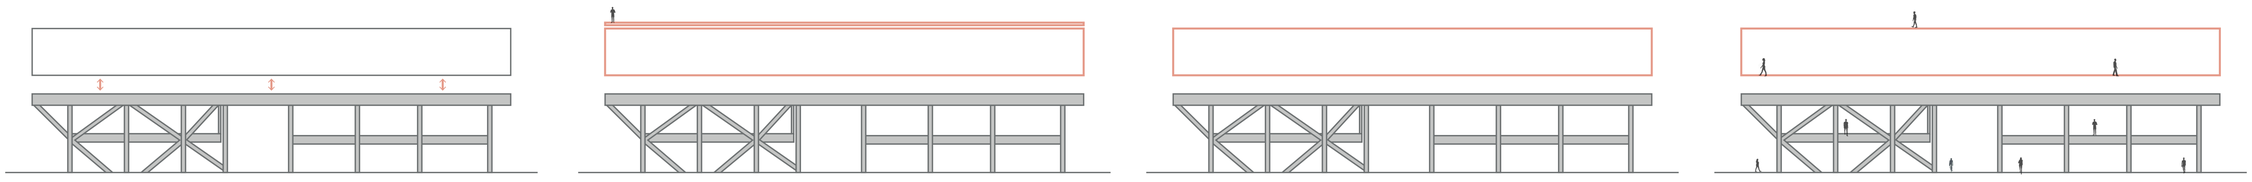

Distance between 'old' and 'new'

Function and viewpoint

Physical difference between 'old' and 'new'

Place where people can meet

KEY CONCEPT BUILDING

SECTIONS

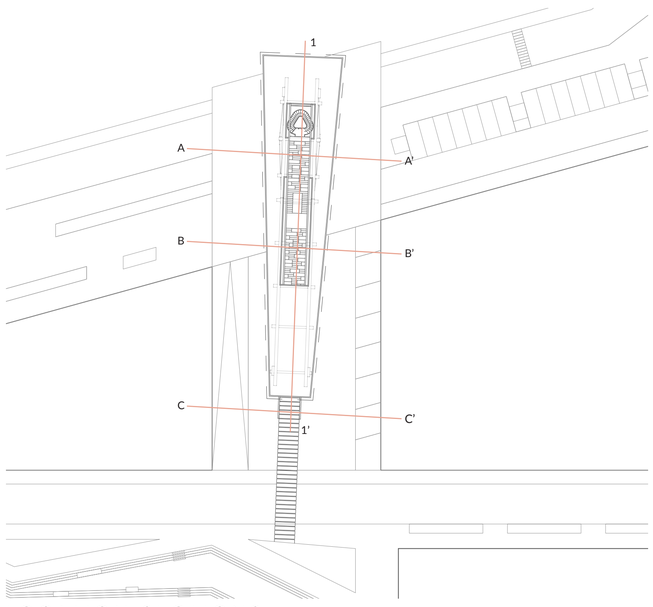

LOCATION SECTIONS
1:500

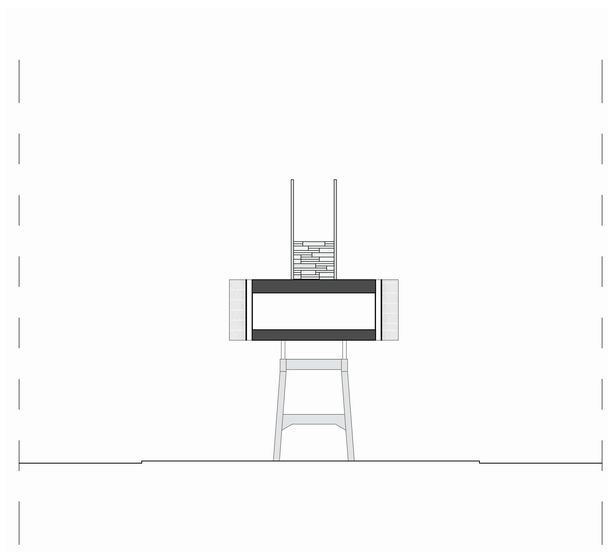

SECTION A-A'
1:250

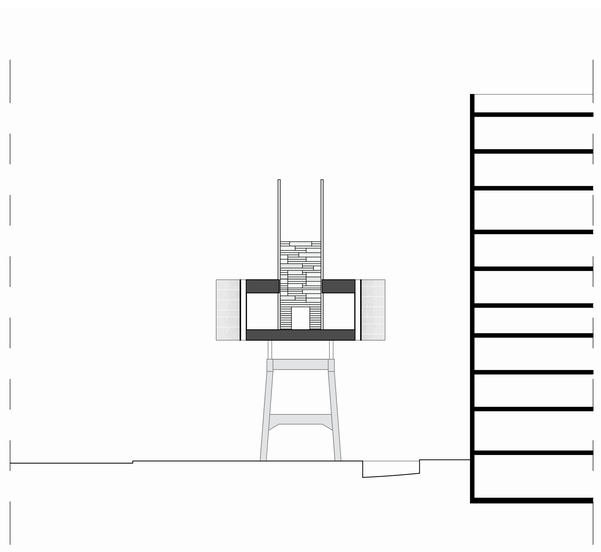

SECTION B-B'
1:250

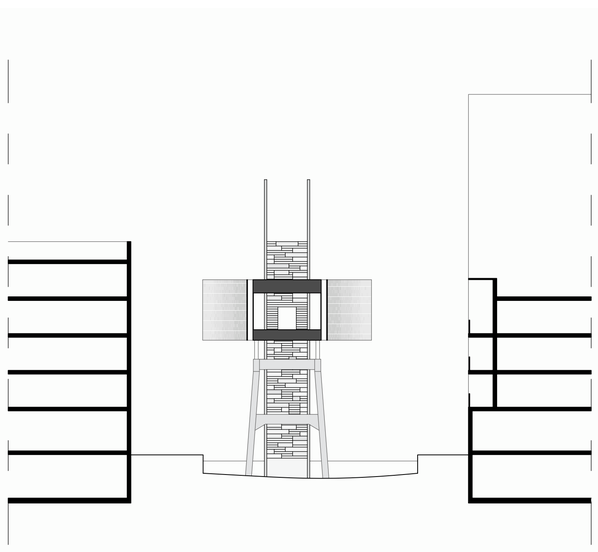

SECTION C-C'
1:250

North

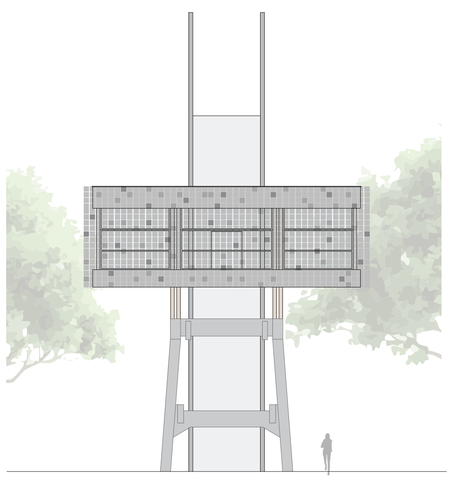

West

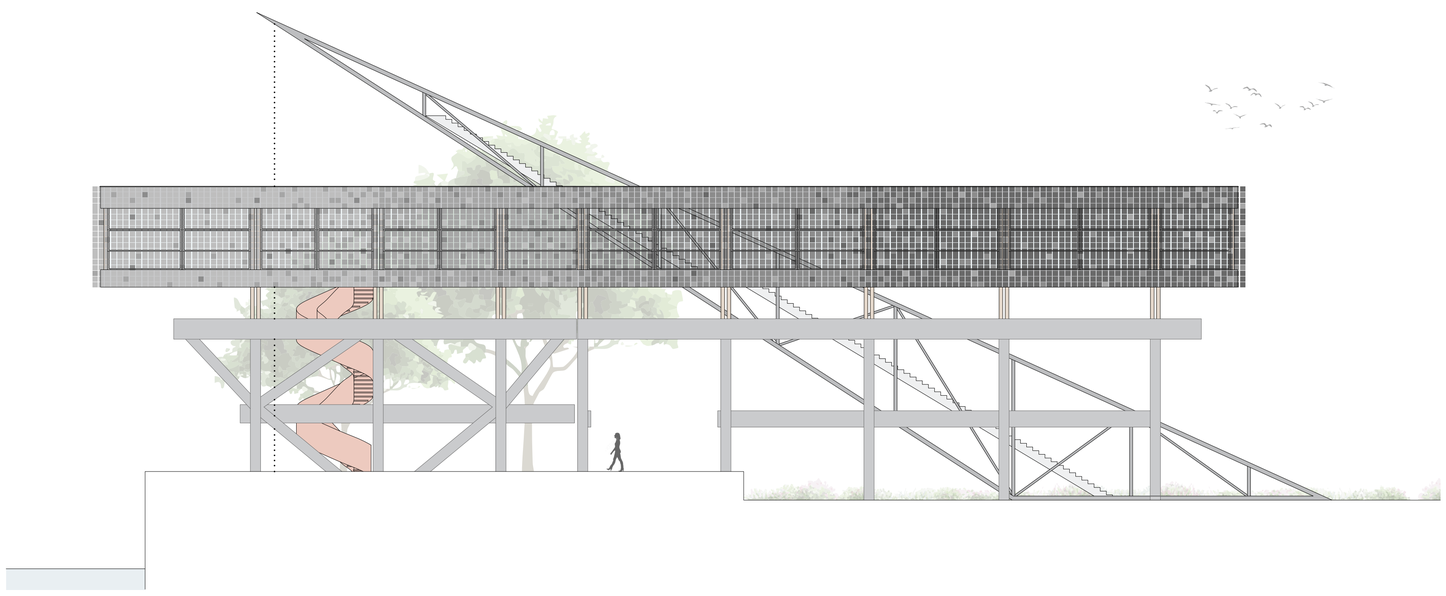

South

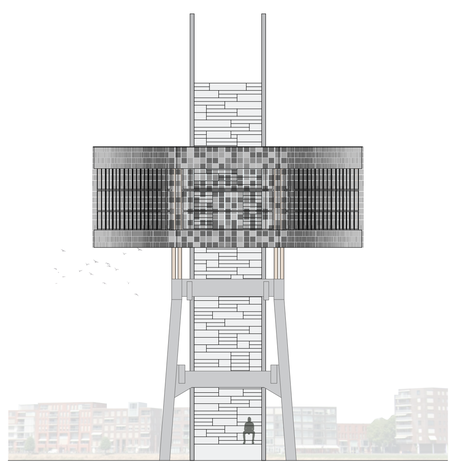

ELEVATIONS
1:150

LOAD BEARING STRUCTURE

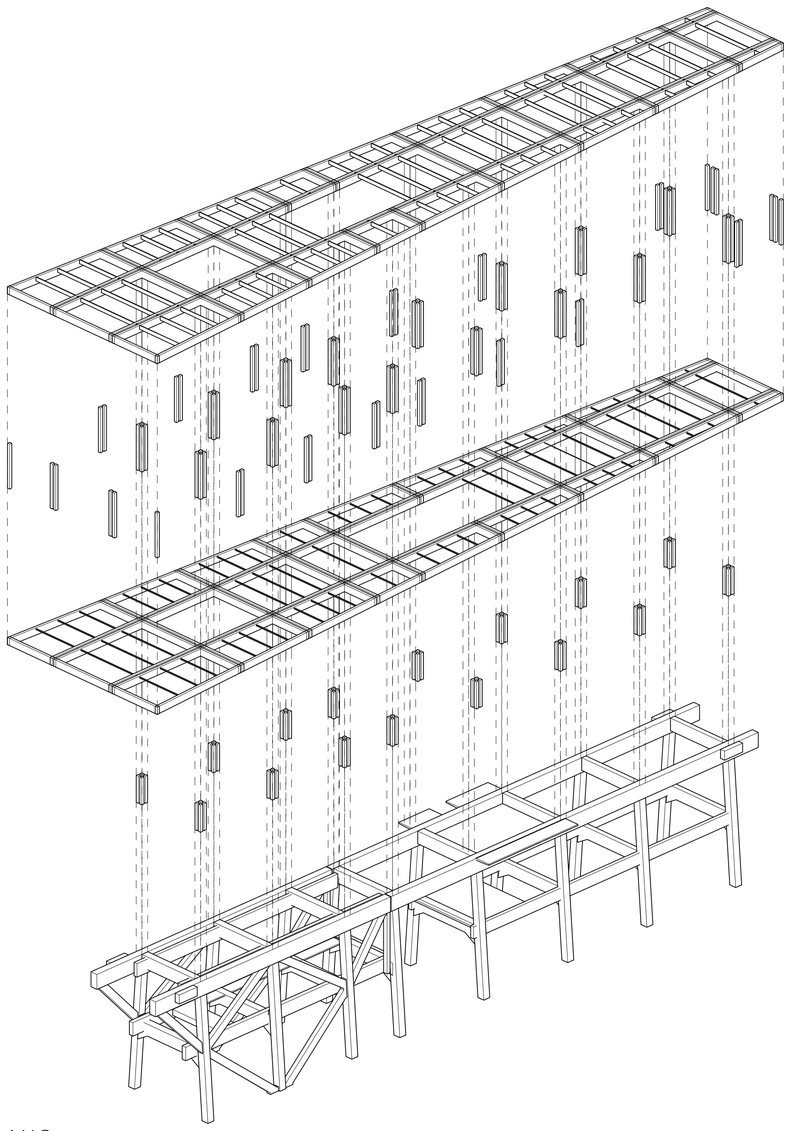

AXO

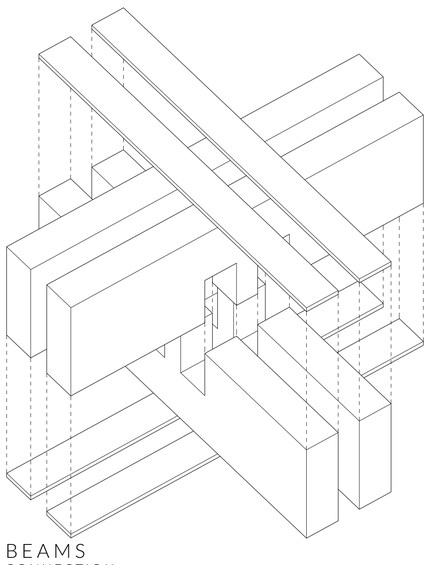

BEAMS
CONNECTION

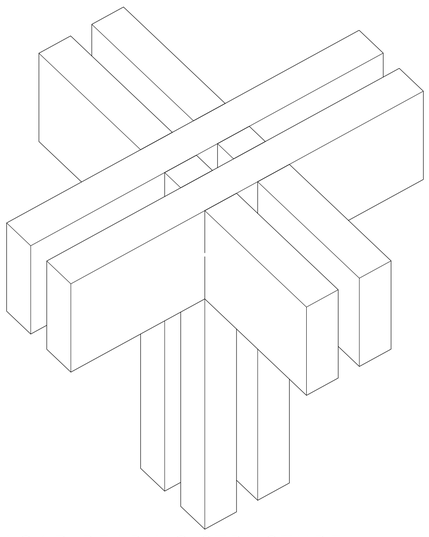

LOAD BEARING STRUCTURE
CONNECTION

DETAILED SECTION
1:20

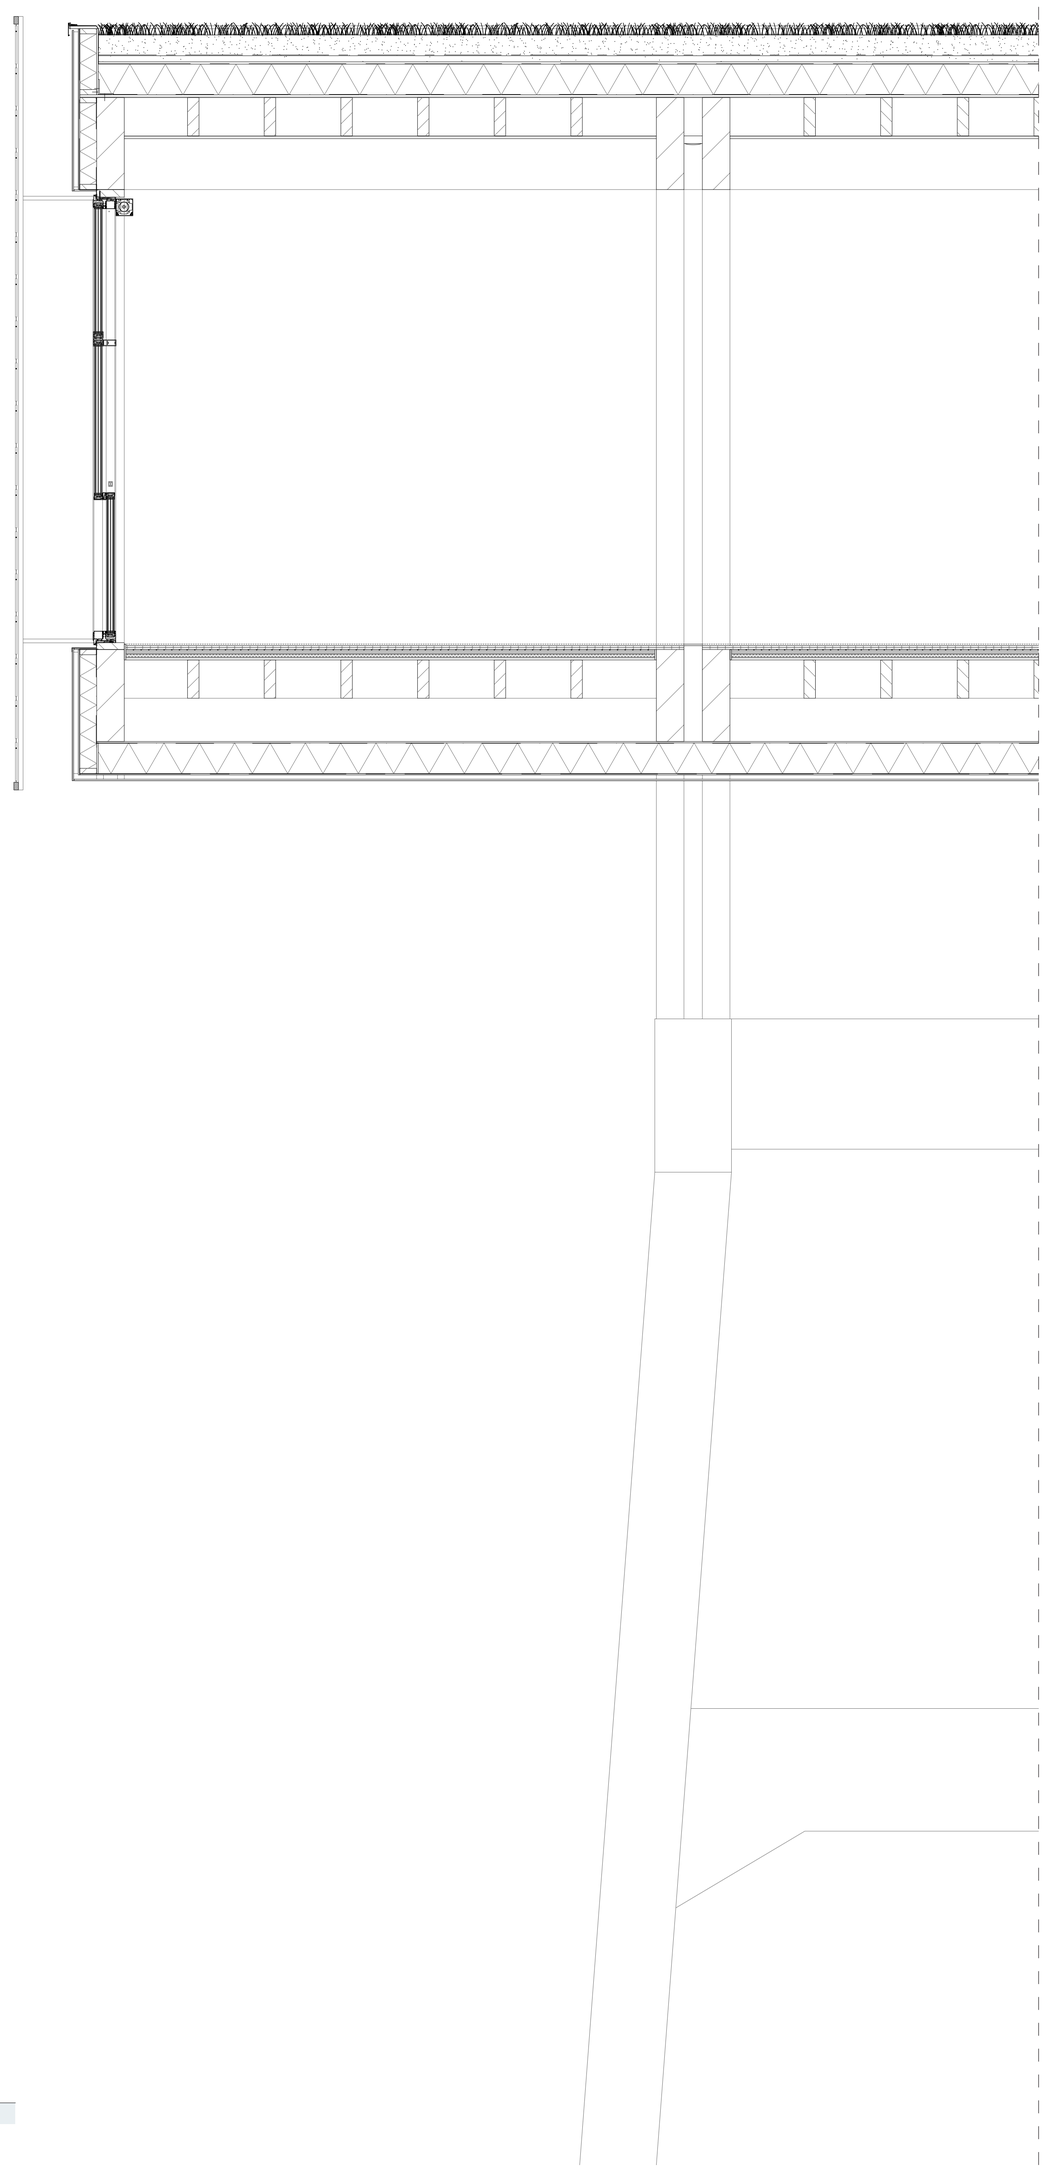

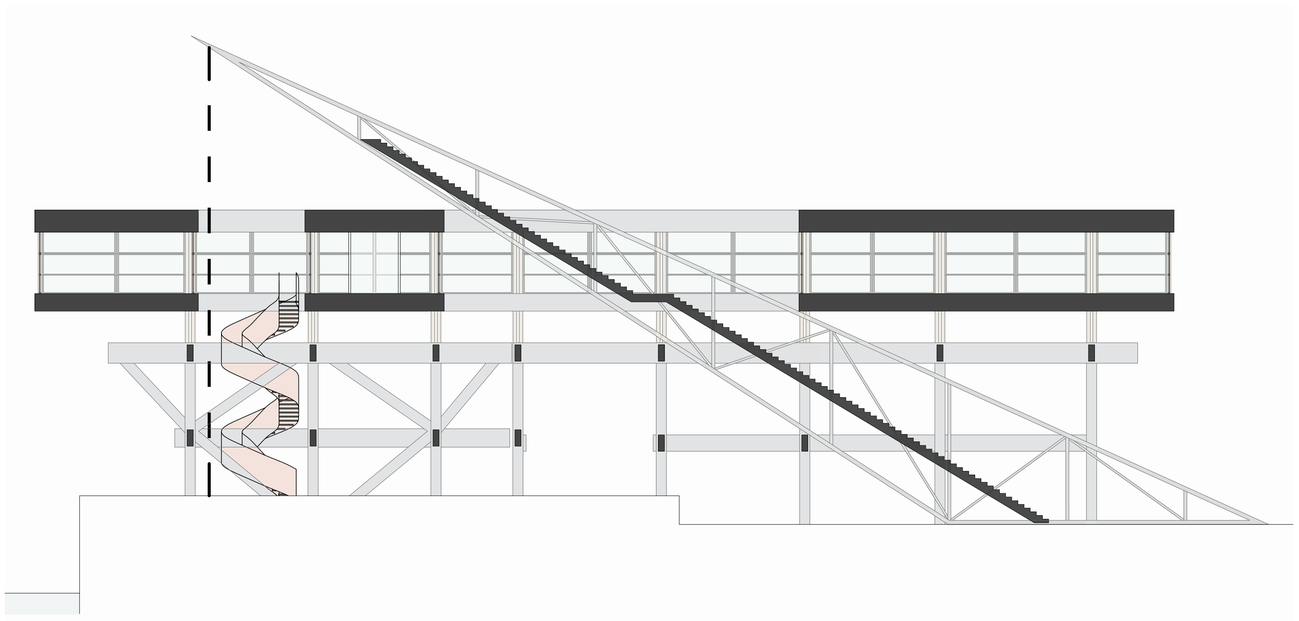

SECTION 1-1'
1:150

East

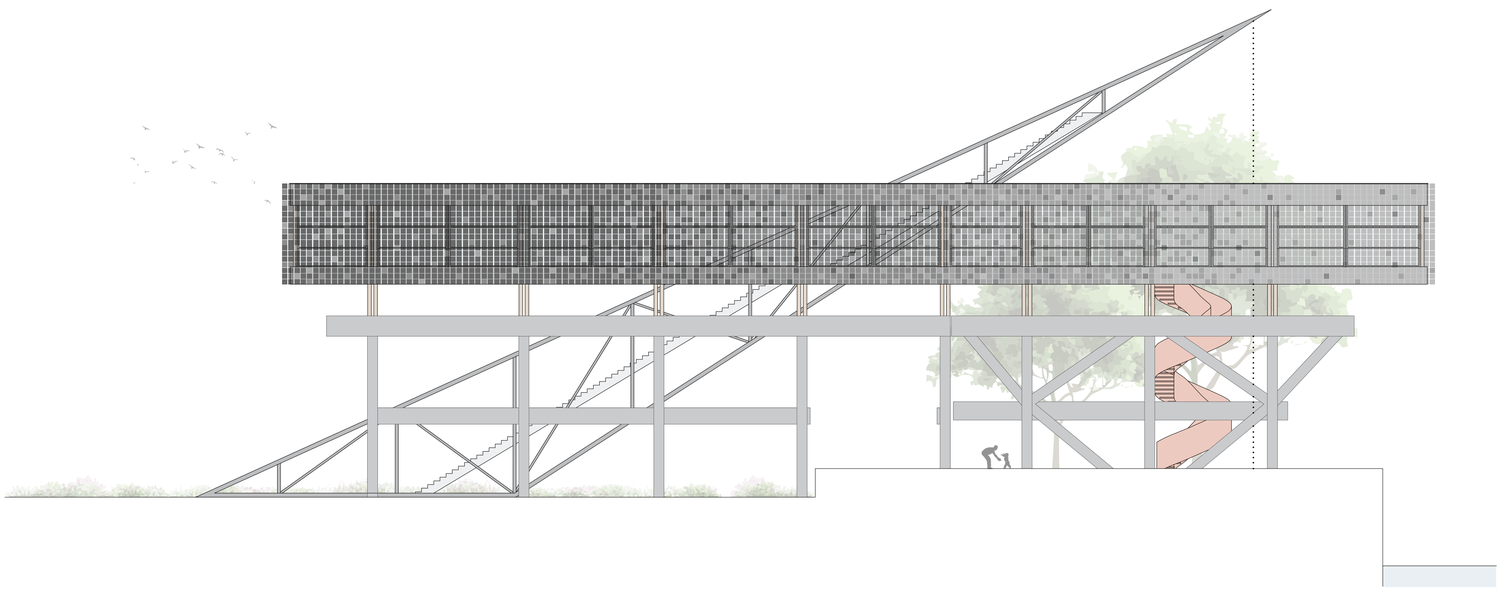

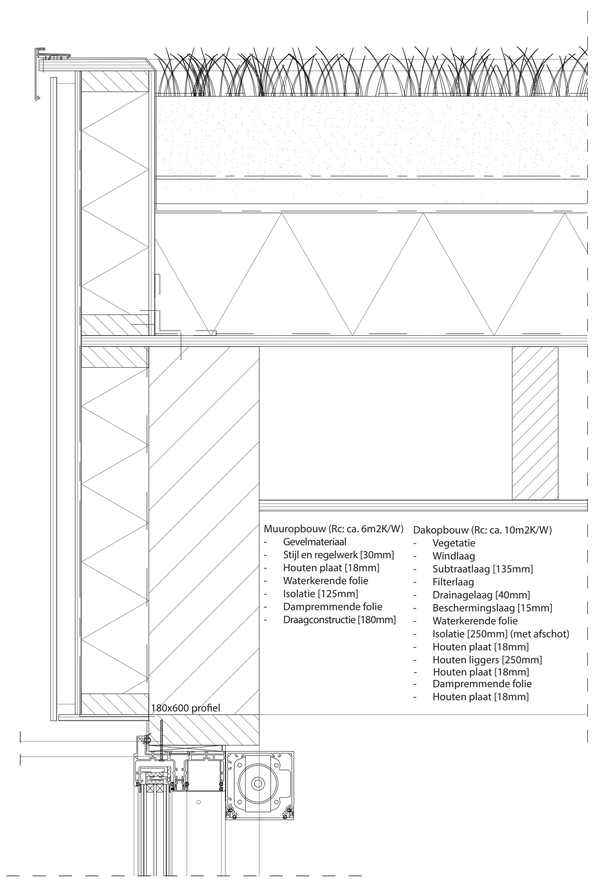

DETAIL ROOF
1:5

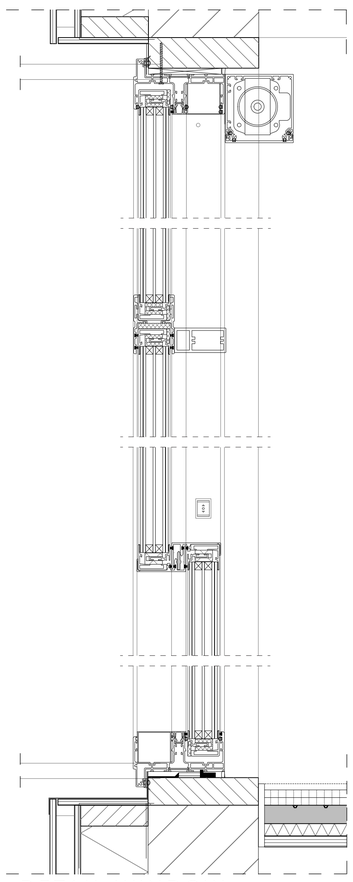

DETAIL WINDOW
1:5

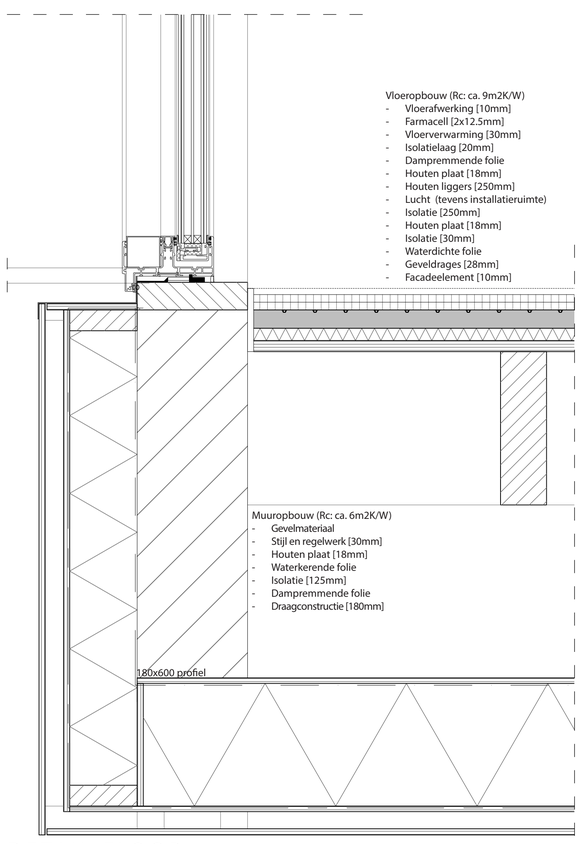

DETAIL FLOOR
1:5

DETAILED ELEVATION
1:20