



NEW URBAN DESIGN BOERHAAVE




PROGRAMME

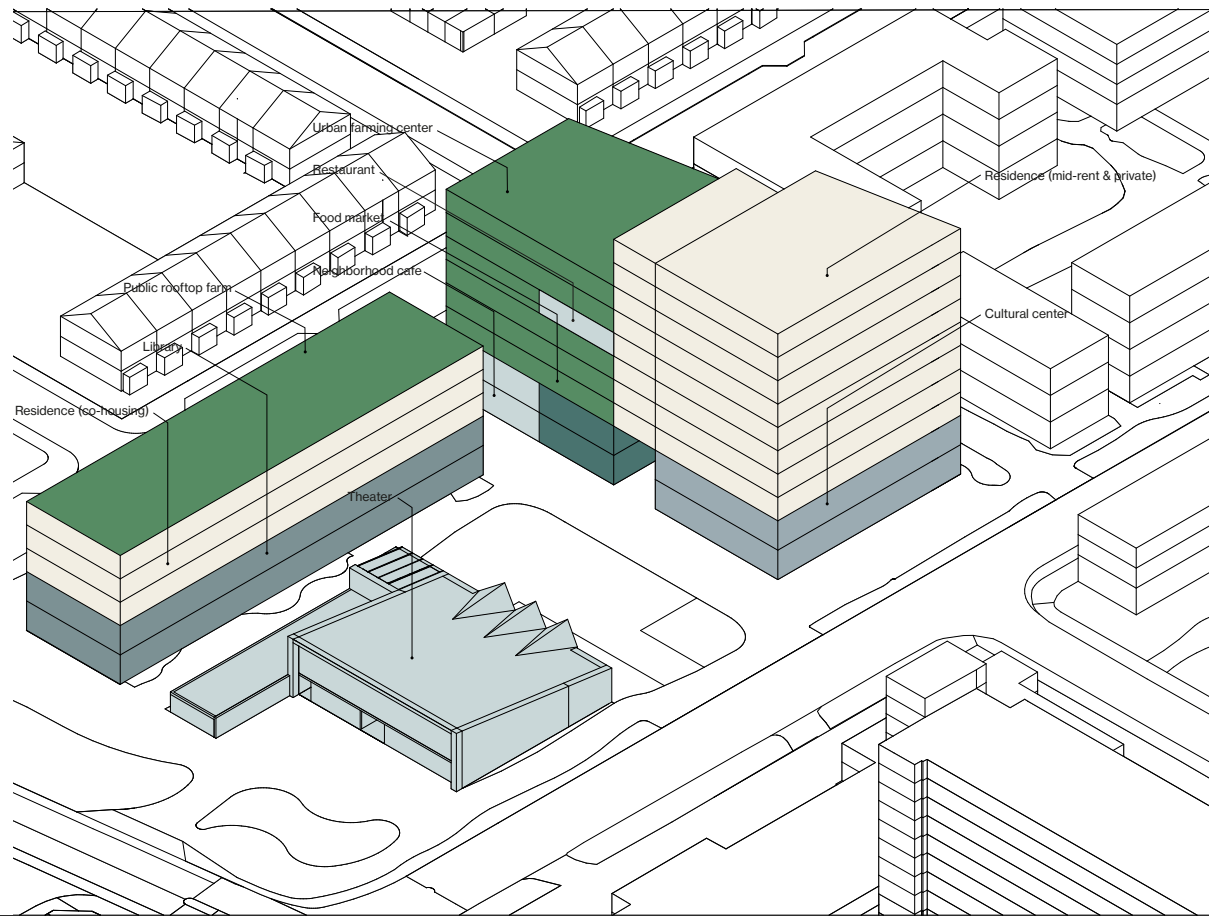

SUN PATH

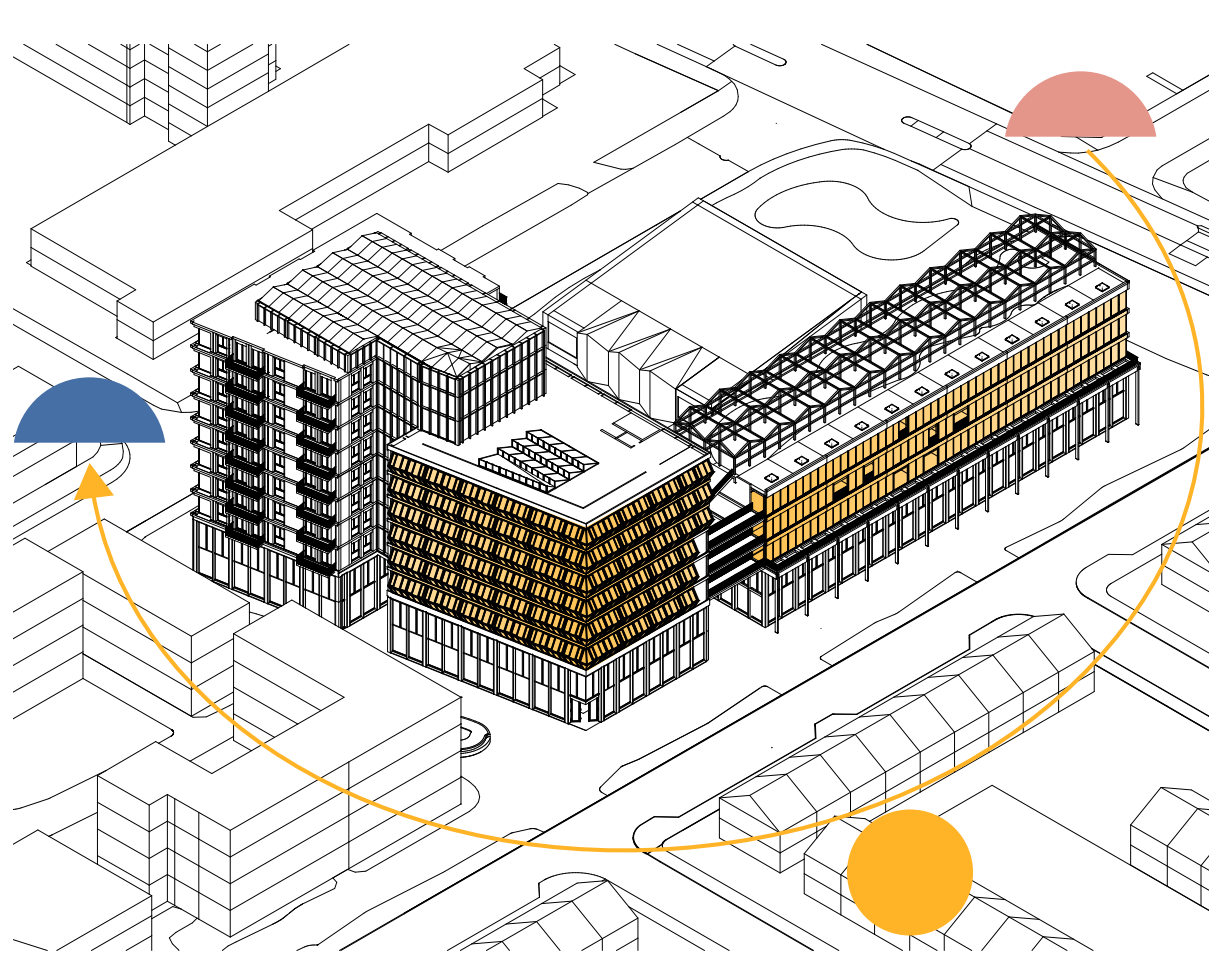

URBAN AGRI-CULTURE

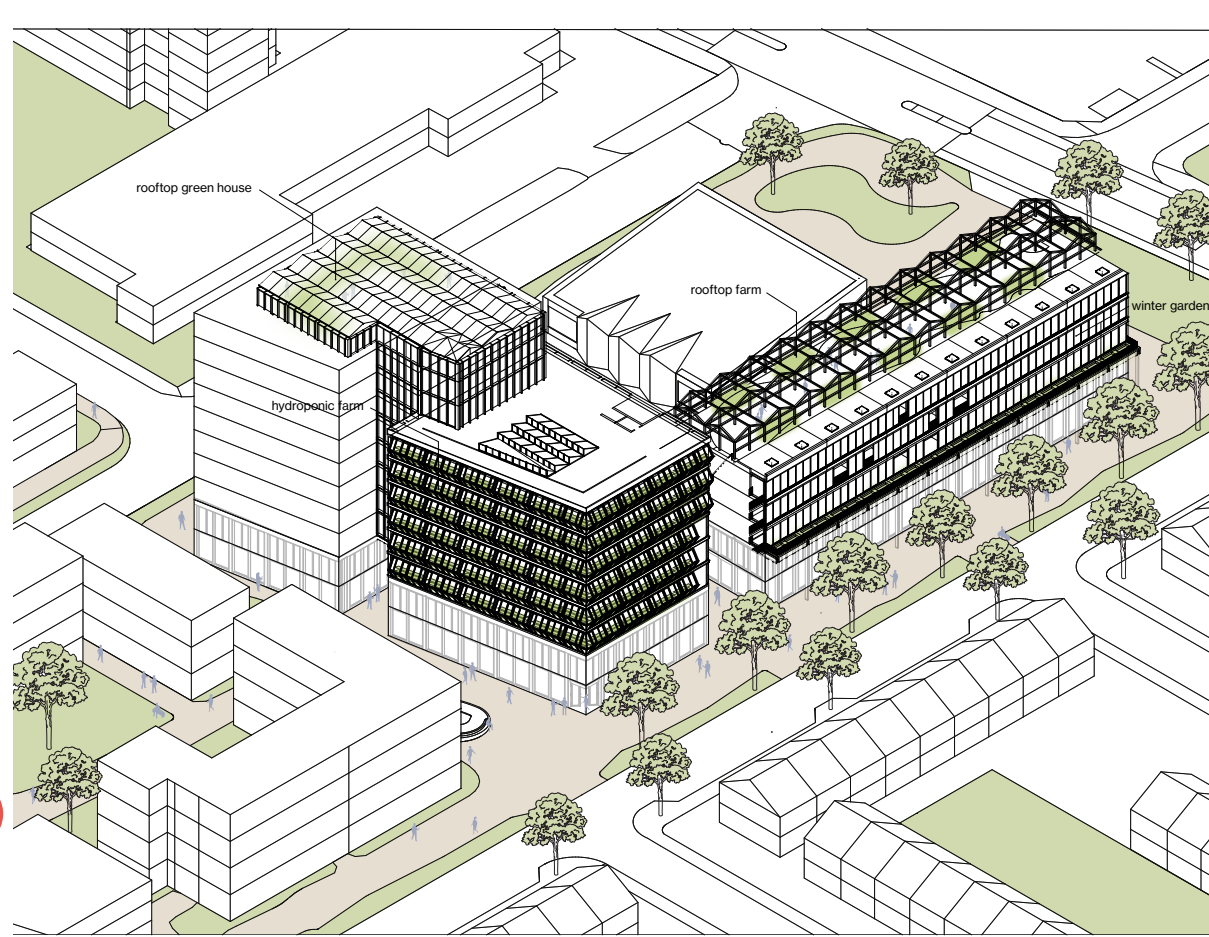


HERE WE GROW

aE graduation studio | P5
Dost Sahingöz 4724011
8 november 2024


GROUND FLOOR




2ND FLOOR

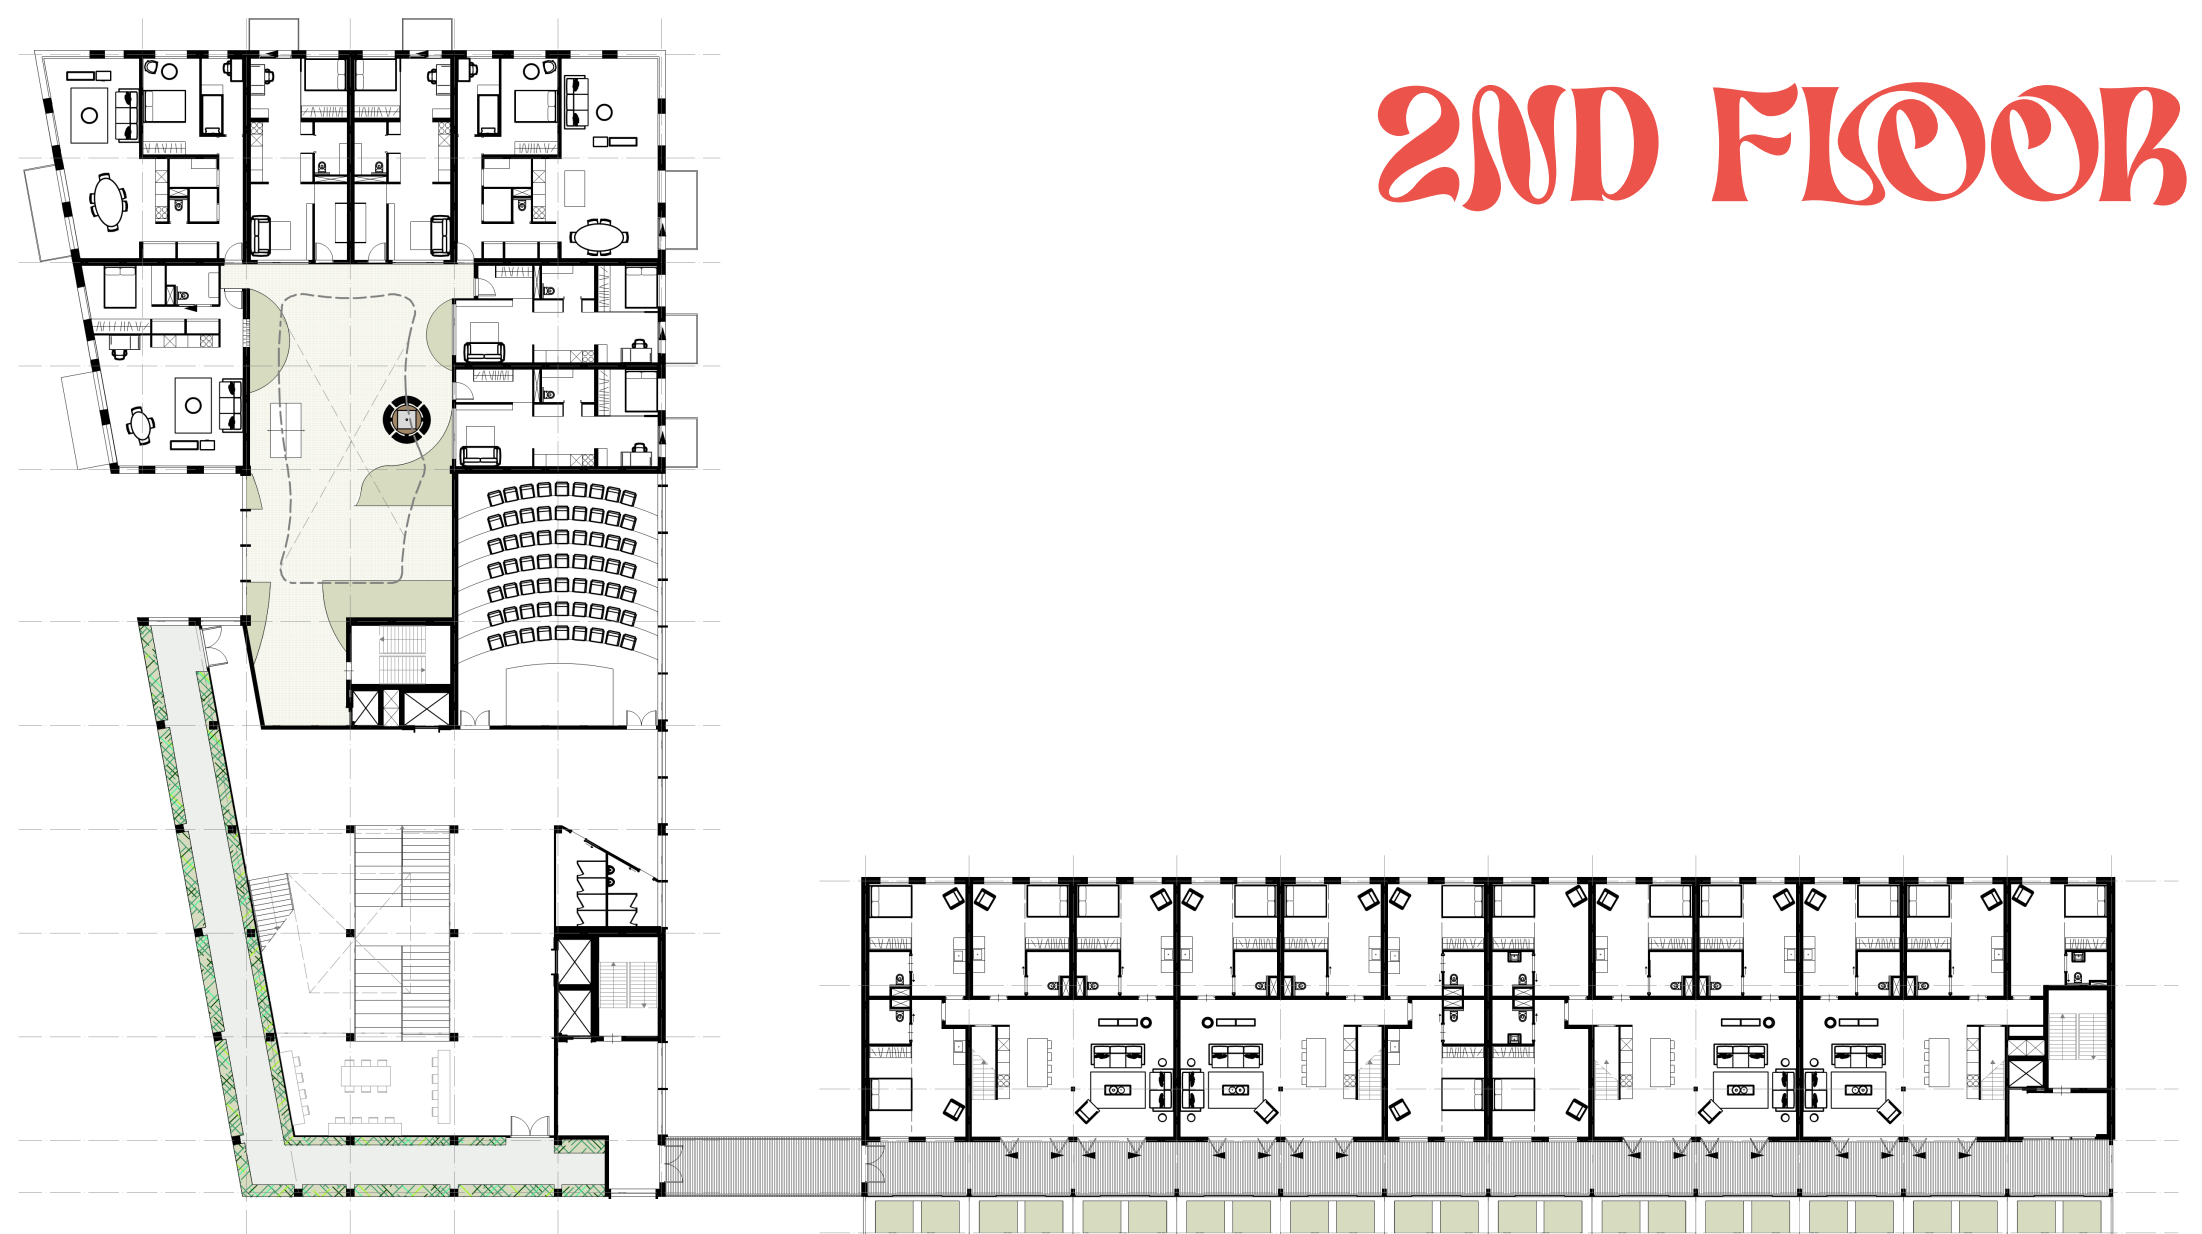

5TH FLOOR

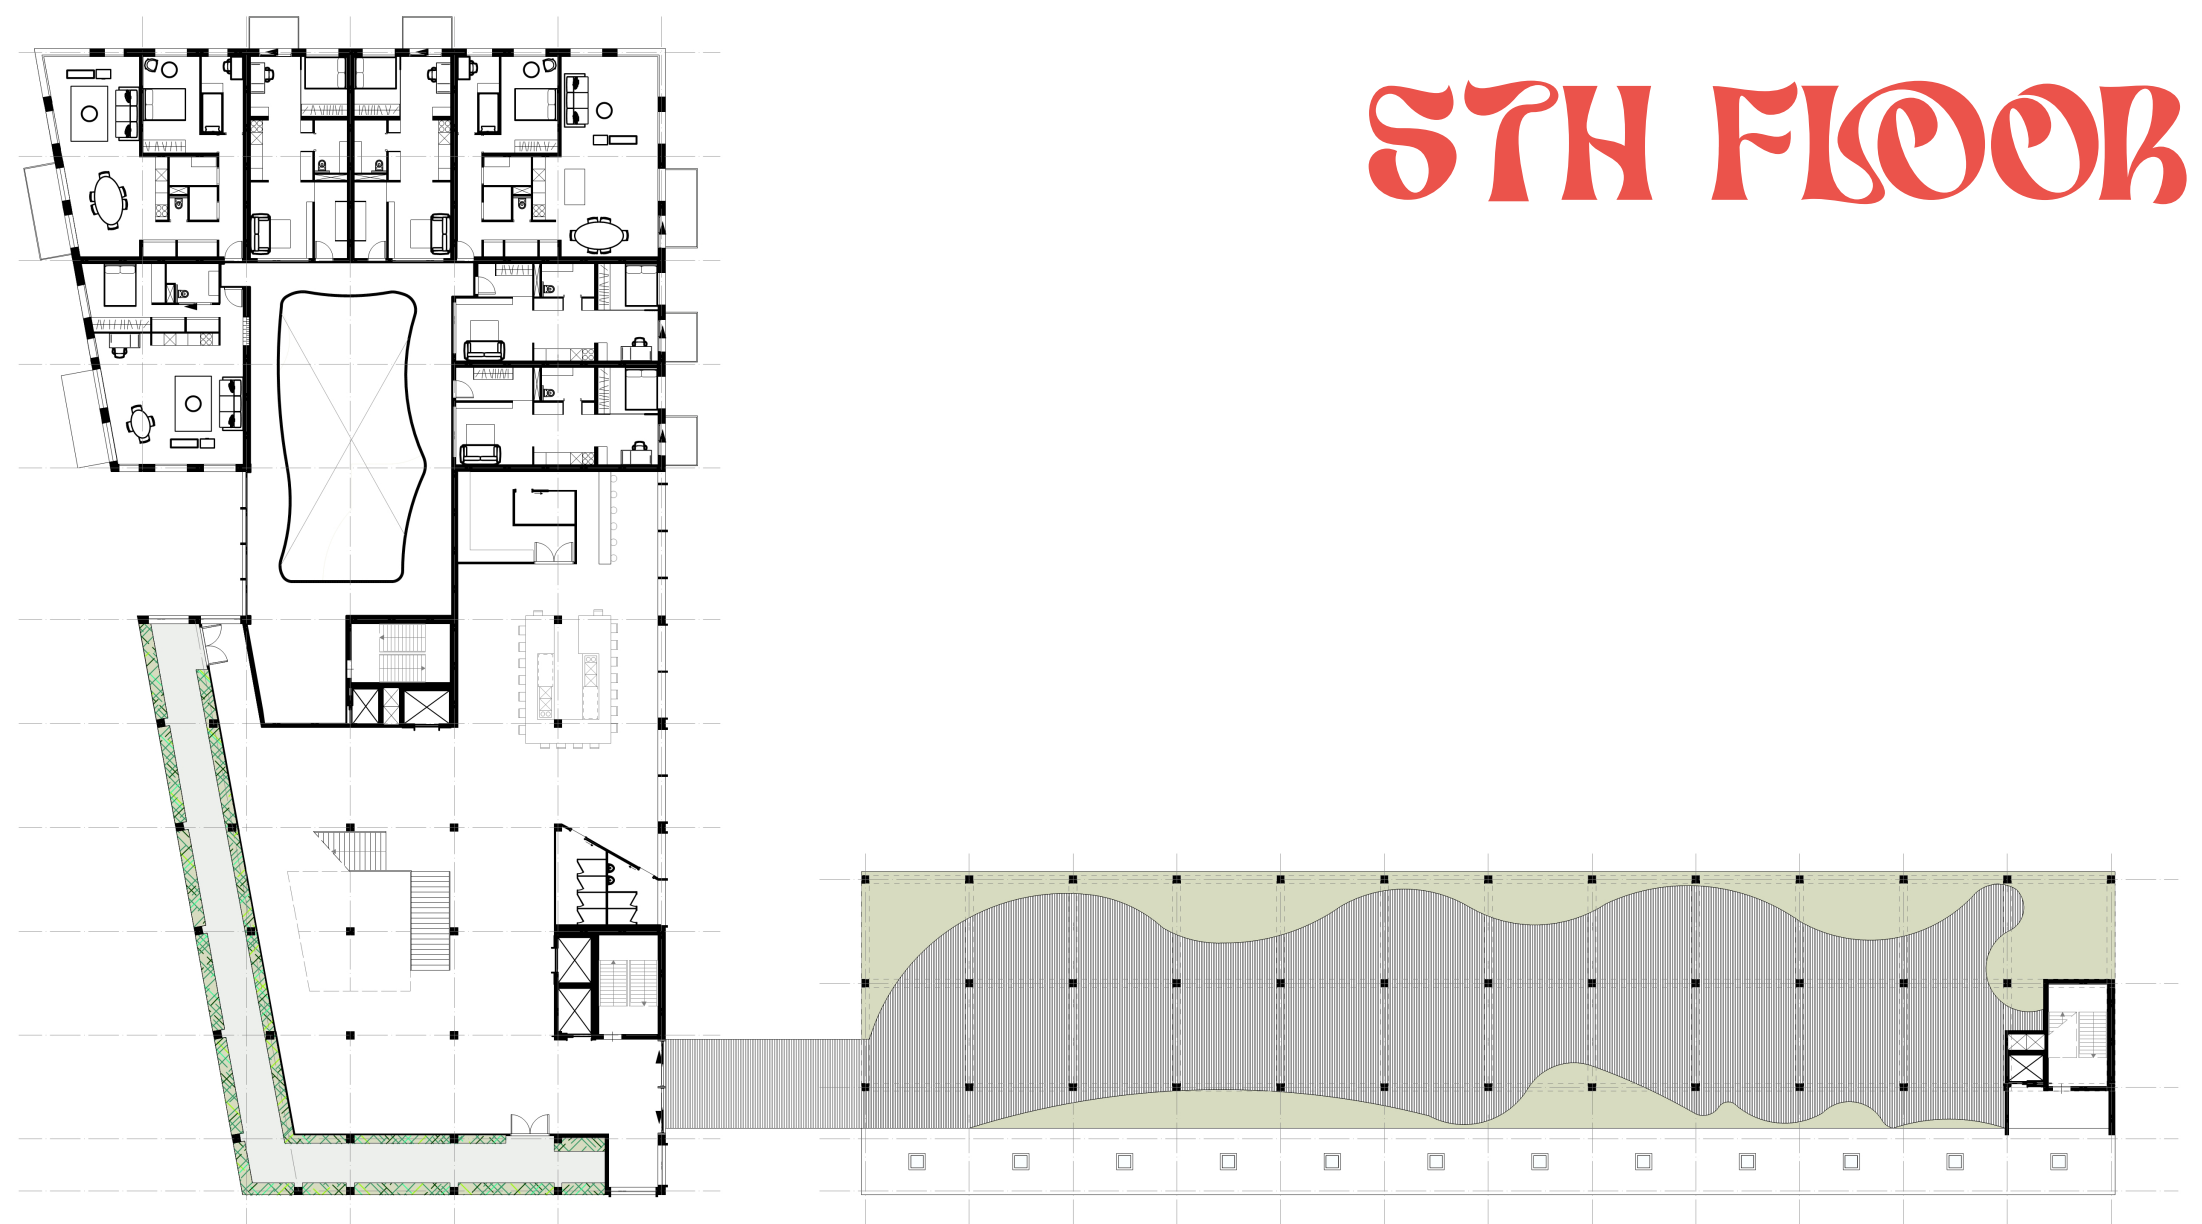

HERE WE GROW

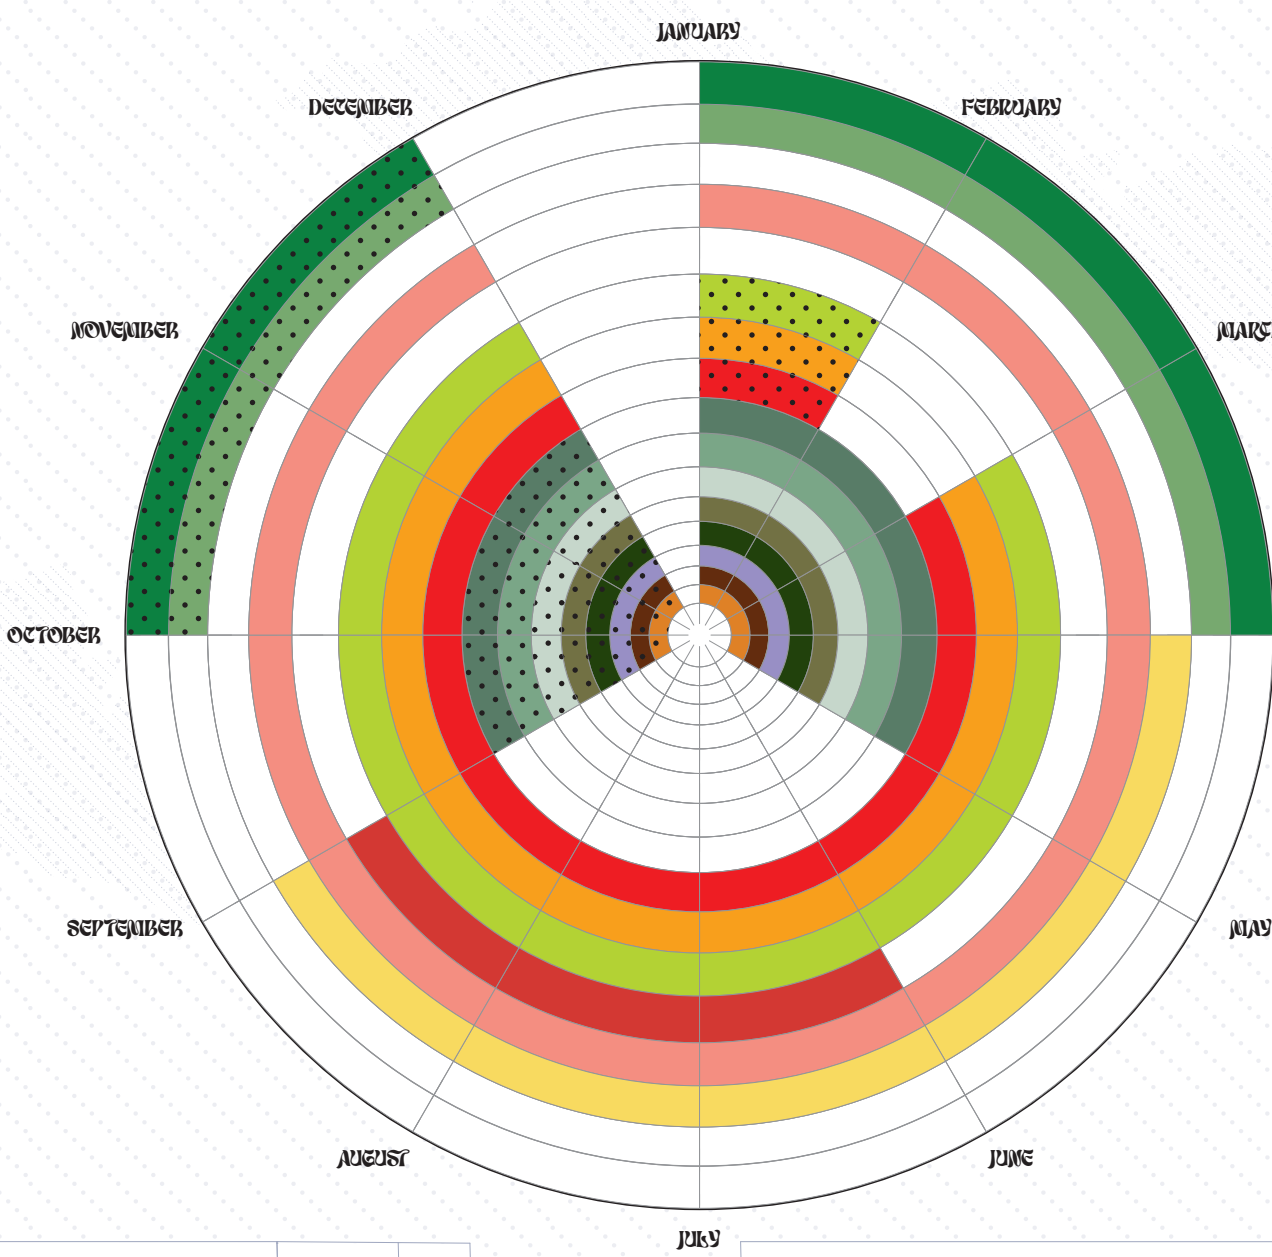

- LETTUCE
- SPINACH
- ROCKET
- BEAN CHOW
- ARUGULA
- BROCCOLI
- DILL
- MINT
- TOMATO
- CAPSICUM
- CUCUMBER
- PEPPERS
- RADISH
- ZUCCHINI
- PAKE
- CHINESE CABBAGE



PUBLIC ROOFTOP FARM & TERRACE




FAÇADE FRAGMENT COMMUNITY CENTER





COMMUNITY CAMPUS AT NIGHT



NEIGHBORHOOD CAFE

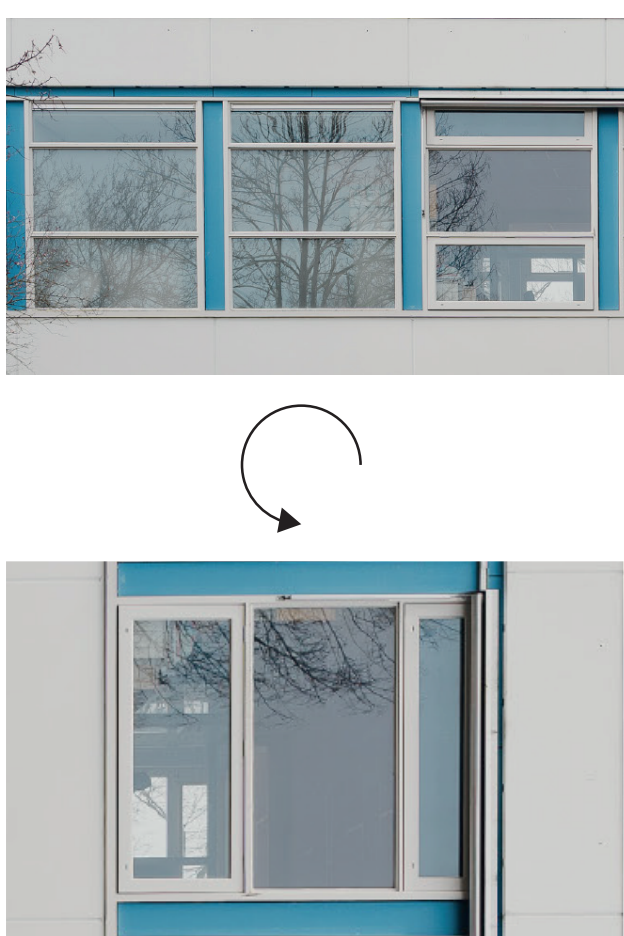

2500mm

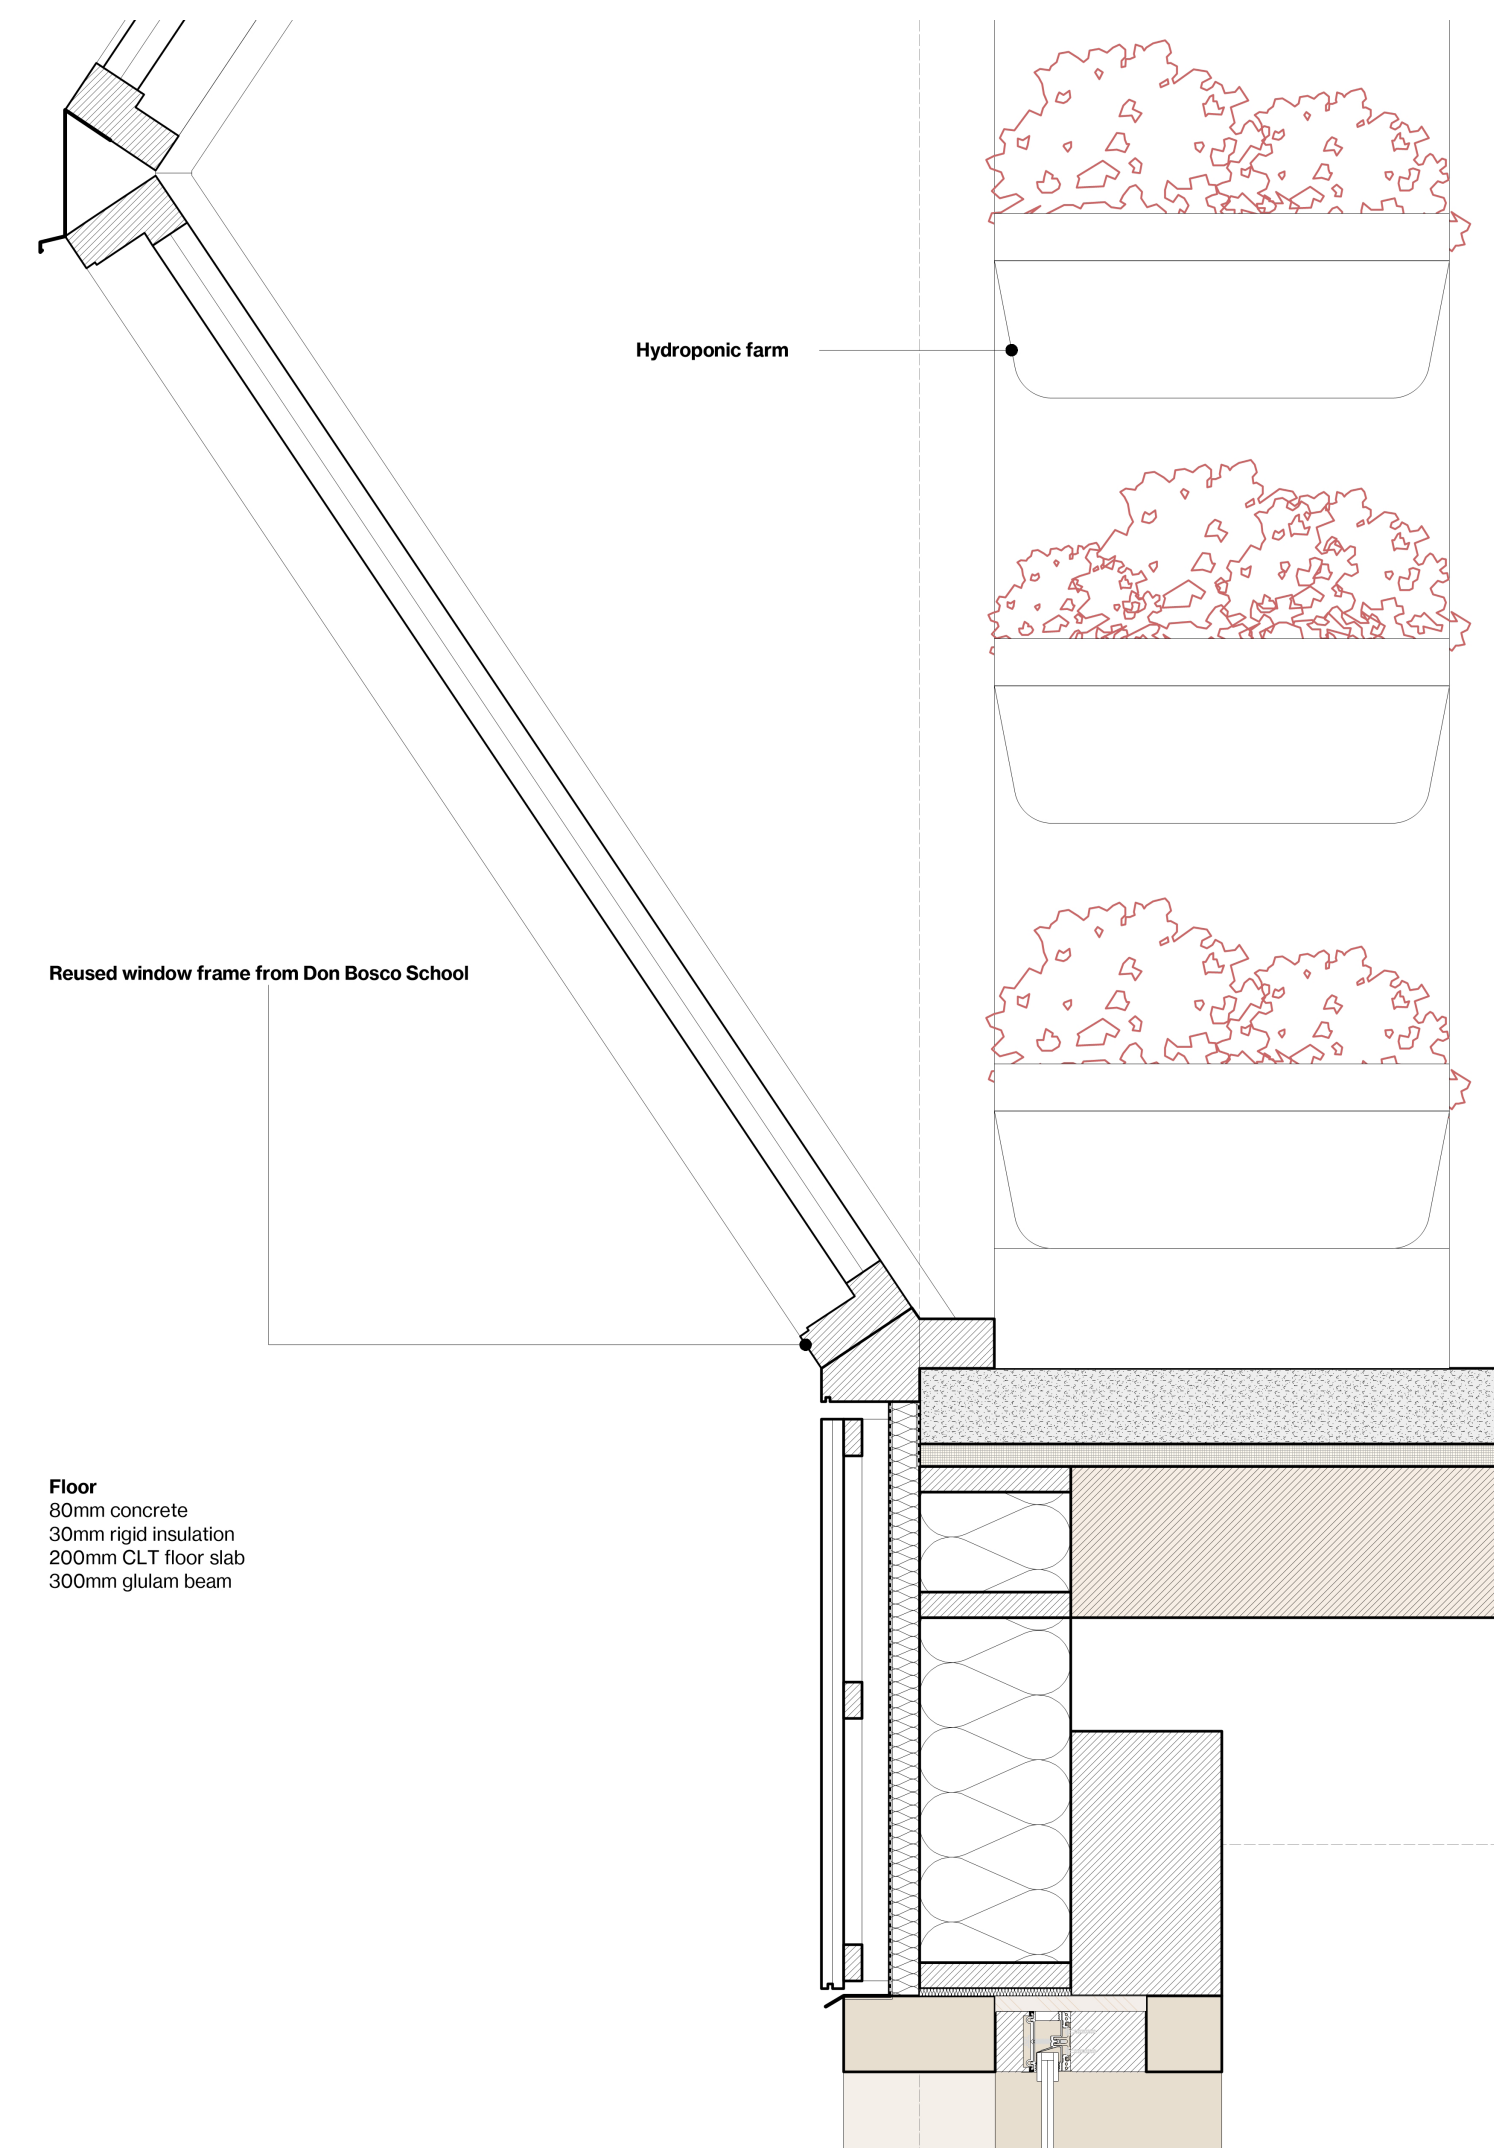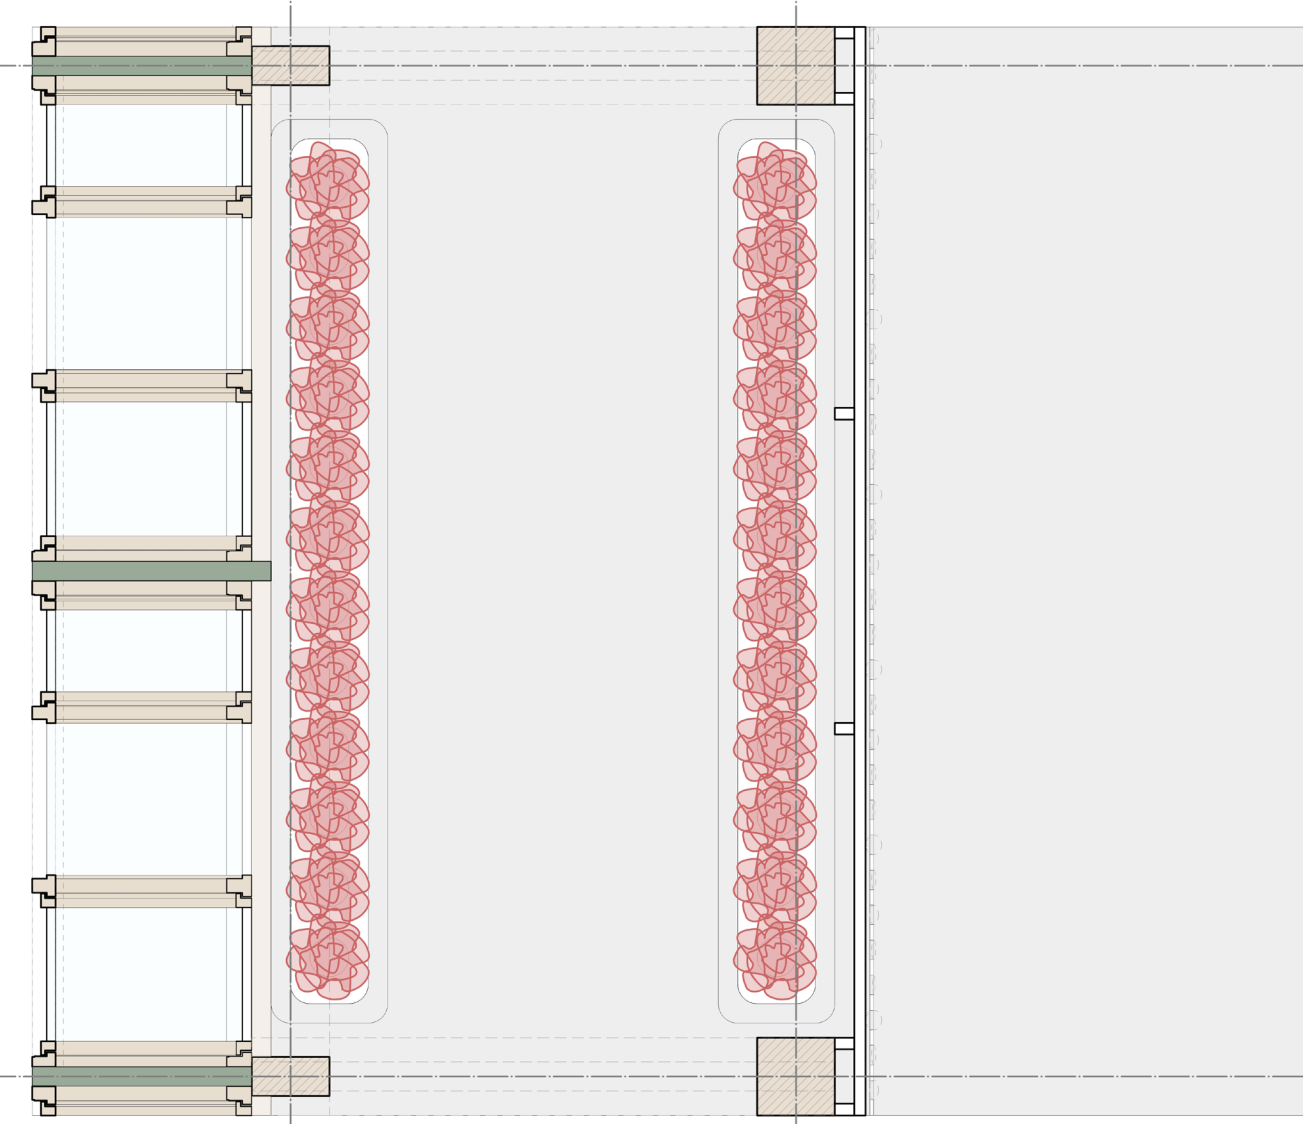

Reused window frame from Don Bosco School

Floor

60mm concrete

20mm rigid insulation

200mm C.L. floor slab

300mm glulam beam



LIBRARY






VIEW FROM NEIGHBORHOOD


COMMUNITY HOUSING

FIRST LEVEL

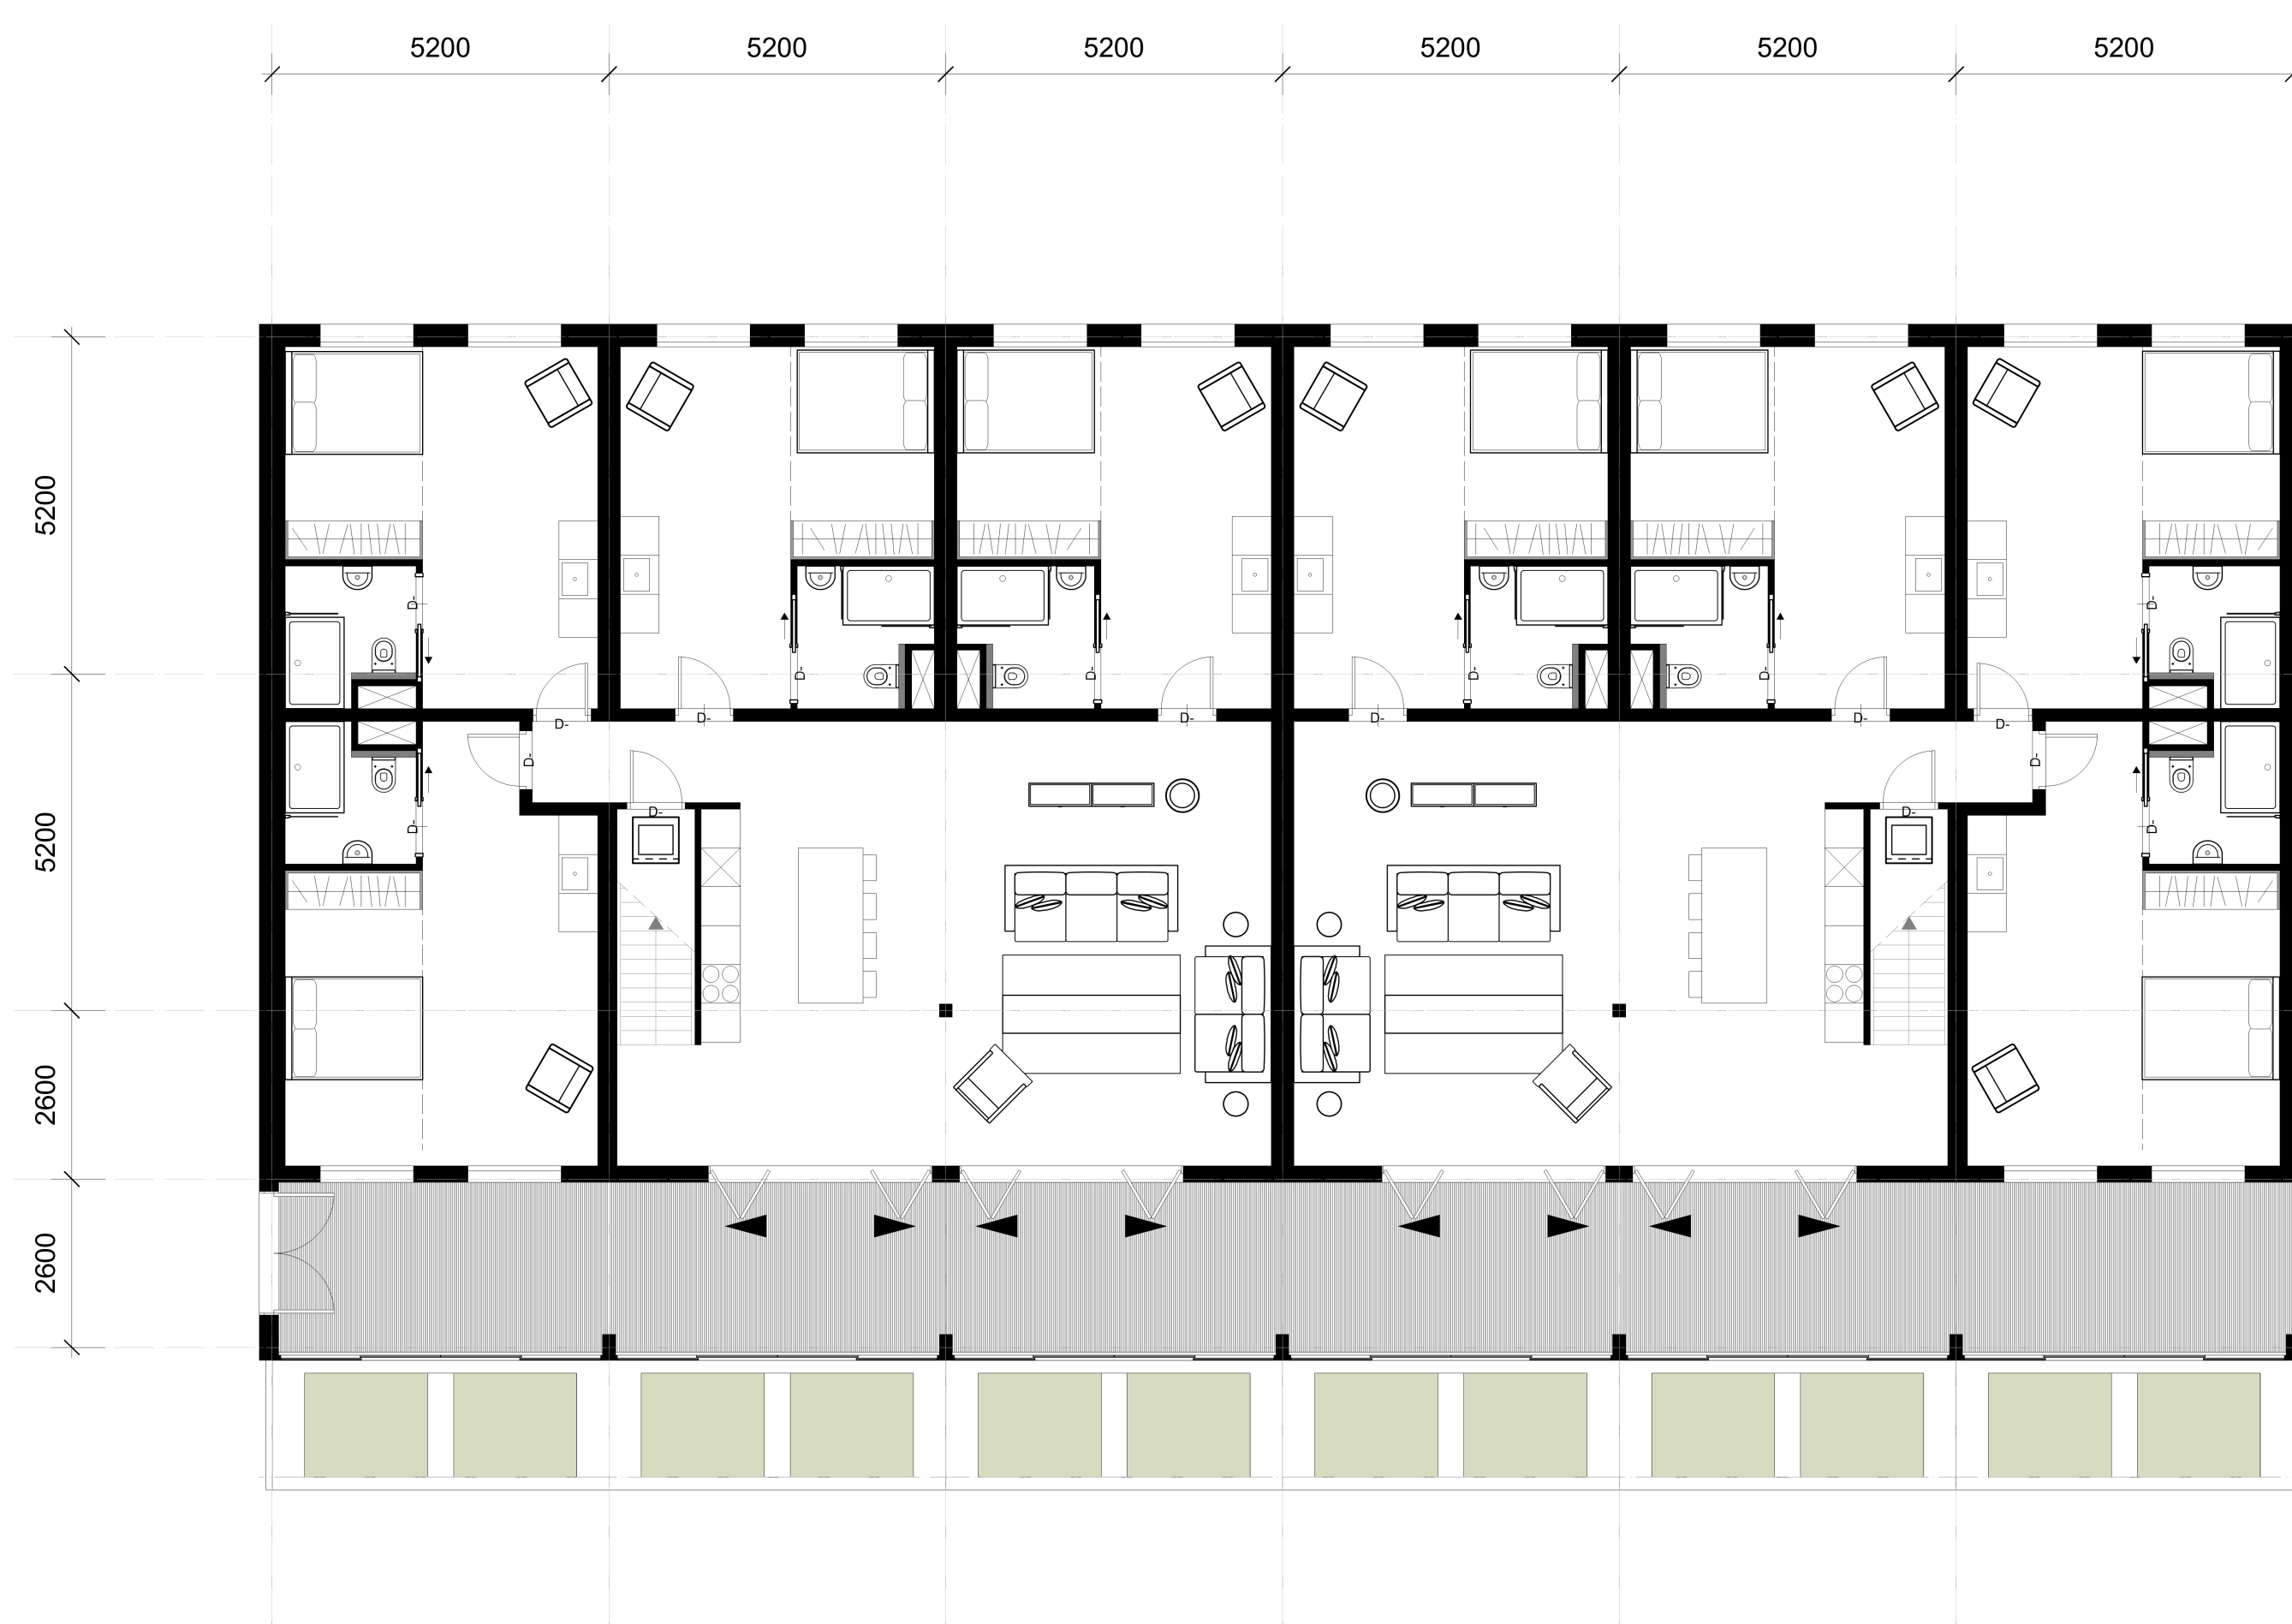


COMMUNITY HOUSING

SECOND LEVEL

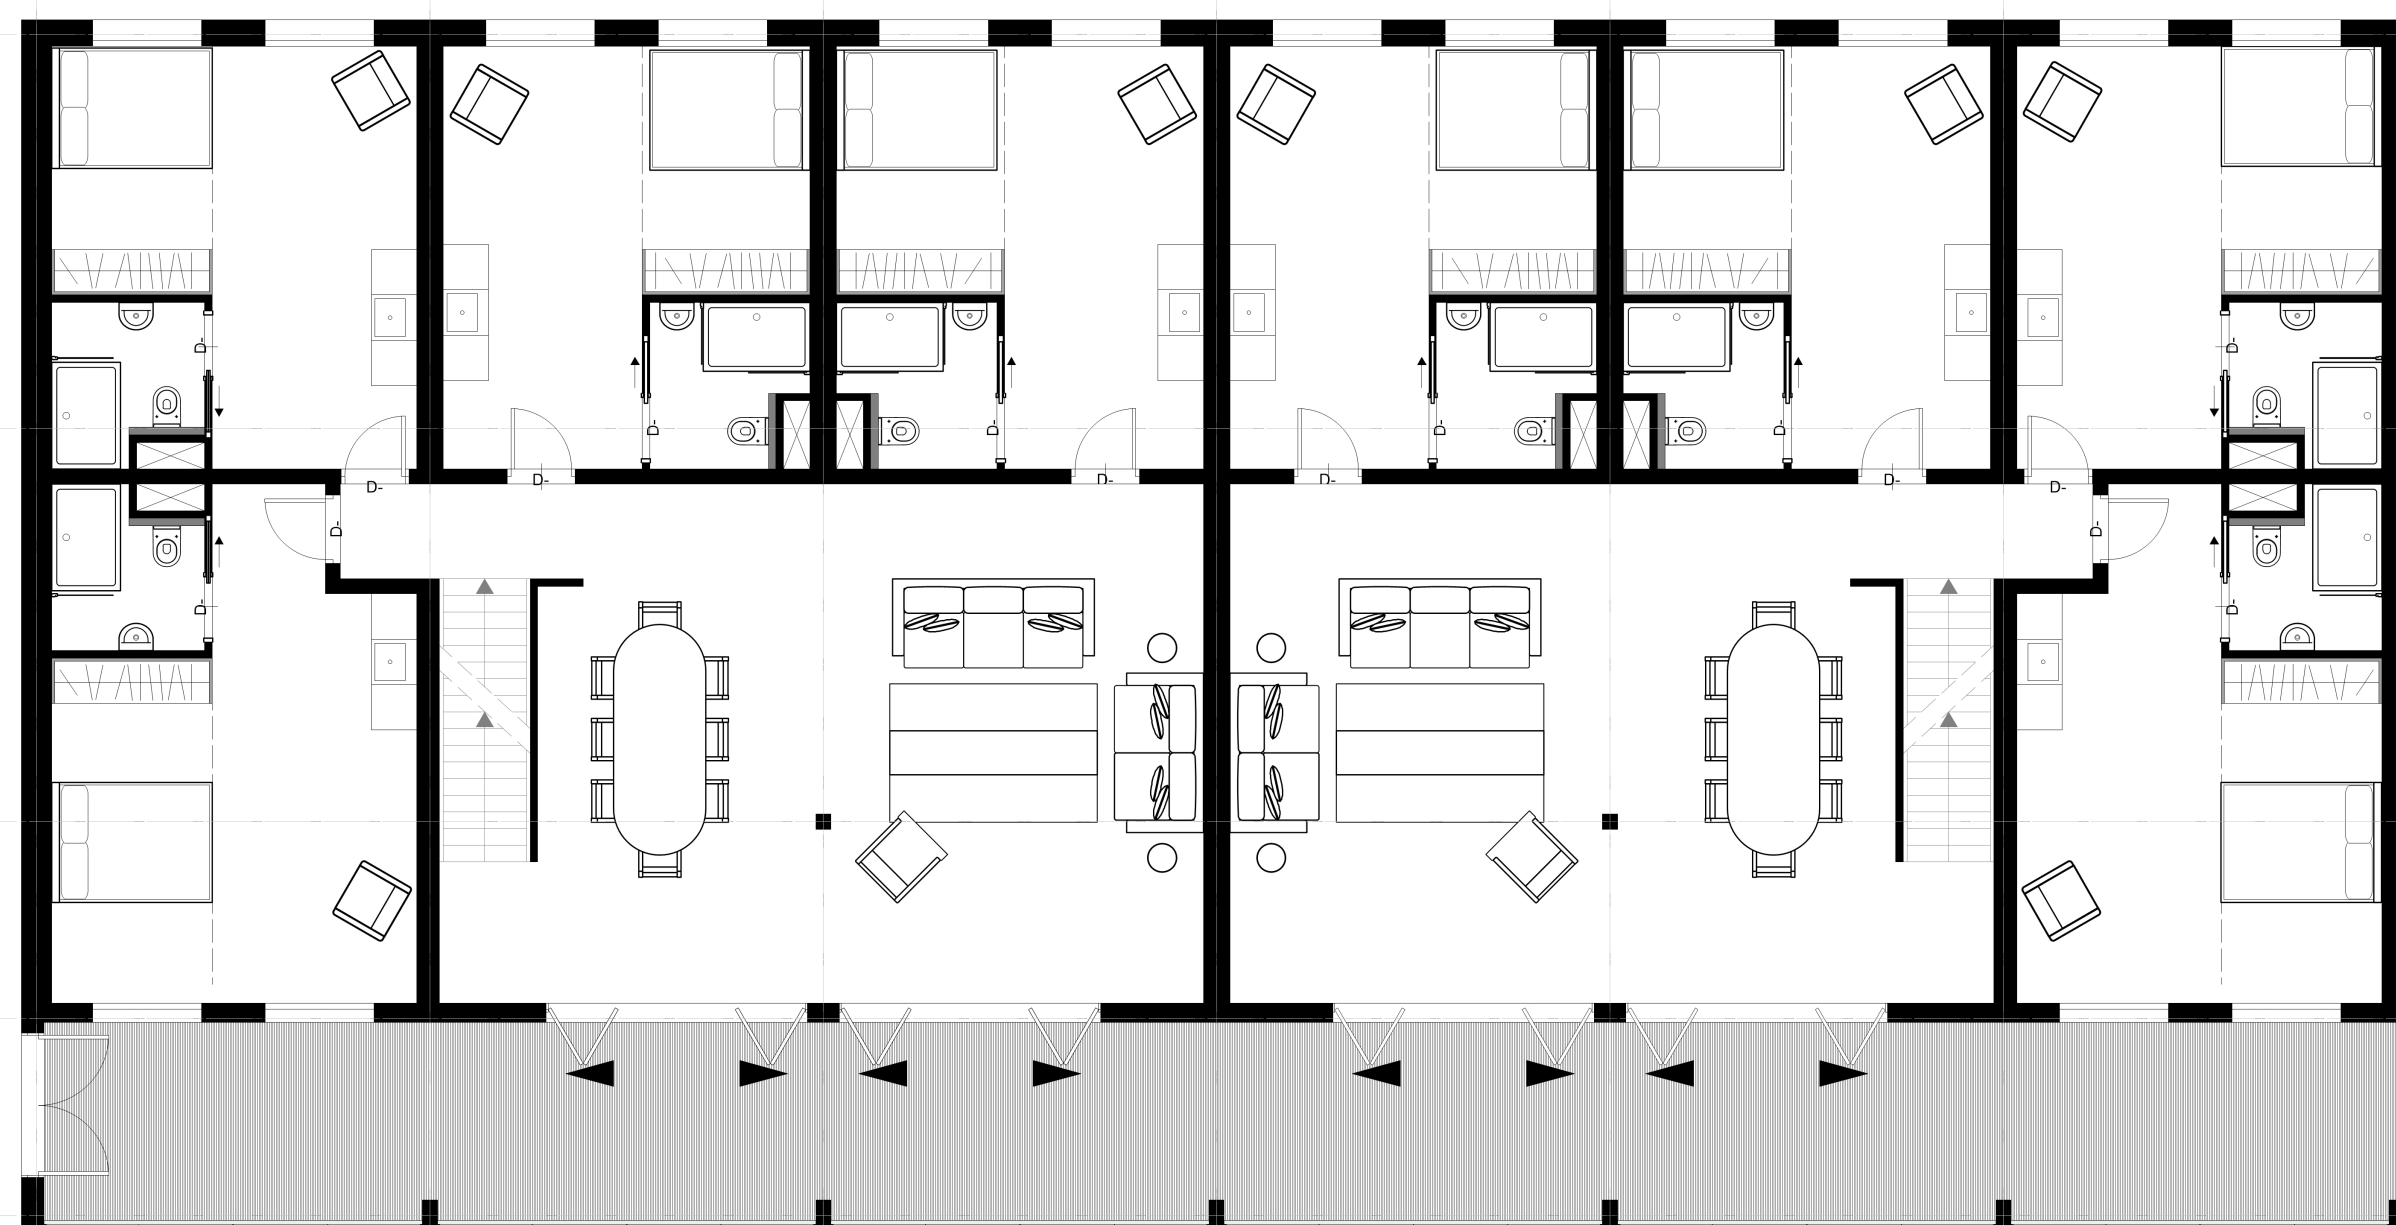

COMMUNITY HOUSING

THIRD LEVEL

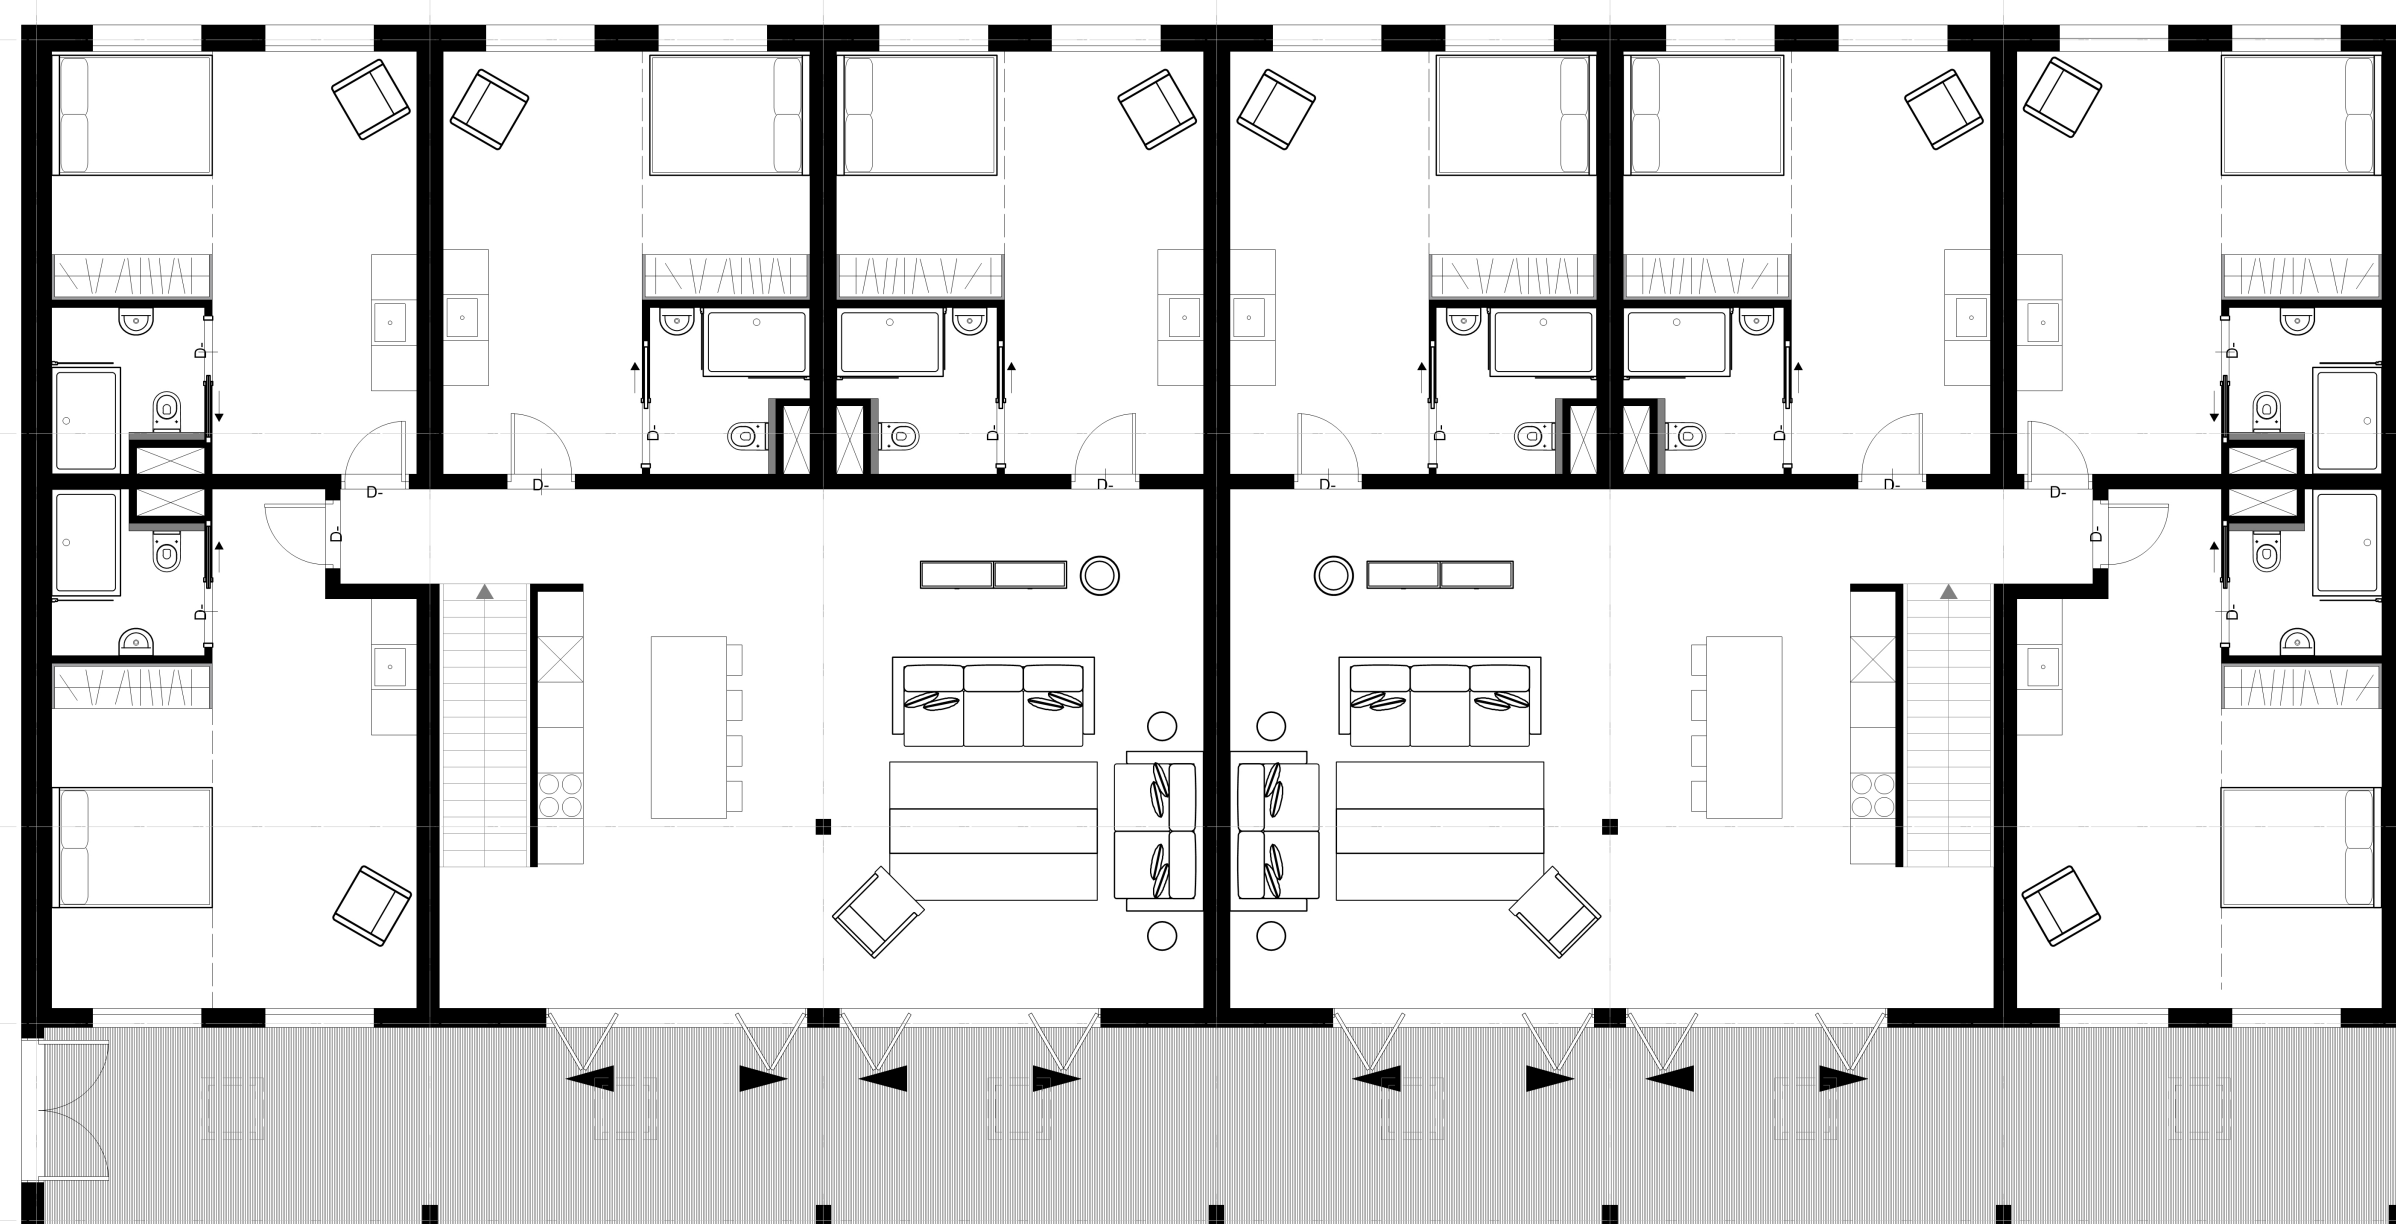

DETAILS FACADE WINTERGARDEN

