

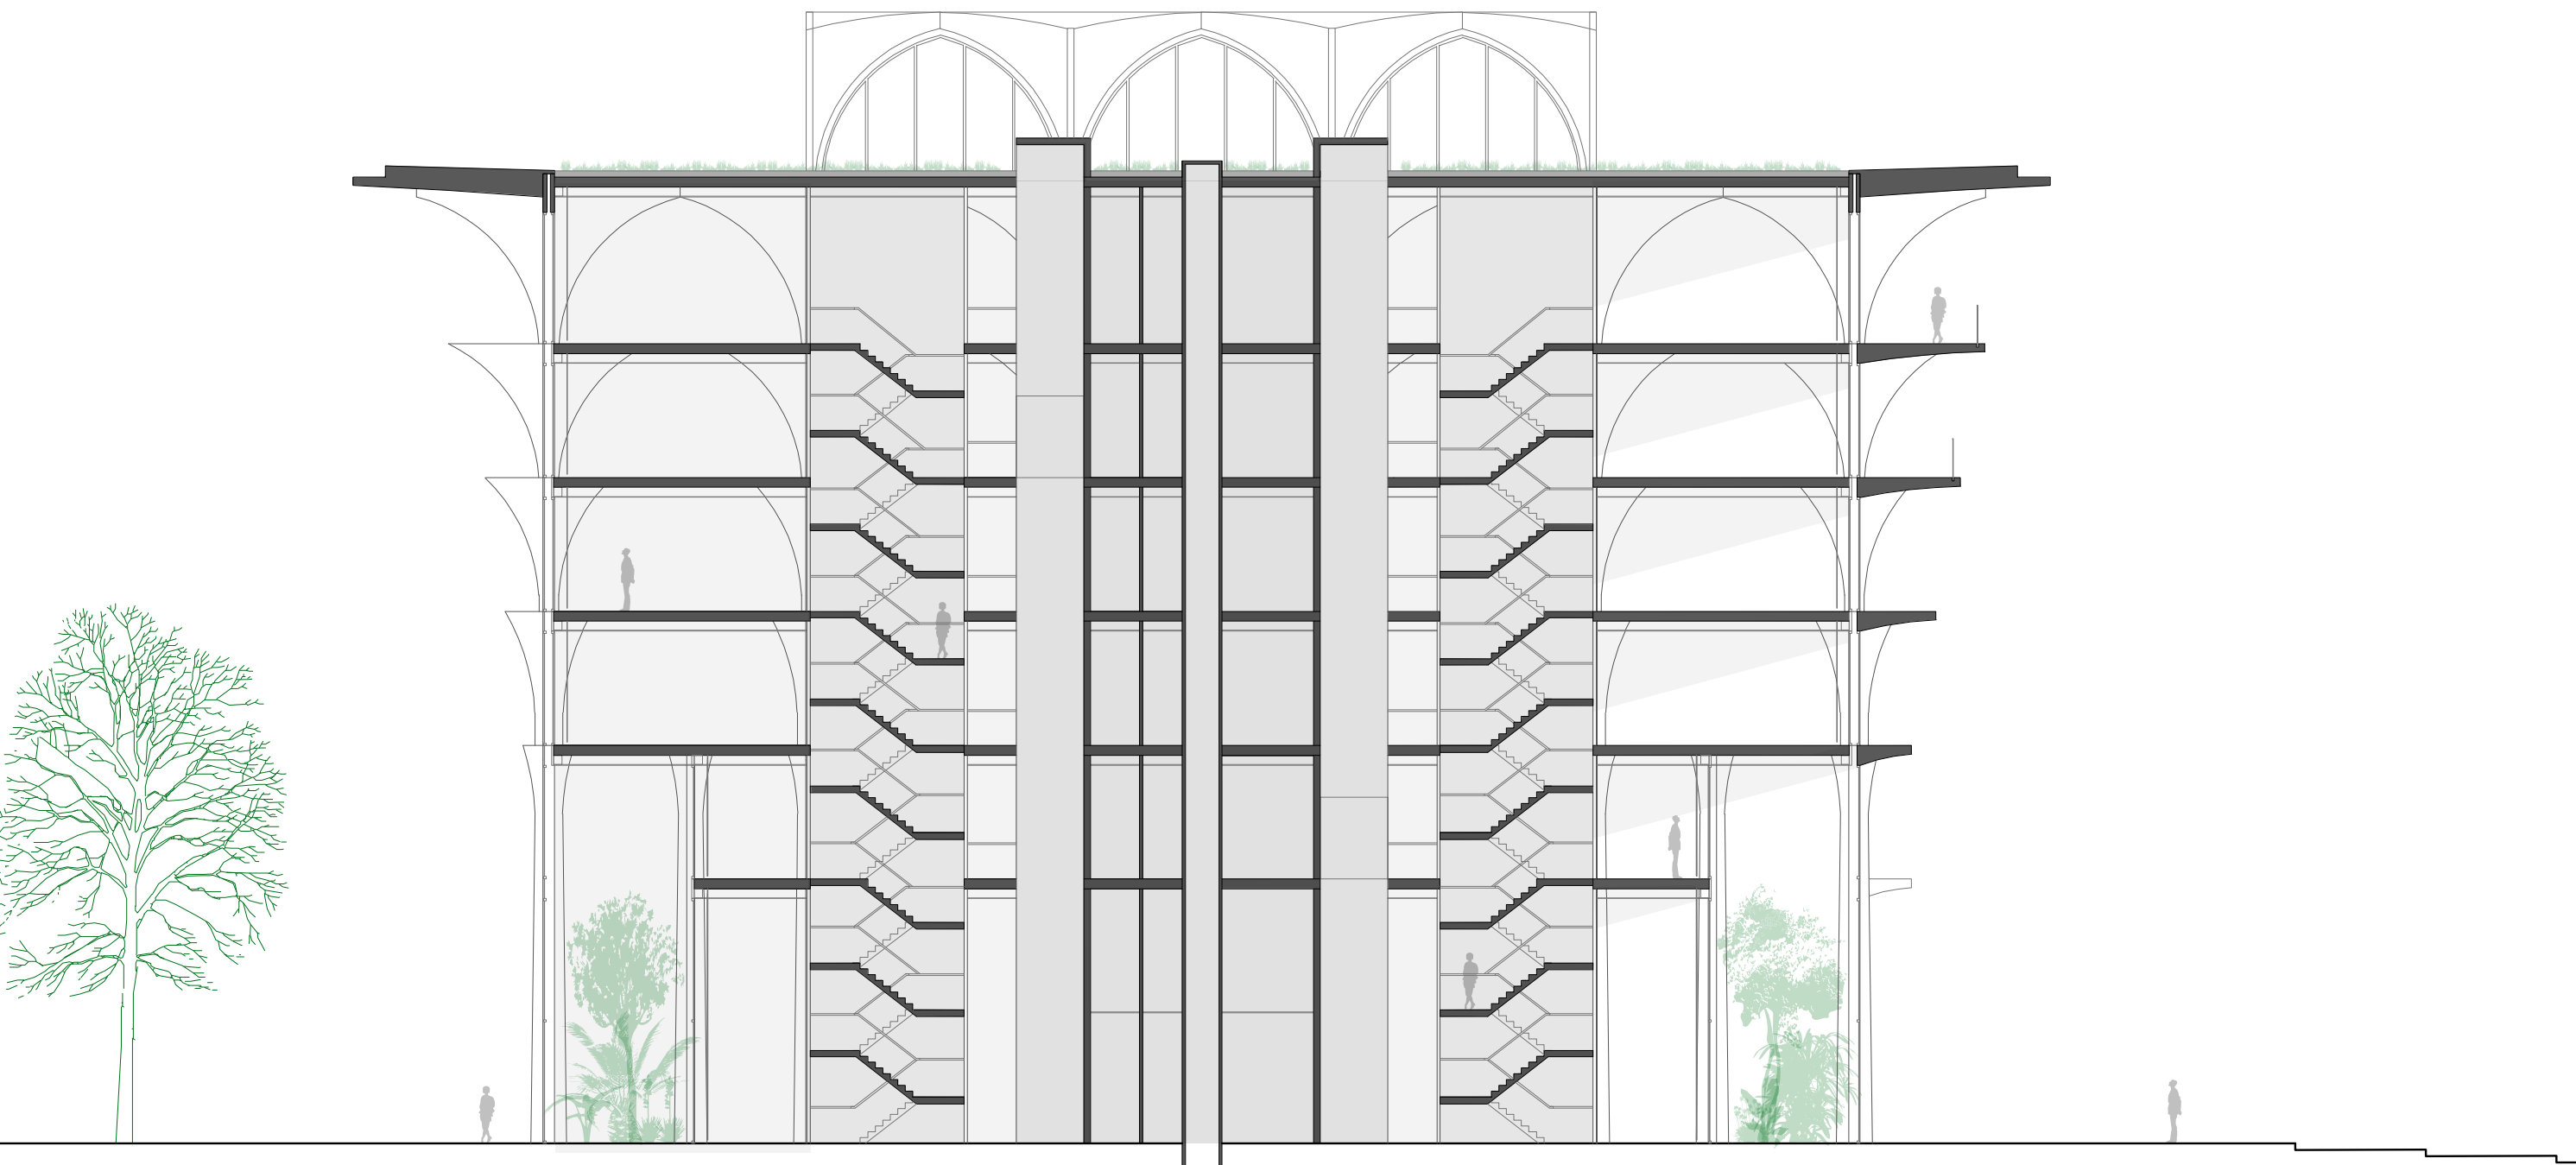



The green study centre

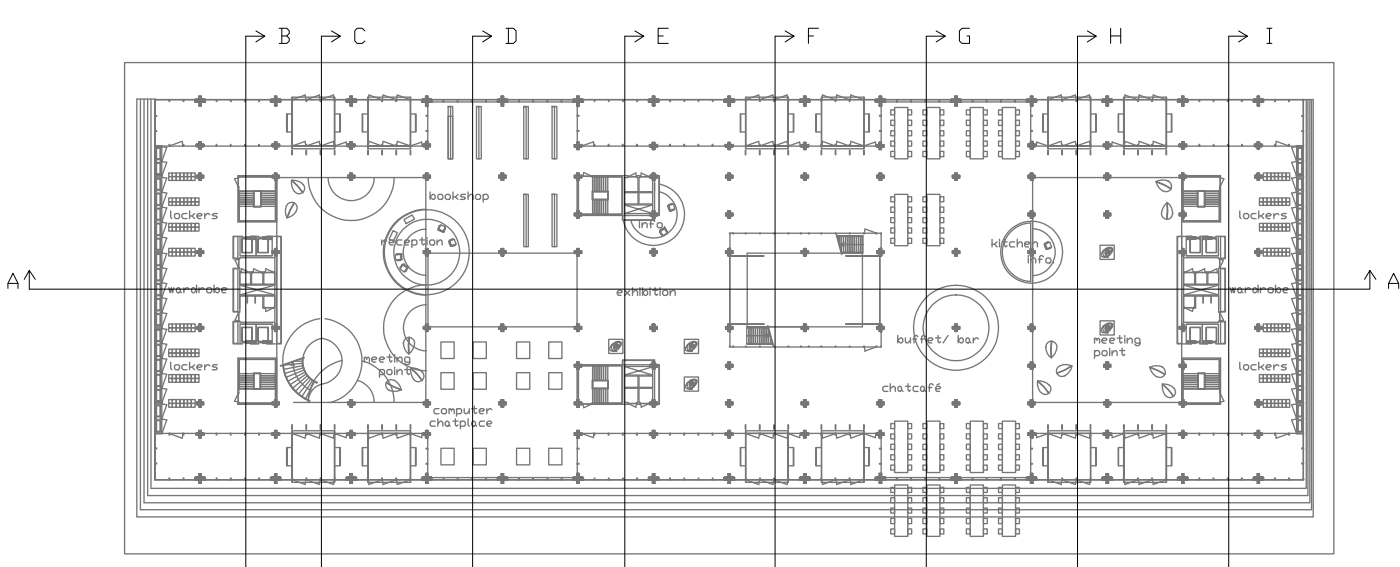


section B 1:200

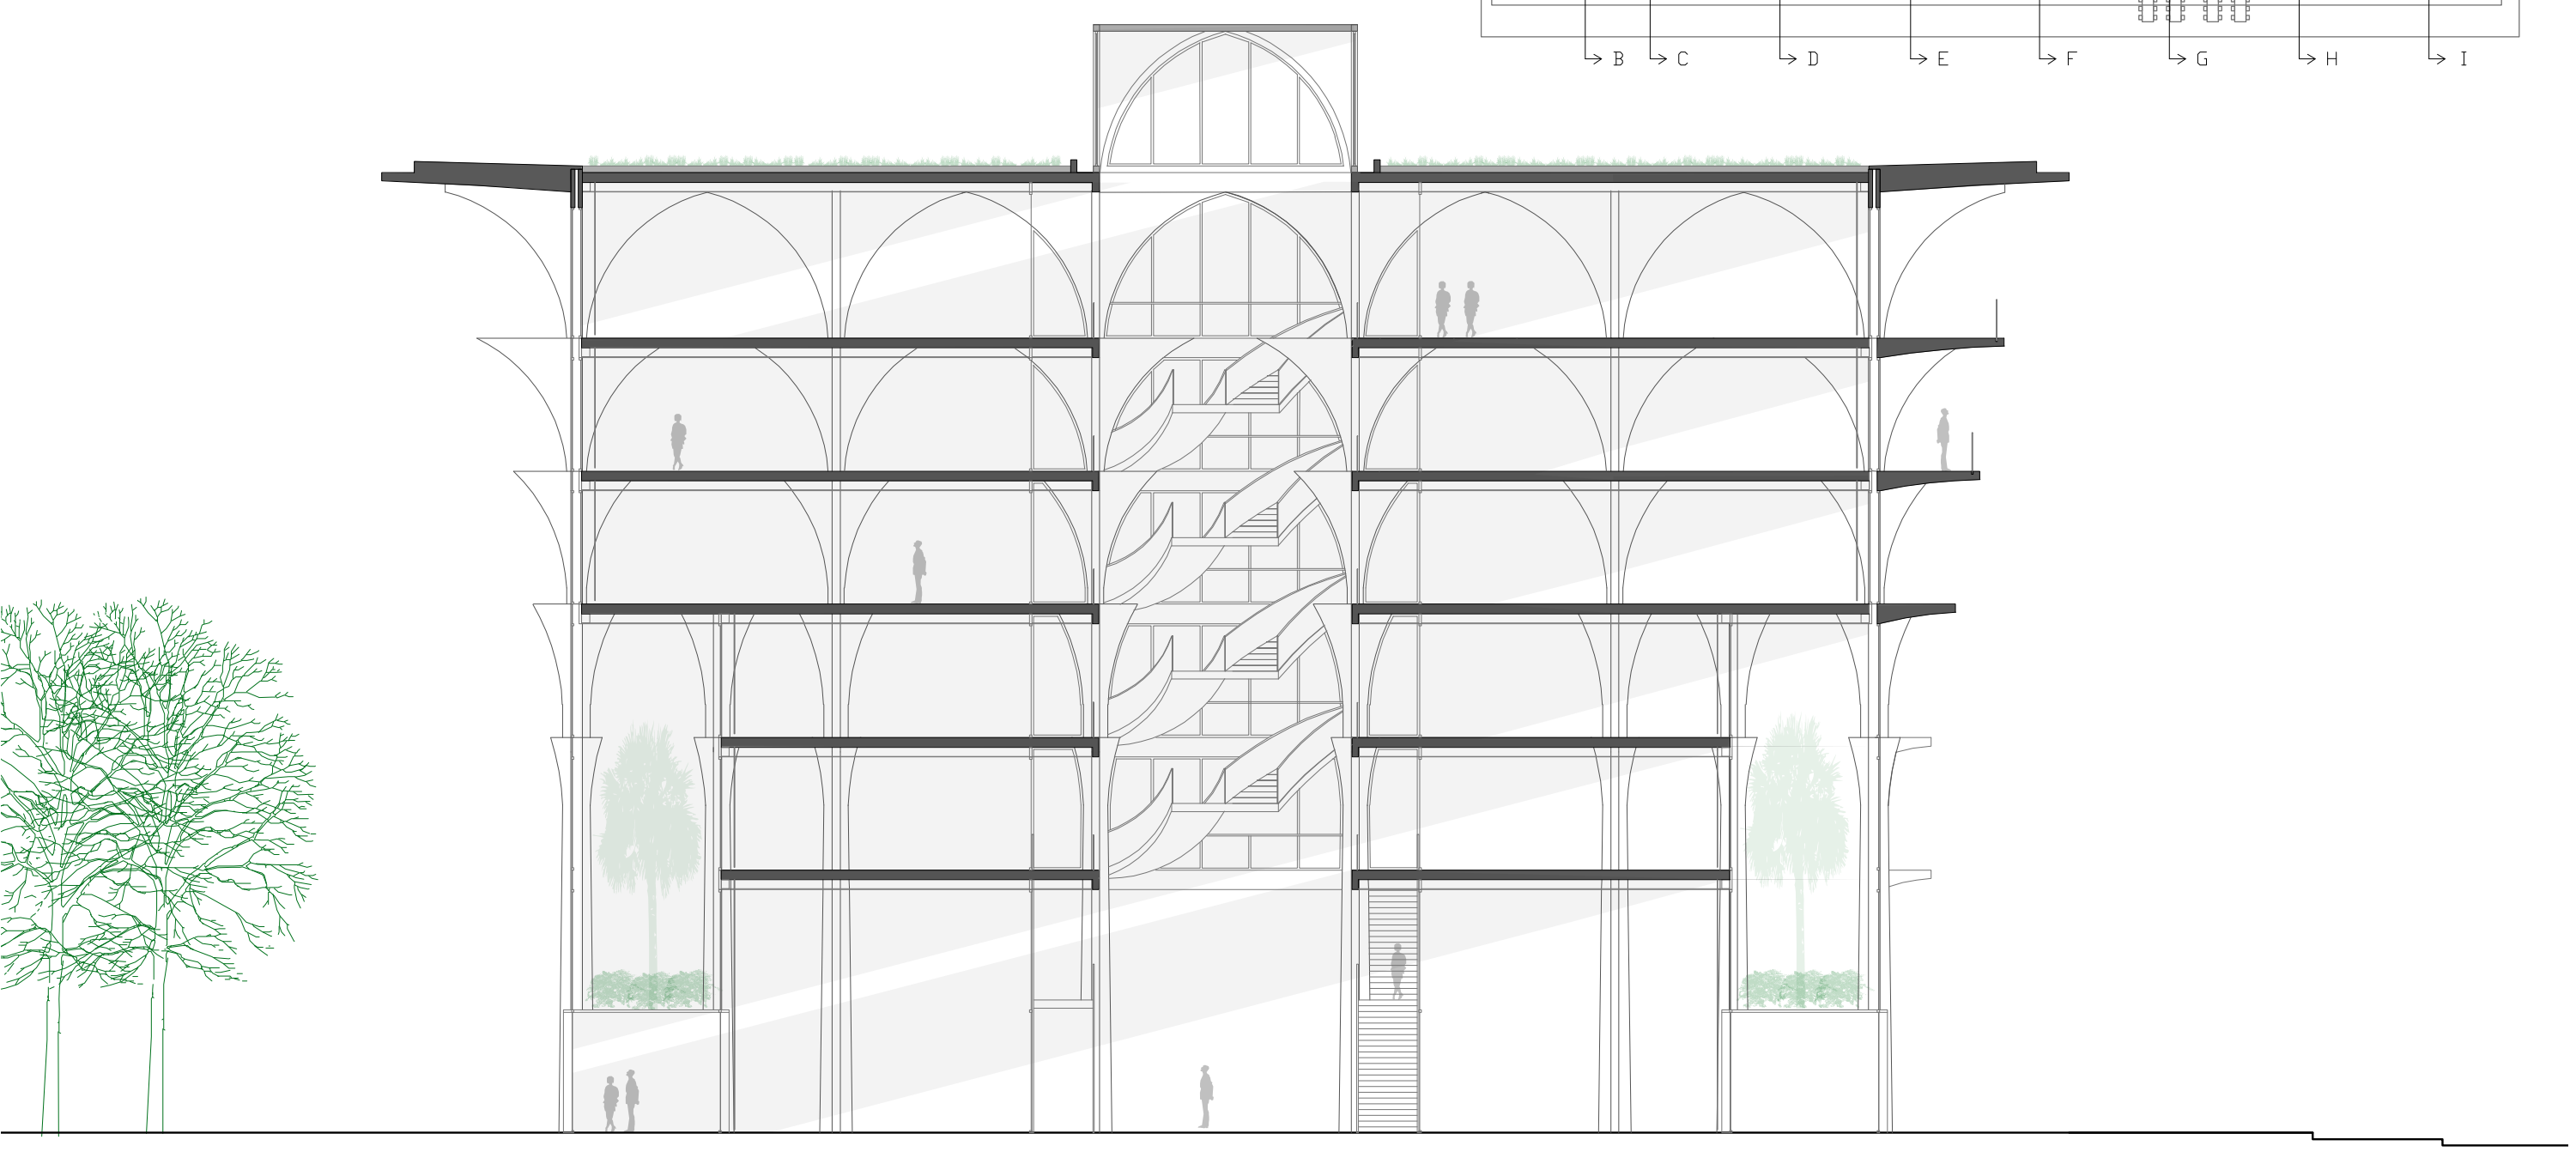


section F 1:200

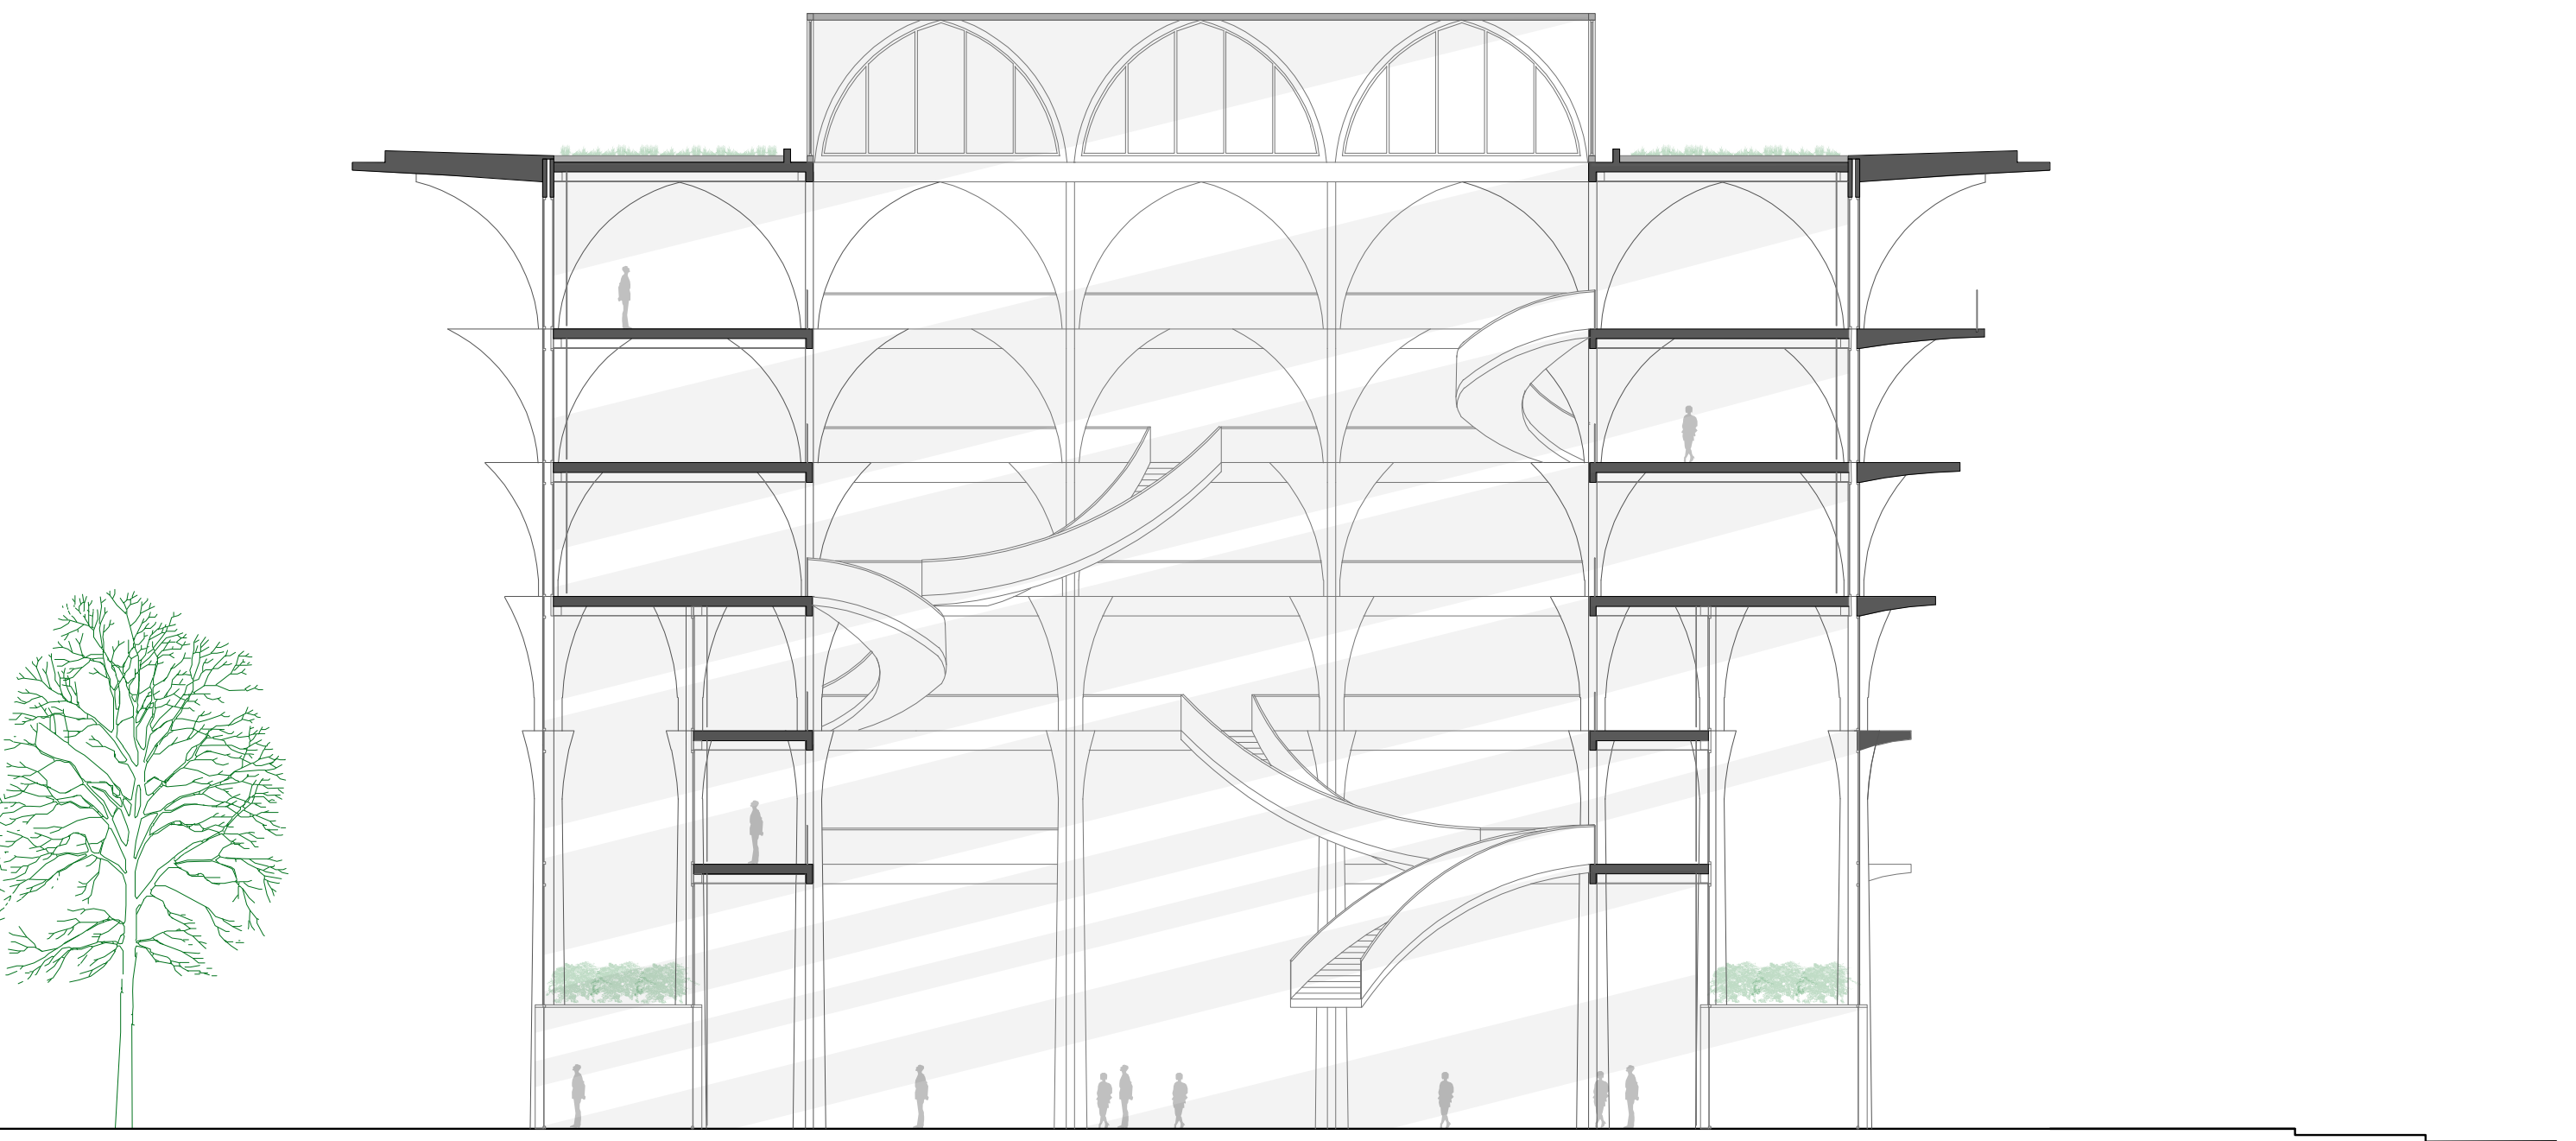

section C 1:200

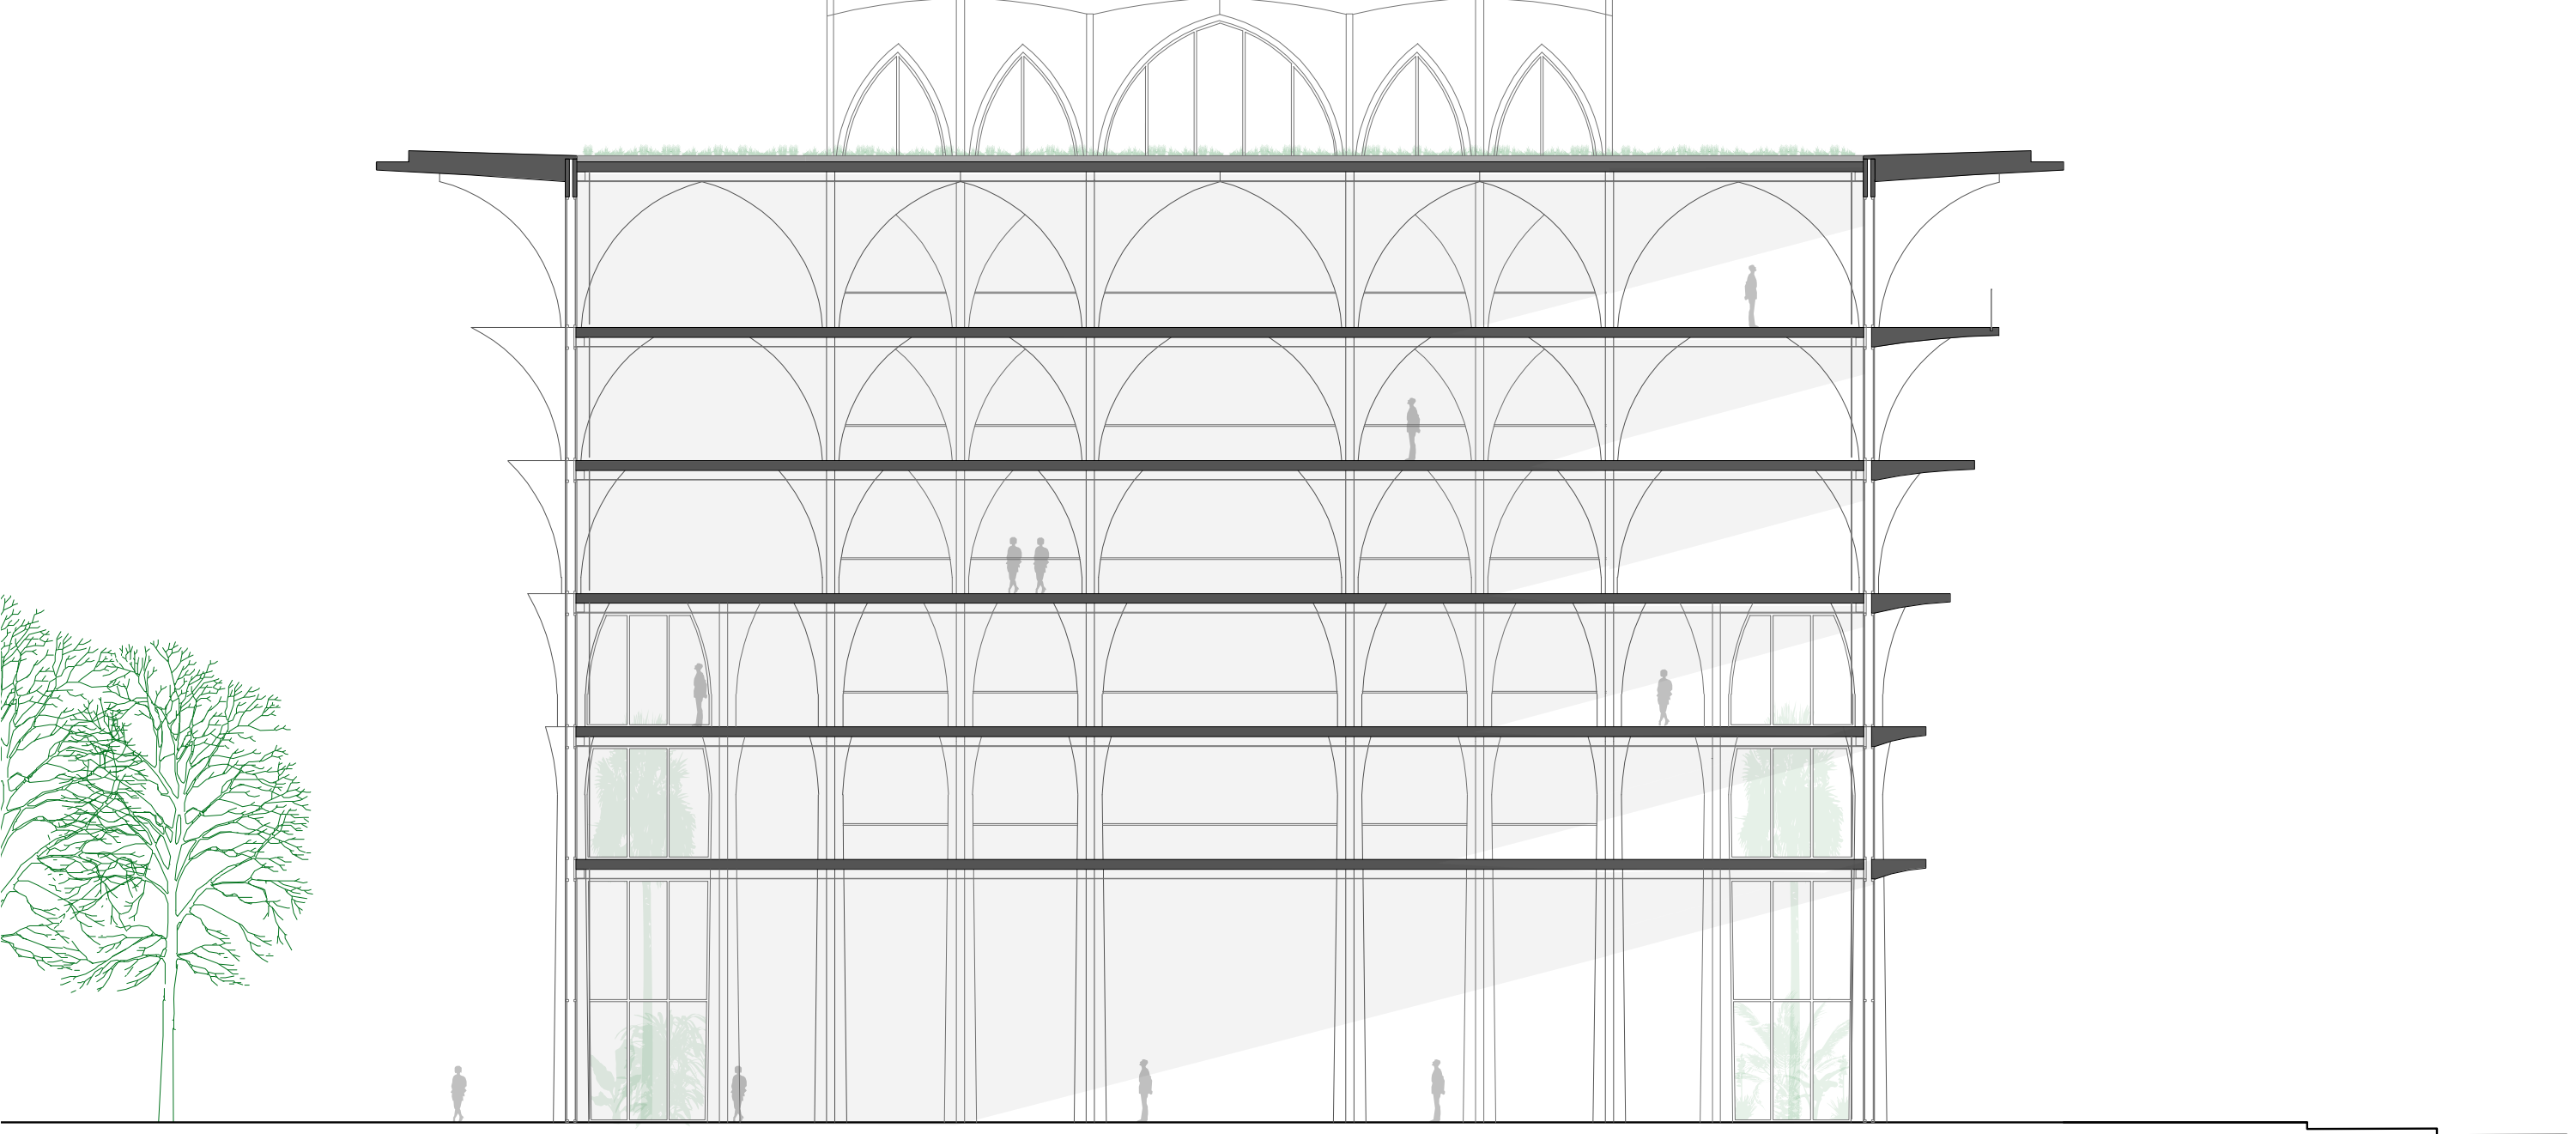


section G 1:200

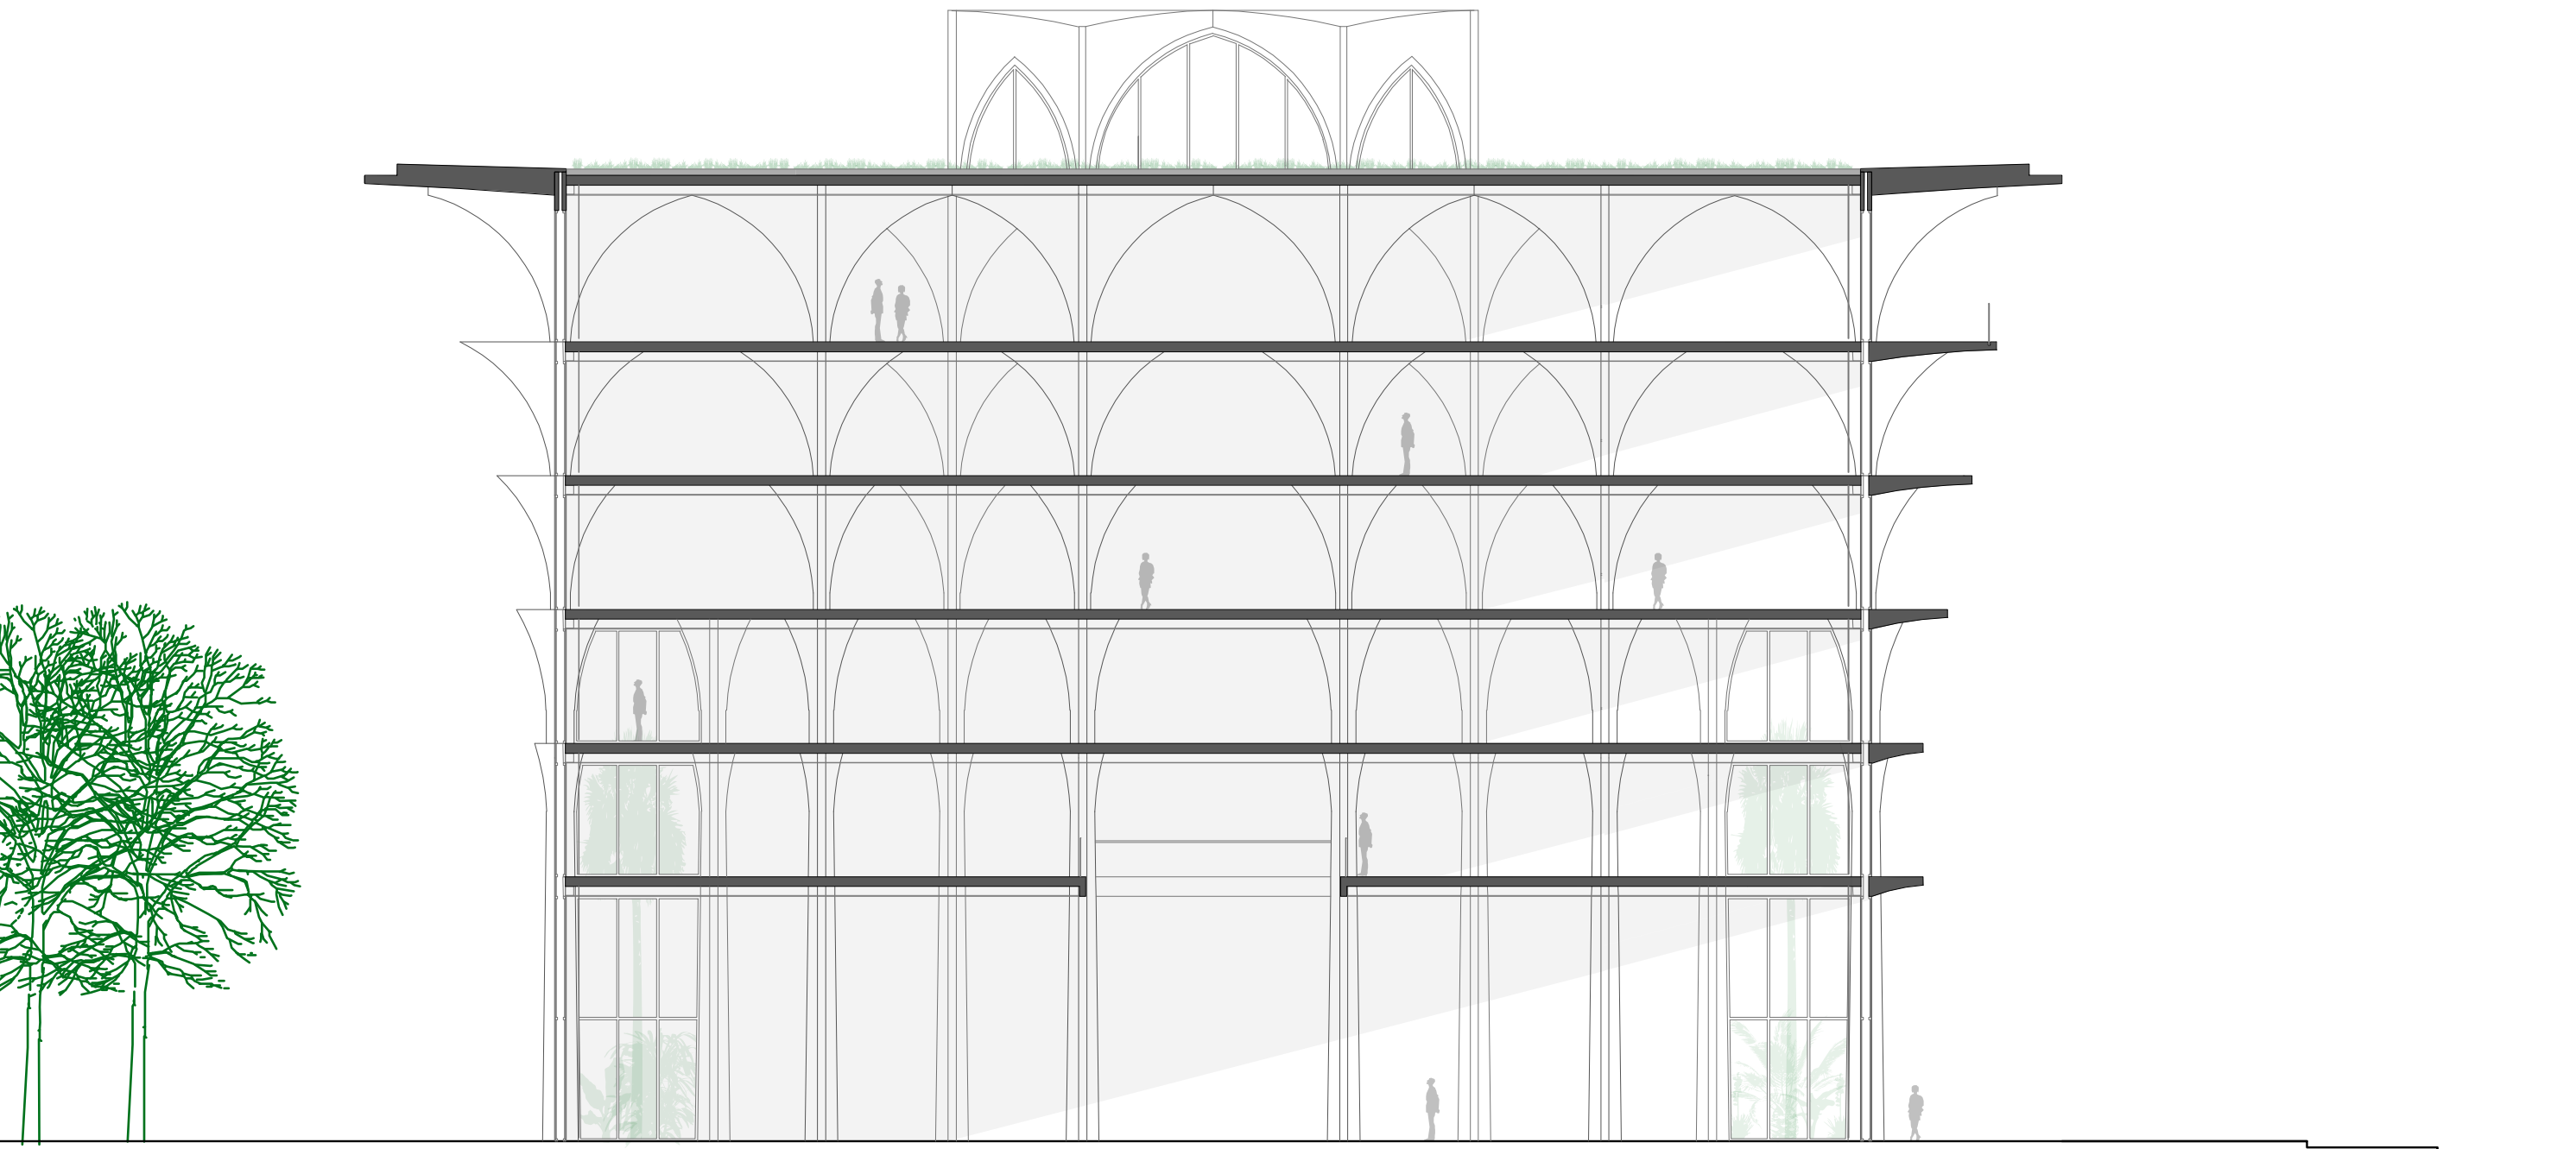


section D 1:200




section H 1:200

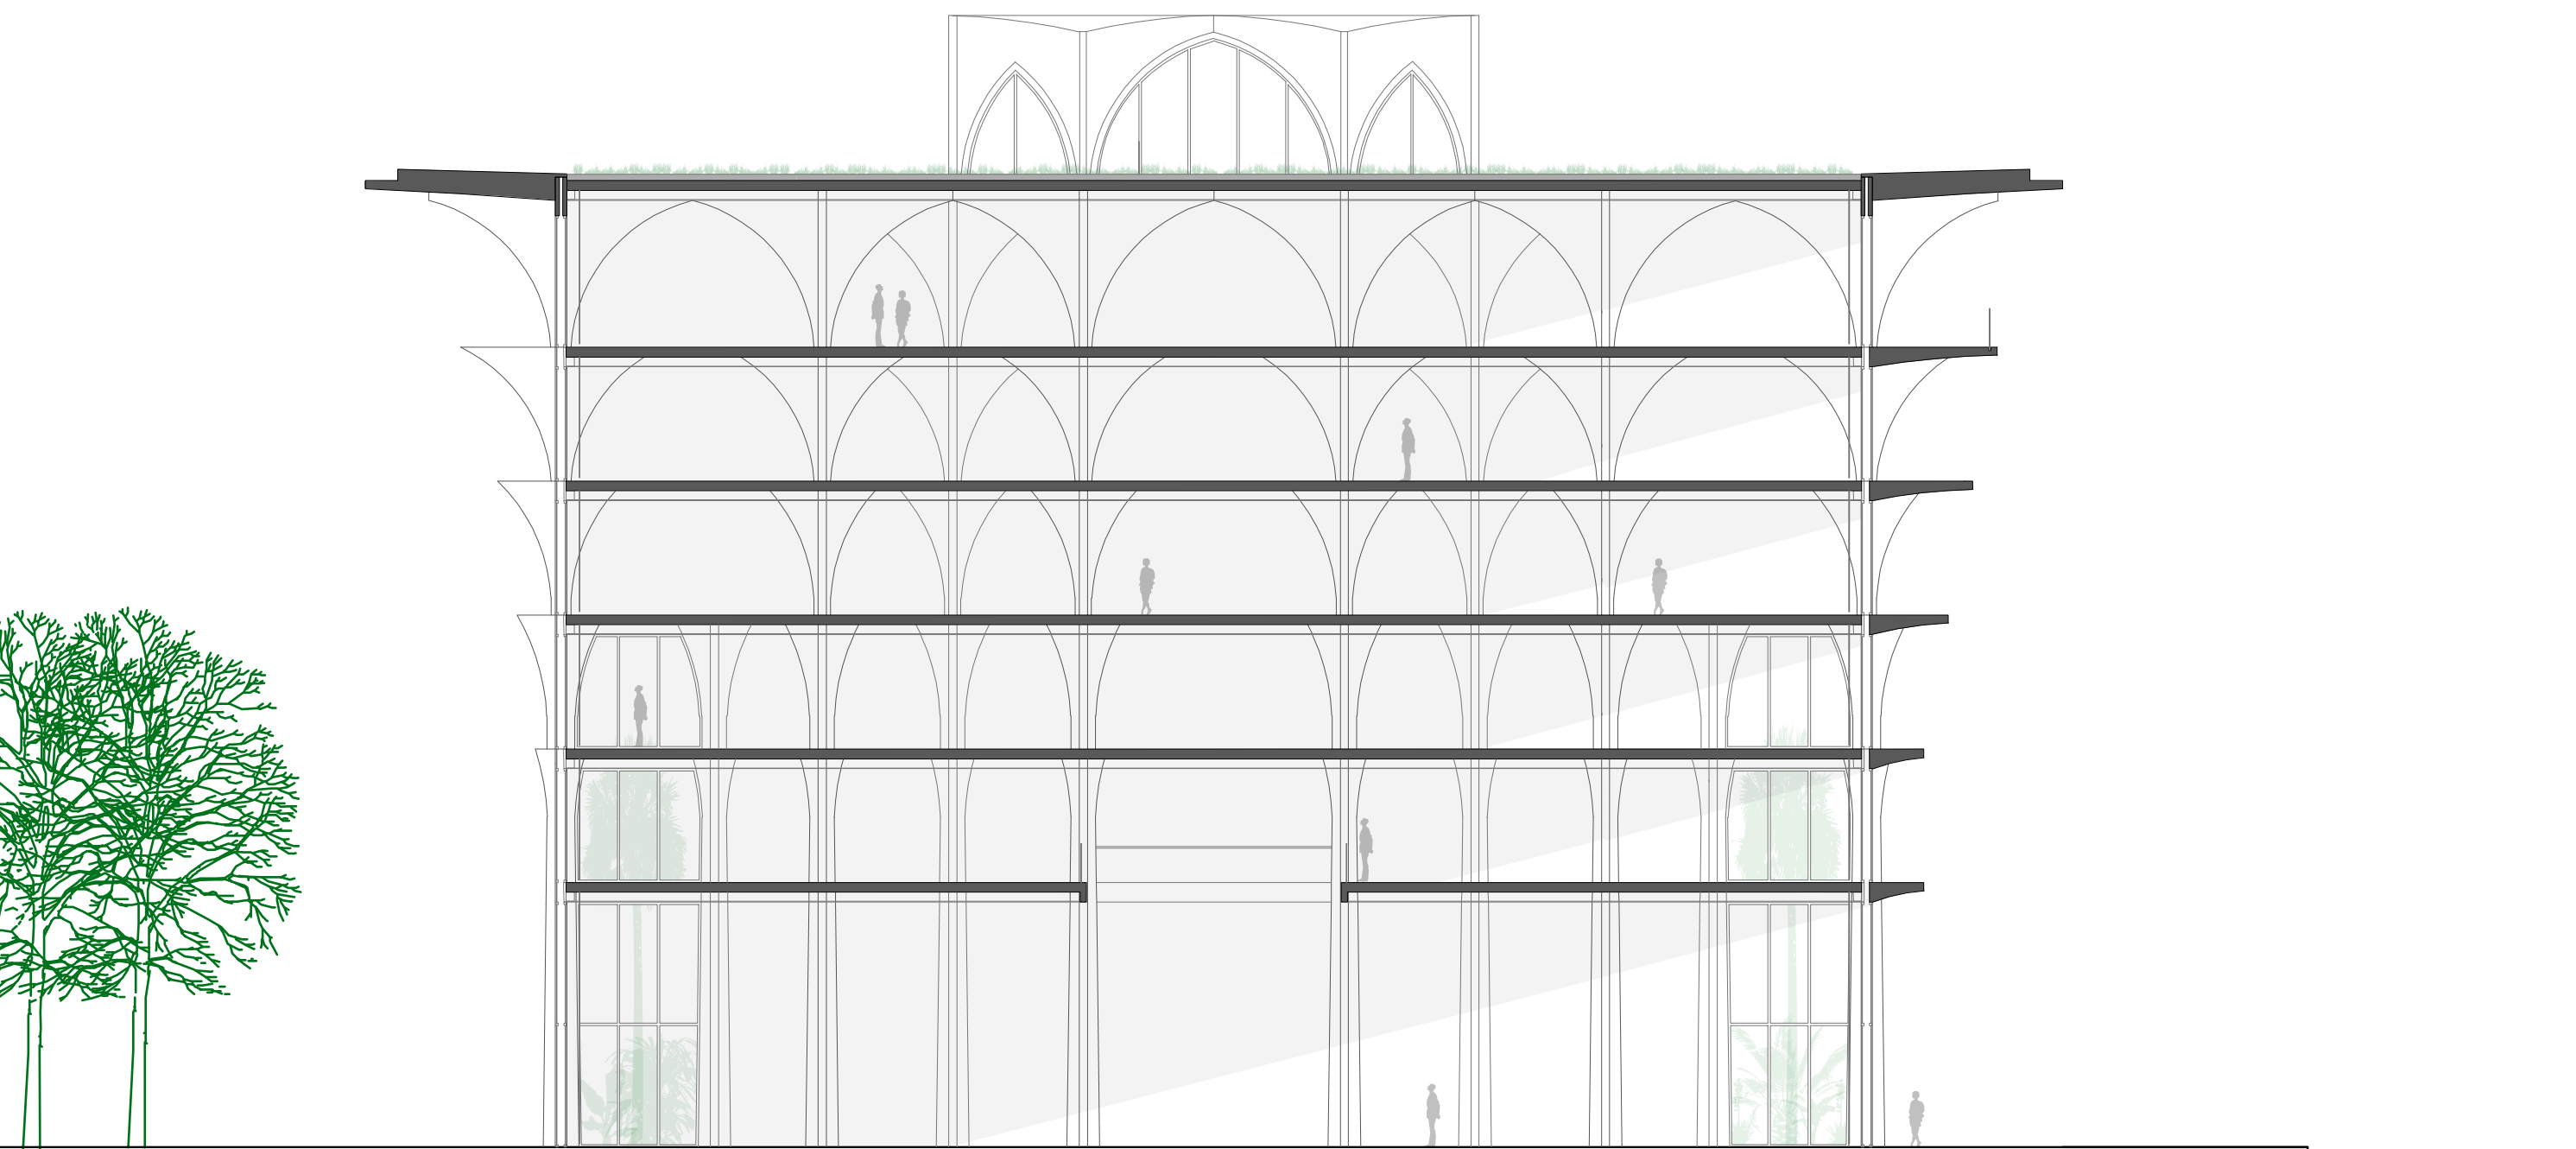

section E 1:200

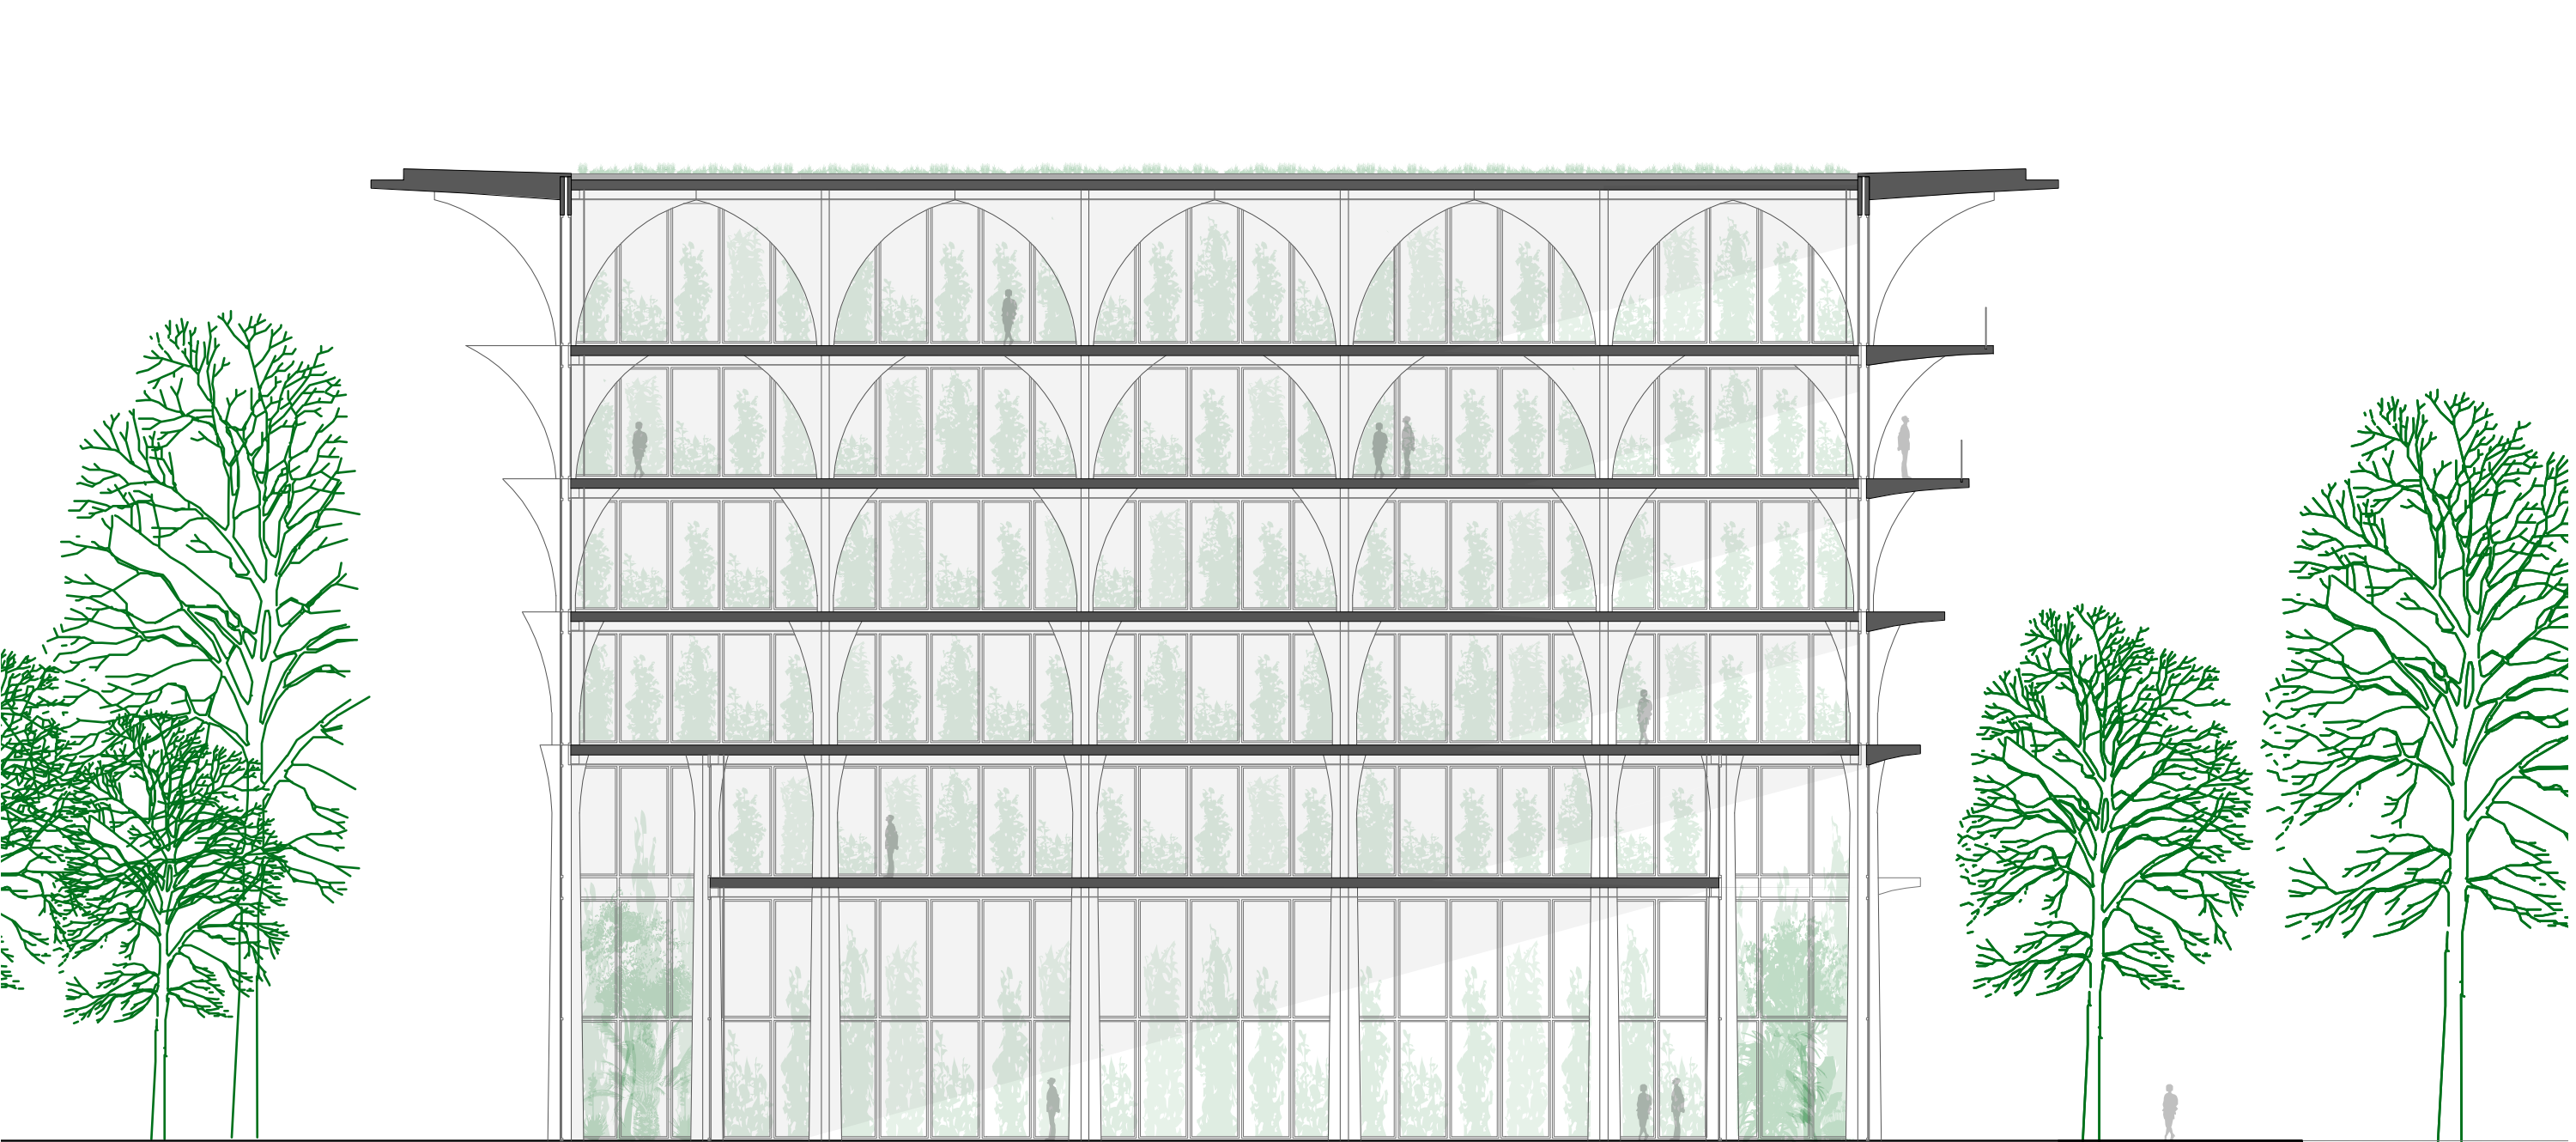

section I 1:200

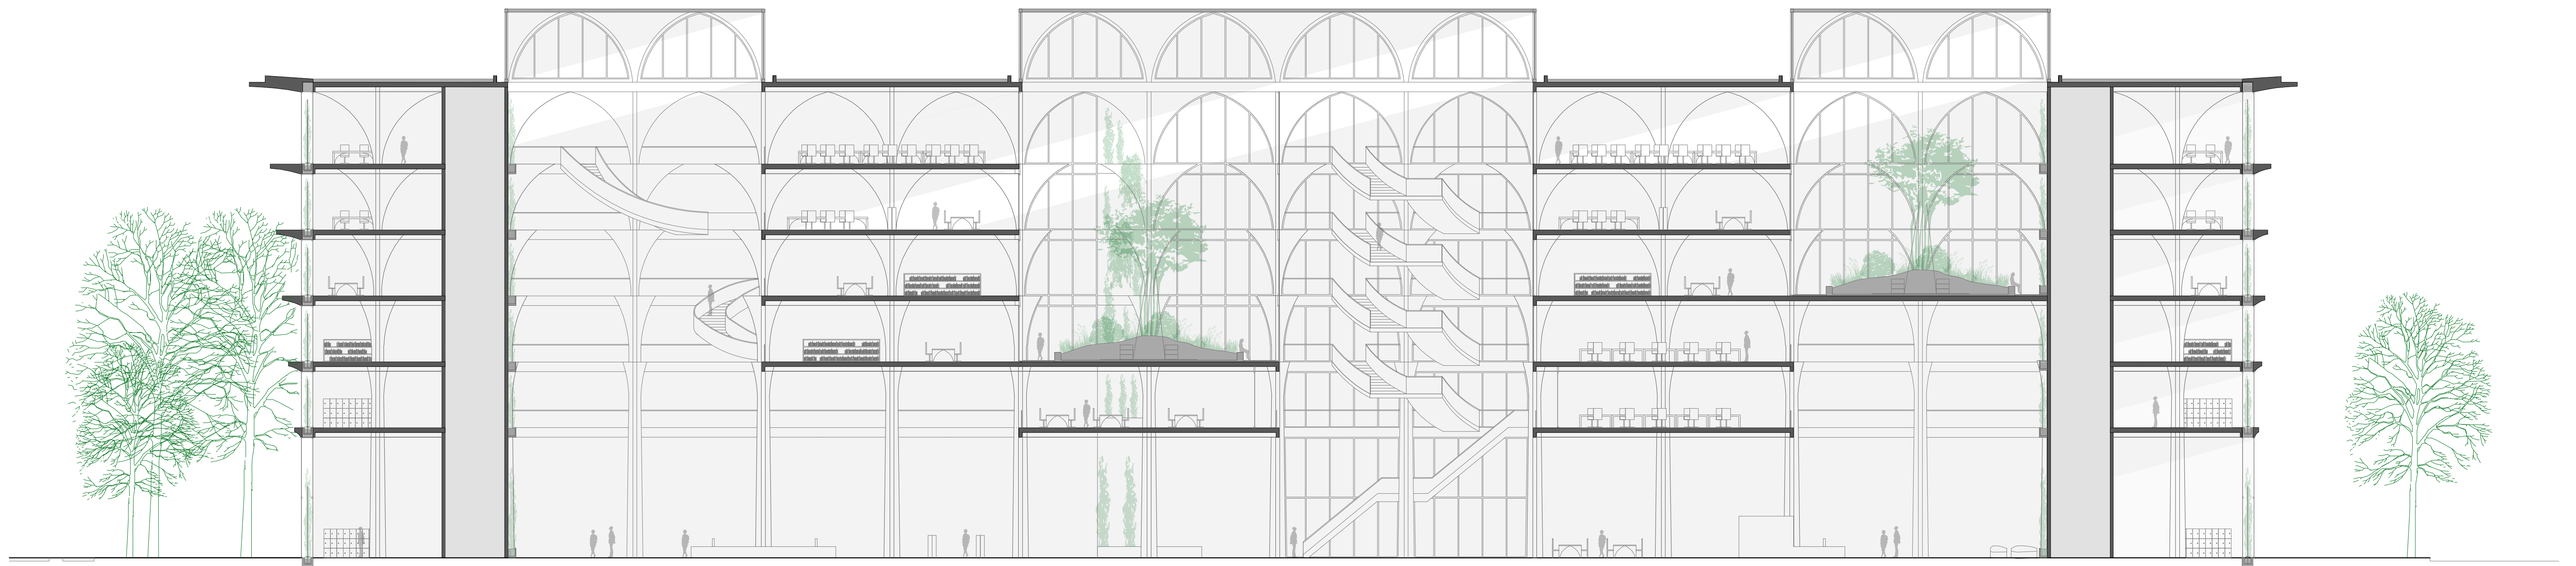

section A 1:200