


HANAMI

reimagining vacations for sepcial needs families :
a healing escape

Jil Weber
P4 presentation _ 16.05.2023

Designing for Health and Care _ Dwelling Graduation Studio
TU Delft _ Faculty of Architecture and the Built Environment

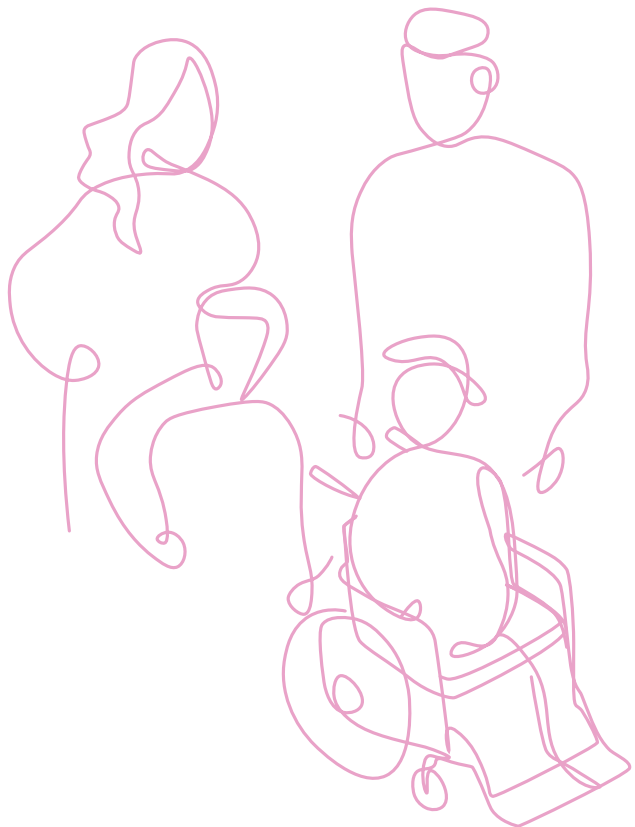

masterplan




1:1000

pool & playground



terrace

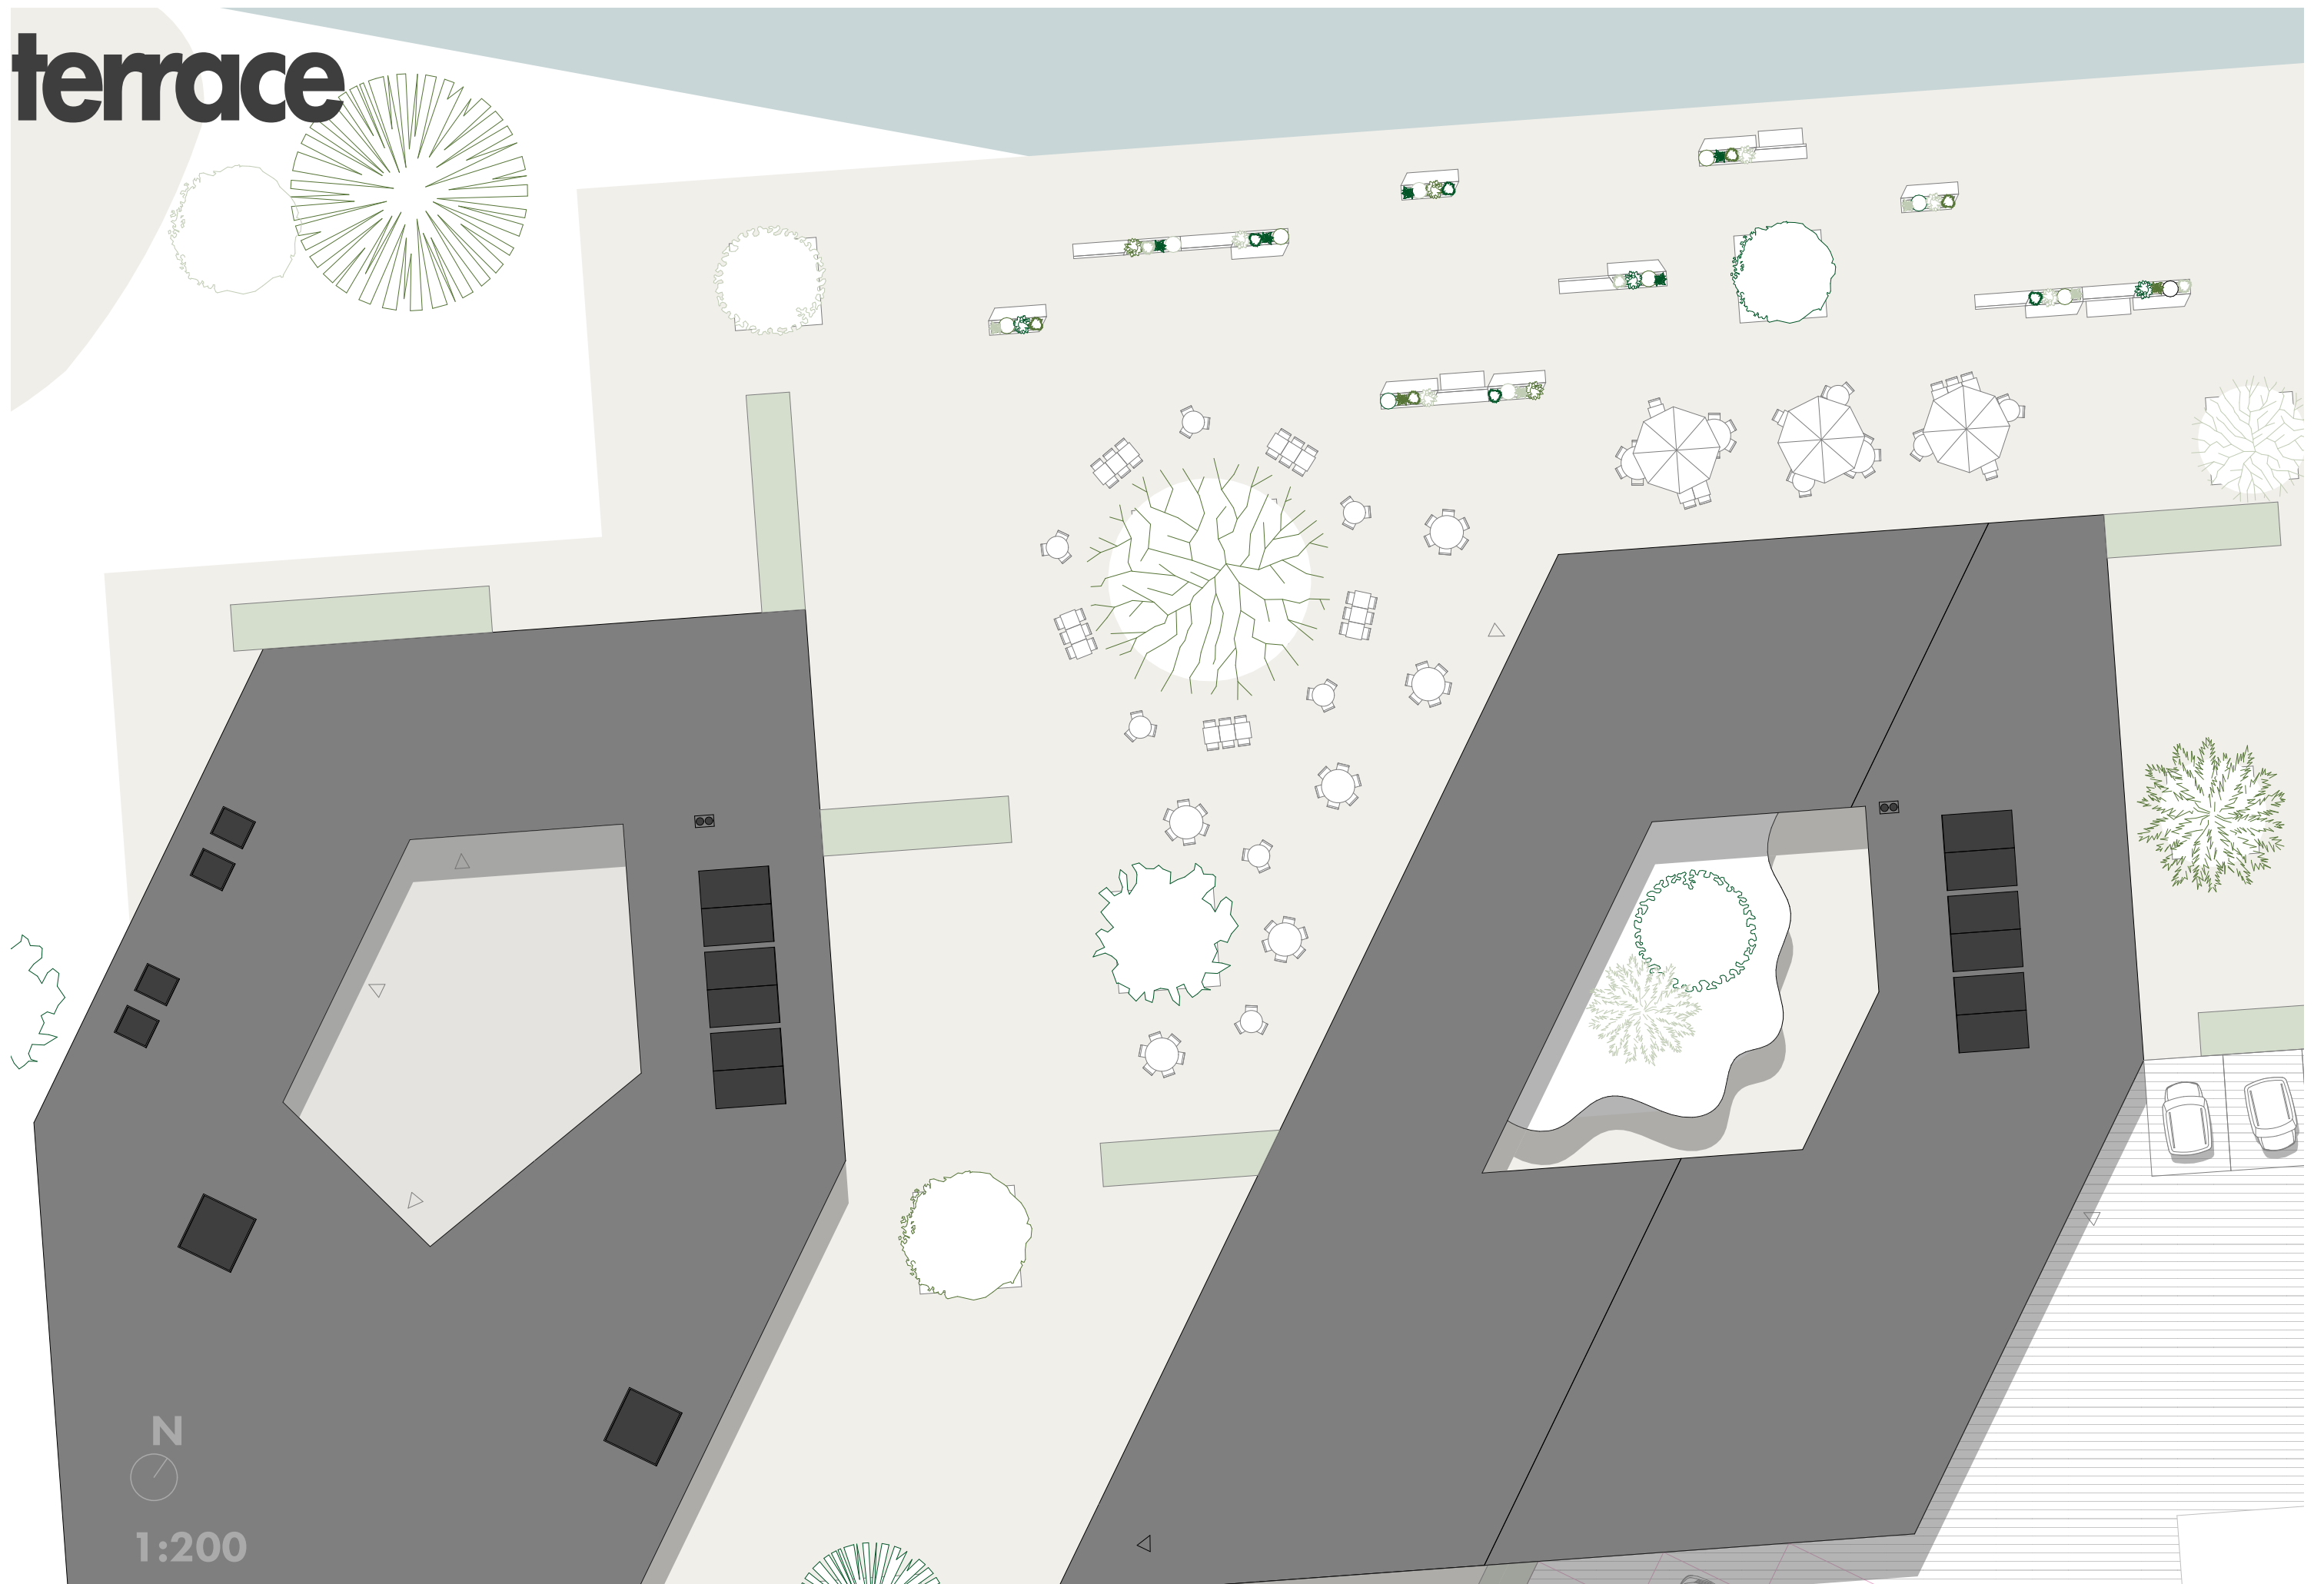

sensory trail



the hub




N
1:250

ground floor


the hub

N
1:250

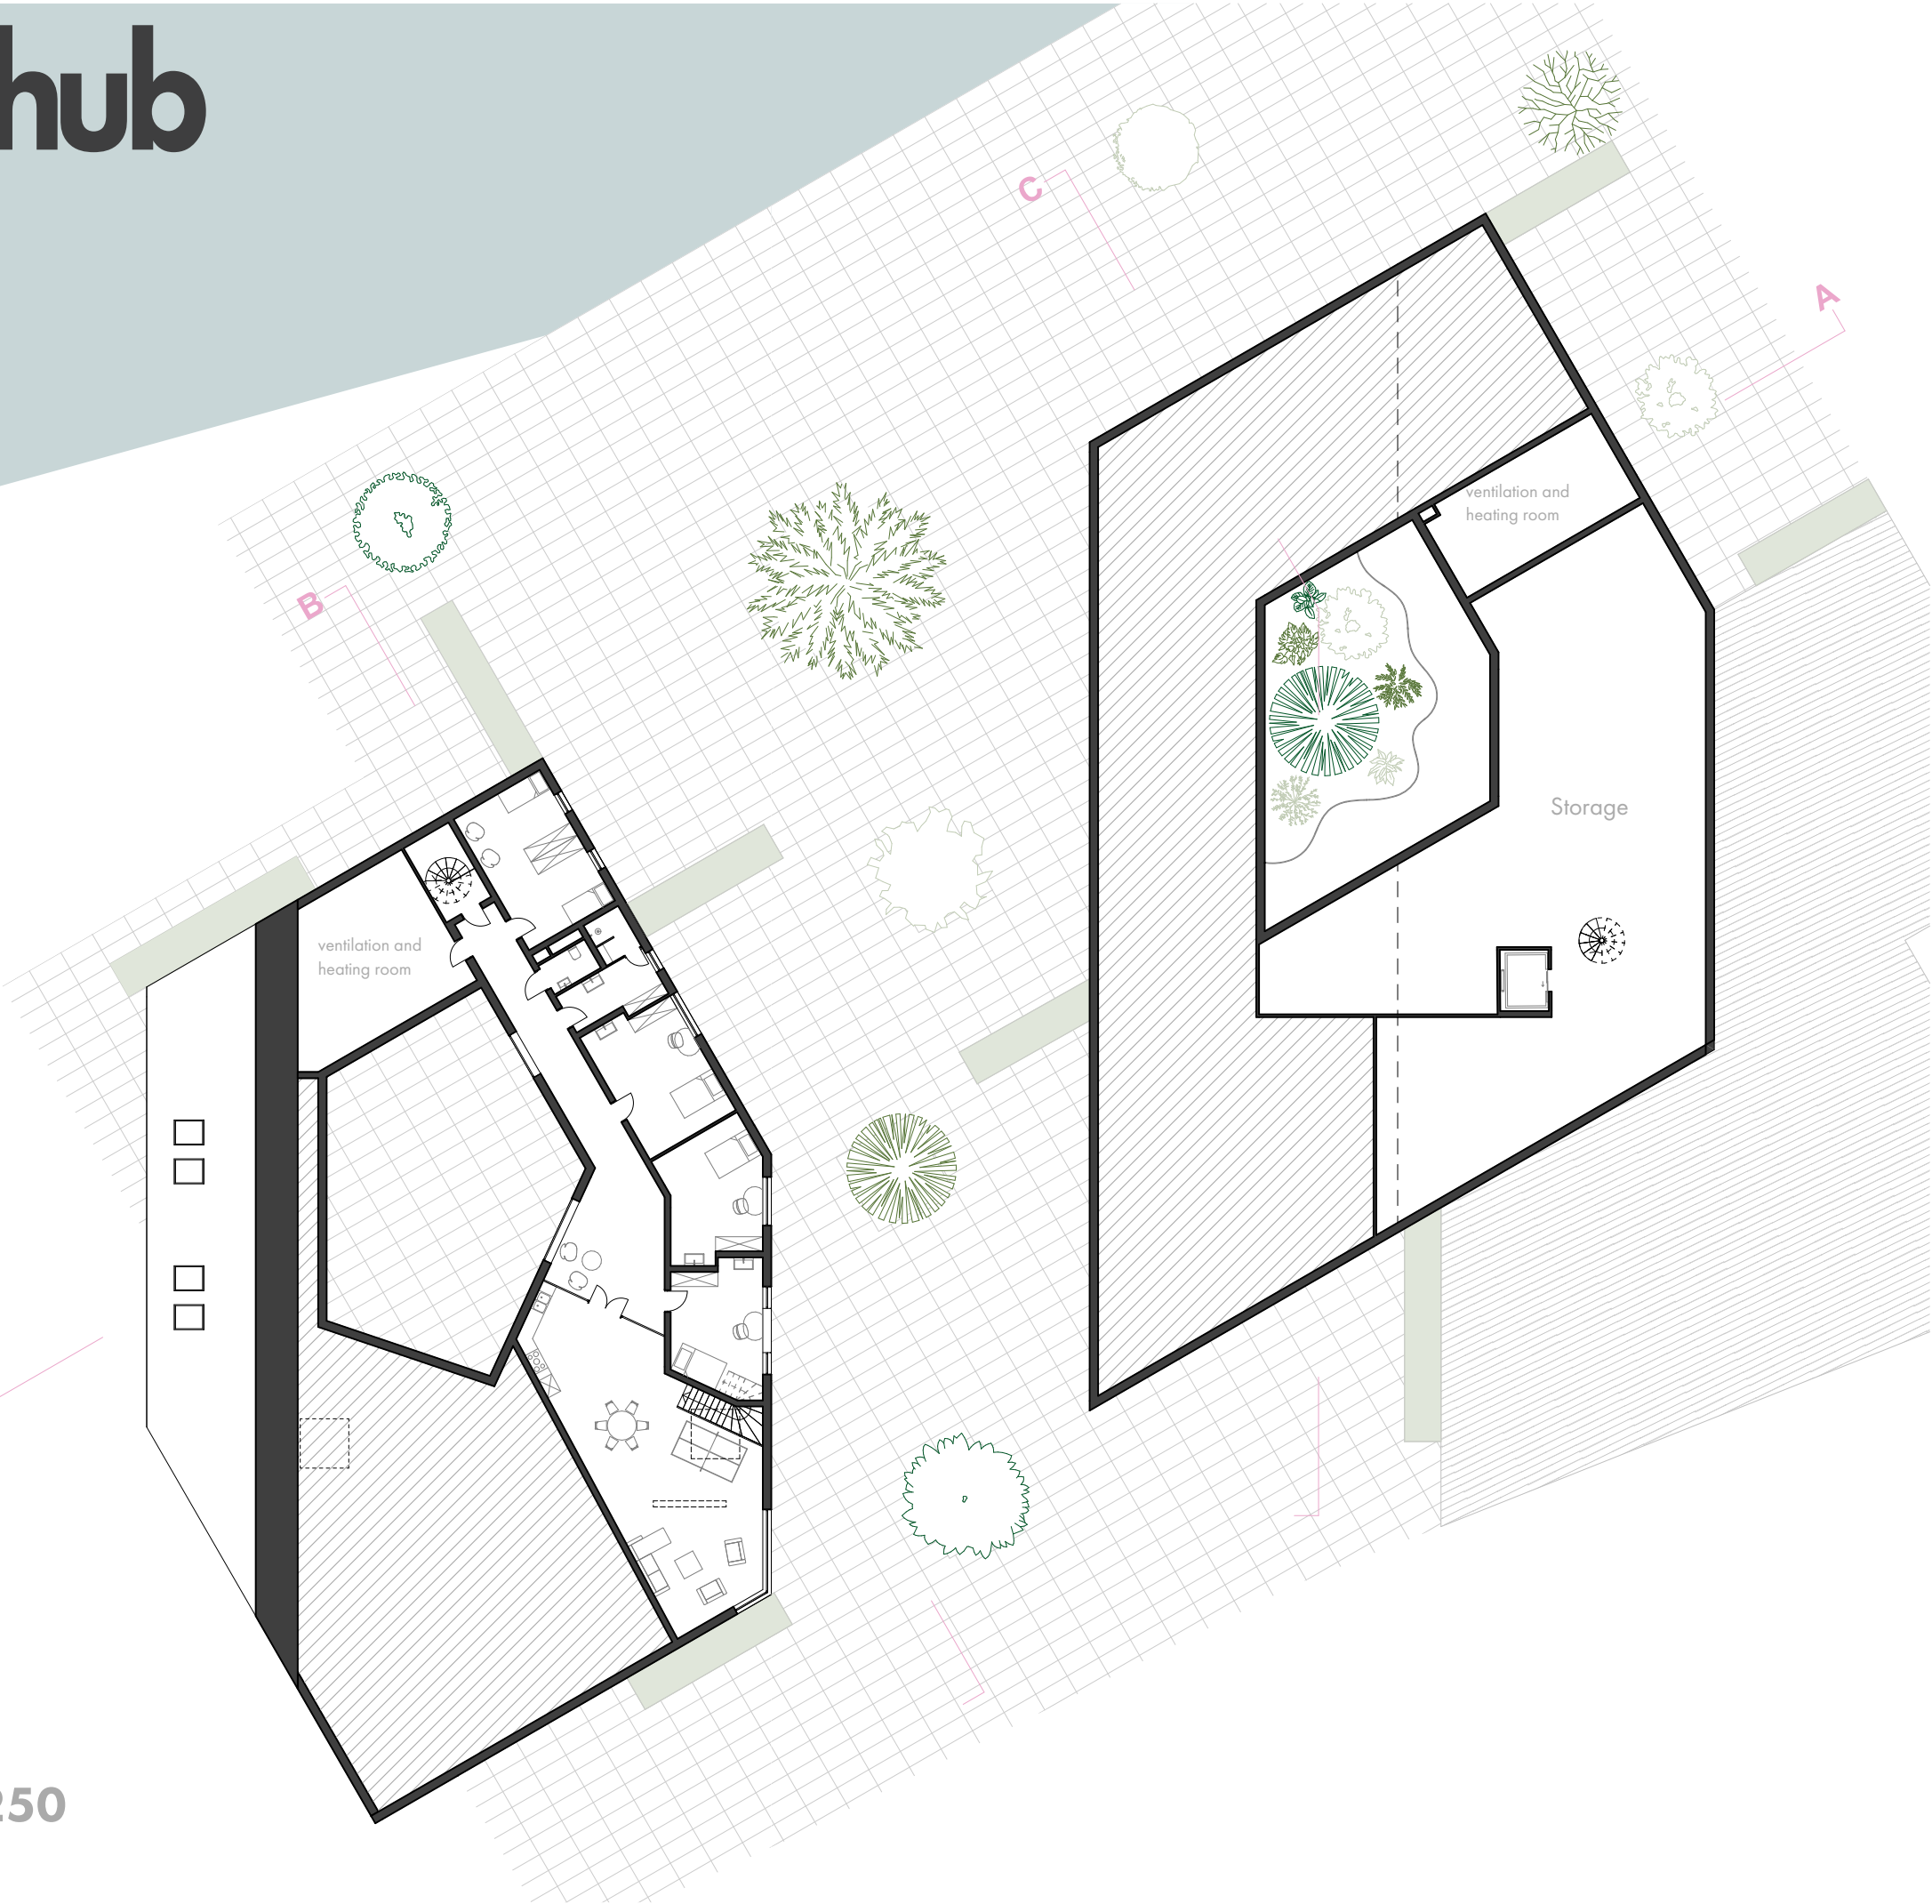

first floor

the hub

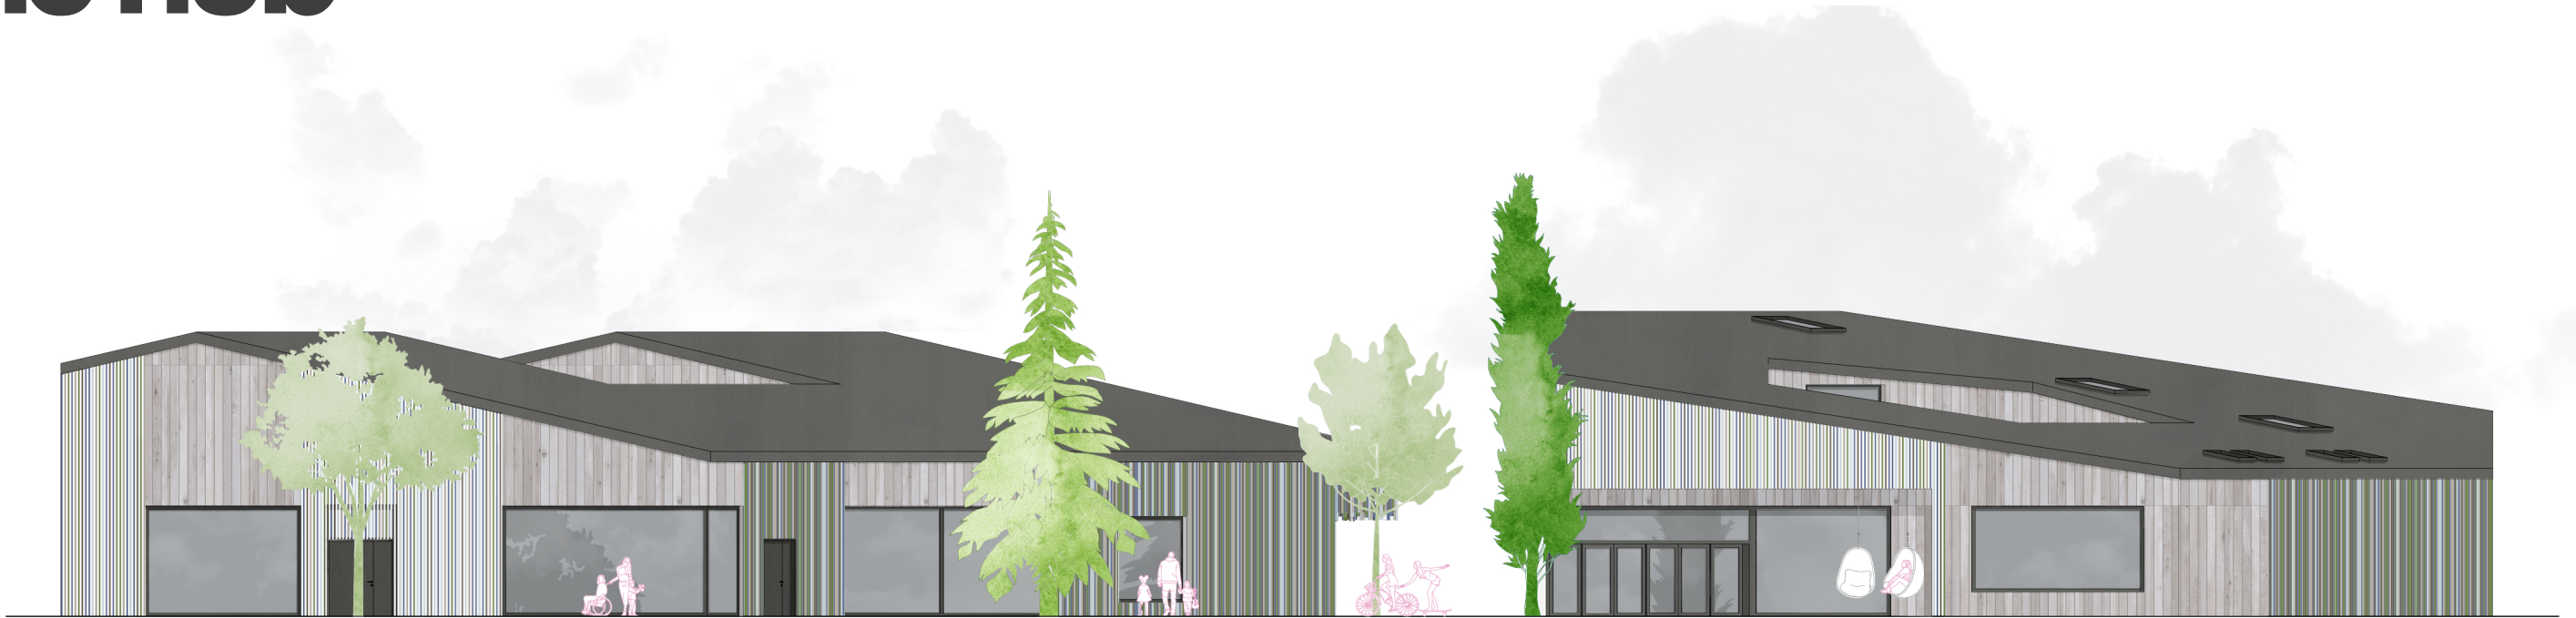

1:200
north elevation




1:200
section A

the hub




1:200
section B

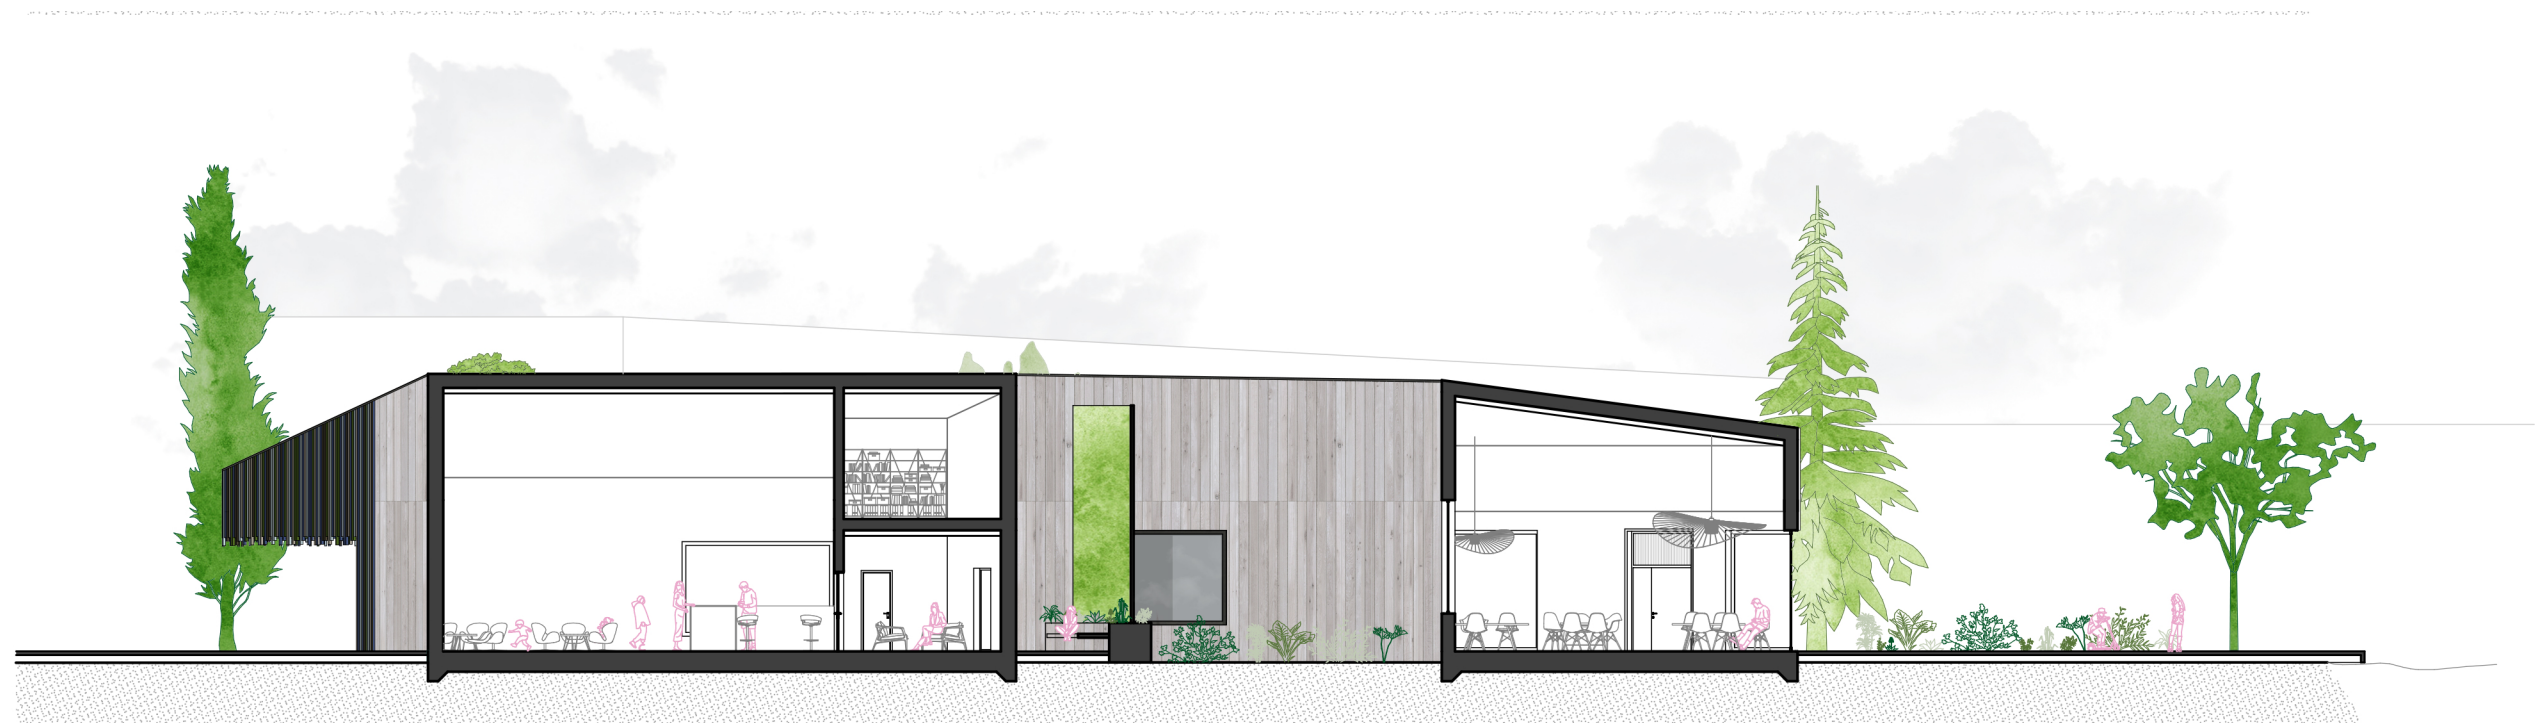


section C

kids club

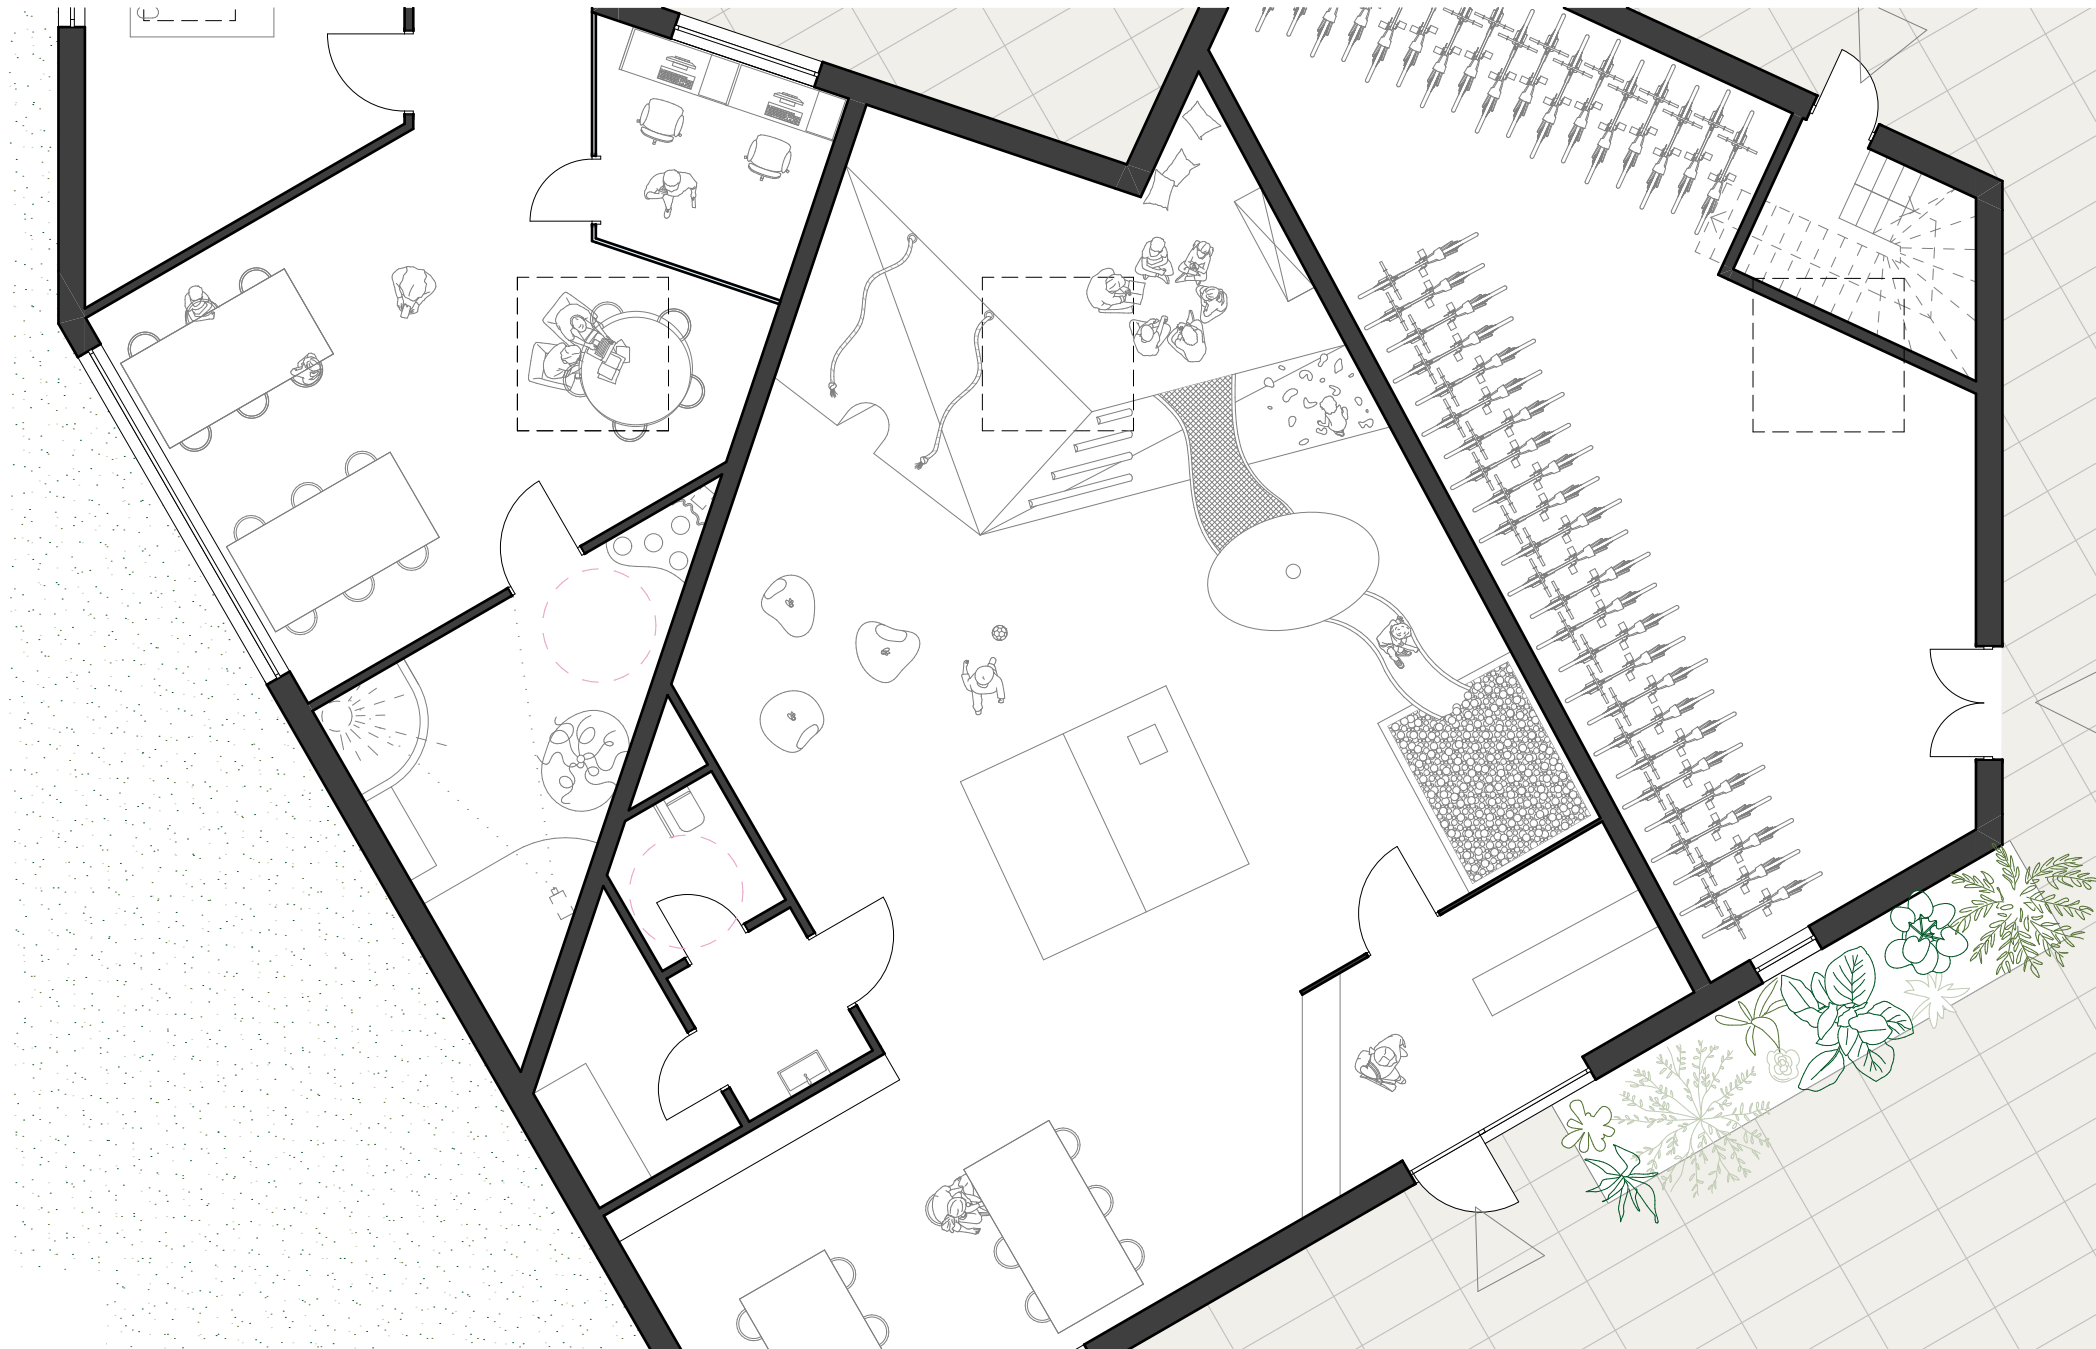



1:100

well-being area

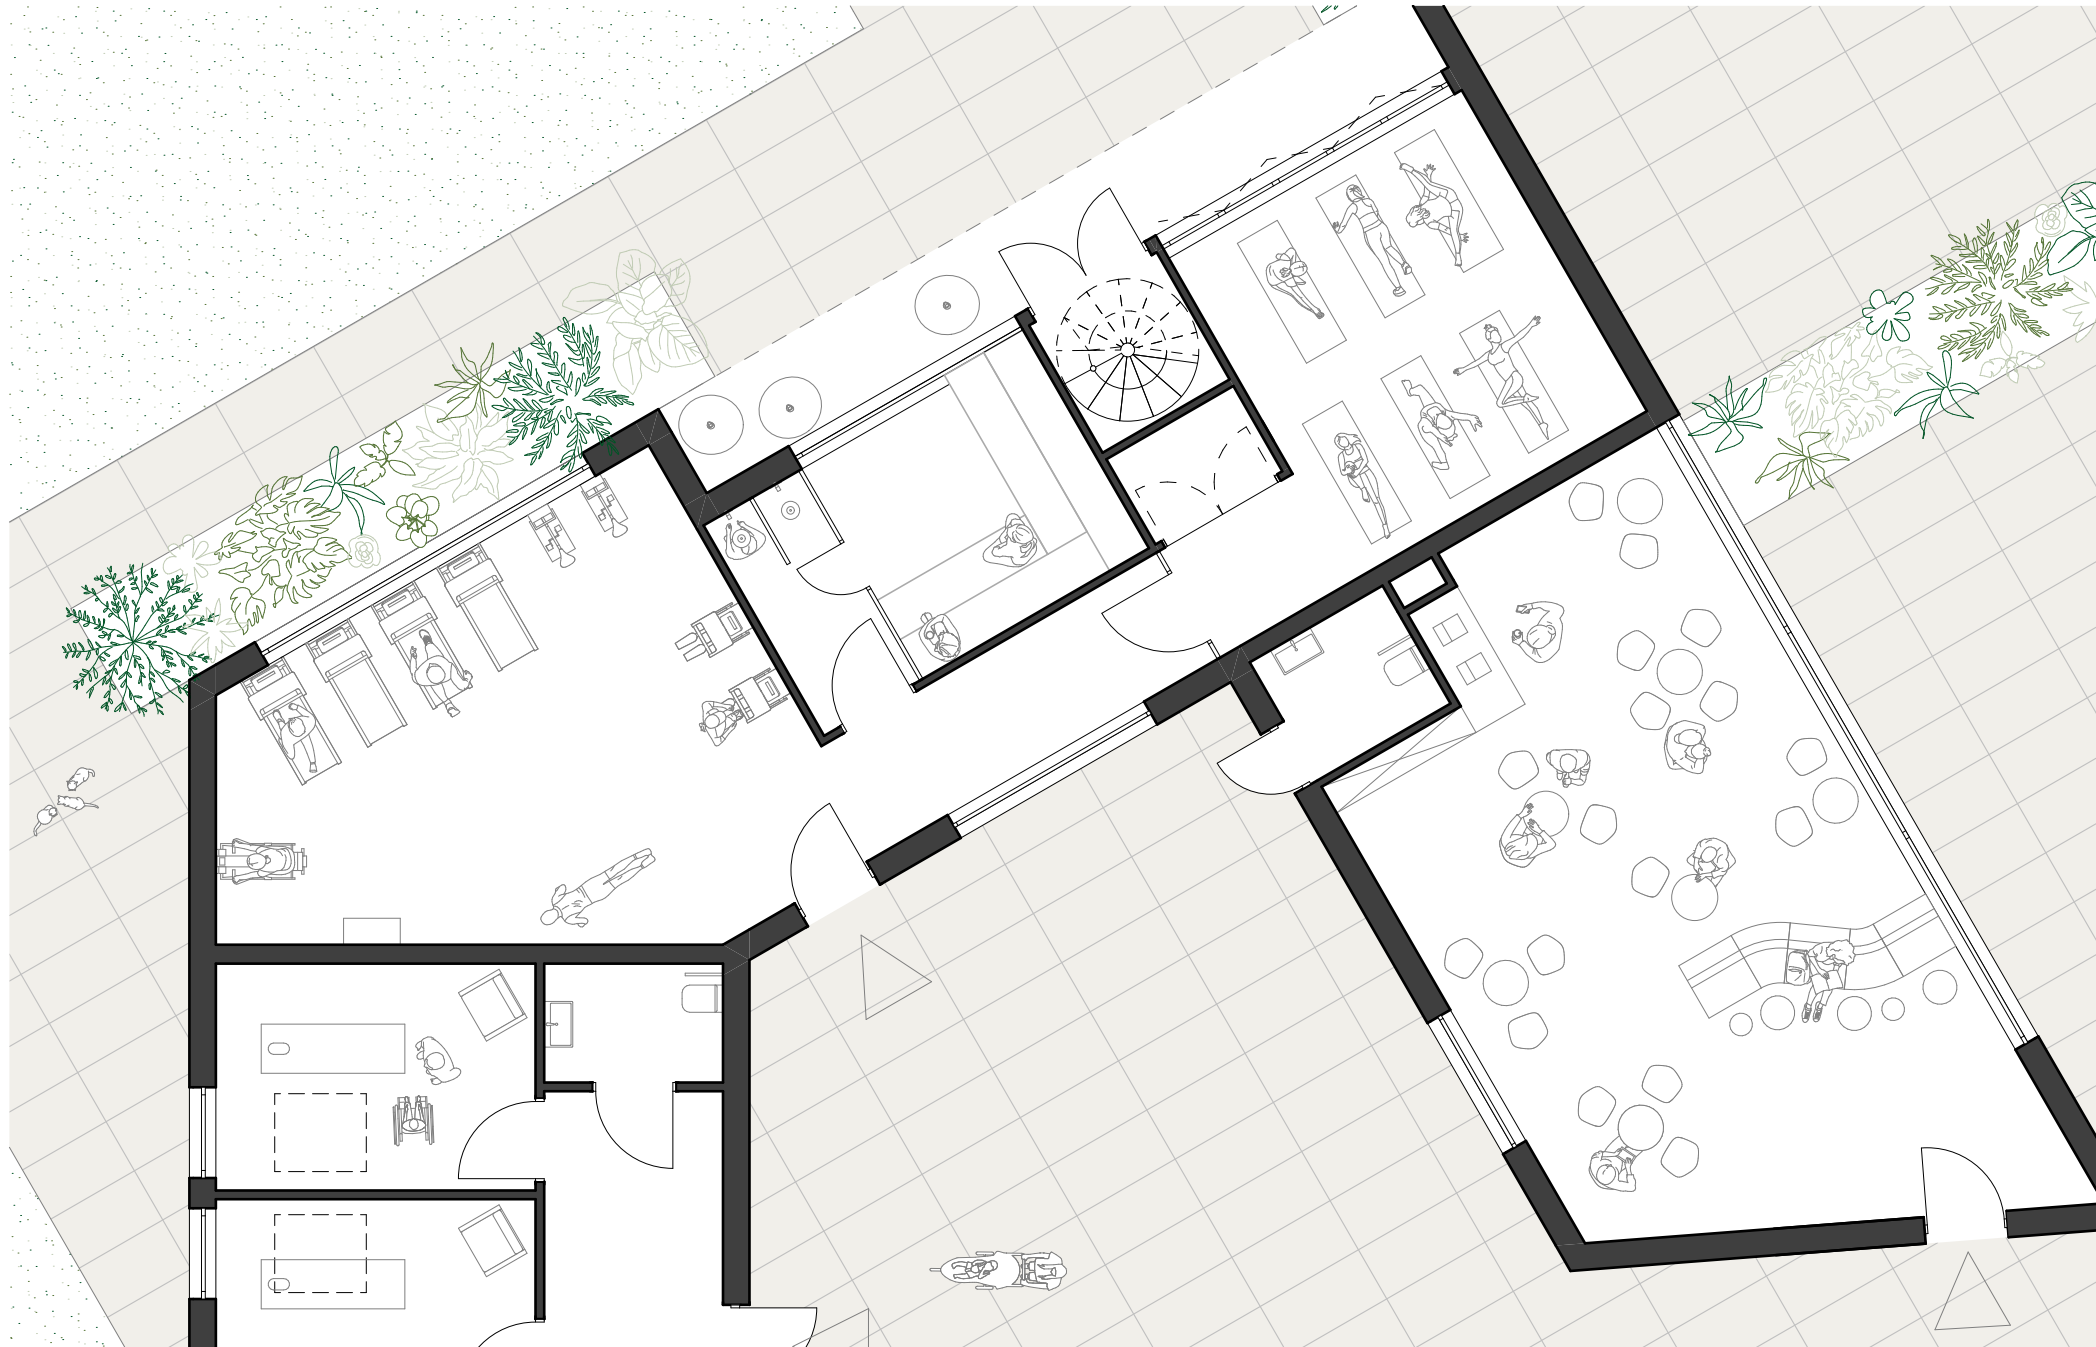

1:100




construction diagramm

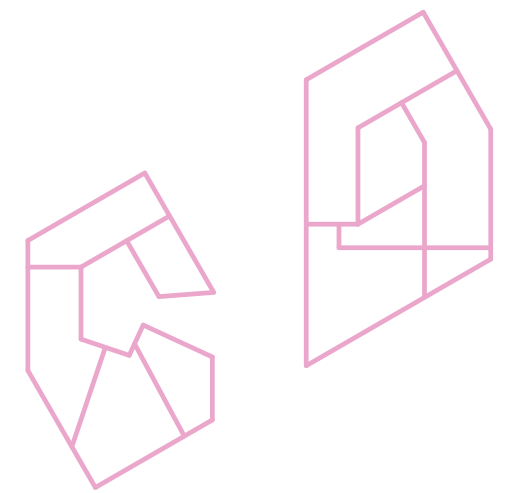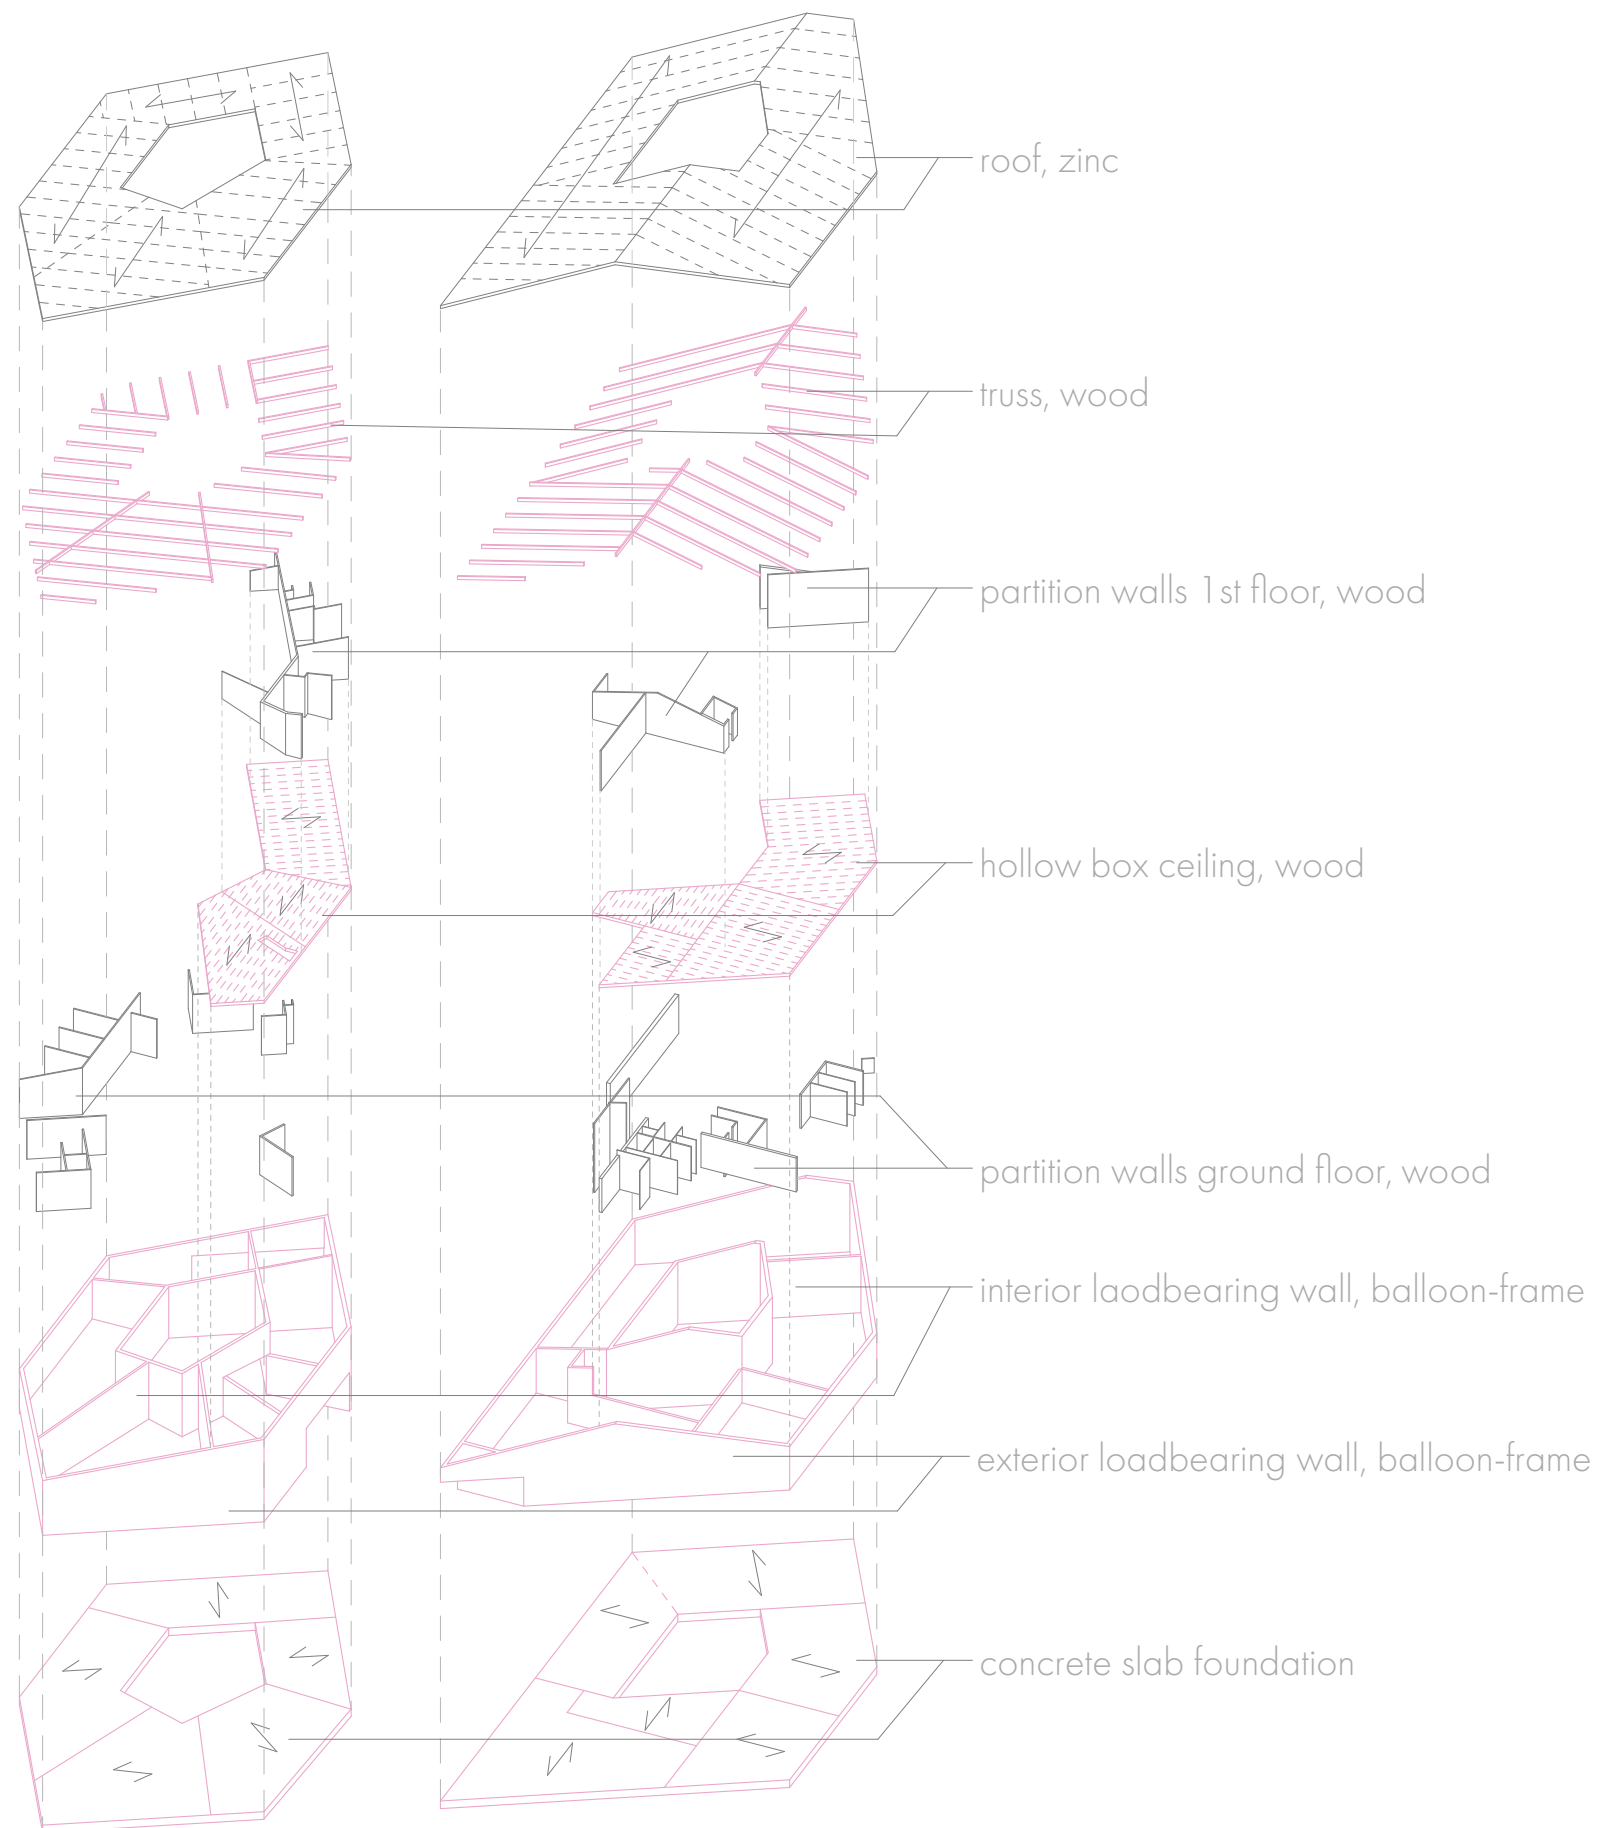



span direction

loadbearing

climate & energy diagramm

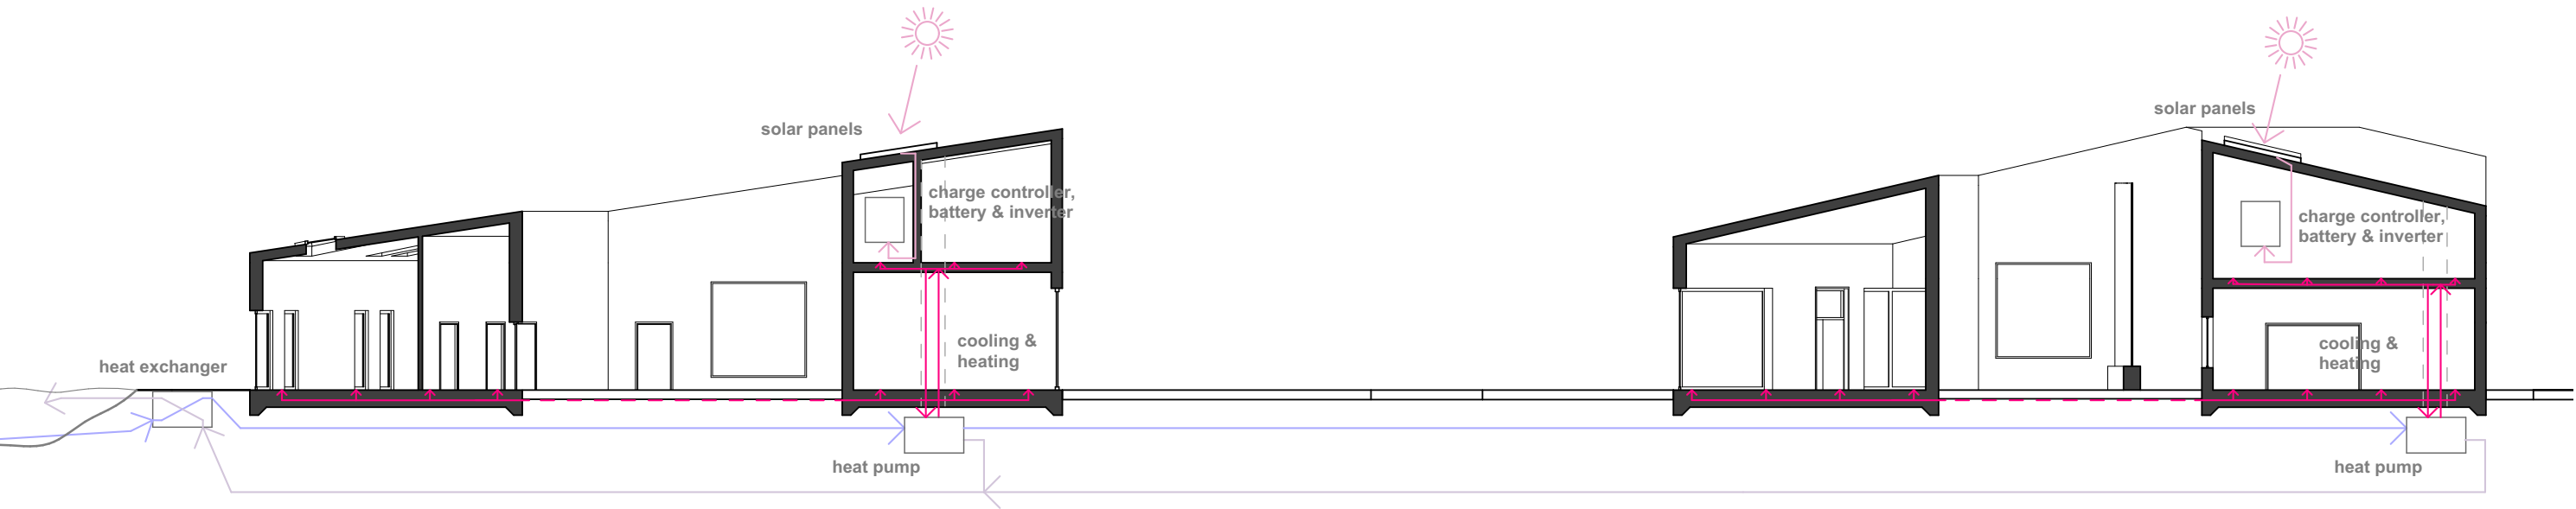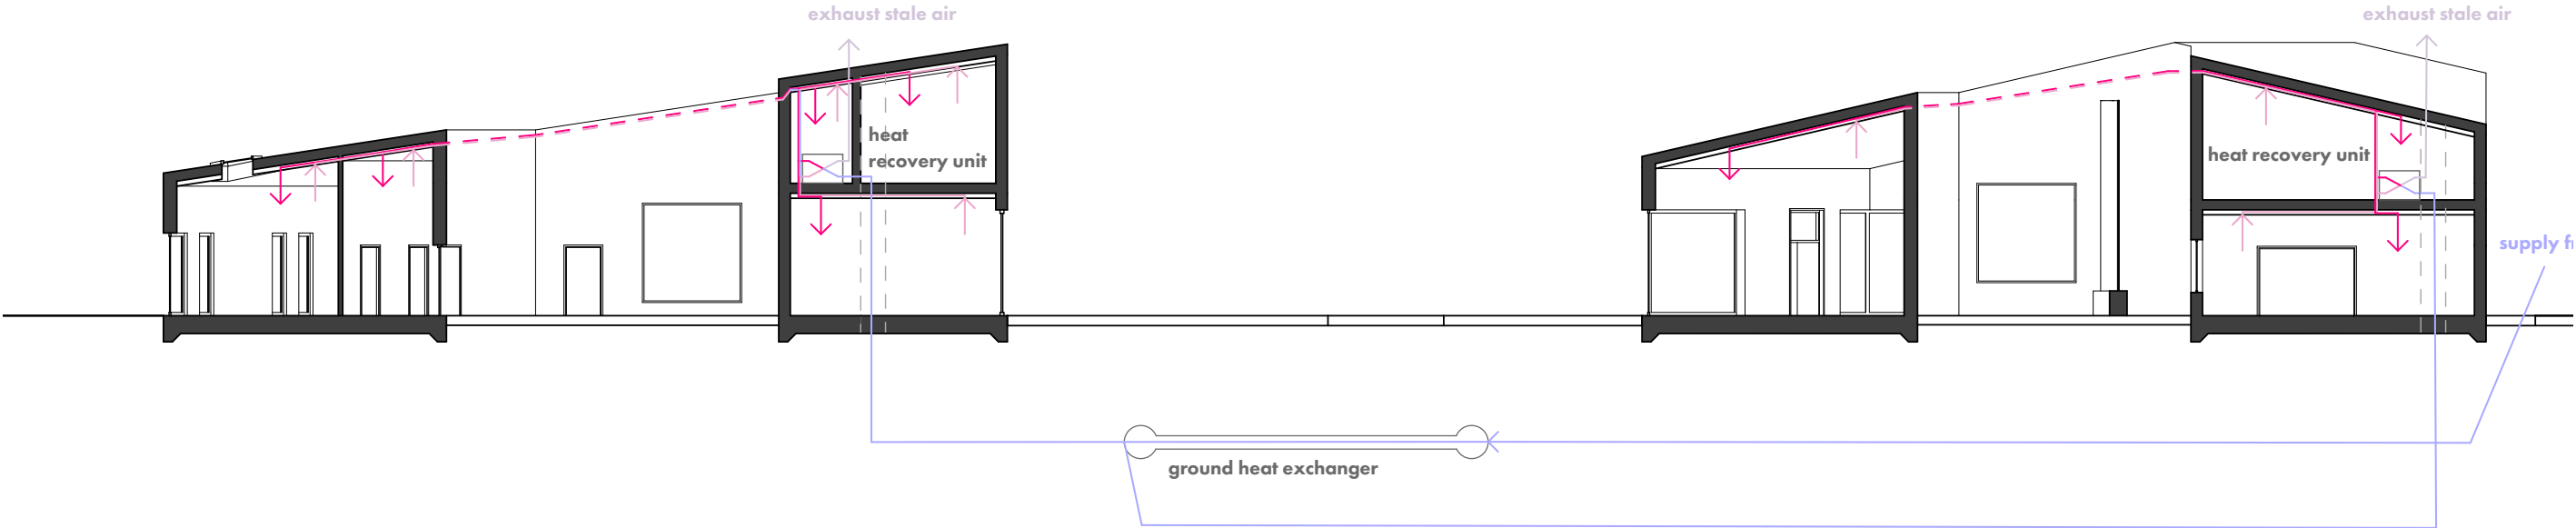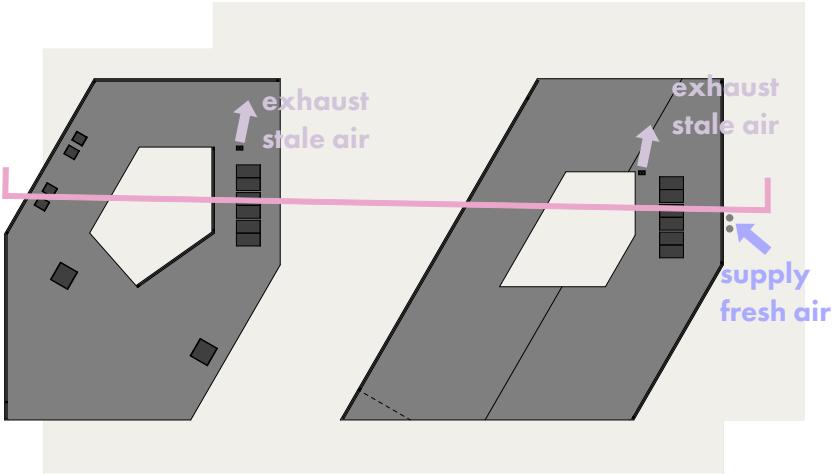


roofplan

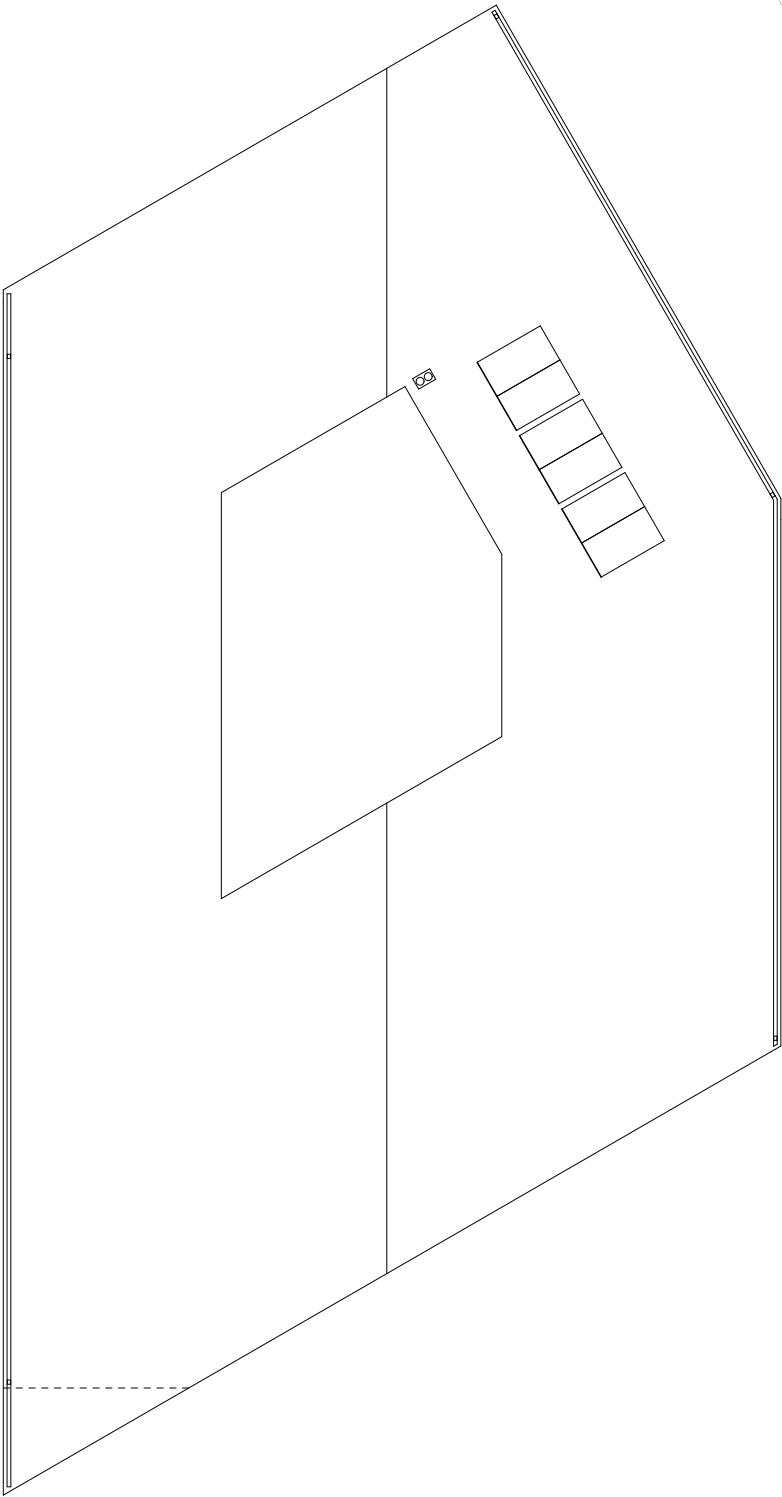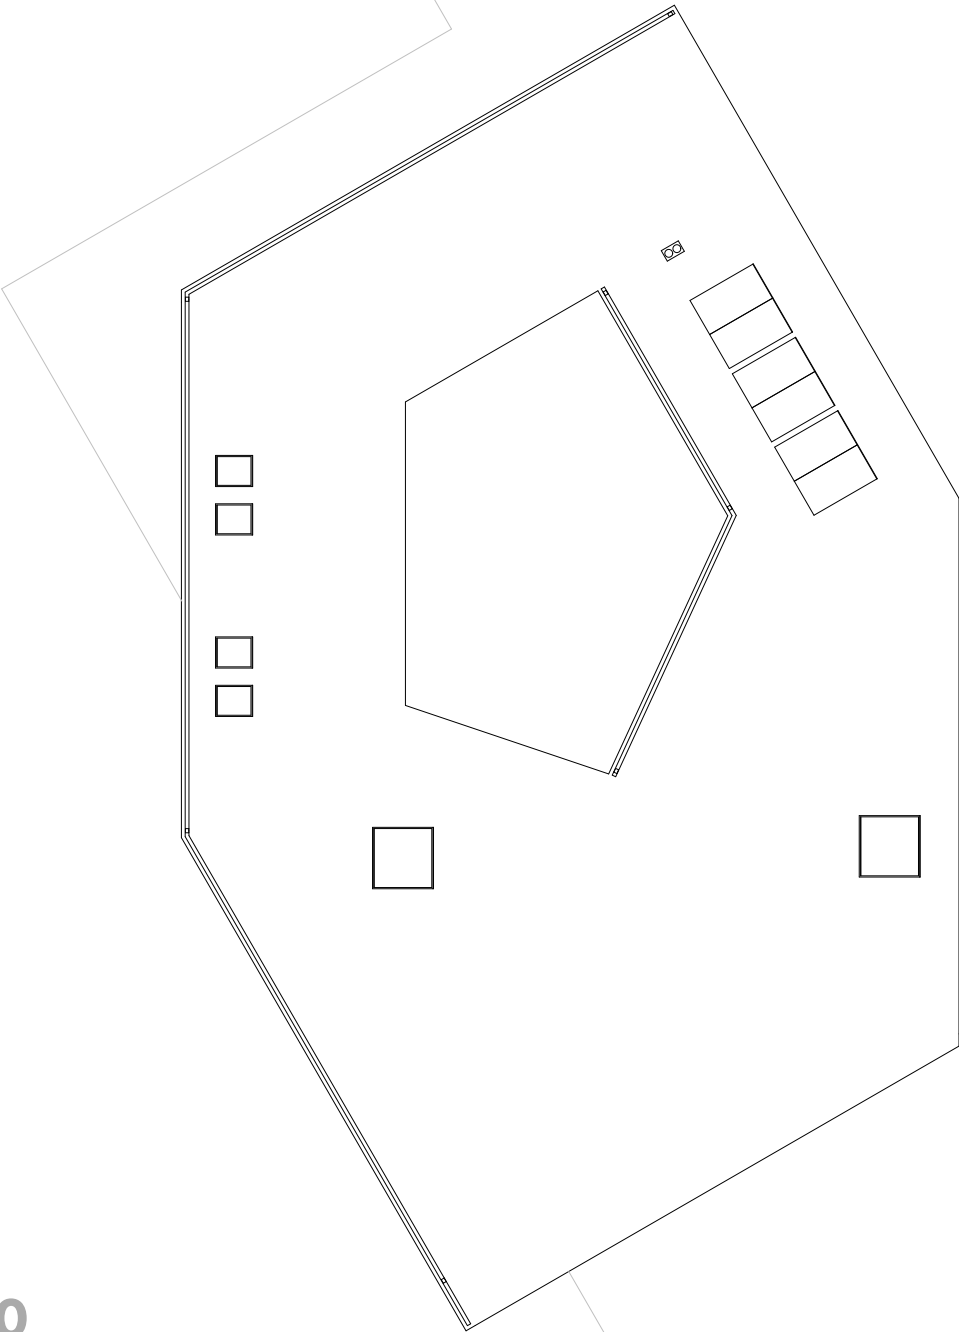

N
1:250

the cluster

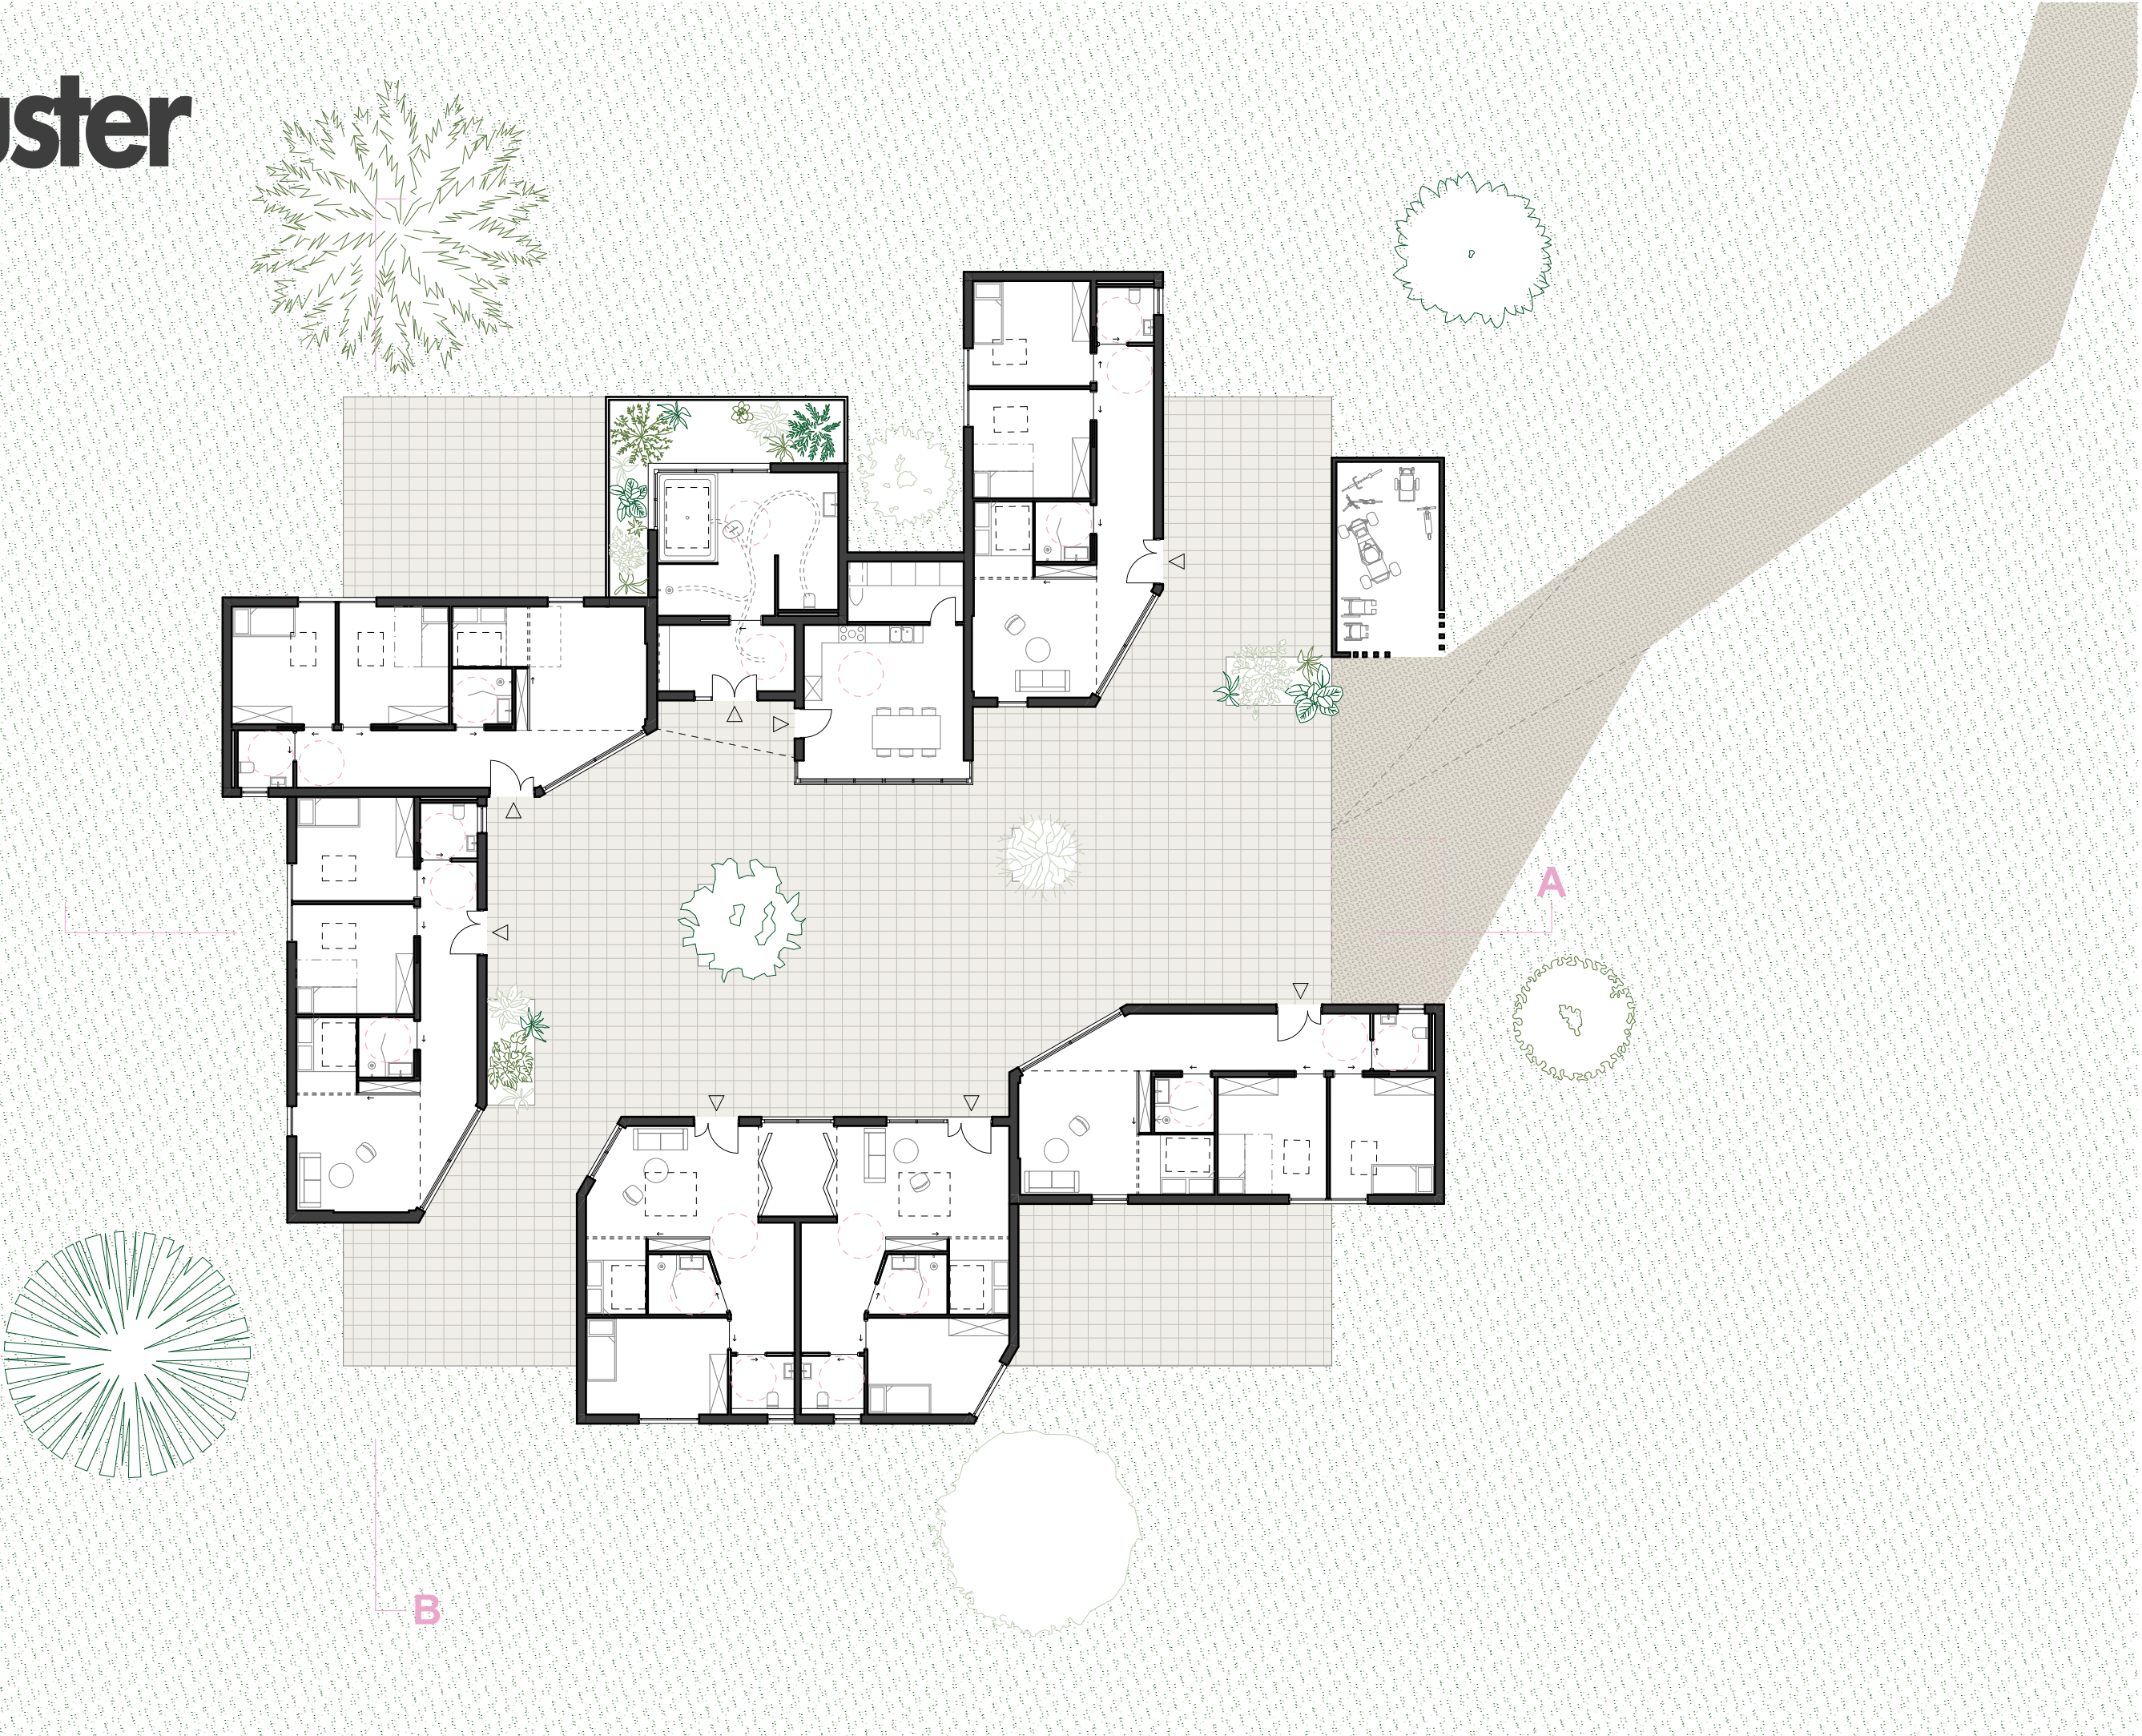

the cluster




1:200
section A




1:200
section B

basic apartment

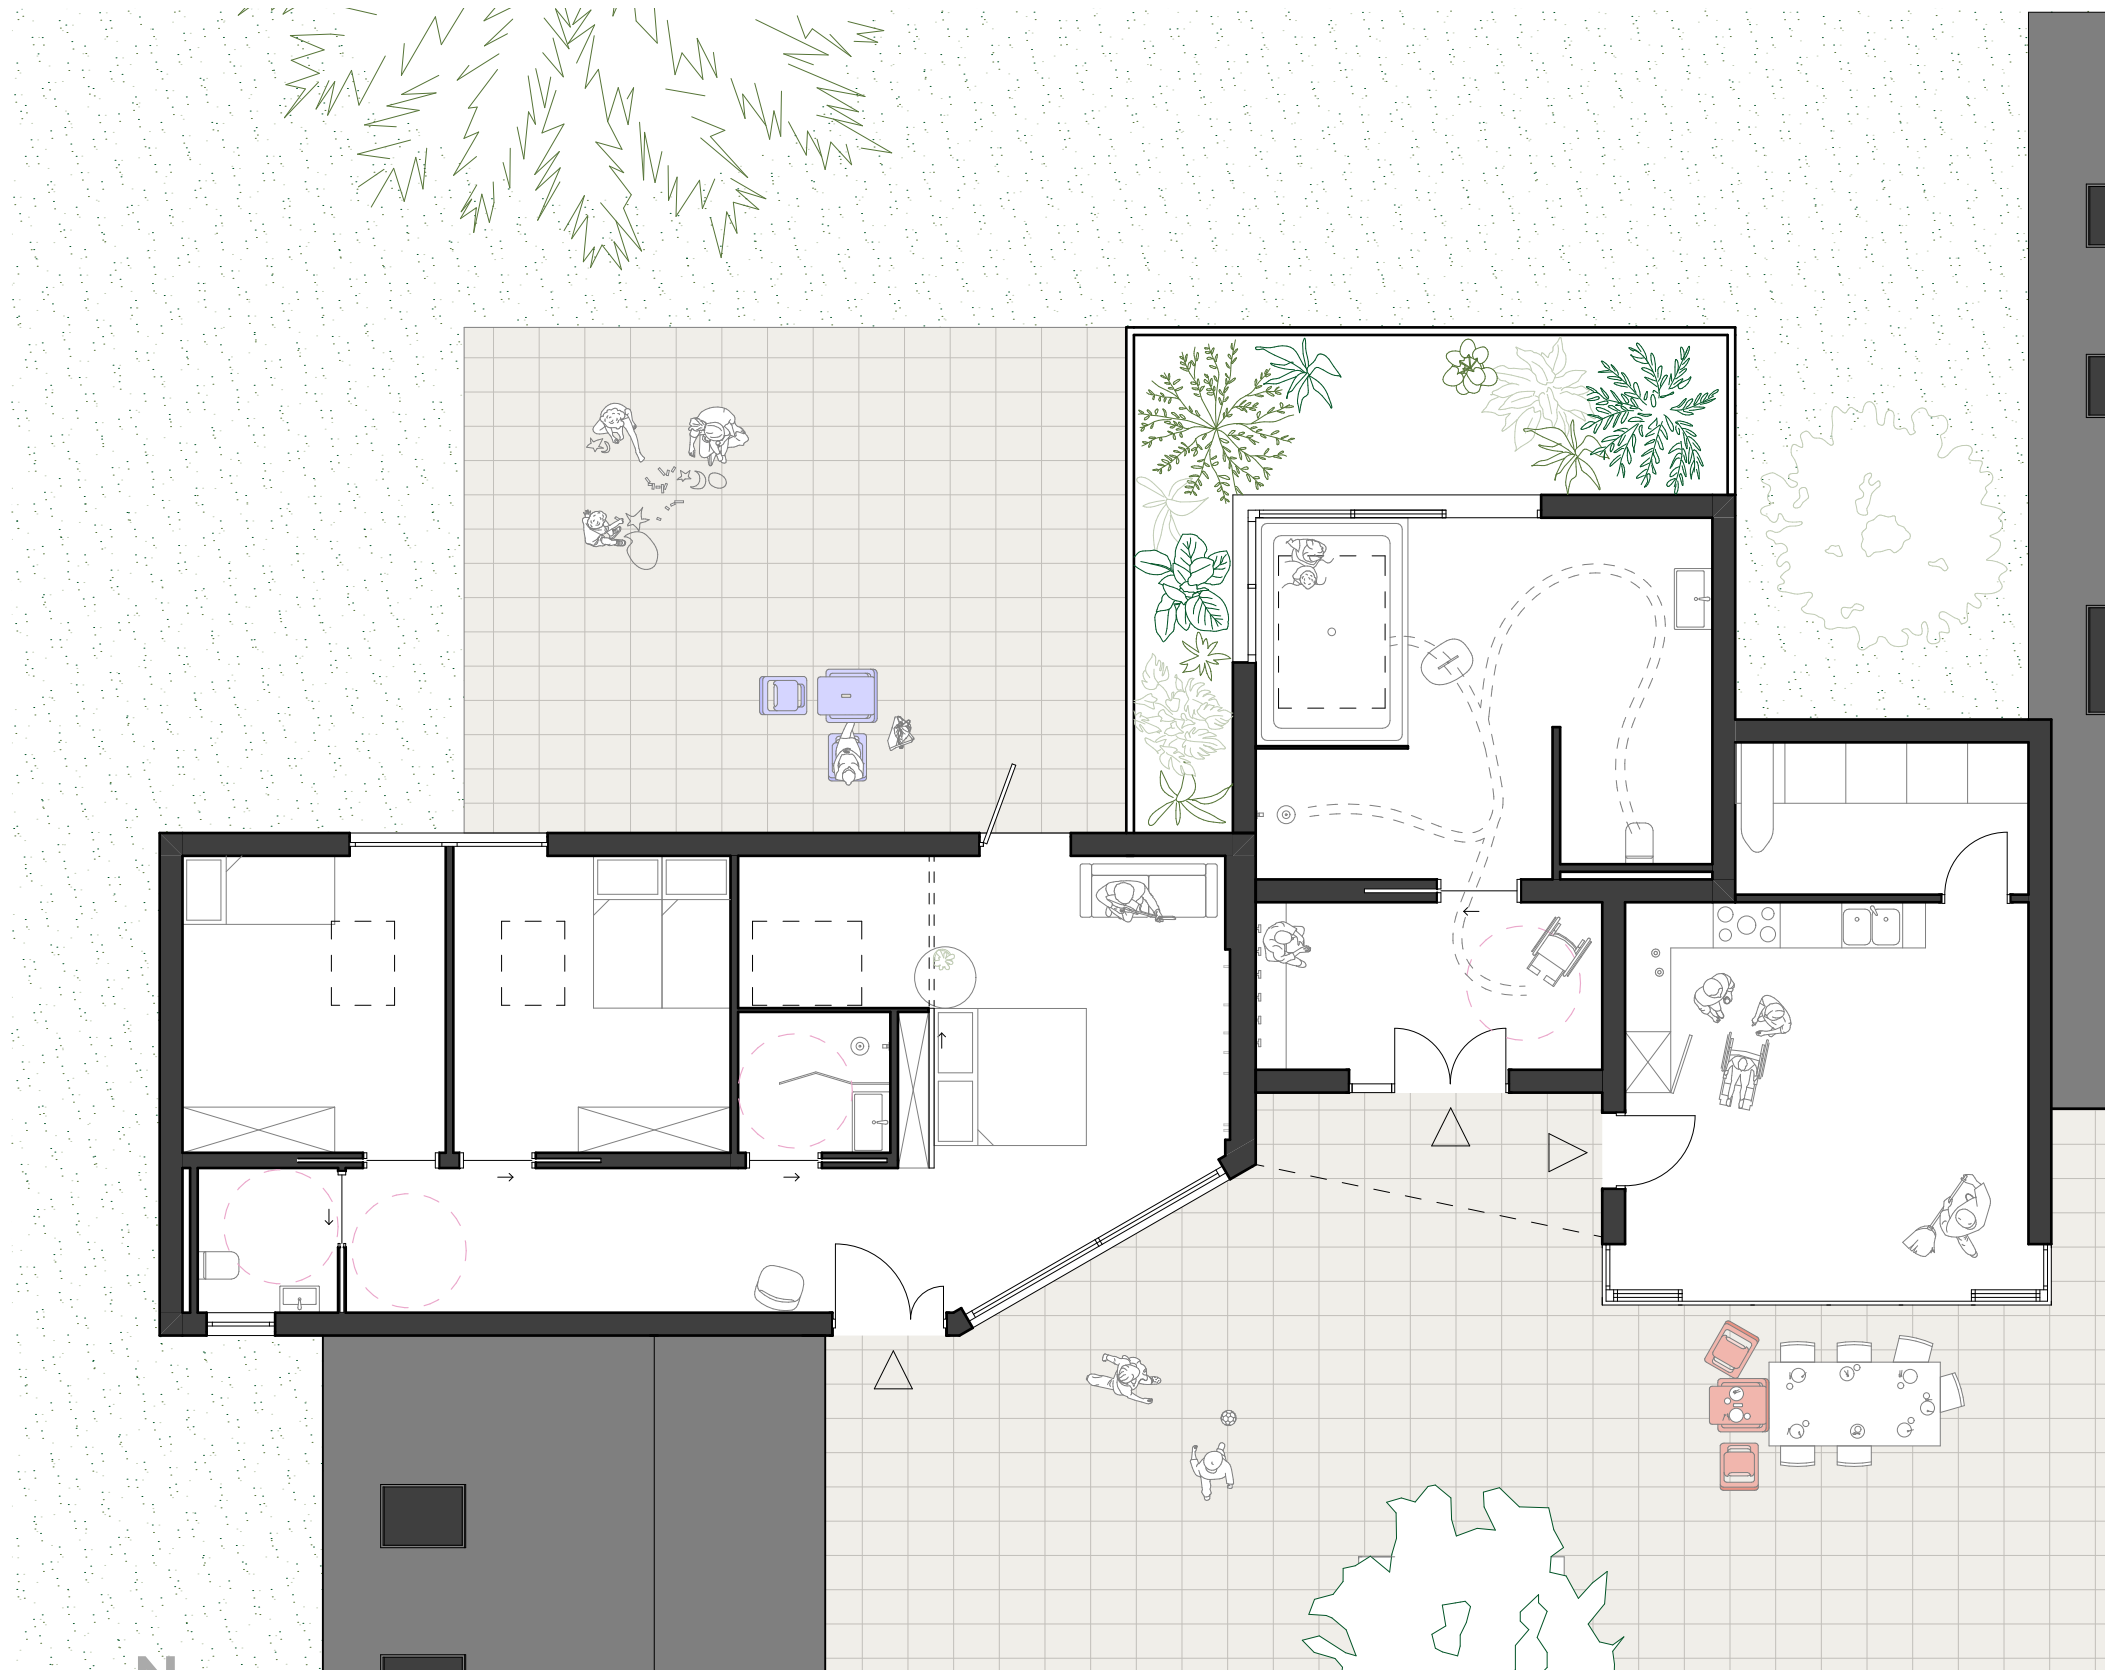

1:100

foldable furniture

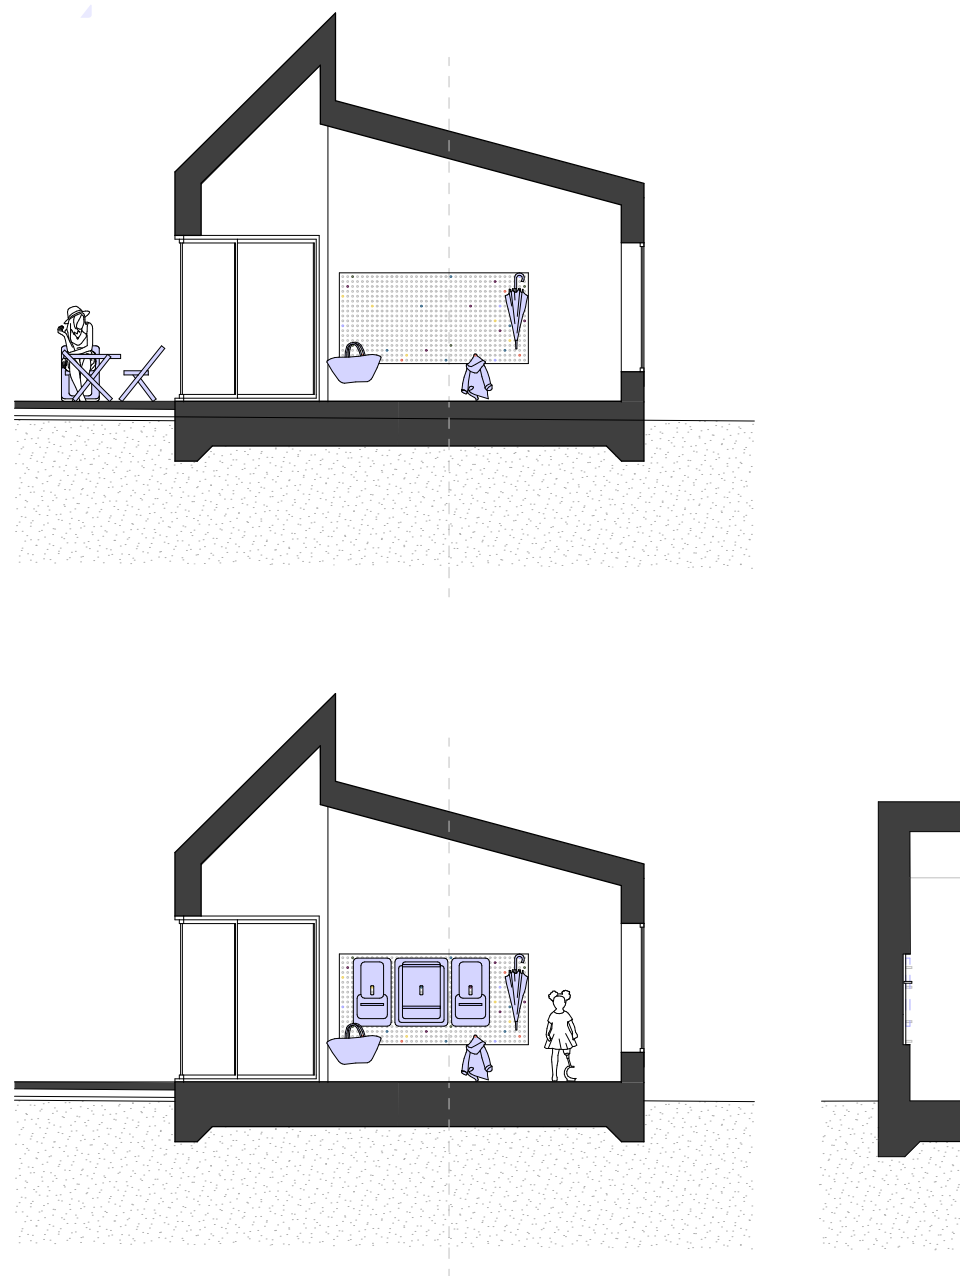


1:100


bathroom



1:100

combi apartment

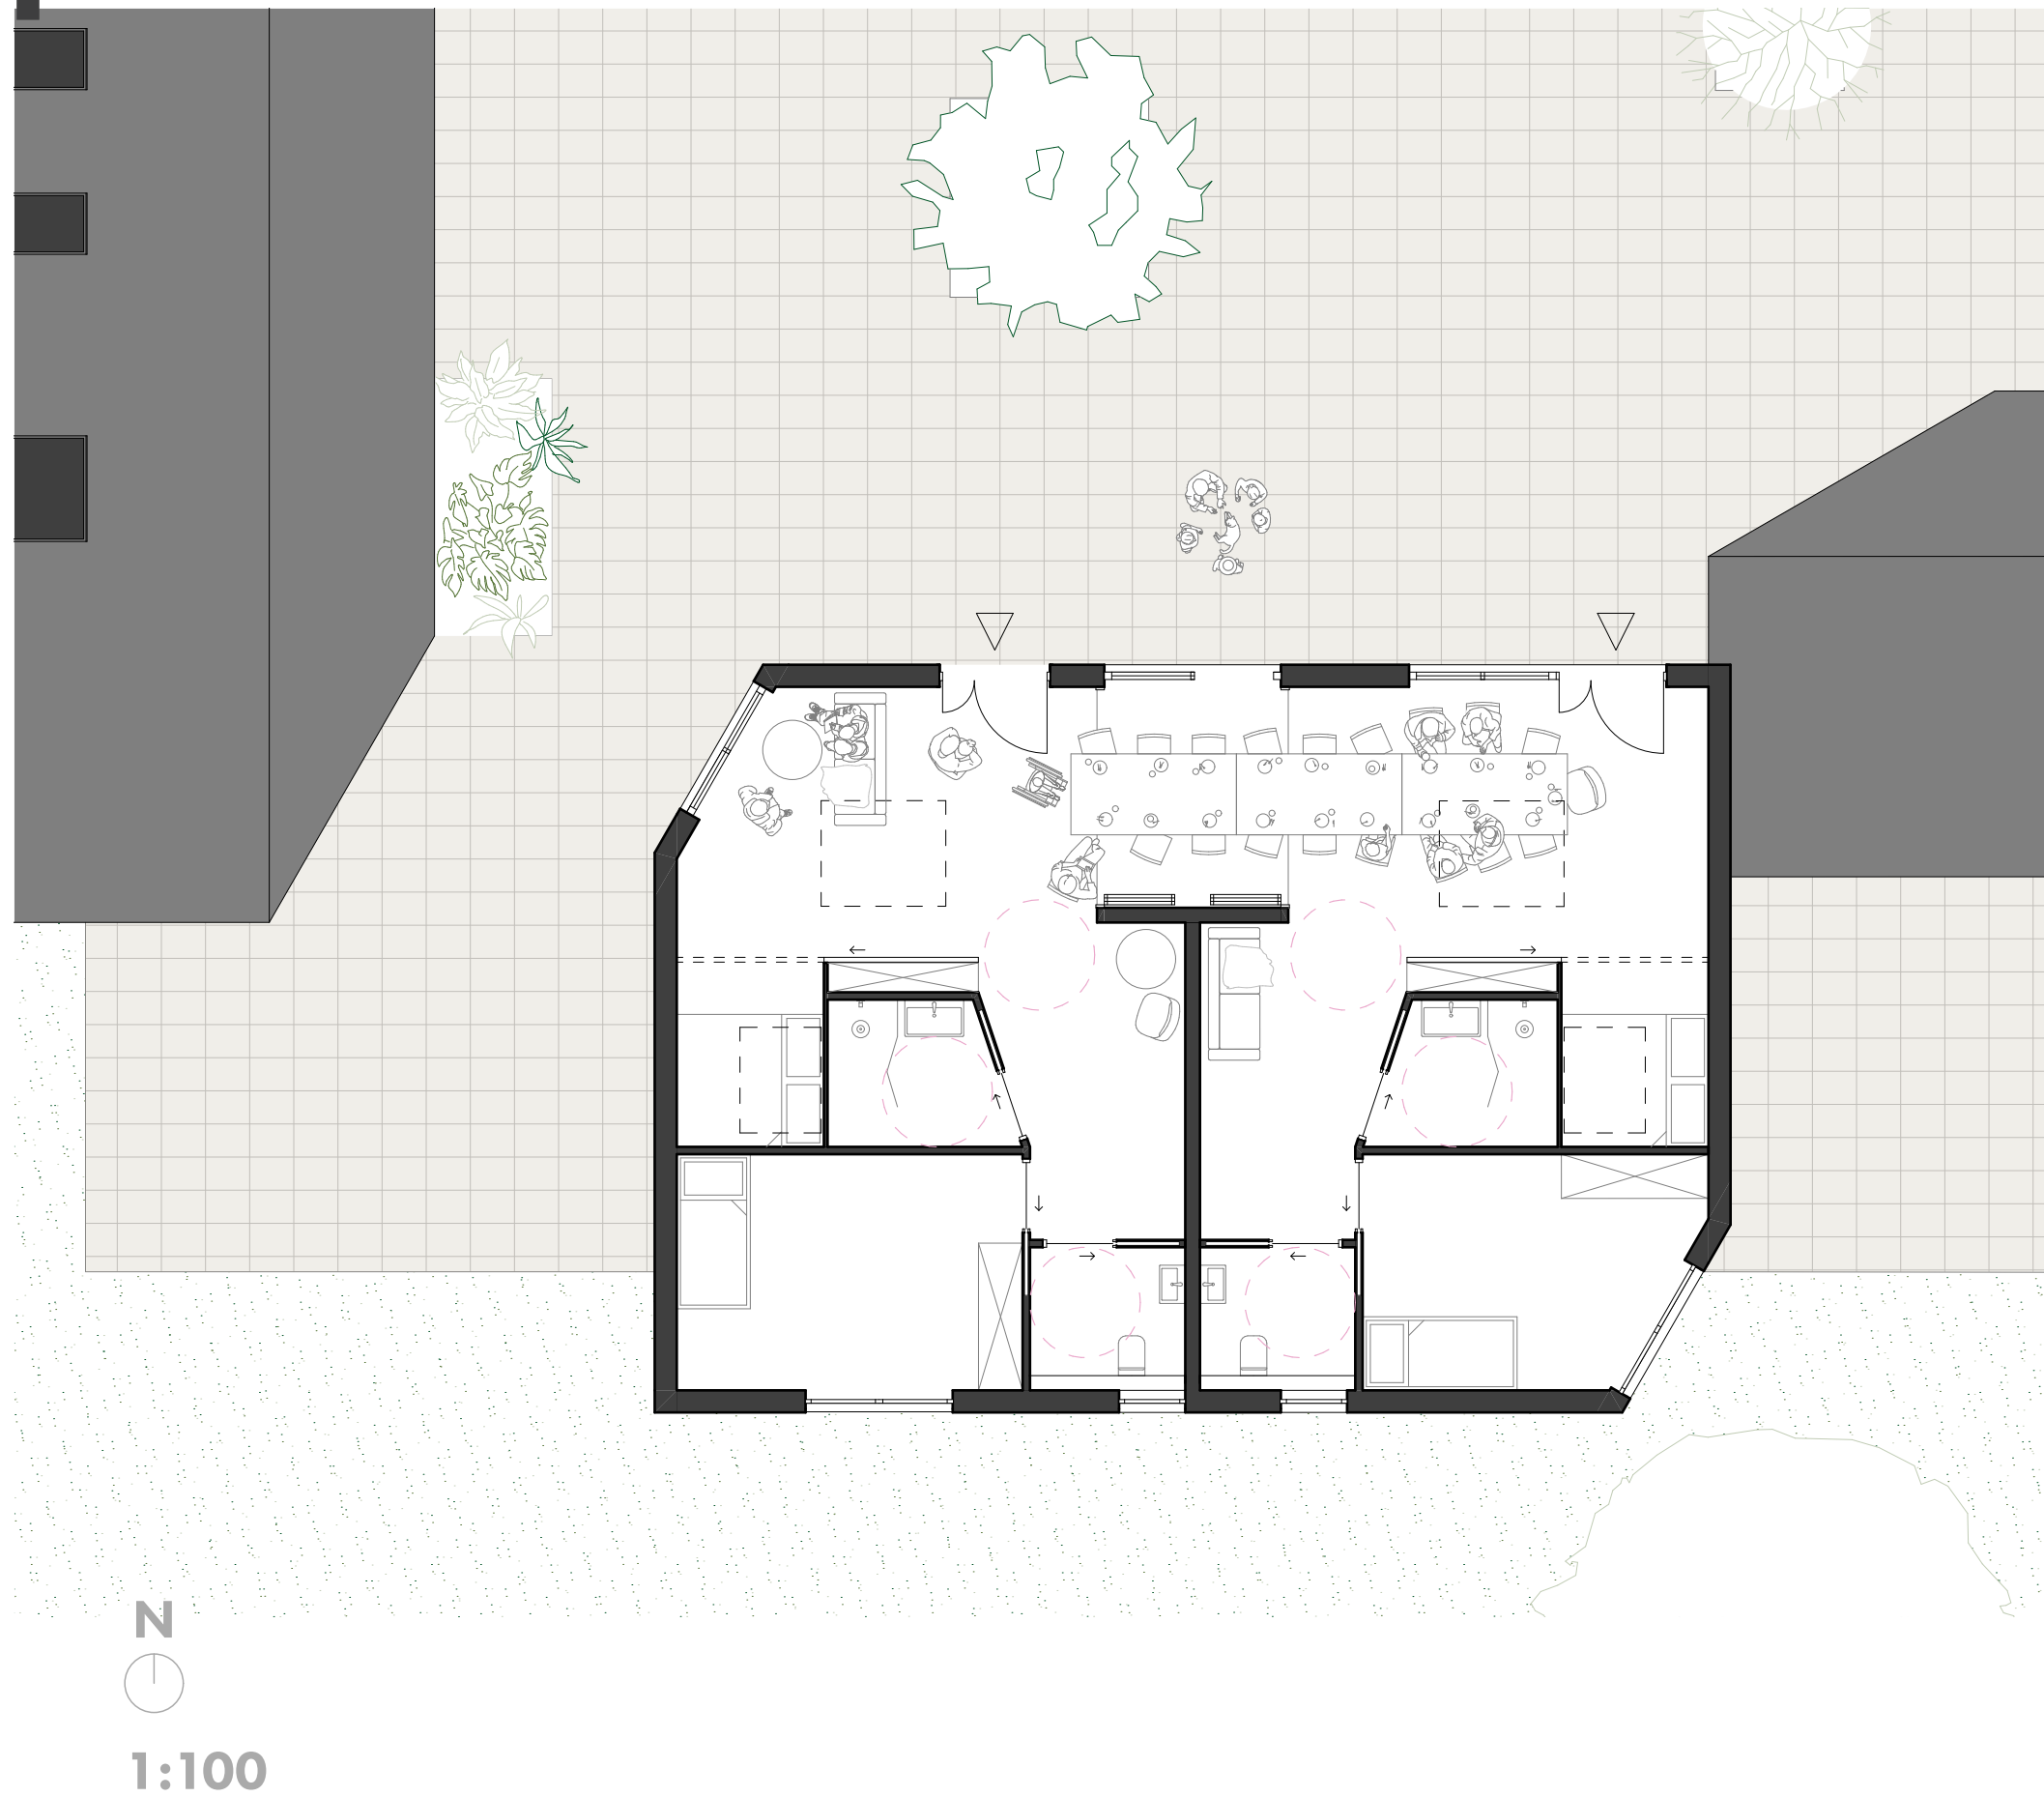


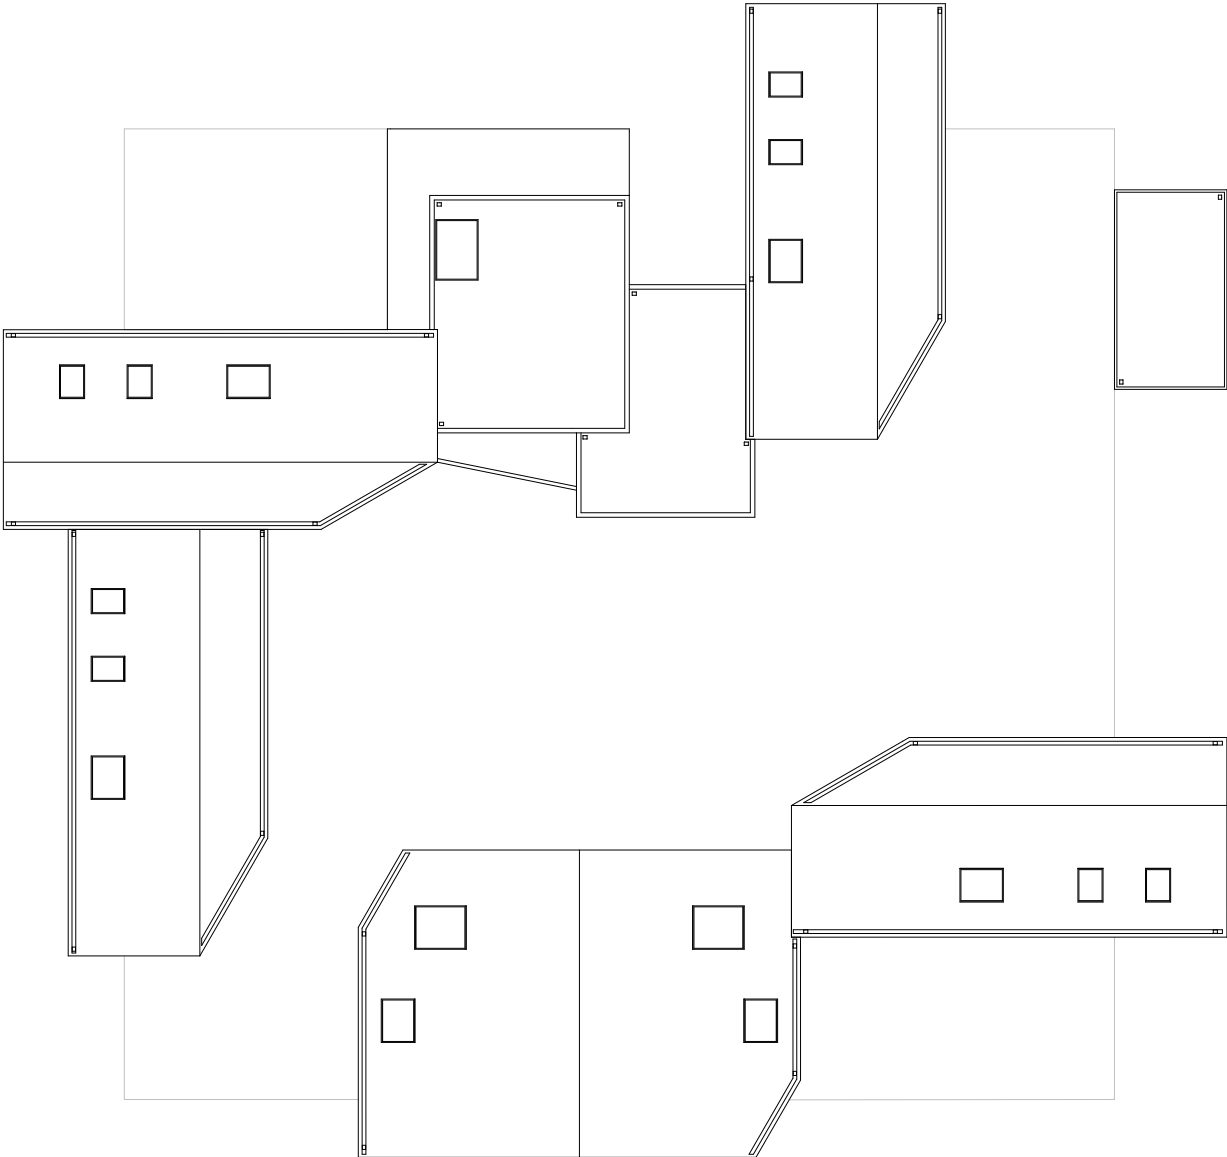


N



1:250

construction diagramm

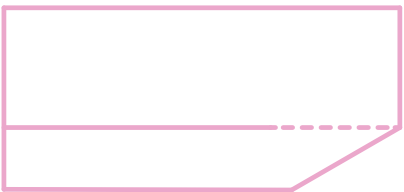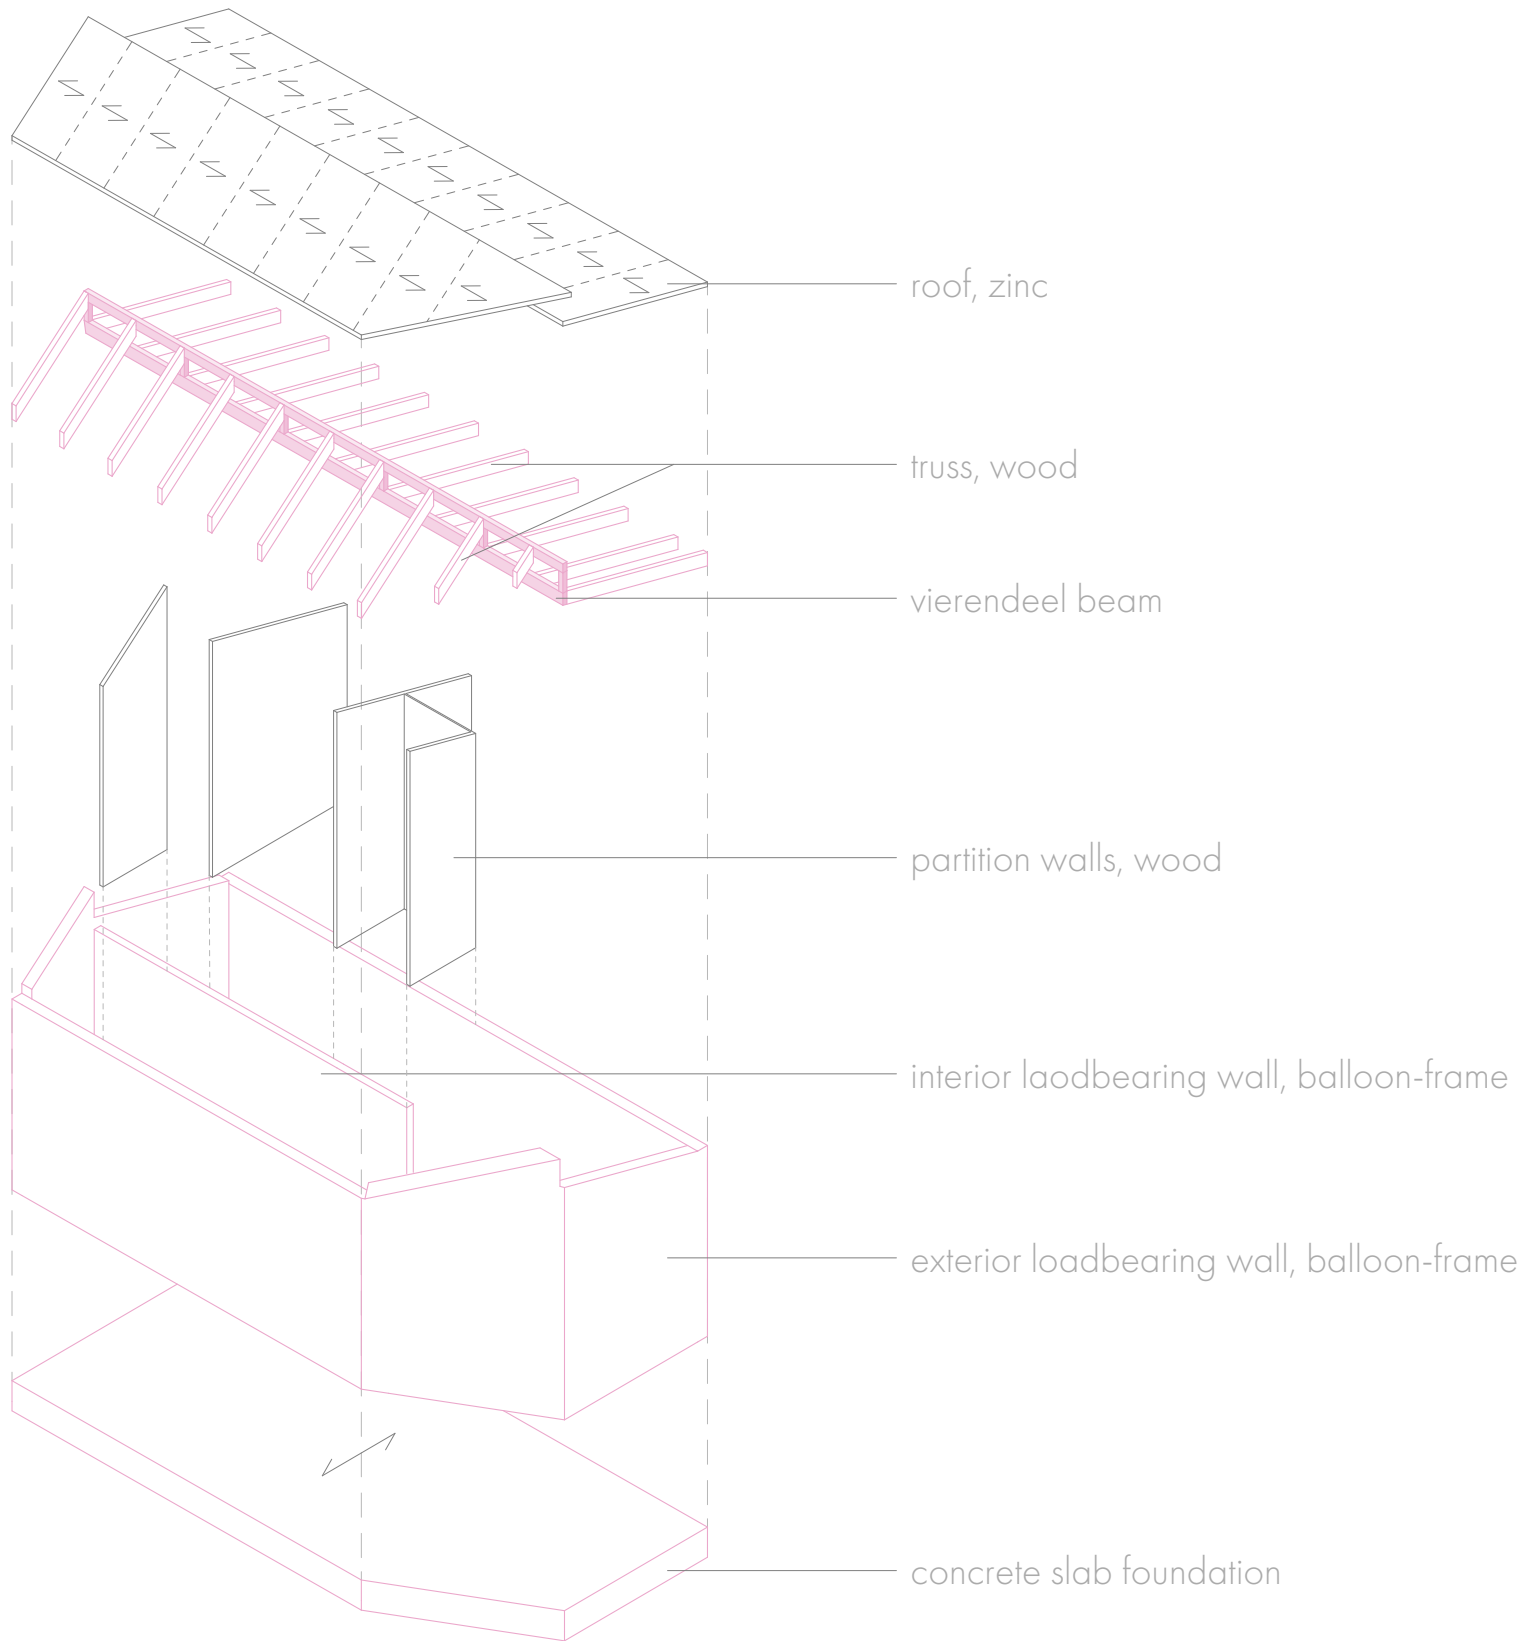

span direction

loadbearing