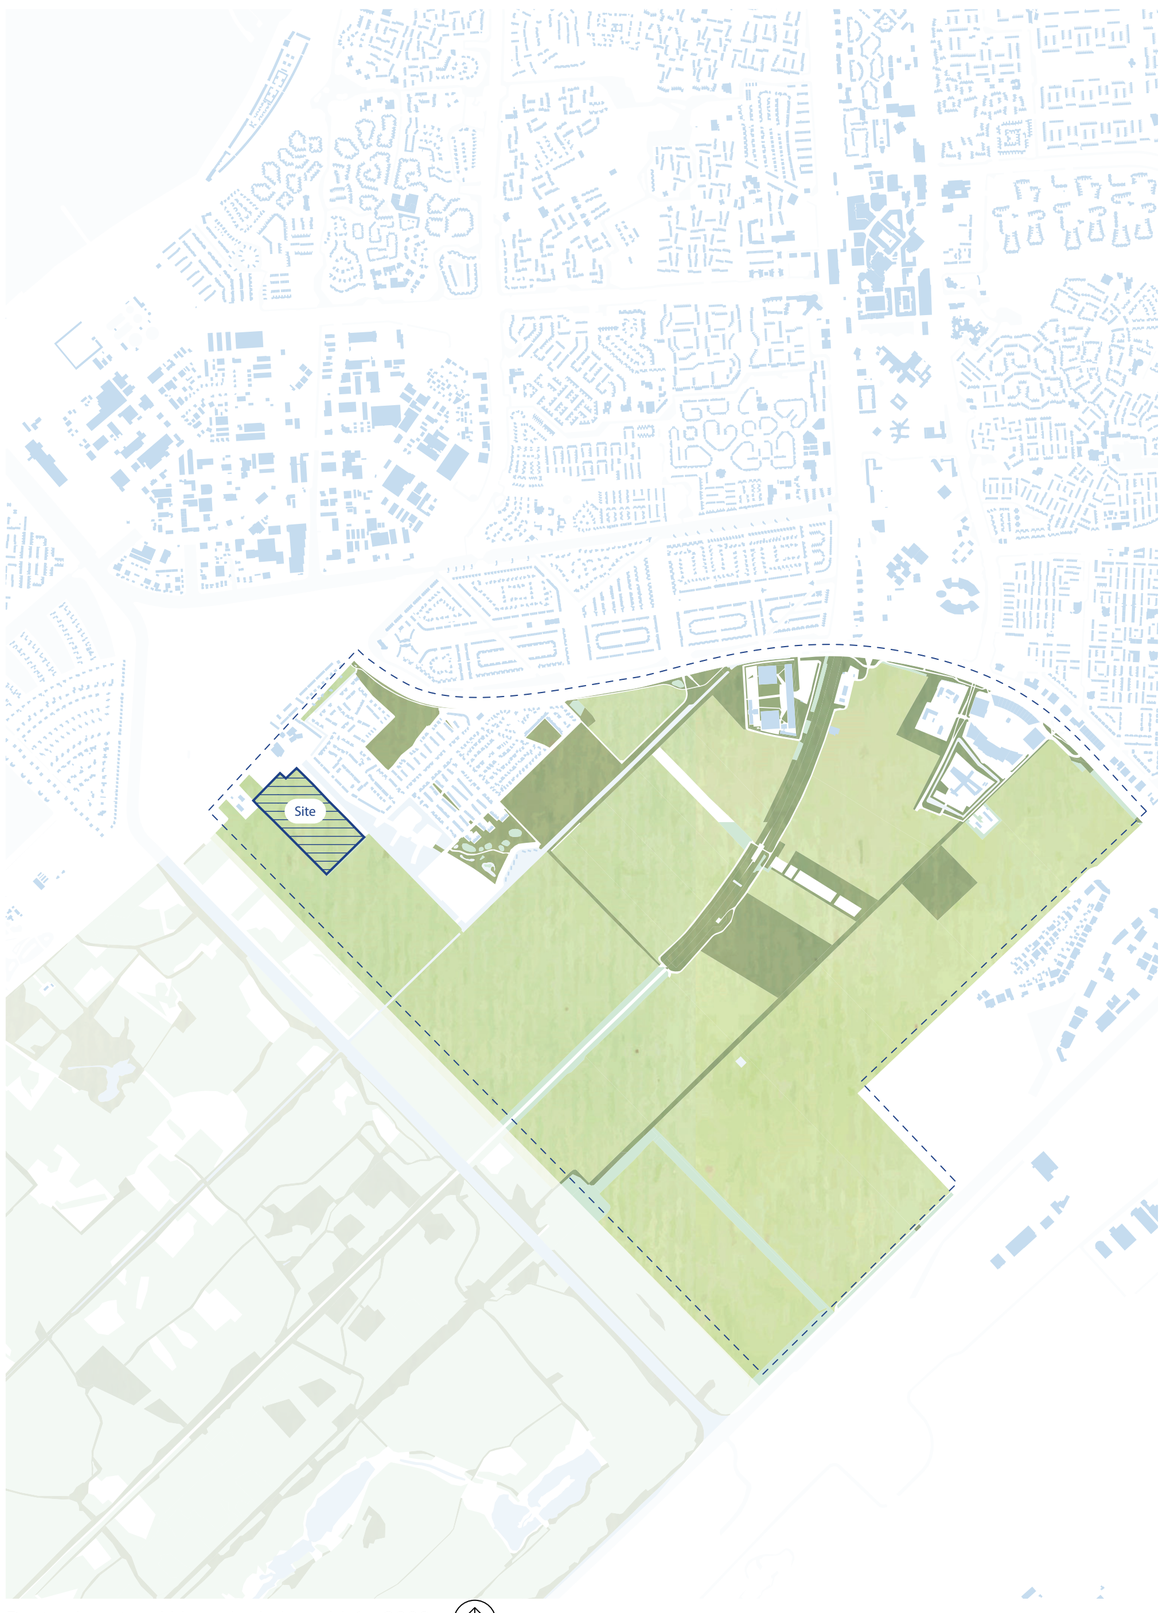

Design location, Warande, Lelystad | 1 : 2000

1 | Unit with two rooms

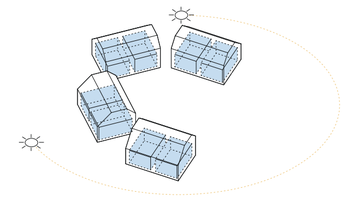

2 | Units clustered towards east and west

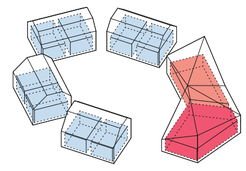

3 | Closed with the communal house and activity space

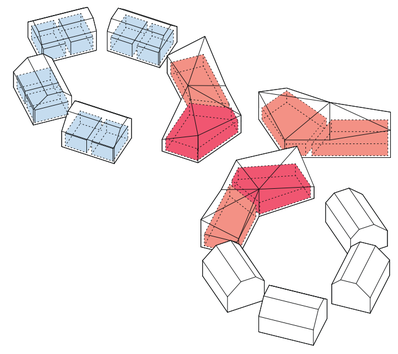

4 | Clusters forming an public central space

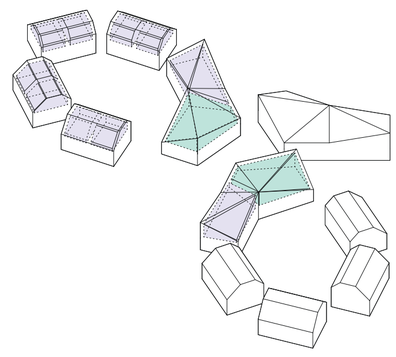

5 | Family and staff spaces upstairs

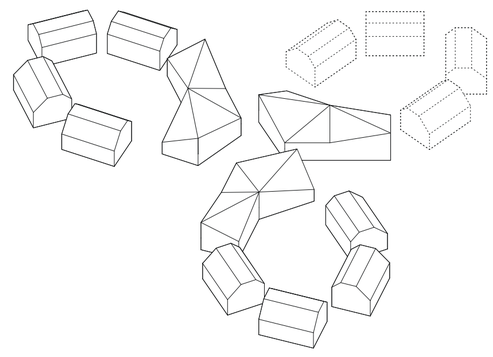

6 | Possibility for third cluster in the future

ANOTHER DEMANSION

A care home for people with Young Onset Dementia facilitating in their well-being

Nikita de Vette
4857615

19th of June 2023

Delft University of Technology
Faculty of Architecture and the Built Environment

MSc Architecture, Urbanism and Building Sciences
AR3AD110 Dwelling Graduation Studio
Designing for Care in an Inclusive Environment

Research tutor | Leo Oorschot
Design tutor | Elke Miedema
Building technology tutor | Jos Lafeber

Sight 1 | The entrance

THE NEIGHBOURHOOD

Top view neighbourhood | 1 : 750

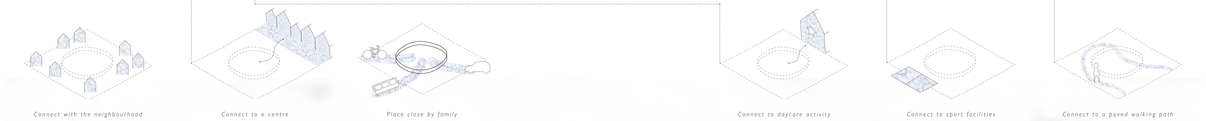

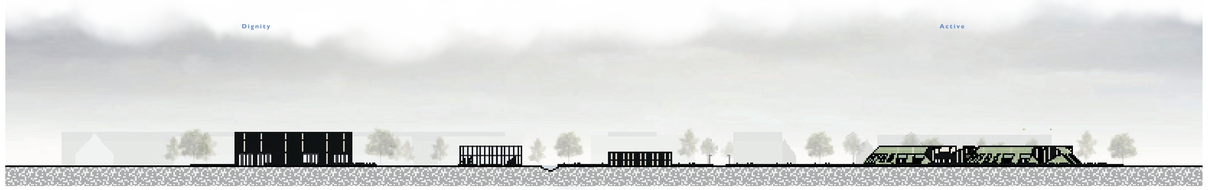

Elevation 1 neighbourhood | 1 : 750

THE SITE

Floor plan ground floor site | 1 : 200

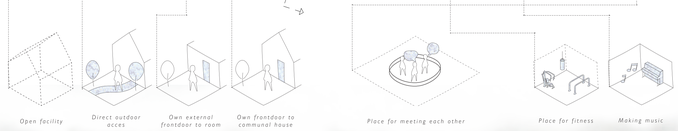

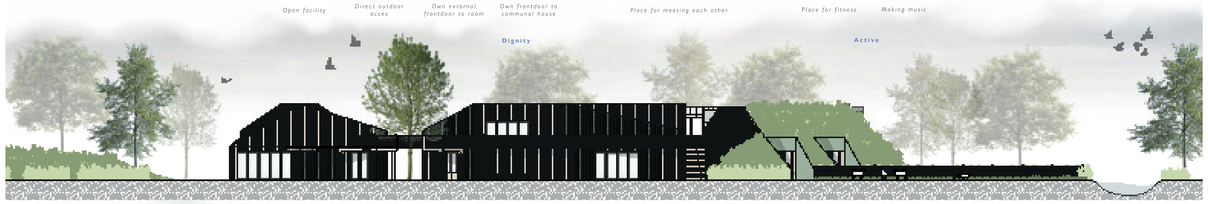

Section 1 neighbourhood | 1 : 200

Elevation 2 neighbourhood | 1 : 200

THE CLUSTER

Floor plan ground floor cluster | 1 : 100

Floor plan first floor cluster | 1 : 100

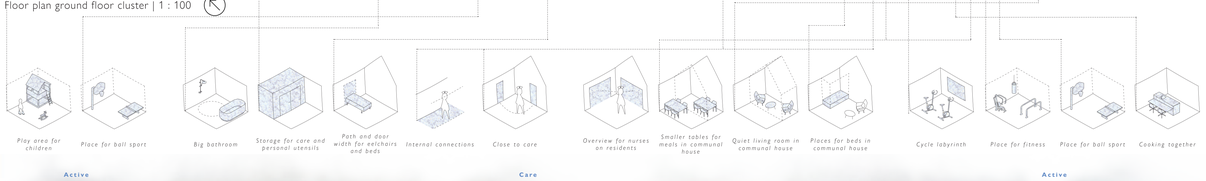

Section 2 cluster | 1 : 100

Section 3 cluster | 1 : 100

THE ROOM

Sight 2 | The internal connection with acces to the rooms and the enclosed garden

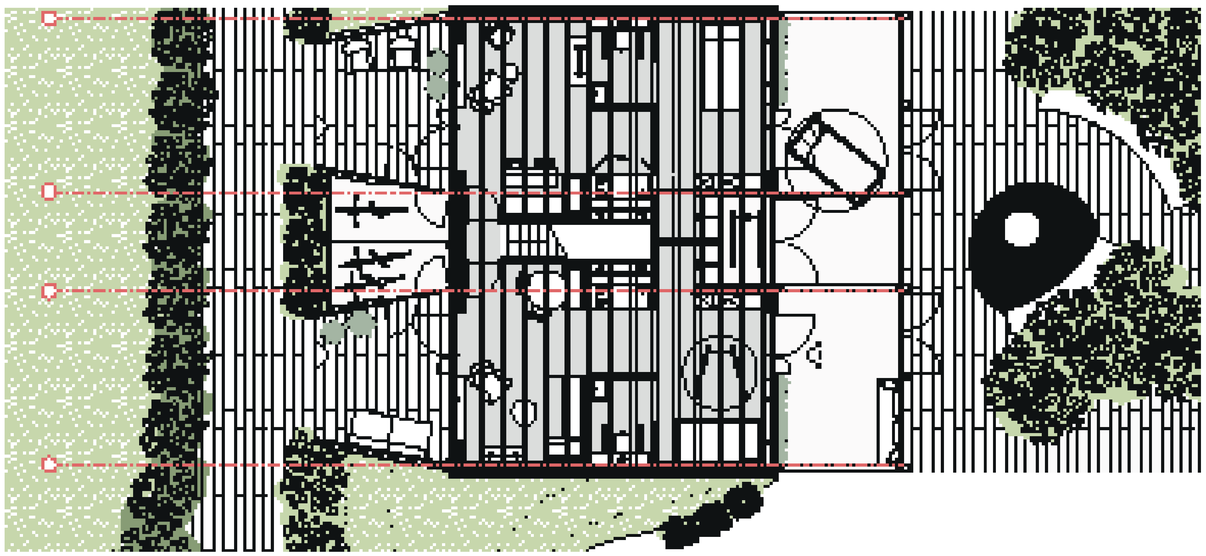

Floor plan residents room (ground floor) | possibile furnishing | 1 : 50

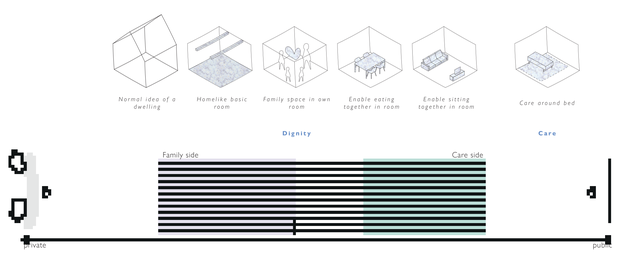

Sight 3 | The family side with dining and living area

Sight 4 | The bed with view to the internal connection and enclosed garden

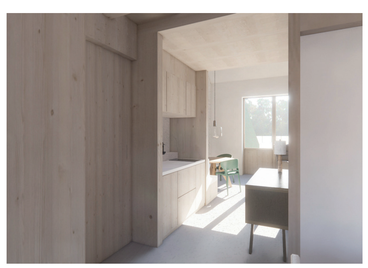

Sight 5 | The transition space with kitchenette

THE STRUCTURE

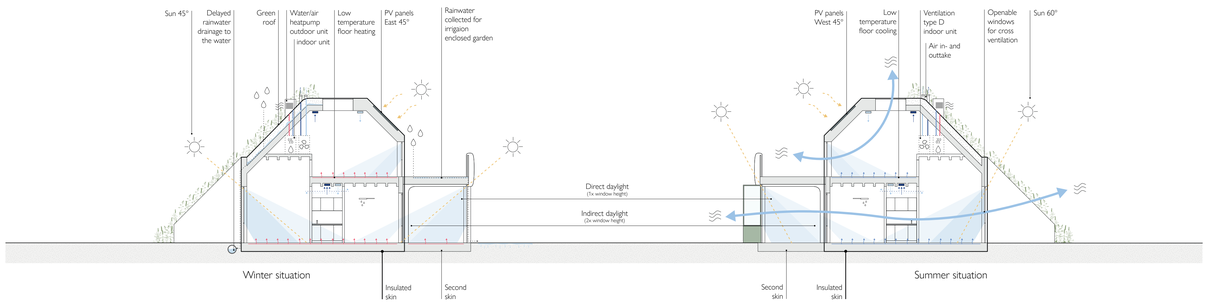

Climate section | 1 : 200

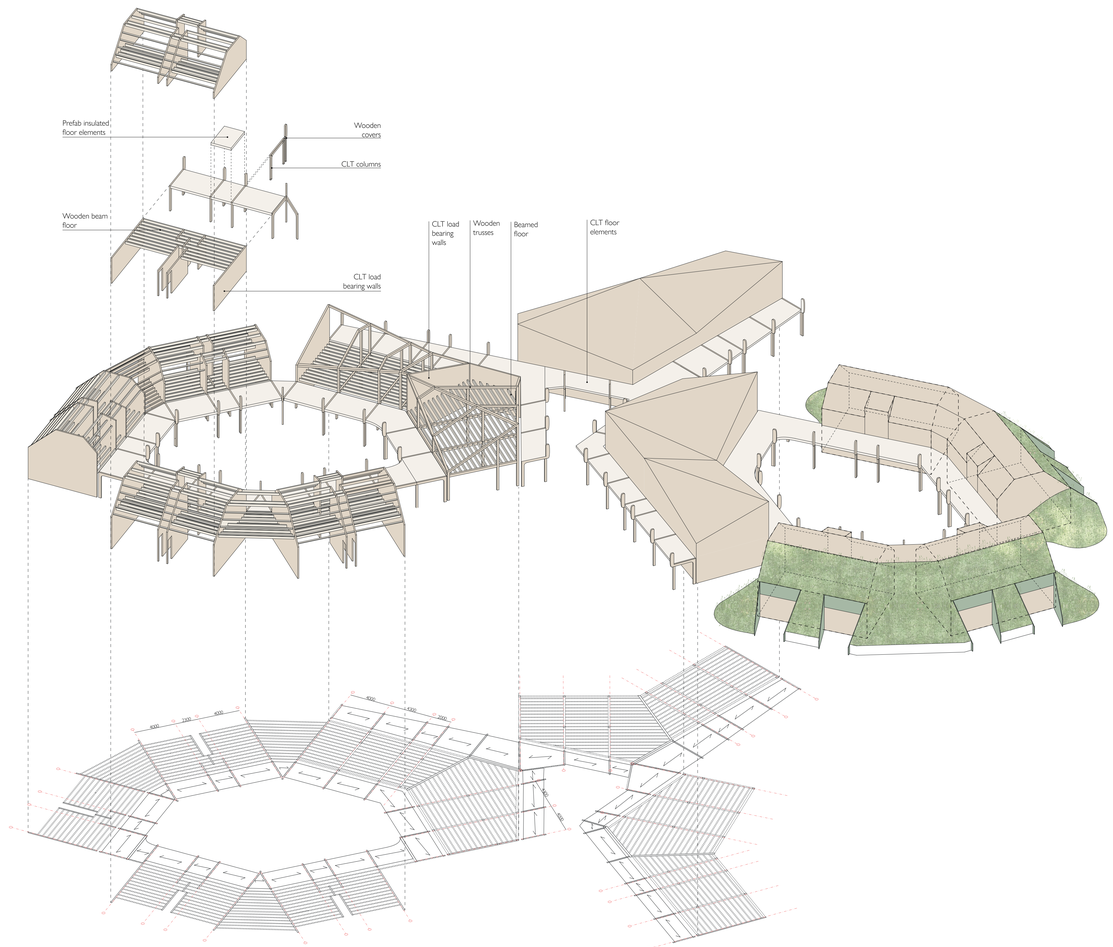

Axonometric building structure | 1 : 200

THE FRAGMENTS

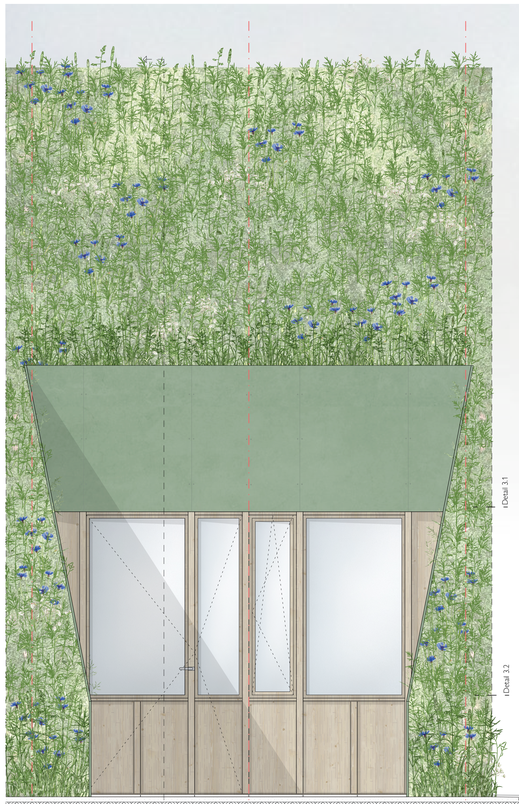

Elevation back side | 1 : 20

Vertical fragment back side | 1 : 20

Vertical fragment front side | 1 : 20

Elevation front side | 1 : 20

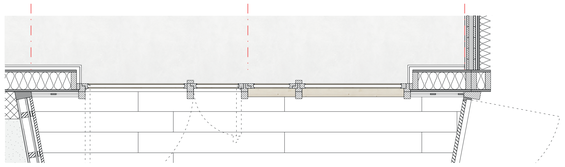

Horizontal fragment back side | 1 : 20

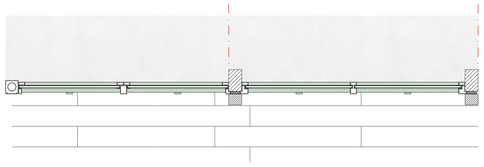

Horizontal fragment front side | 1 : 20

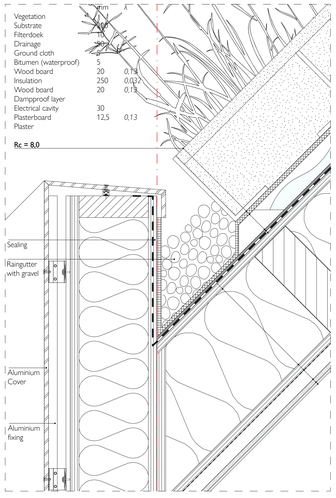

Detail 1

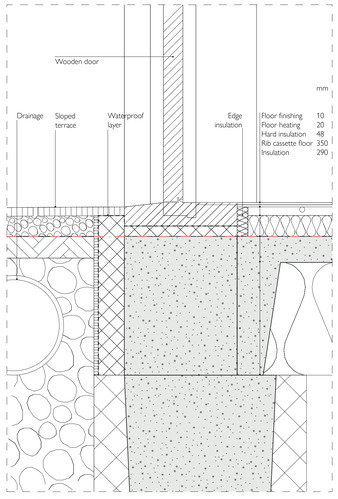

Detail 2

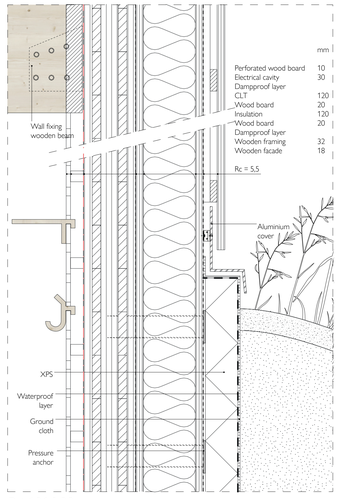

Detail 3.1 & 3.2

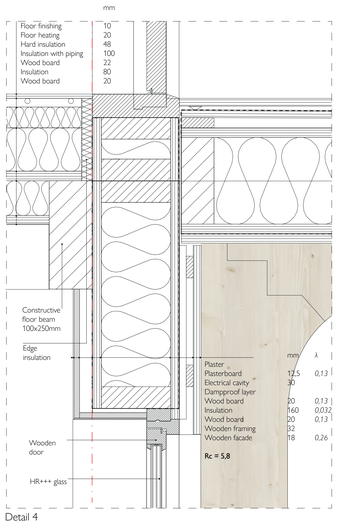

Detail 4

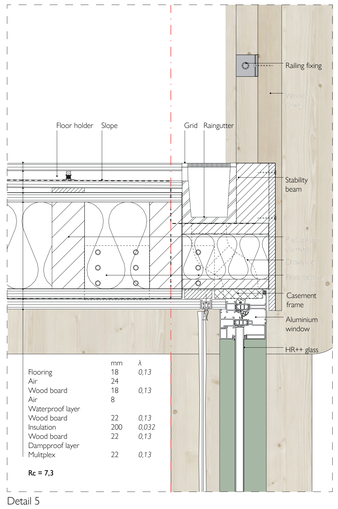

Detail 5

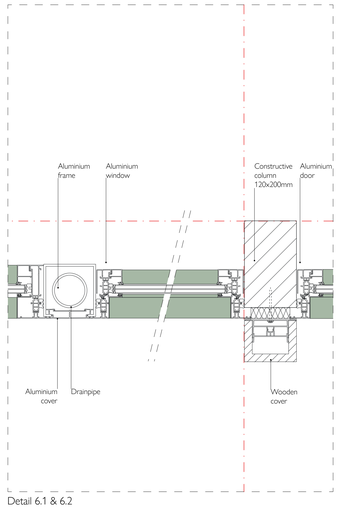

Detail 6.1 & 6.2

Details | 1 : 5