

Gabriele Piazza

DRAWING SET

OPEN & CLOSED

A PUBLIC SPACE IN ROTTERDAM AT THE BORDER CONDITION

Hotel New York Group



Main mentor	Jelmer van Zalingen
2nd mentor	Sjap Holst
3rd mentor	Hrvoje Šmidihen
Board of Examiners delegate	Hendrik Ploeger

complex projects

22/01/2021

Group site plan 1:10000

Site plan 1:1000

Urban implementation 1:500

Floor plans 1:200

Sections 1:200

Interior fragment 1:50


Envelope fragment 1:20

Details 1:10/5

INDEX

Group site plan 1:10000


THE UNFINISHED CITY

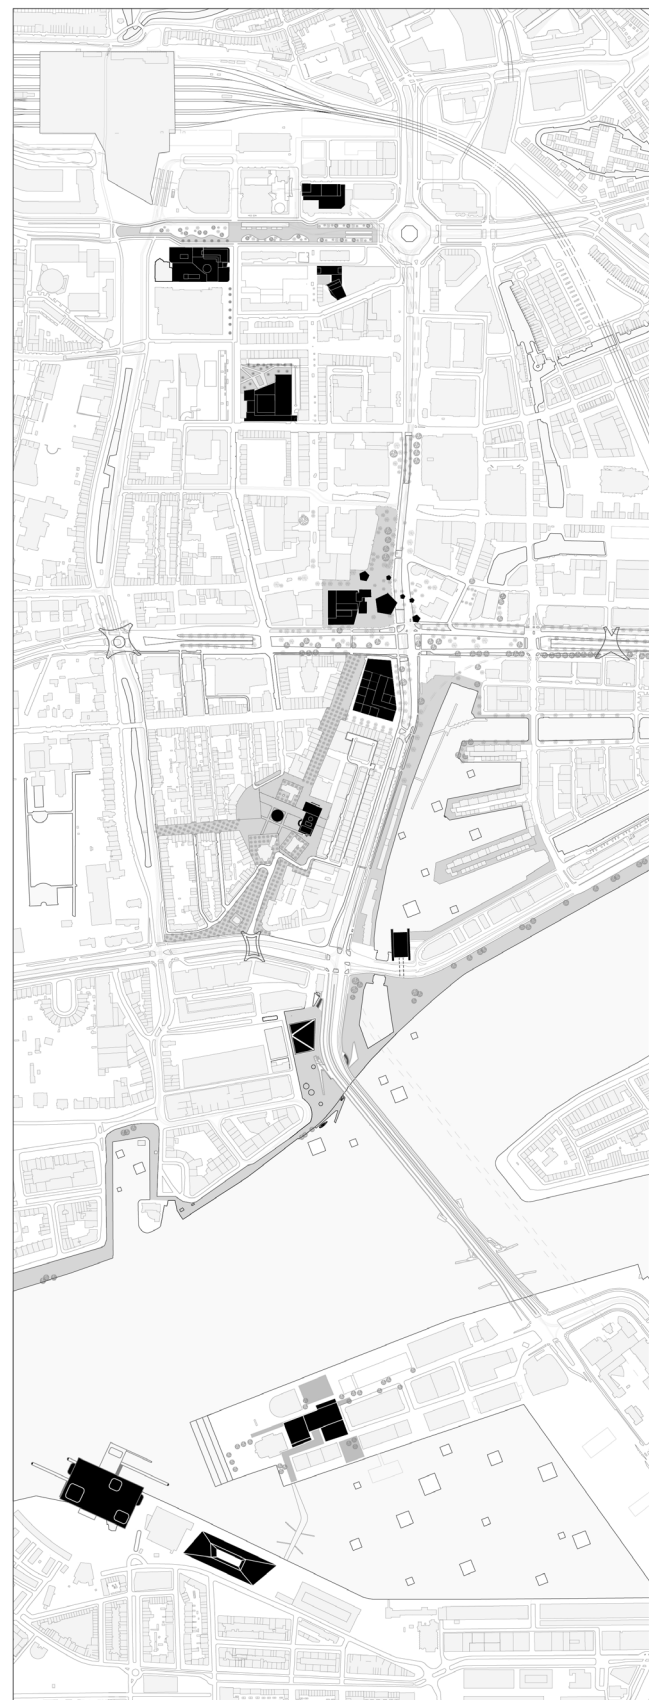

0m 500m




OPEN & CLOSED PUBLIC SPACE

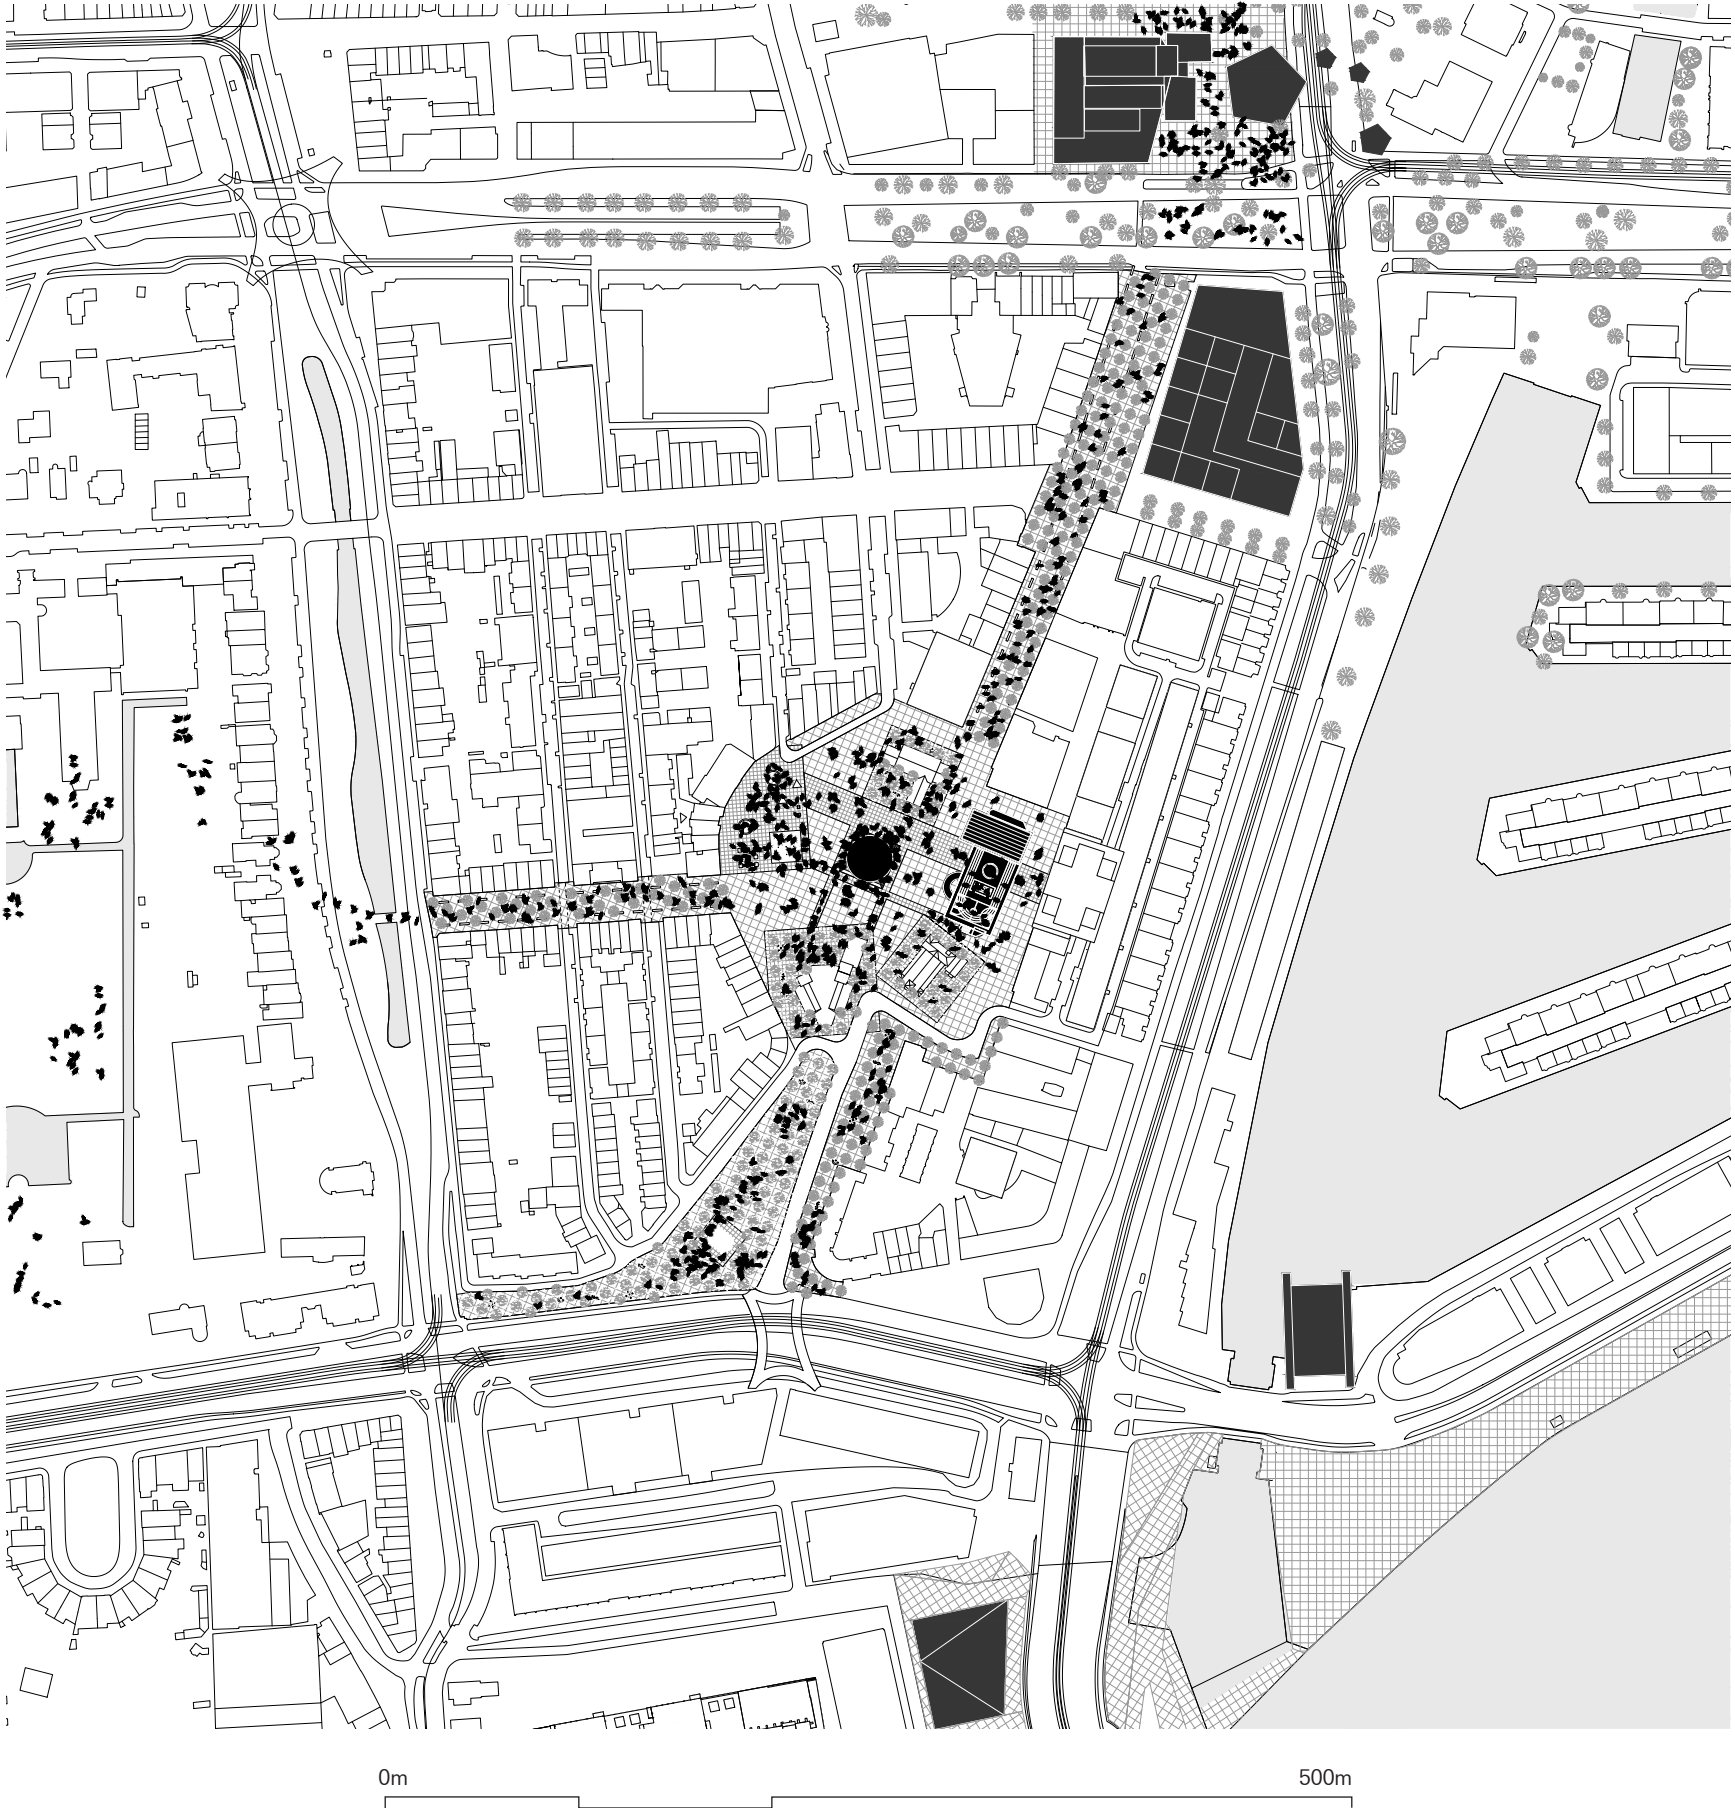

Urban implementation 1:500


OPEN & CLOSED PUBLIC SPACE

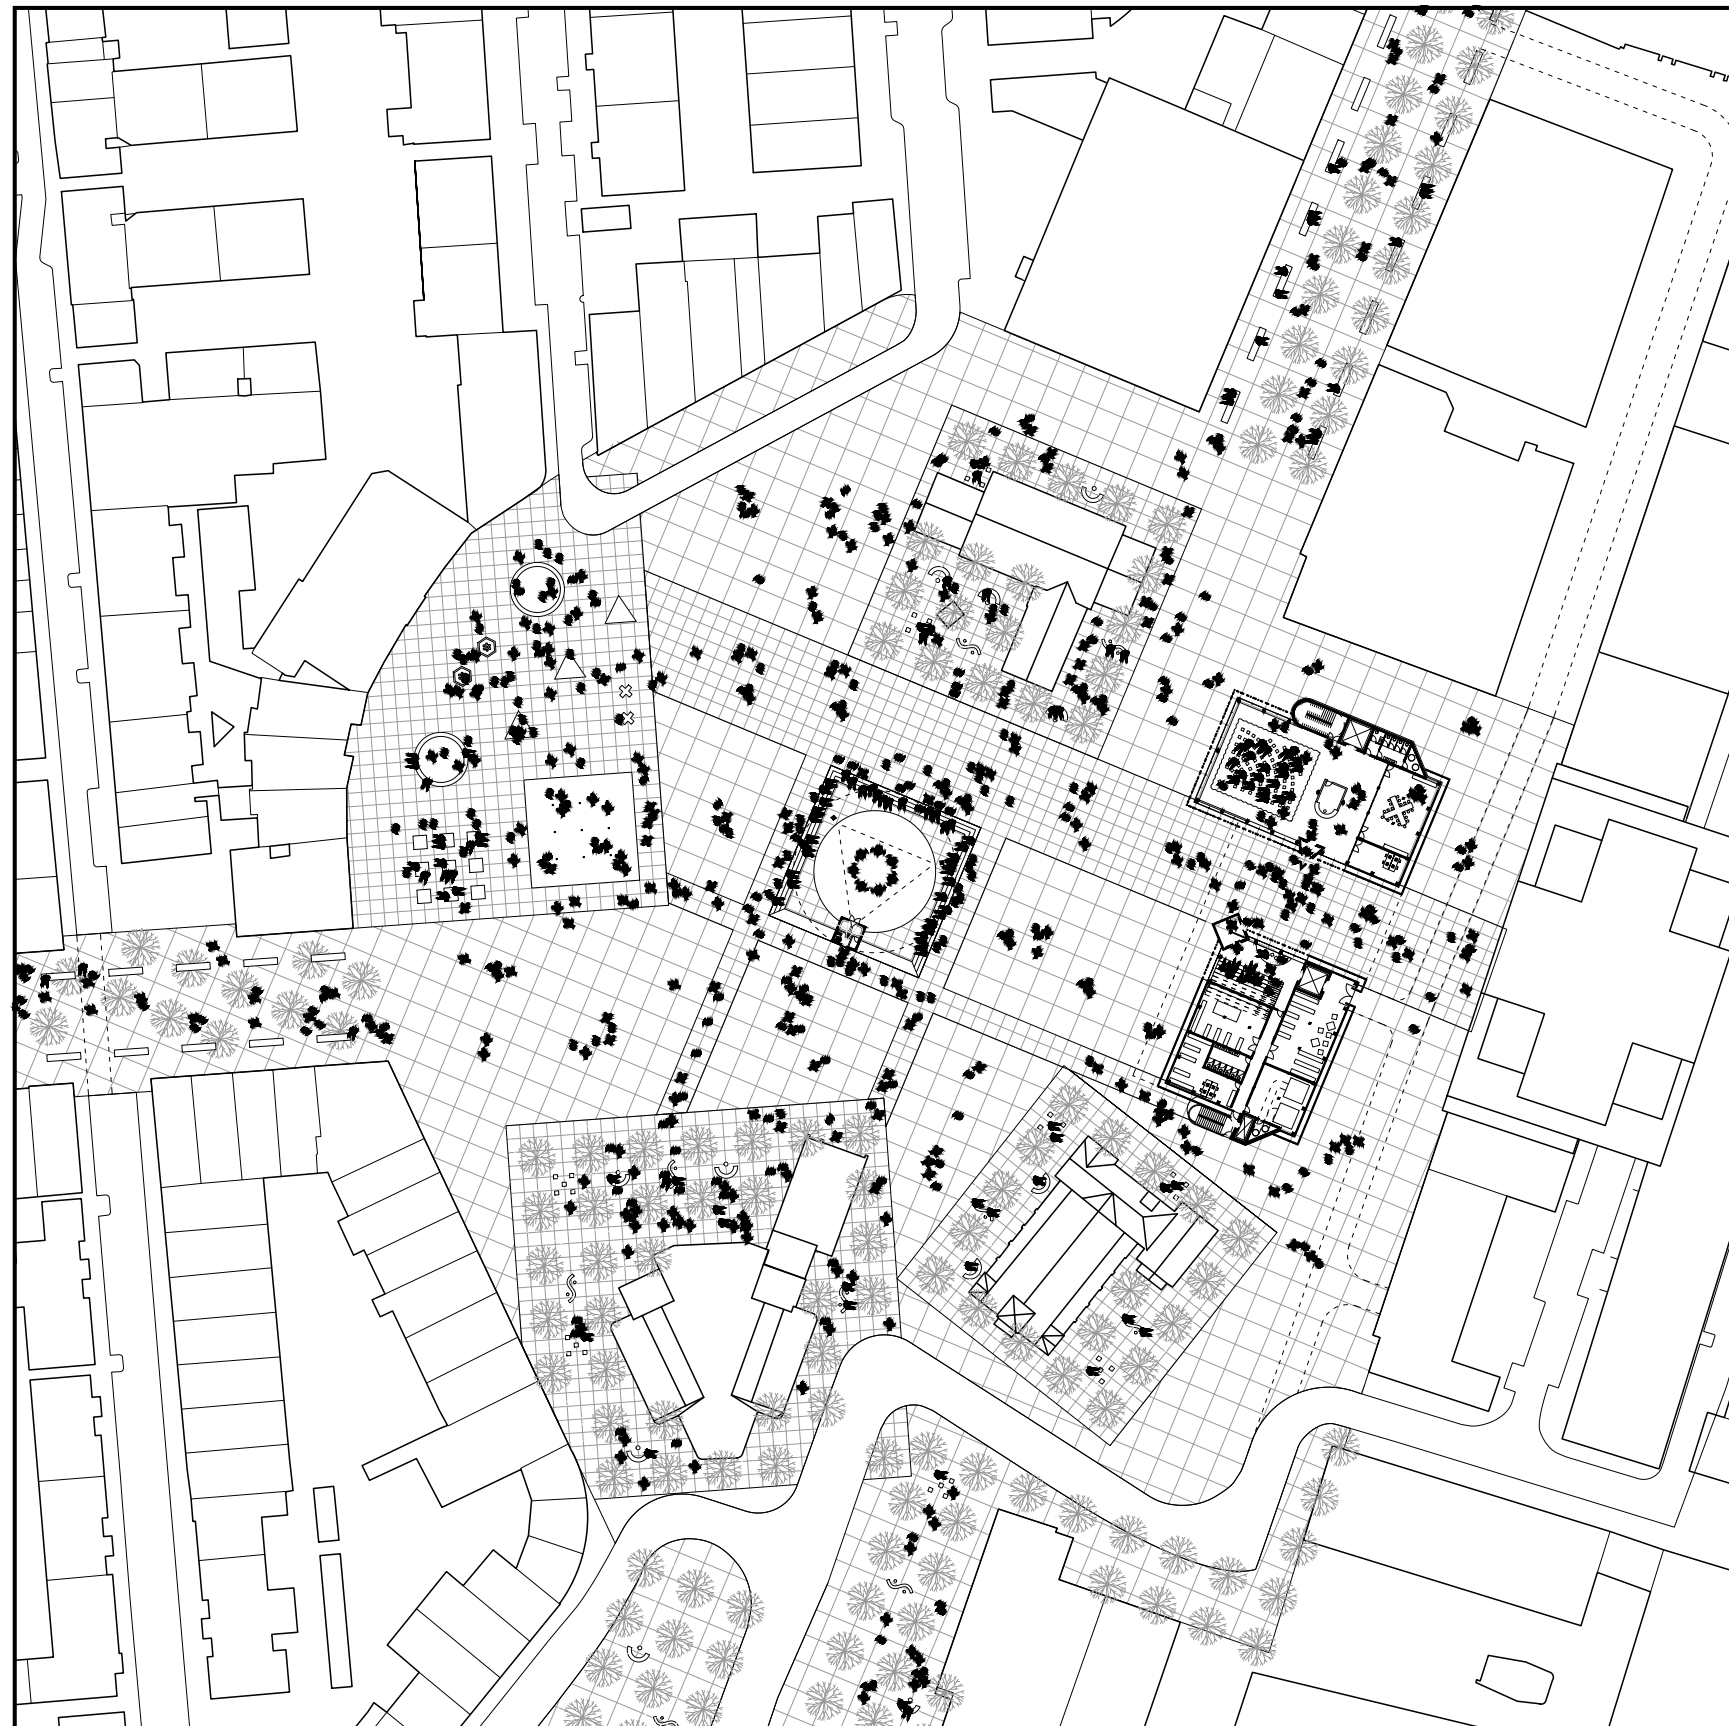


0m

200m

GROUND FLOOR

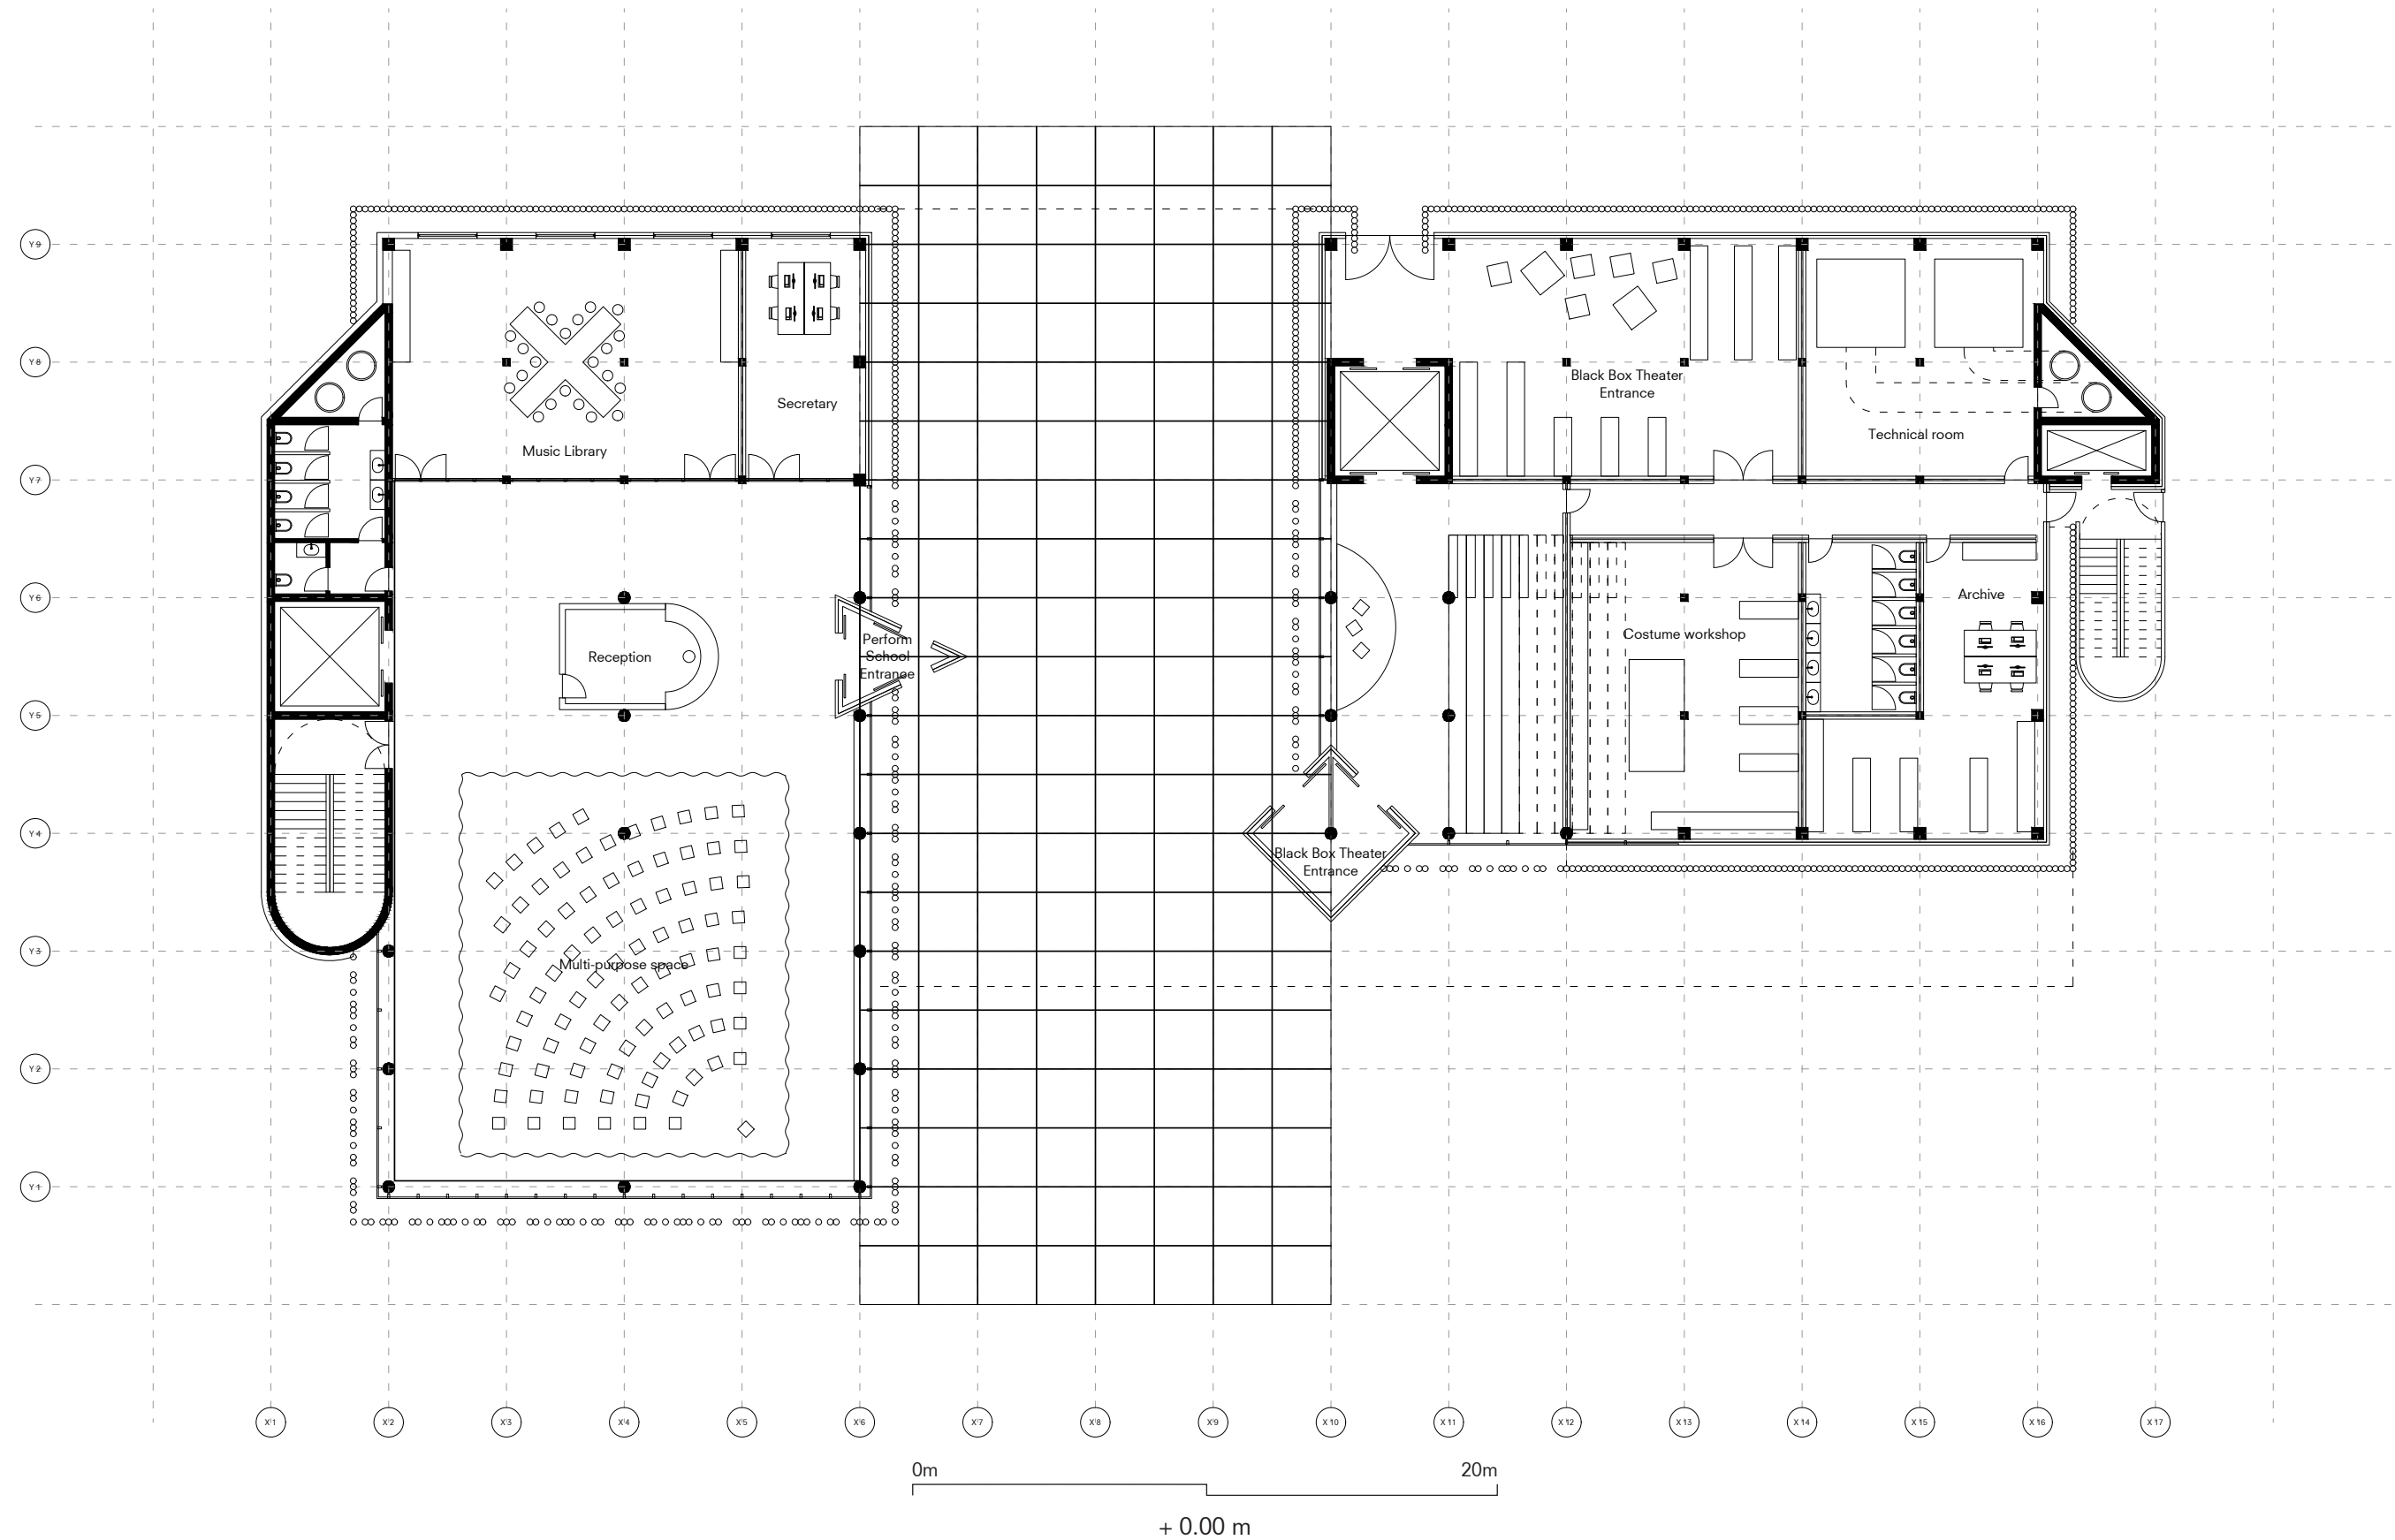


1st FLOOR

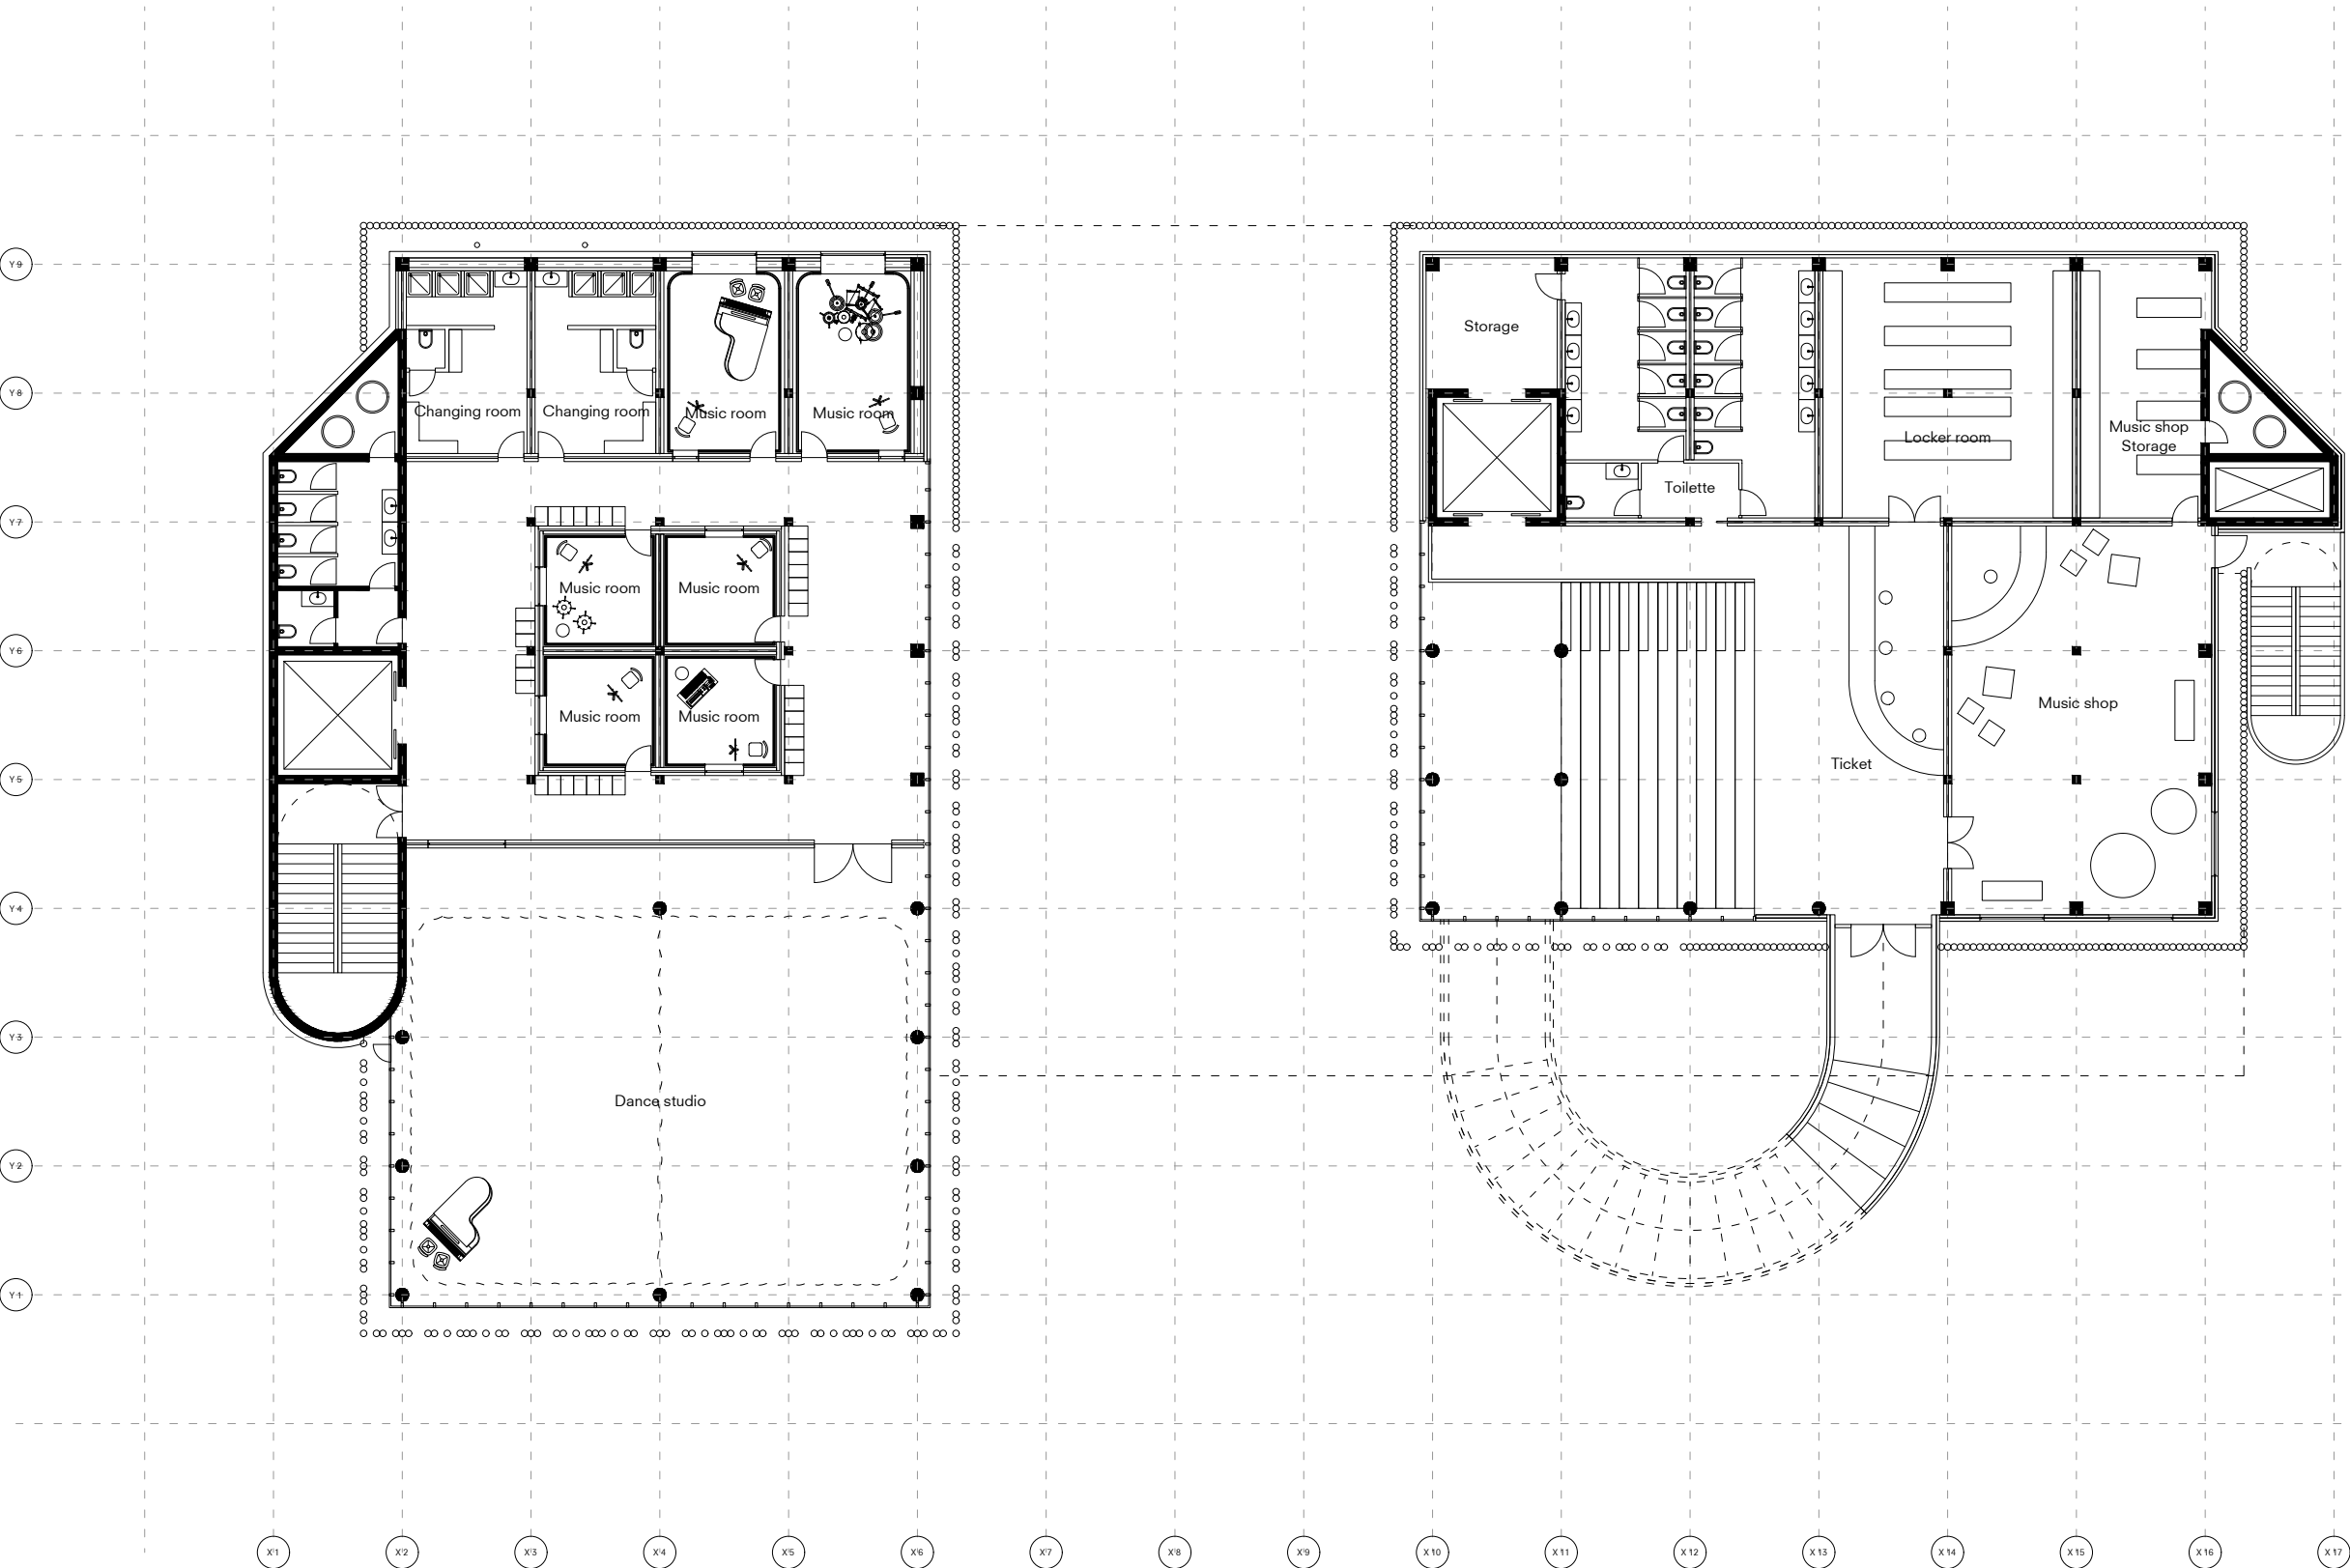


0m 20m
+ 3.70 m


2st FLOOR

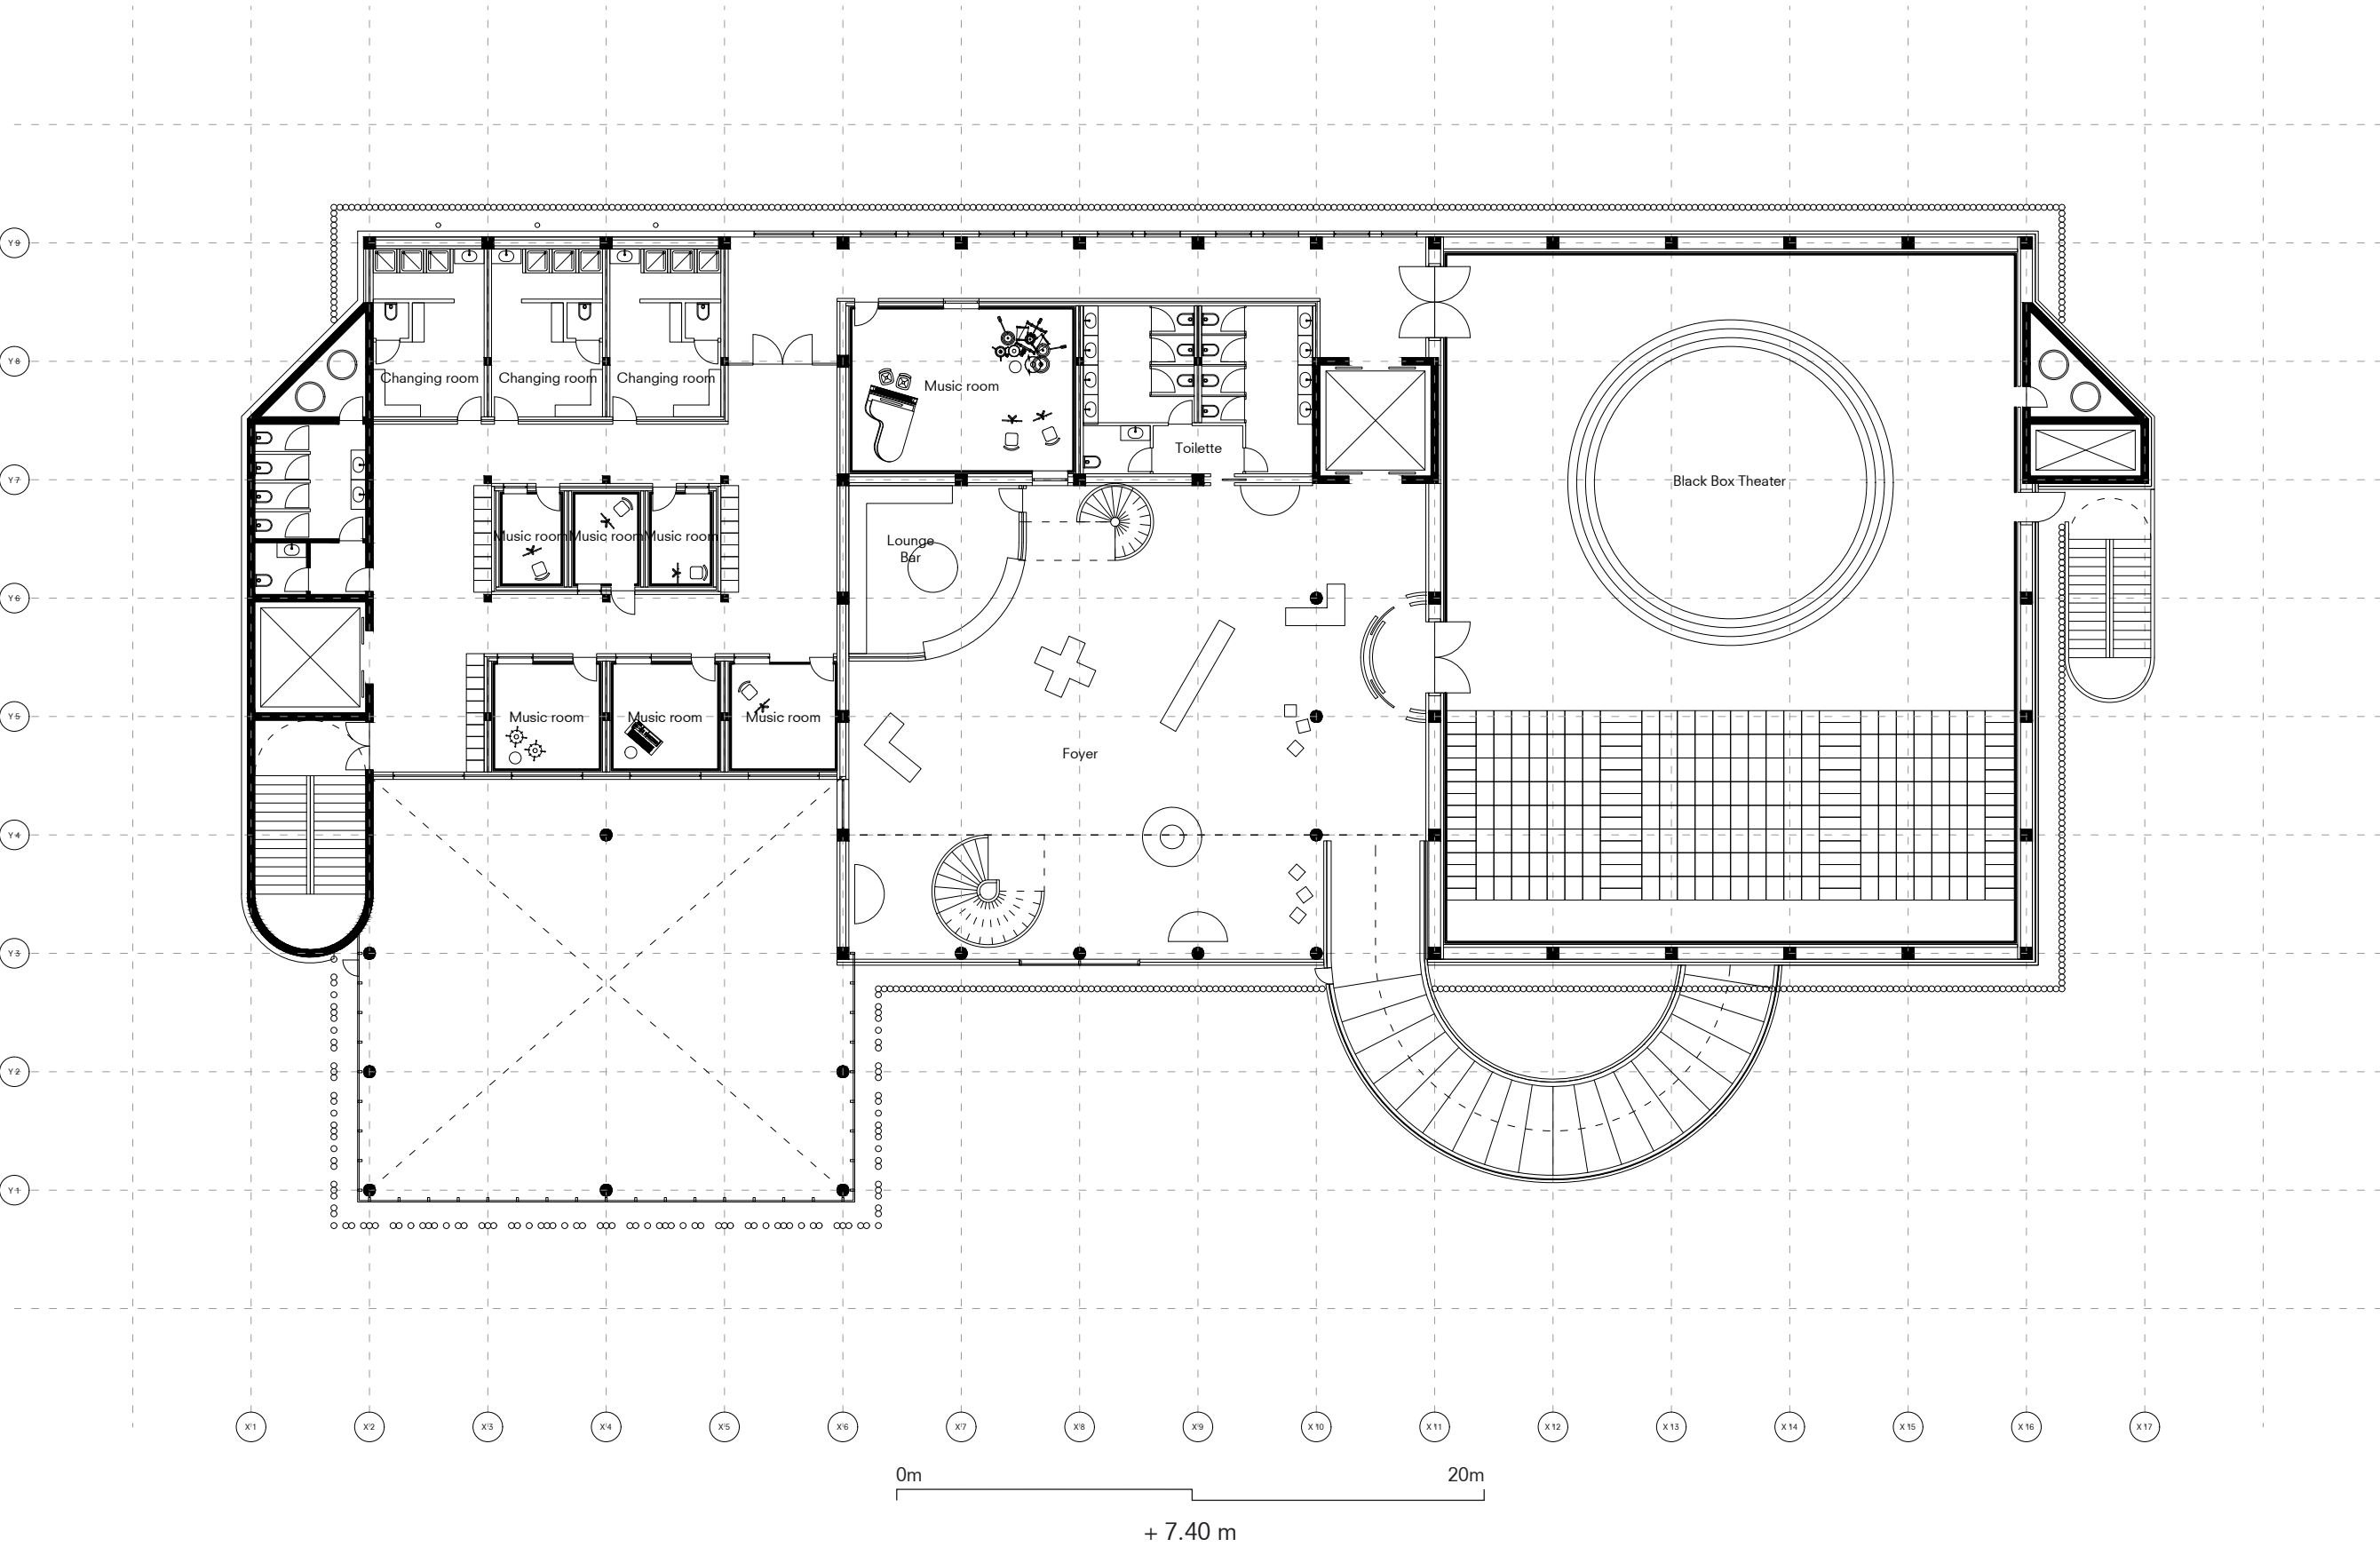


3rd FLOOR

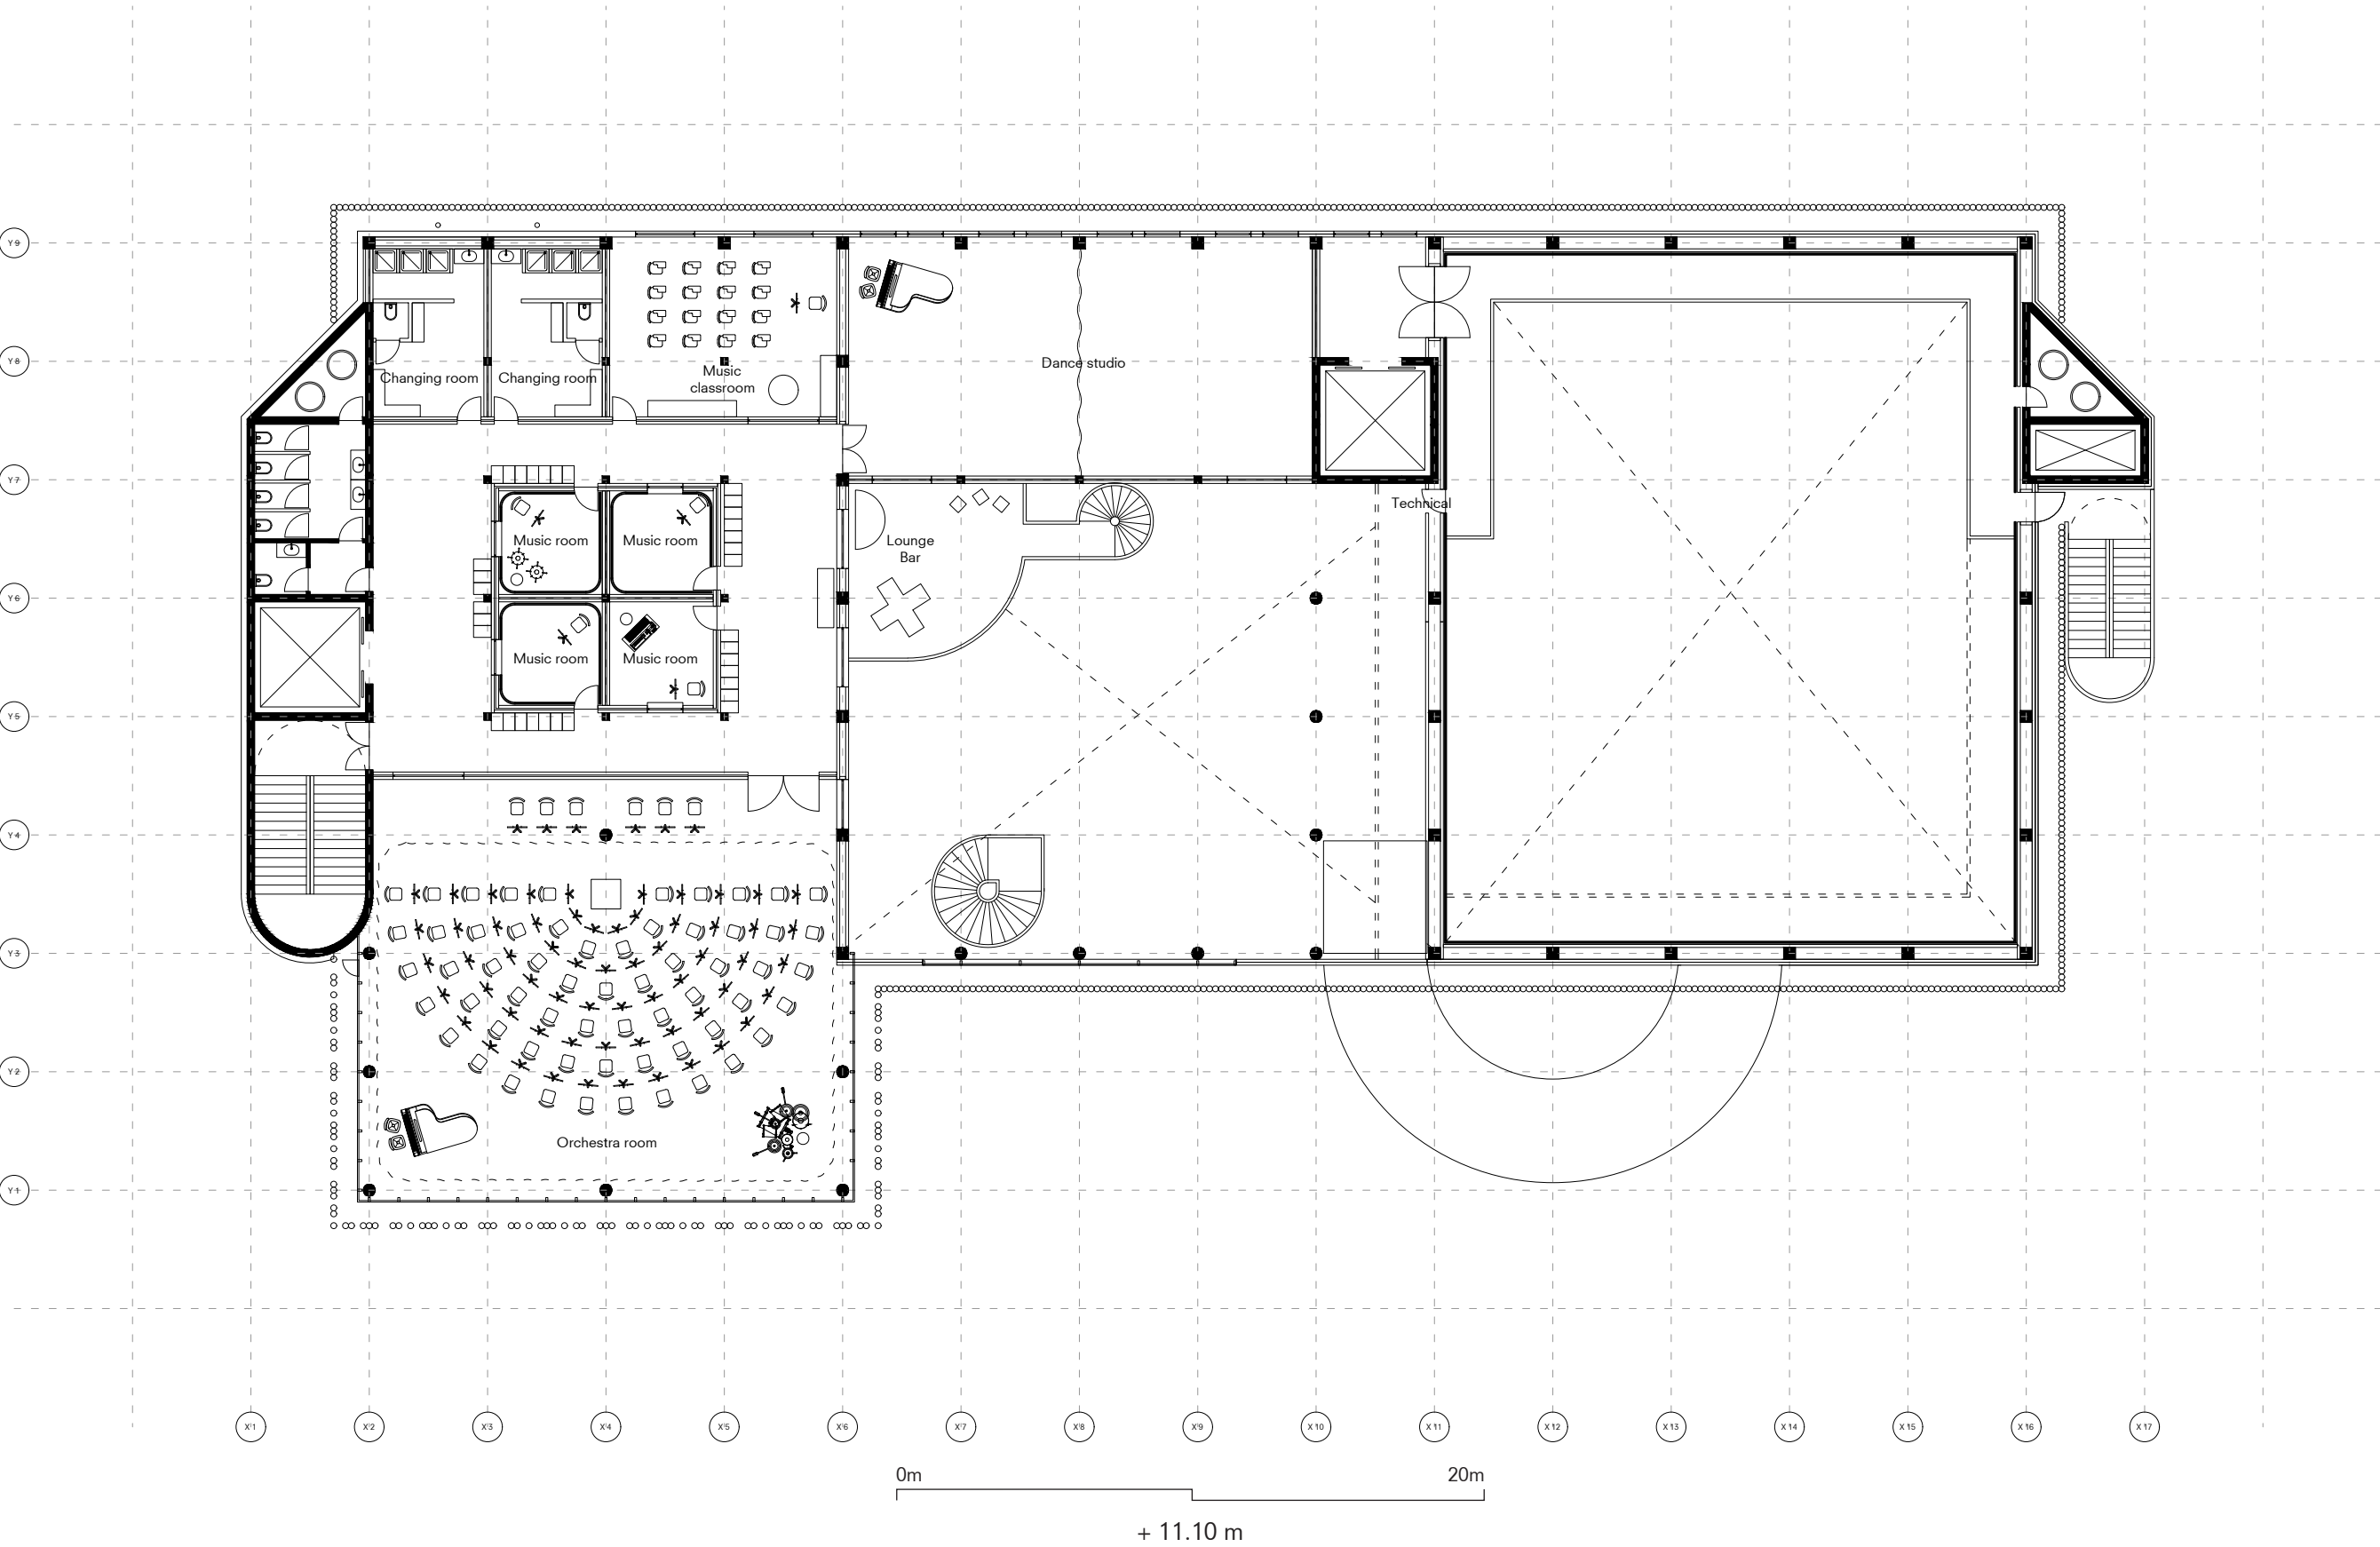


4th FLOOR

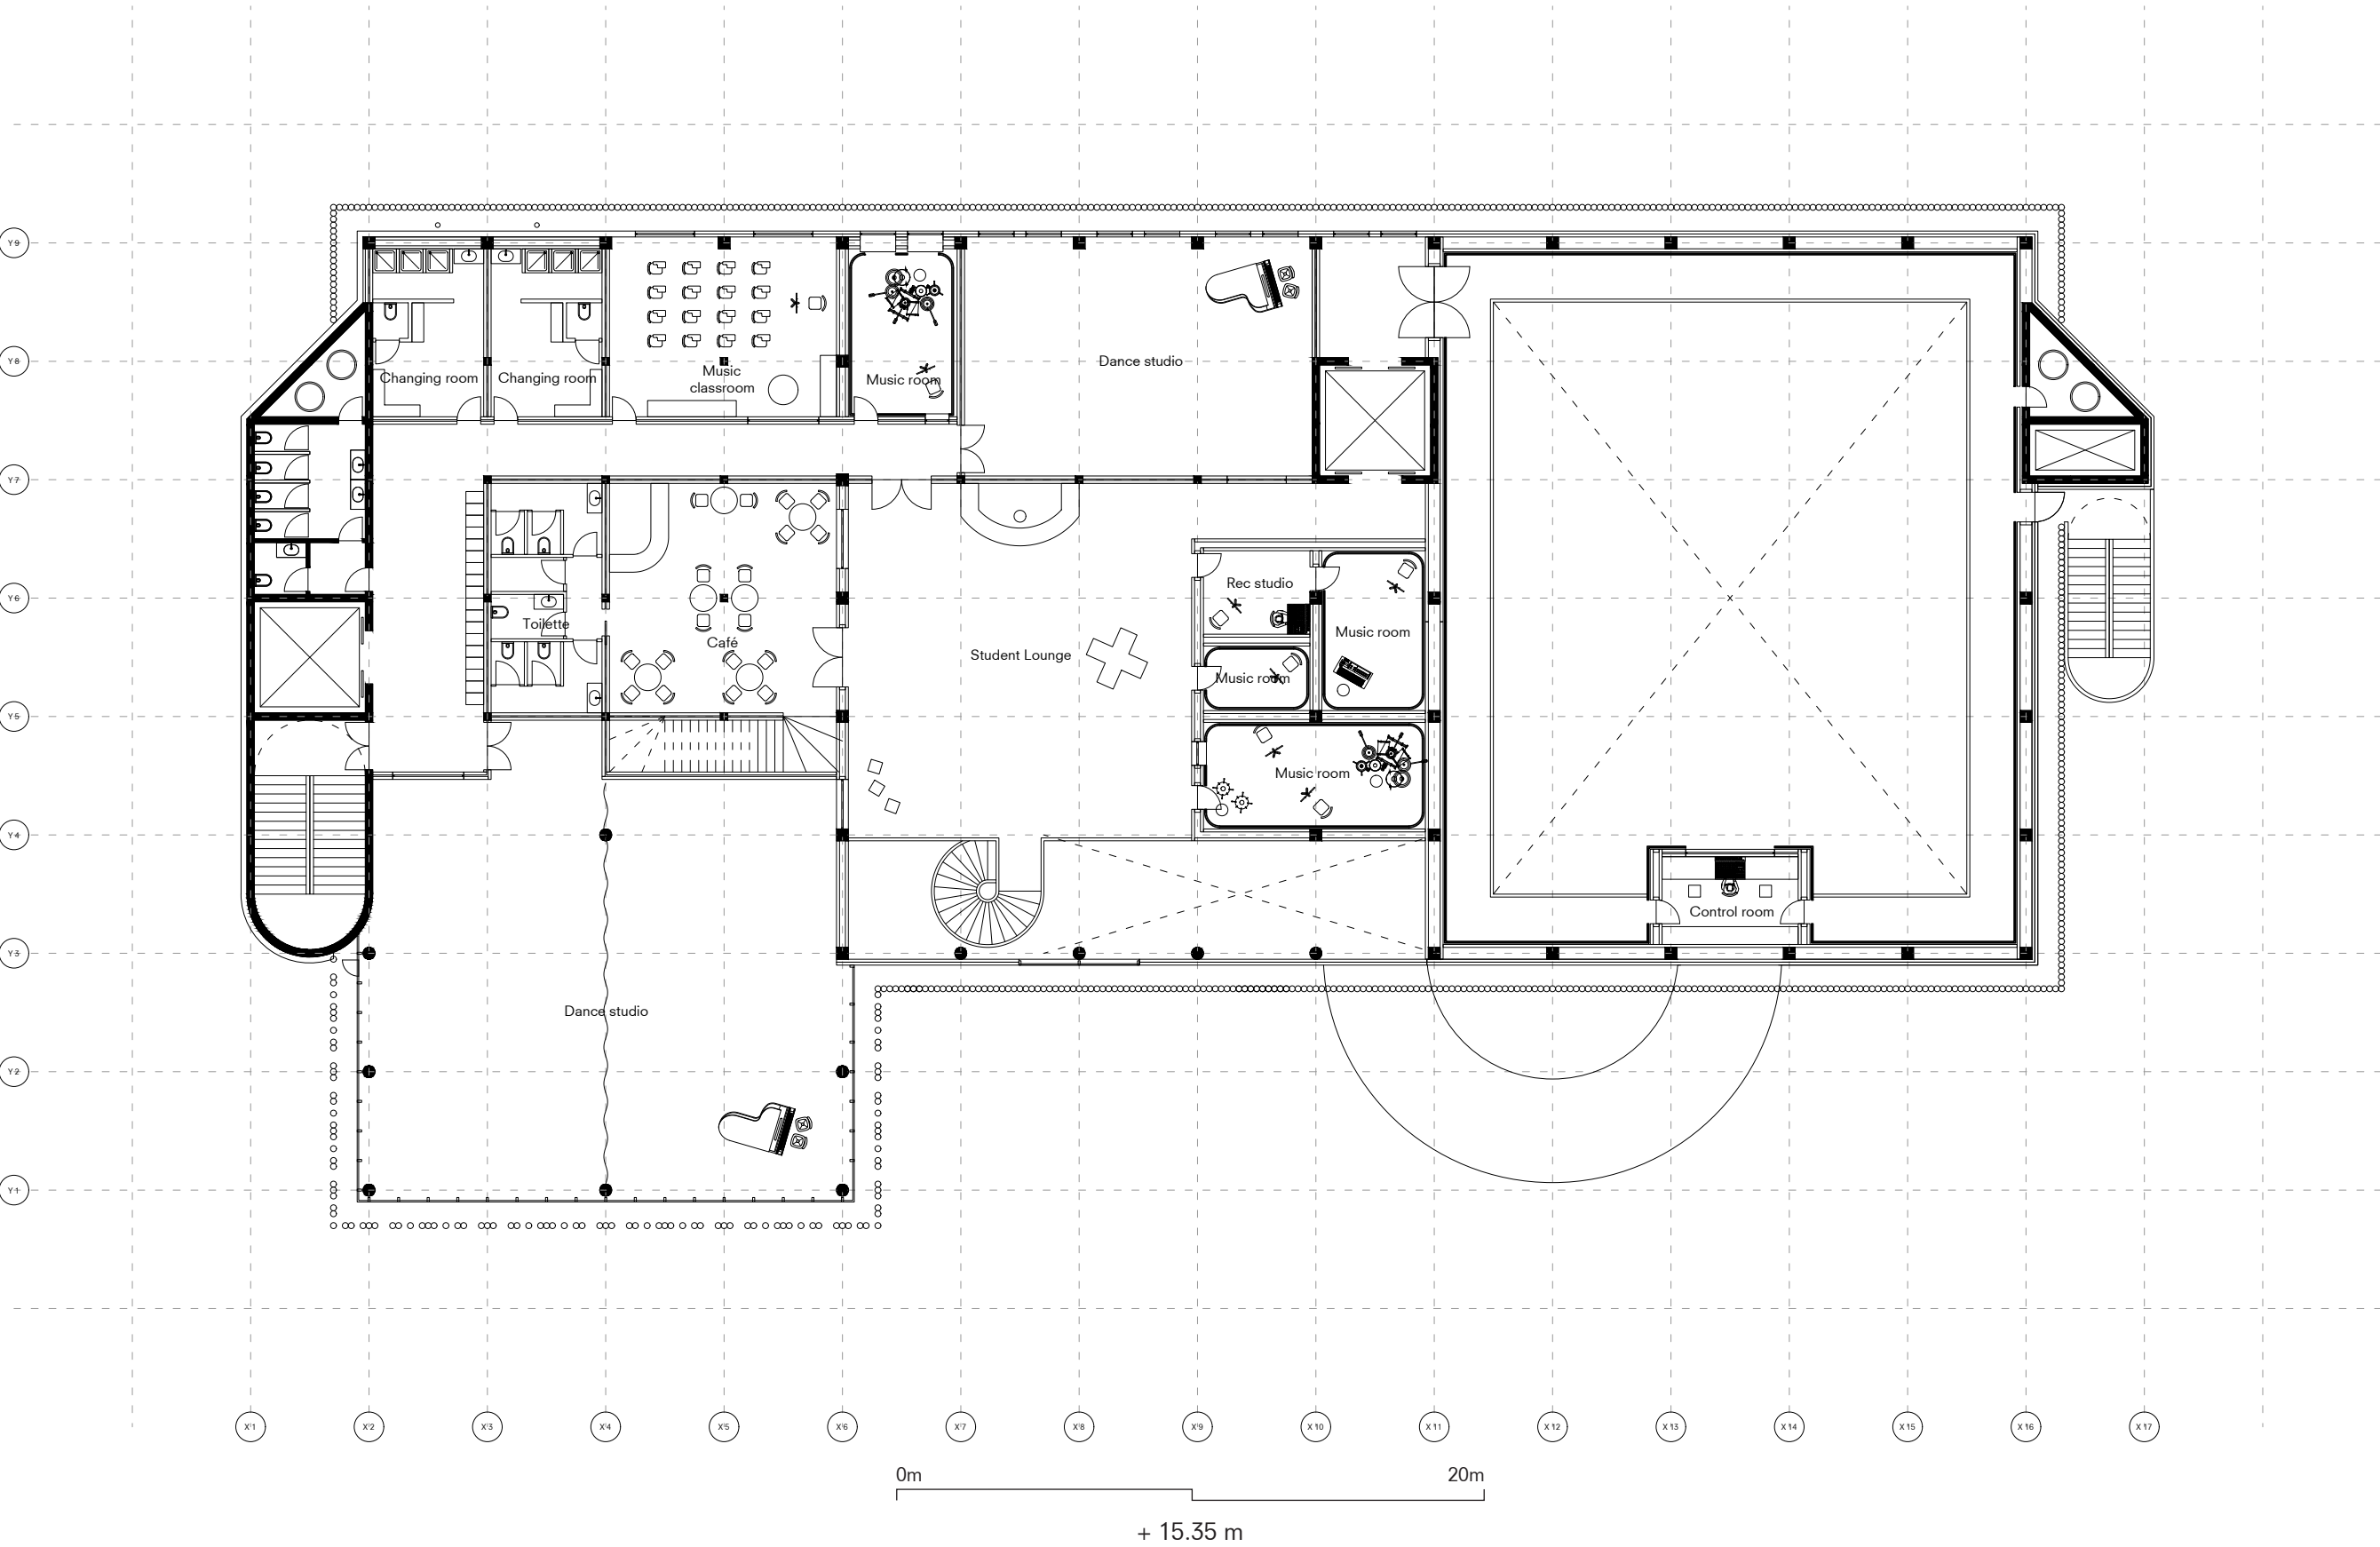


5th FLOOR

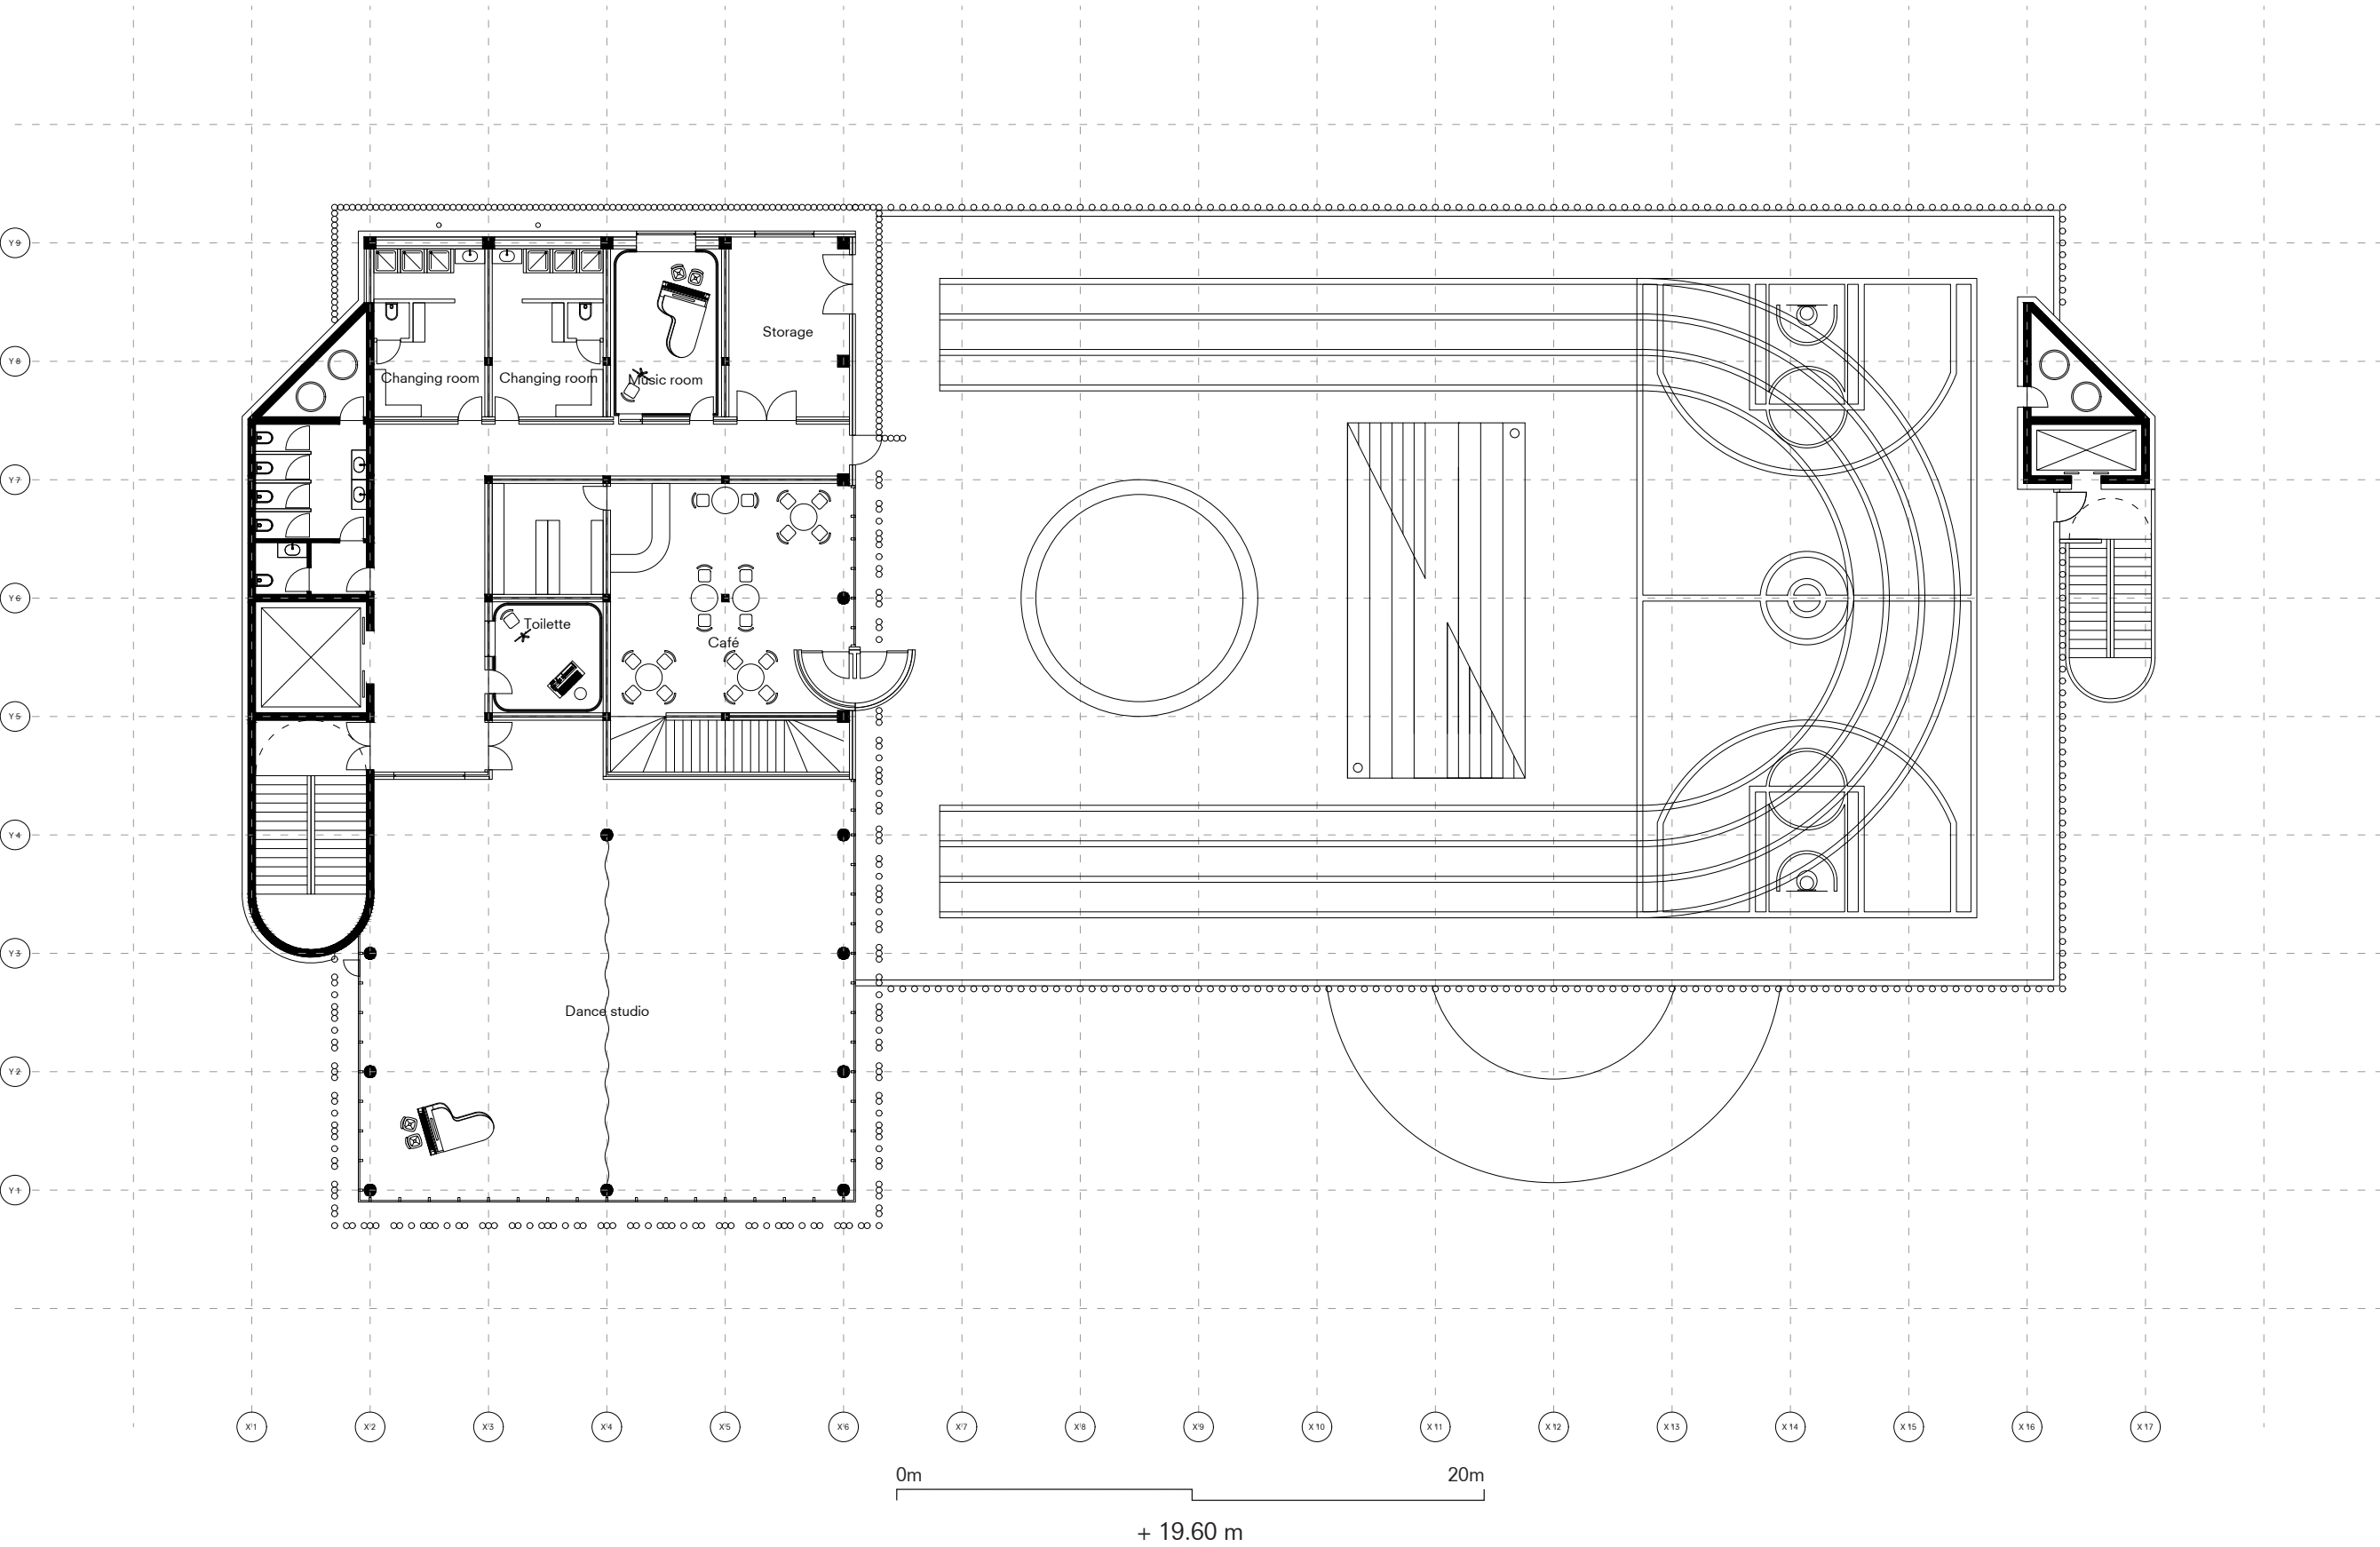

6thFLOOR

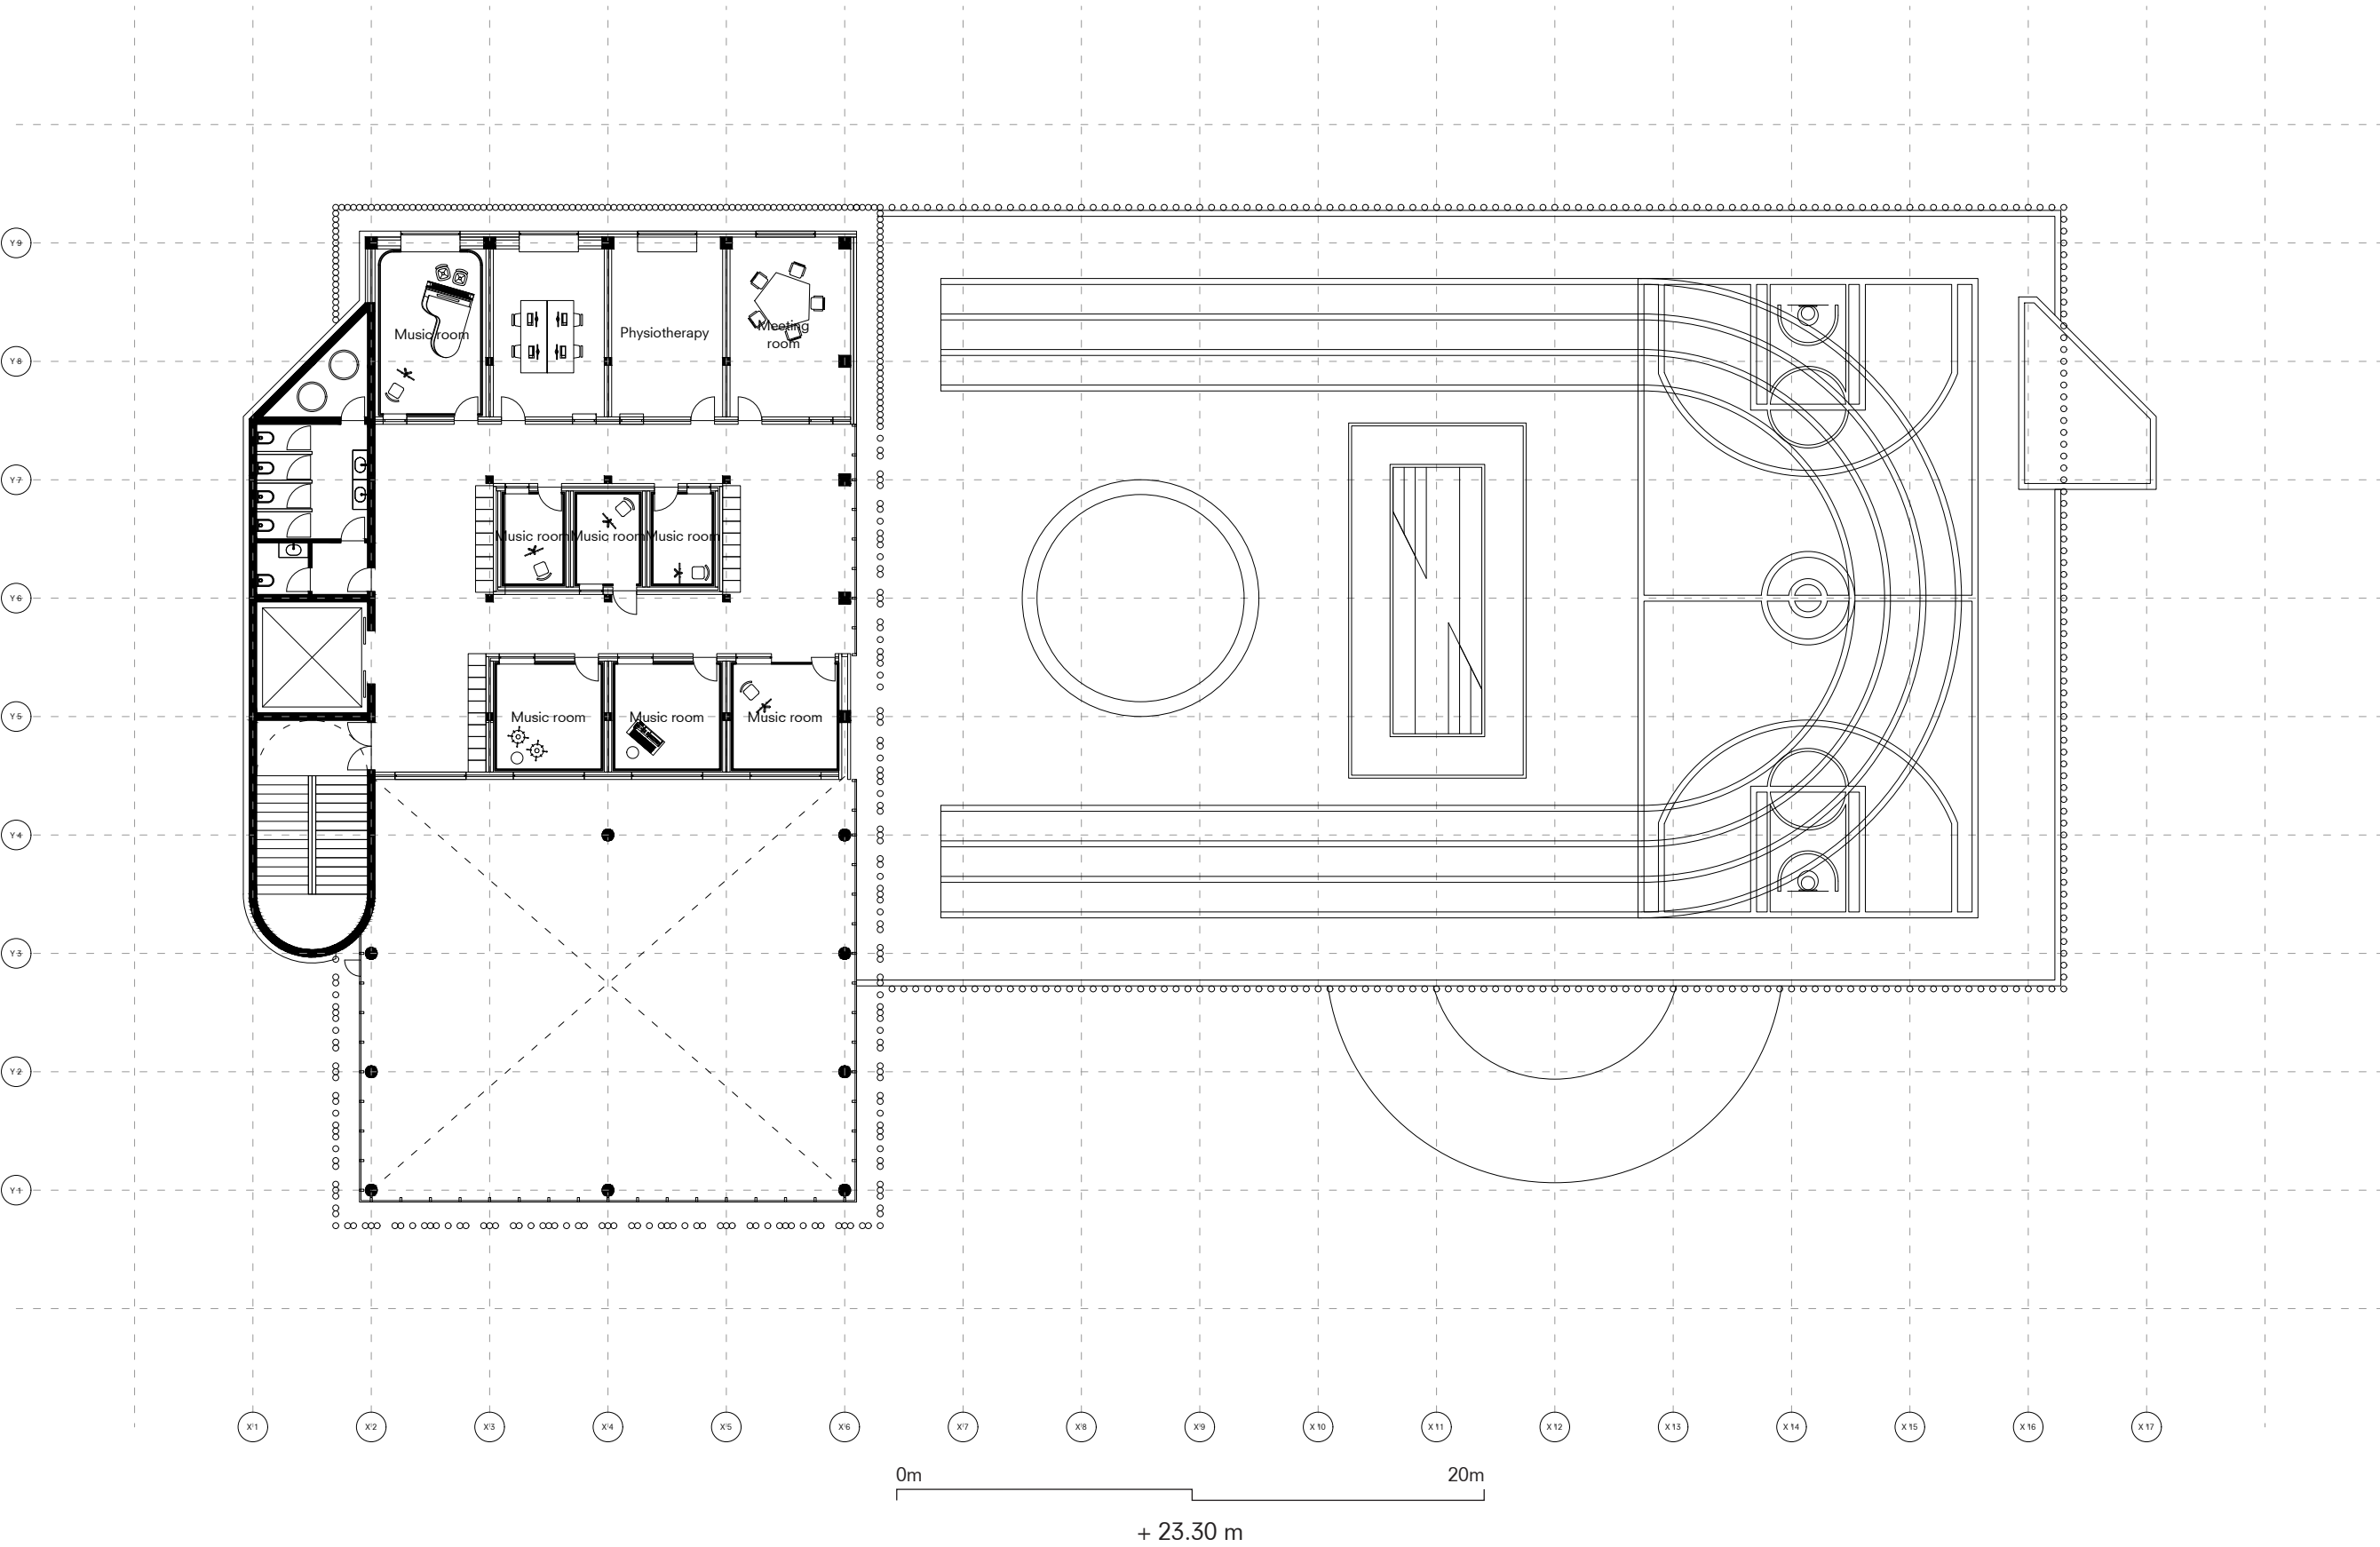


7thFLOOR

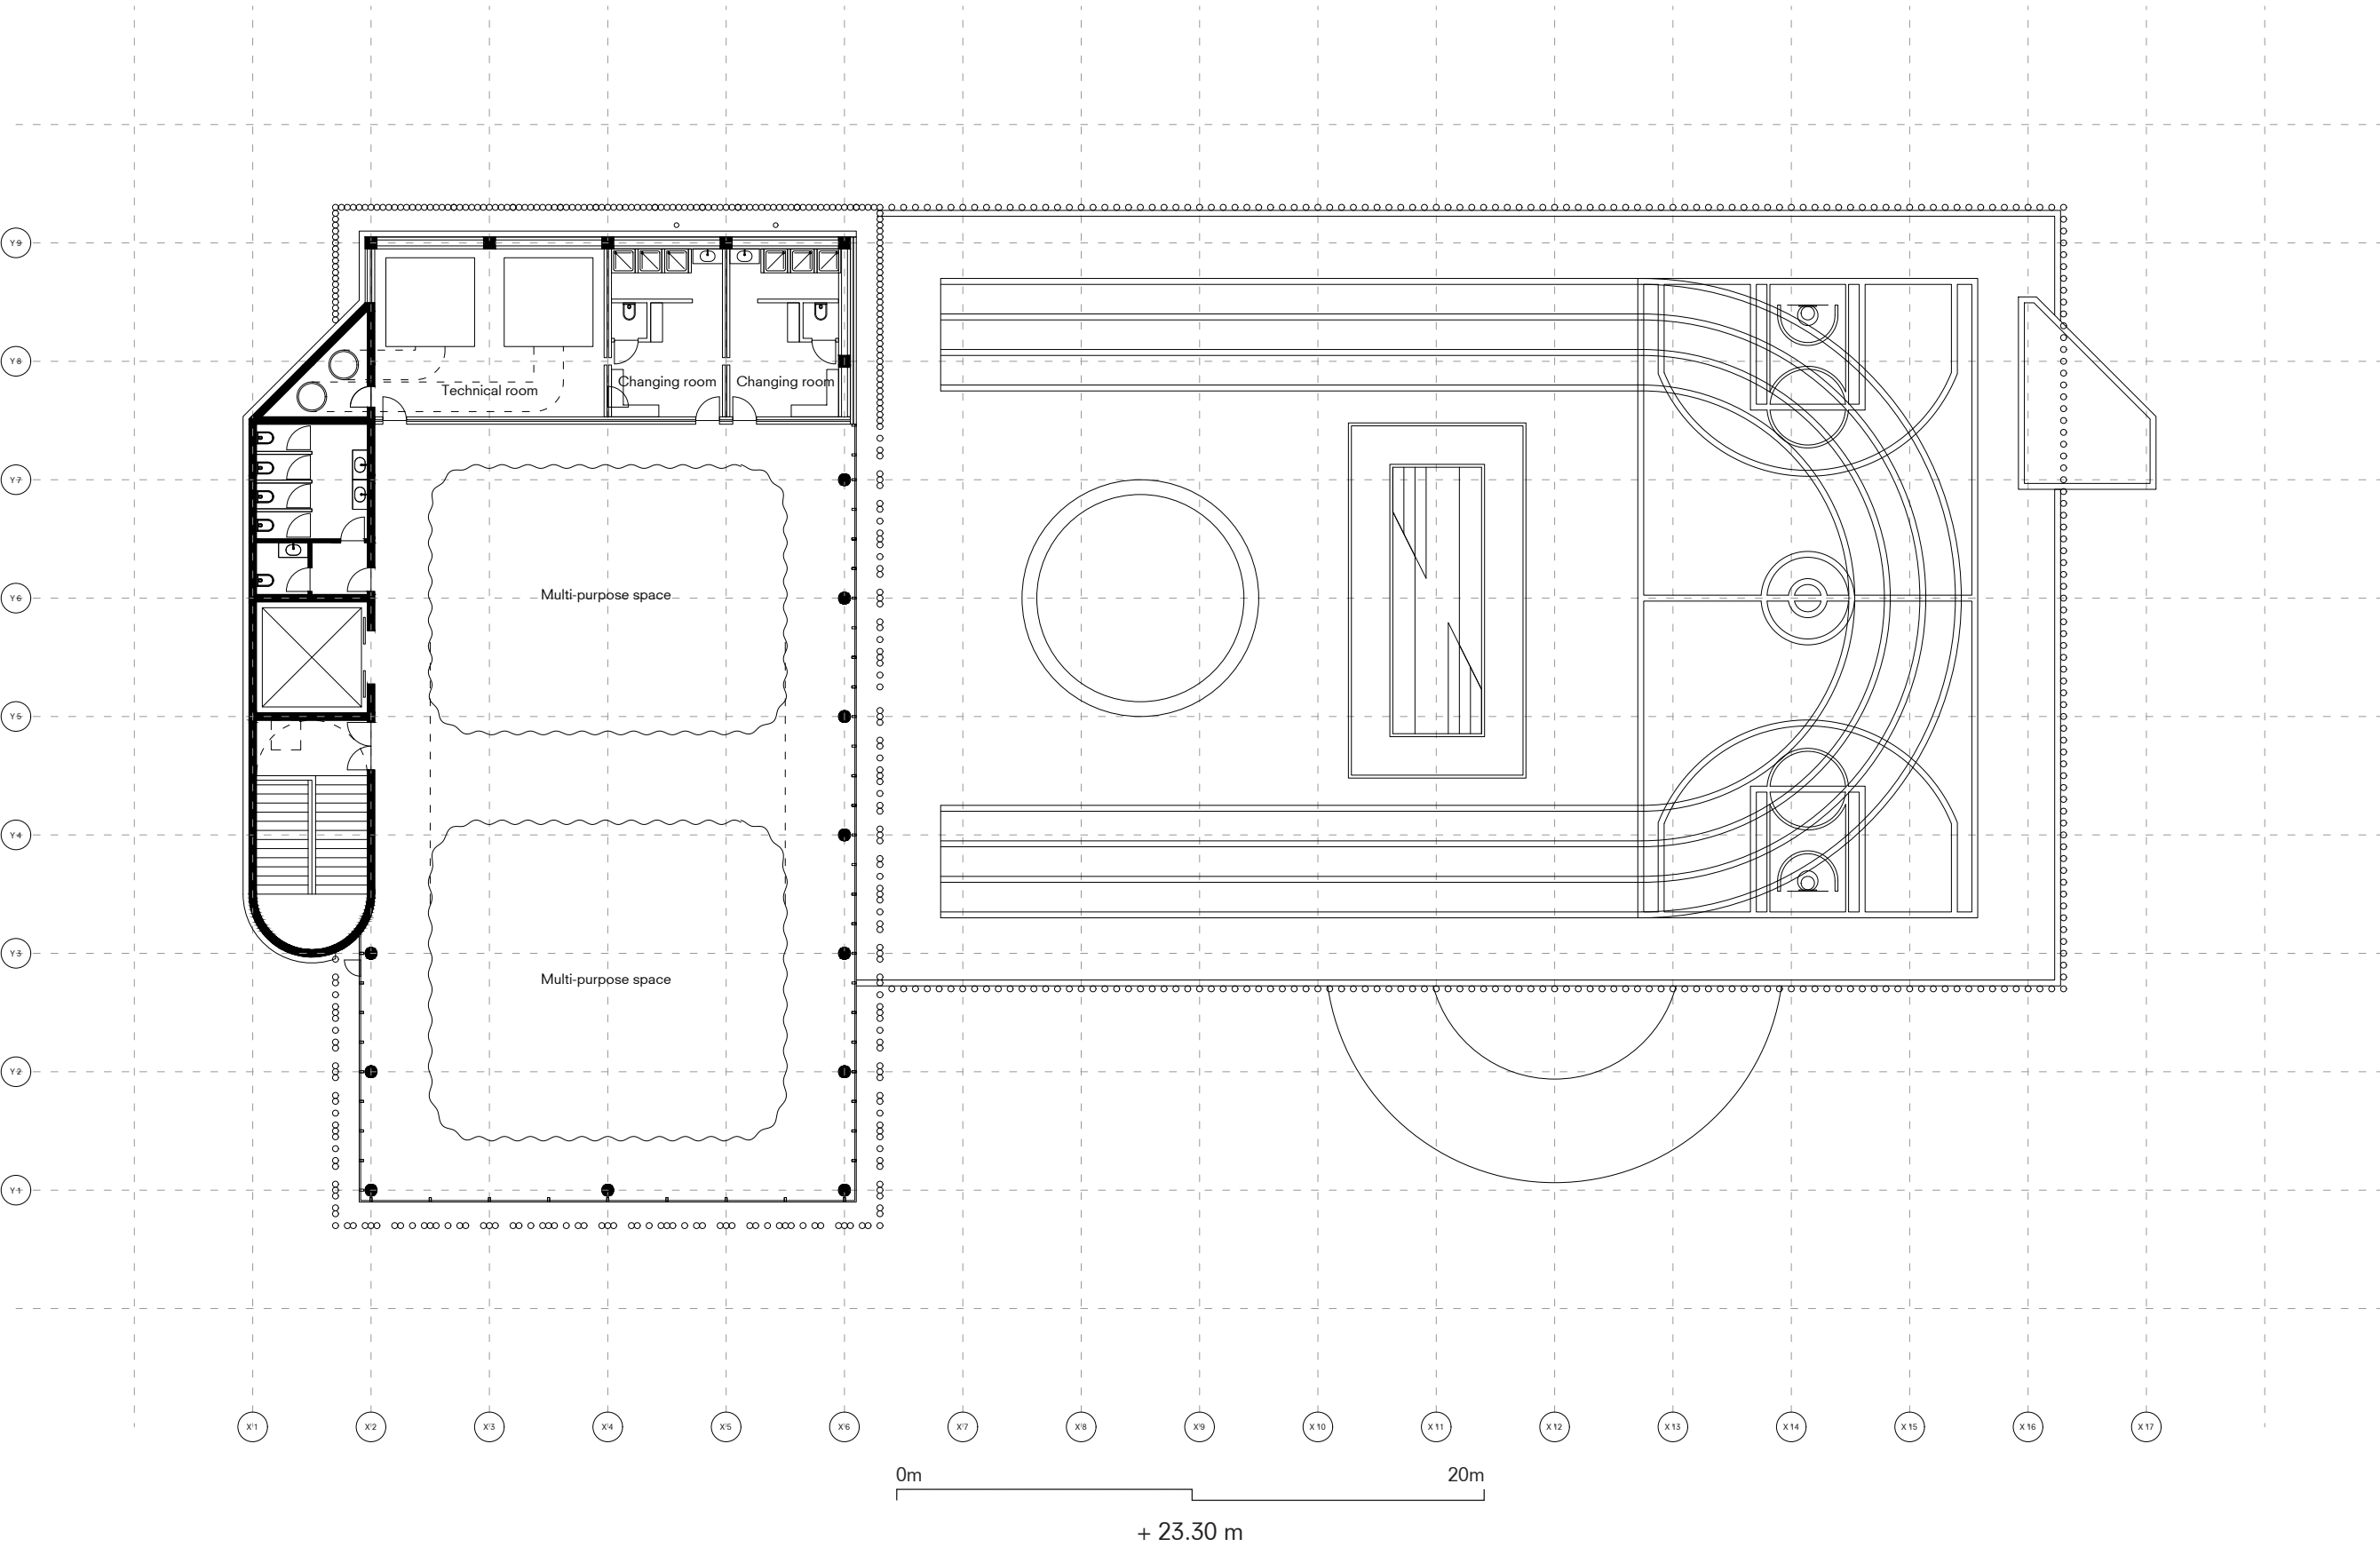


Elevation 1:200

ELEVATION

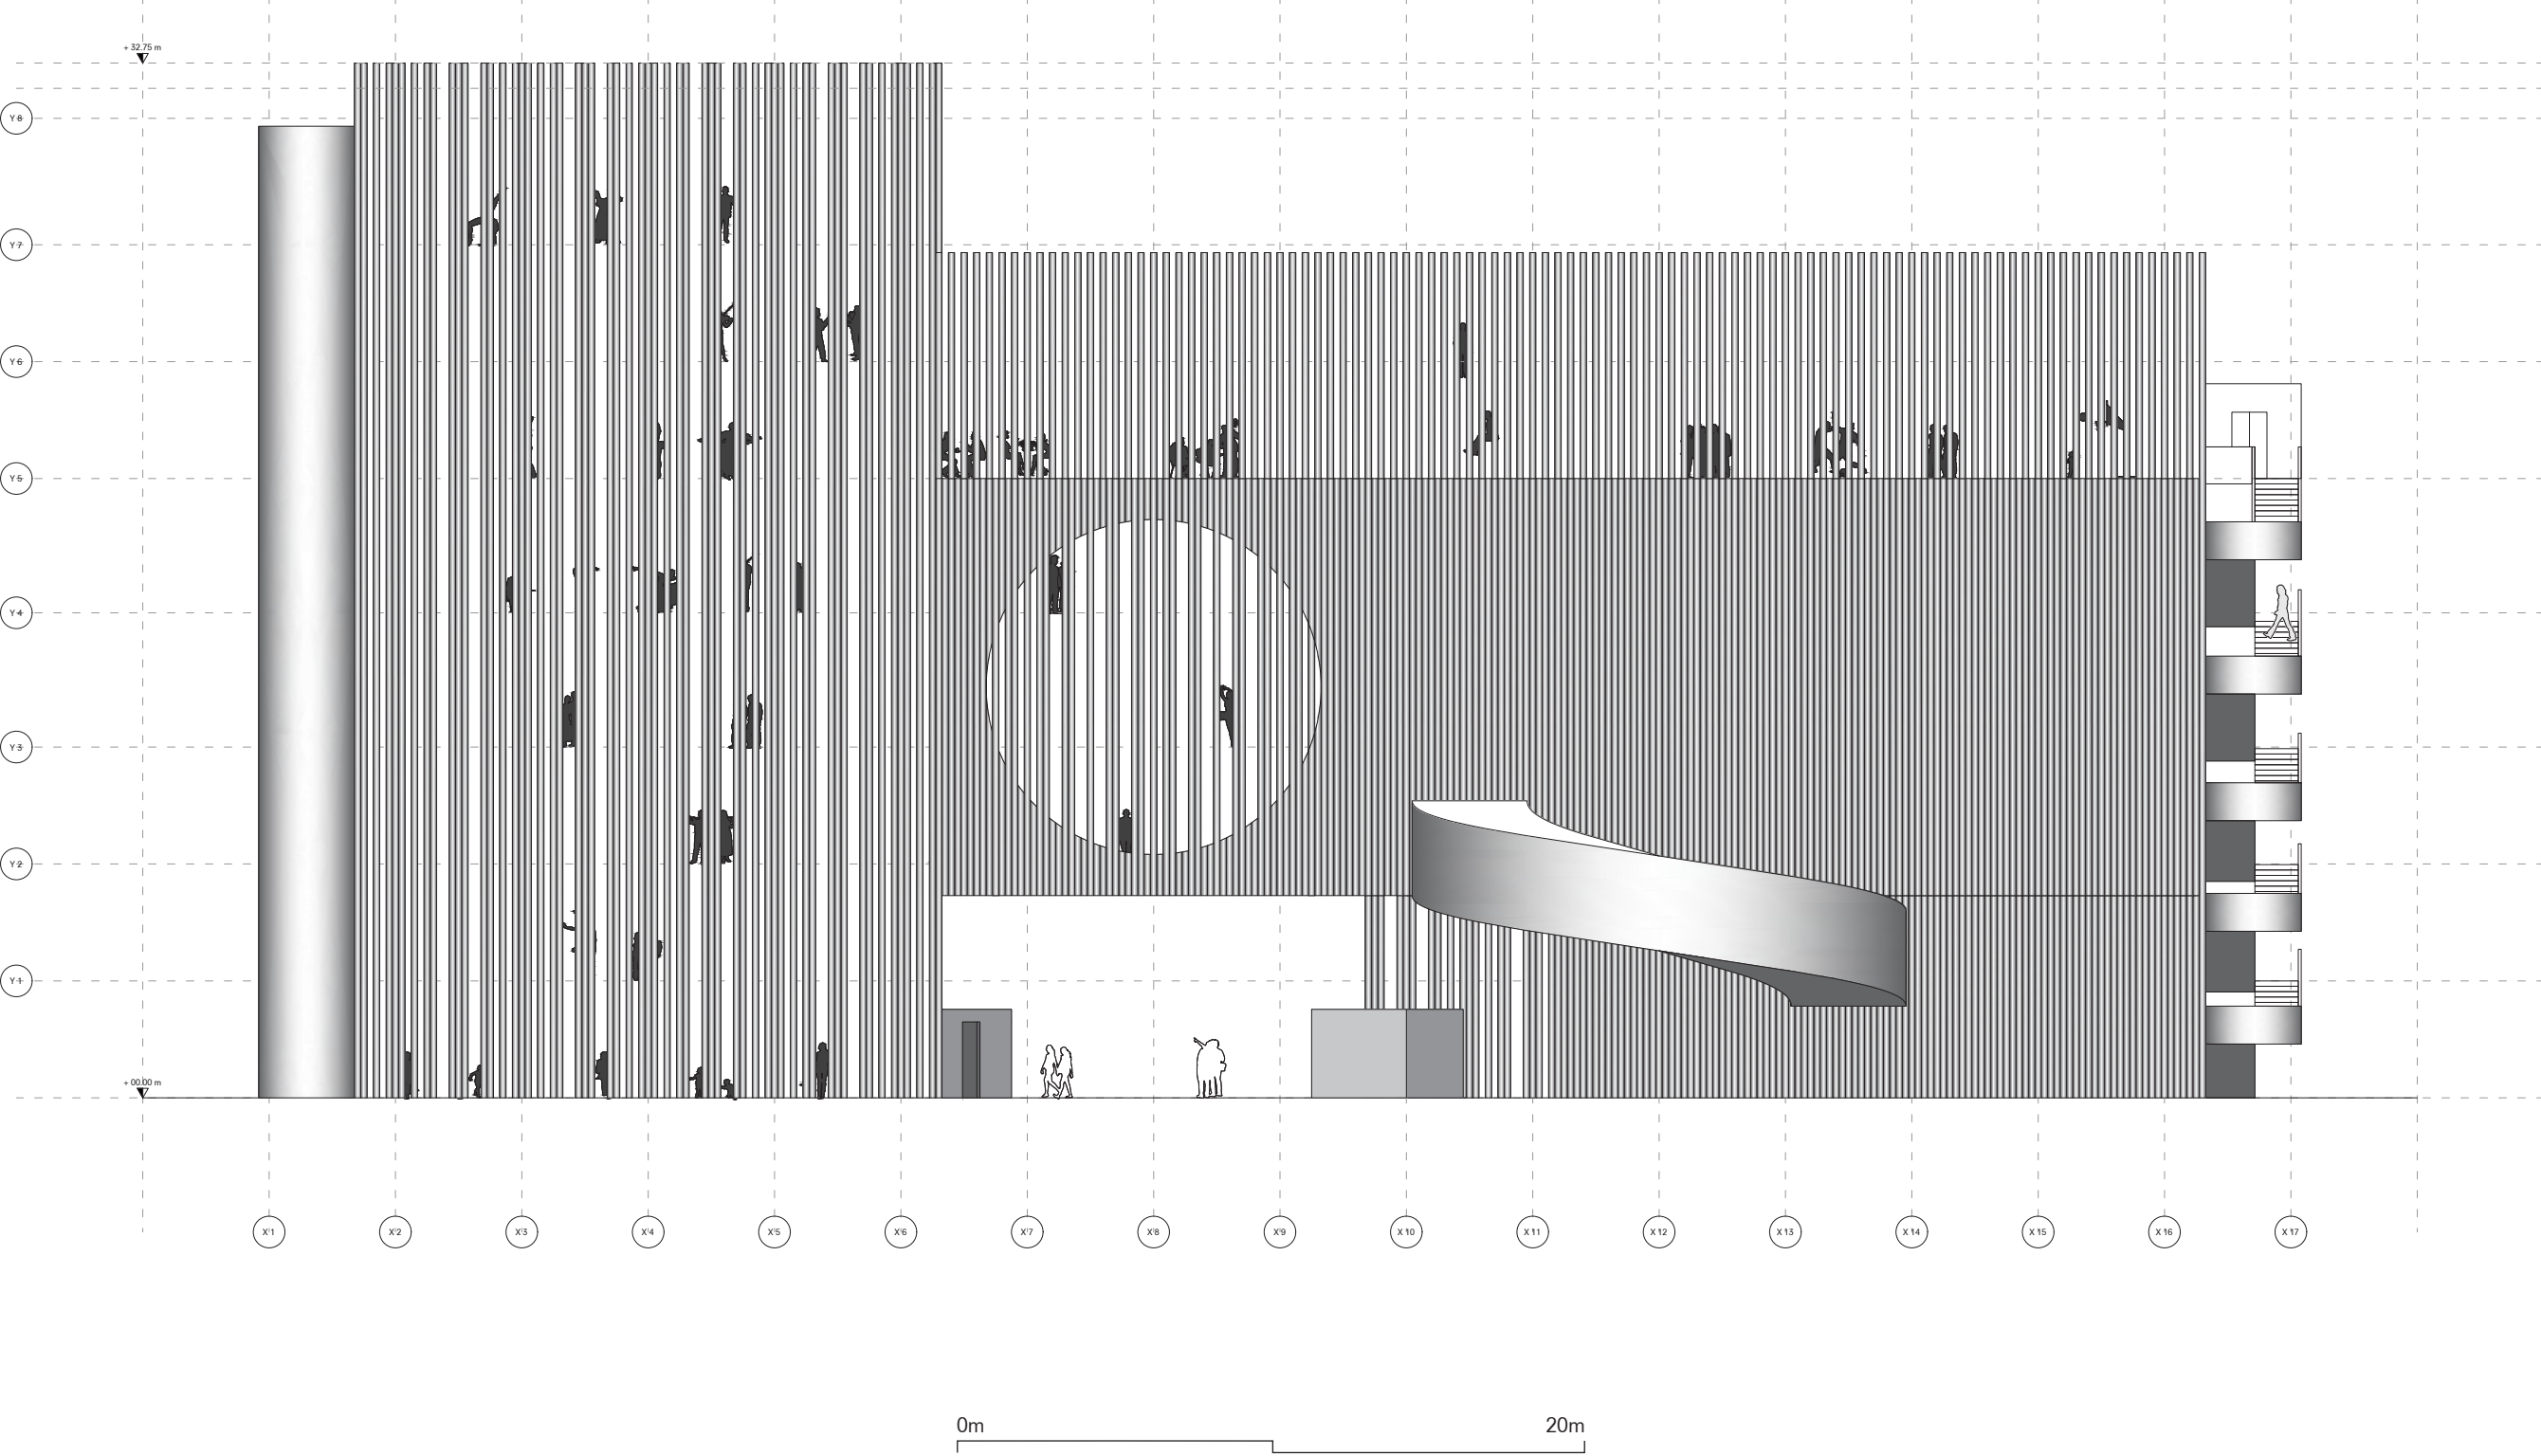


LONGITUDINAL SECTION

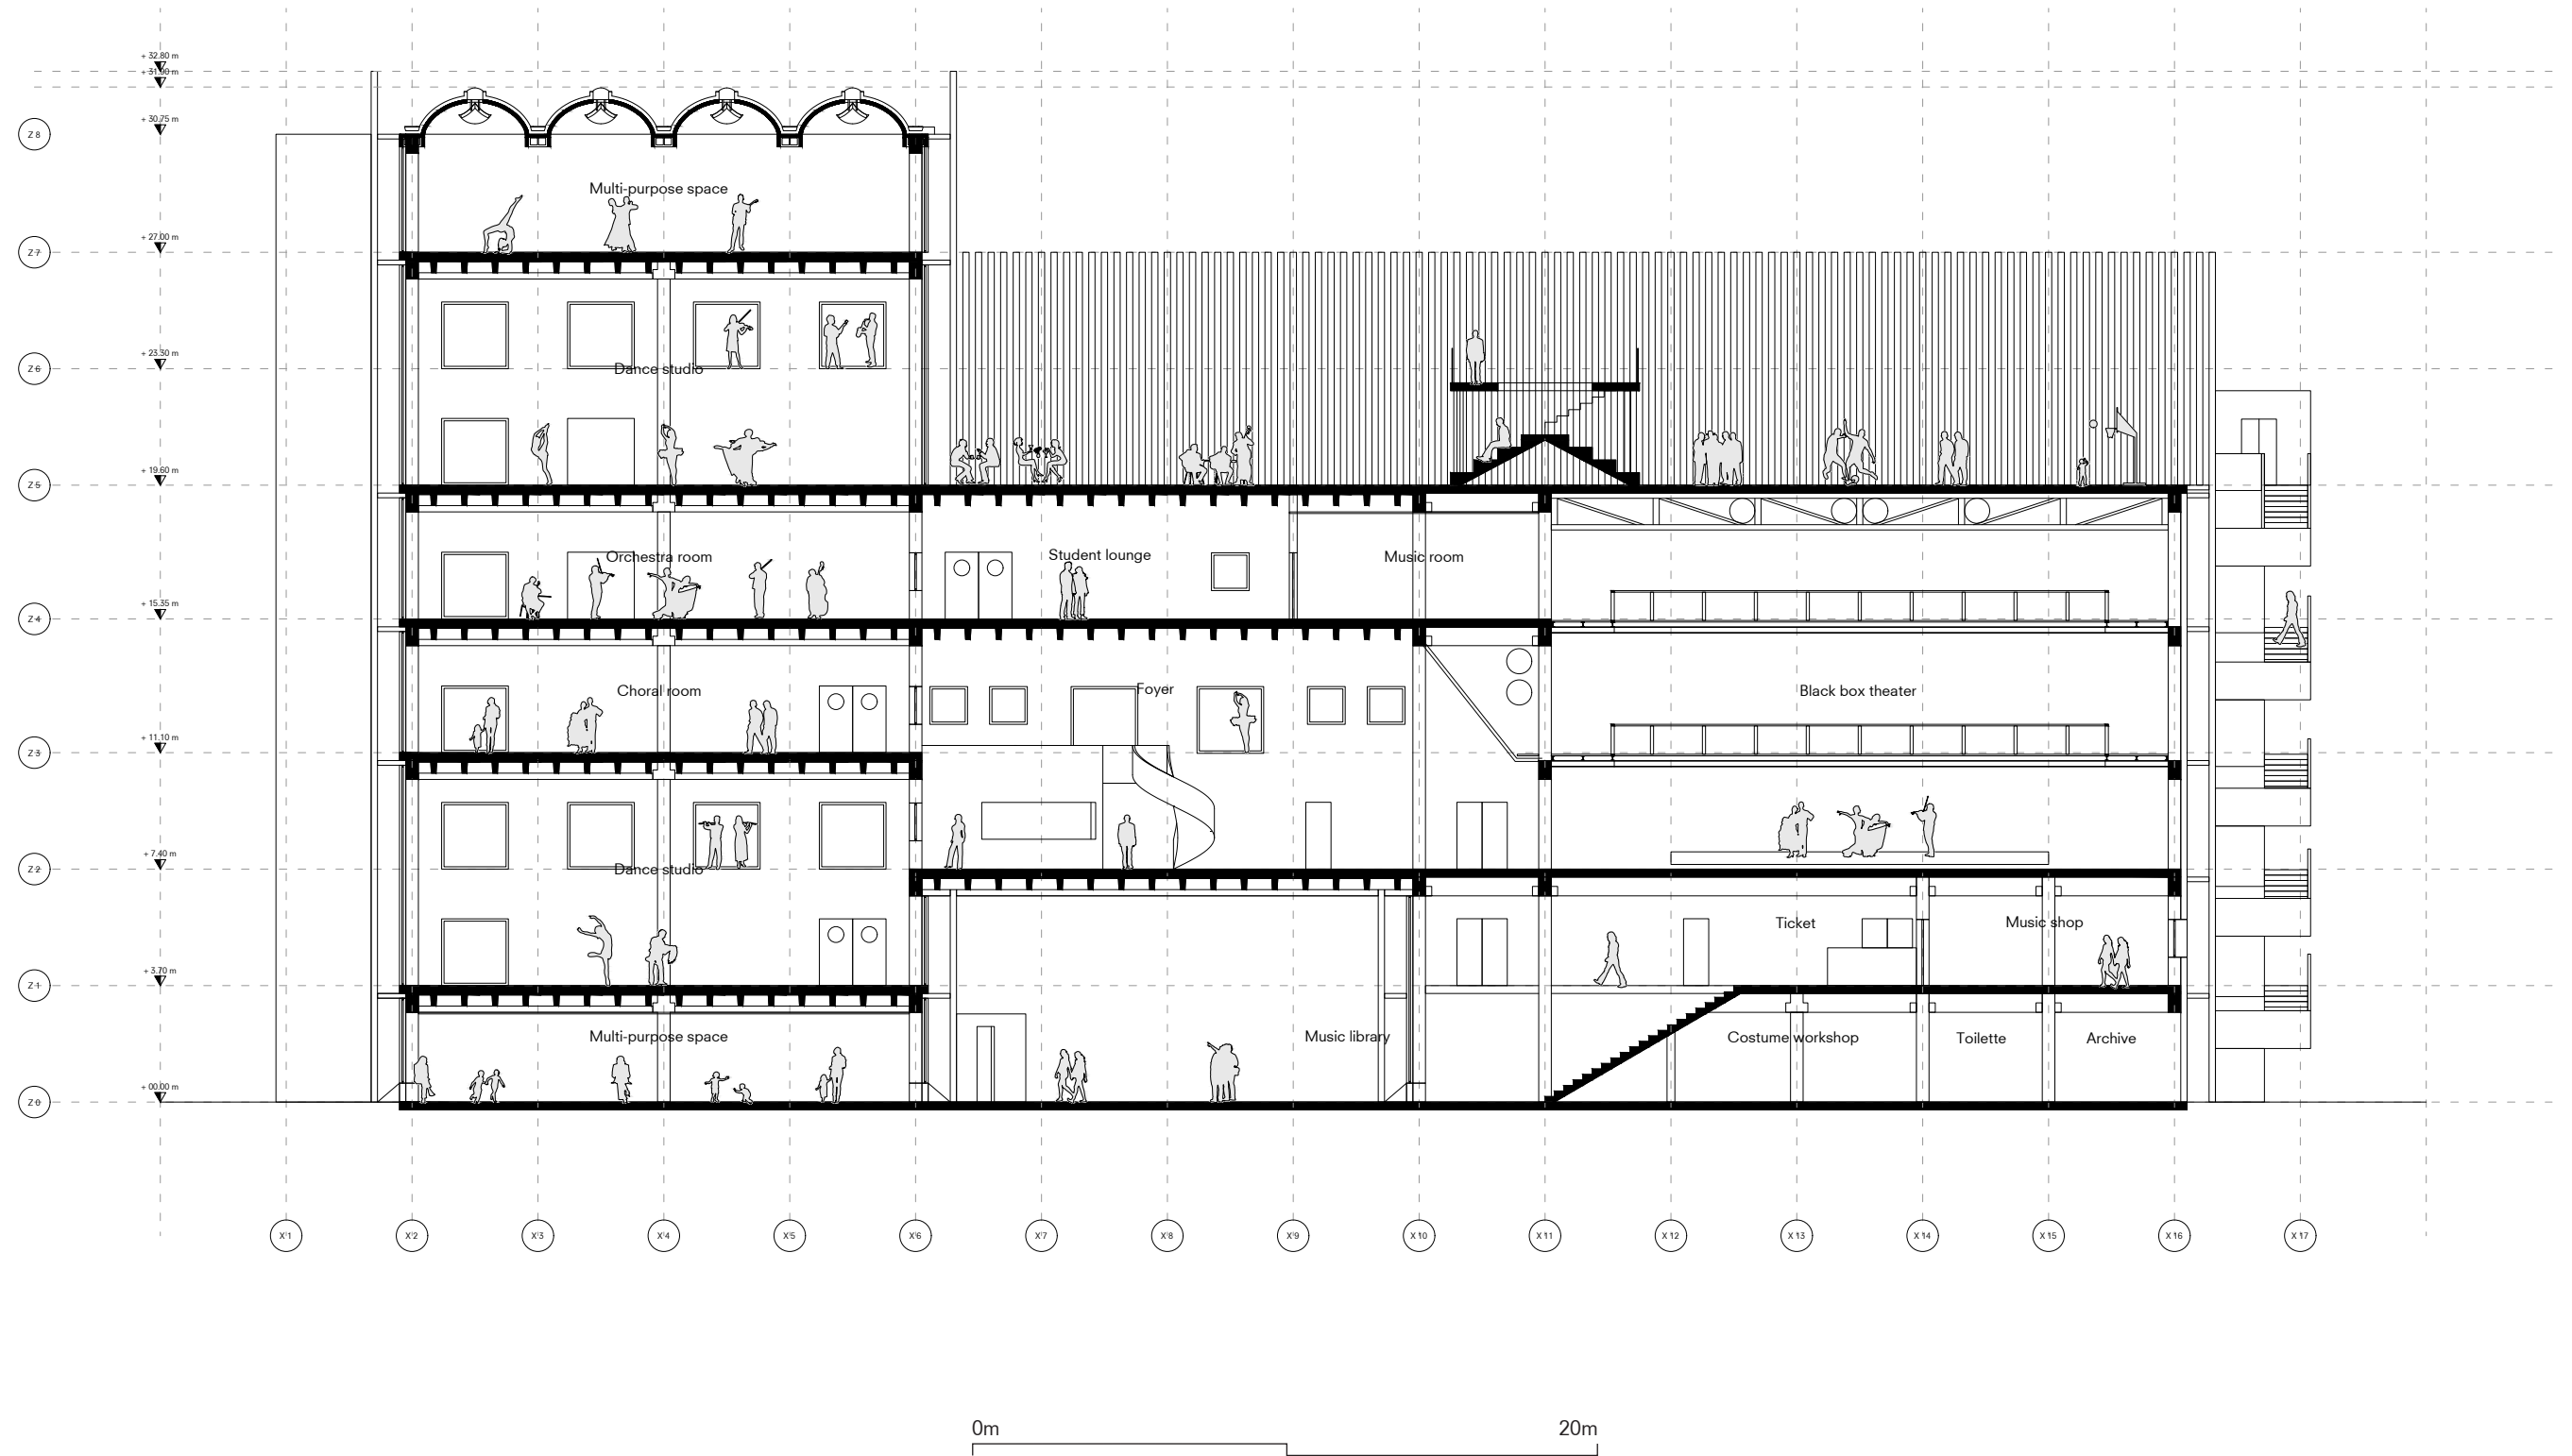


Sections 1:200

CROSS SECTION

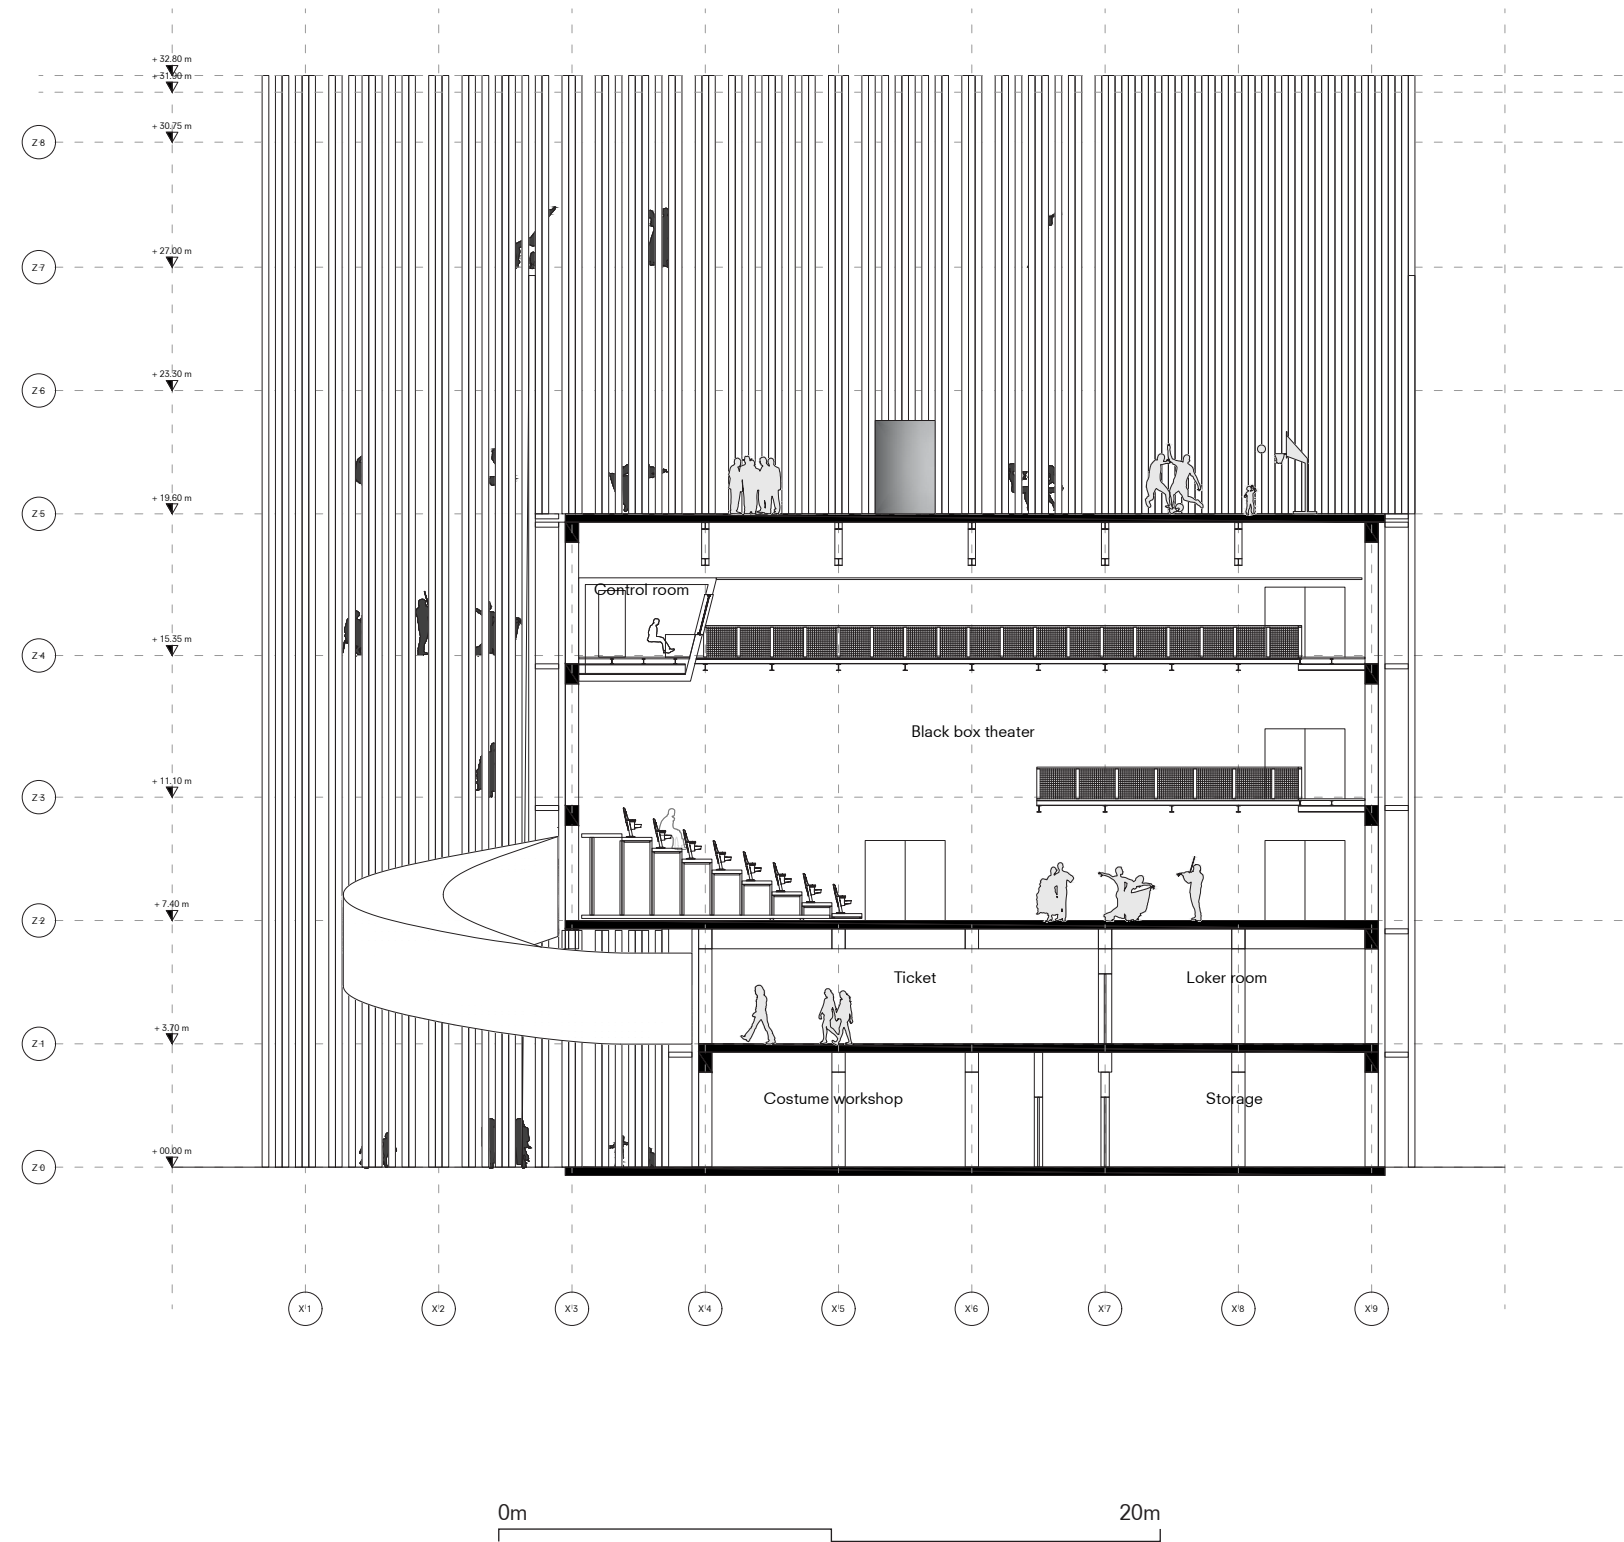


Sections 1:200

CROSS SECTION

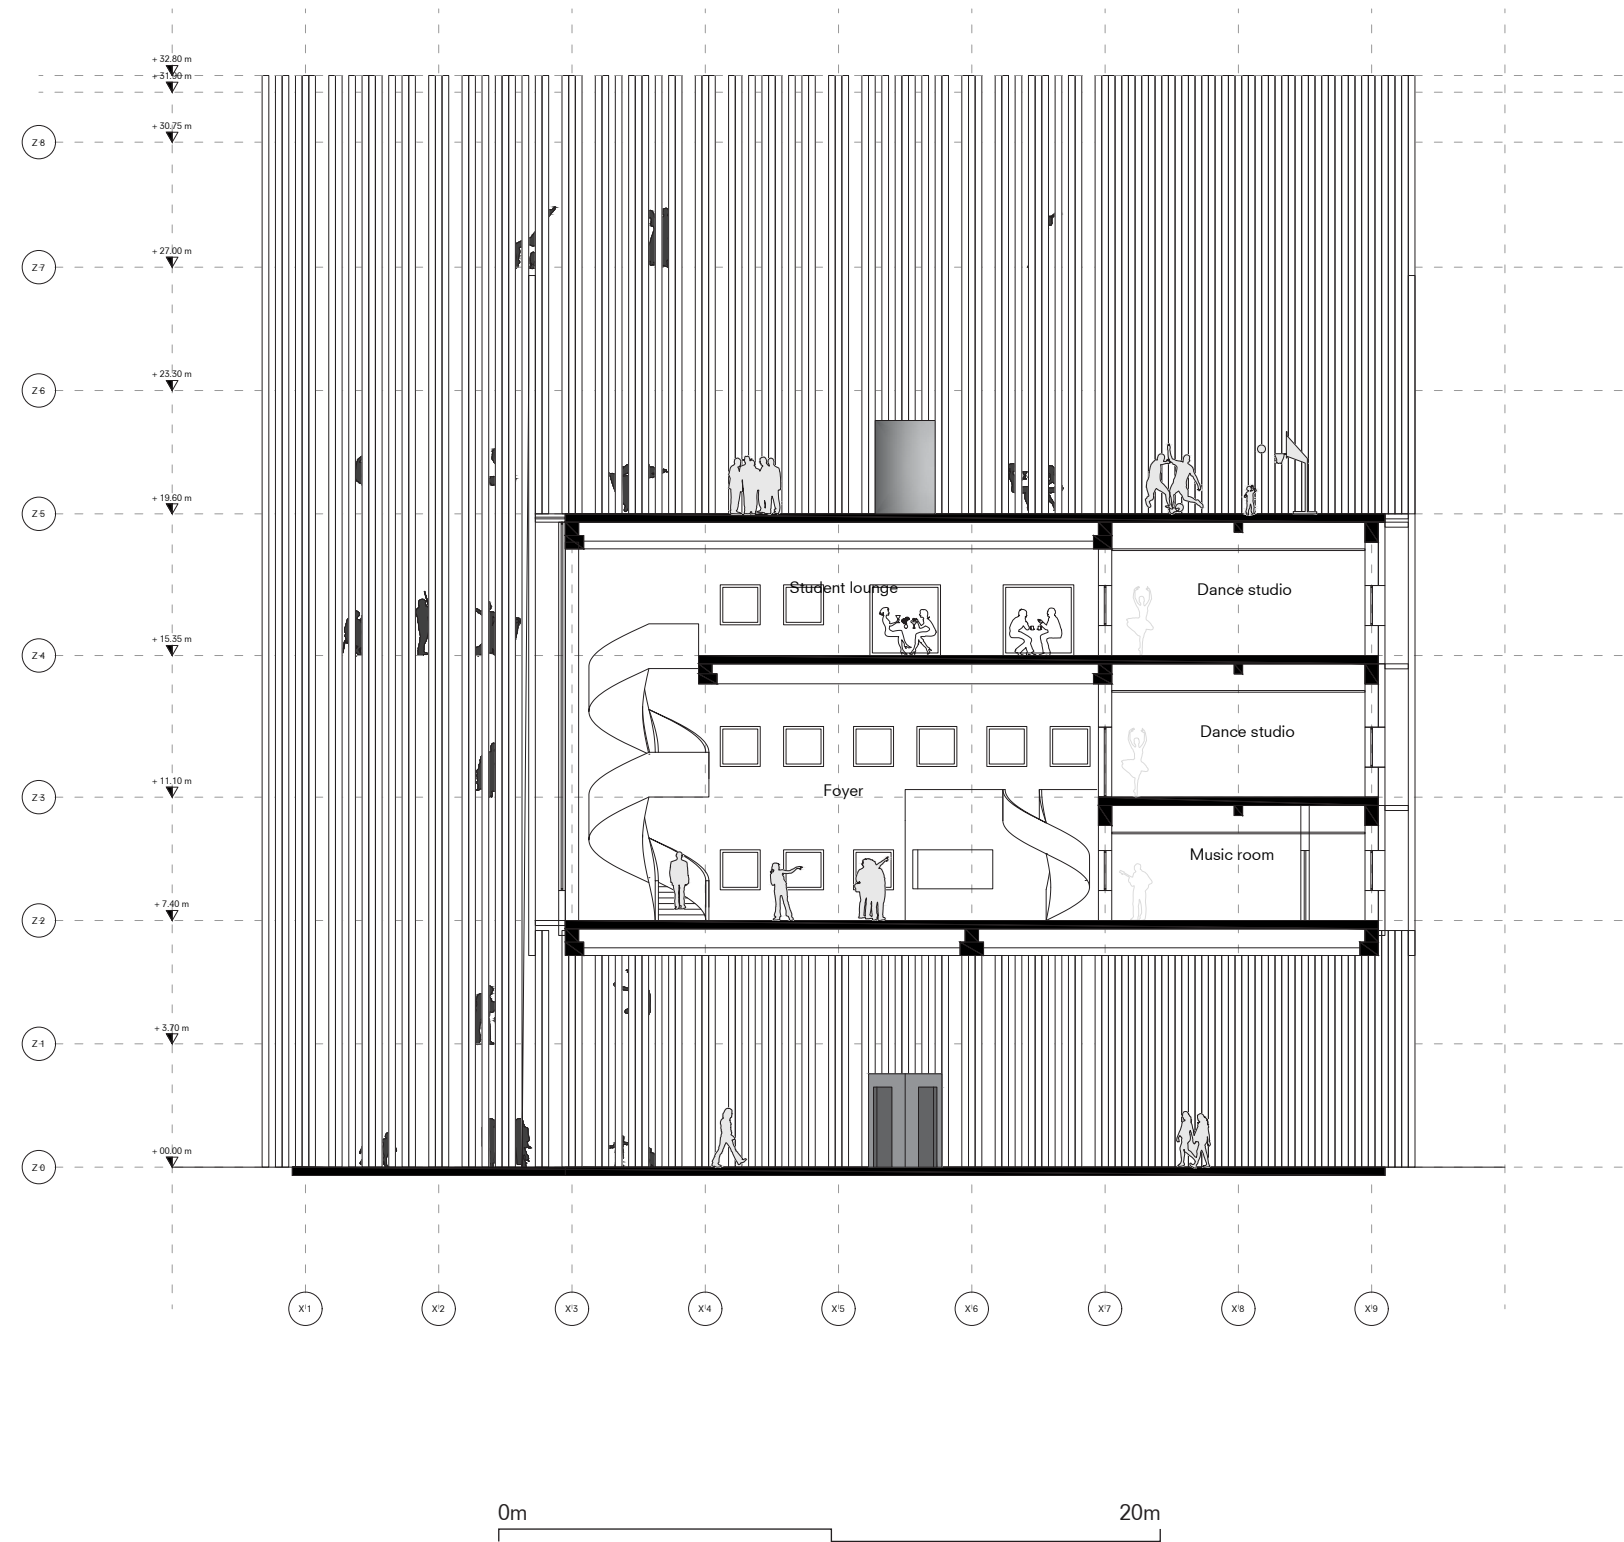


Sections 1:200

CROSS SECTION

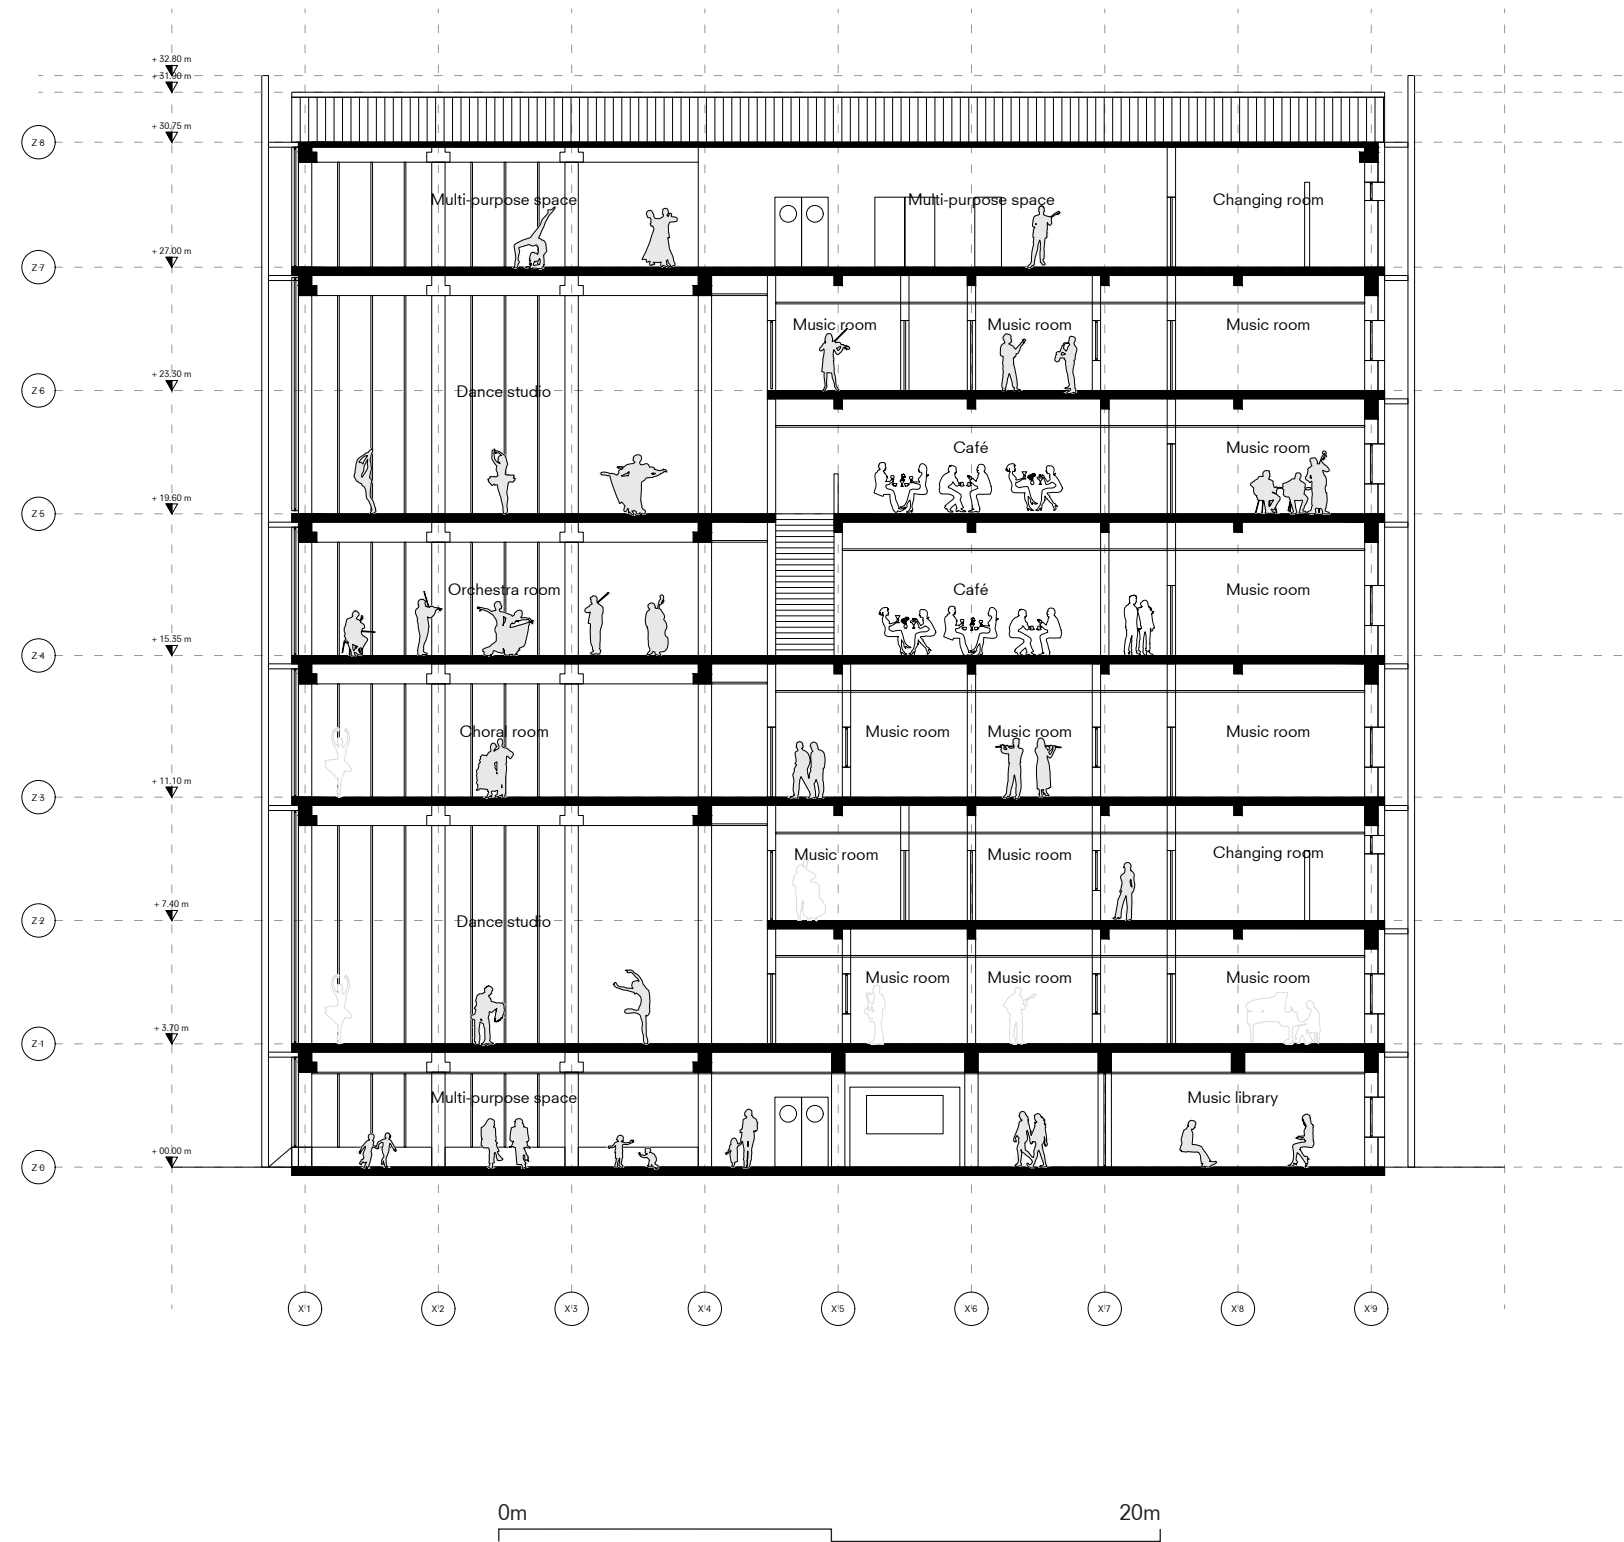


Interior fragment 1:50

BLACK BOX THEATER

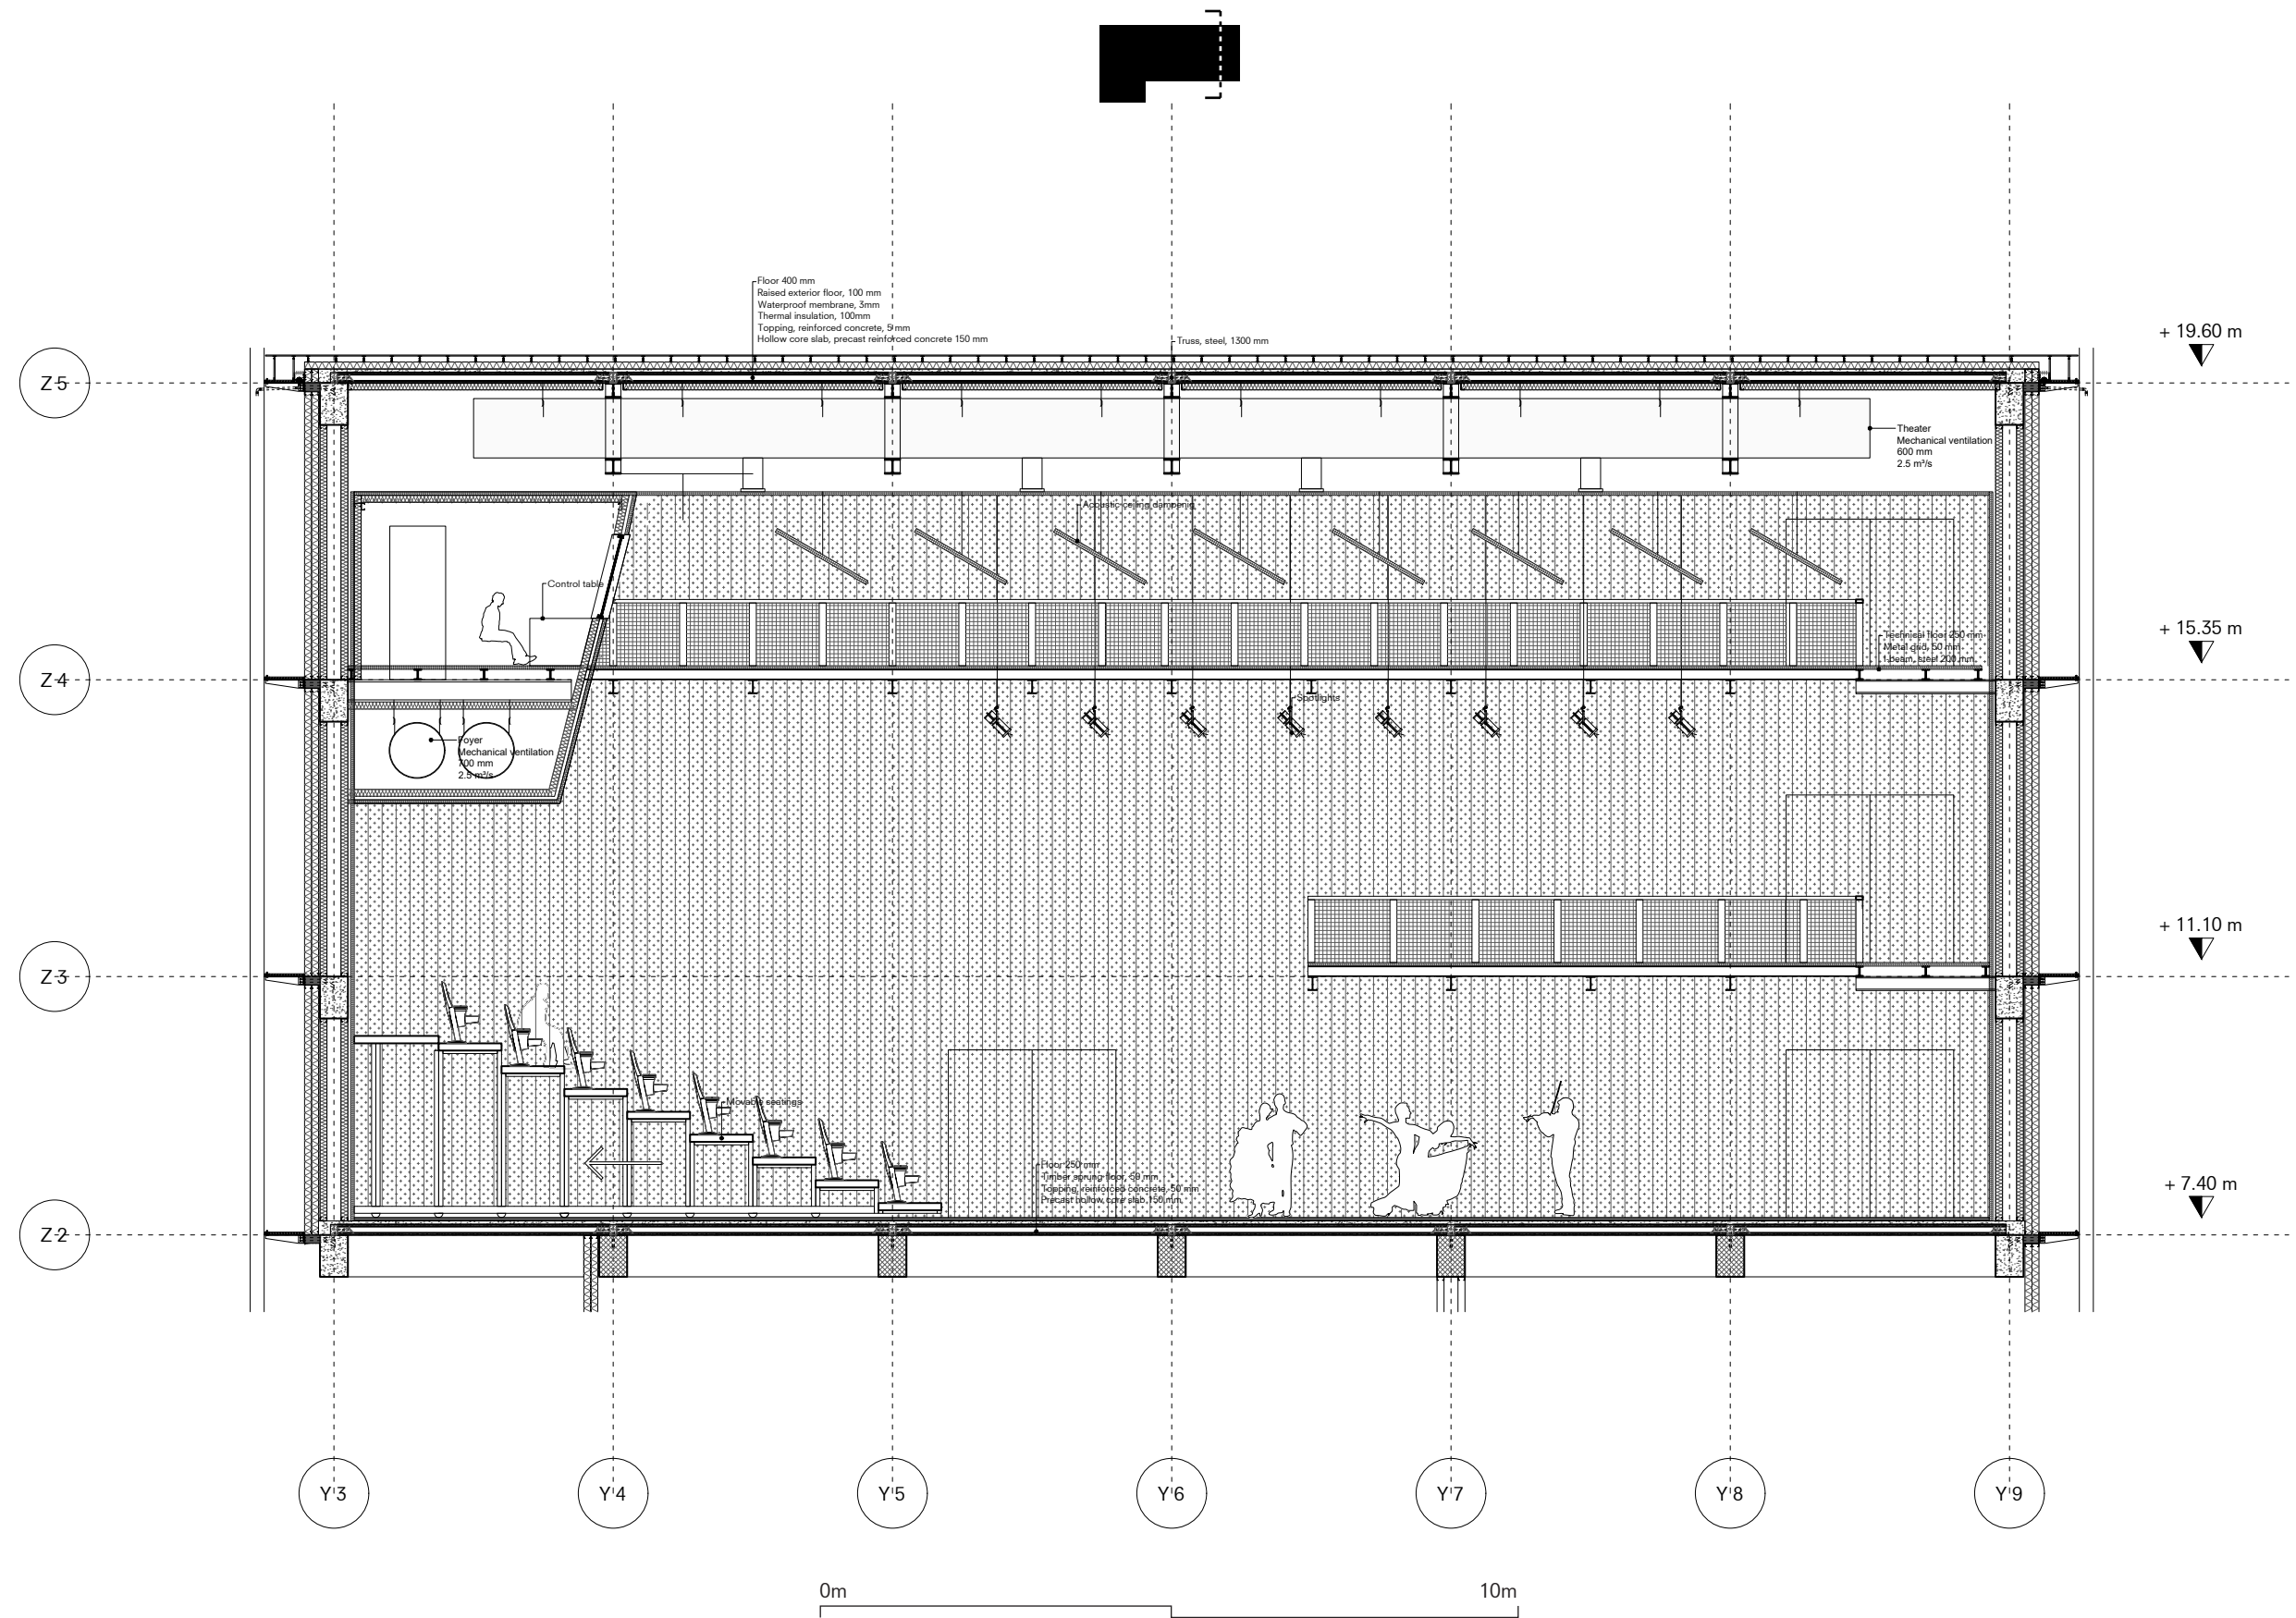


Interior fragment 1:50

FOYER

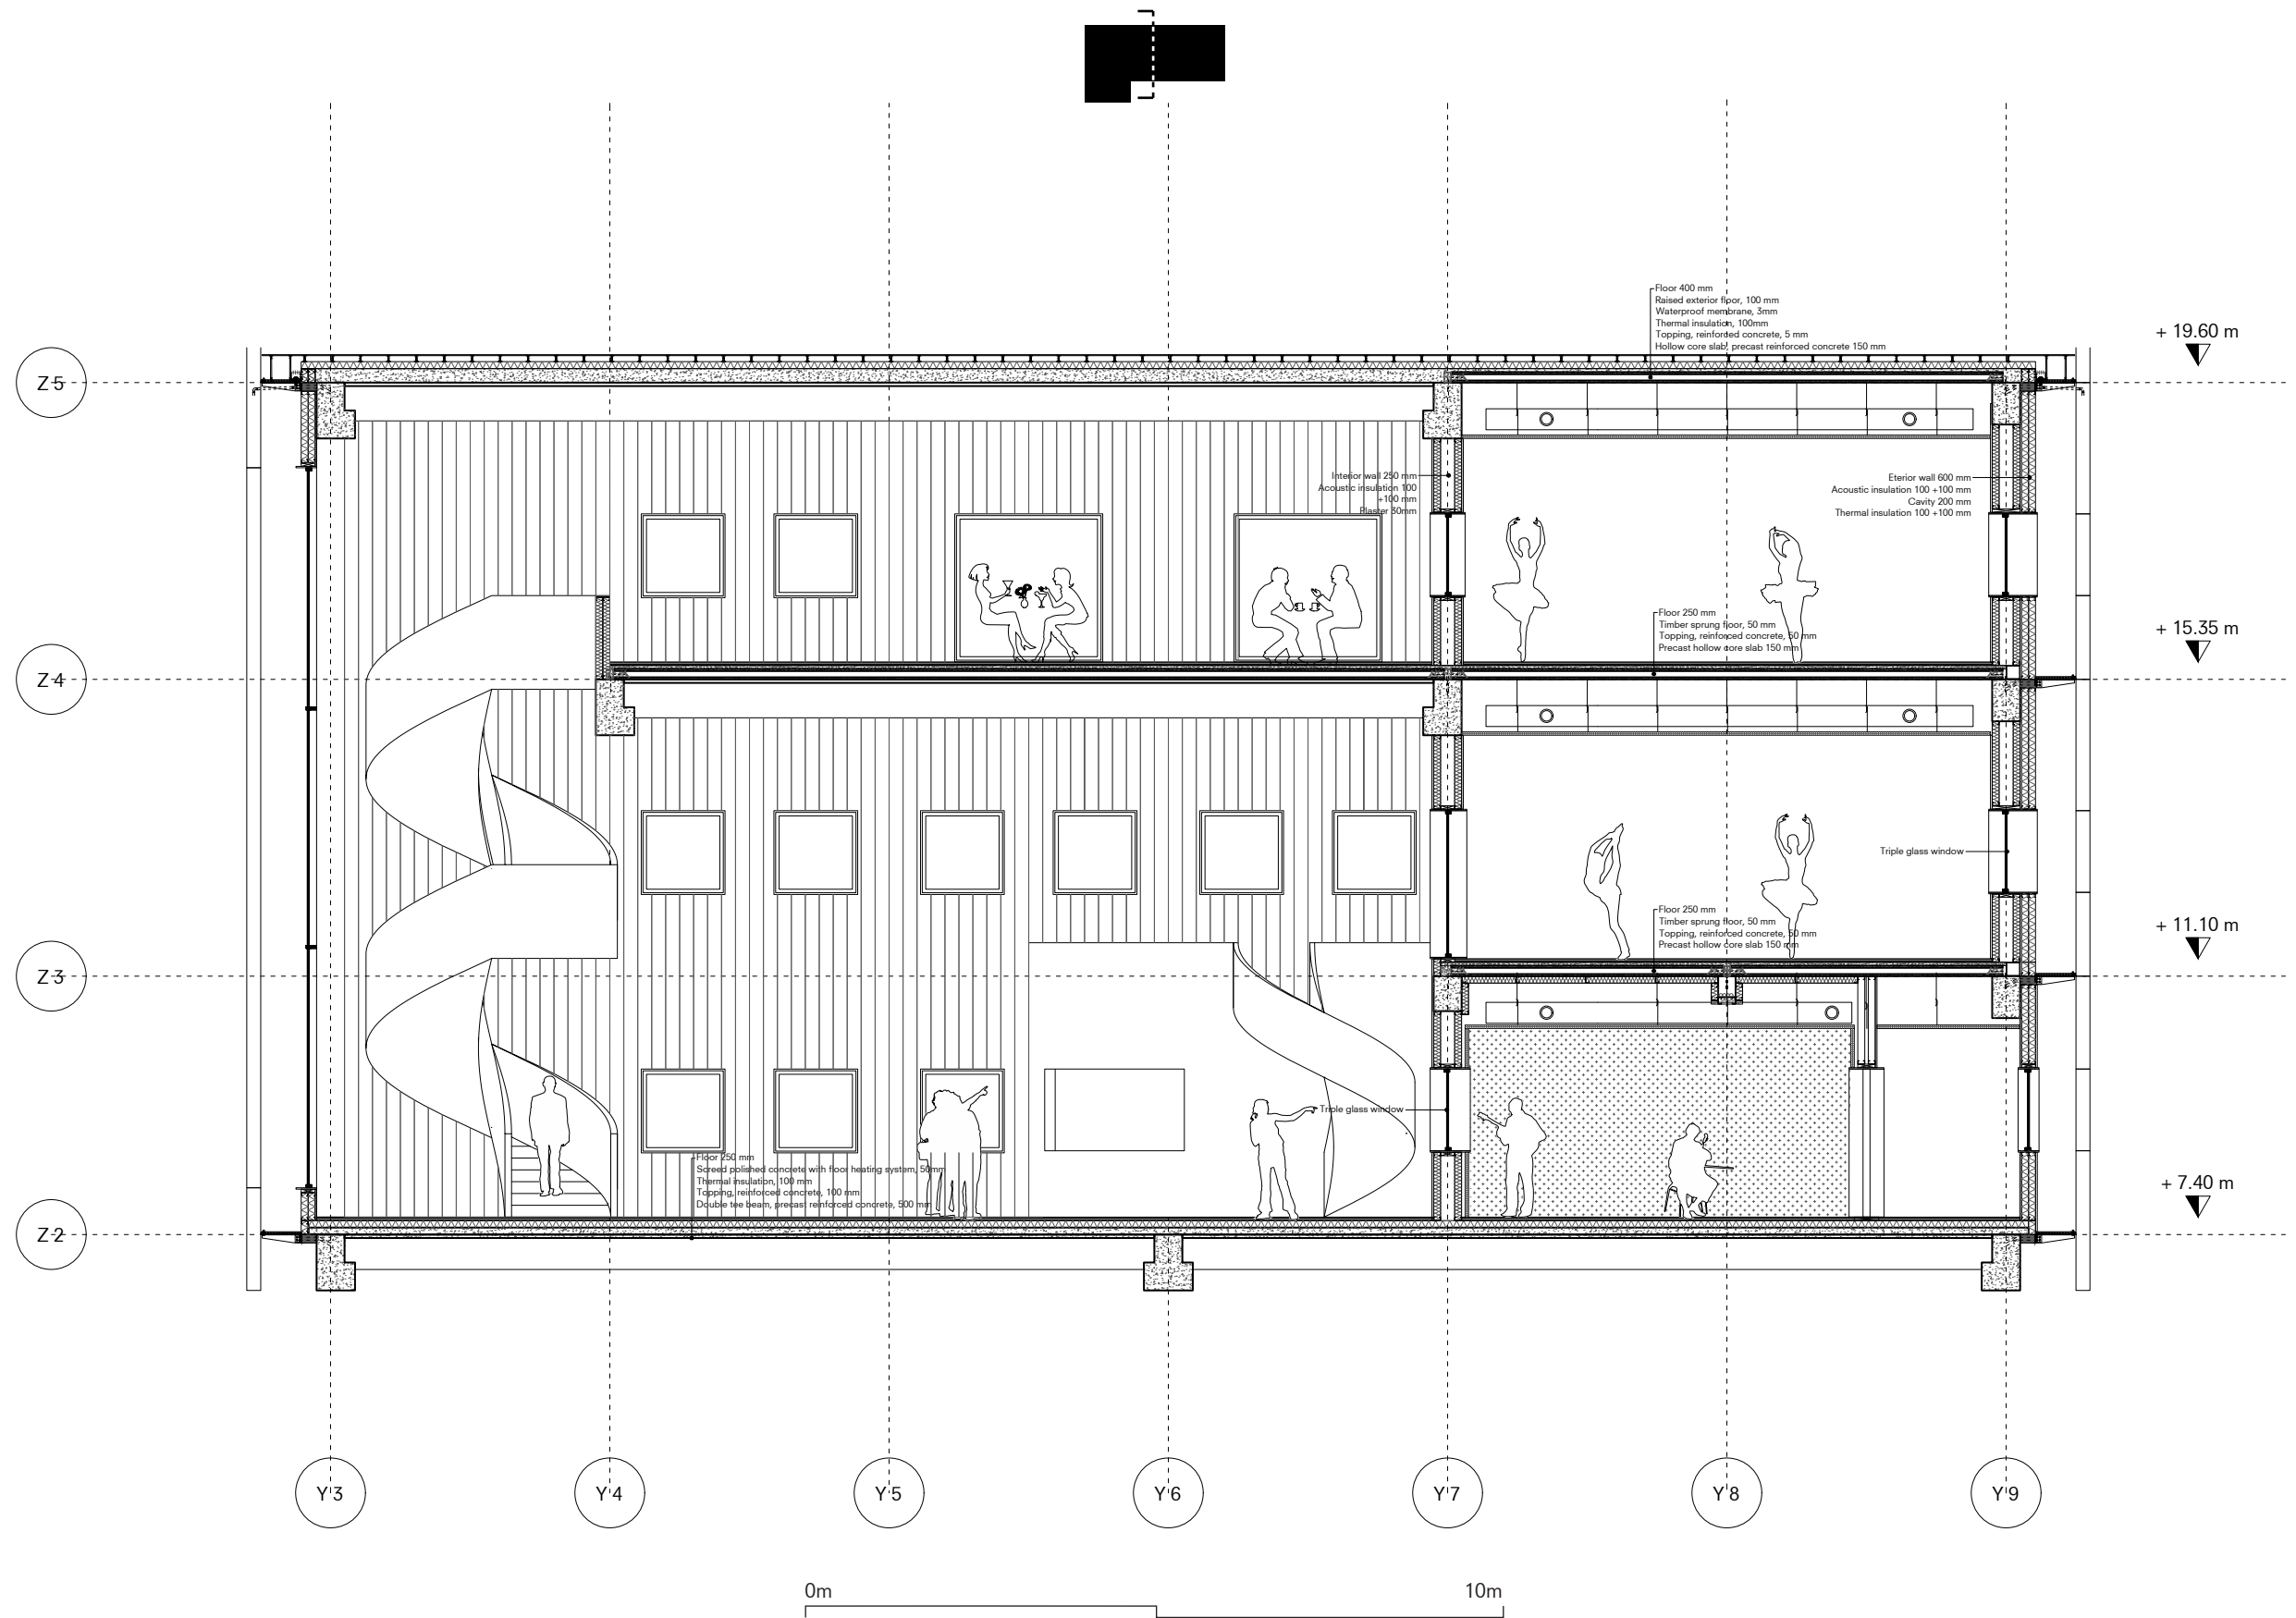


Interior fragment 1:50

MUSIC & DANCE

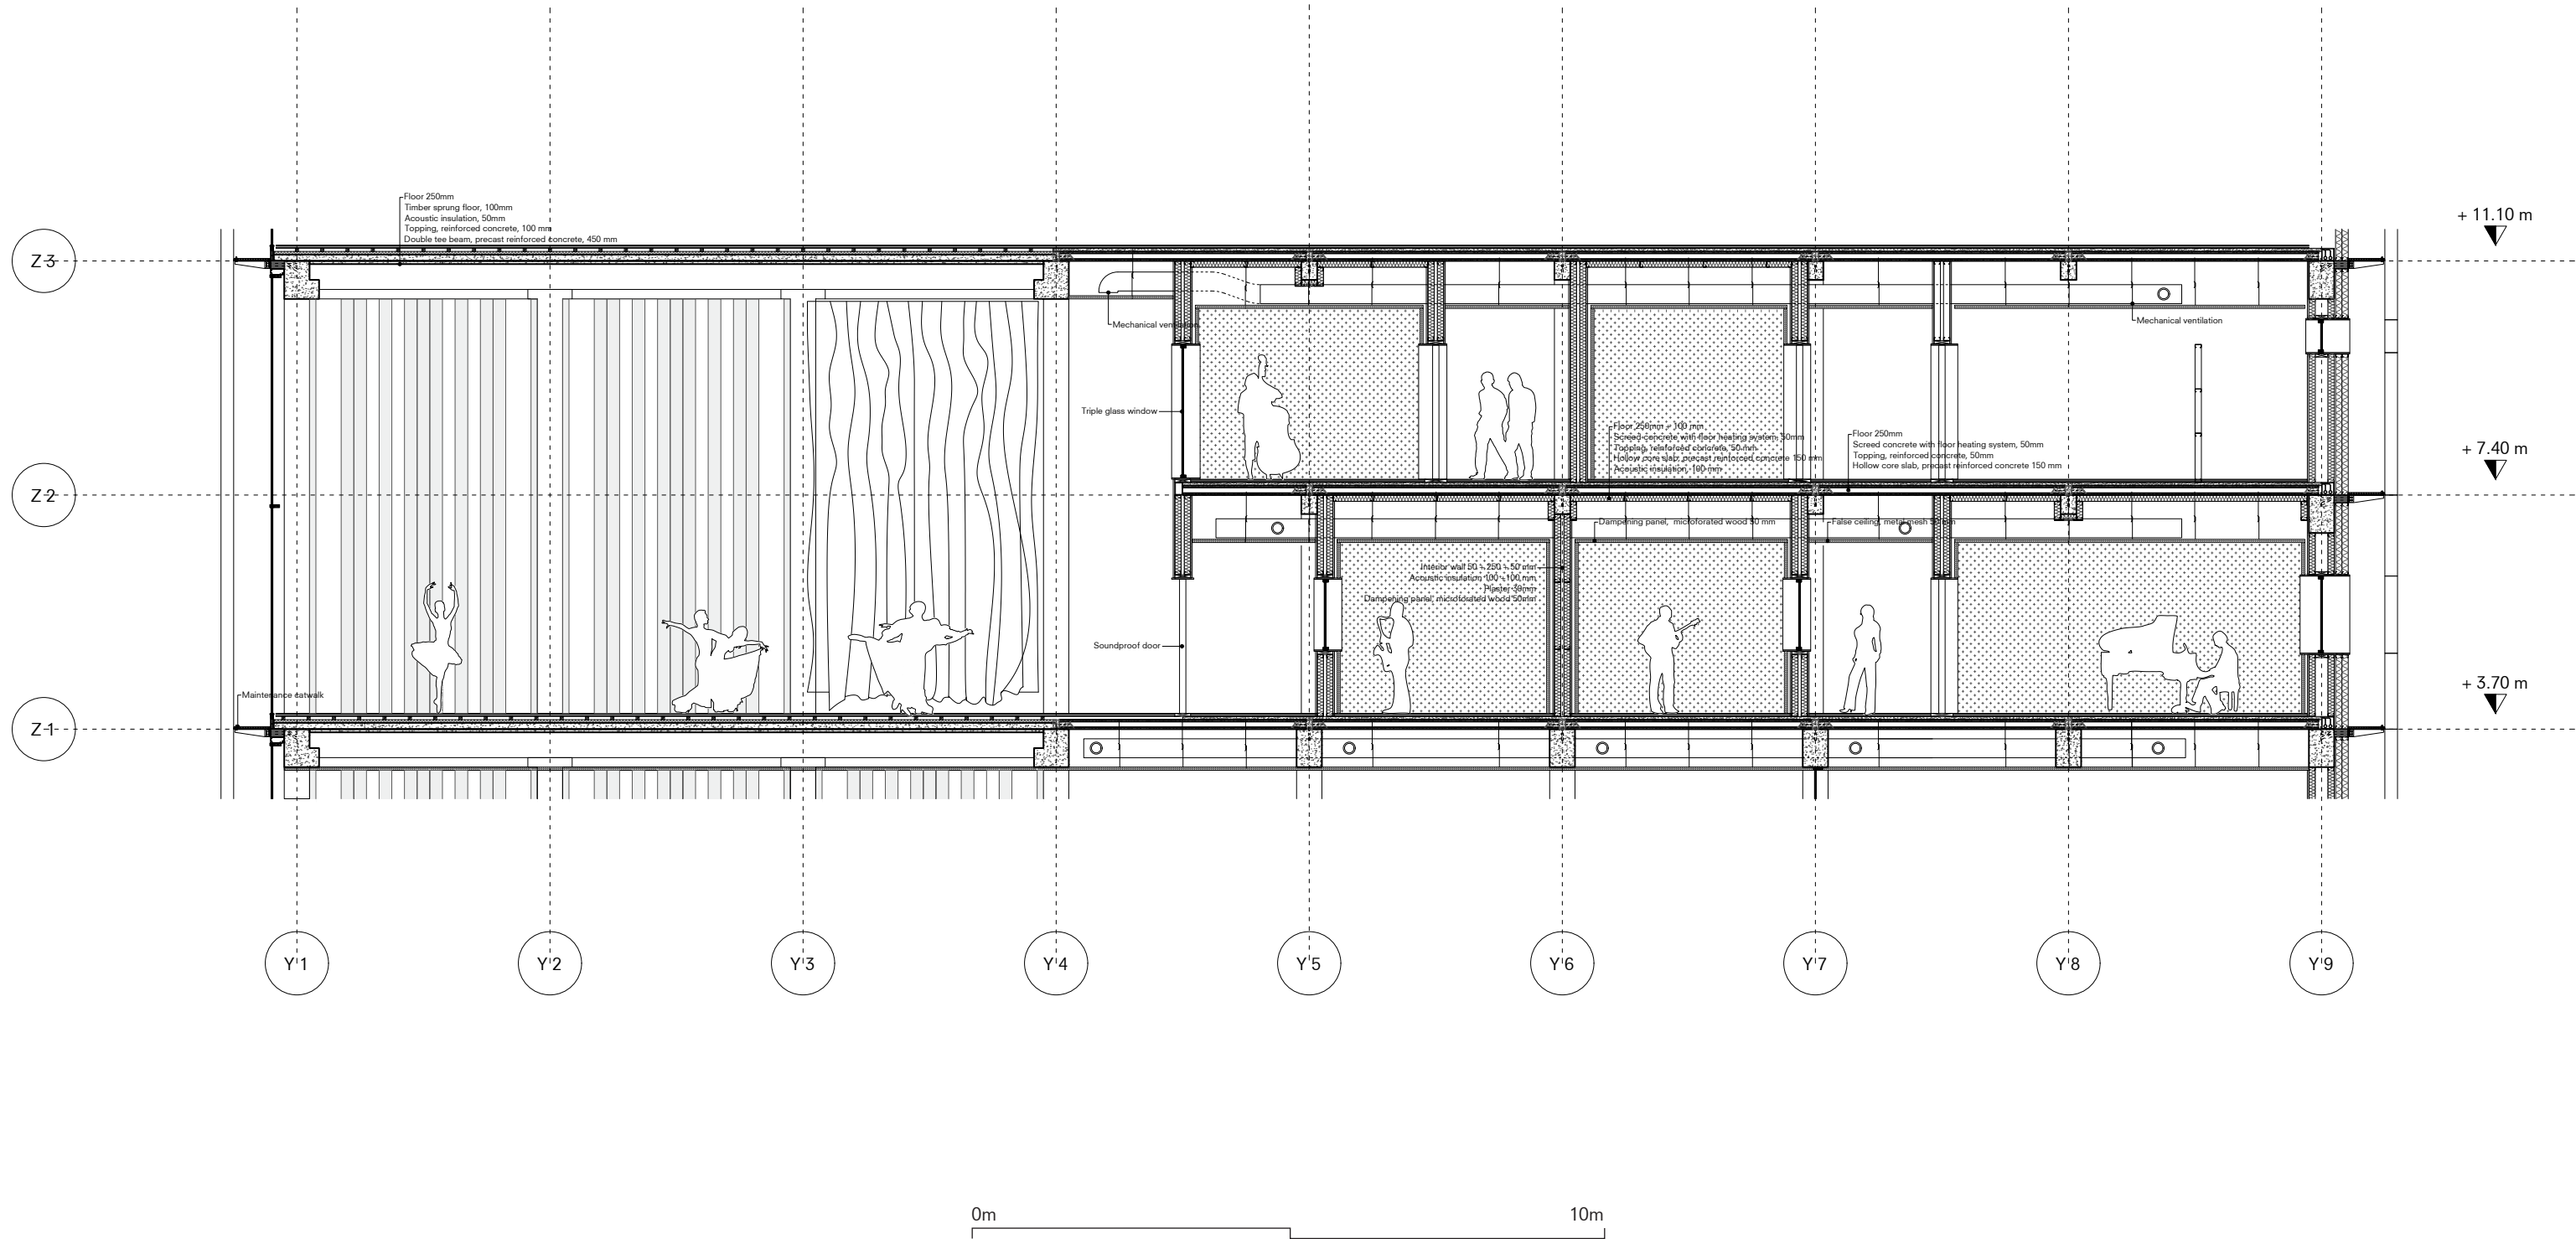


Interior fragment 1:50

MUSIC

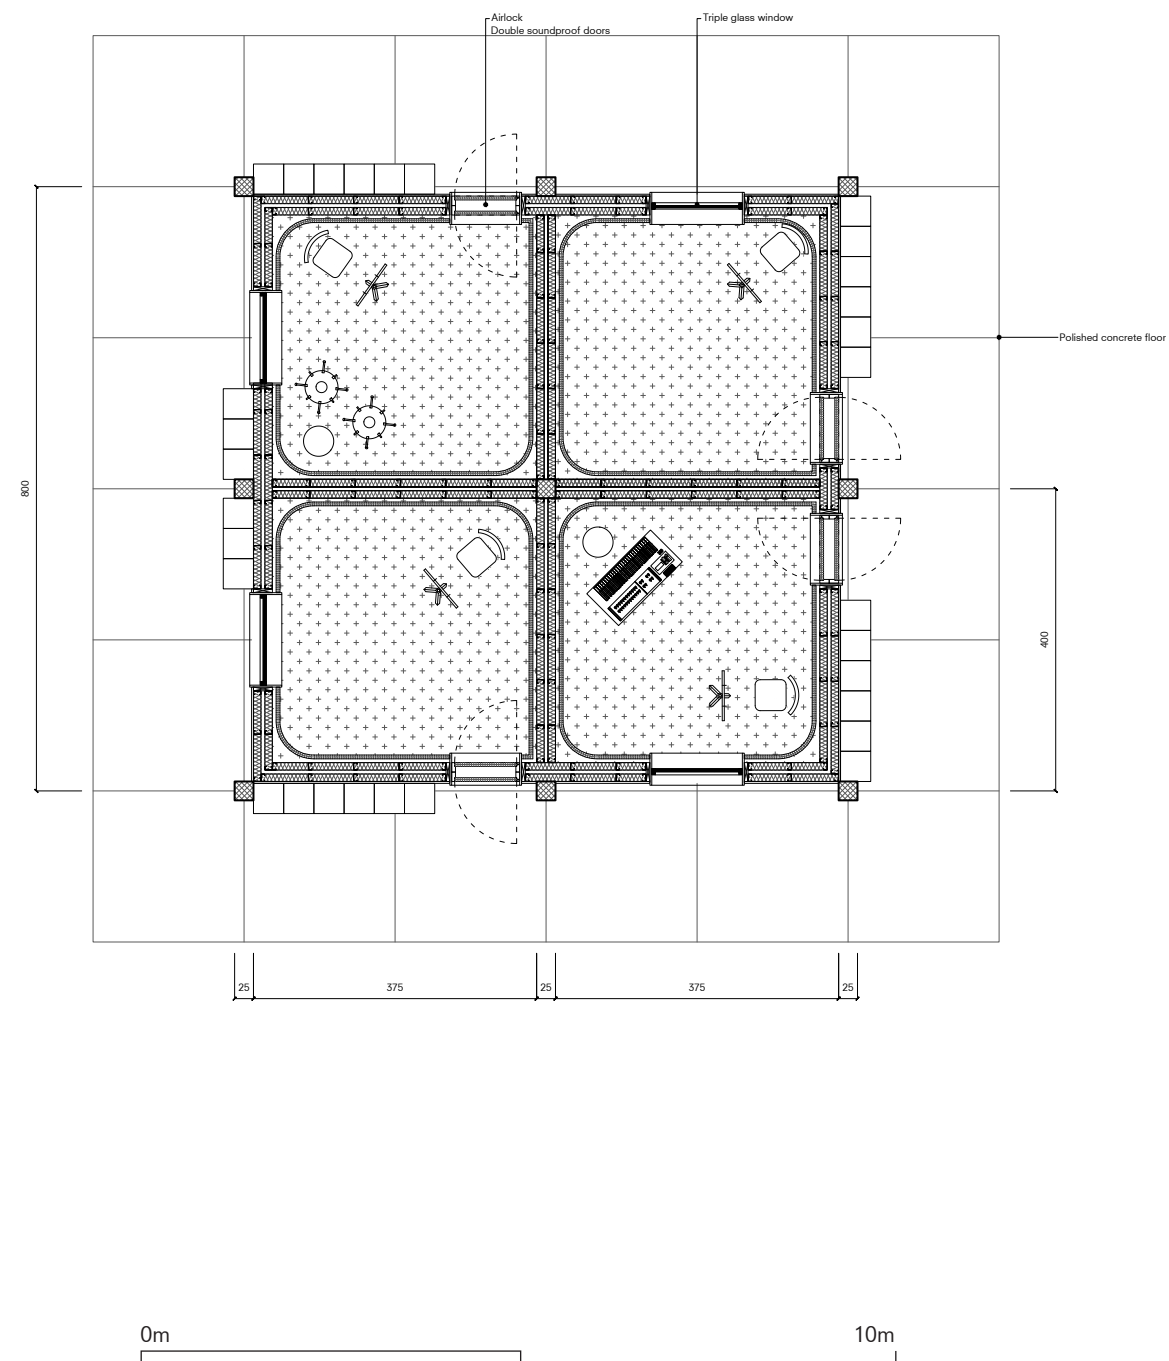


Interior fragment 1:50

DANCE

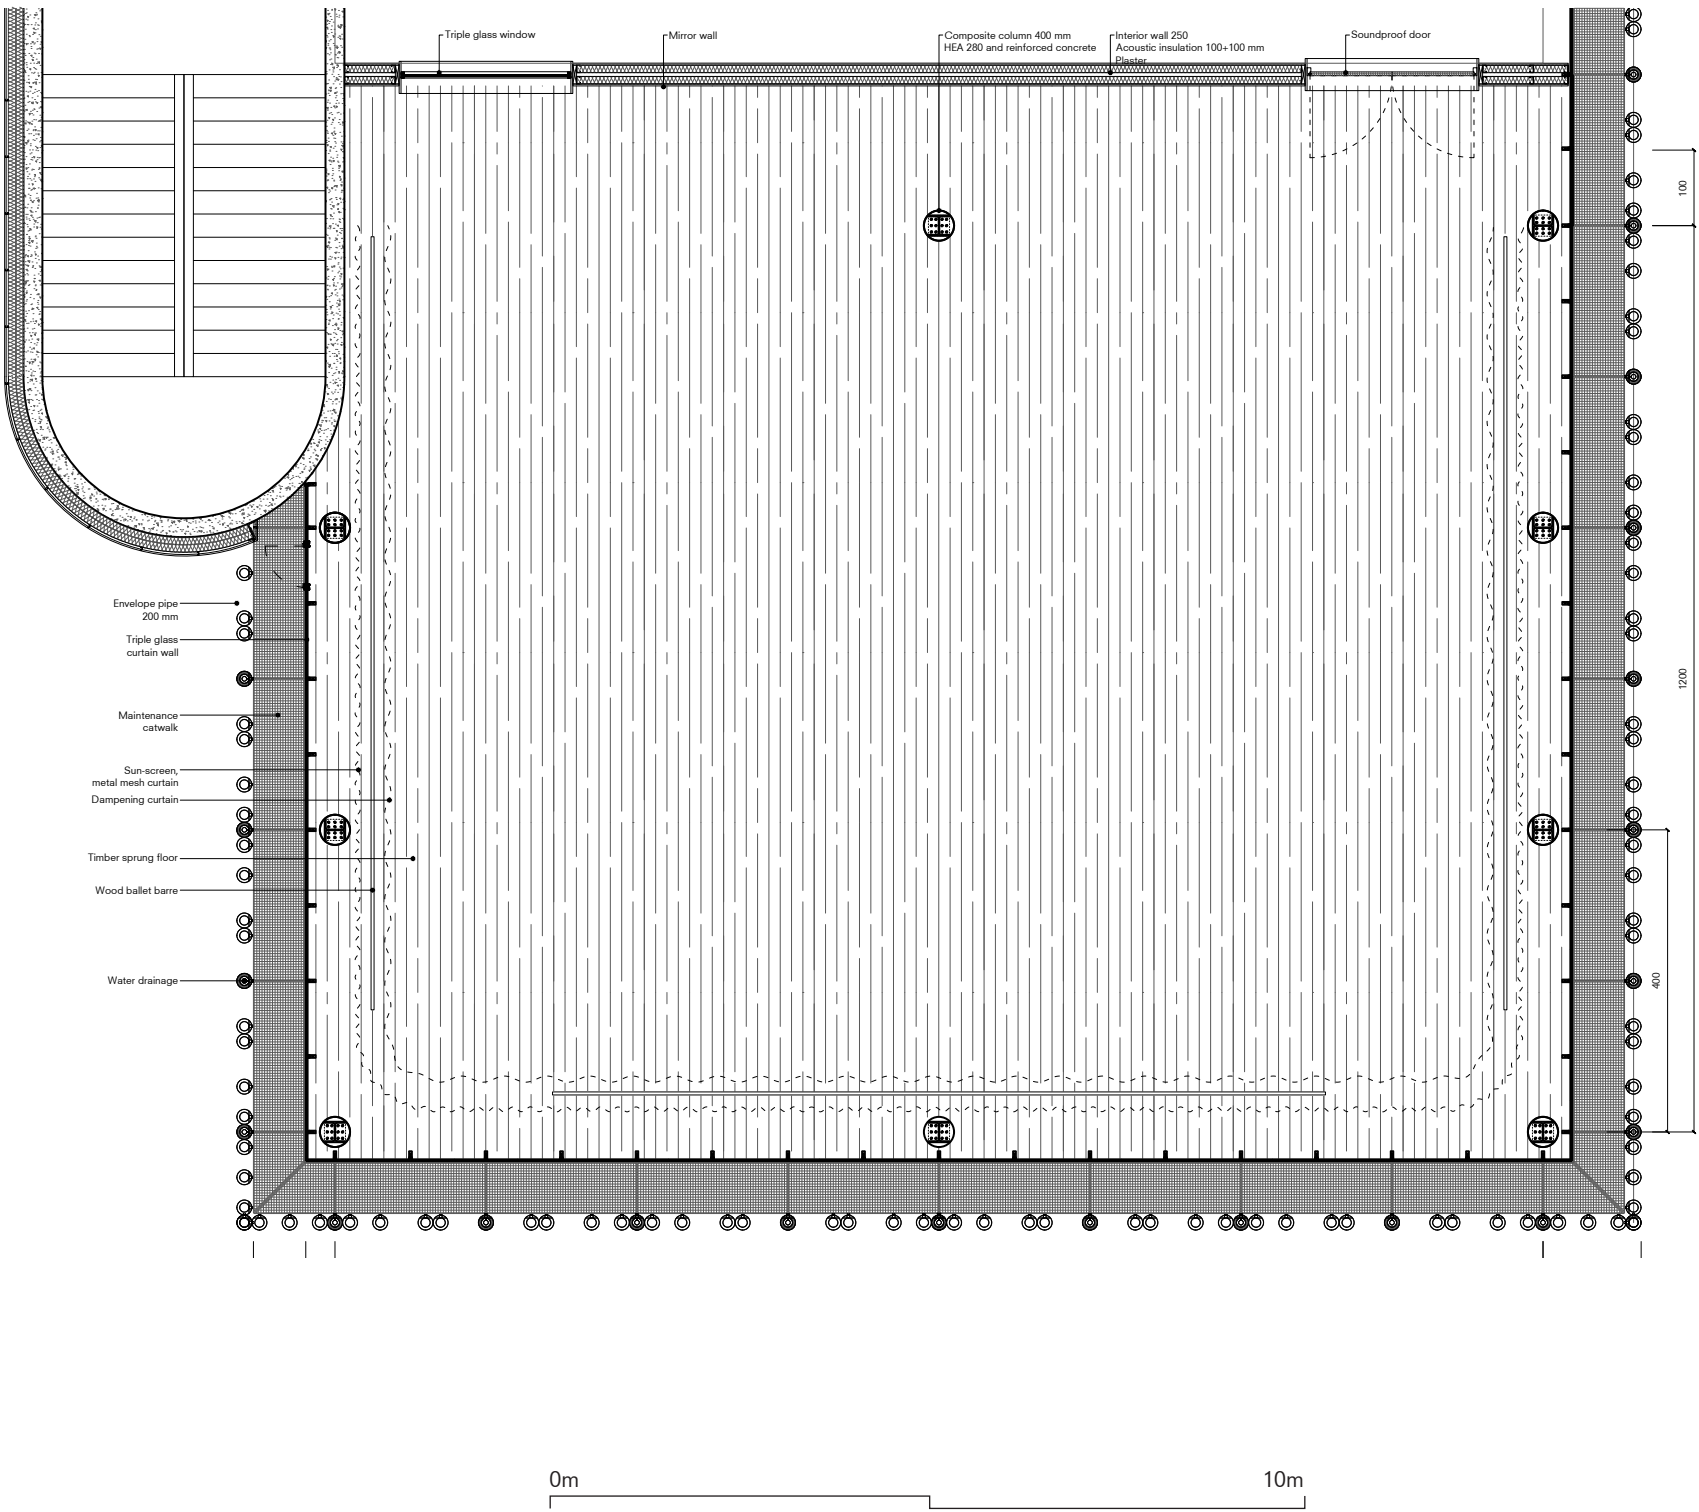


Exterior fragment 1:50

OPEN STAGE

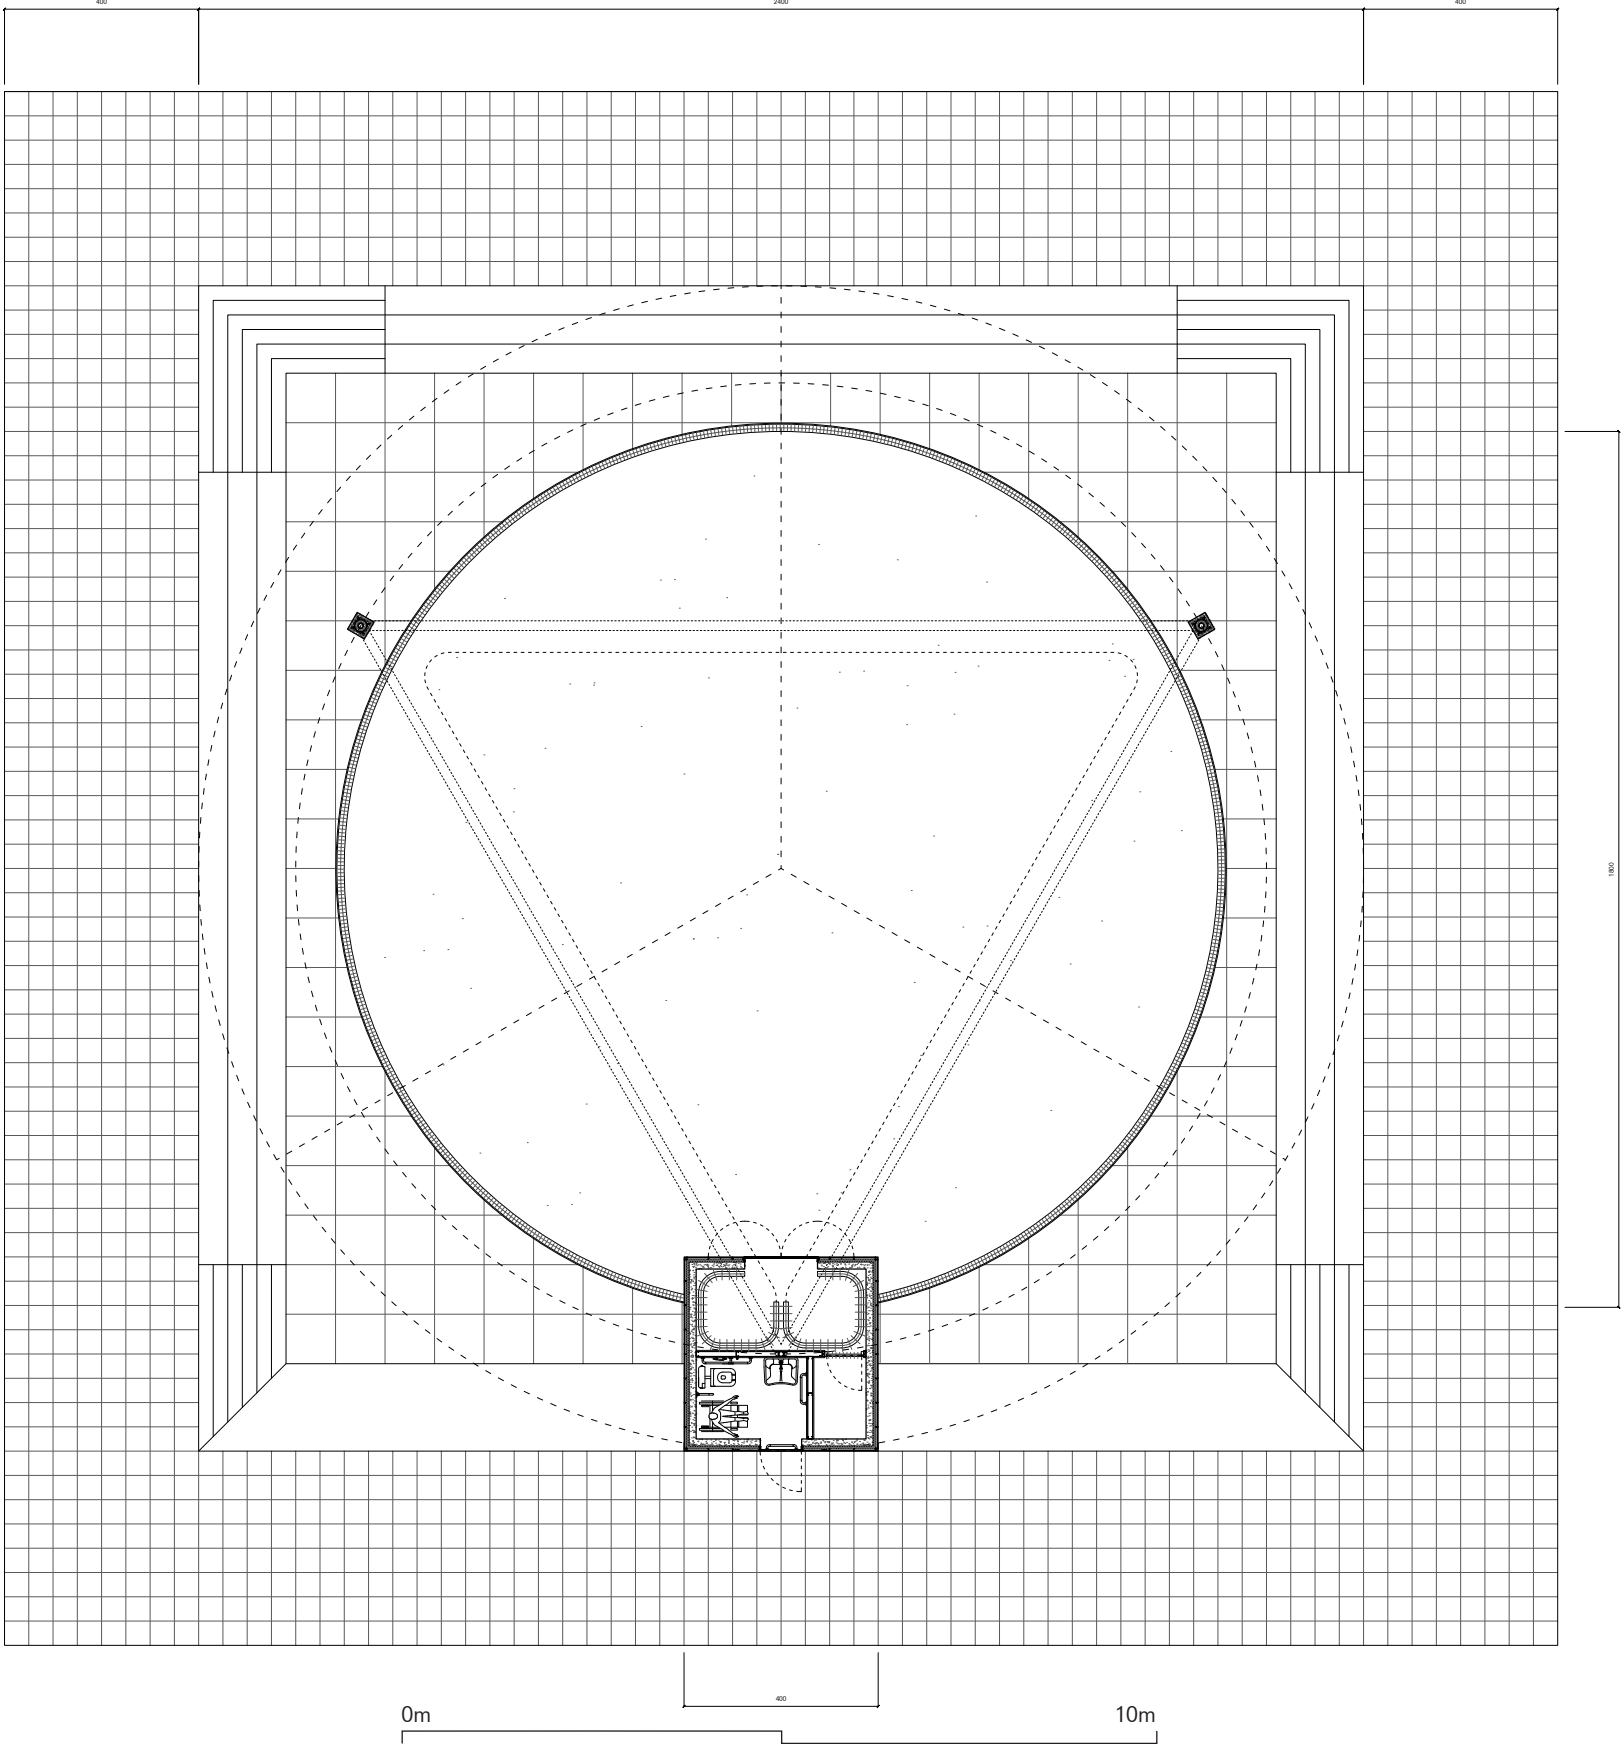

Exterior fragment 1:50


OPEN STAGE

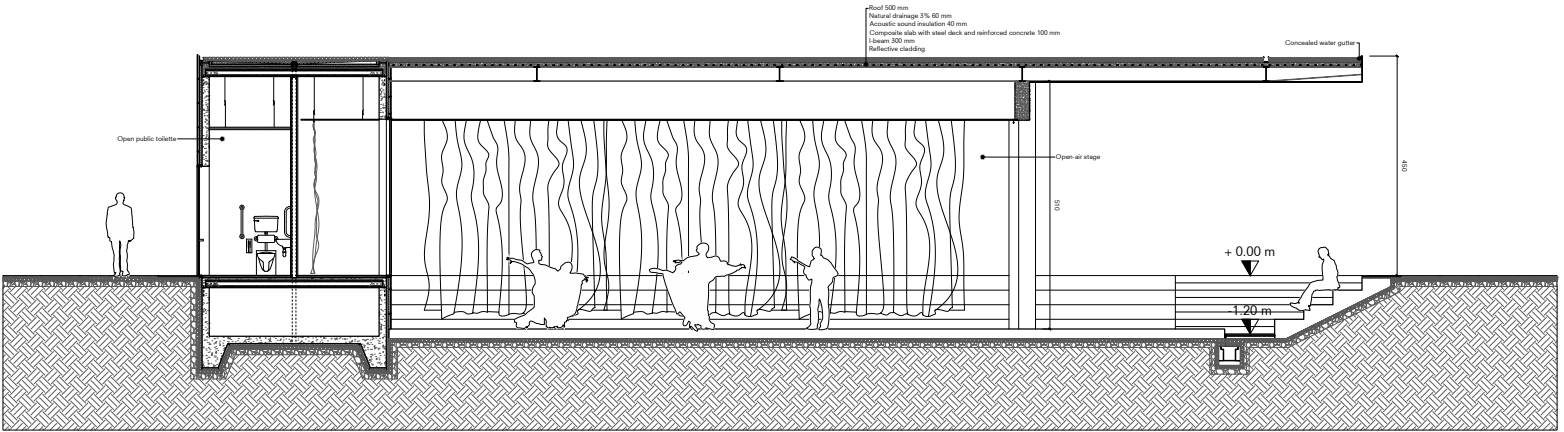

0m 10m

Detail 1:10


OPEN STAGE

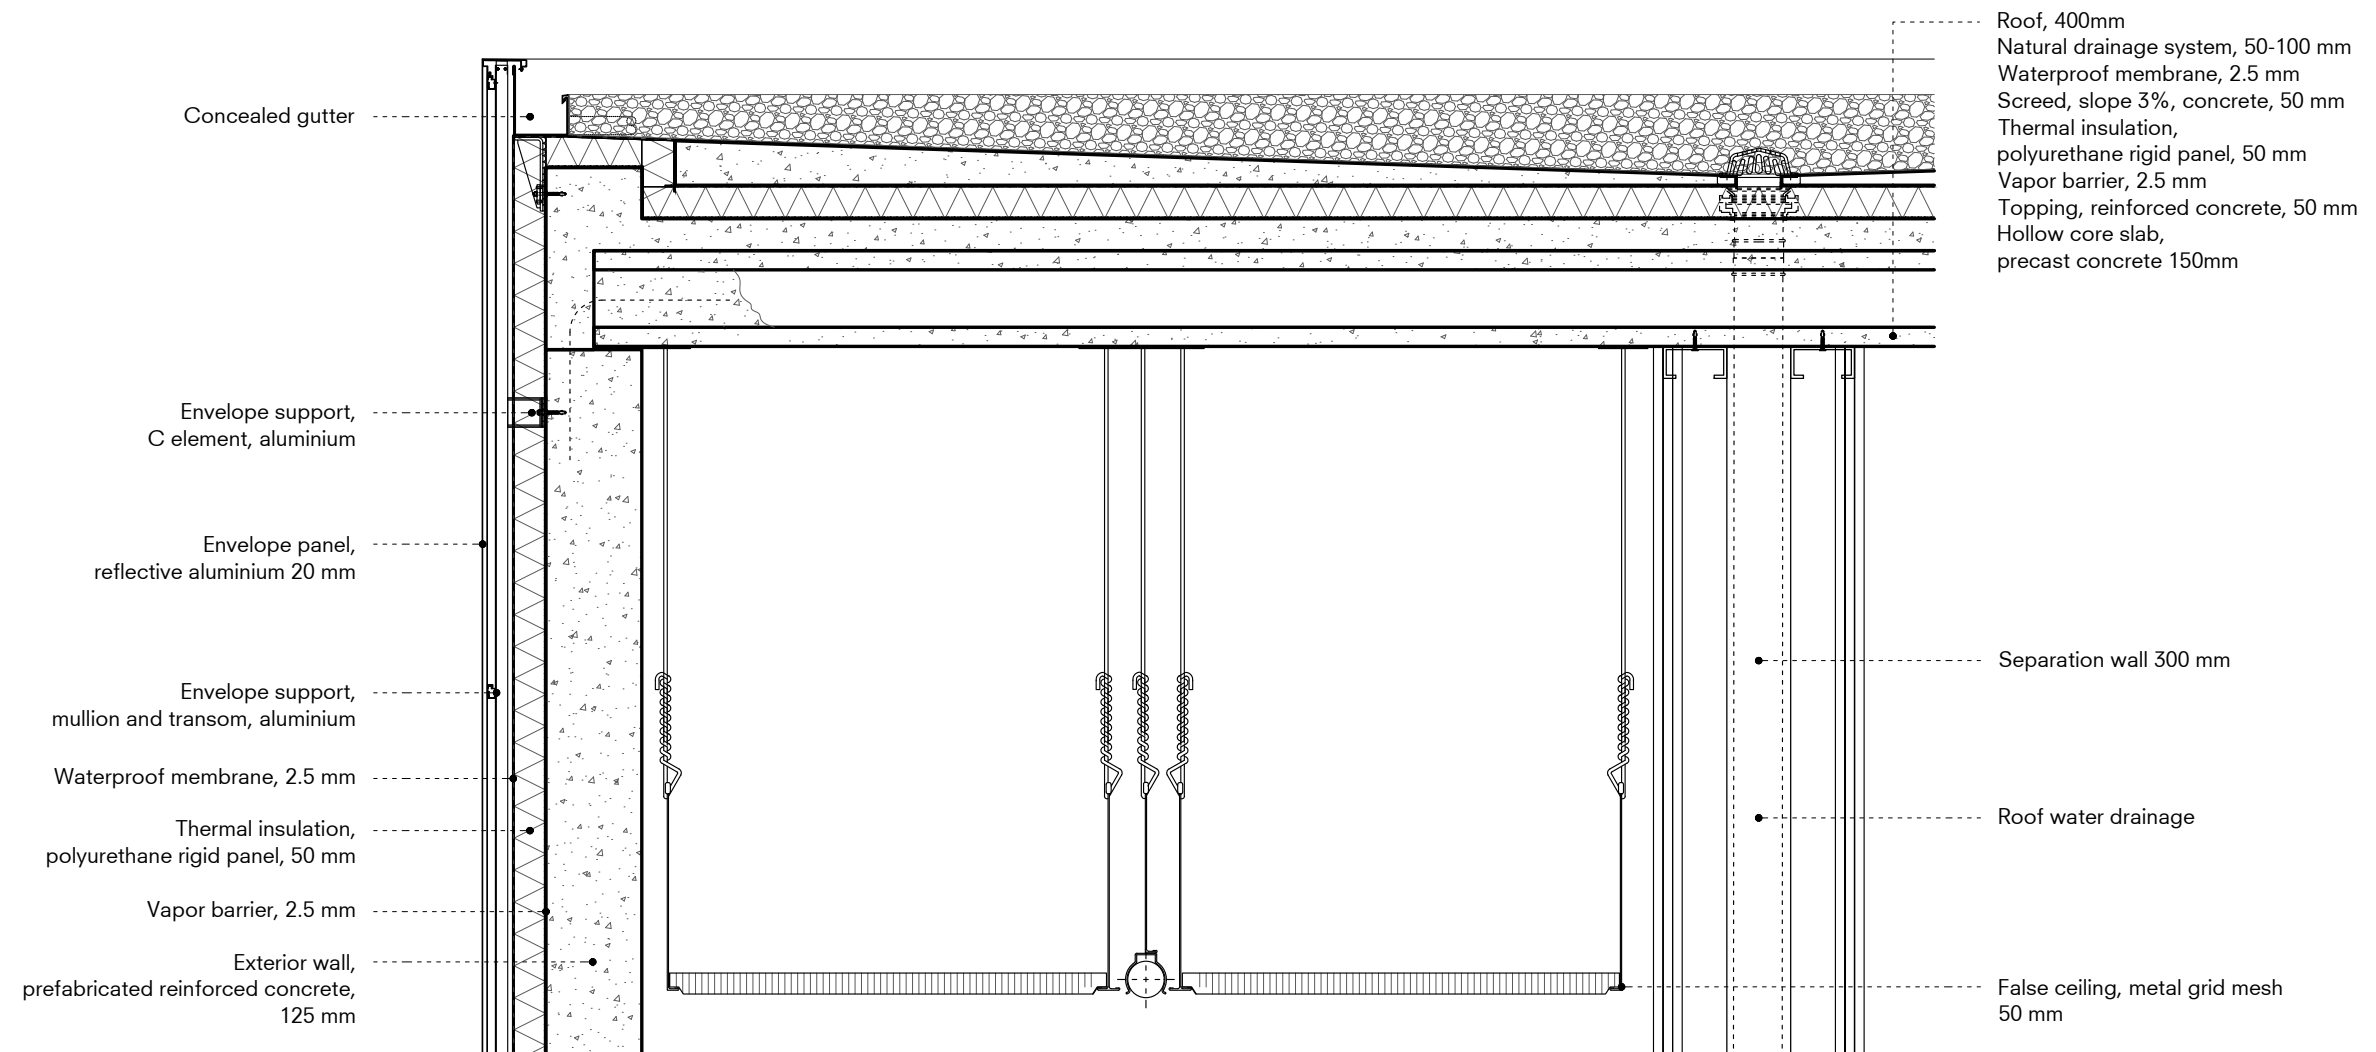


ENVELOPE MUSIC & DANCE



ENVELOPE MUSIC & DANCE

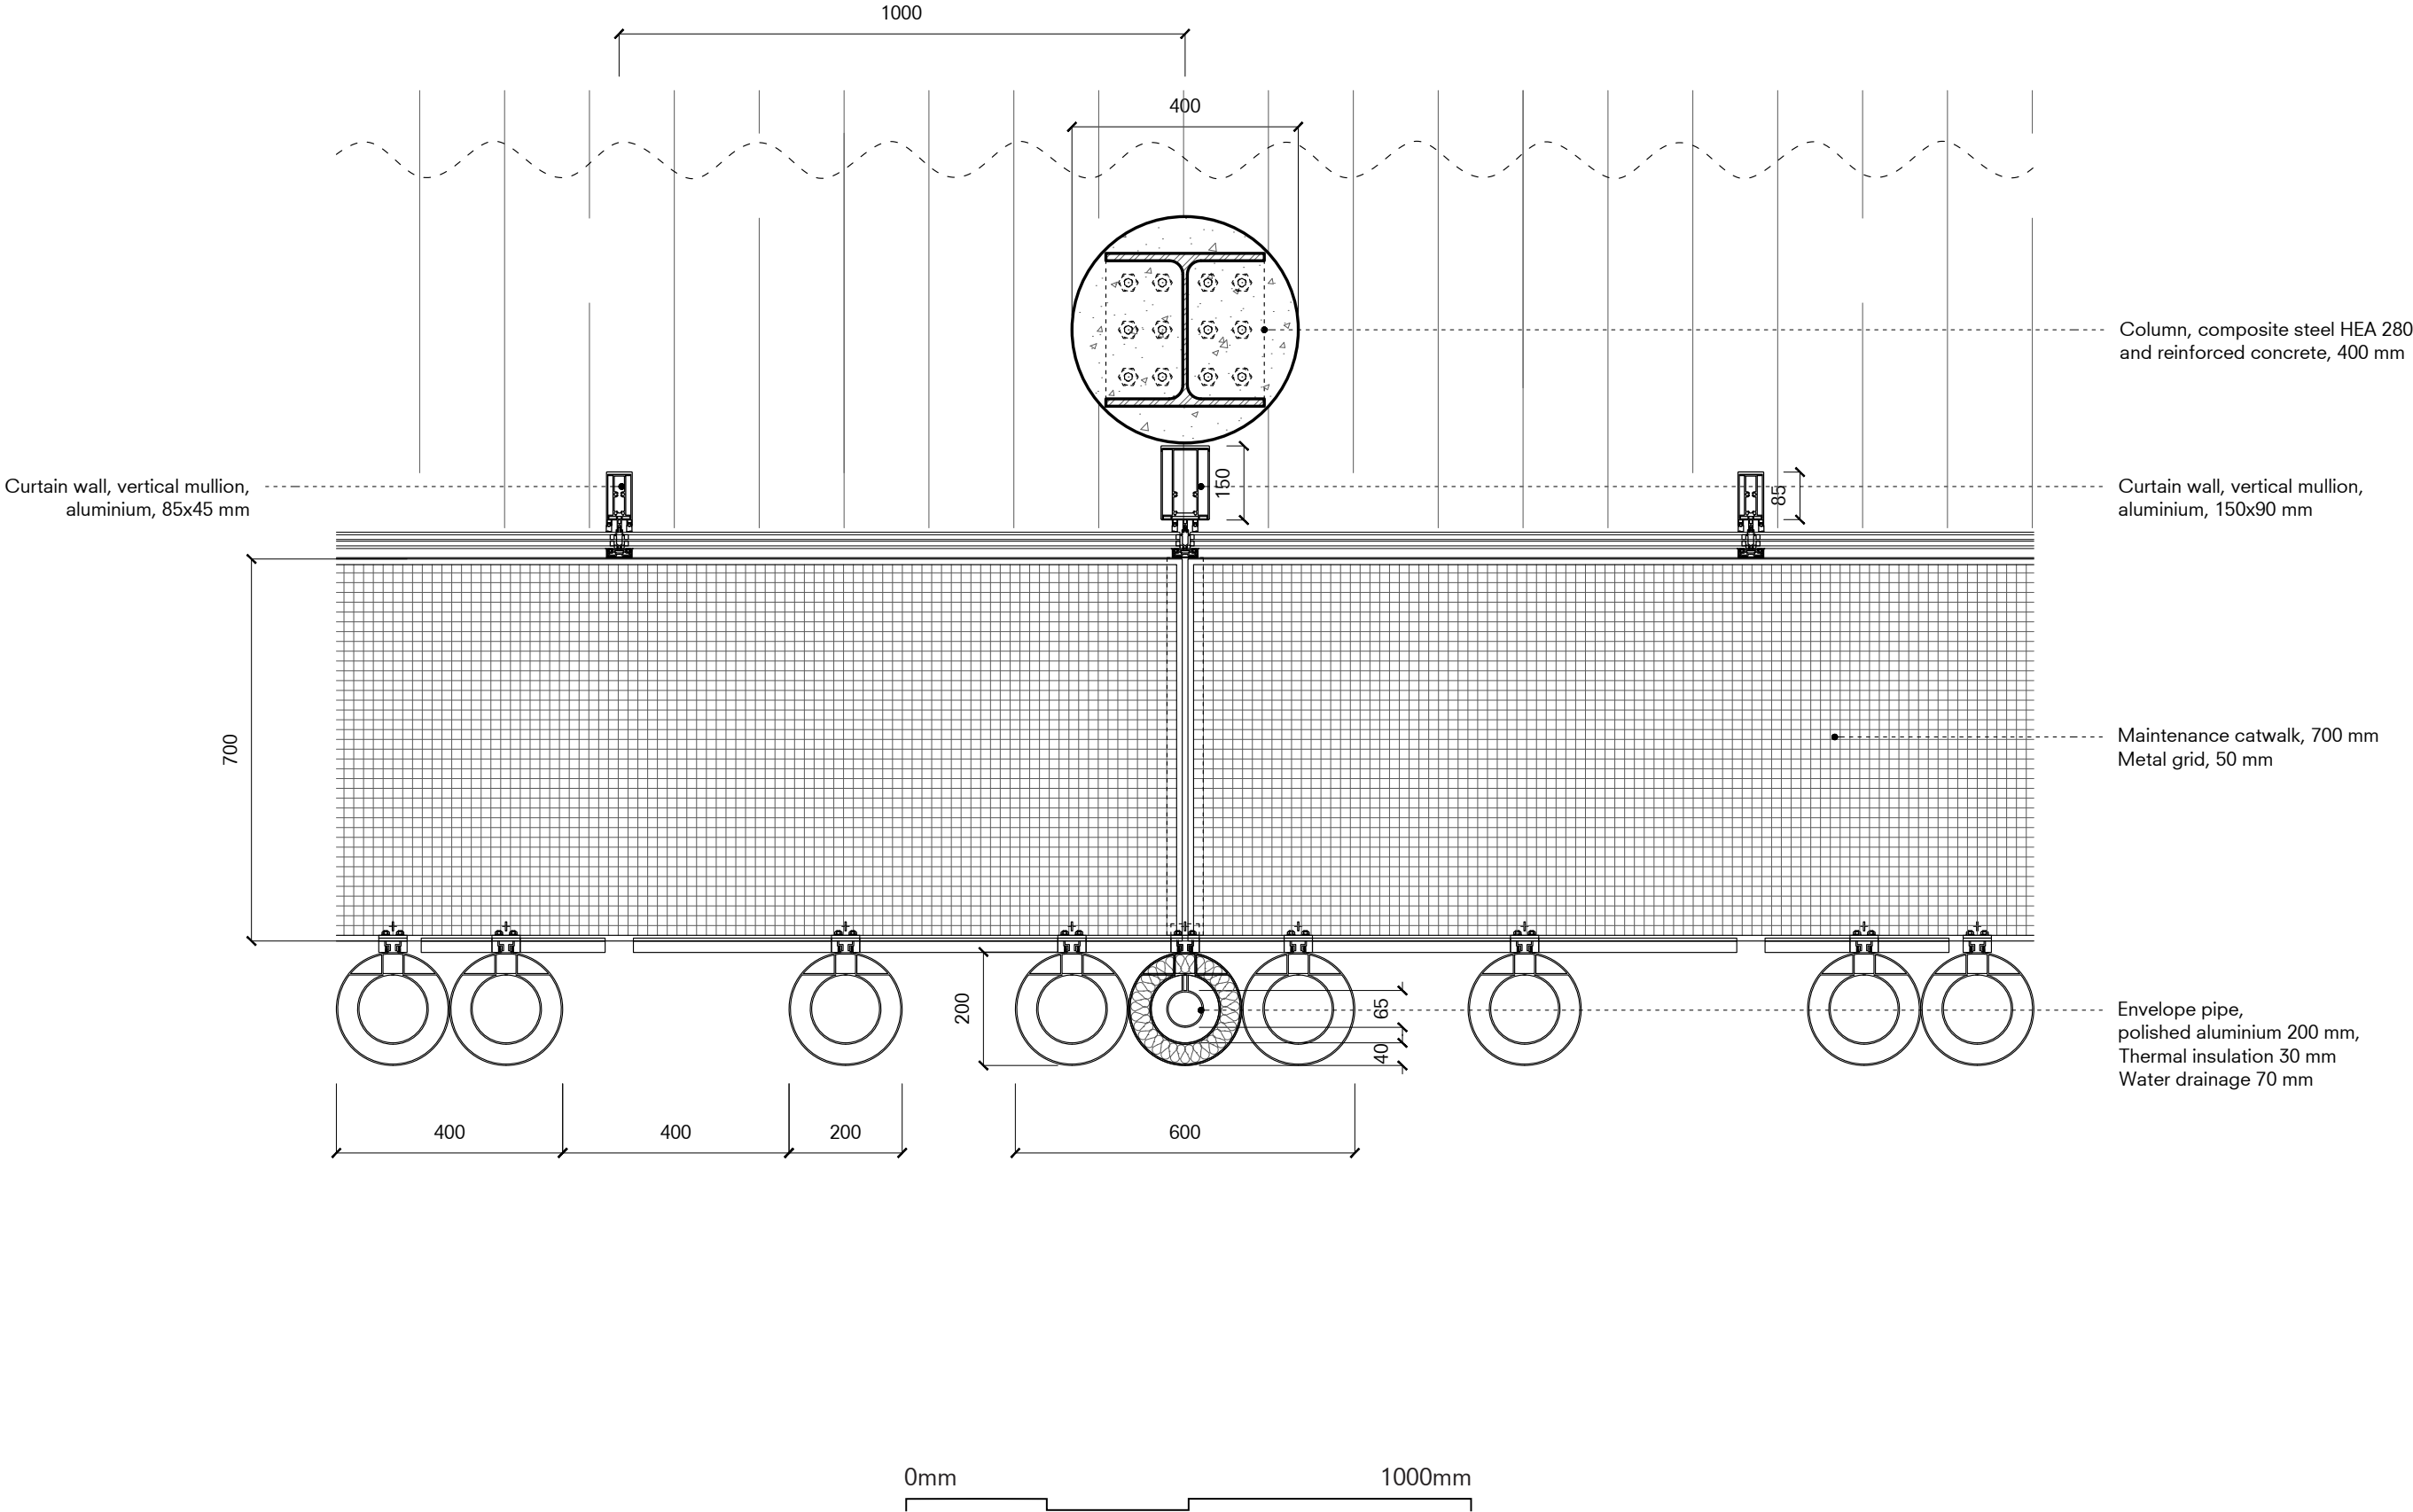

ENVELOPE MUSIC & DANCE

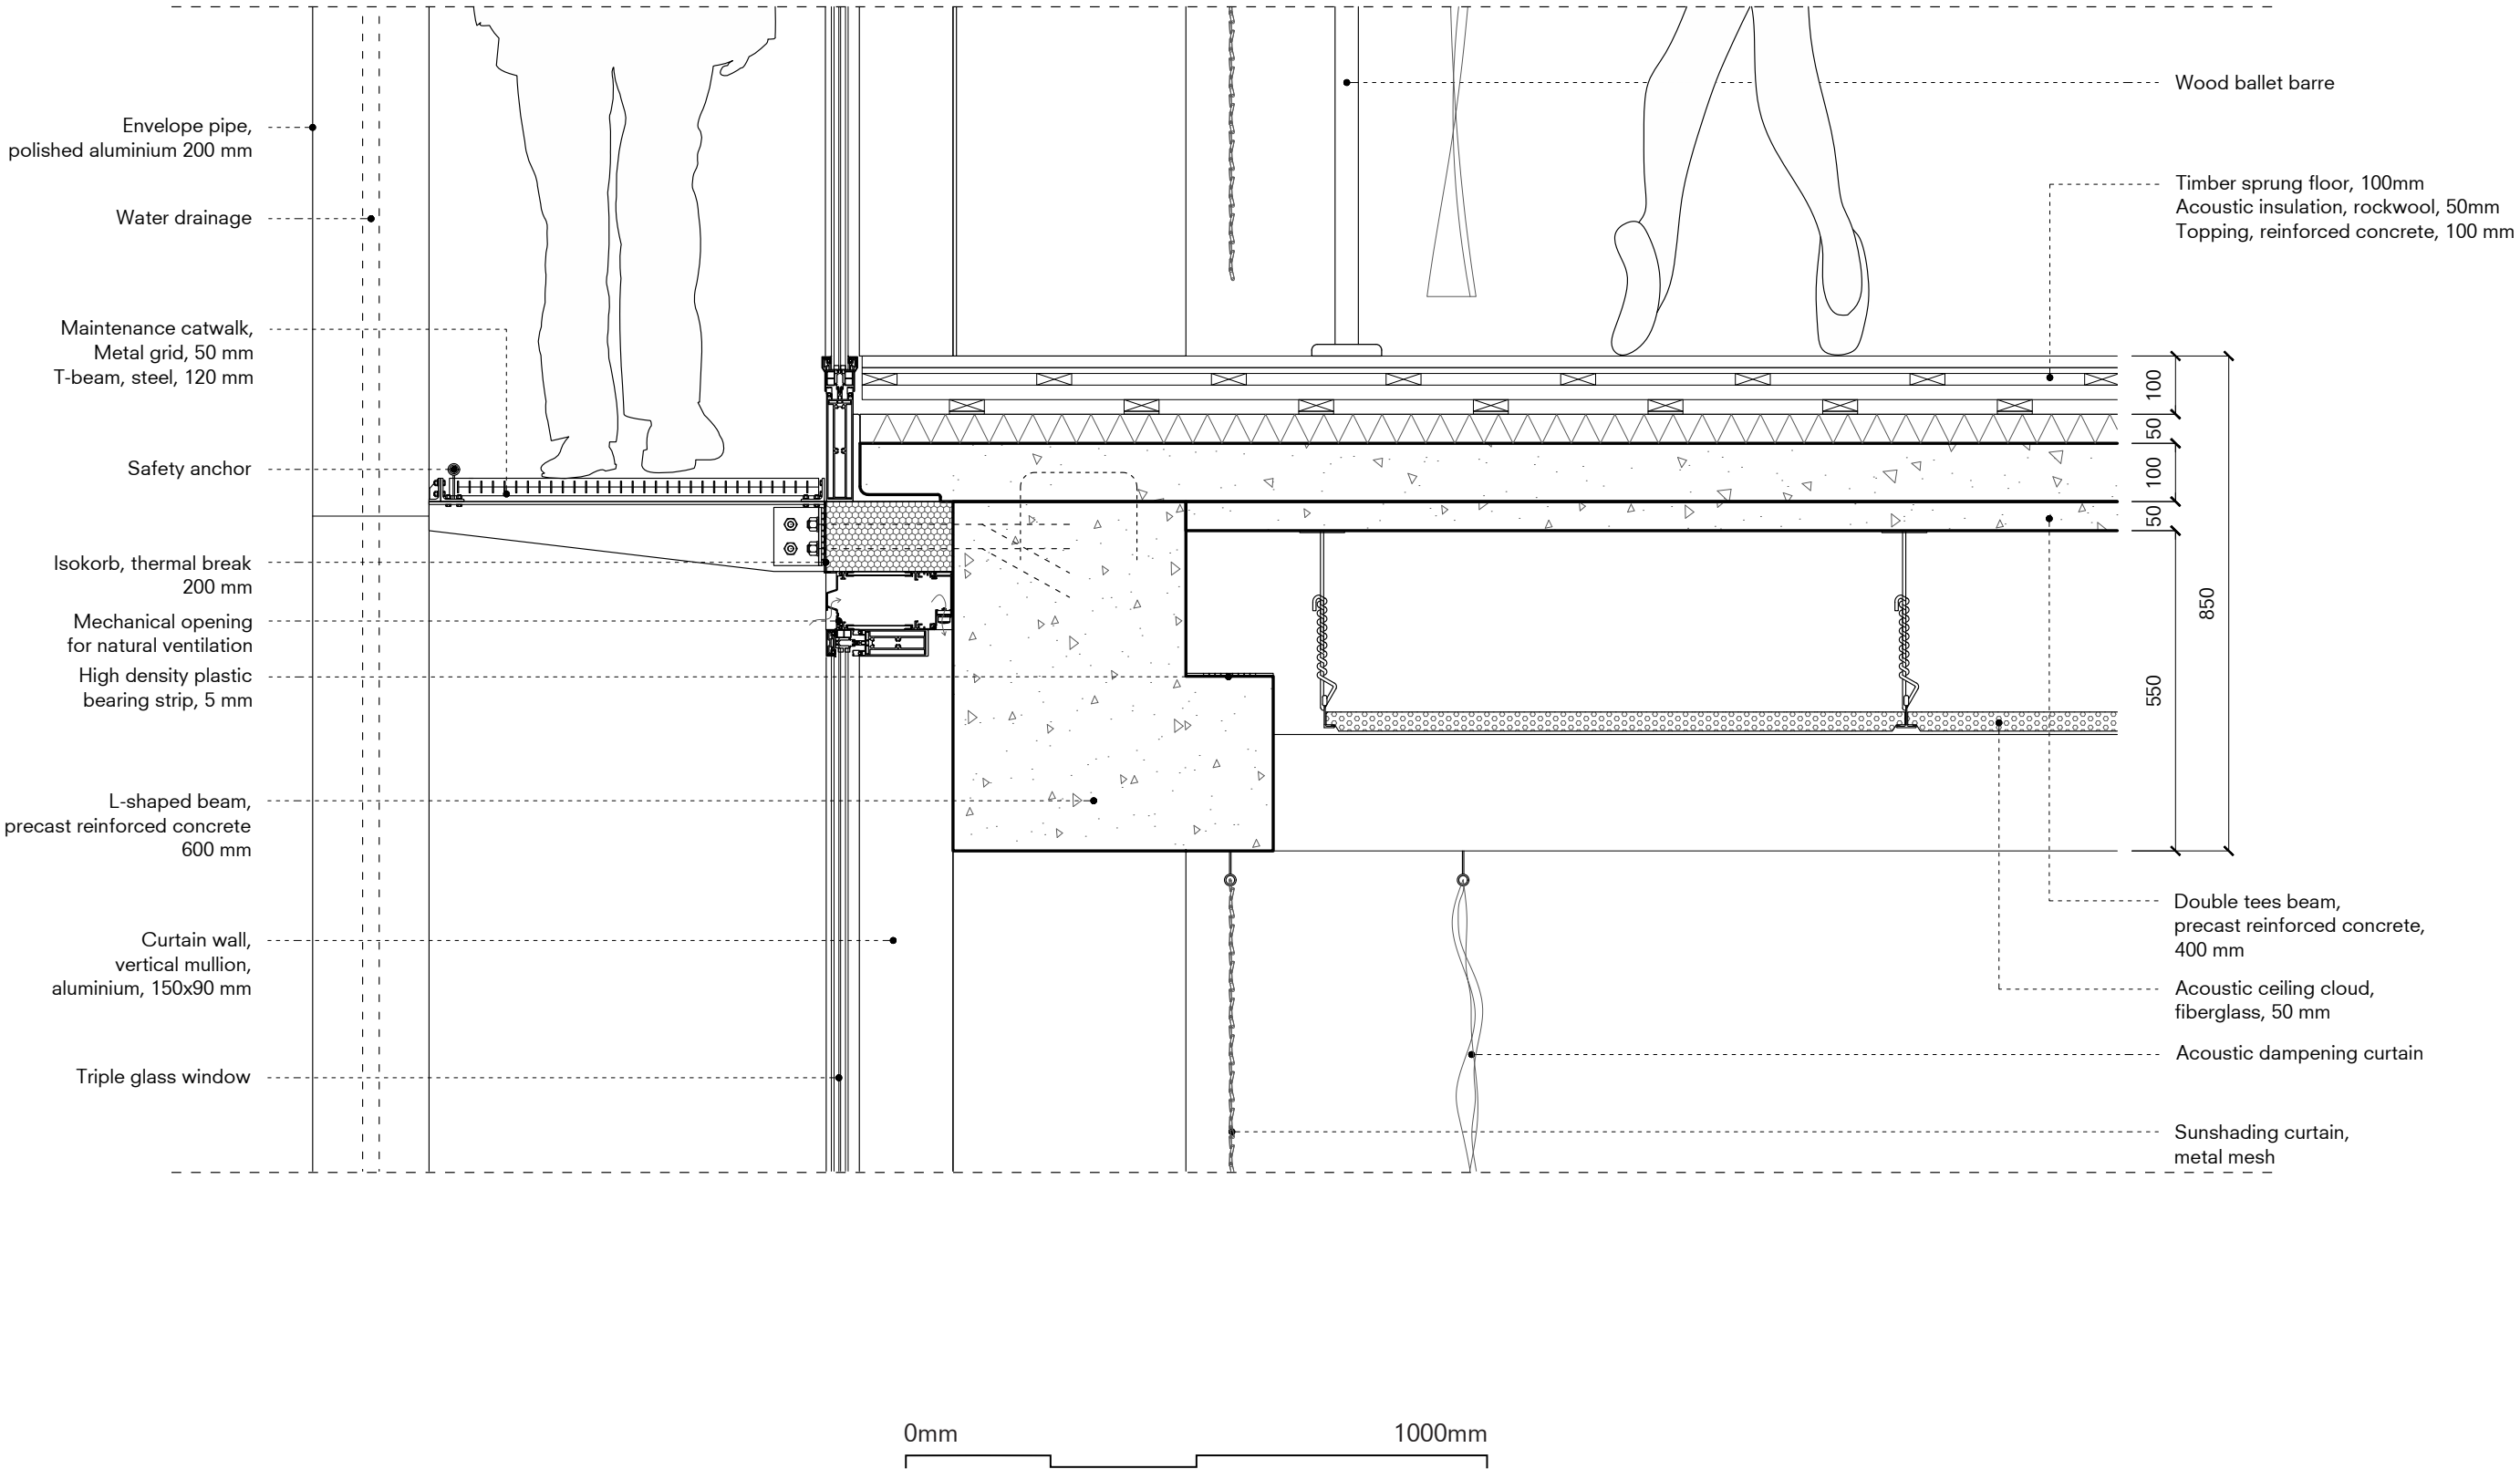

THANK YOU.

