





P5 Presentation Poster
Jasper Holtus

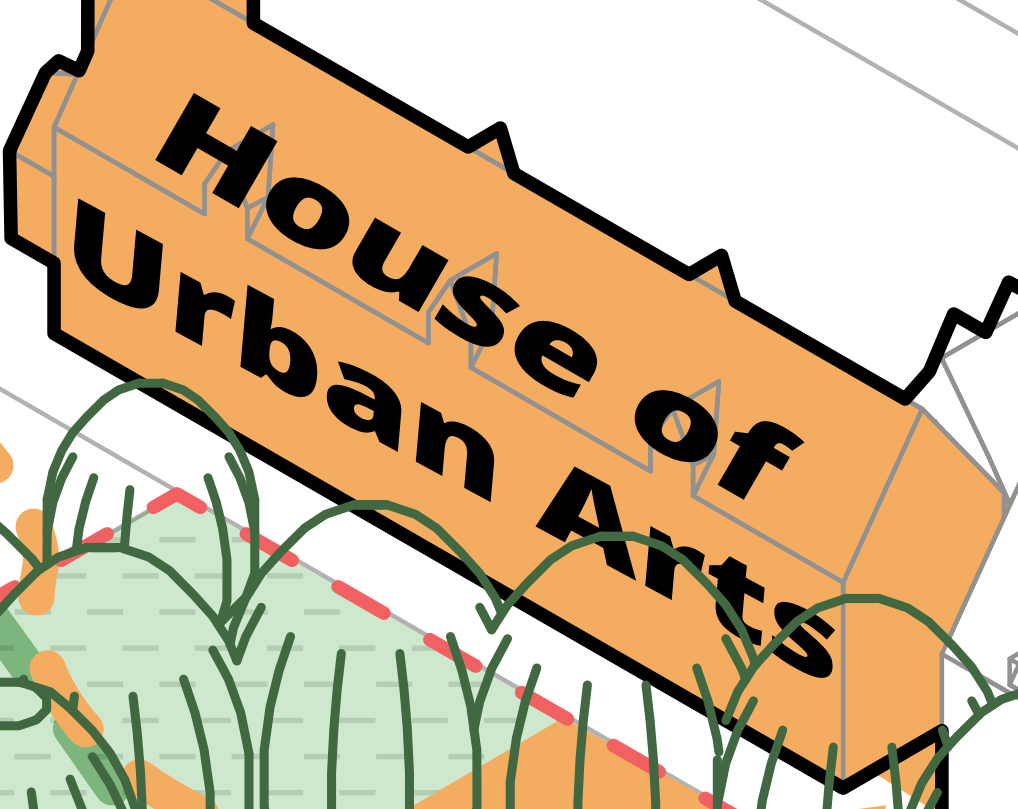


Playground

Axonometric View

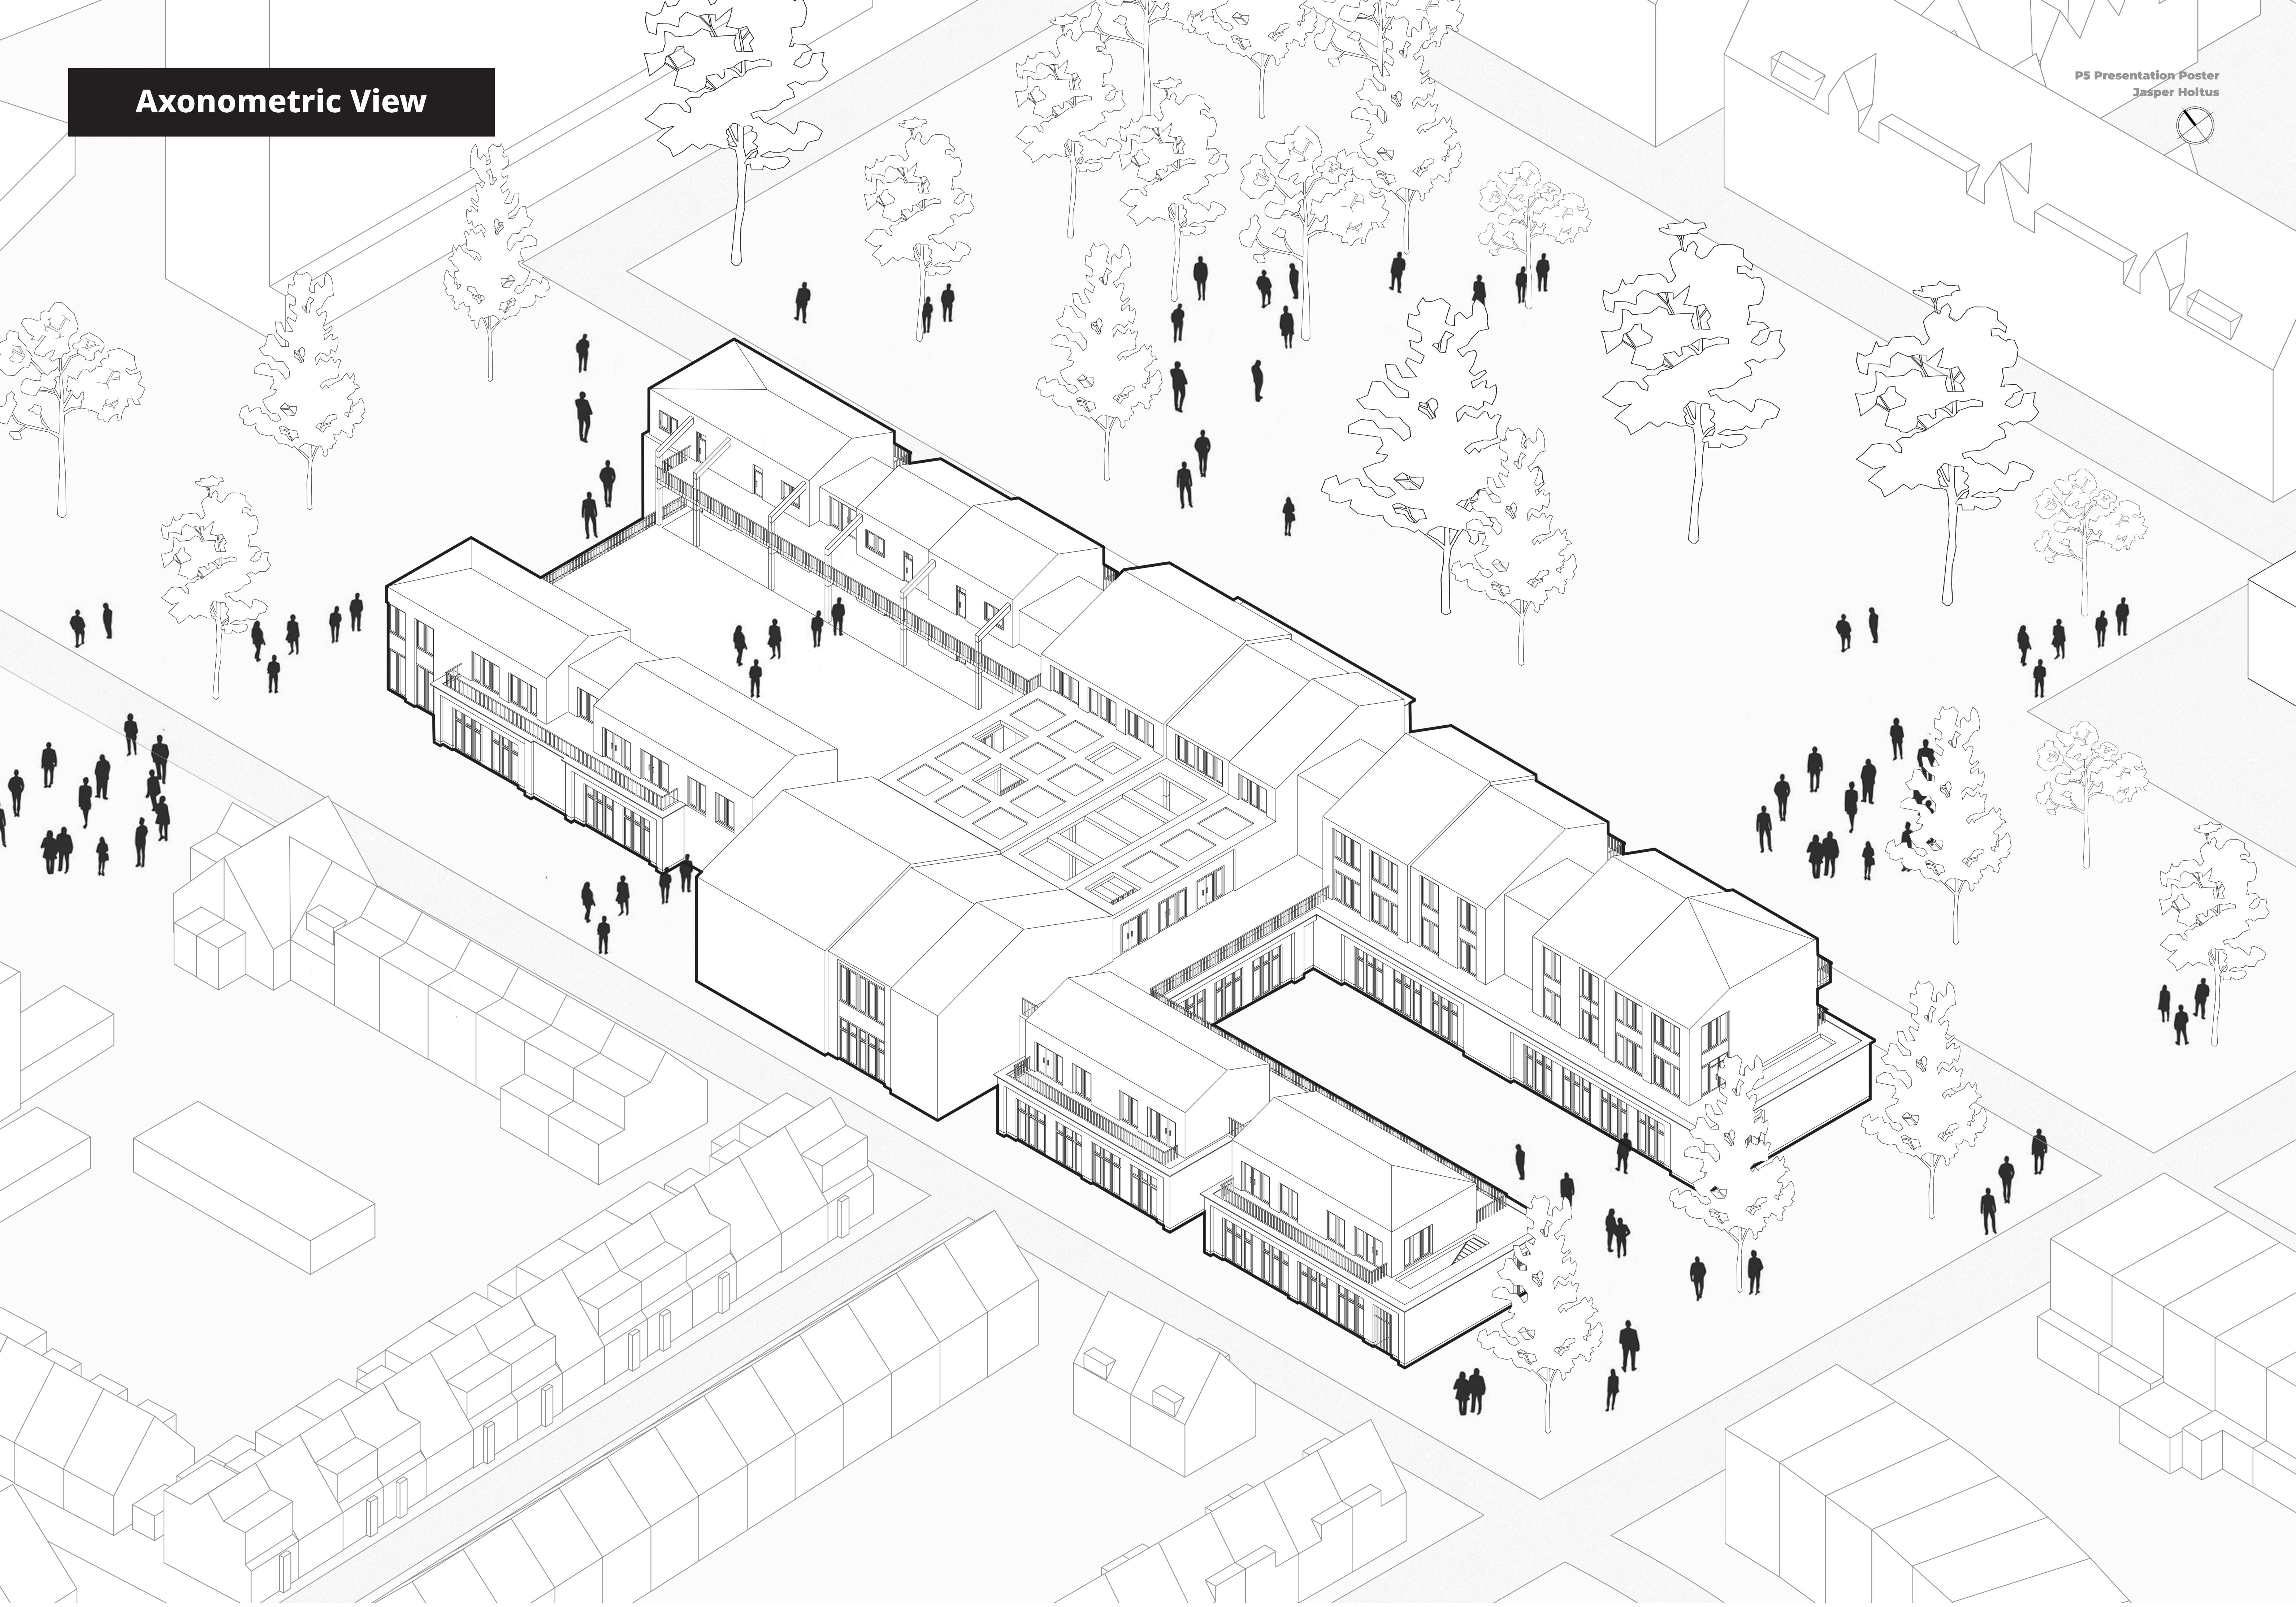


Perspective Section



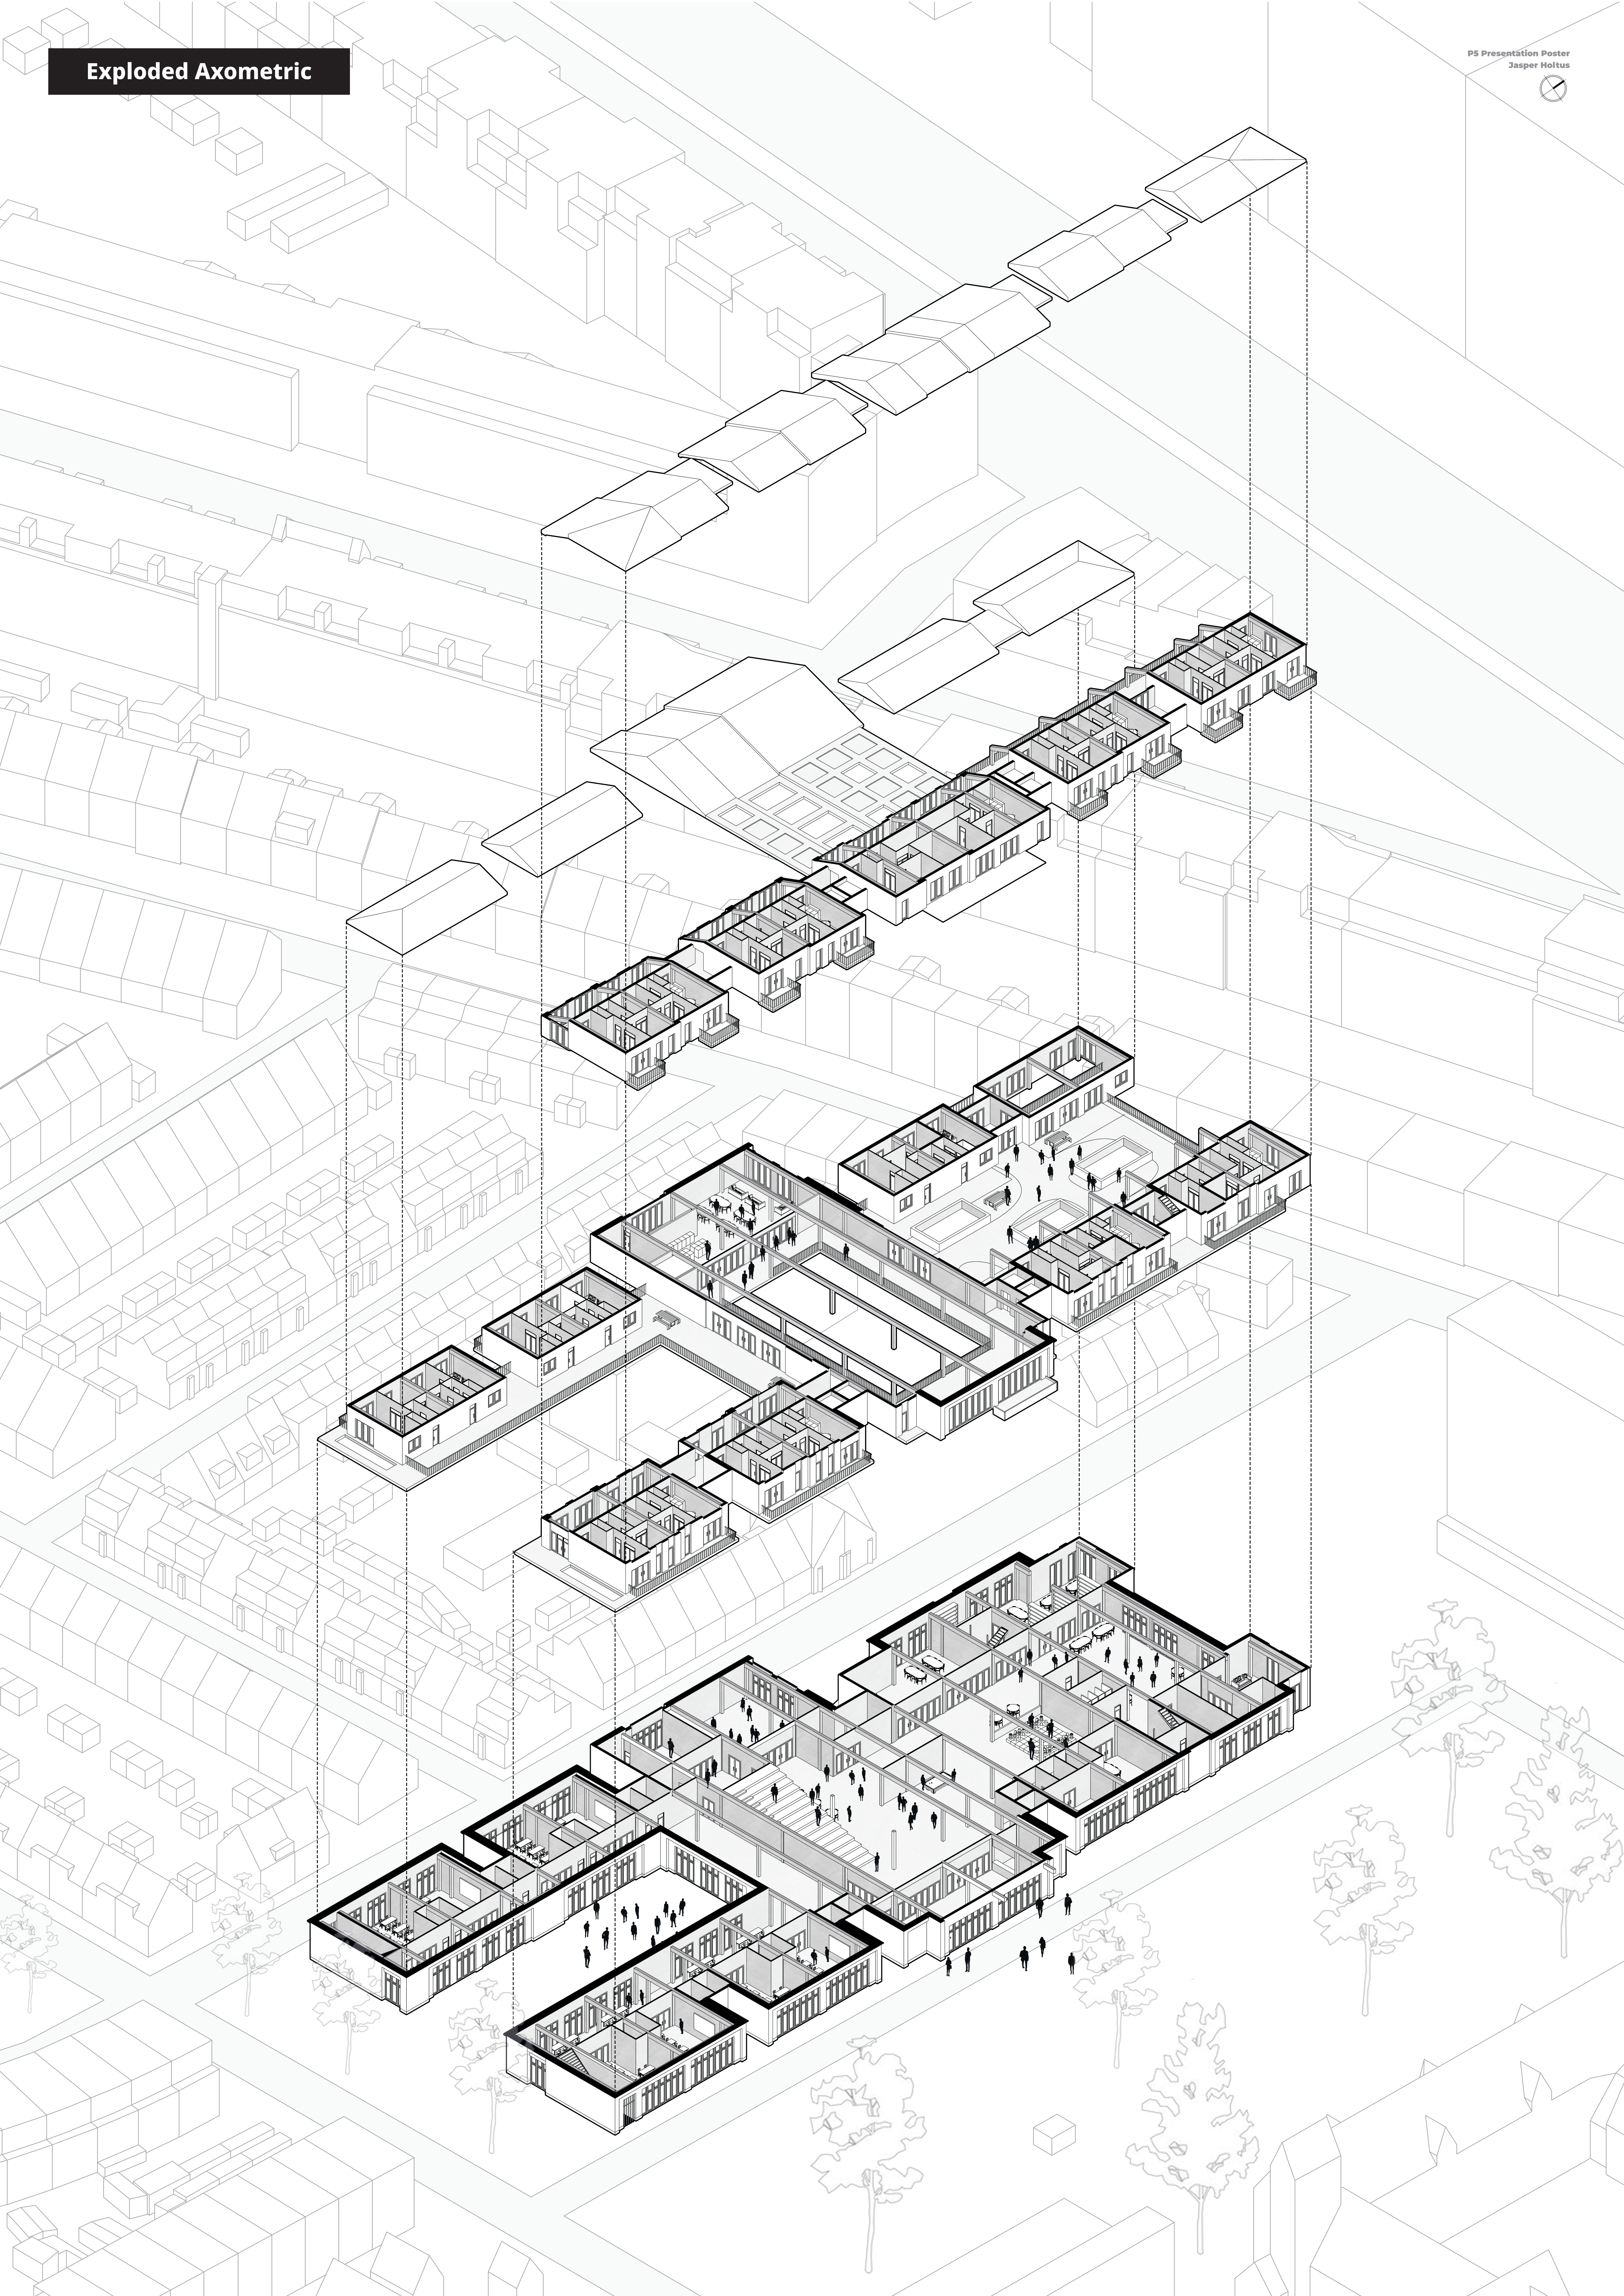


Floorplans

PS Presentation Poster
Jasper Holtus

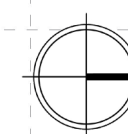


+2 Second Floor

Scale Made 1:100 A0
Decreased to 75%

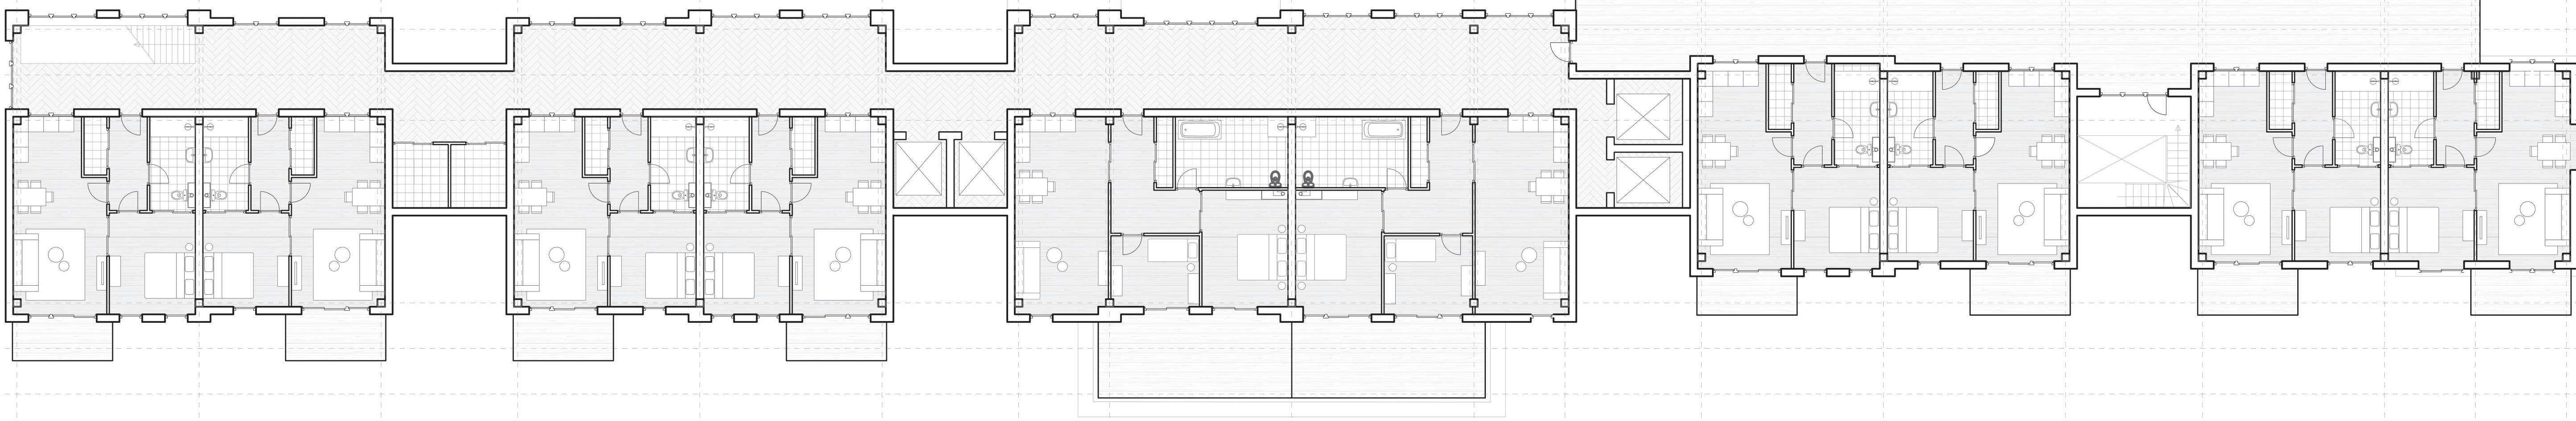


+1 First Floor

Scale Made 1:100 A0
Decreased to 75%

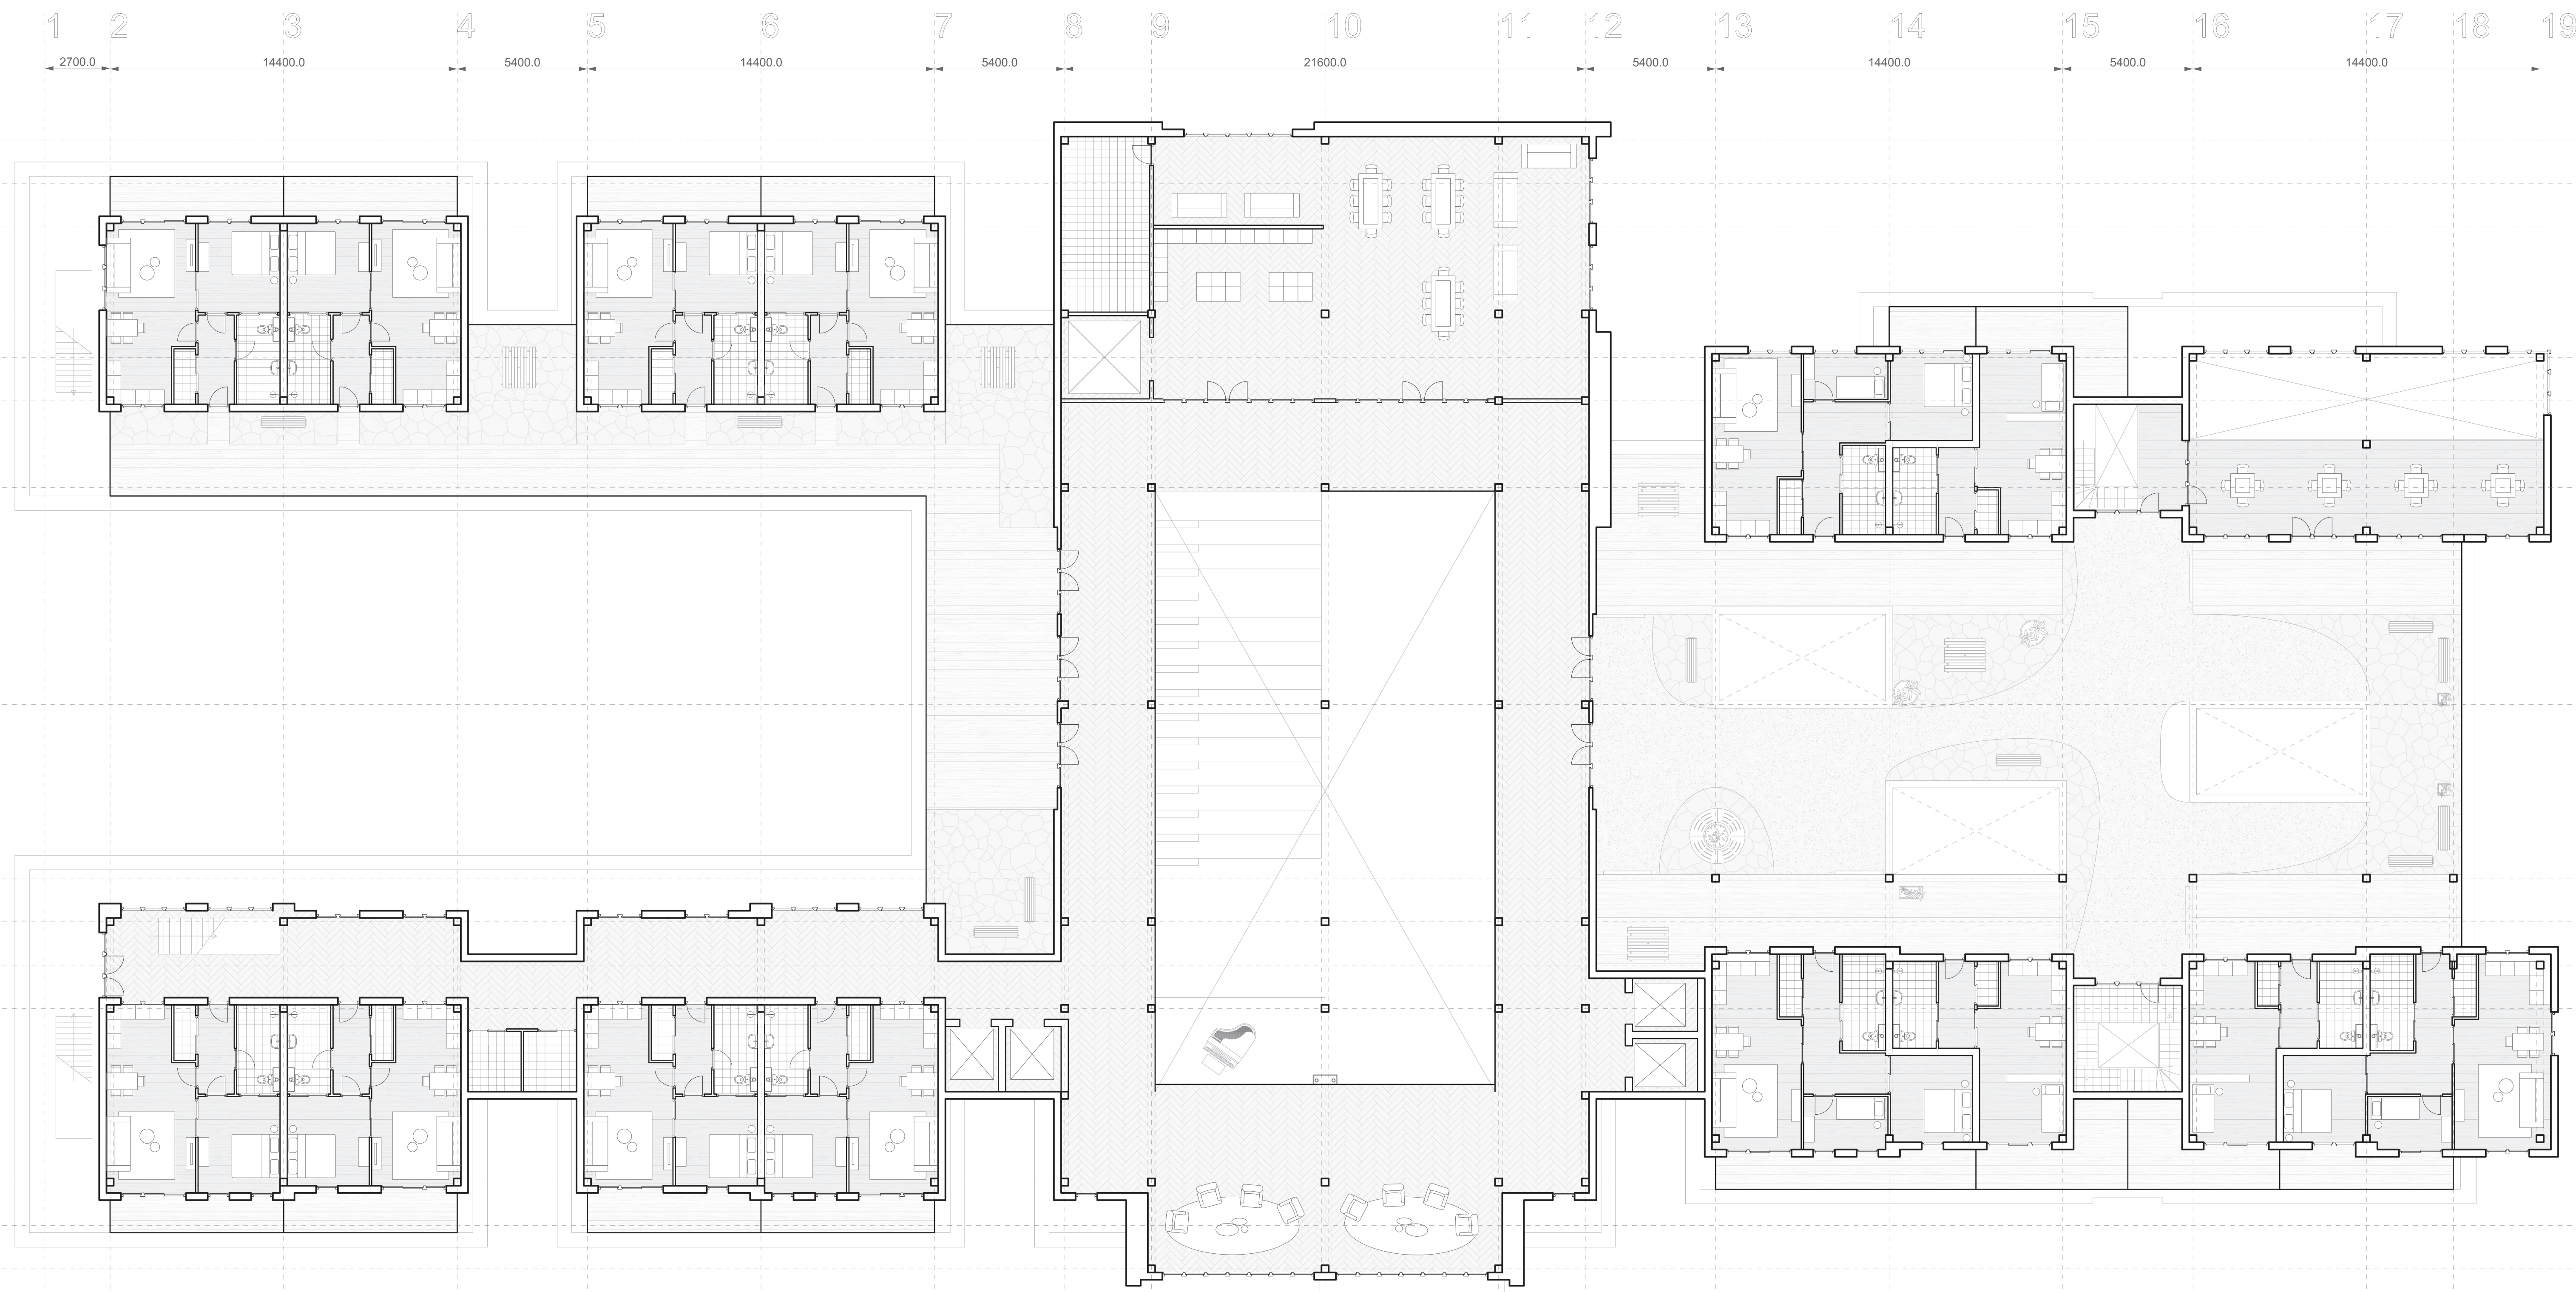

00 Ground Floor

Scale Made 1:100 A0
Decreased to 75%

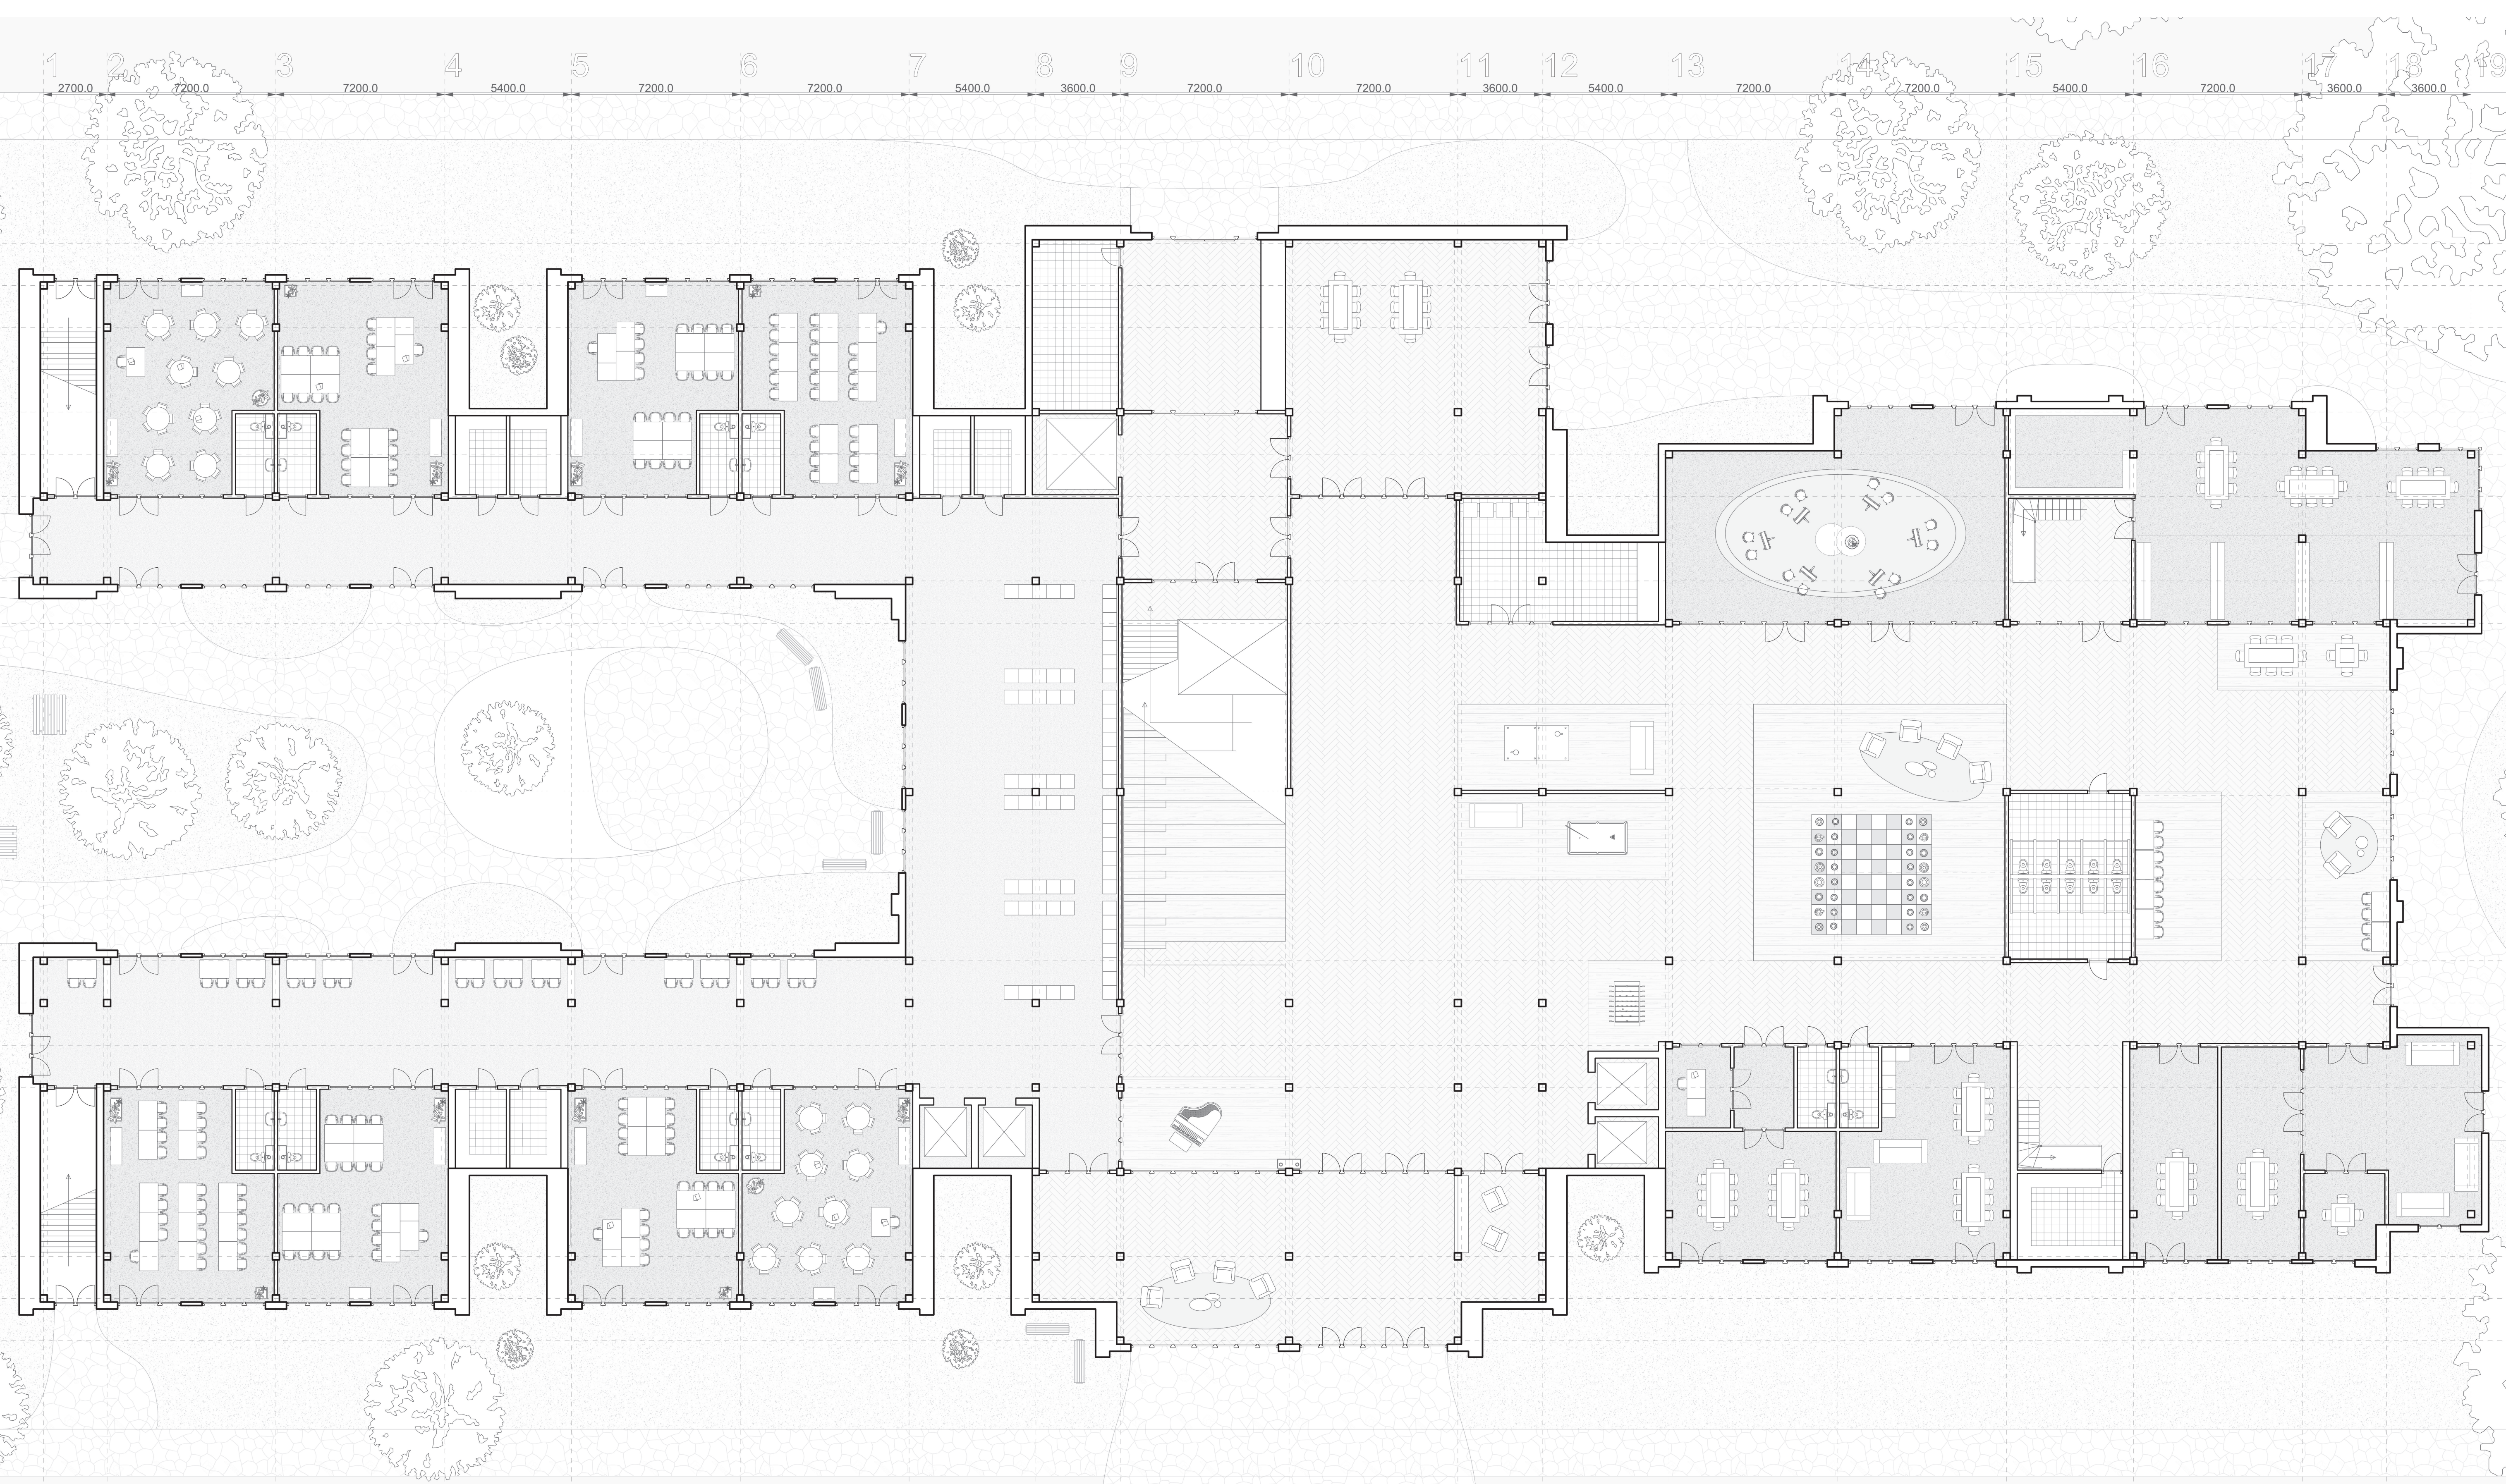



Animal Park



Entrance School



Neighborhood Square

Elevations

P5 Presentation Poster
Jasper Holtus
Scale 1:150



South Facade



North Facade




West Facade



East Facade

Facade Fragment

P5 Presentation Poster
Jasper Holtus
Scale 1:40

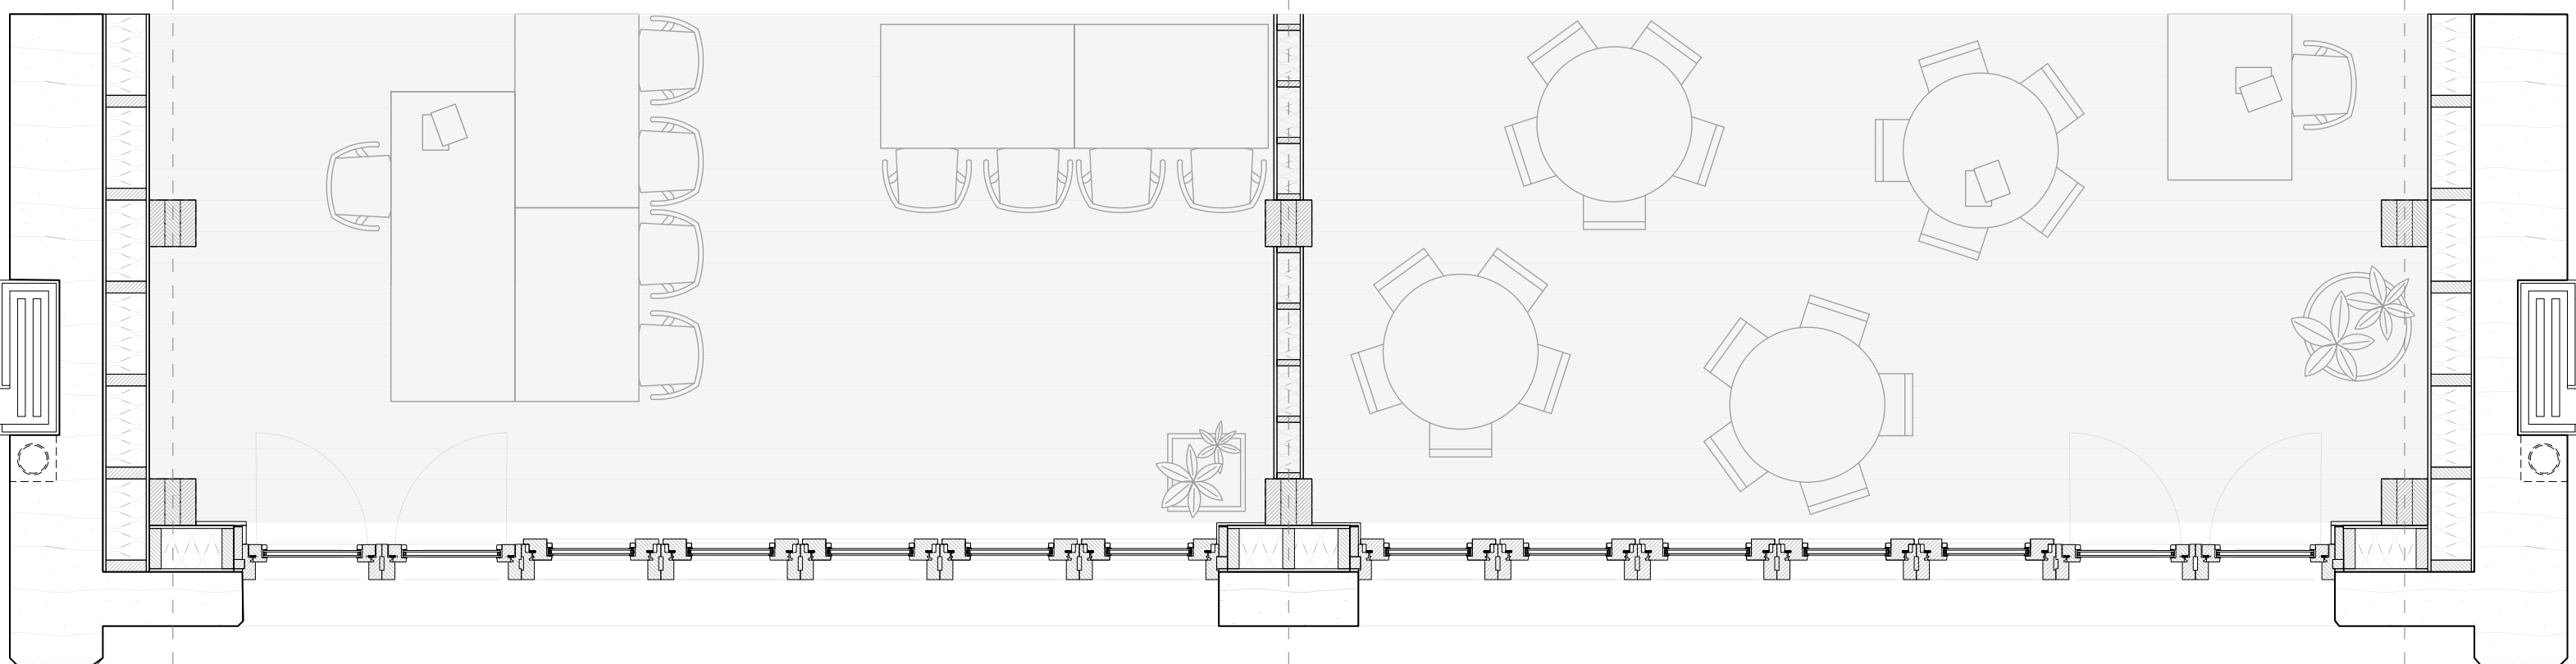

7200

7200

1800

Atmosphere Images



Winter Night



Hart of the Building



1:100 Physical Model

