

DRAWING SET

Name

Aleksandra Michalik

Student number

6078087

Studio


Name / Theme

Complex Projects – Bodies & Building Milan





Site Plan
1:10 000




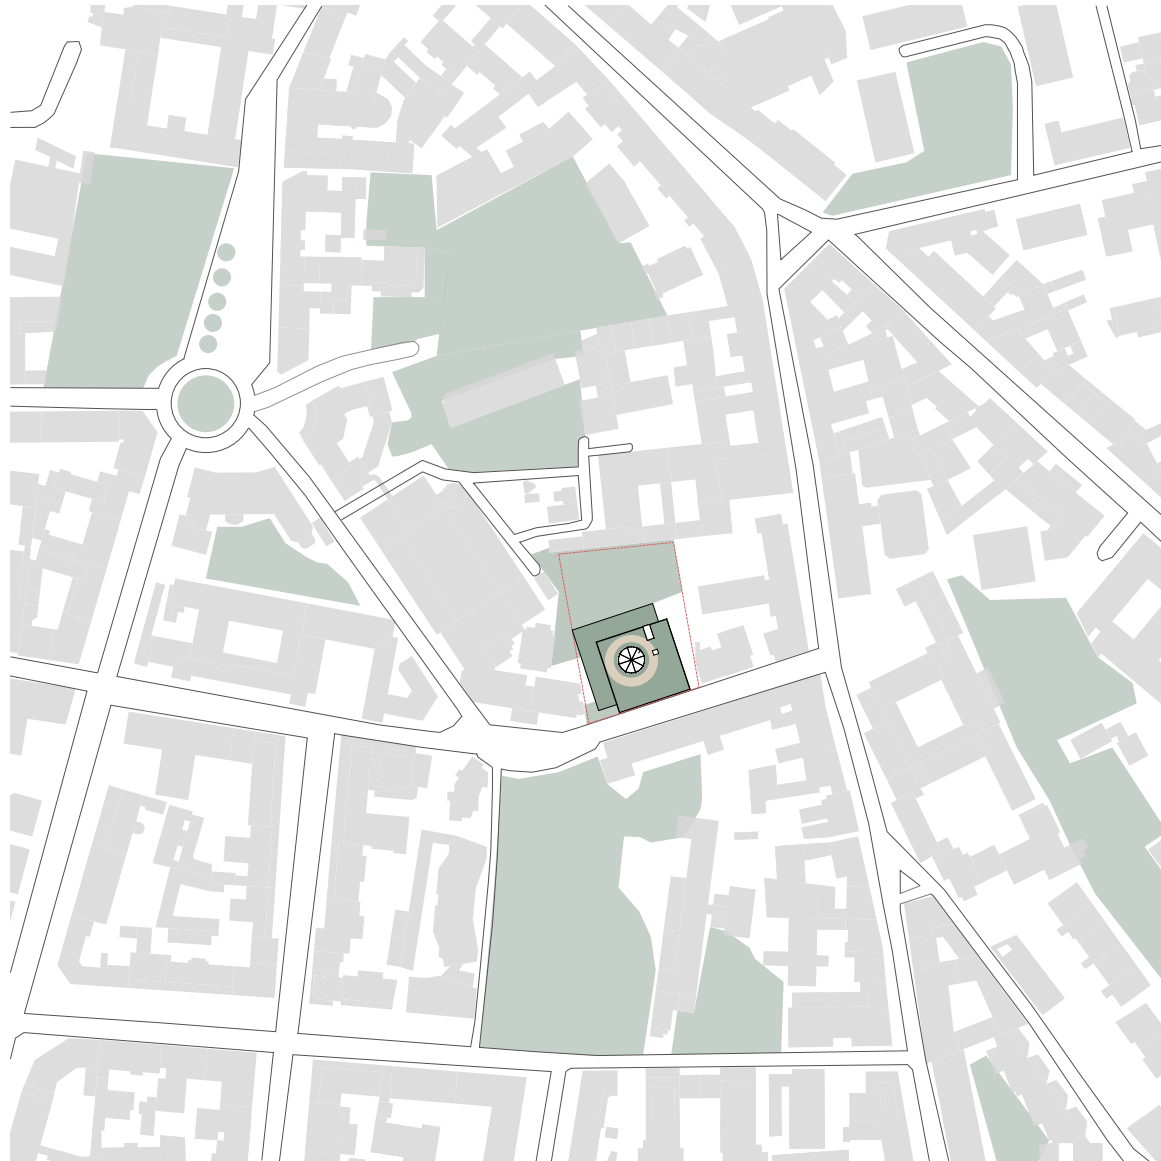


Urban Plan
1:1000

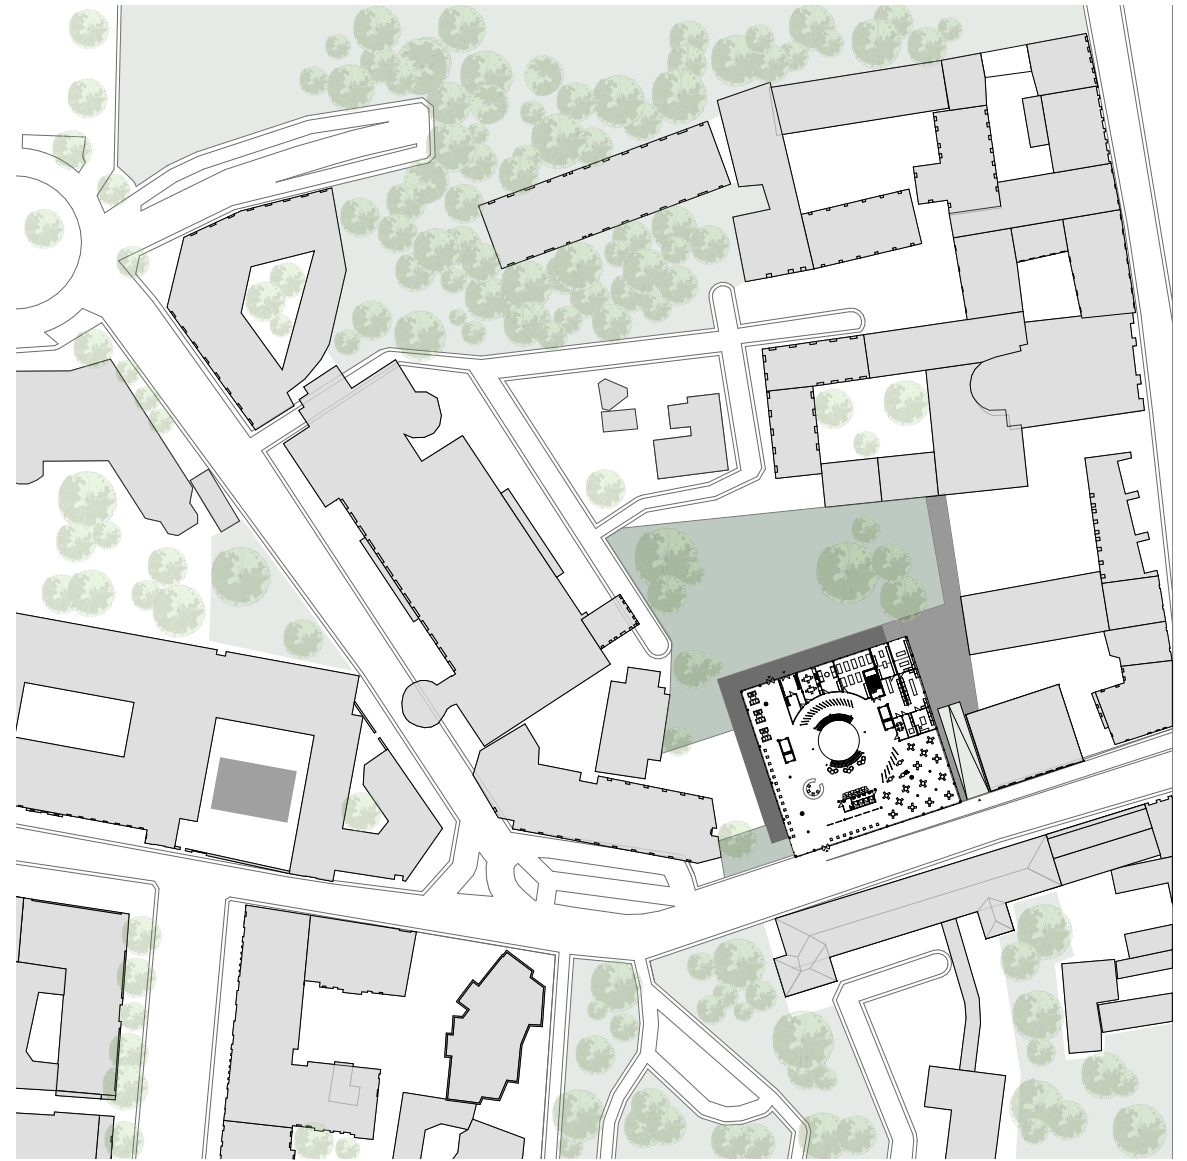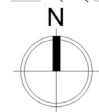


Urban Implementation
1:500

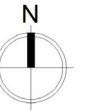


- 1 - self registration
- 2 - lobby
- 3 - restaurant
- 4 - staff rooms
- 5 - pharmacy
- 6 - service elevator
- 7 - staff elevator
- 8 - clean elevator
- 9 - public elevator

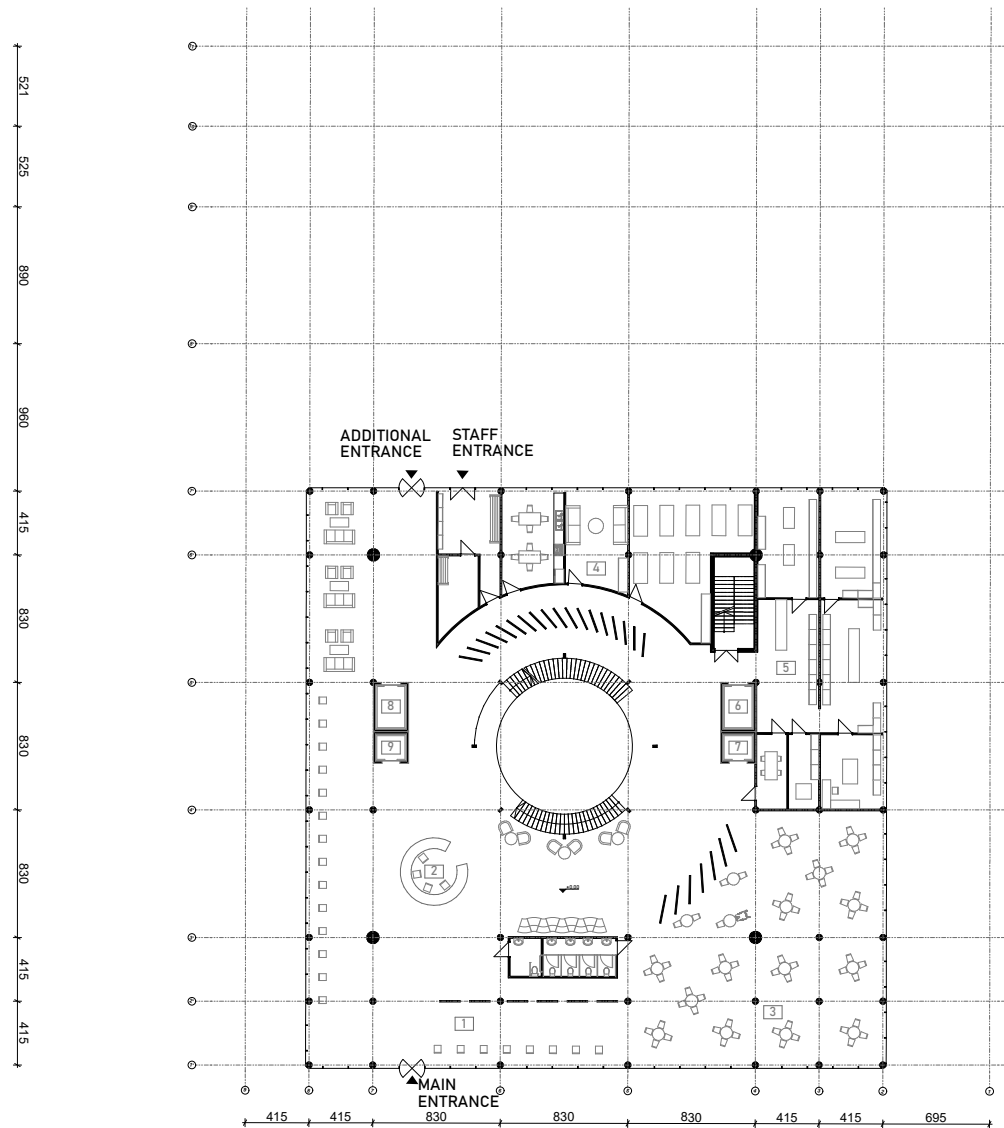


Ground Floor
1:200

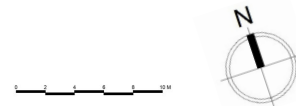


- 10 - staff rooms
- 11 - inpatient wards
- 12 - storage
- 13 - meditation pods
- 14 - yoga zone
- 15 - meeting zone
- 16 - healing gardens
- 17 - rest spot

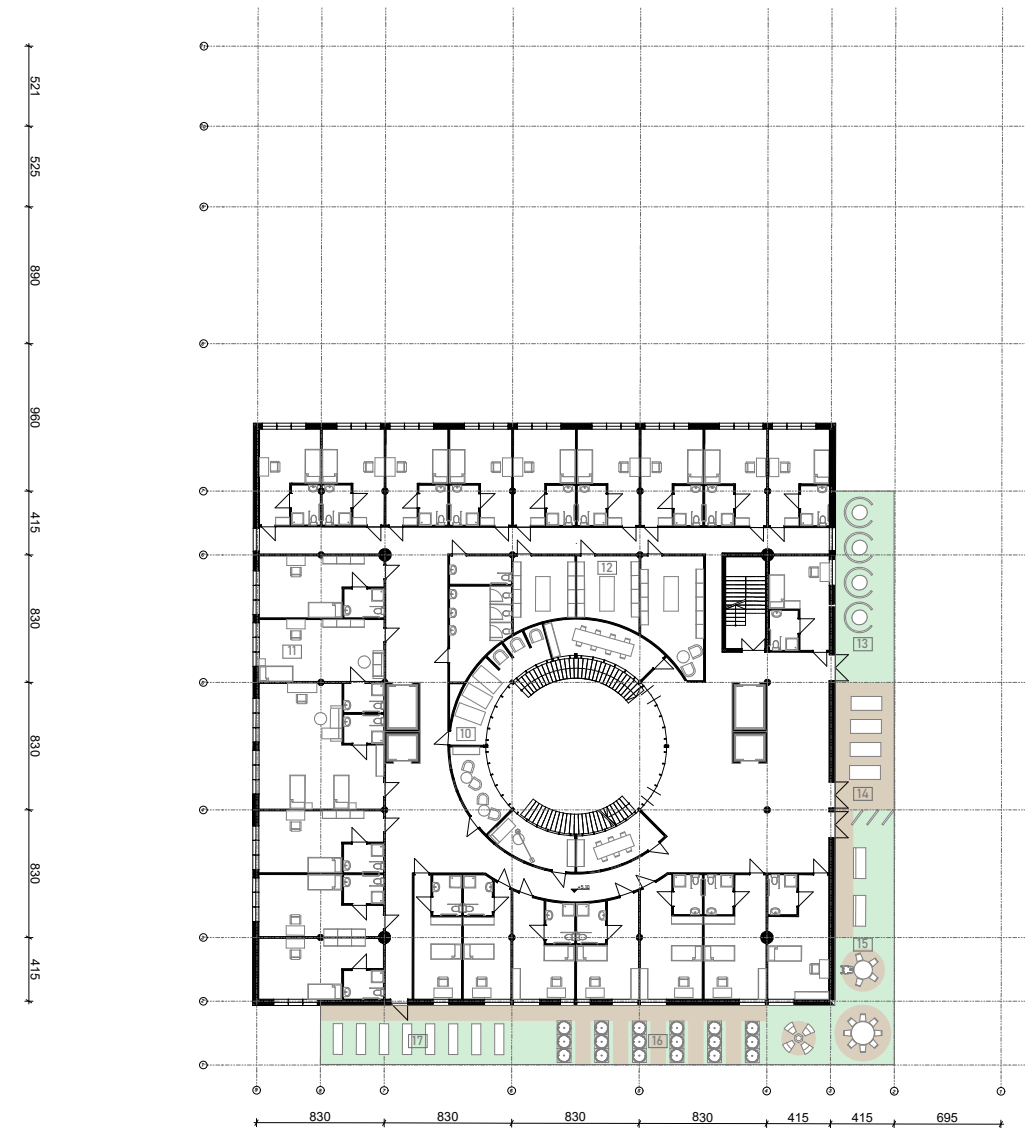


Floor +1
1:200

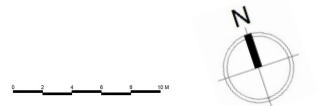


- 18 - staff rooms
- 19 - operational blocks
- 20 - examination rooms
- 21 - morgue
- 22 - meditation pods
- 23 - resting spots
- 24 - garden loop
- 25 - yoga zone

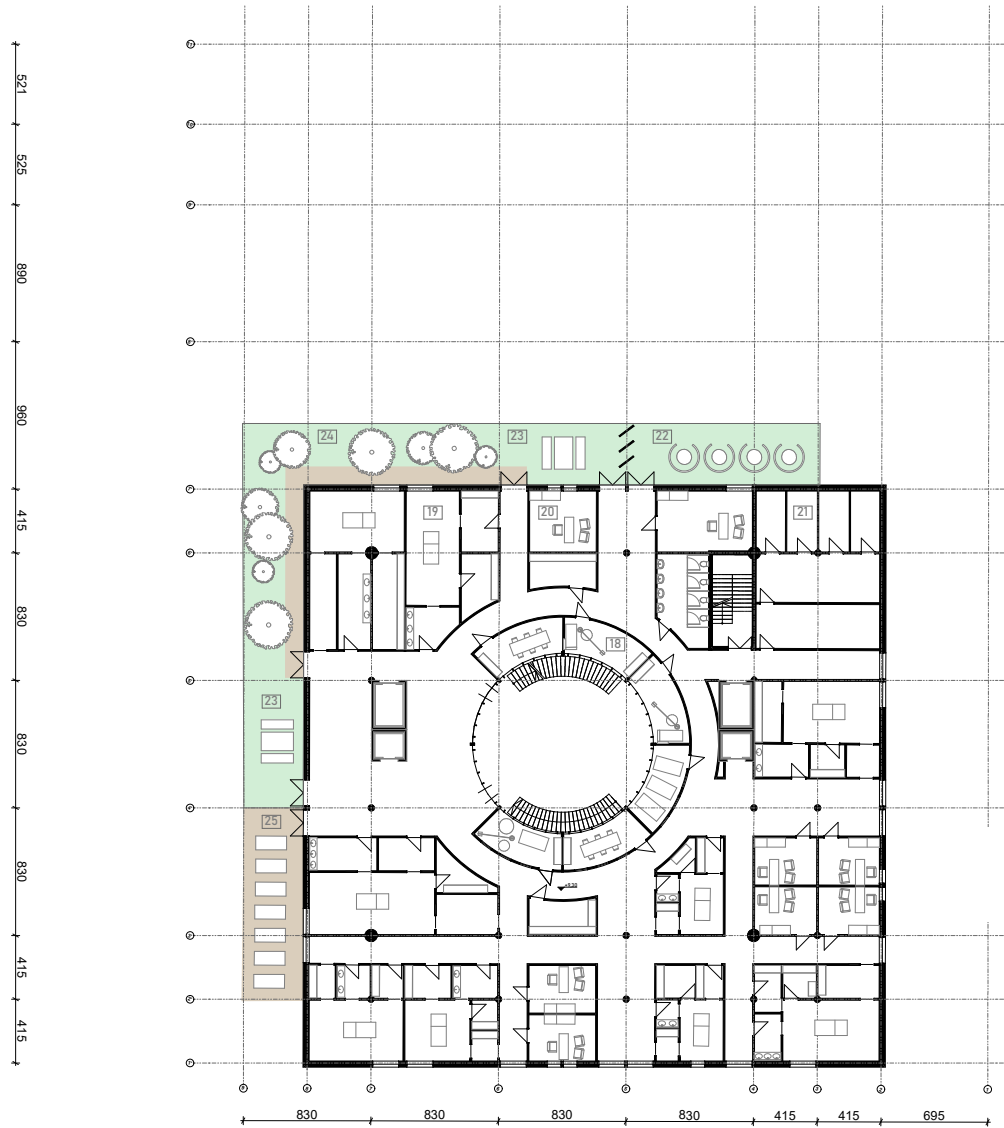


Floor +2
1:200

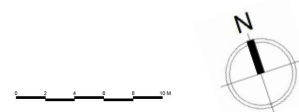


- 26 - staff rooms
- 27 - inpatient wards
- 28 - storage
- 29 - meditation pods
- 30 - yoga zone
- 31 - meeting zone
- 32 - healing gardens
- 33 - resting spot

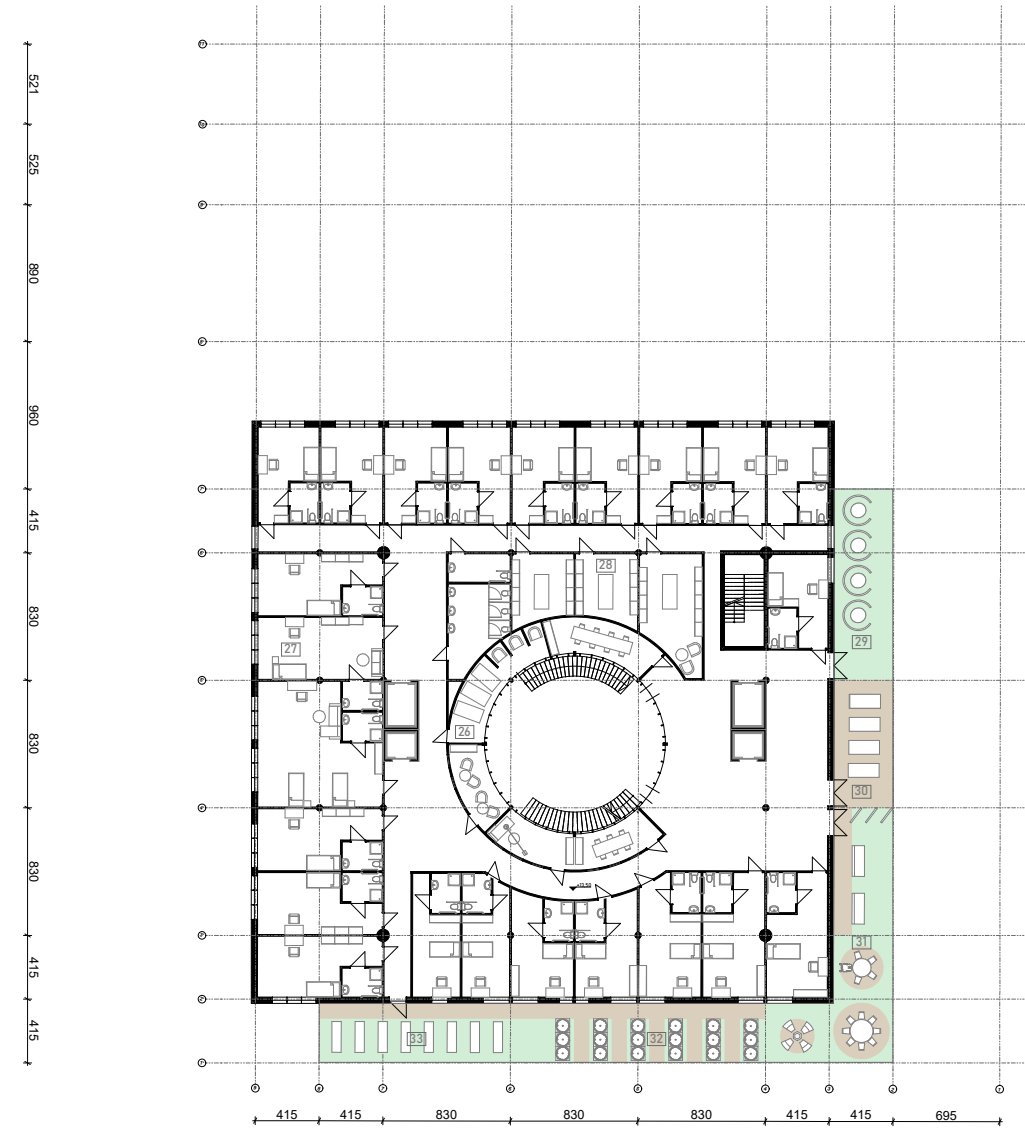

Floor +3
1:200

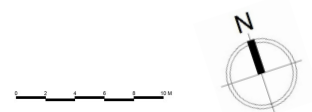


- 34 - administration
- 35 - meditation pods
- 36 - resting spots
- 37 - garden loop
- 38 - yoga zone

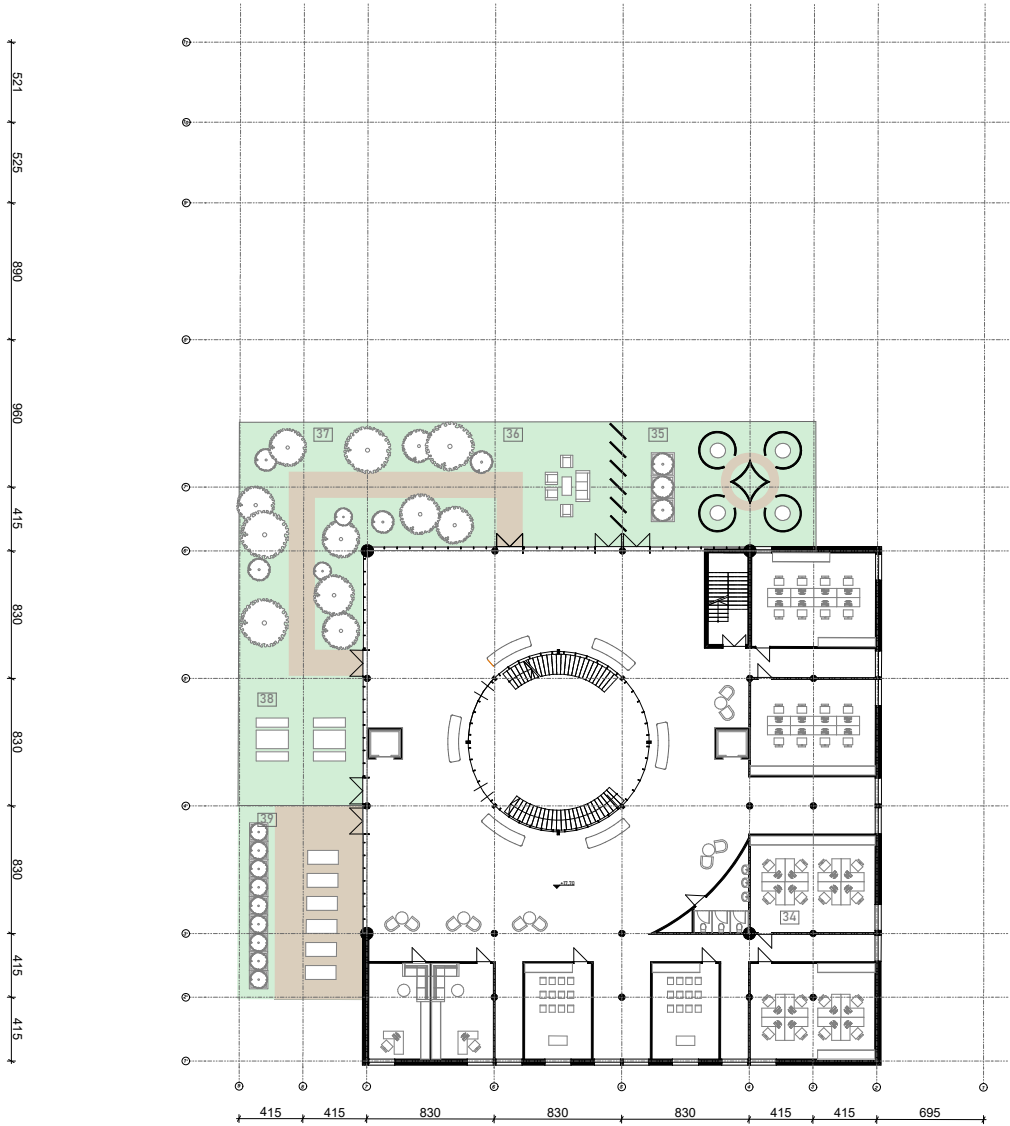


Floor +4
1:200

- 39 - atrium
- 40 - kitchen
- 41 - radiation
- 42 - examination
- rooms
- 43 - technical spaces
- 44 - parking garage

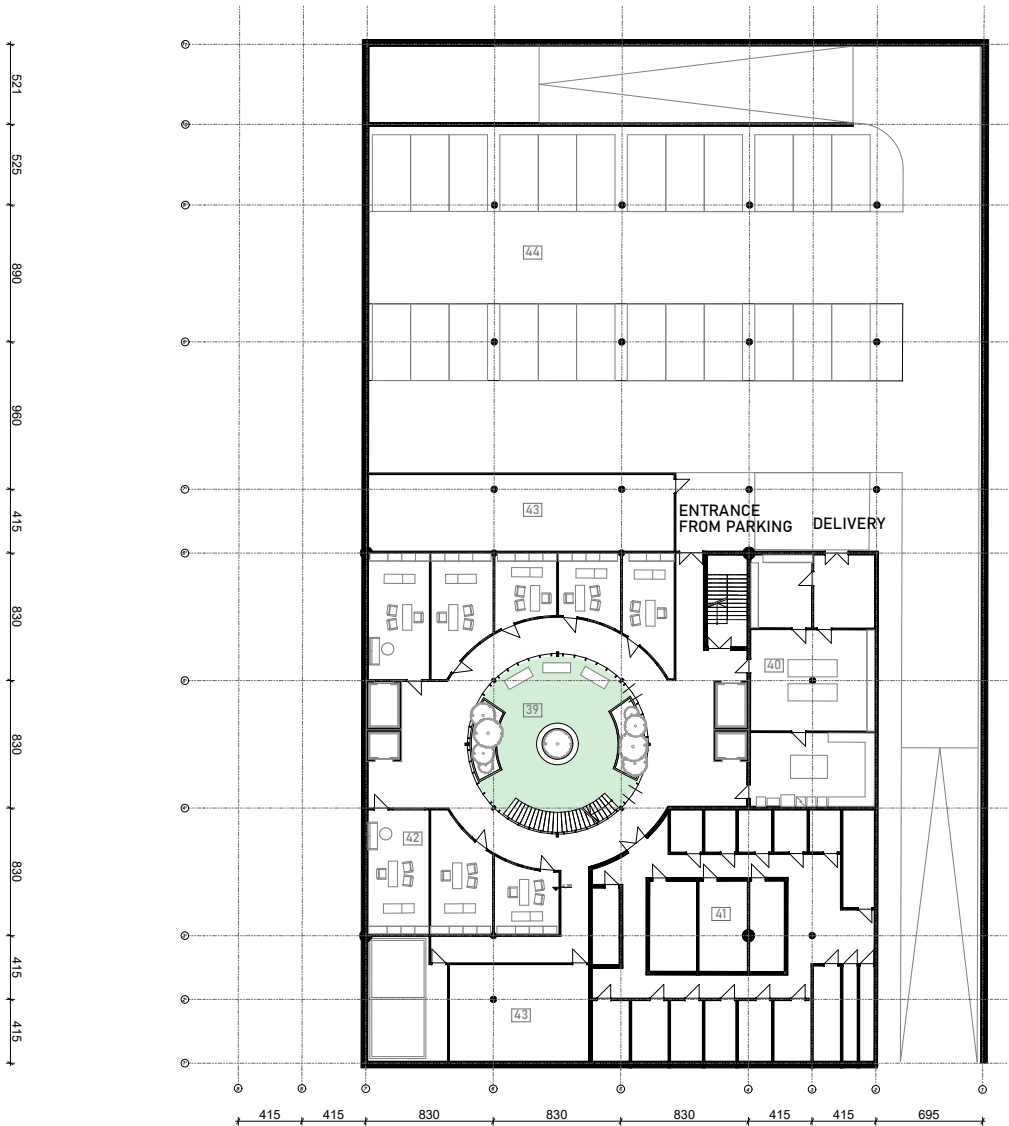


Floor -1
1:200


45 - parking garage

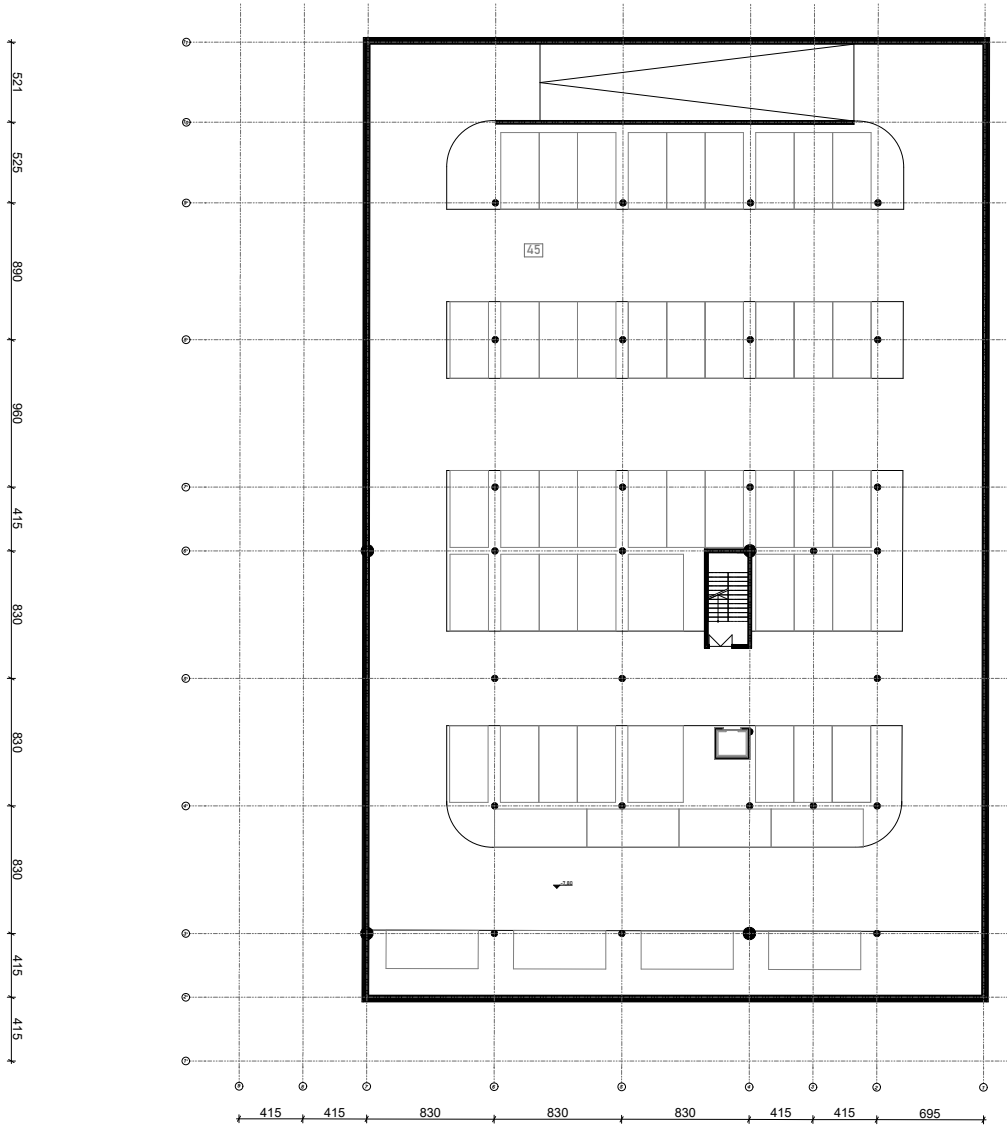


Floor -2
1:200


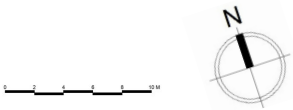


46 - parking garage


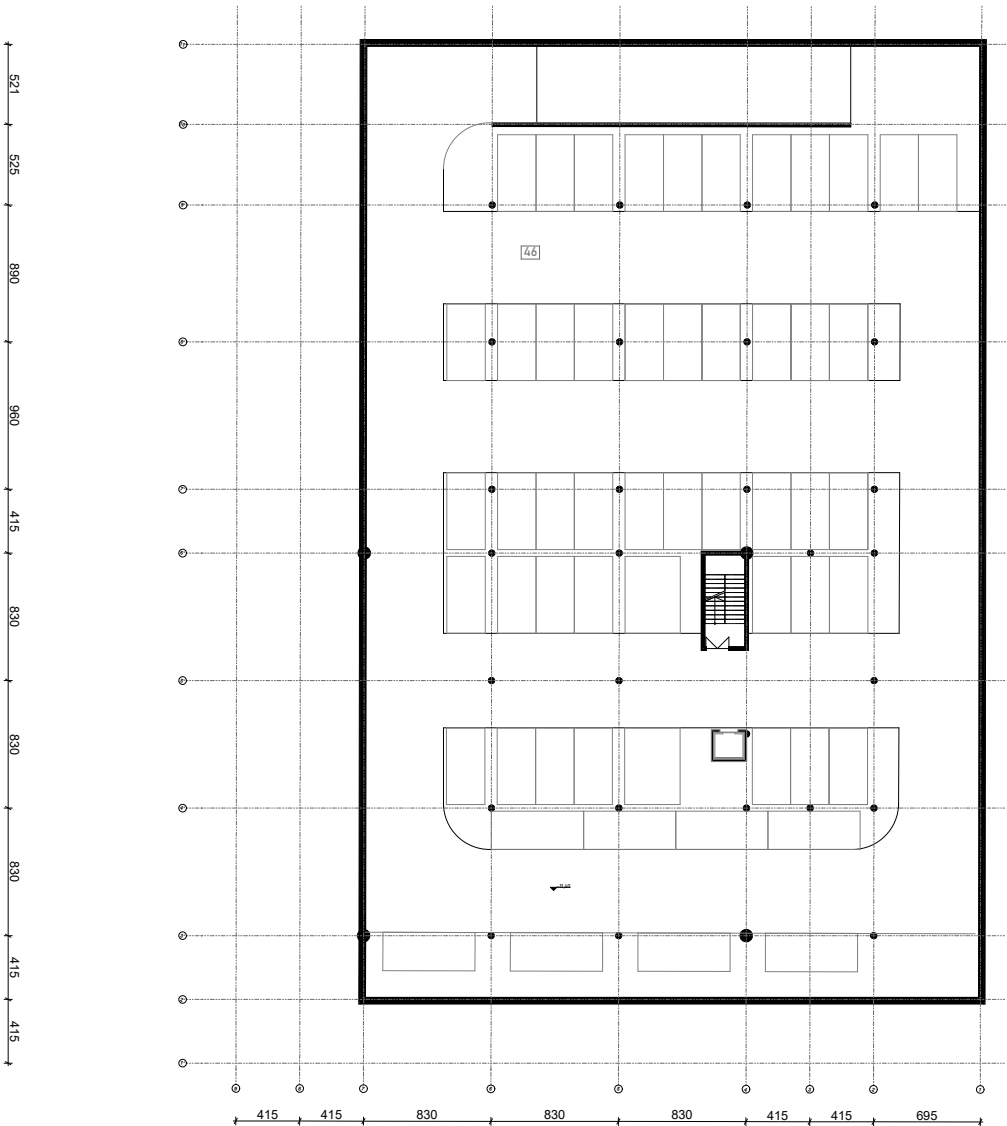


Floor -3
1:200

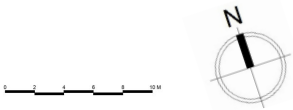


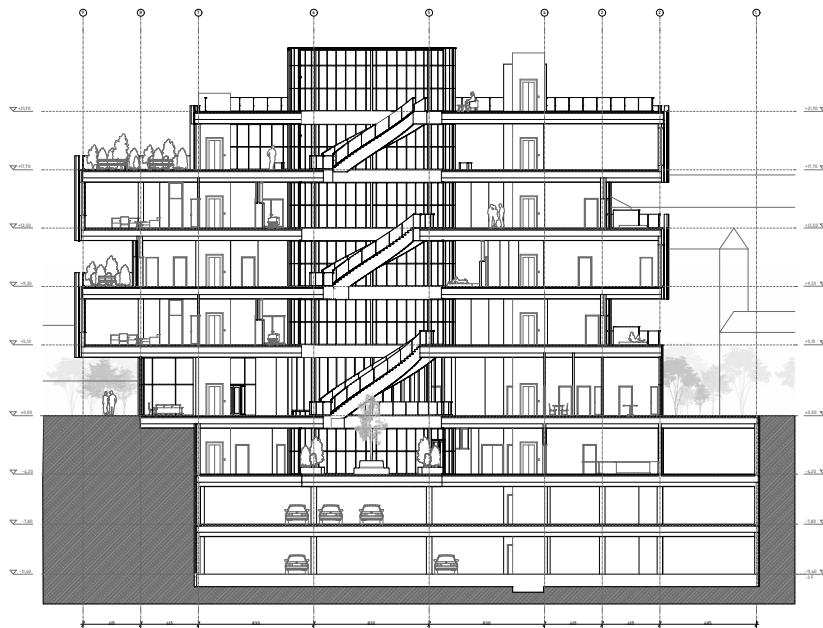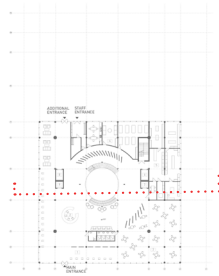

Section 01
1:200

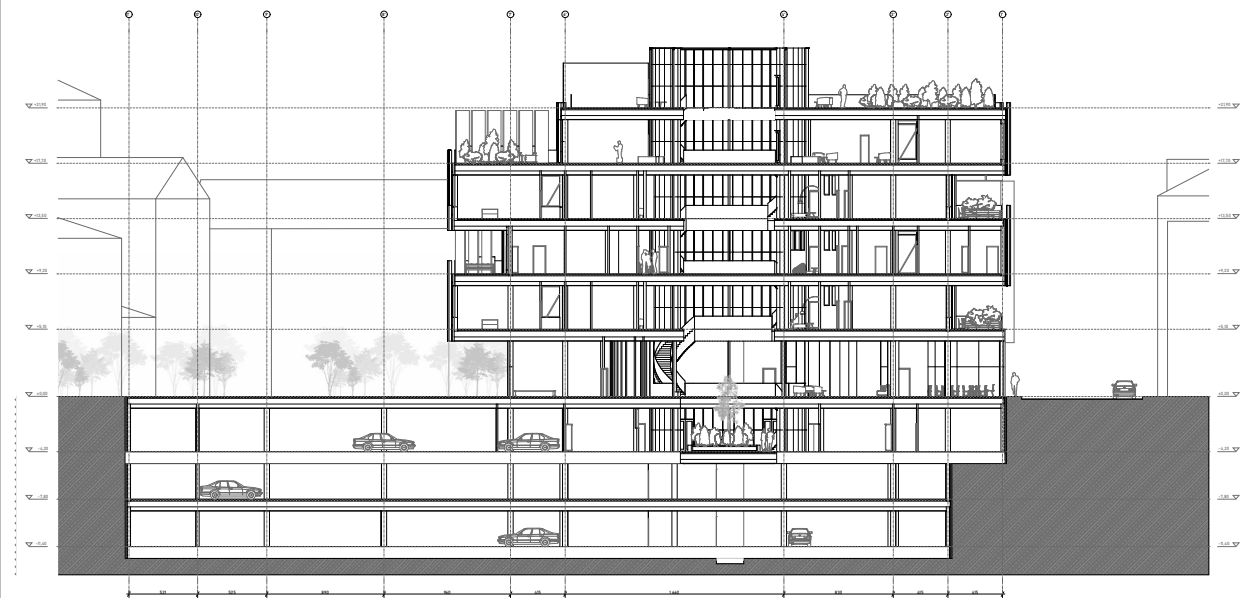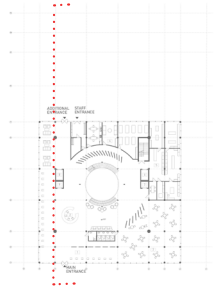


Section 02
1:200

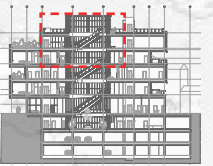





Interior Fragment 2/2

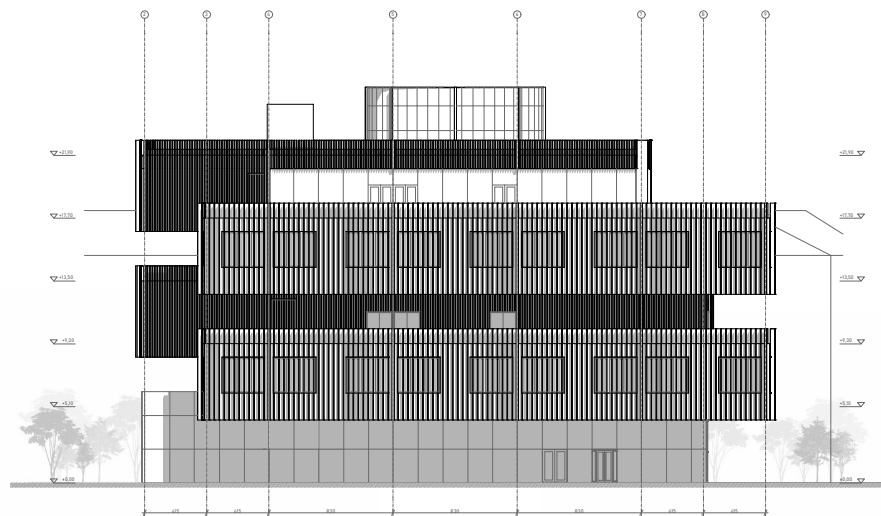


North-West Facade

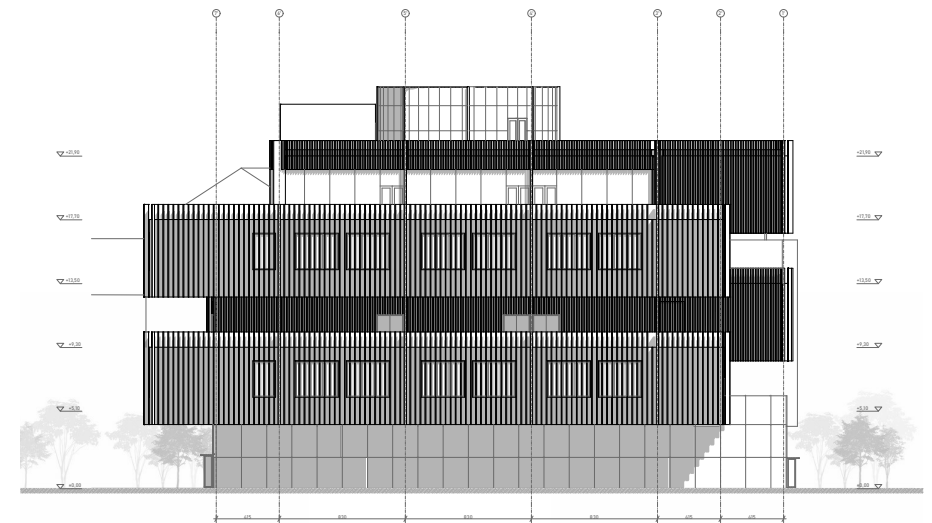


South-West Facade

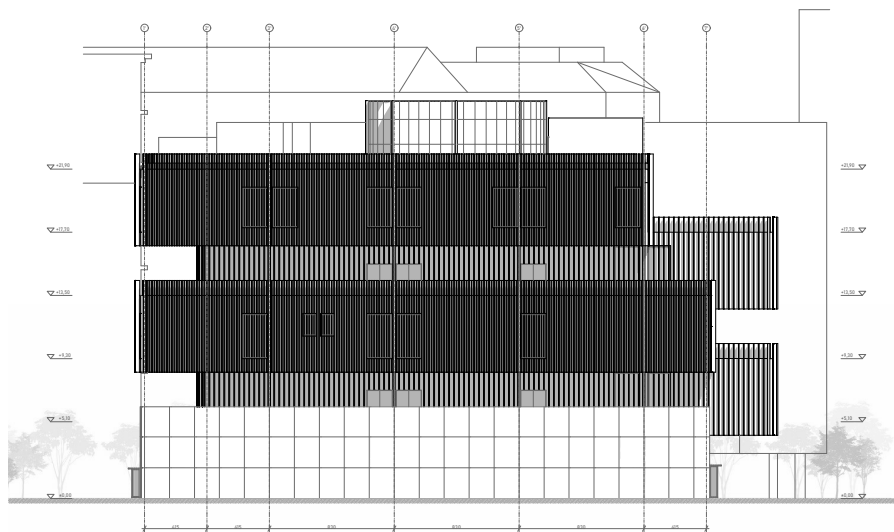


North-East Facade

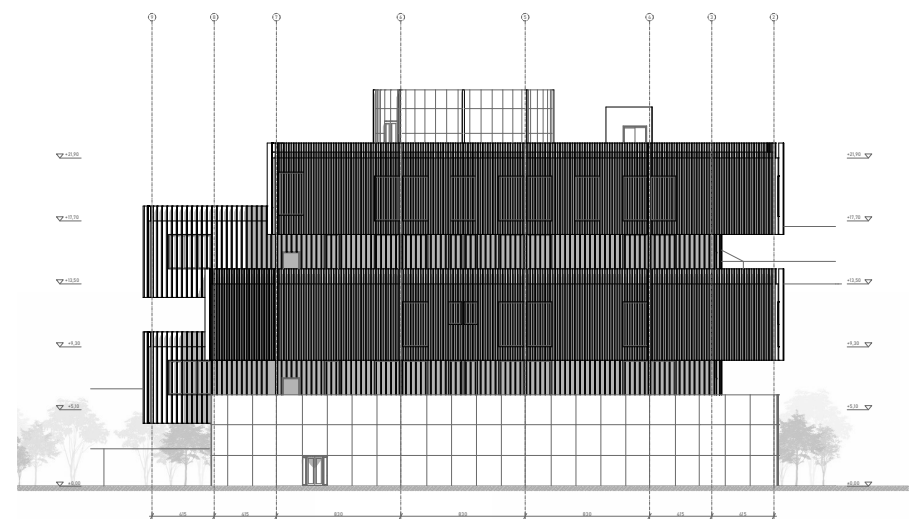


South-East Facade

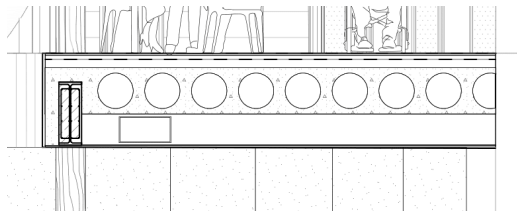


Bubbledeck Slabs

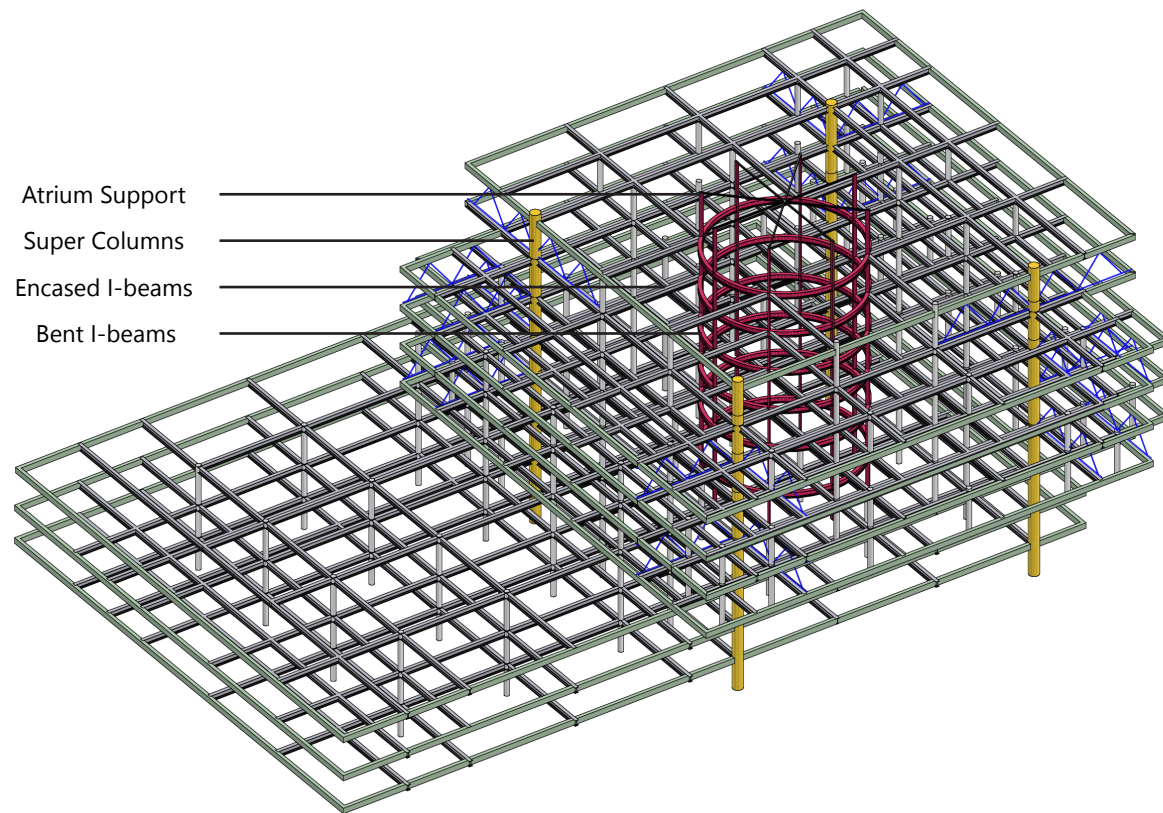


Structure Scheme

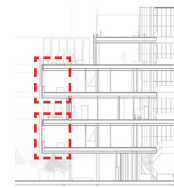


Cantilever Truss

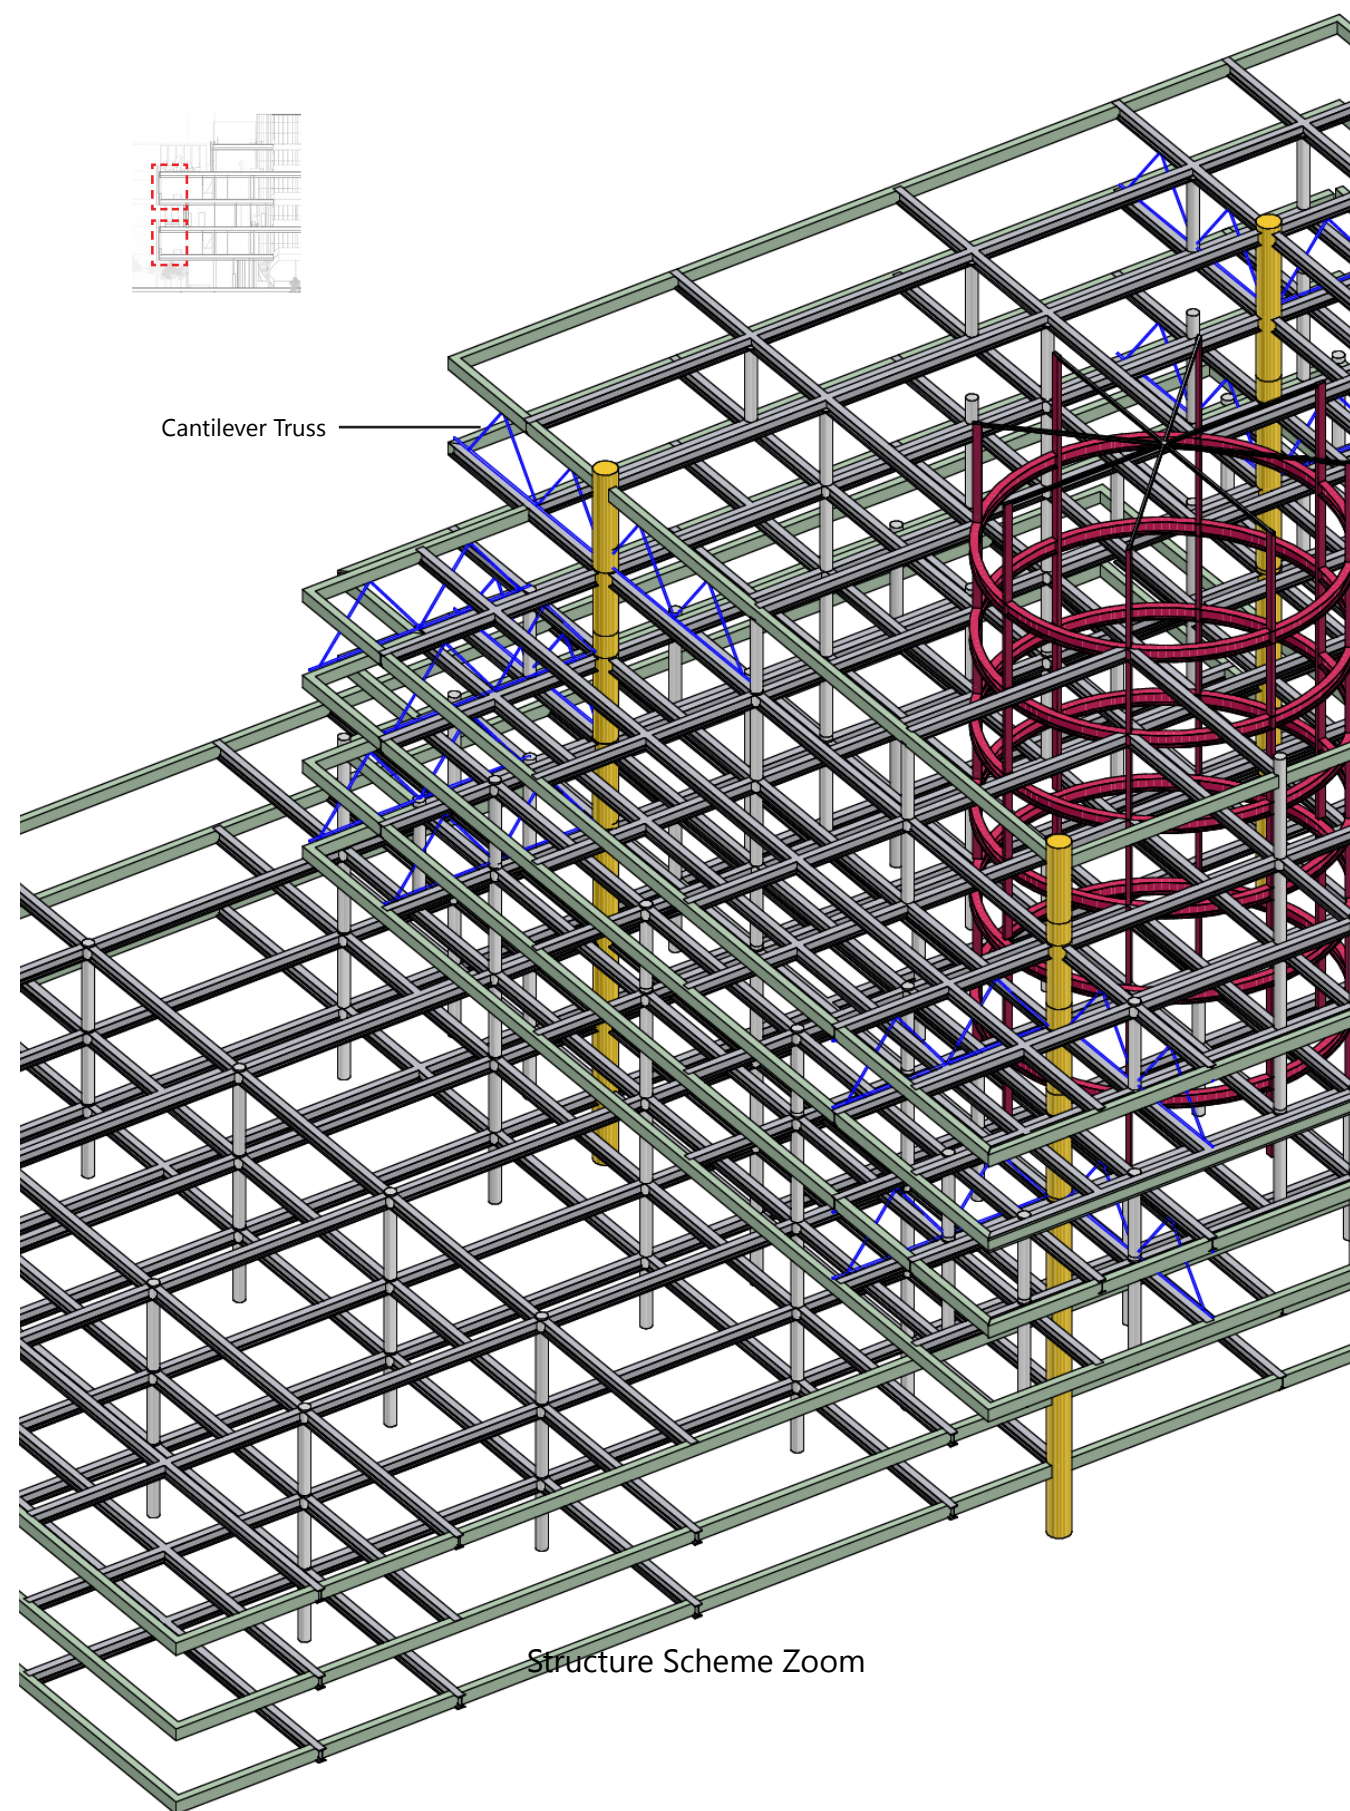

Structure Scheme Zoom

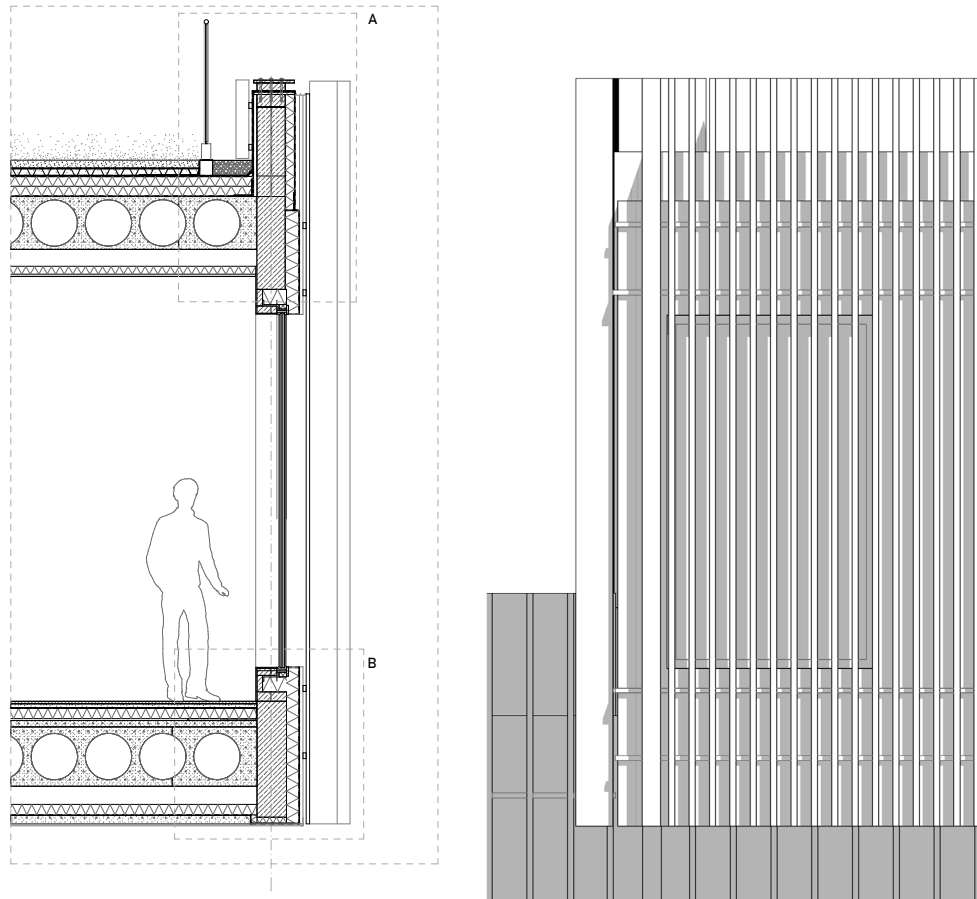

Facade Envelope Fragment
1:20

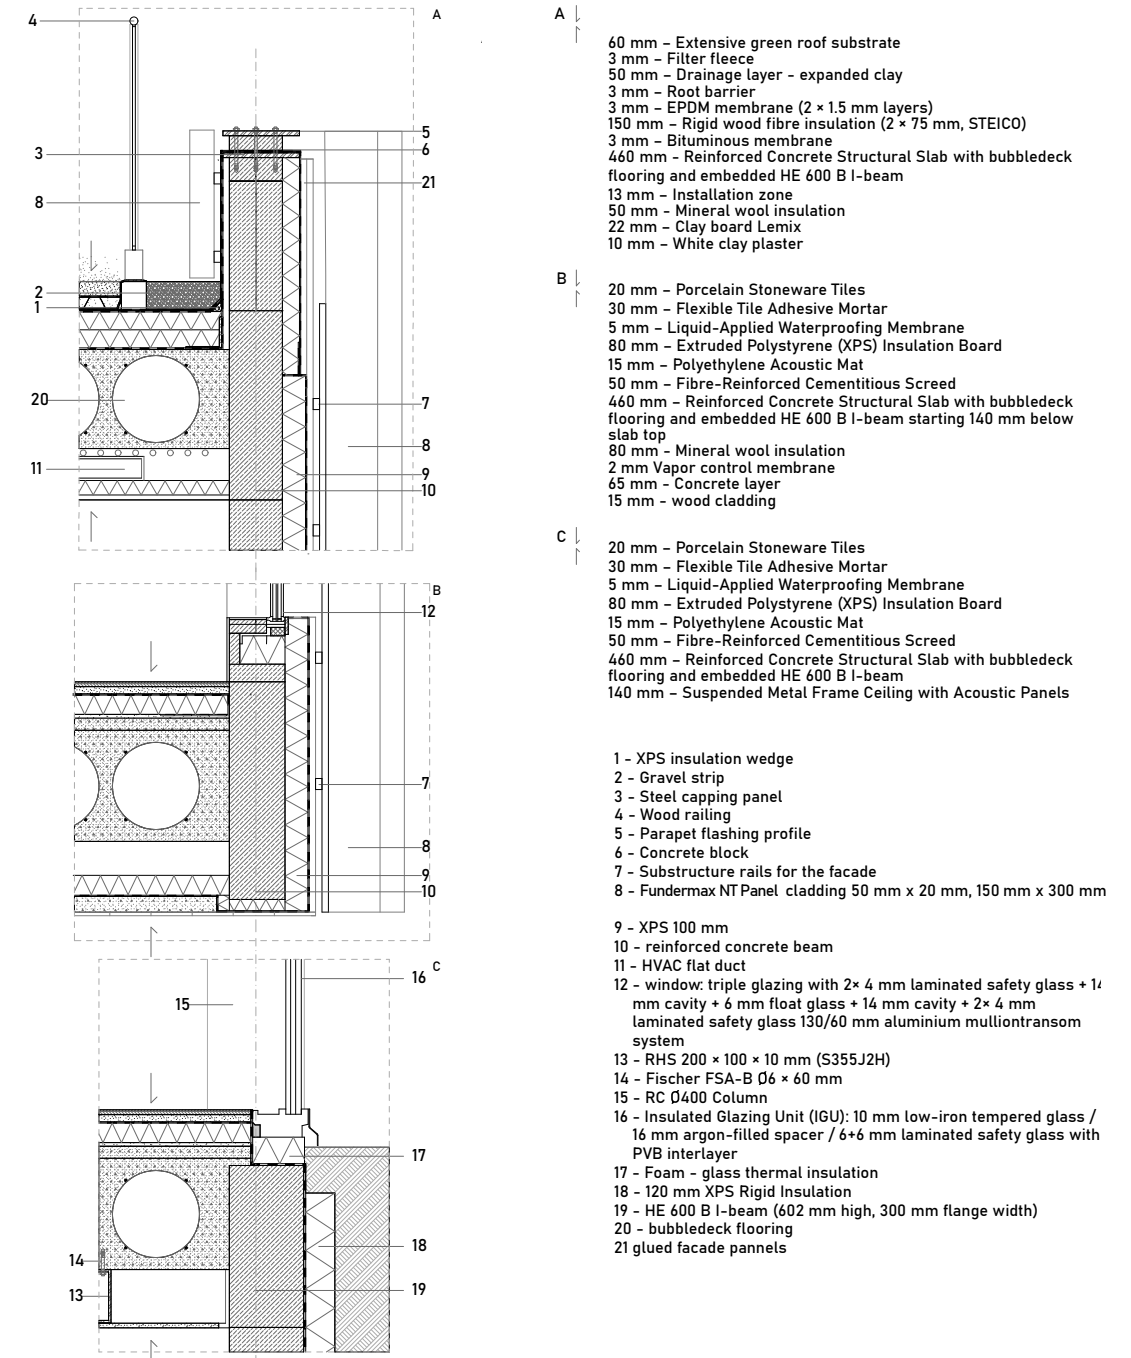

Facade Details
1:10