



THE URBAN SCHOOL

DRAWING SET


THE URBAN SCHOOL

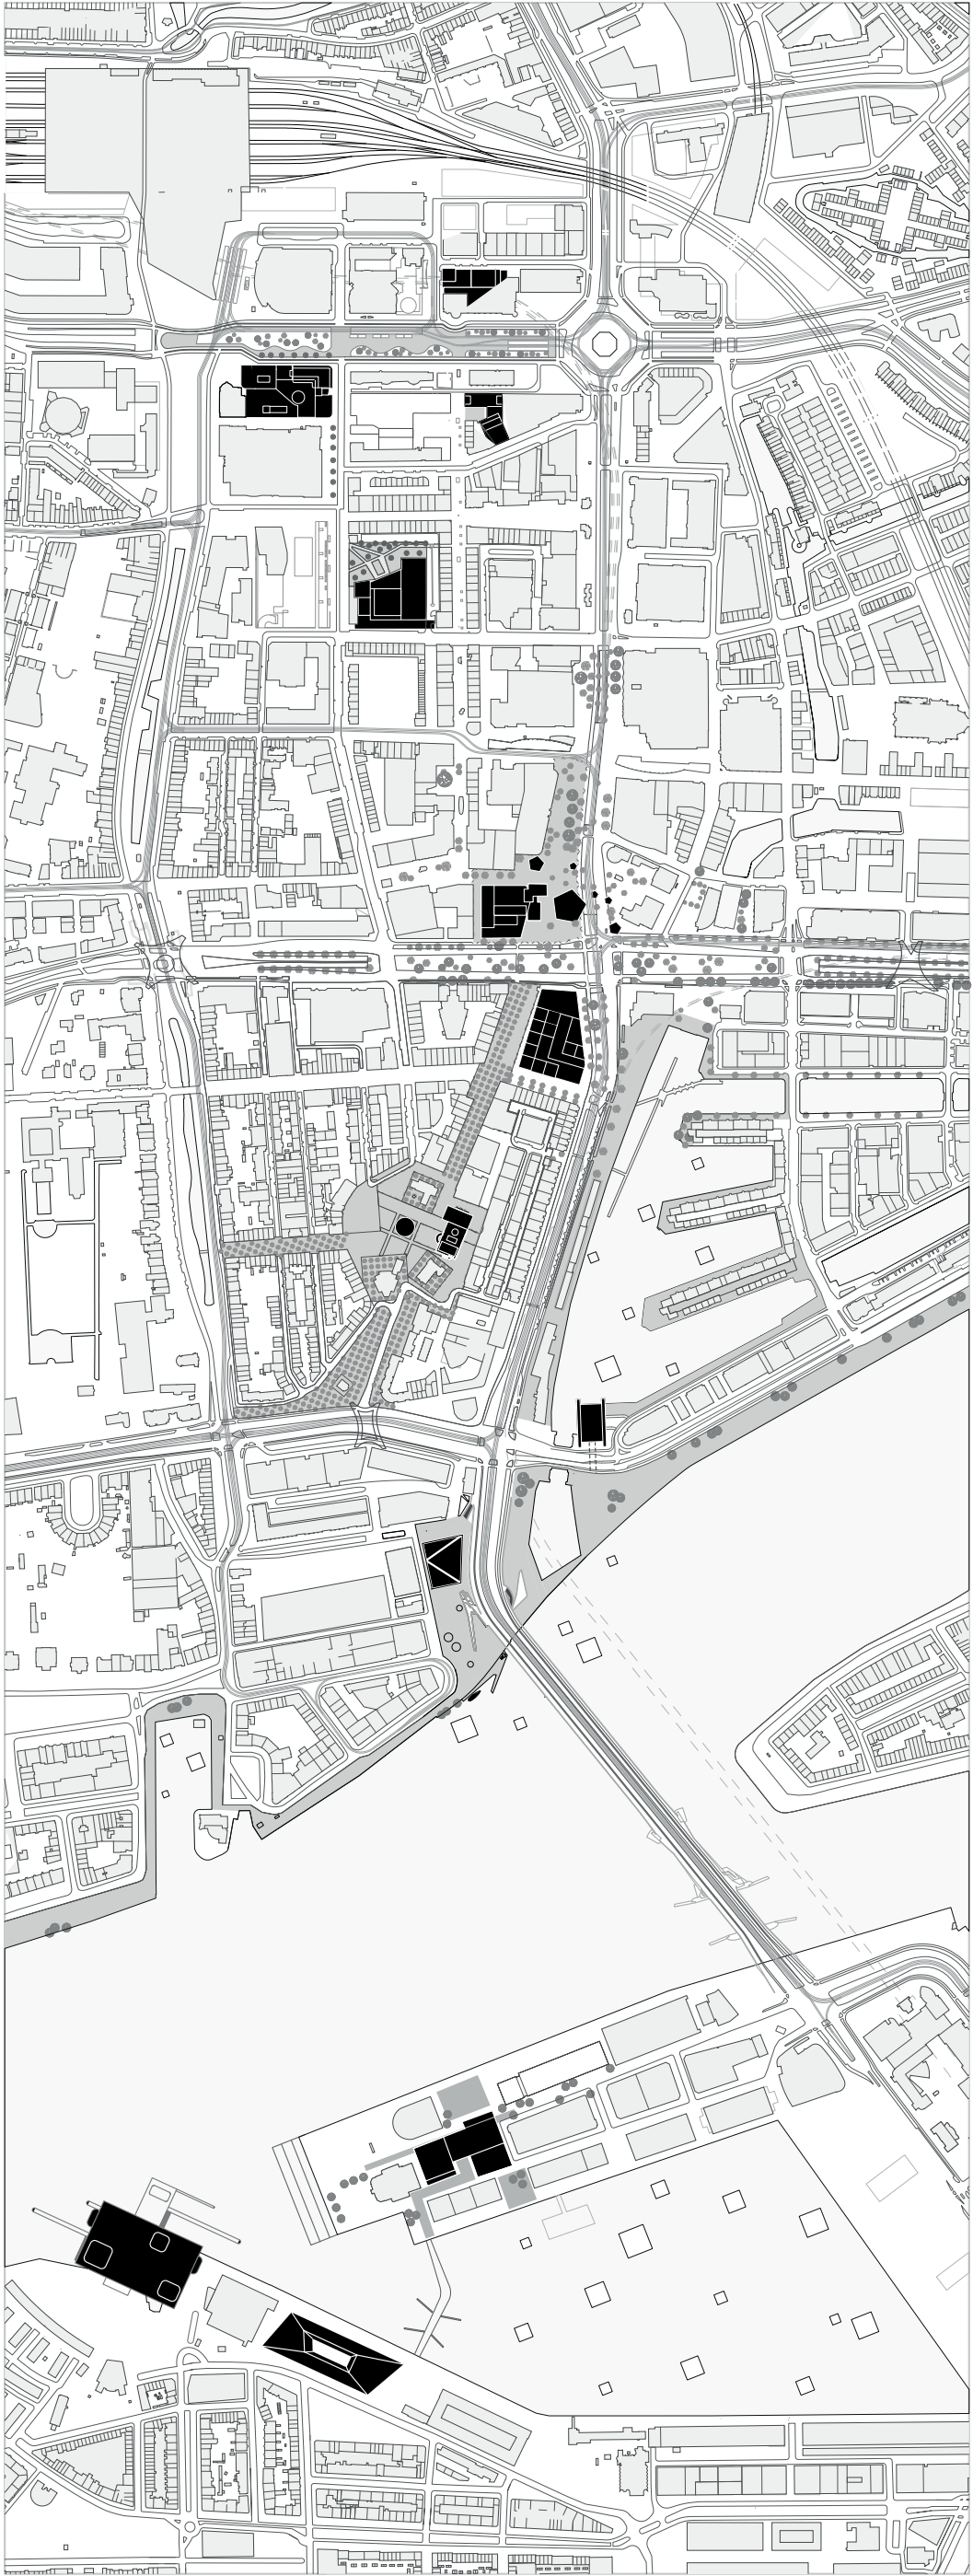

THE URBAN SCHOOL

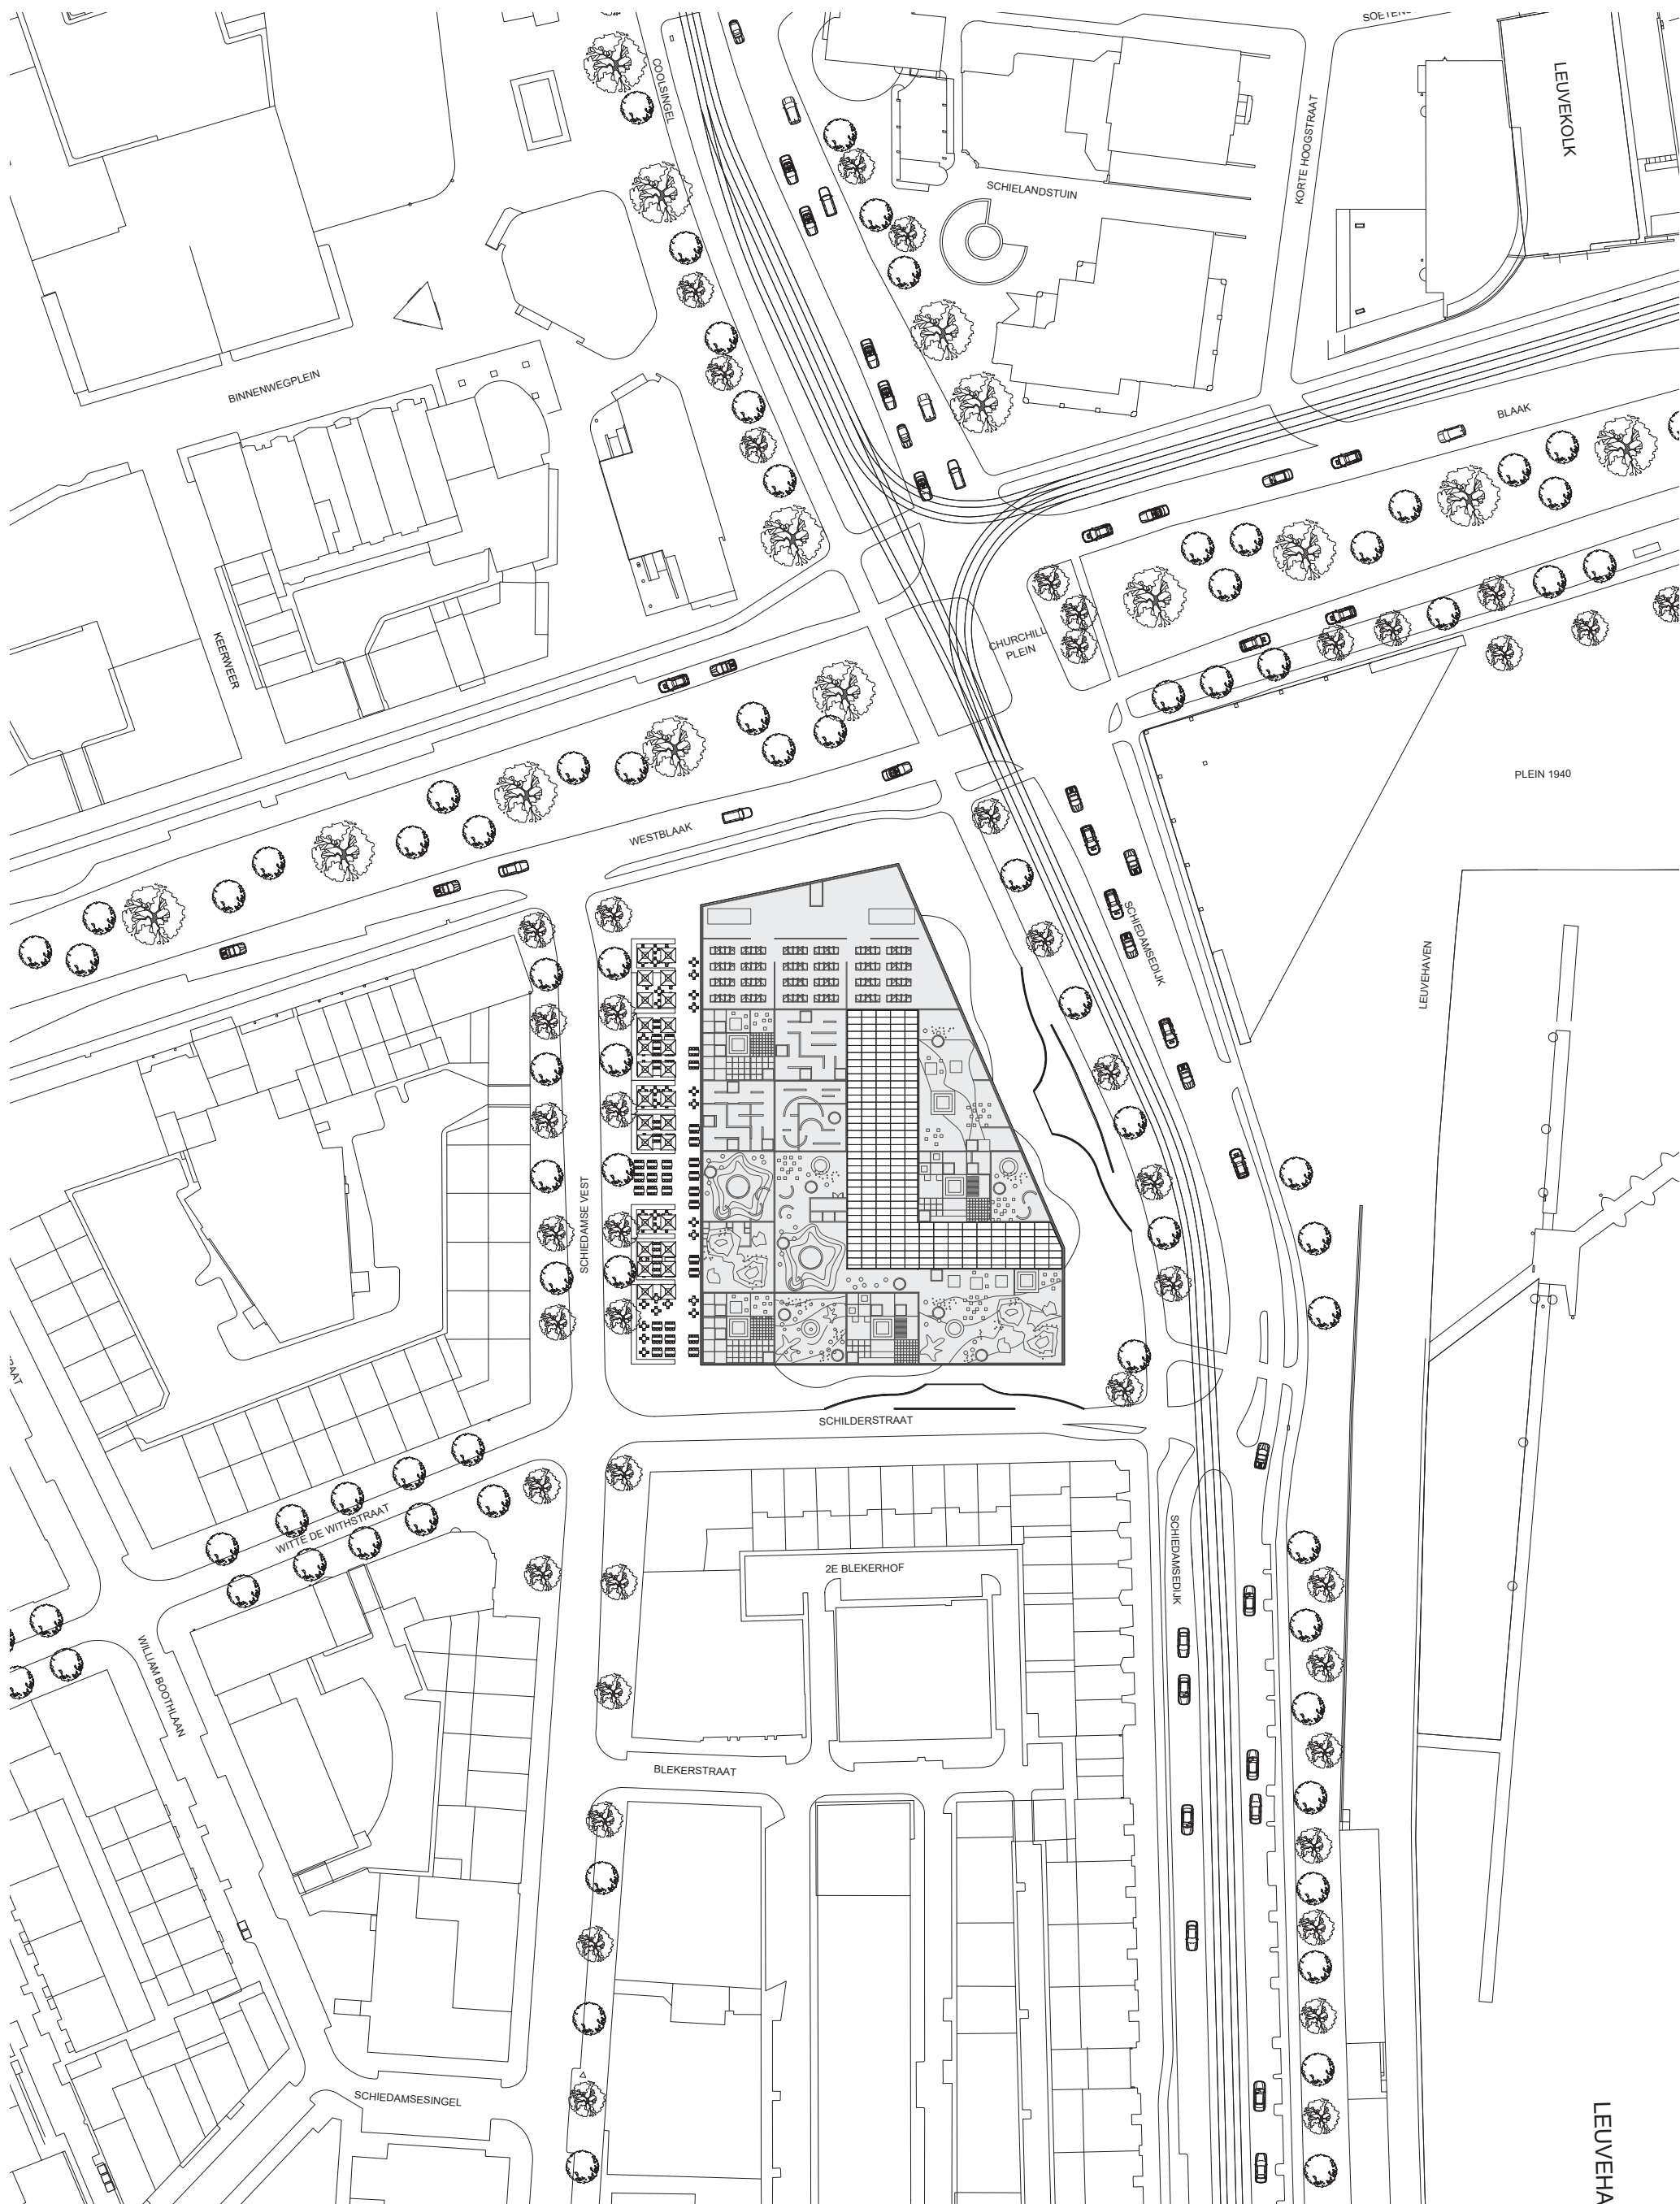


THE URBAN SCHOOL

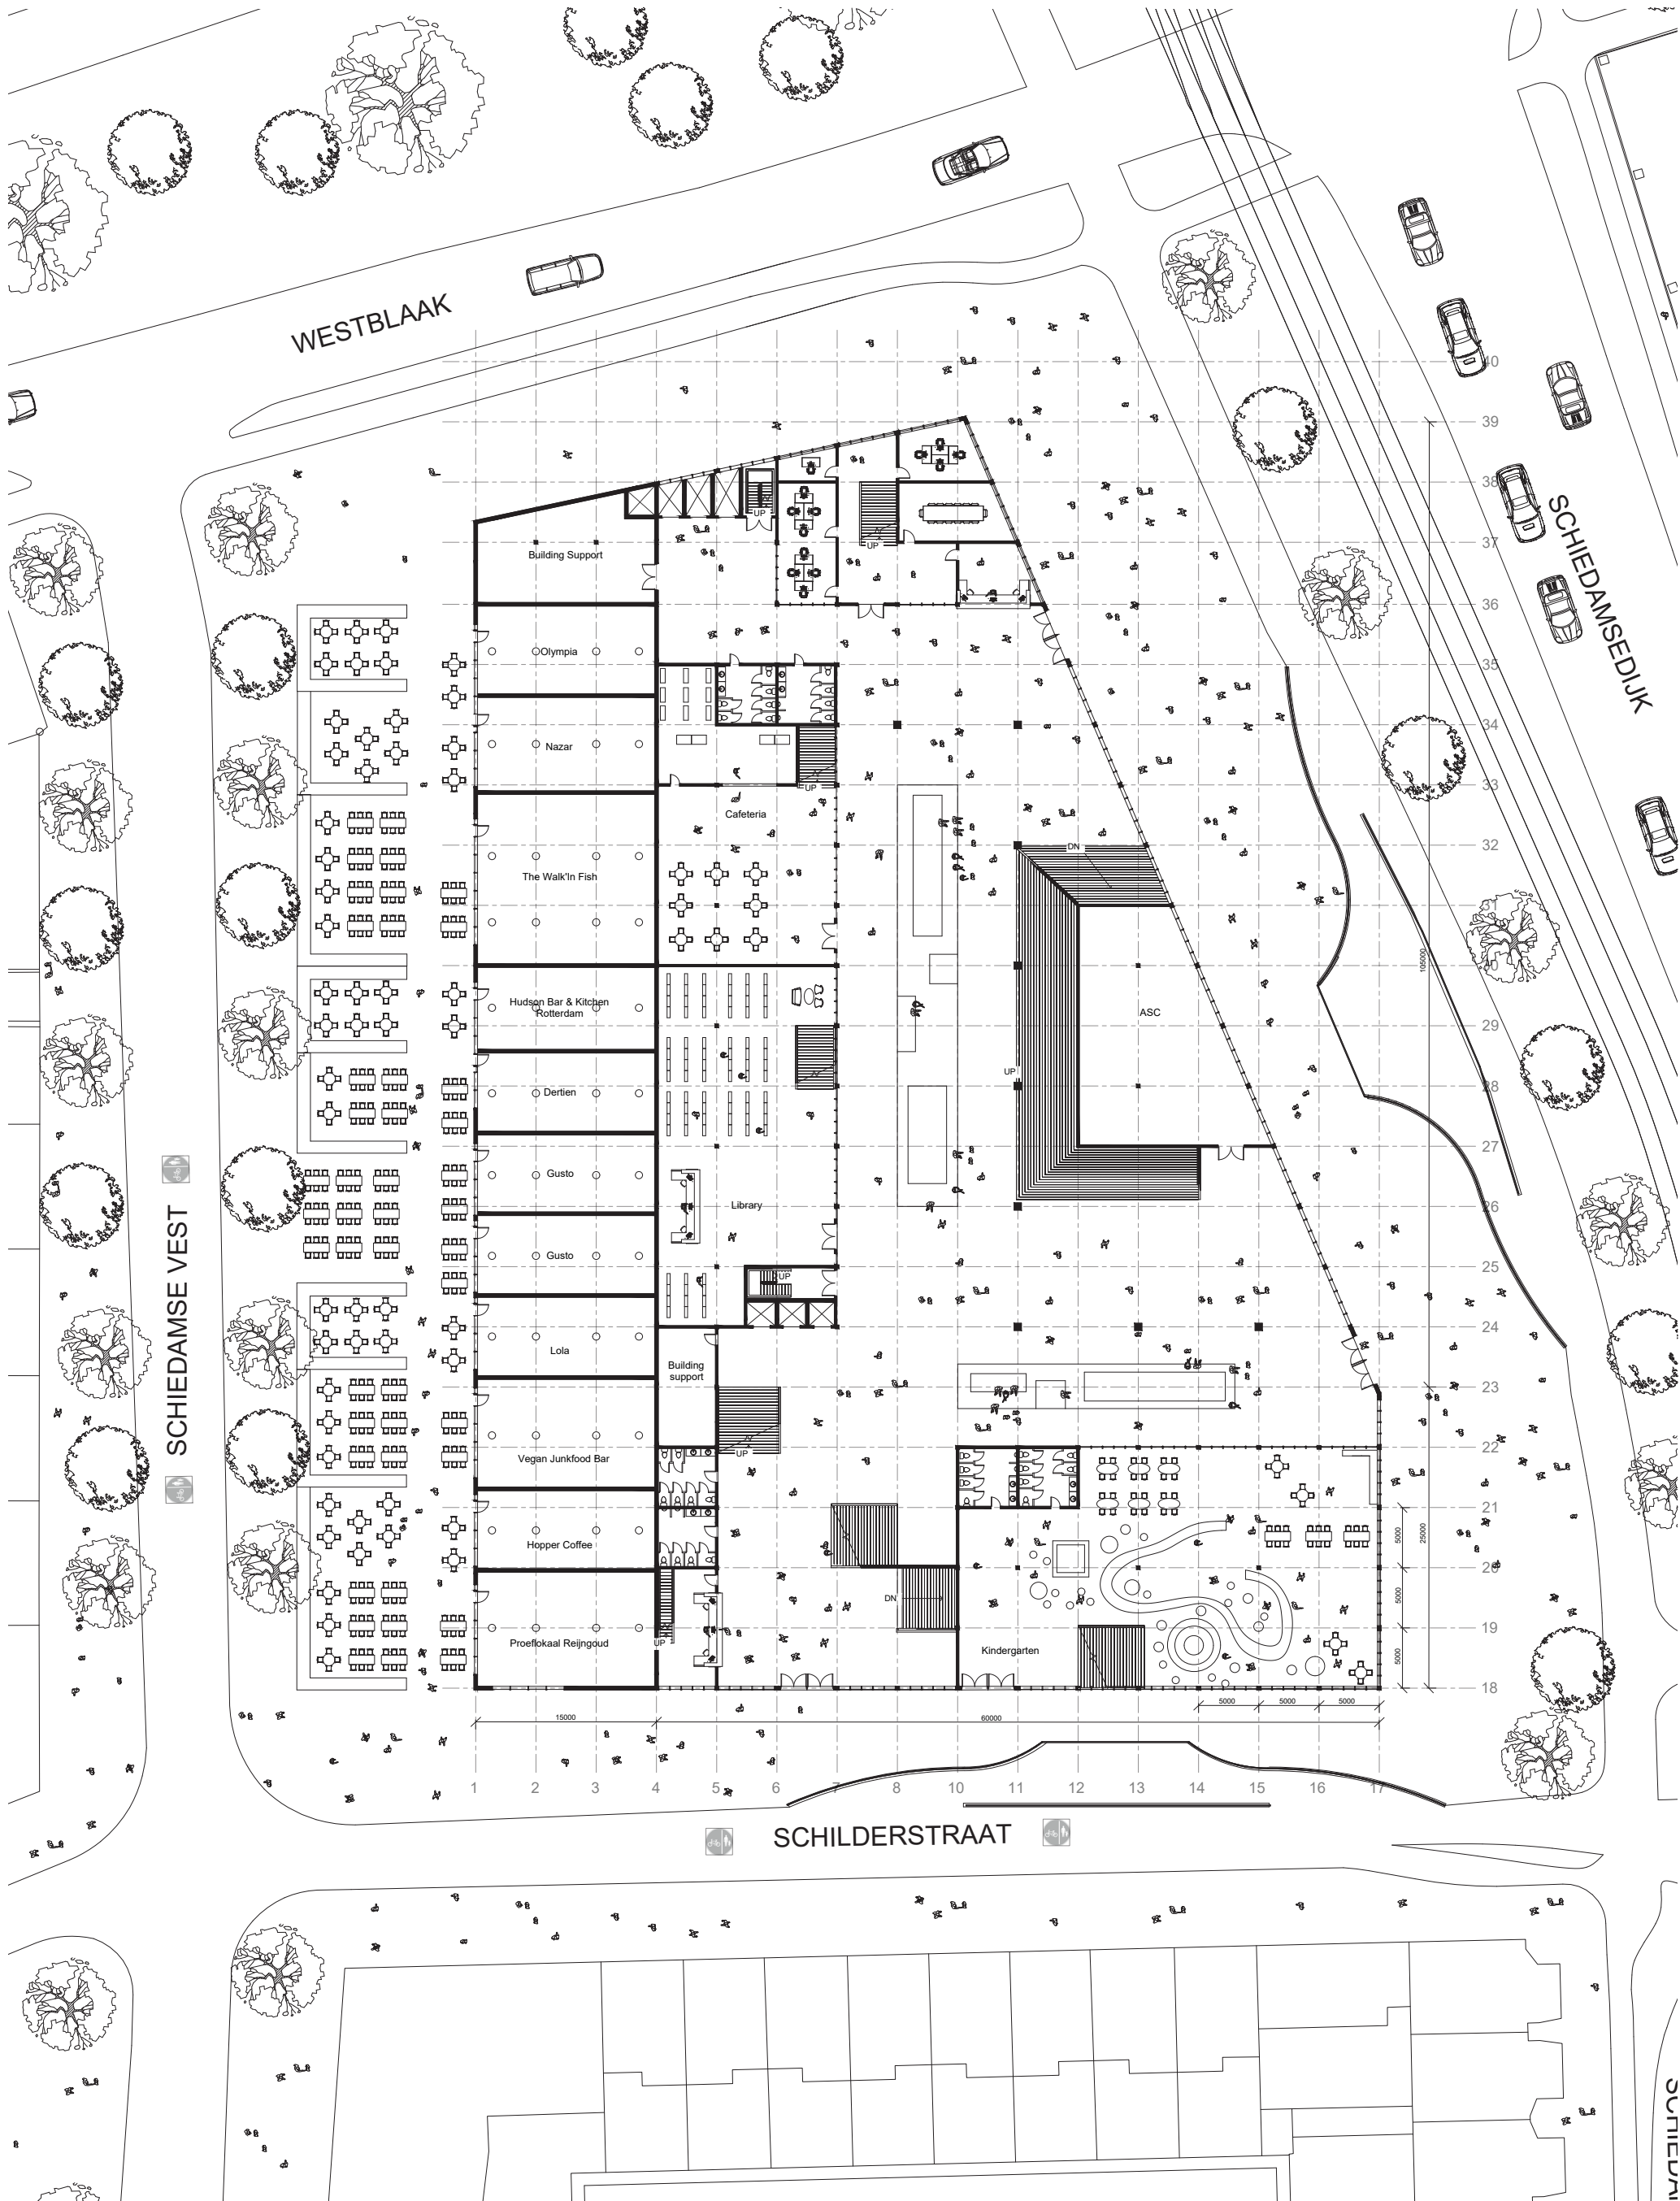

SCHILDERSTRAAT




THE URBAN SCHOOL

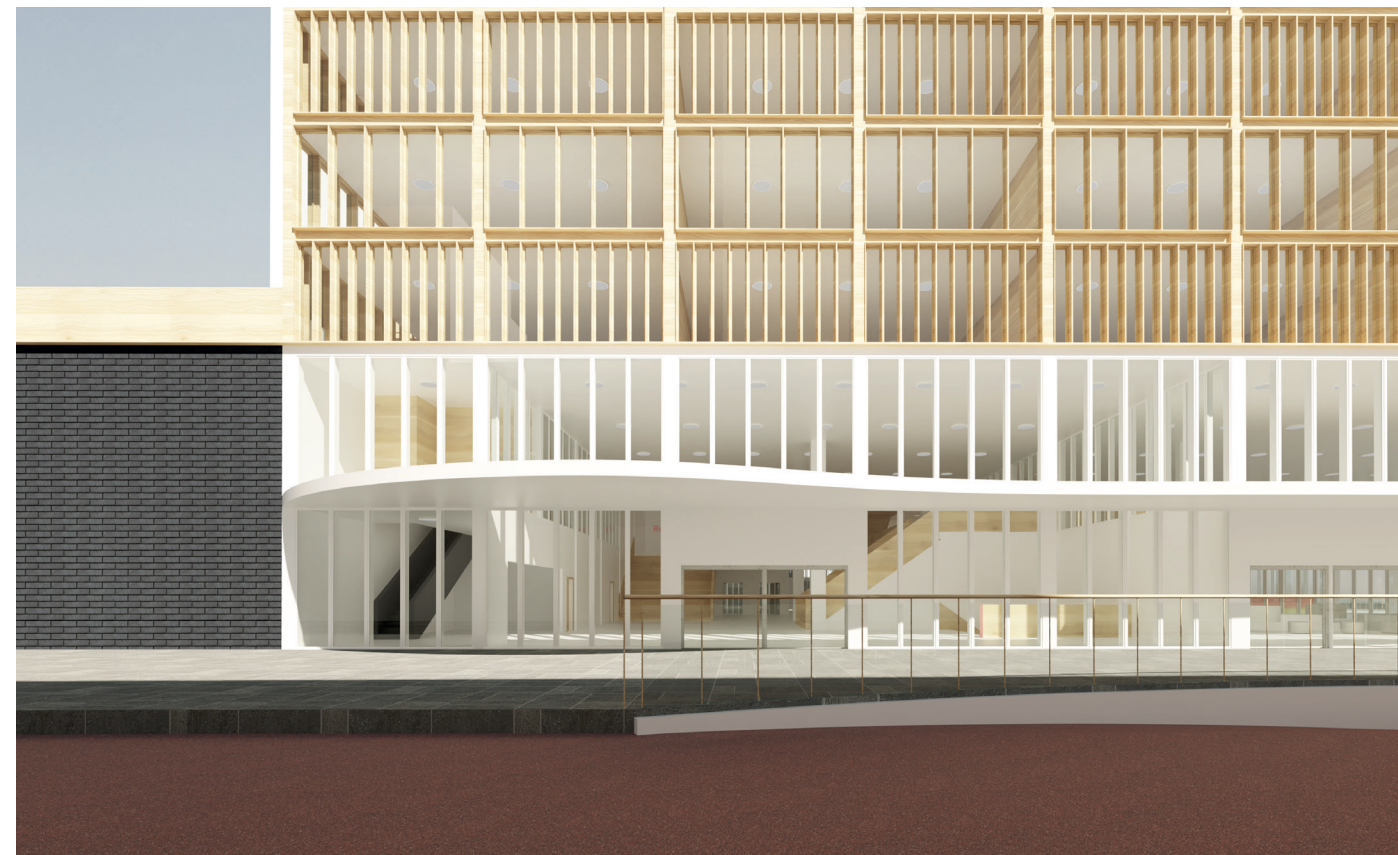


IVO DE BRUIN
Complex Projects HNY
MSc 4 Graduation Studio

THE URBAN SCHOOL

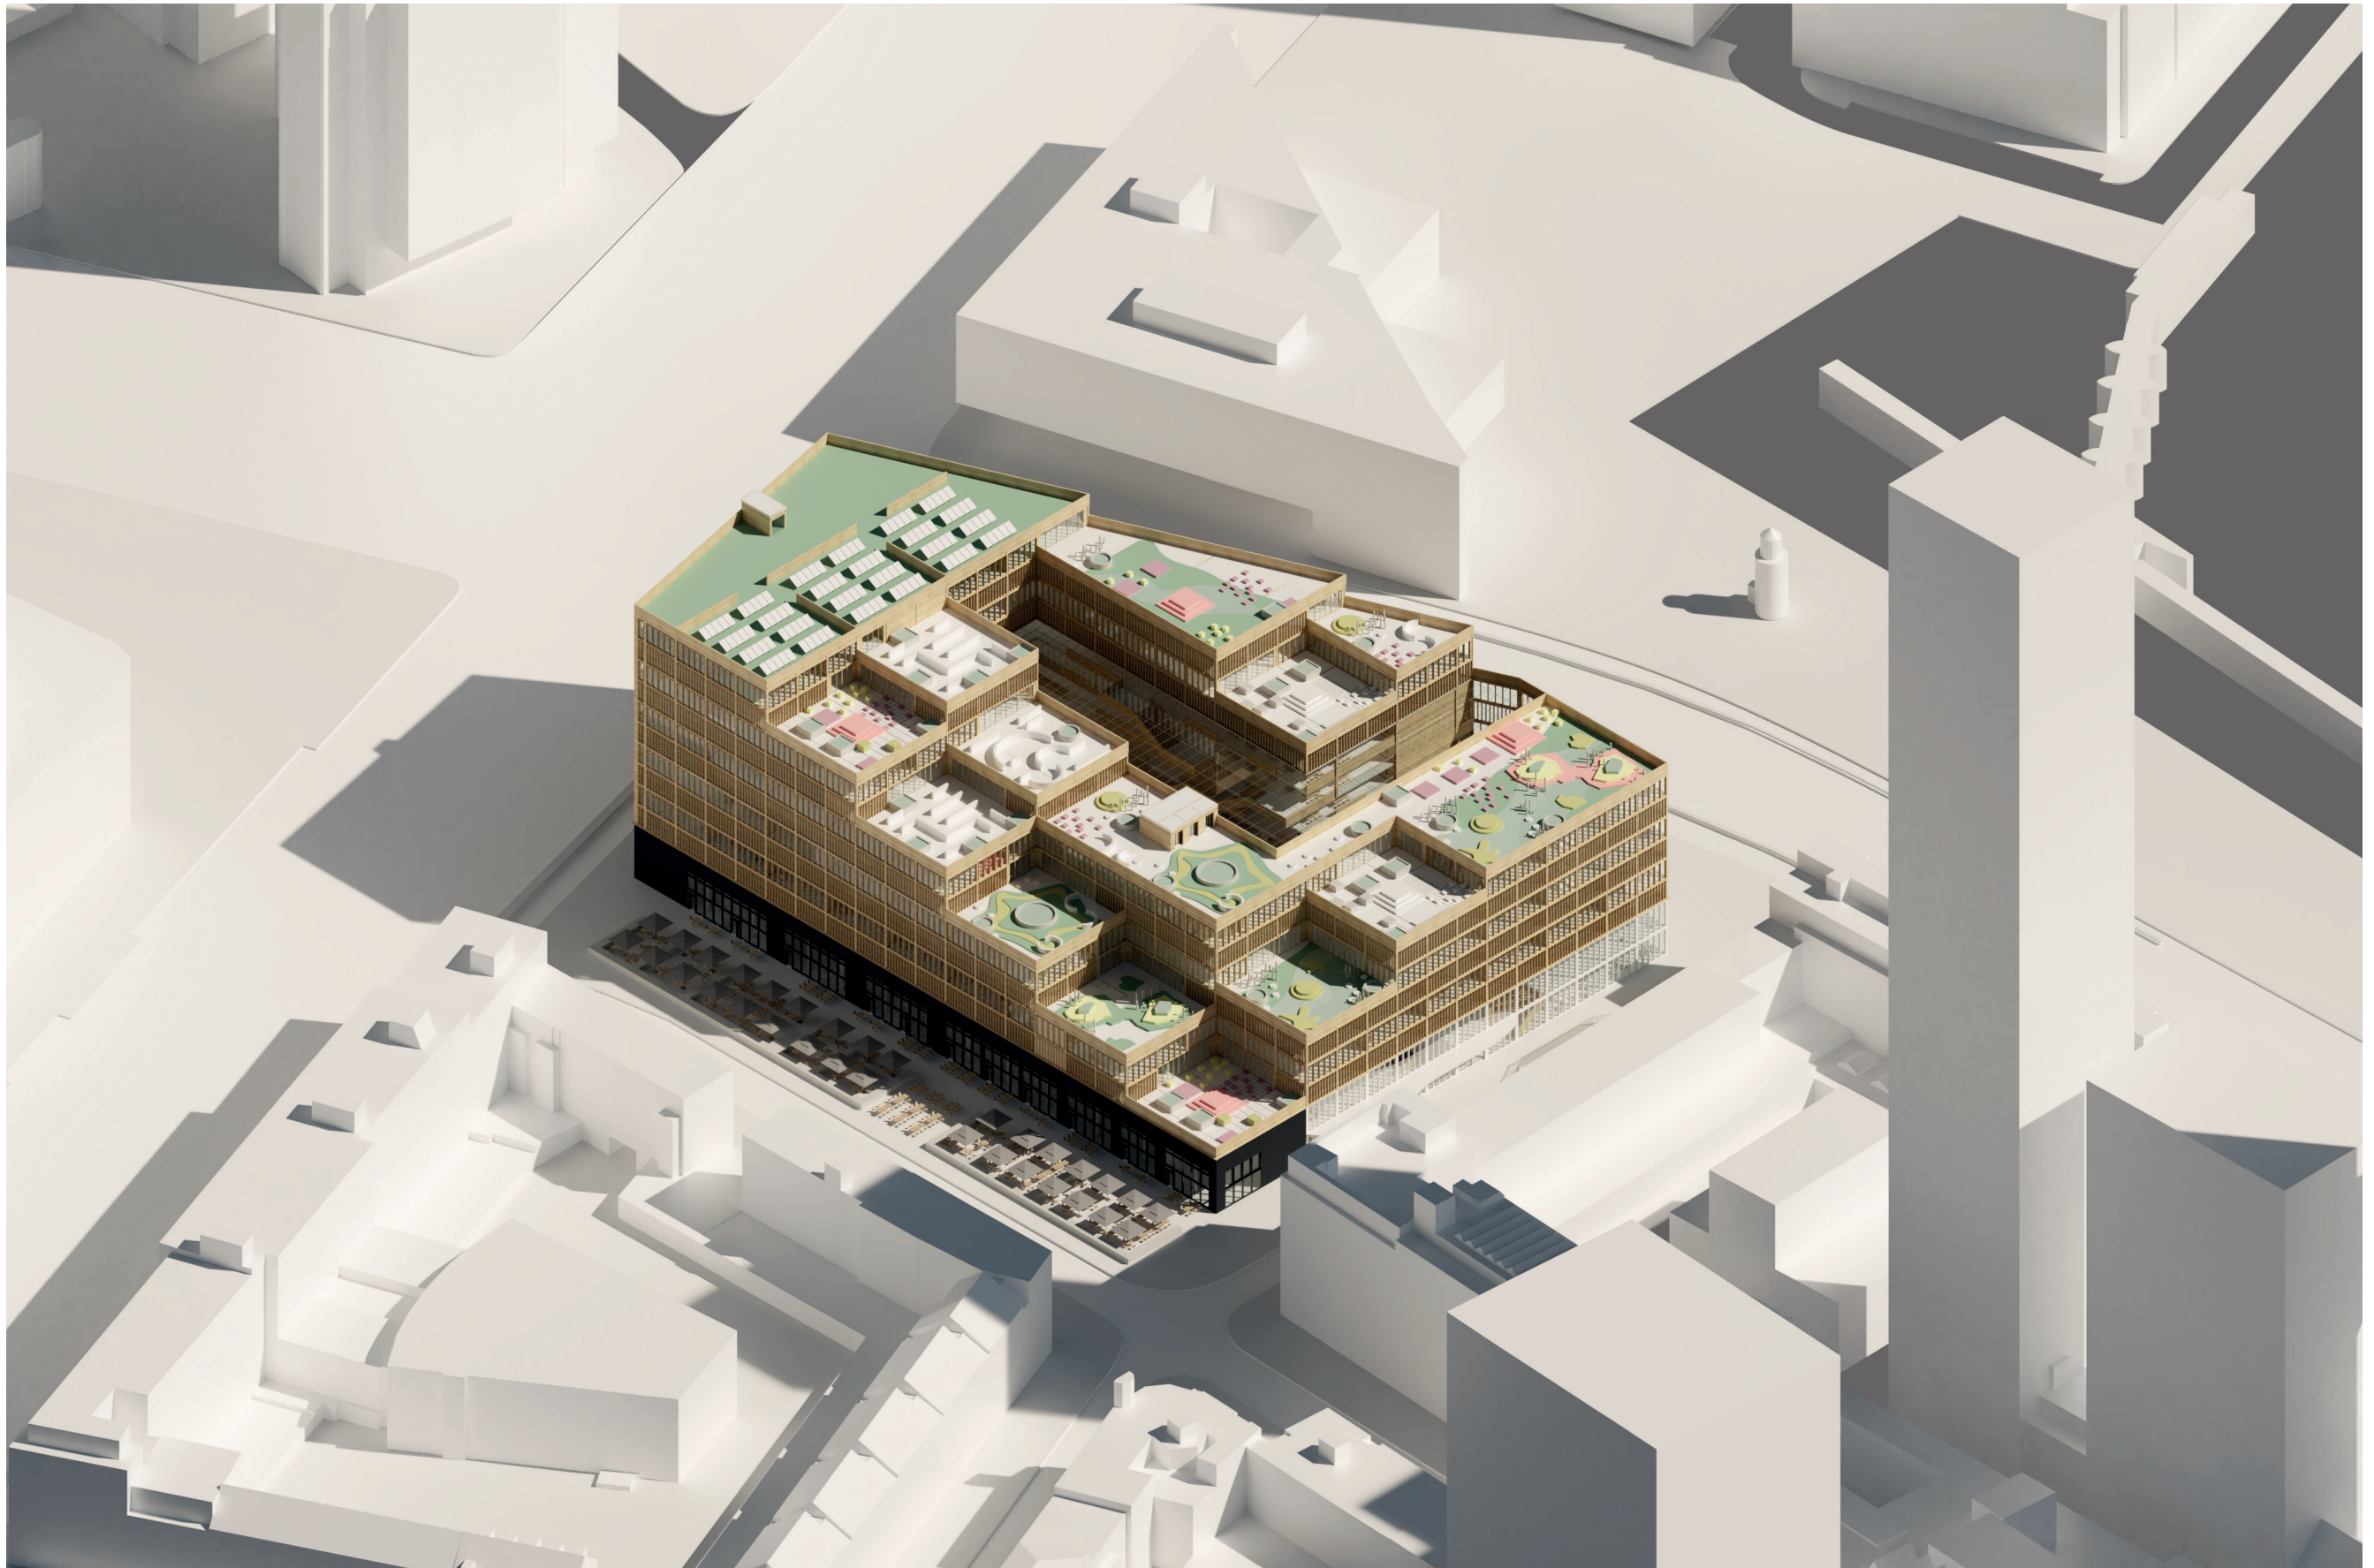


IVO DE BRUIN
Complex Projects HNY
MSc 4 Graduation Studio

THE URBAN SCHOOL

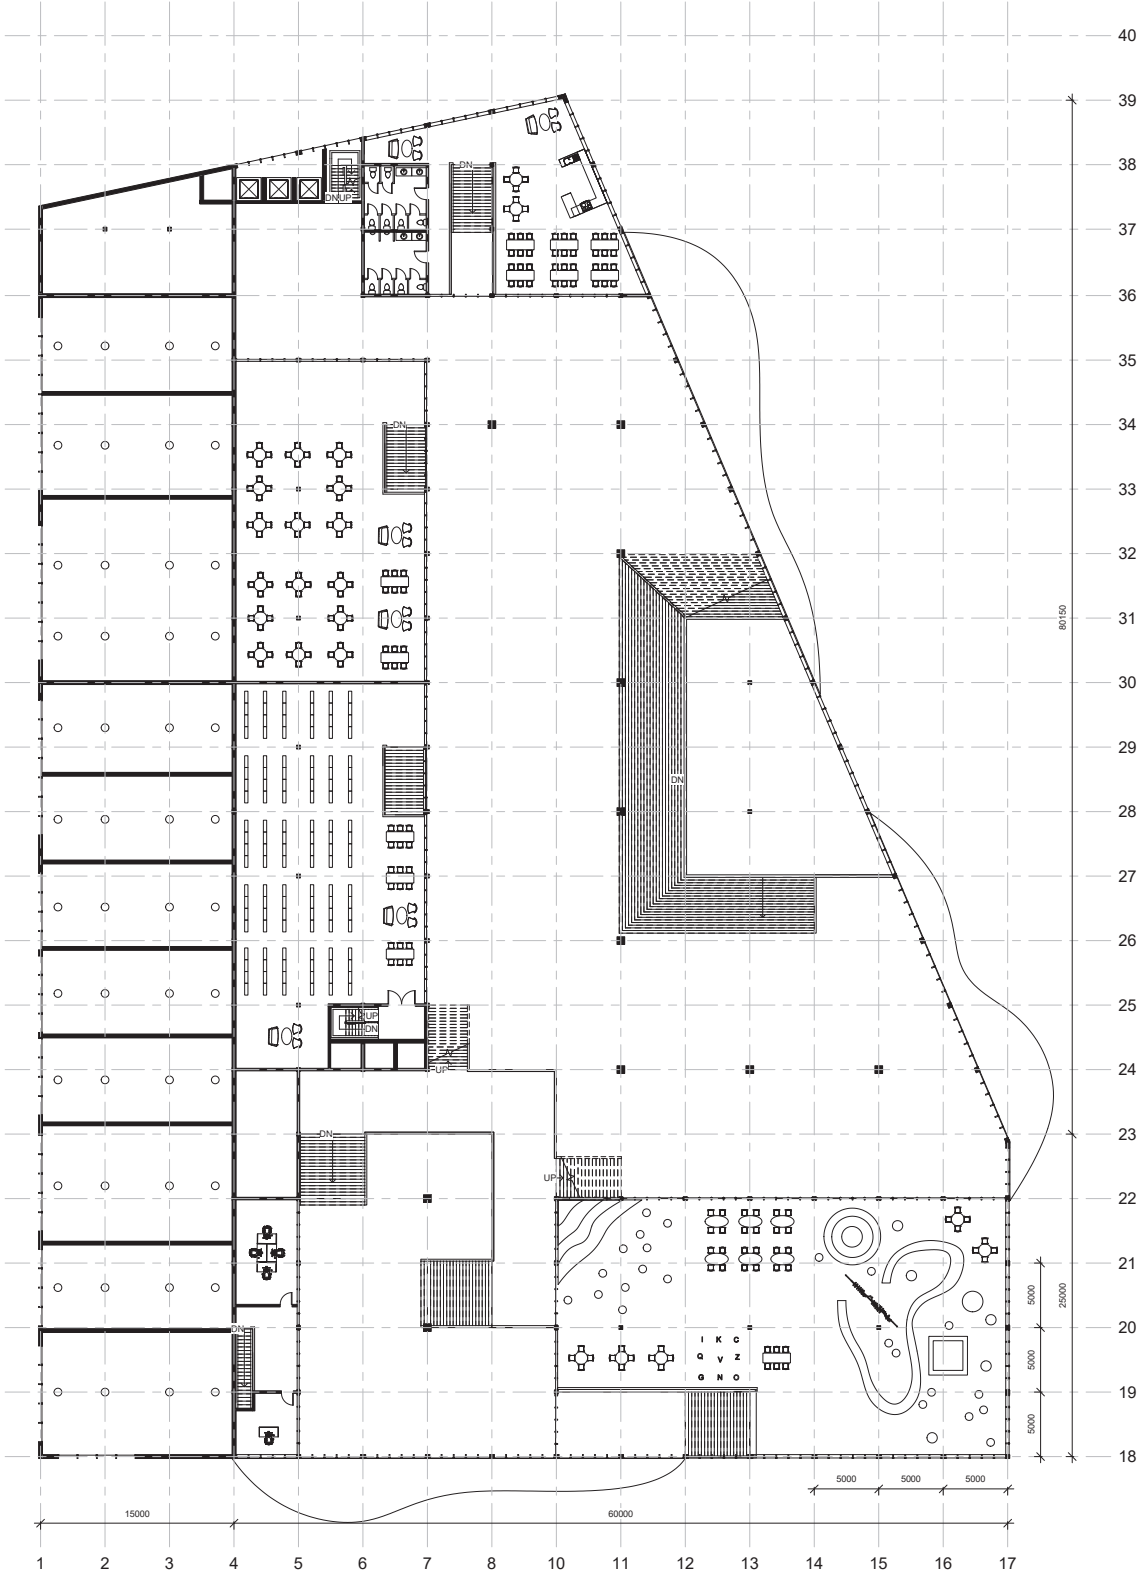

+01- FIRST FLOOR
1:200

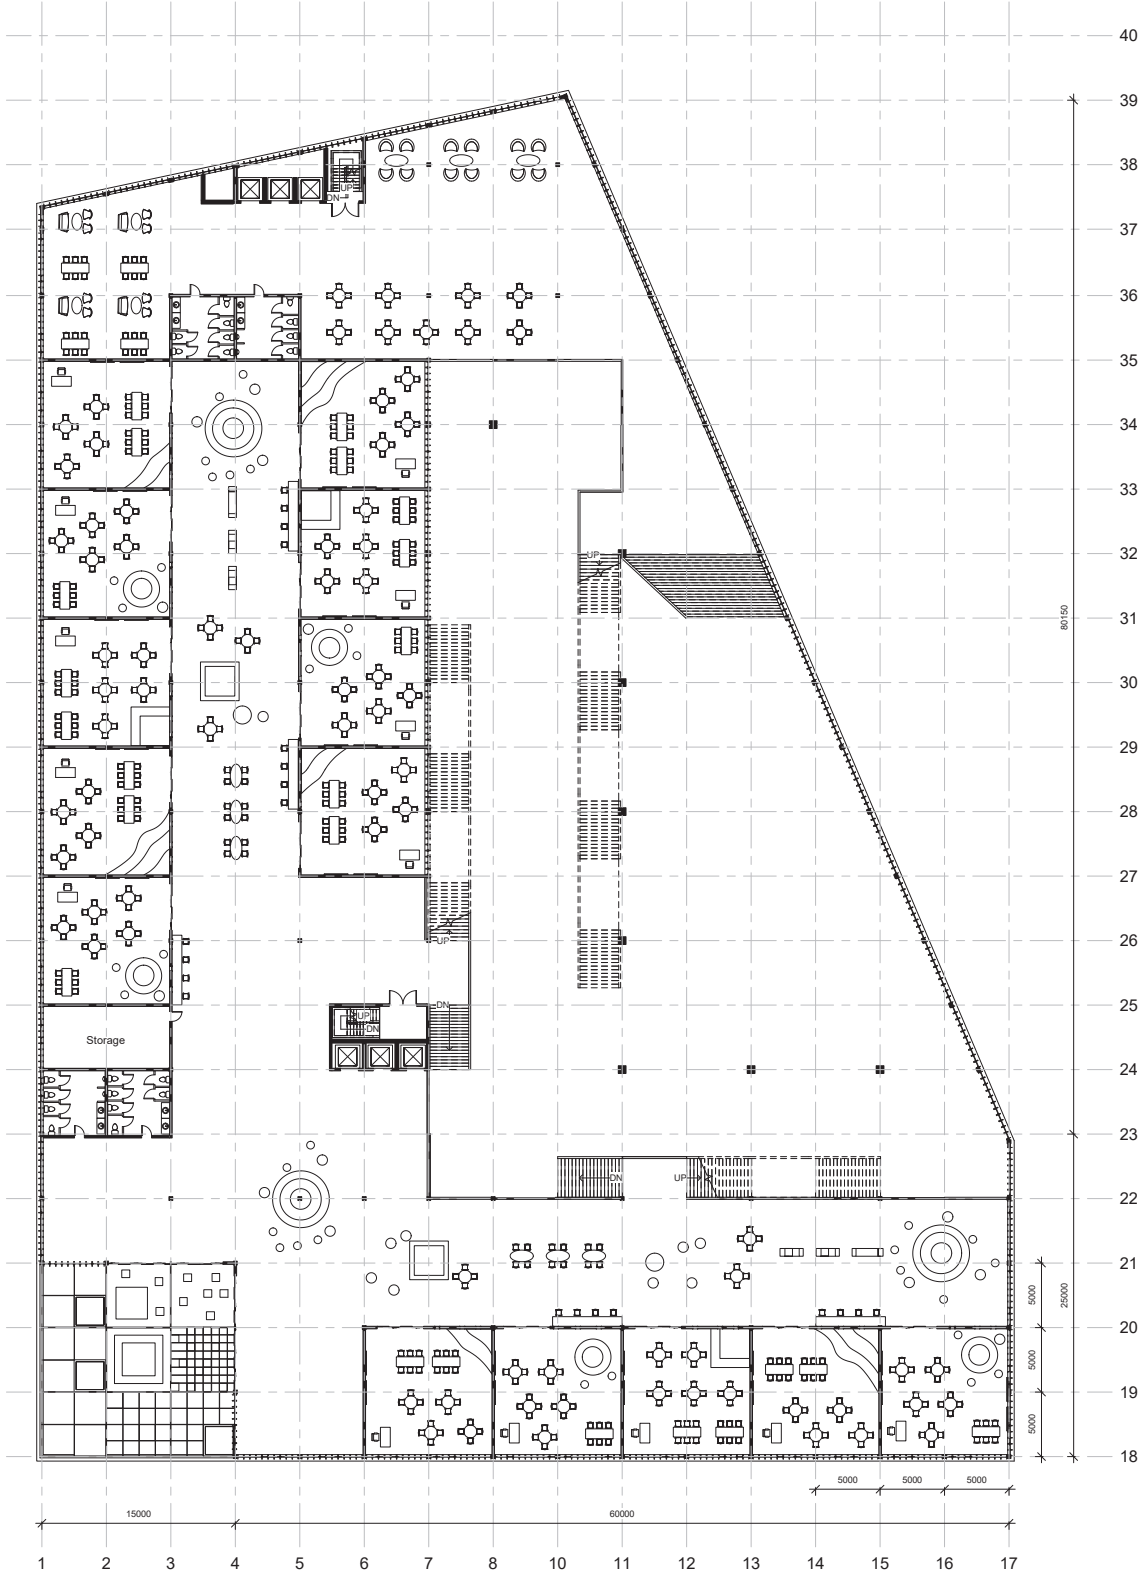


+02 - SECOND FLOOR
1:200

THE URBAN SCHOOL




THE URBAN SCHOOL

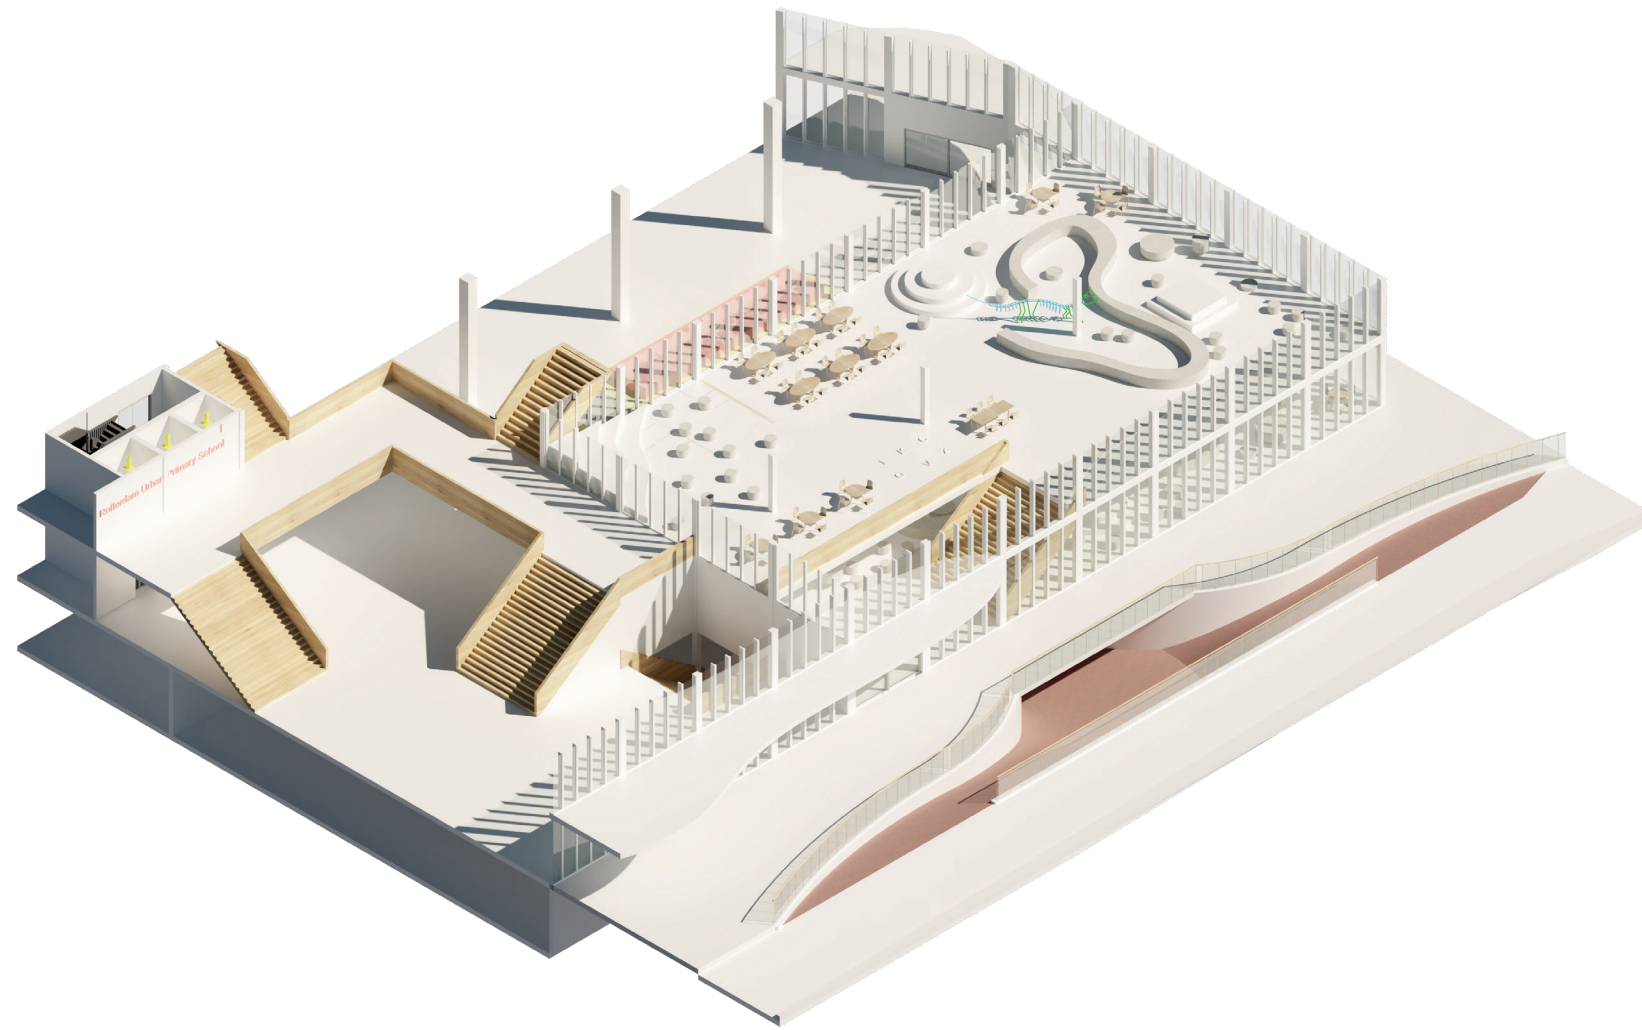


IVO DE BRUIN
Complex Projects HNY
MSc 4 Graduation Studio

THE URBAN SCHOOL

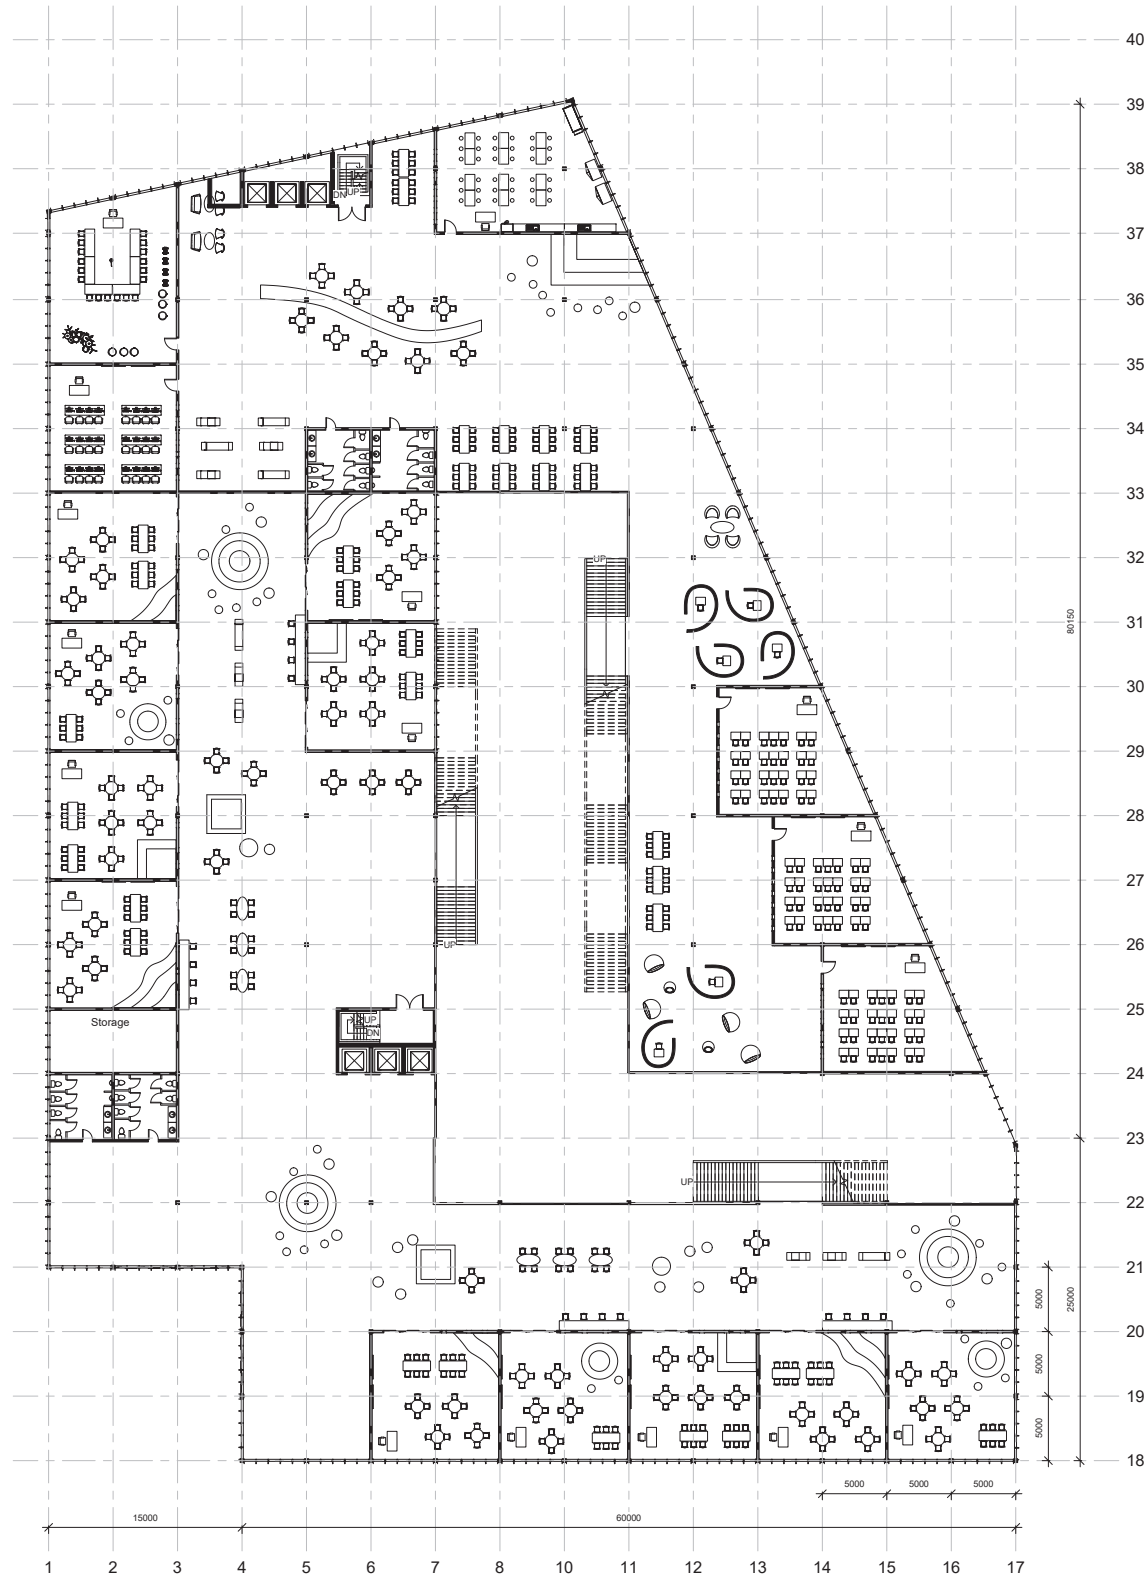

+03 - THIRD FLOOR
1:200

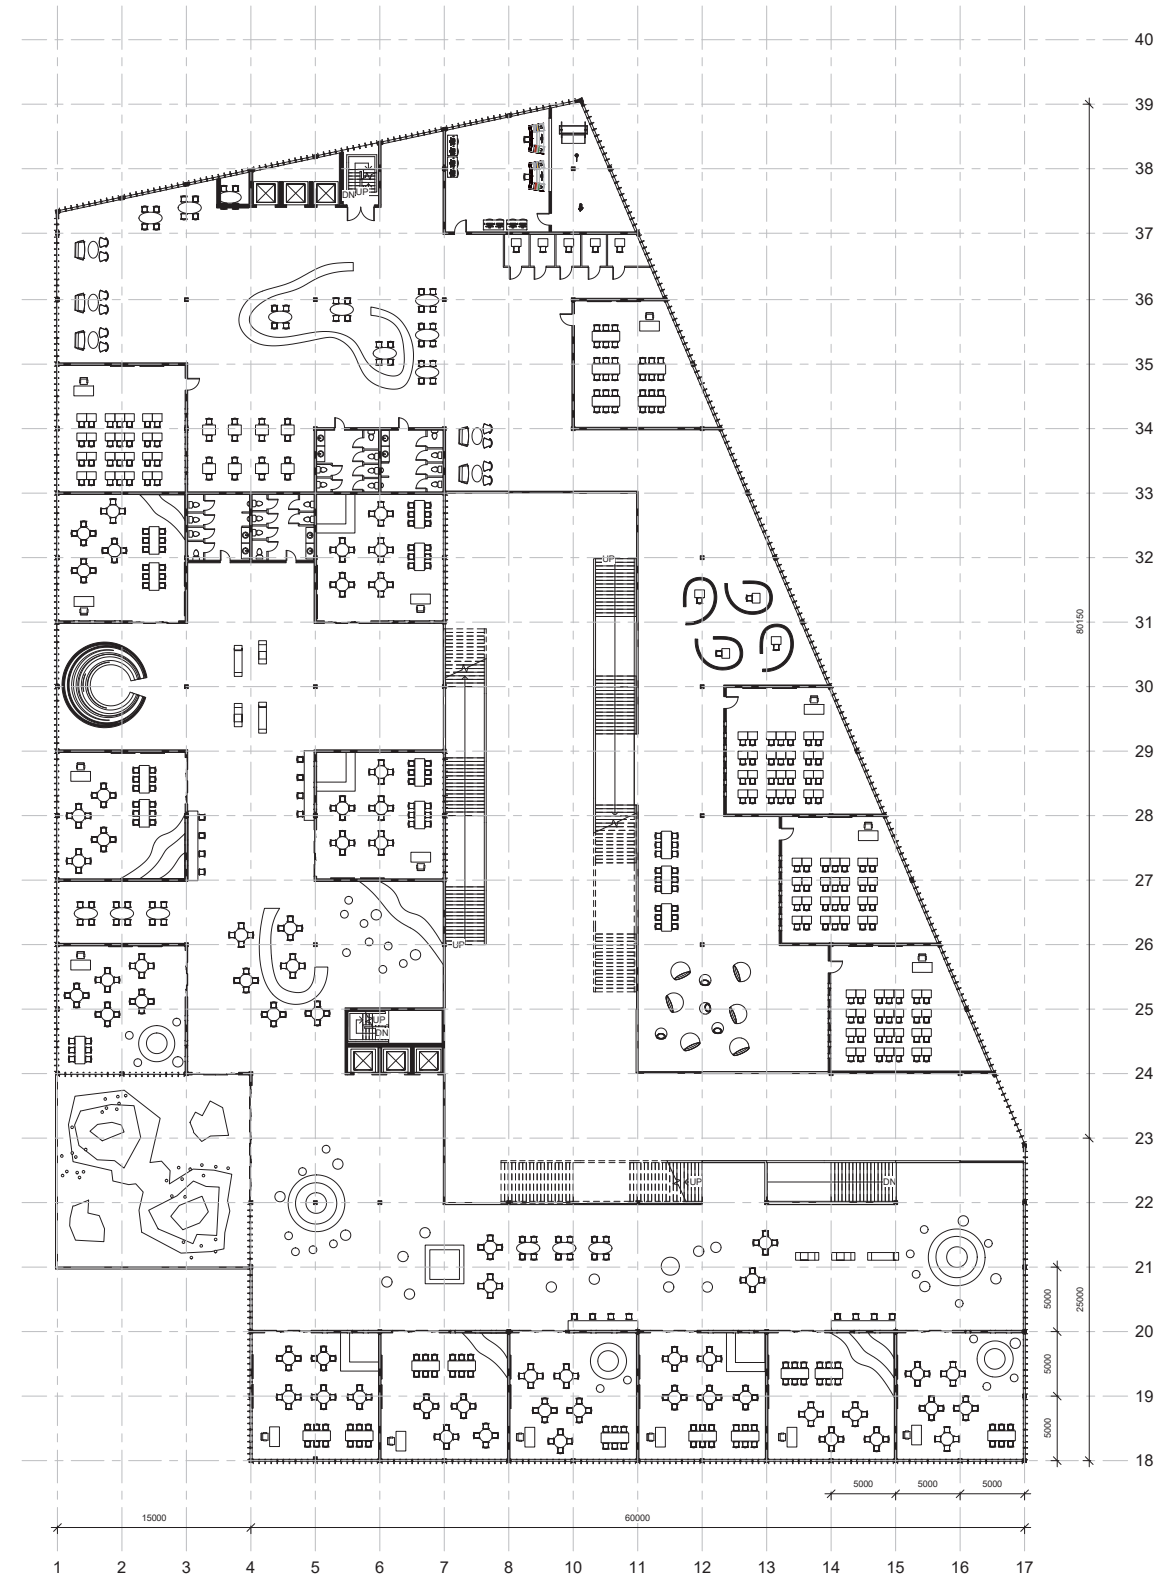


+04 - FOURTH FLOOR
1:200

THE URBAN SCHOOL




IVO DE BRUIN
Complex Projects HNY
MSc 4 Graduation Studio

THE URBAN SCHOOL

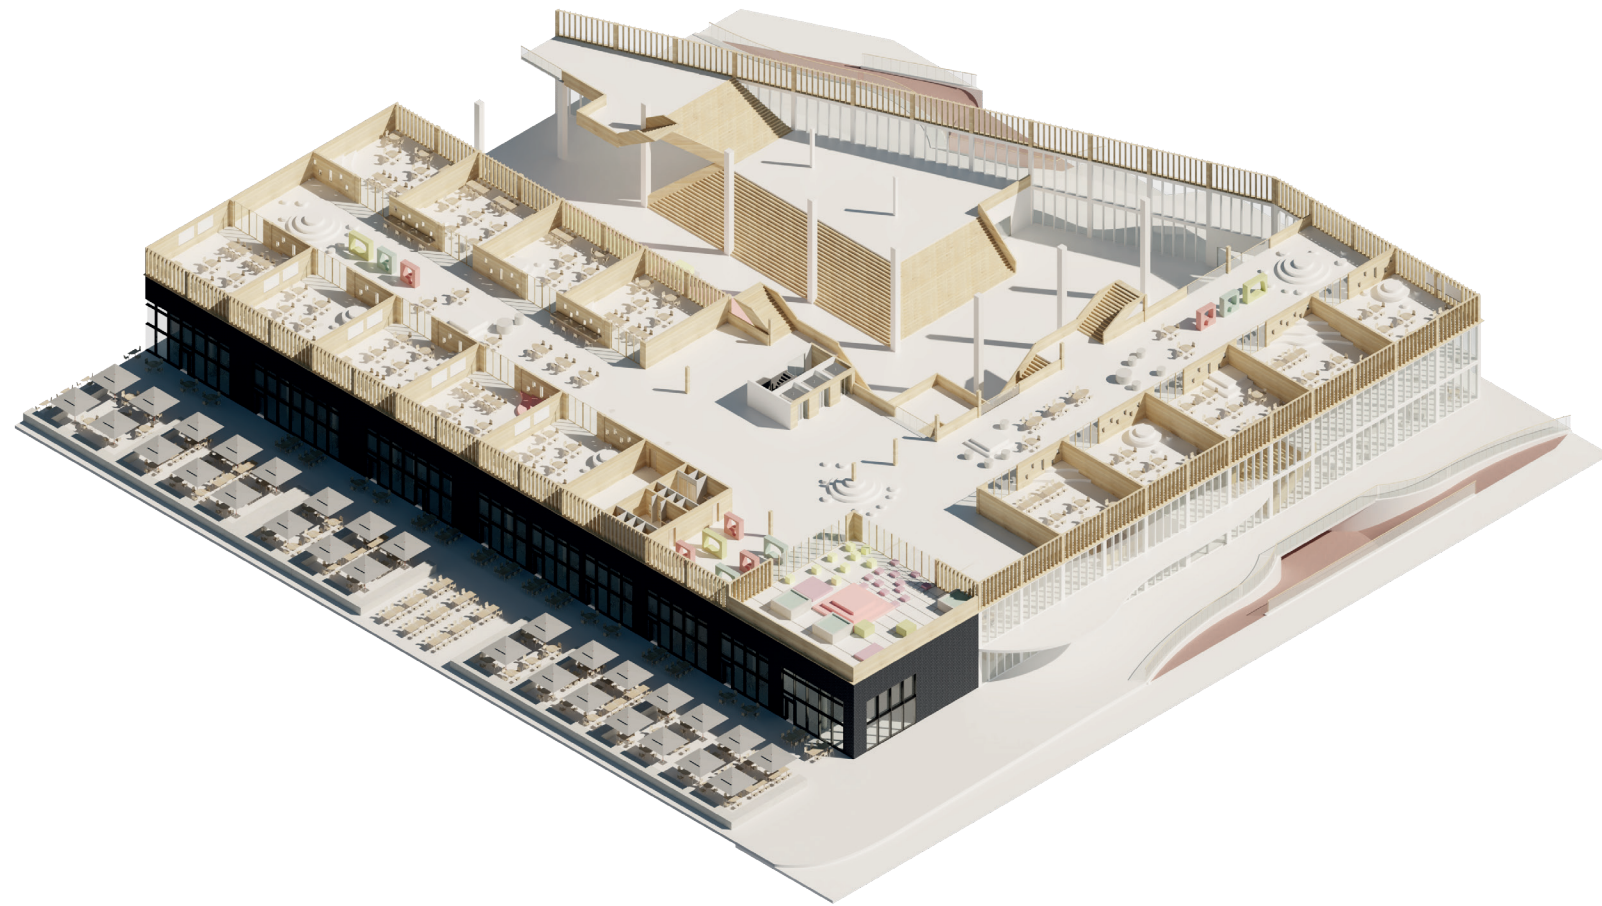


IVO DE BRUIN
Complex Projects HNY
MSc 4 Graduation Studio

THE URBAN SCHOOL

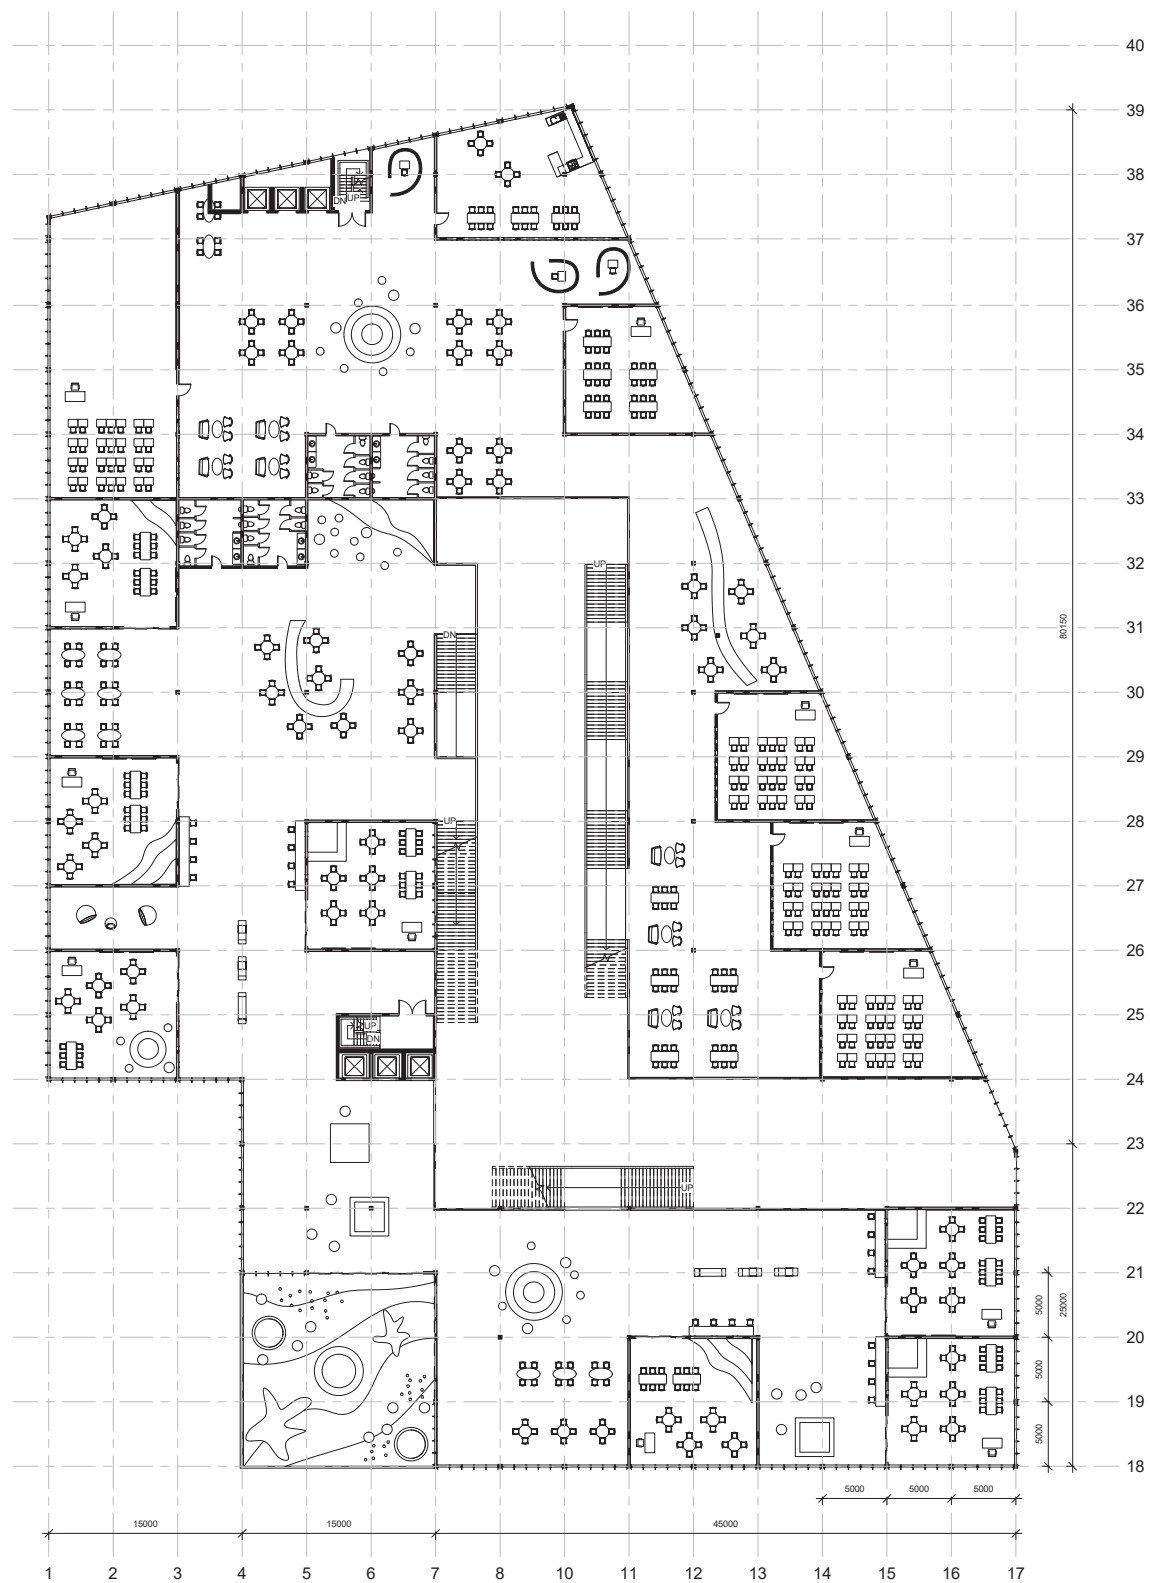


+05 - FIFTH FLOOR
1:200

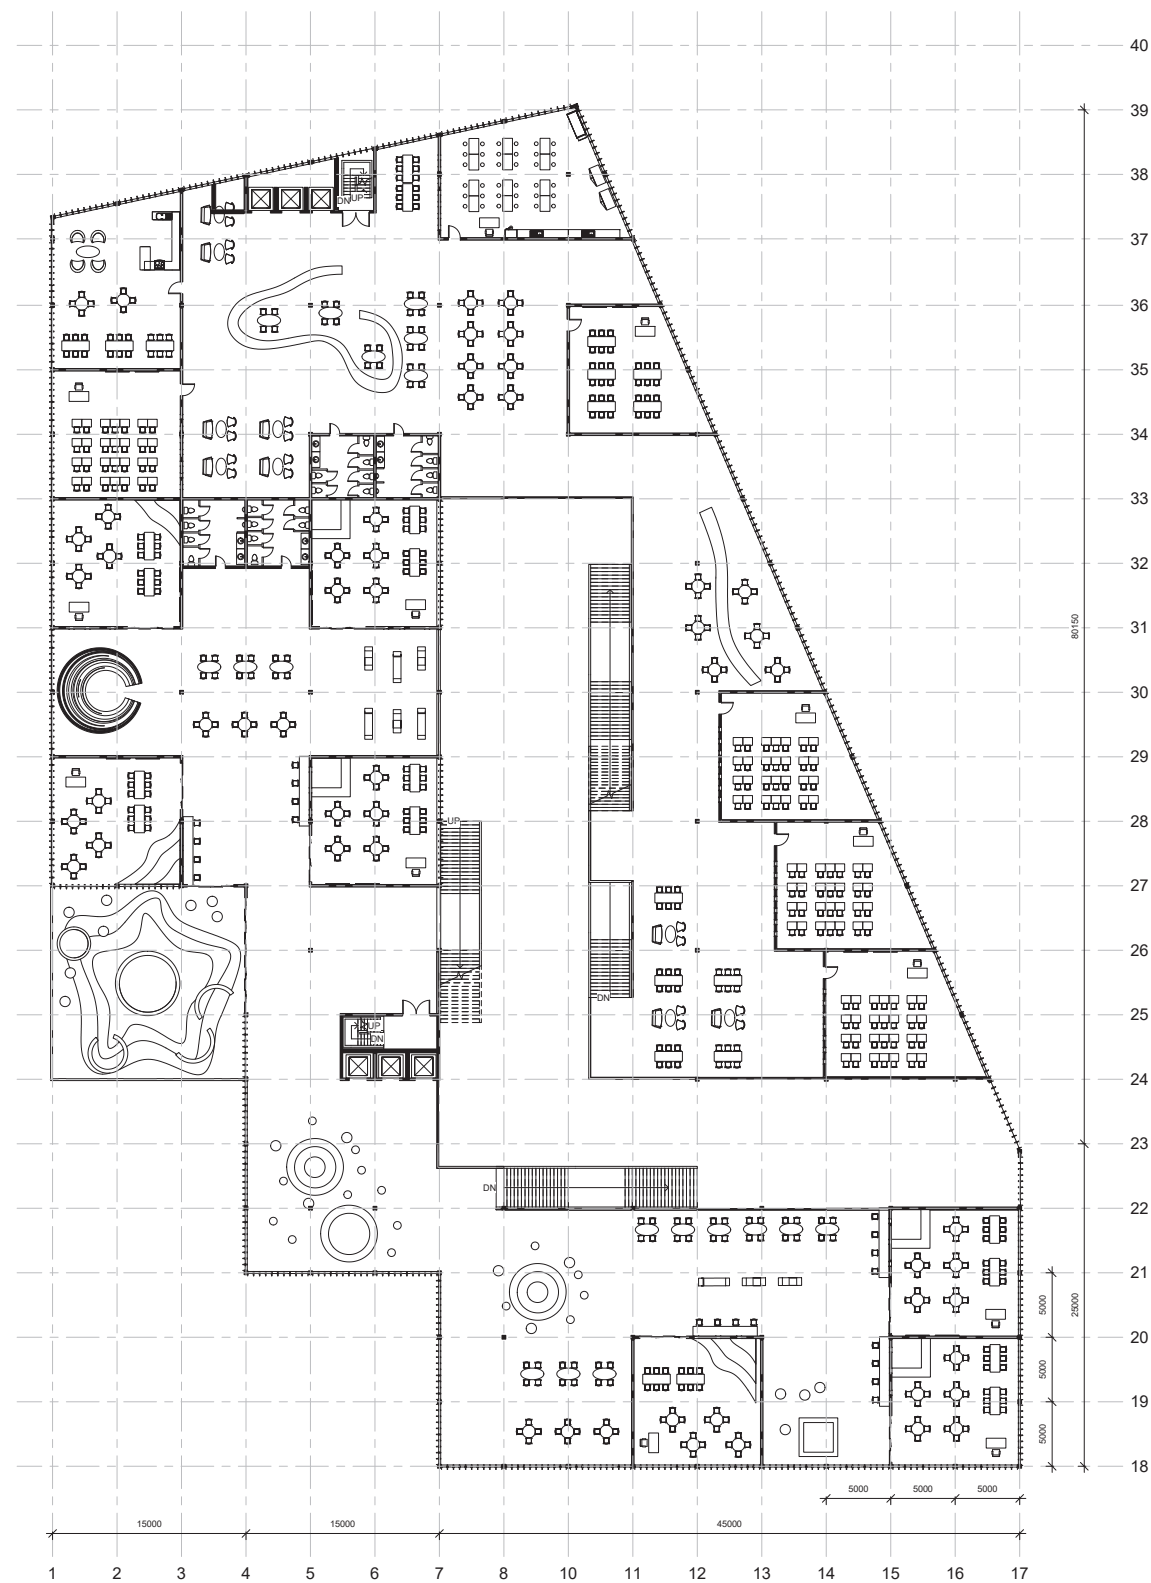


+06 - SIXTH FLOOR
1:200

THE URBAN SCHOOL

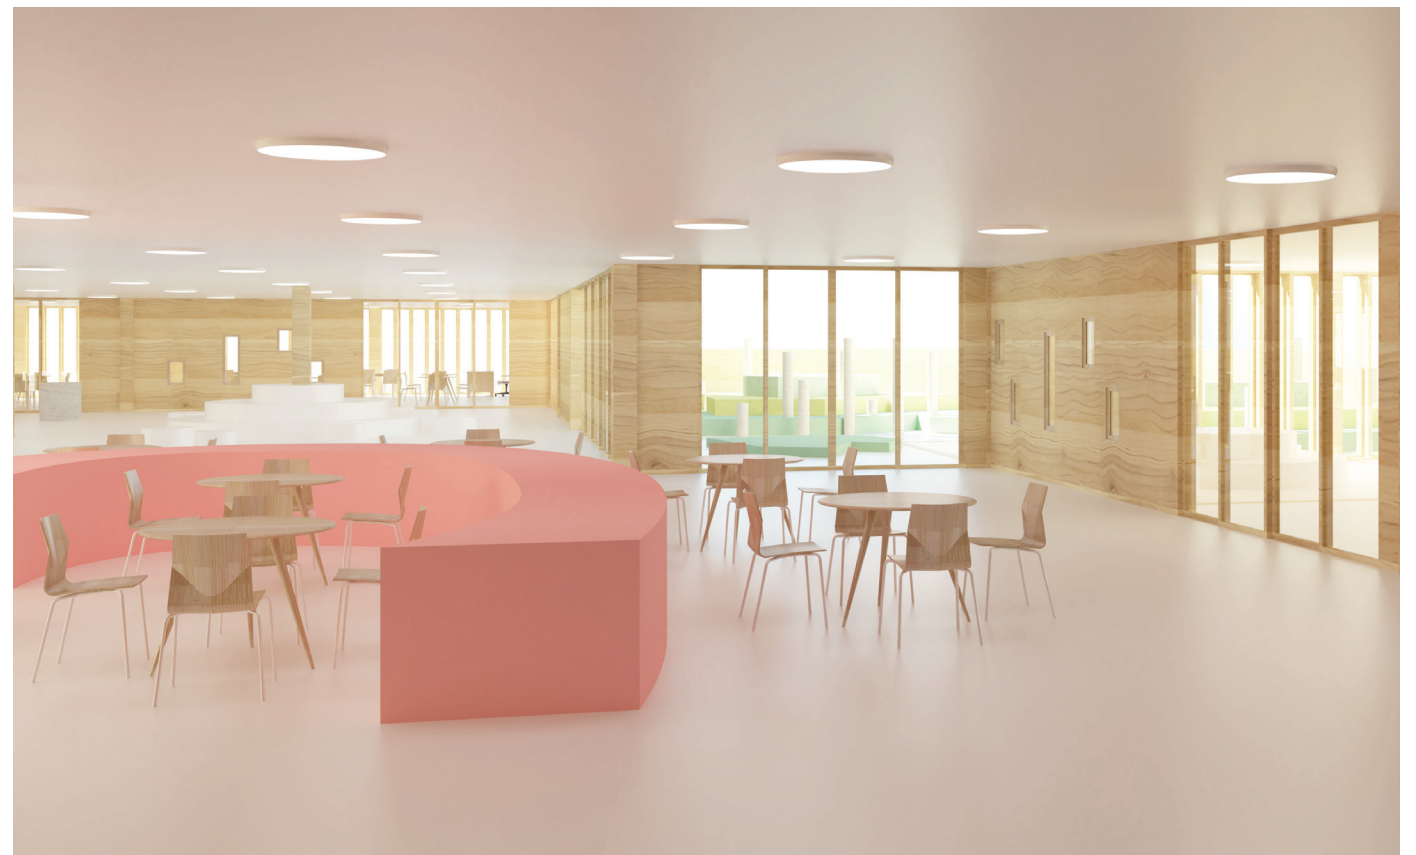


THE URBAN SCHOOL

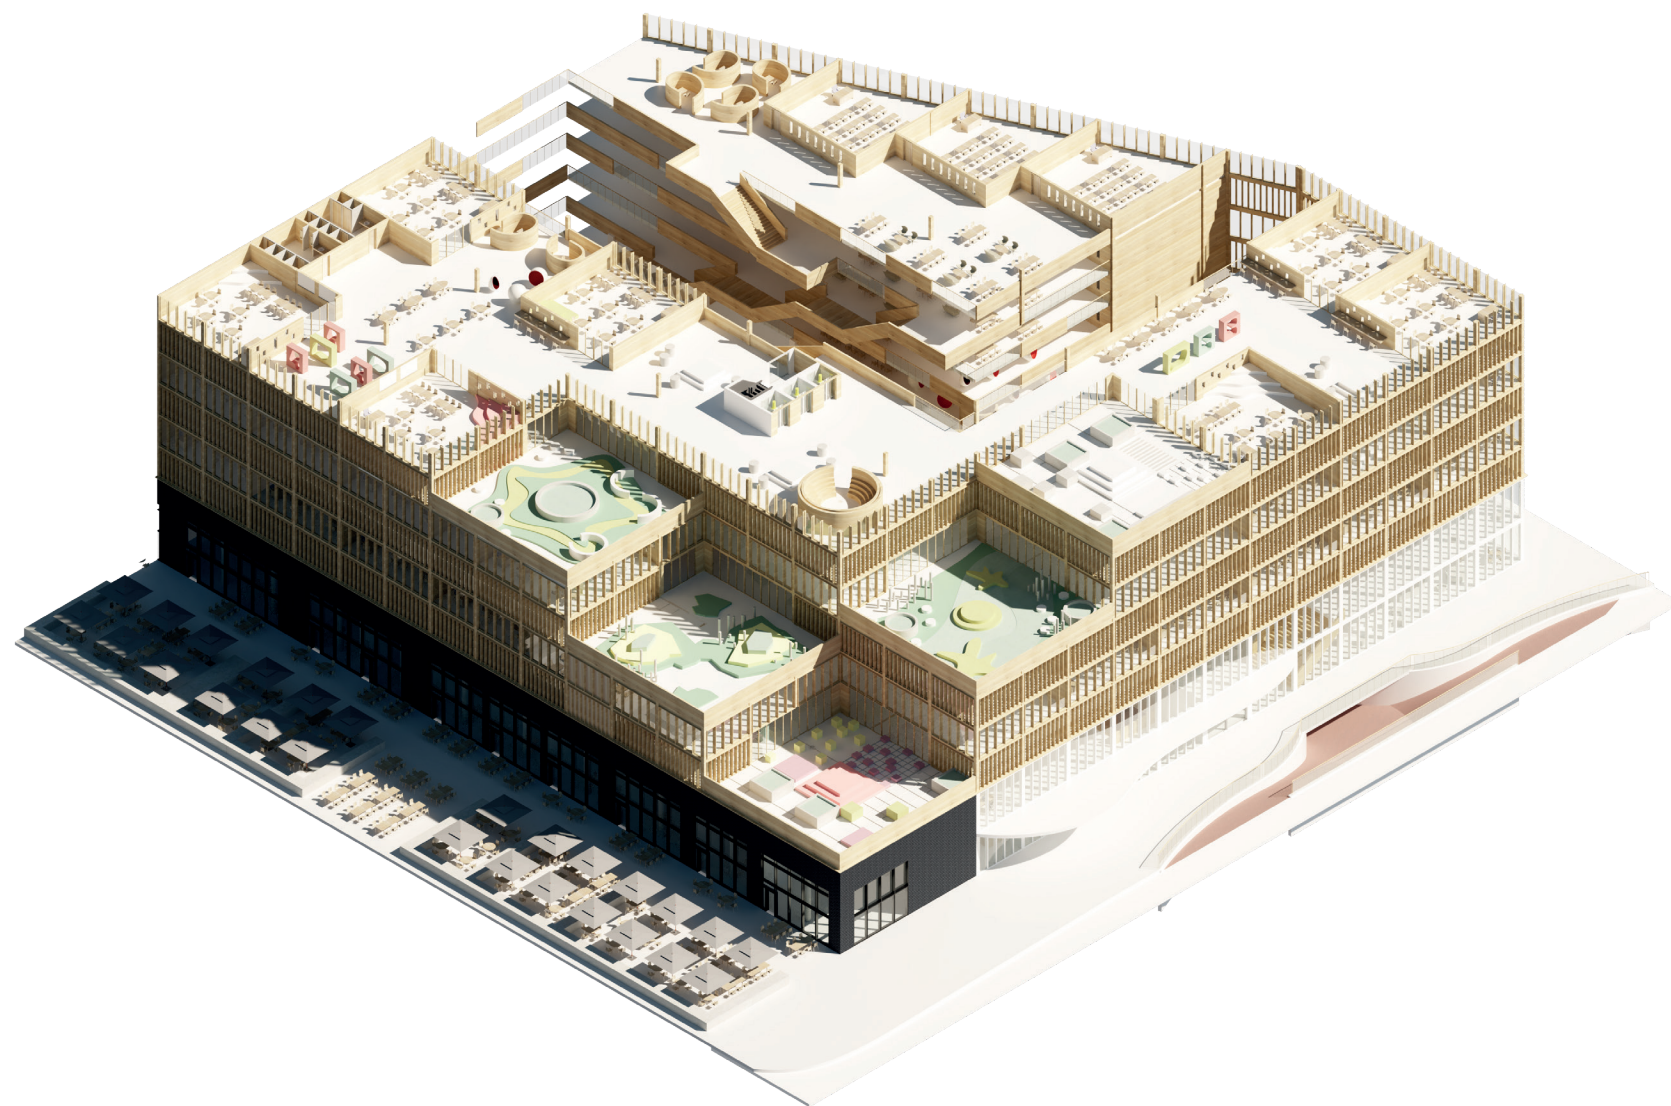


IVO DE BRUIN
Complex Projects HNY
MSc 4 Graduation Studio

THE URBAN SCHOOL

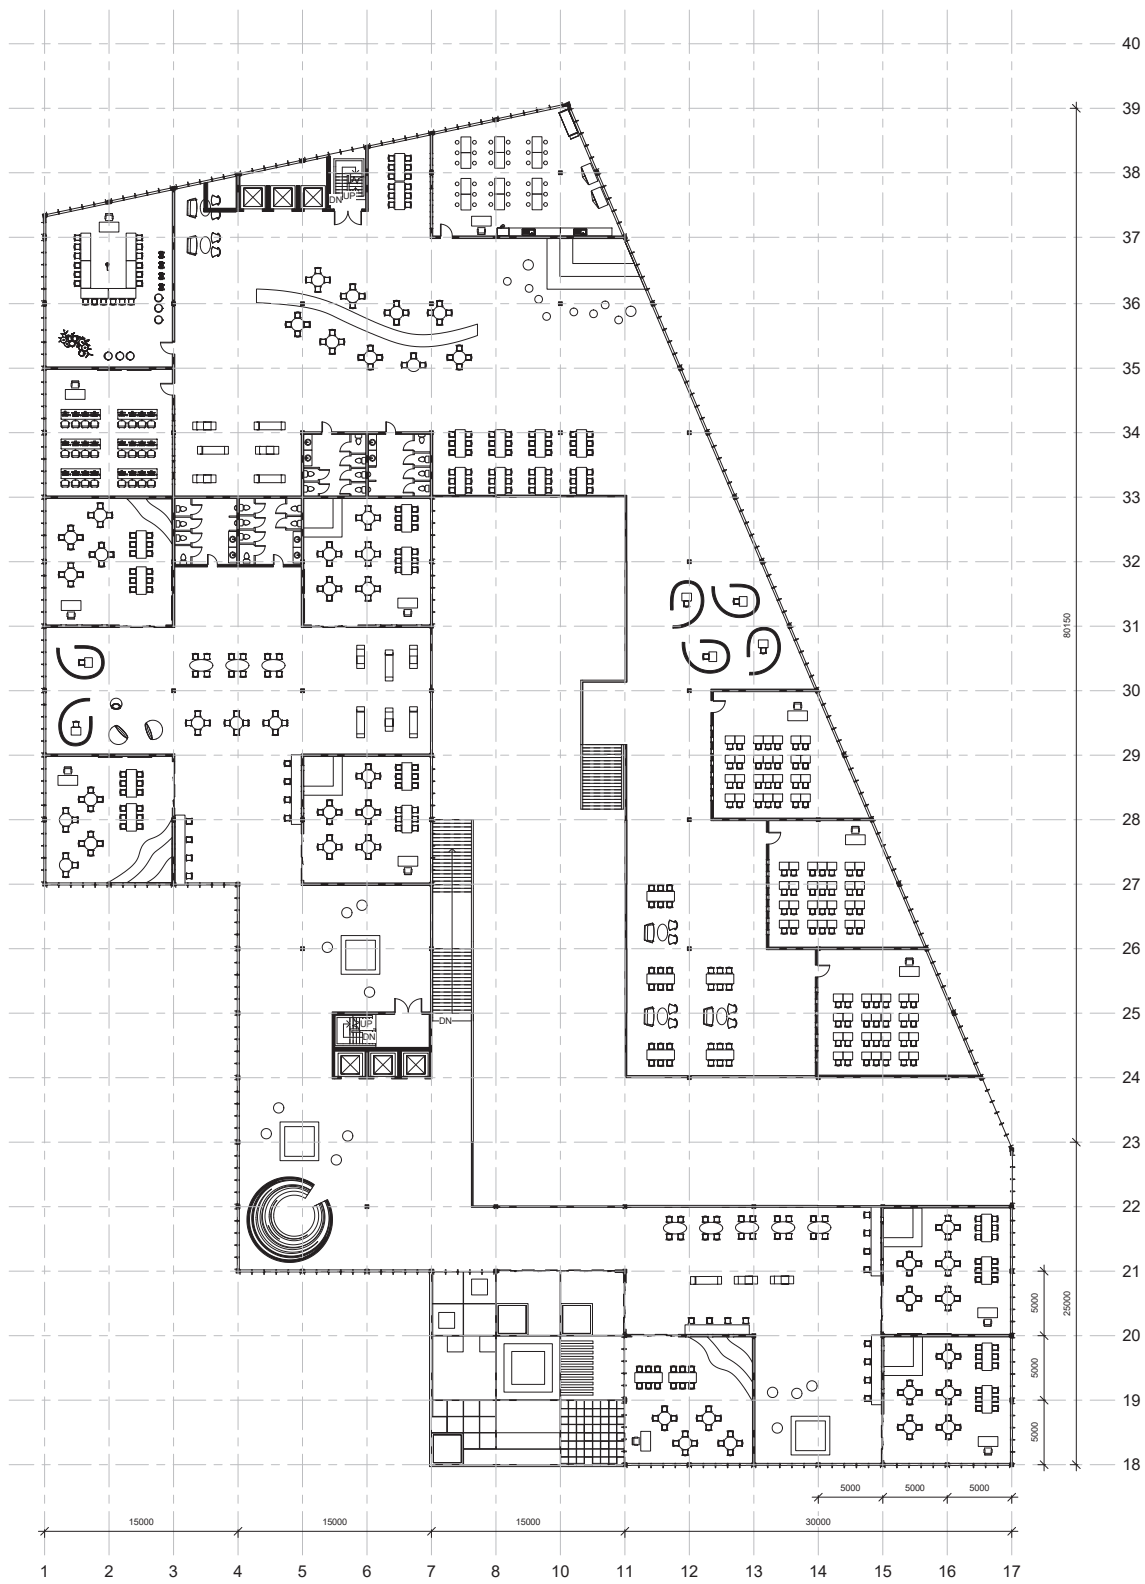

+07 - SEVENTH FLOOR
1:200

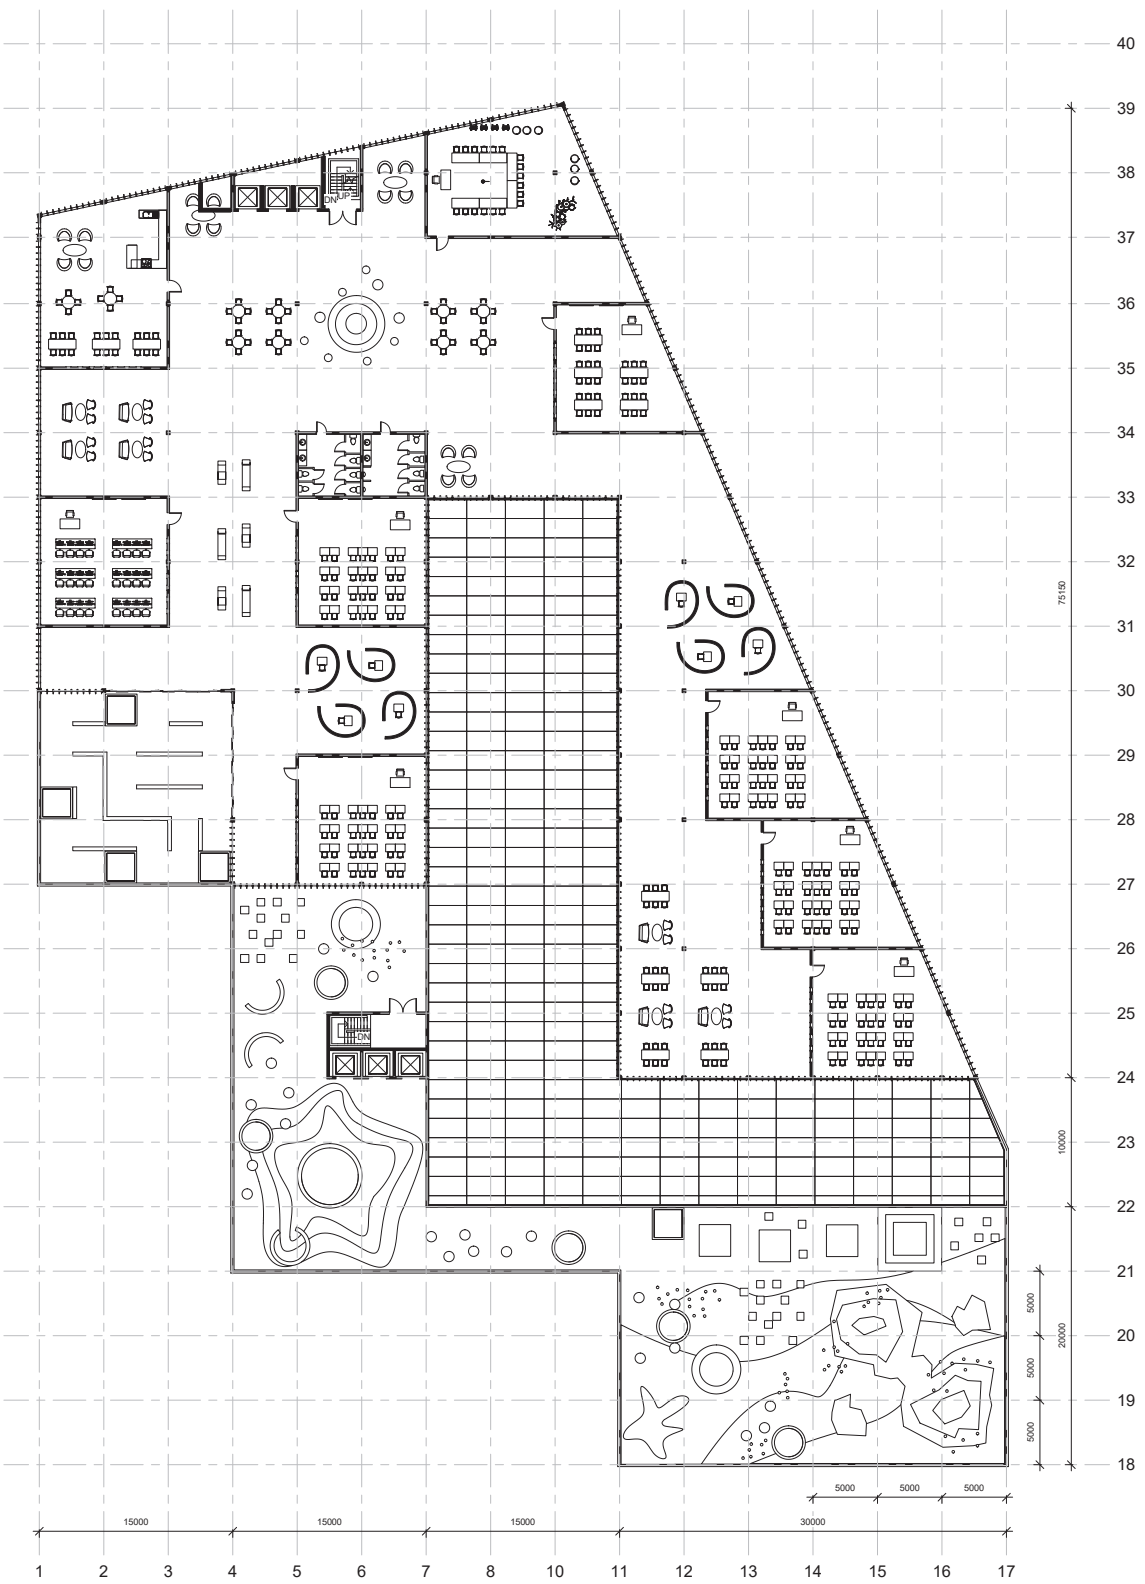

+08 - EIGHT FLOOR
1:200




THE URBAN SCHOOL




IVO DE BRUIN
Complex Projects HNY
MSc 4 Graduation Studio

THE URBAN SCHOOL

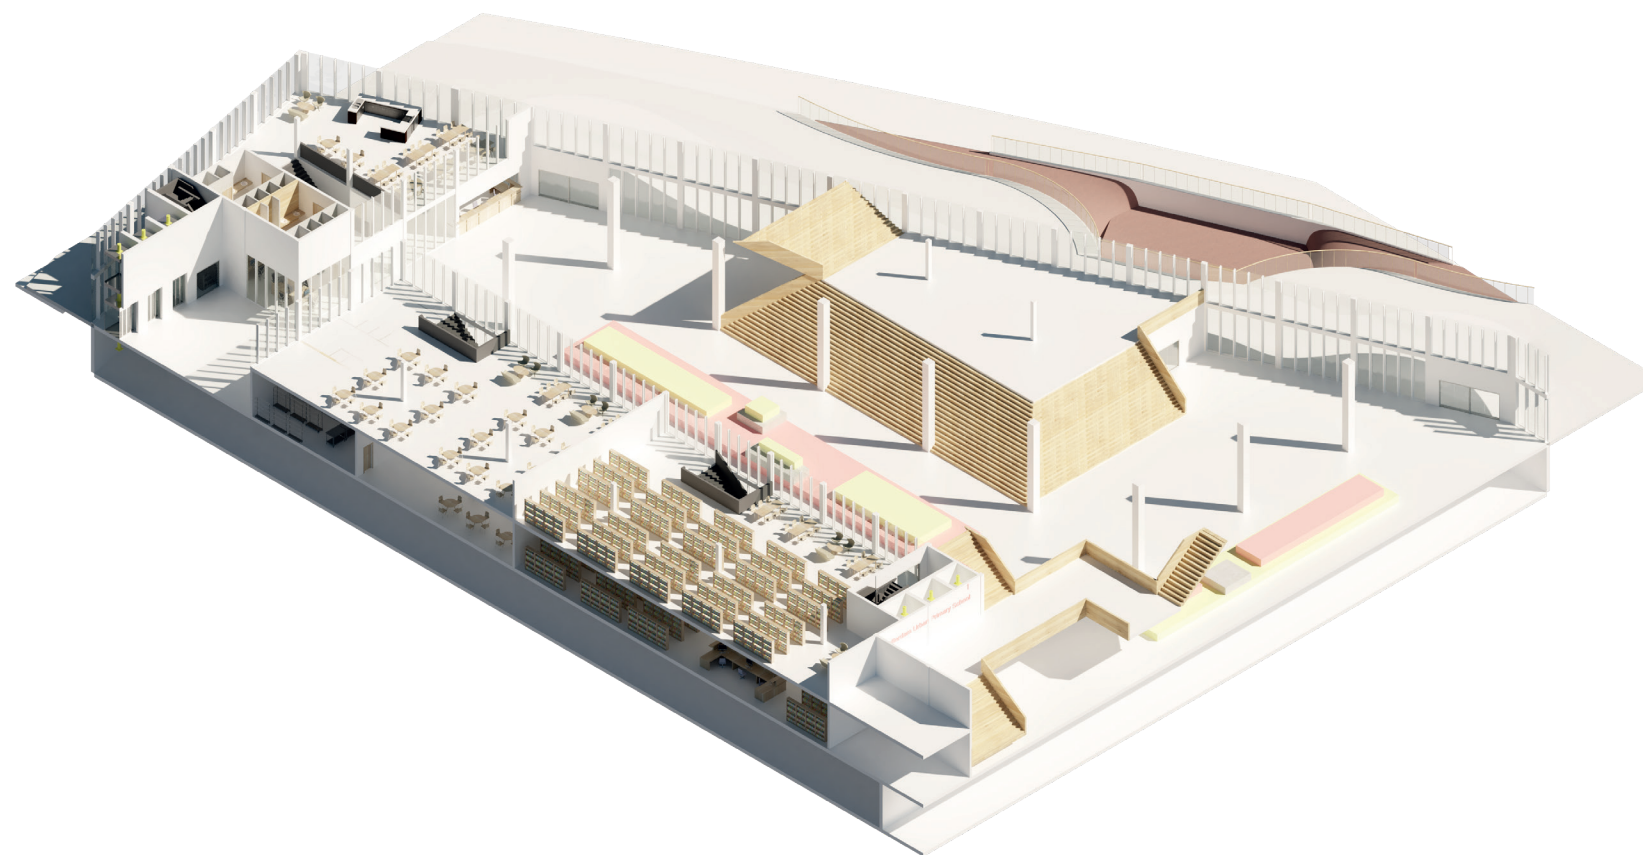


IVO DE BRUIN
Complex Projects HNY
MSc 4 Graduation Studio

THE URBAN SCHOOL

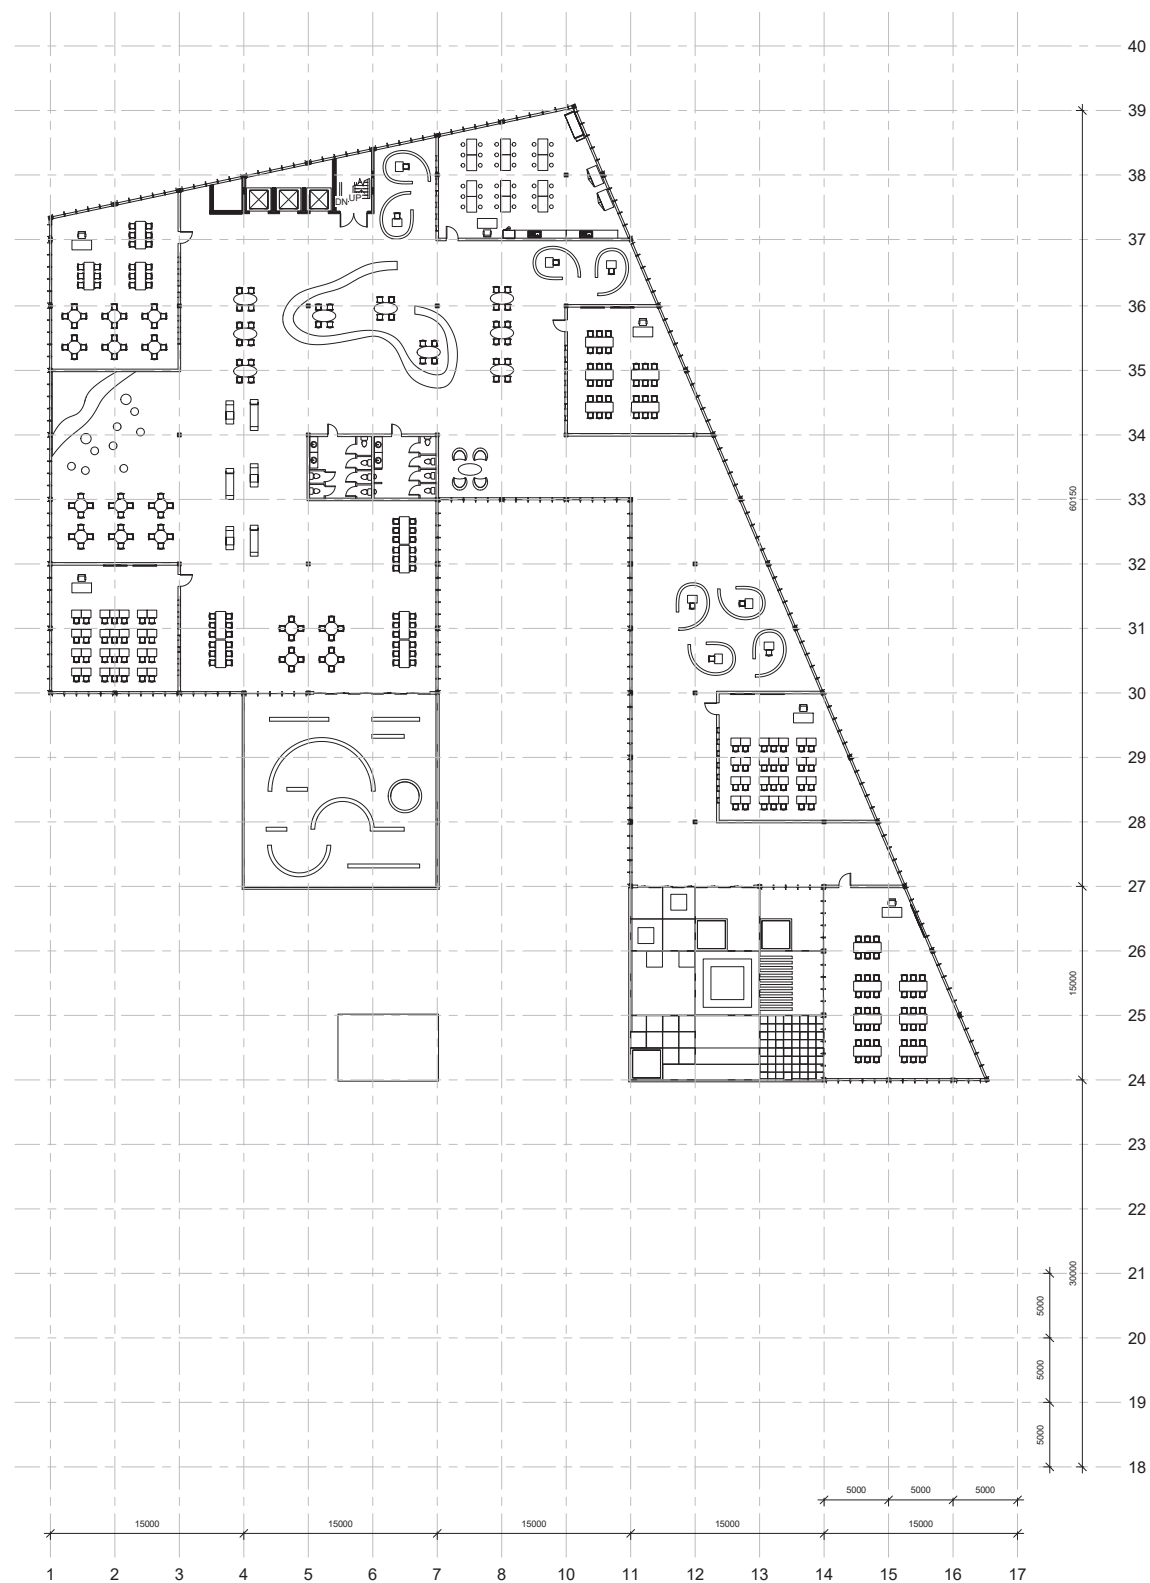

+09 - NINTH FLOOR
1:200

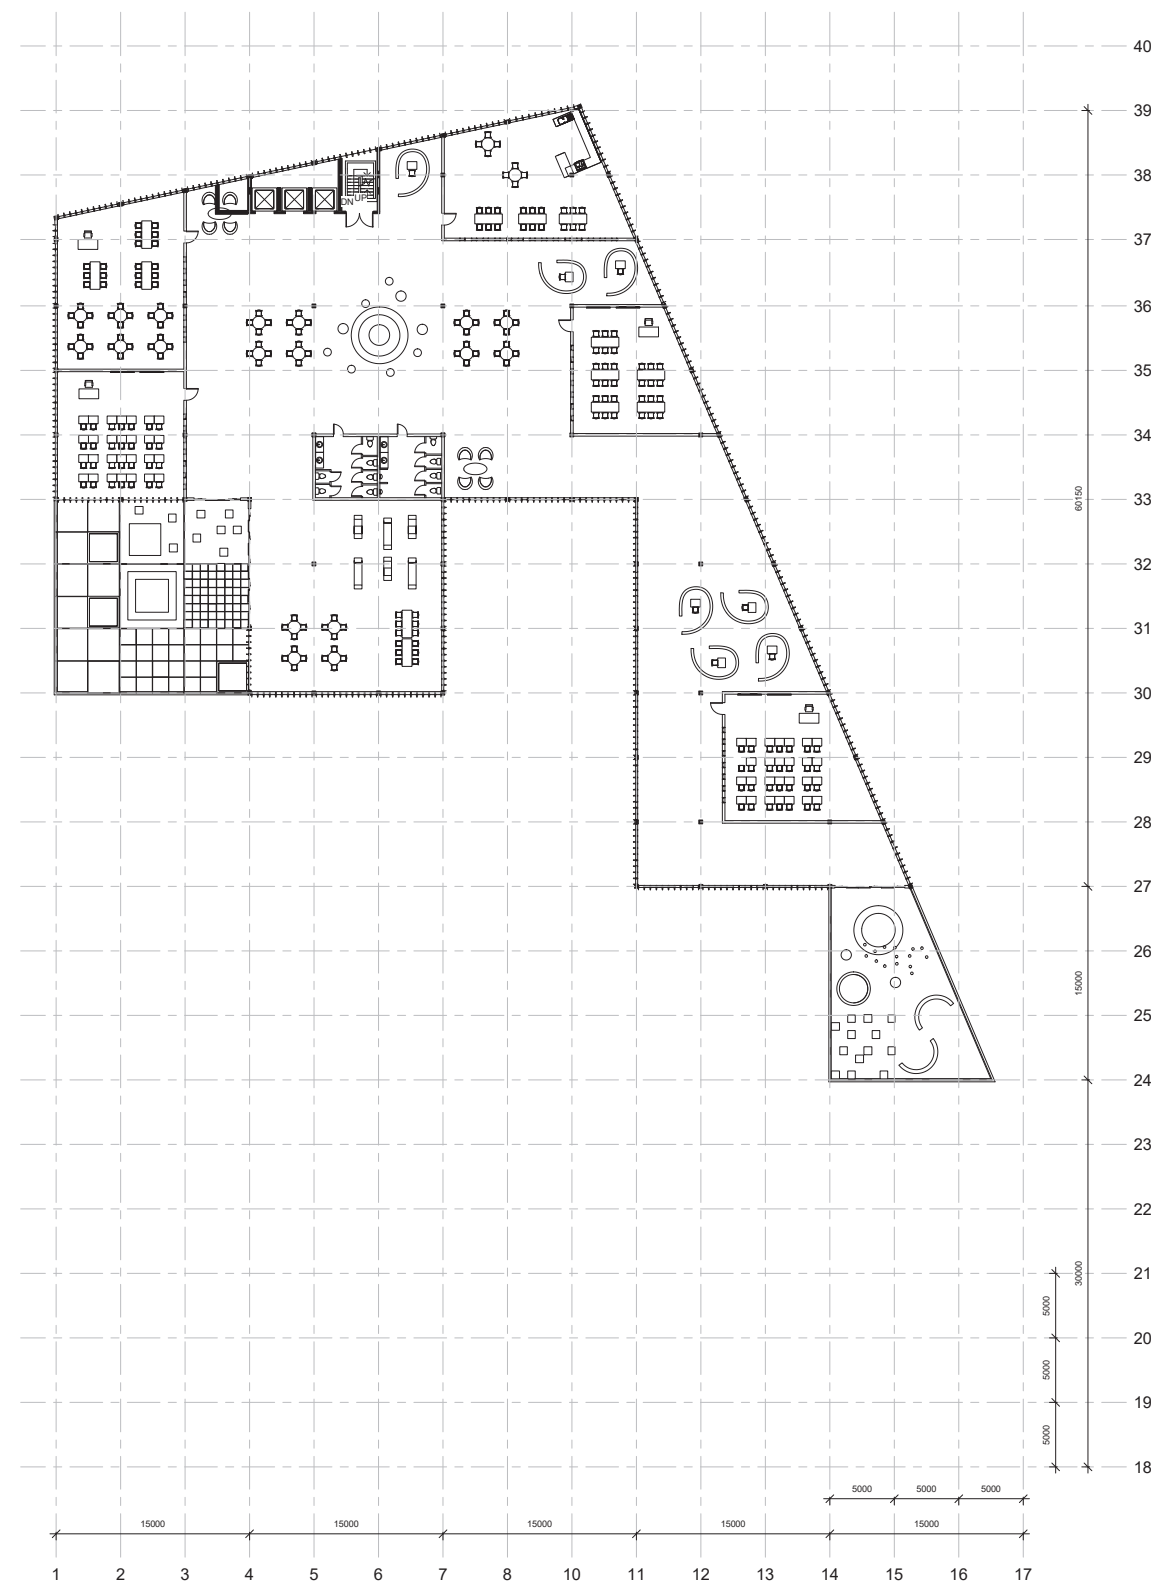


+10 - TENTH FLOOR
1:200



THE URBAN SCHOOL




THE URBAN SCHOOL

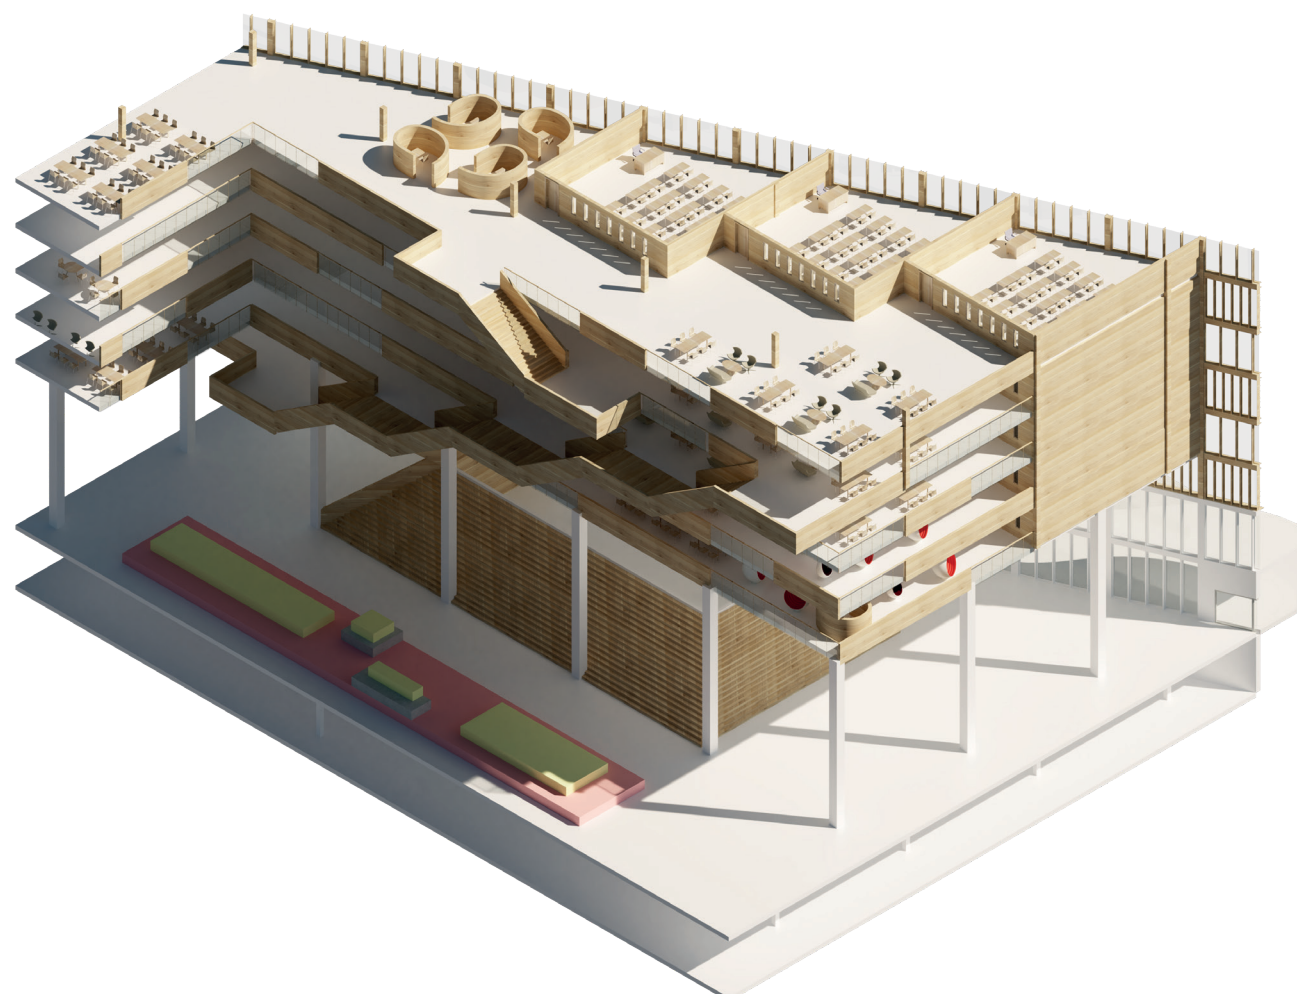


IVO DE BRUIN
Complex Projects HNY
MSc 4 Graduation Studio

THE URBAN SCHOOL

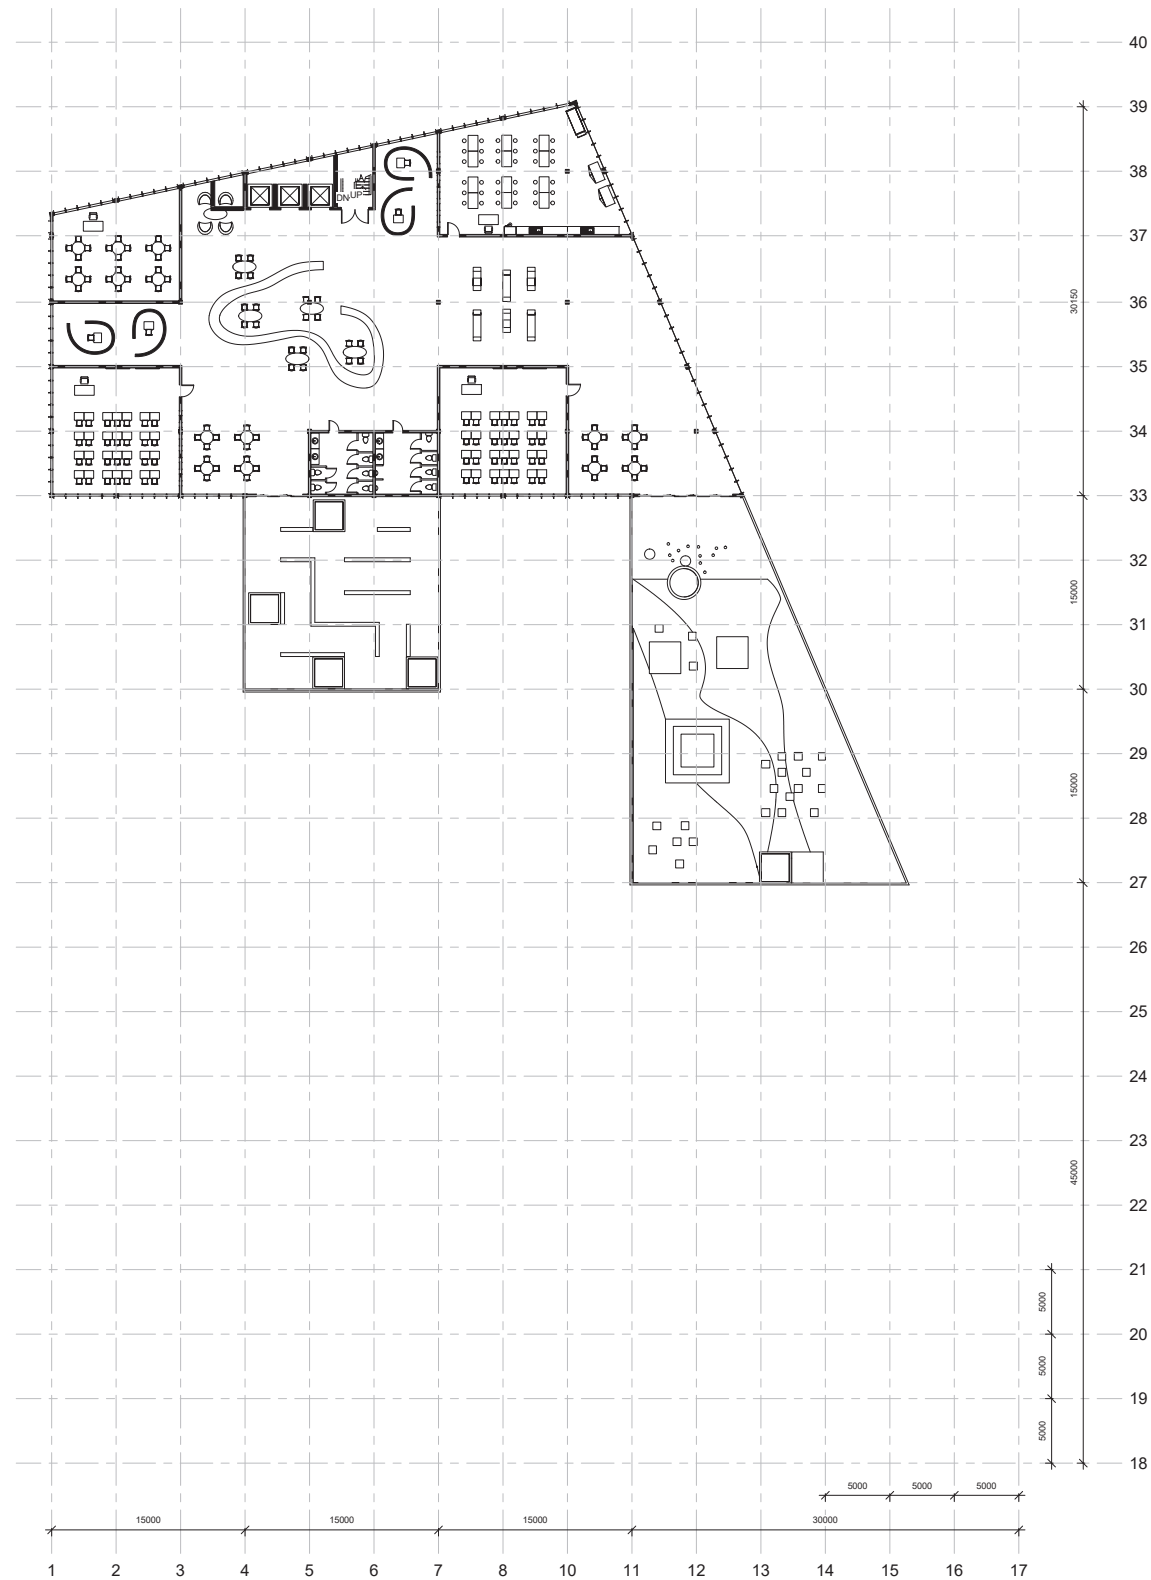

+11 - ELEVENTH FLOOR
1:200

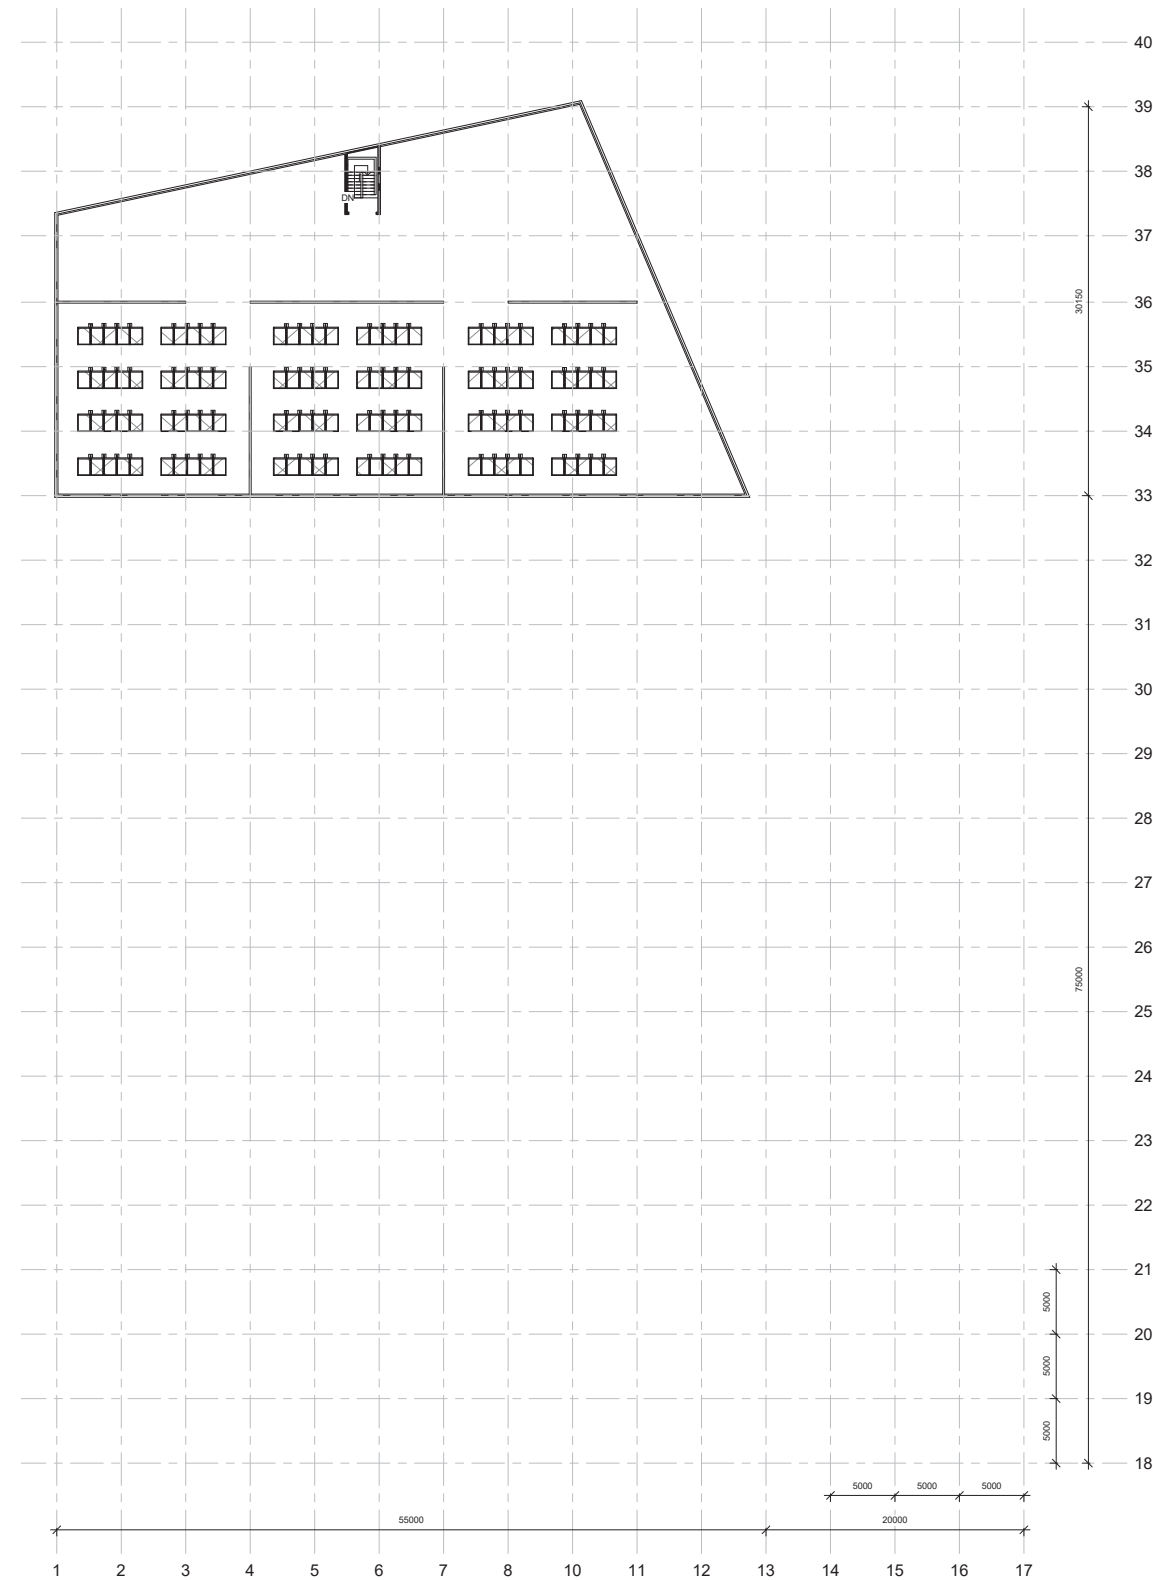

+12 - TWELFTH FLOOR
1:200

THE URBAN SCHOOL




IVO DE BRUIN
Complex Projects HNY
MSc 4 Graduation Studio

THE URBAN SCHOOL



IVO DE BRUIN
Complex Projects HNY
MSc 4 Graduation Studio


THE URBAN SCHOOL

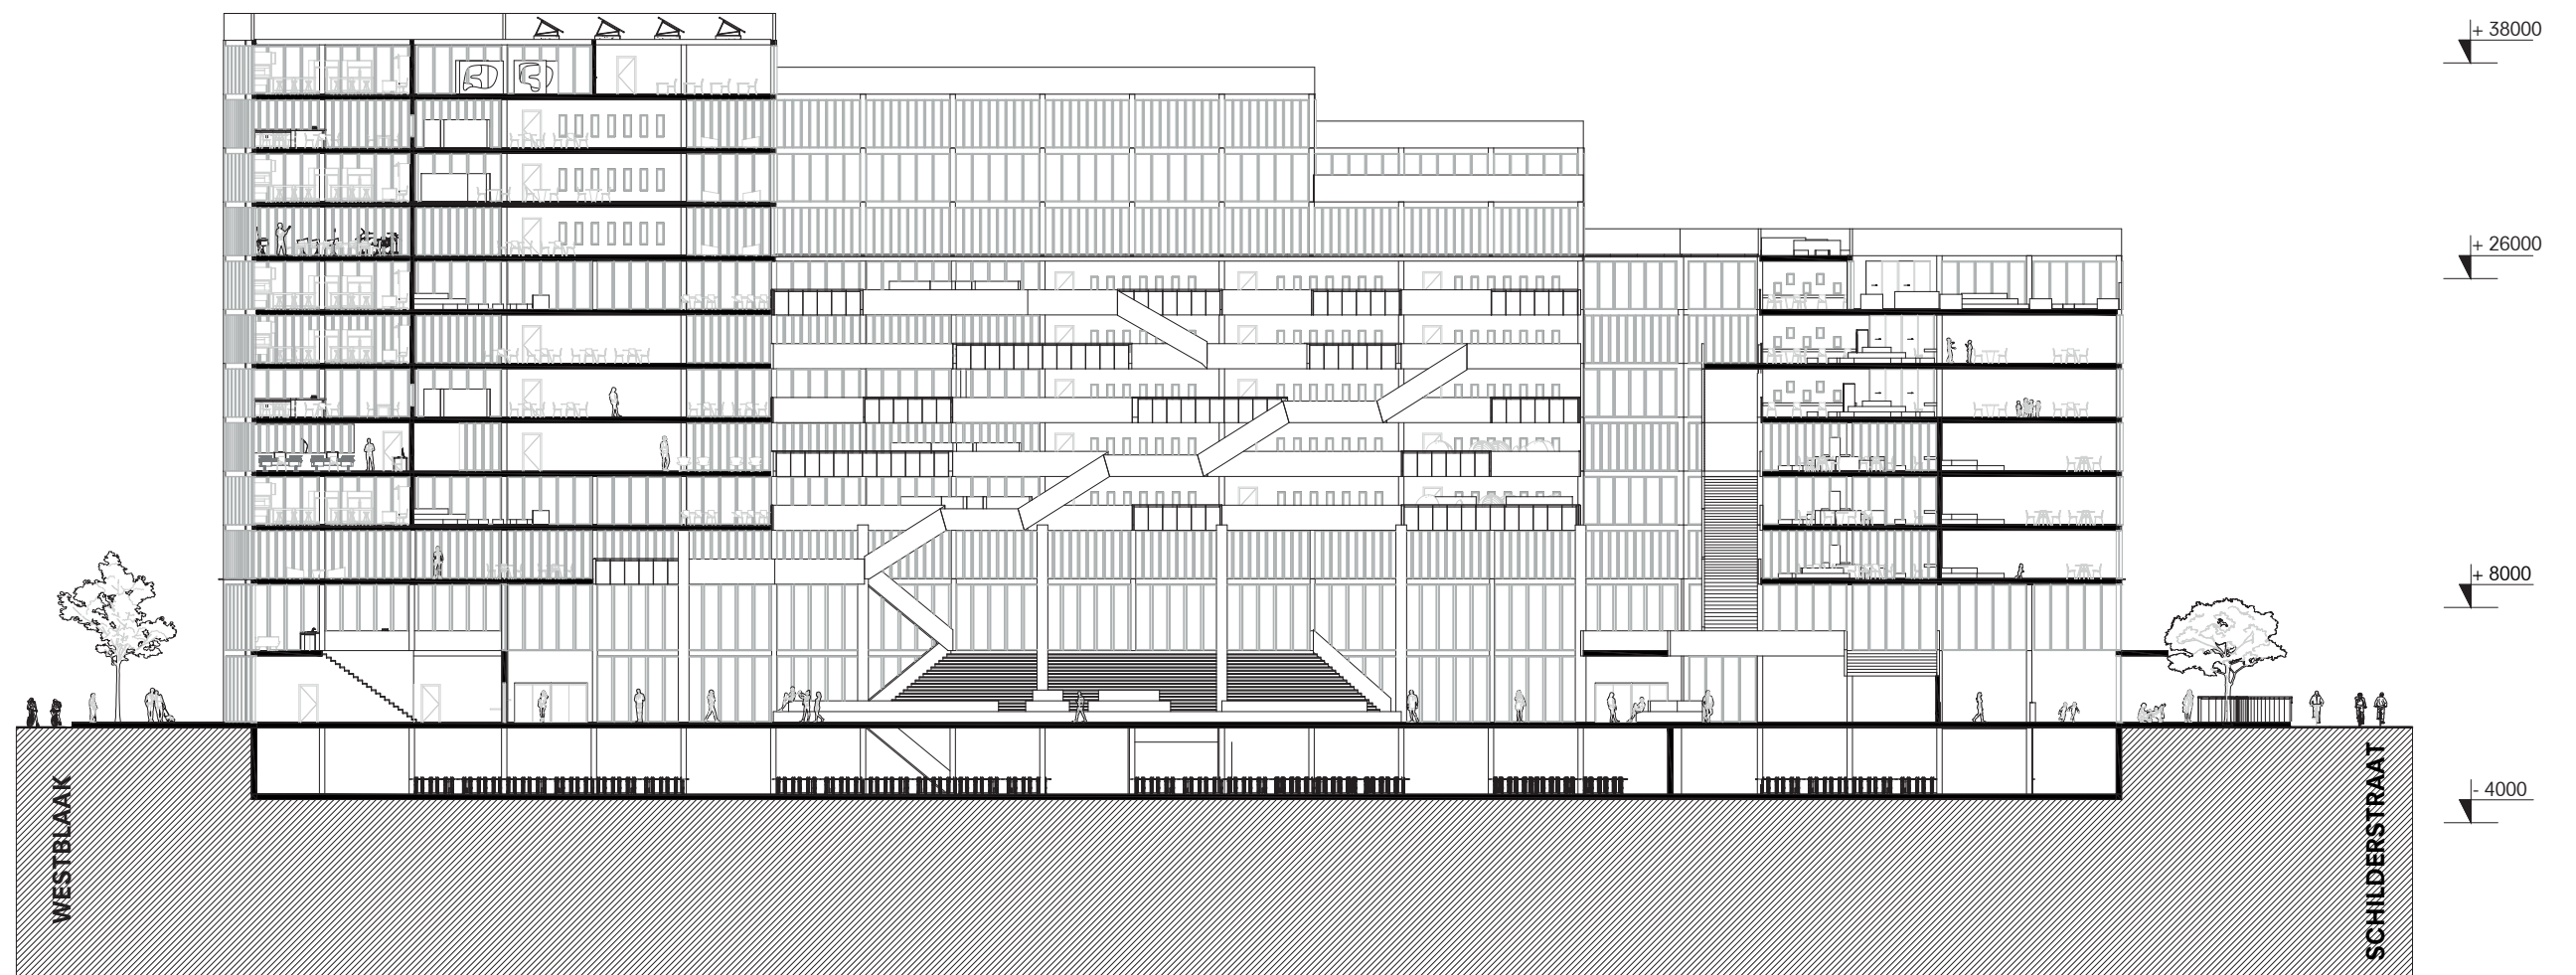

THE URBAN SCHOOL



THE URBAN SCHOOL

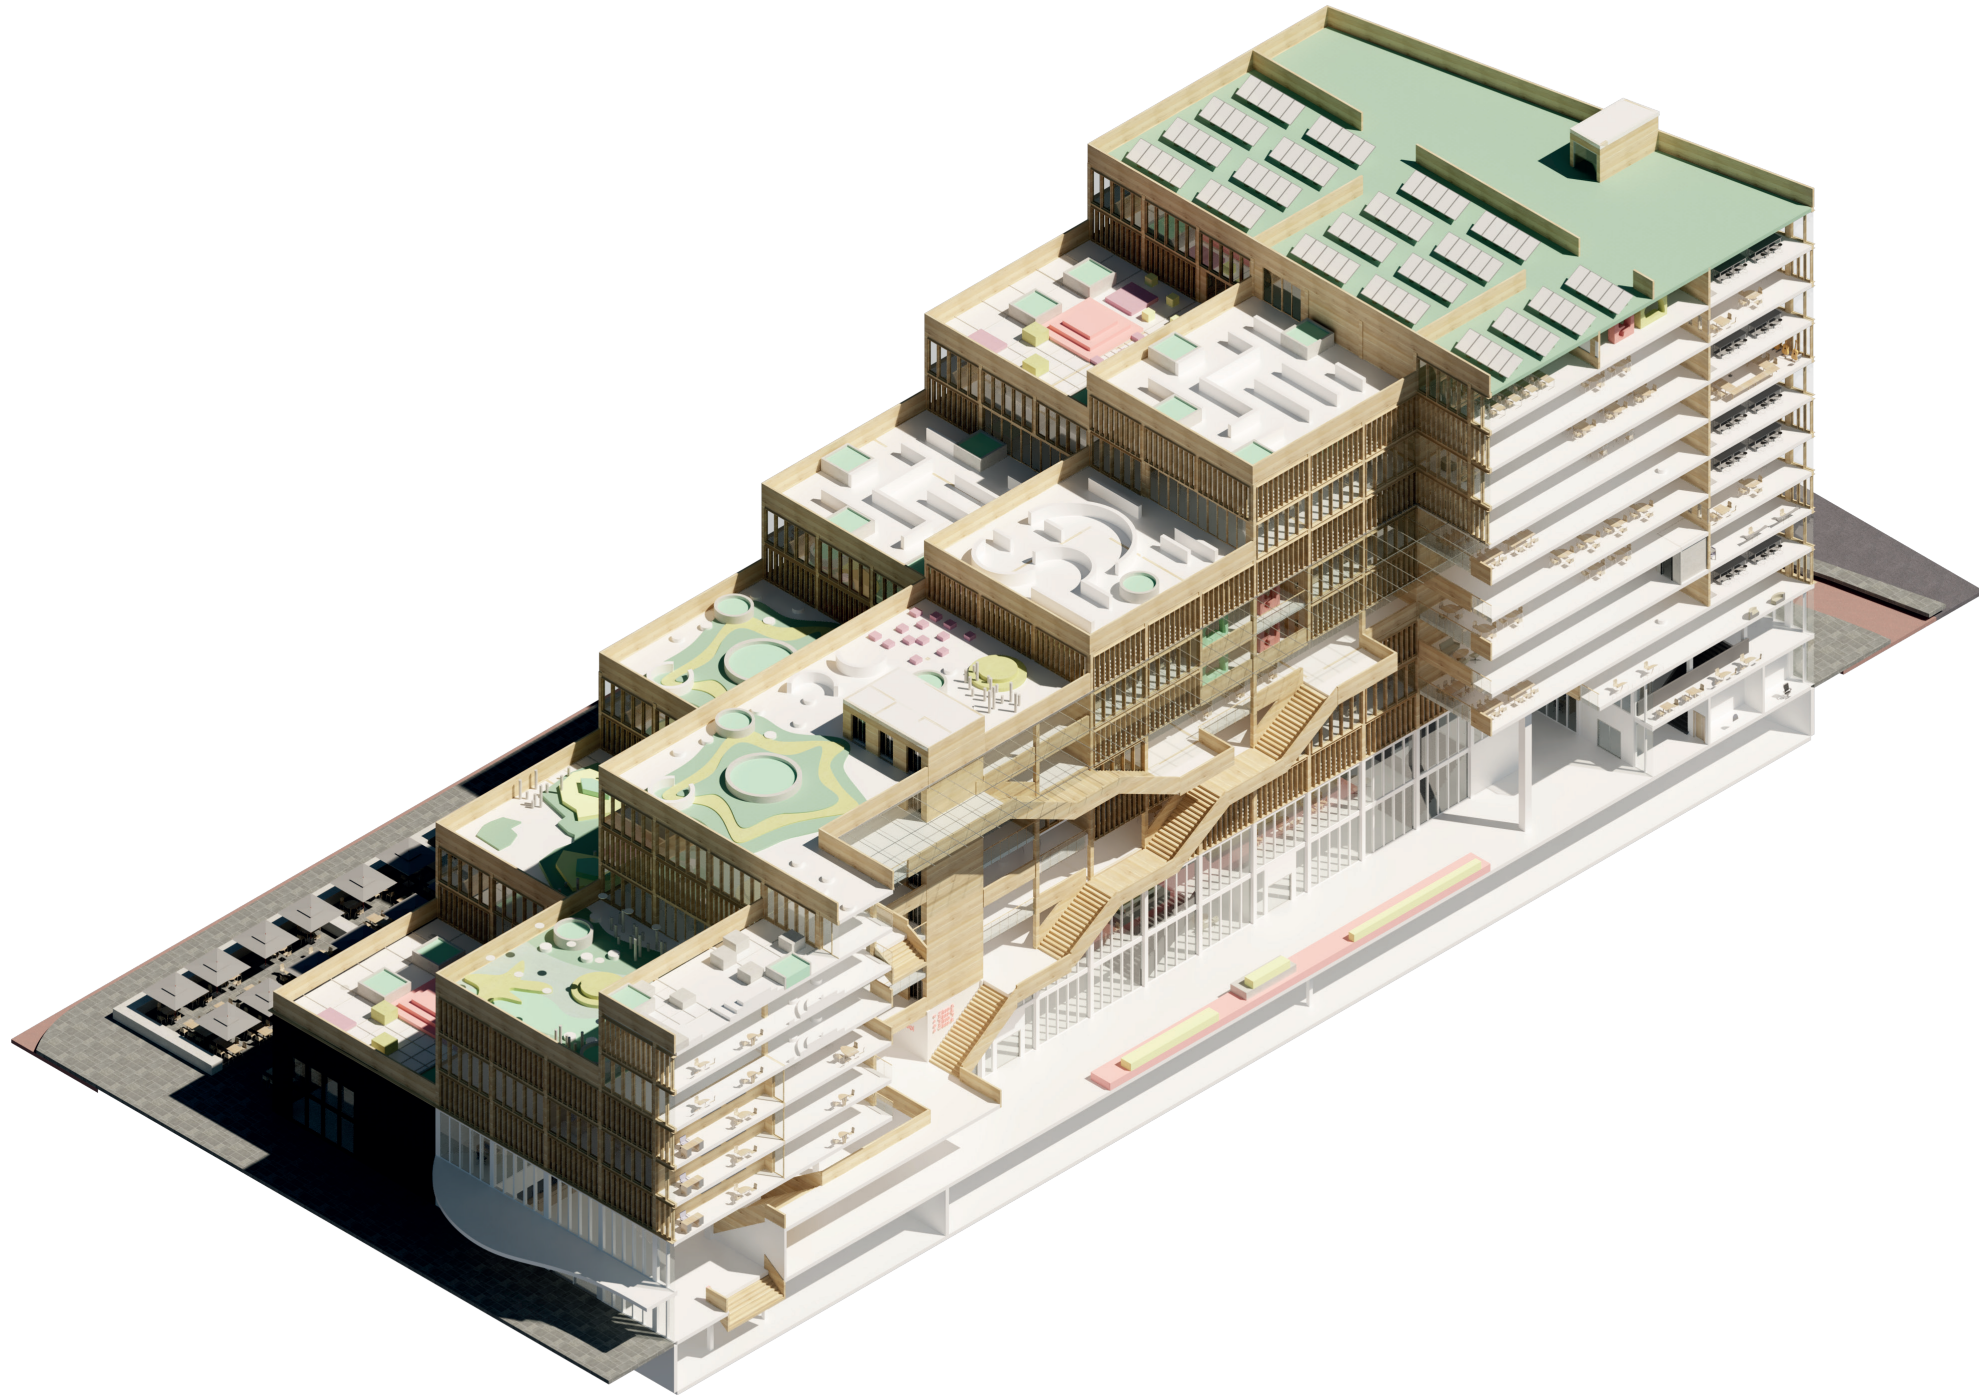

IVO DE BRUIN
Complex Projects HNY
MSc 4 Graduation Studio

THE URBAN SCHOOL




WEST - ELEVATION
1:200




~~EAST - ELEVATION~~
Complex 1:200
Projects HNY
MSc 4 Graduation Studio

THE URBAN SCHOOL

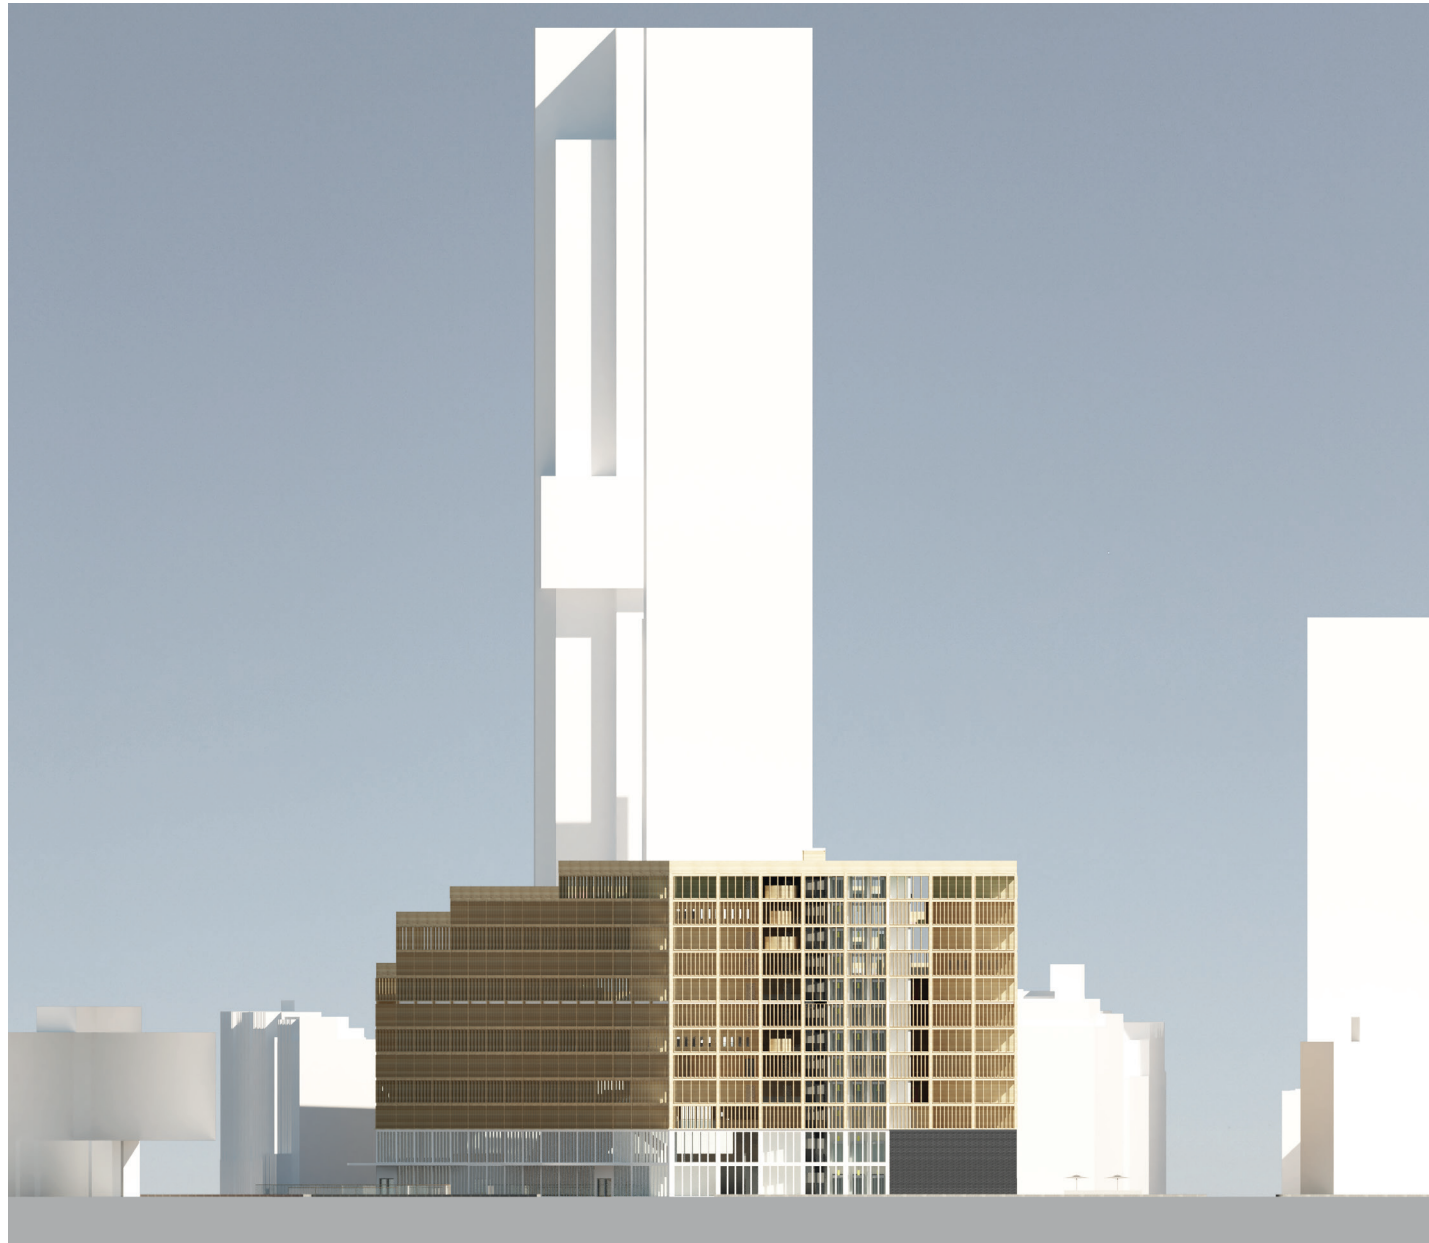

NORTH - ELEVATION
1:200

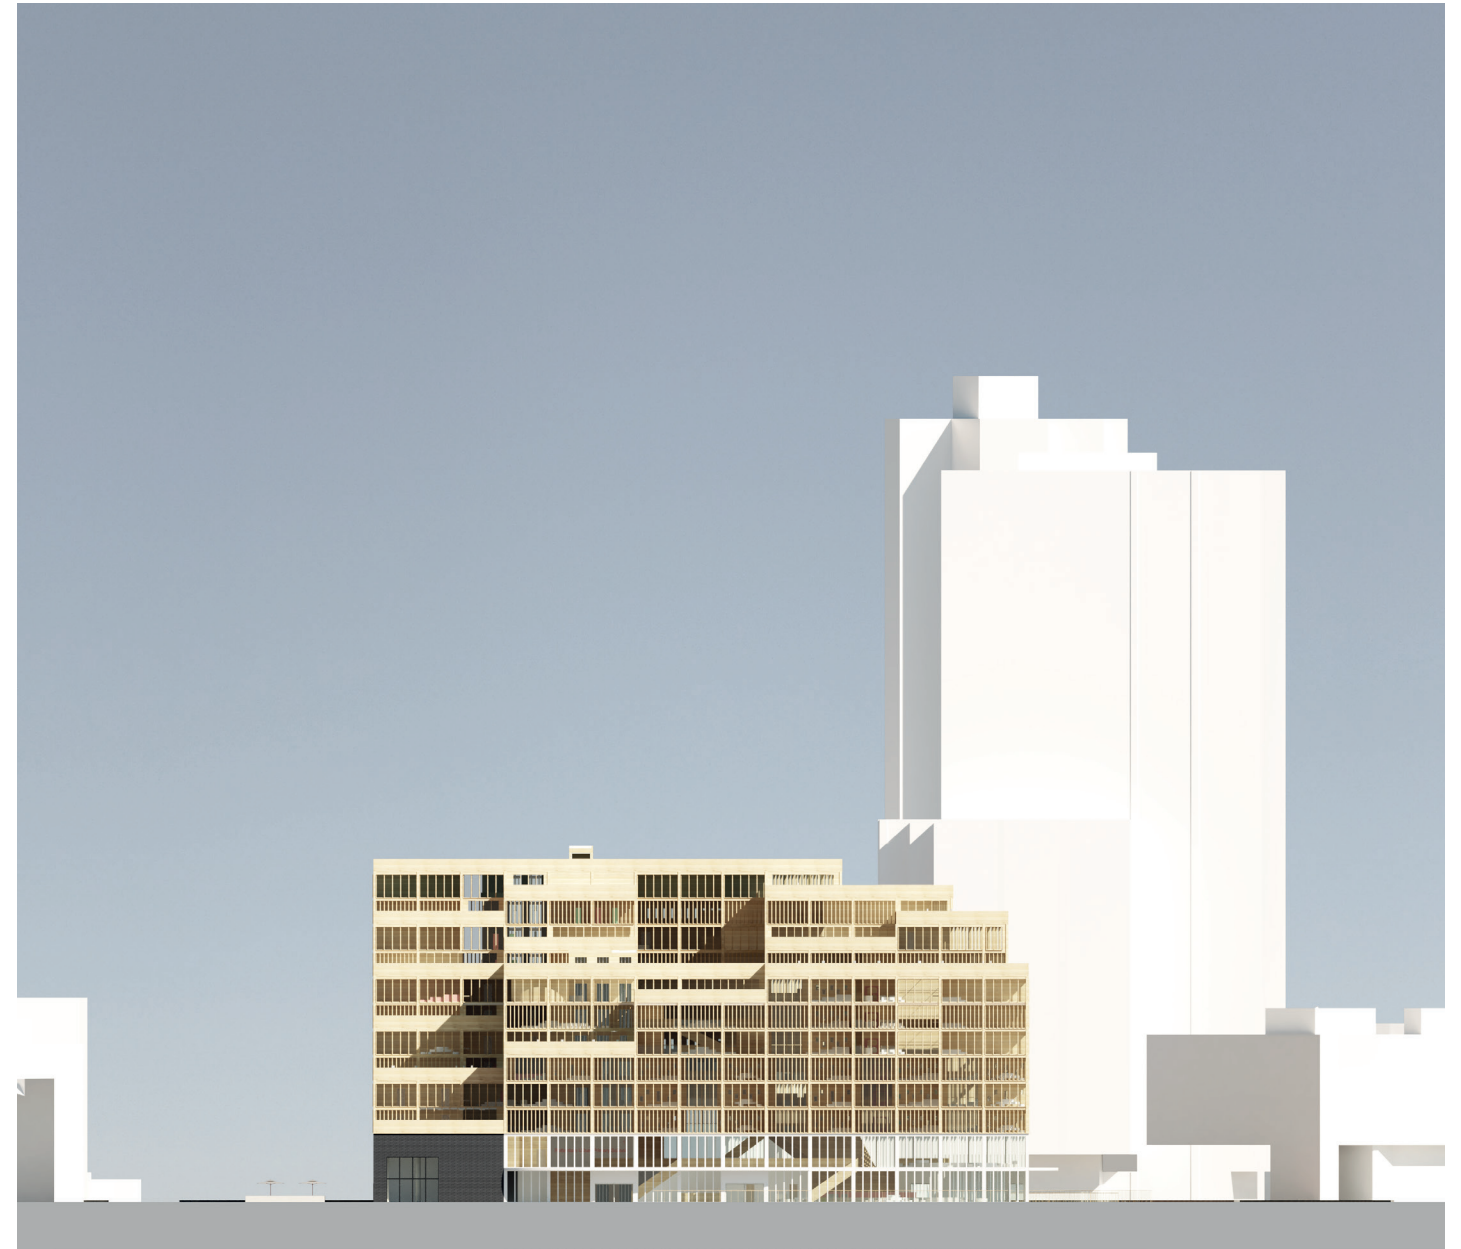

SOUTH - ELEVATION
1:200


IVO DE BRUIN
Complex Projects HNY
MSc 4 Graduation Studio

THE URBAN SCHOOL






IVO DE BRUIN
Complex Projects HNY
MSc 4 Graduation Studio



THE URBAN SCHOOL

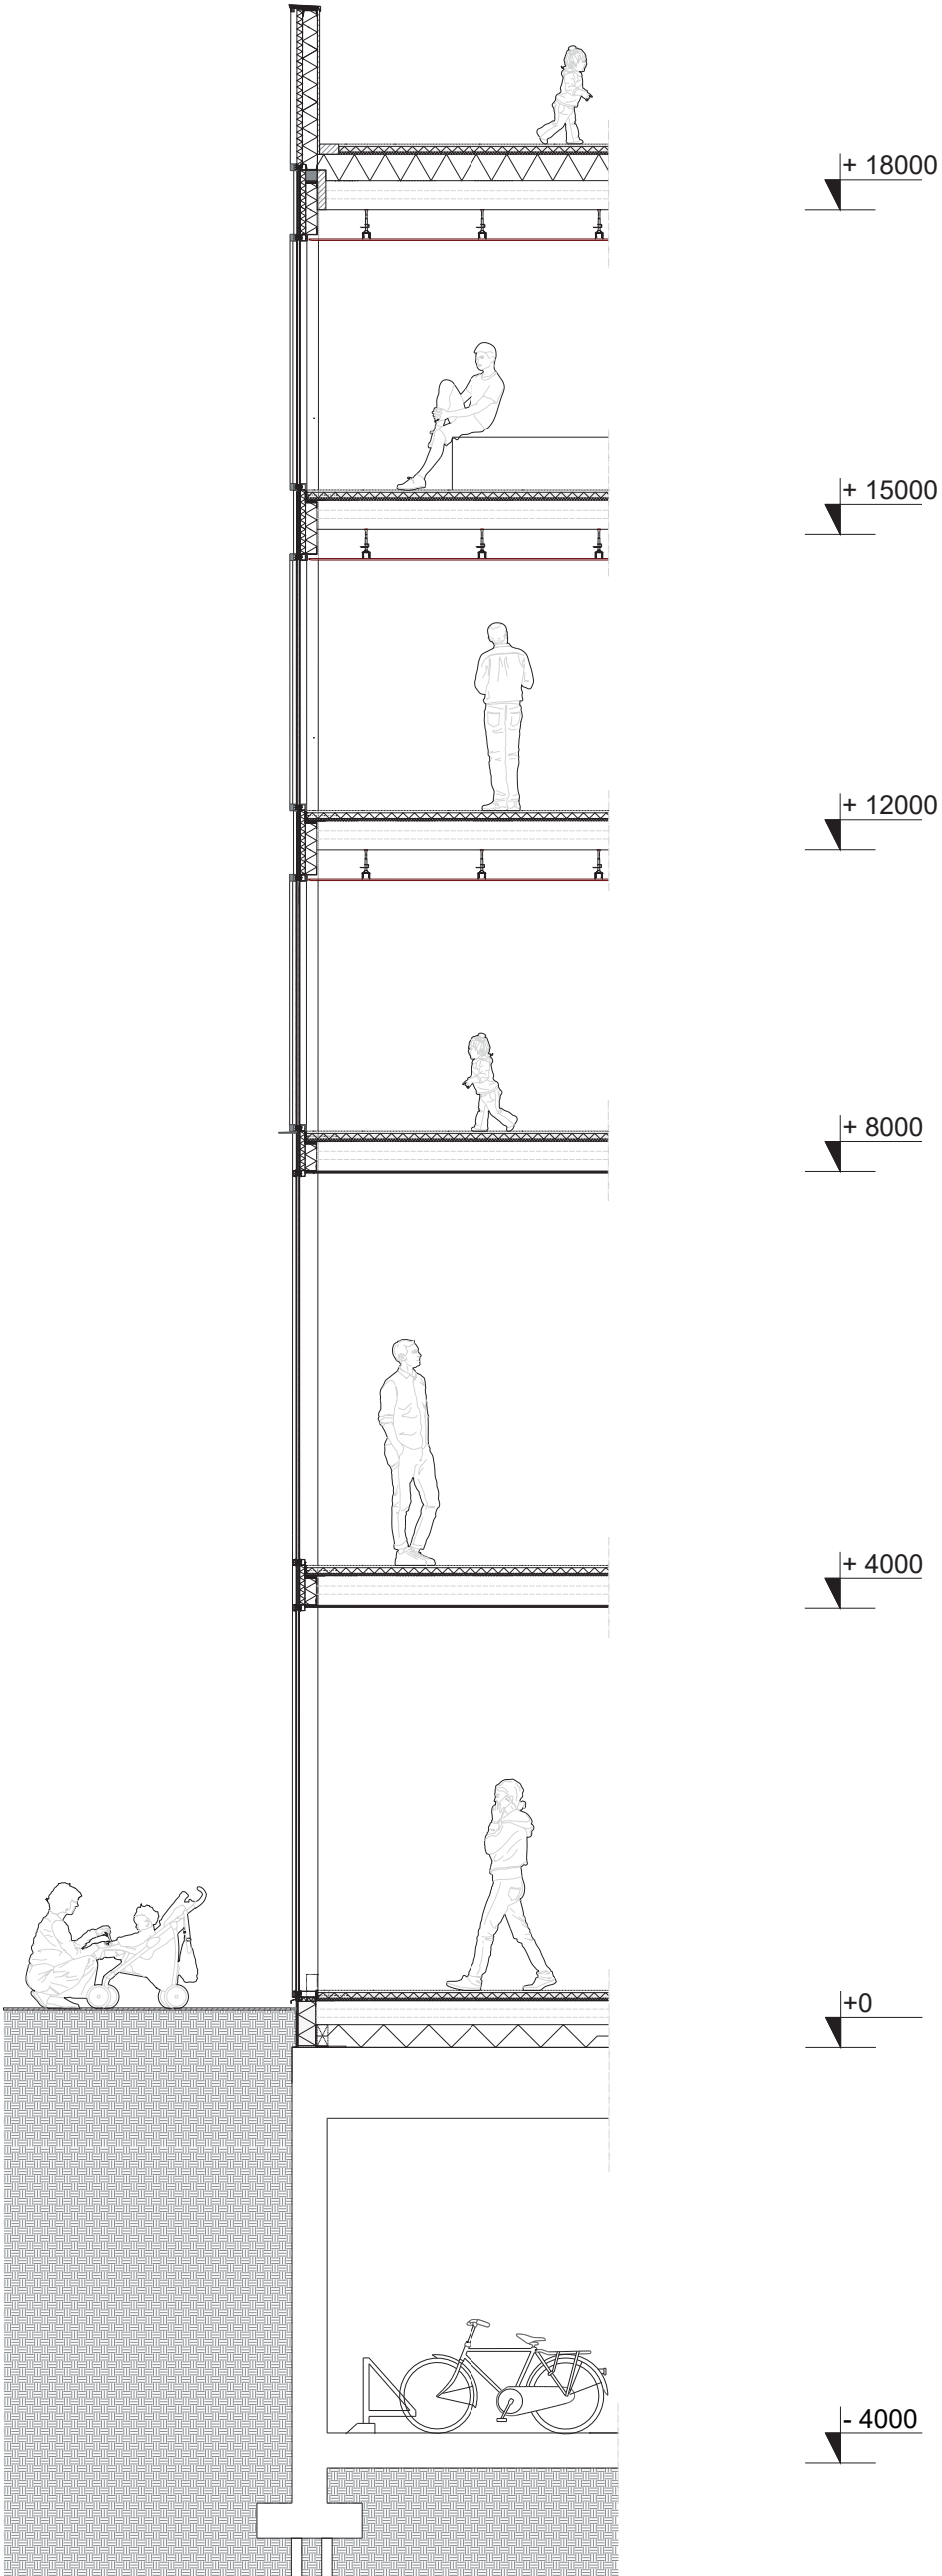



THE URBAN SCHOOL

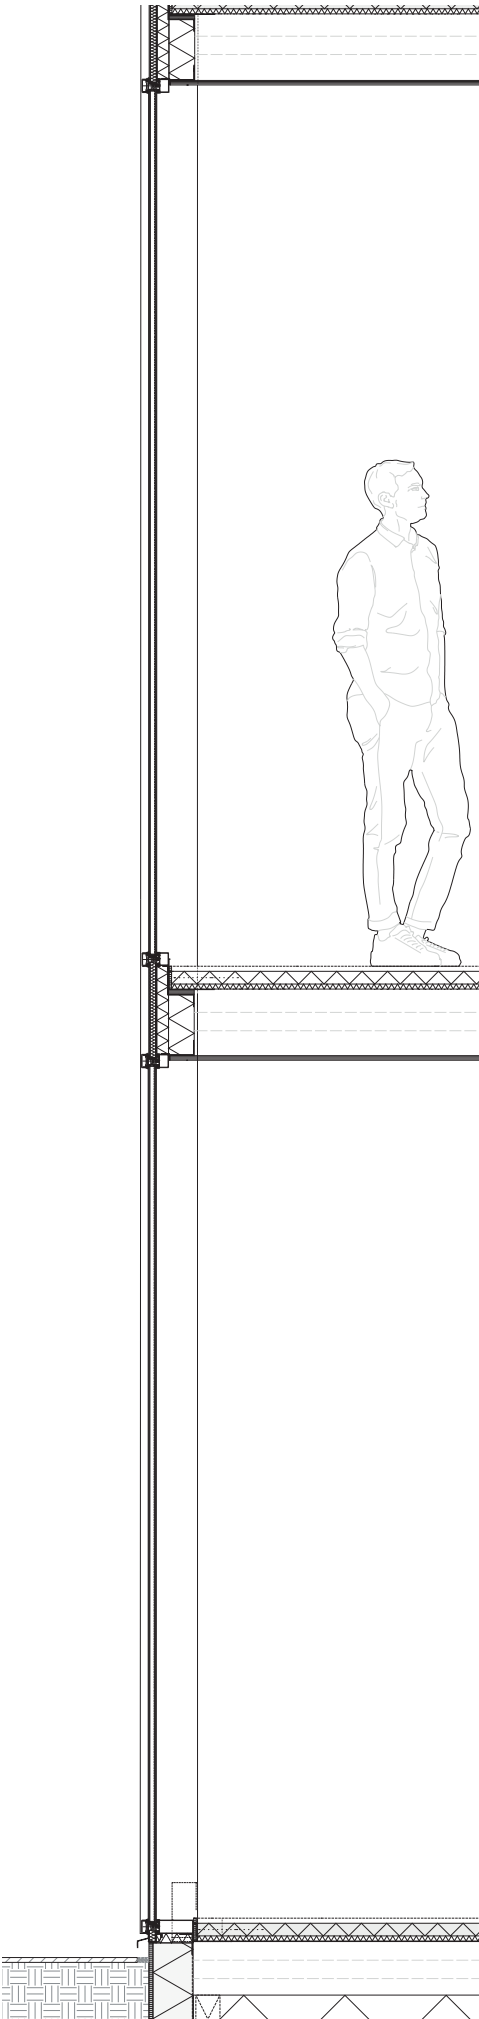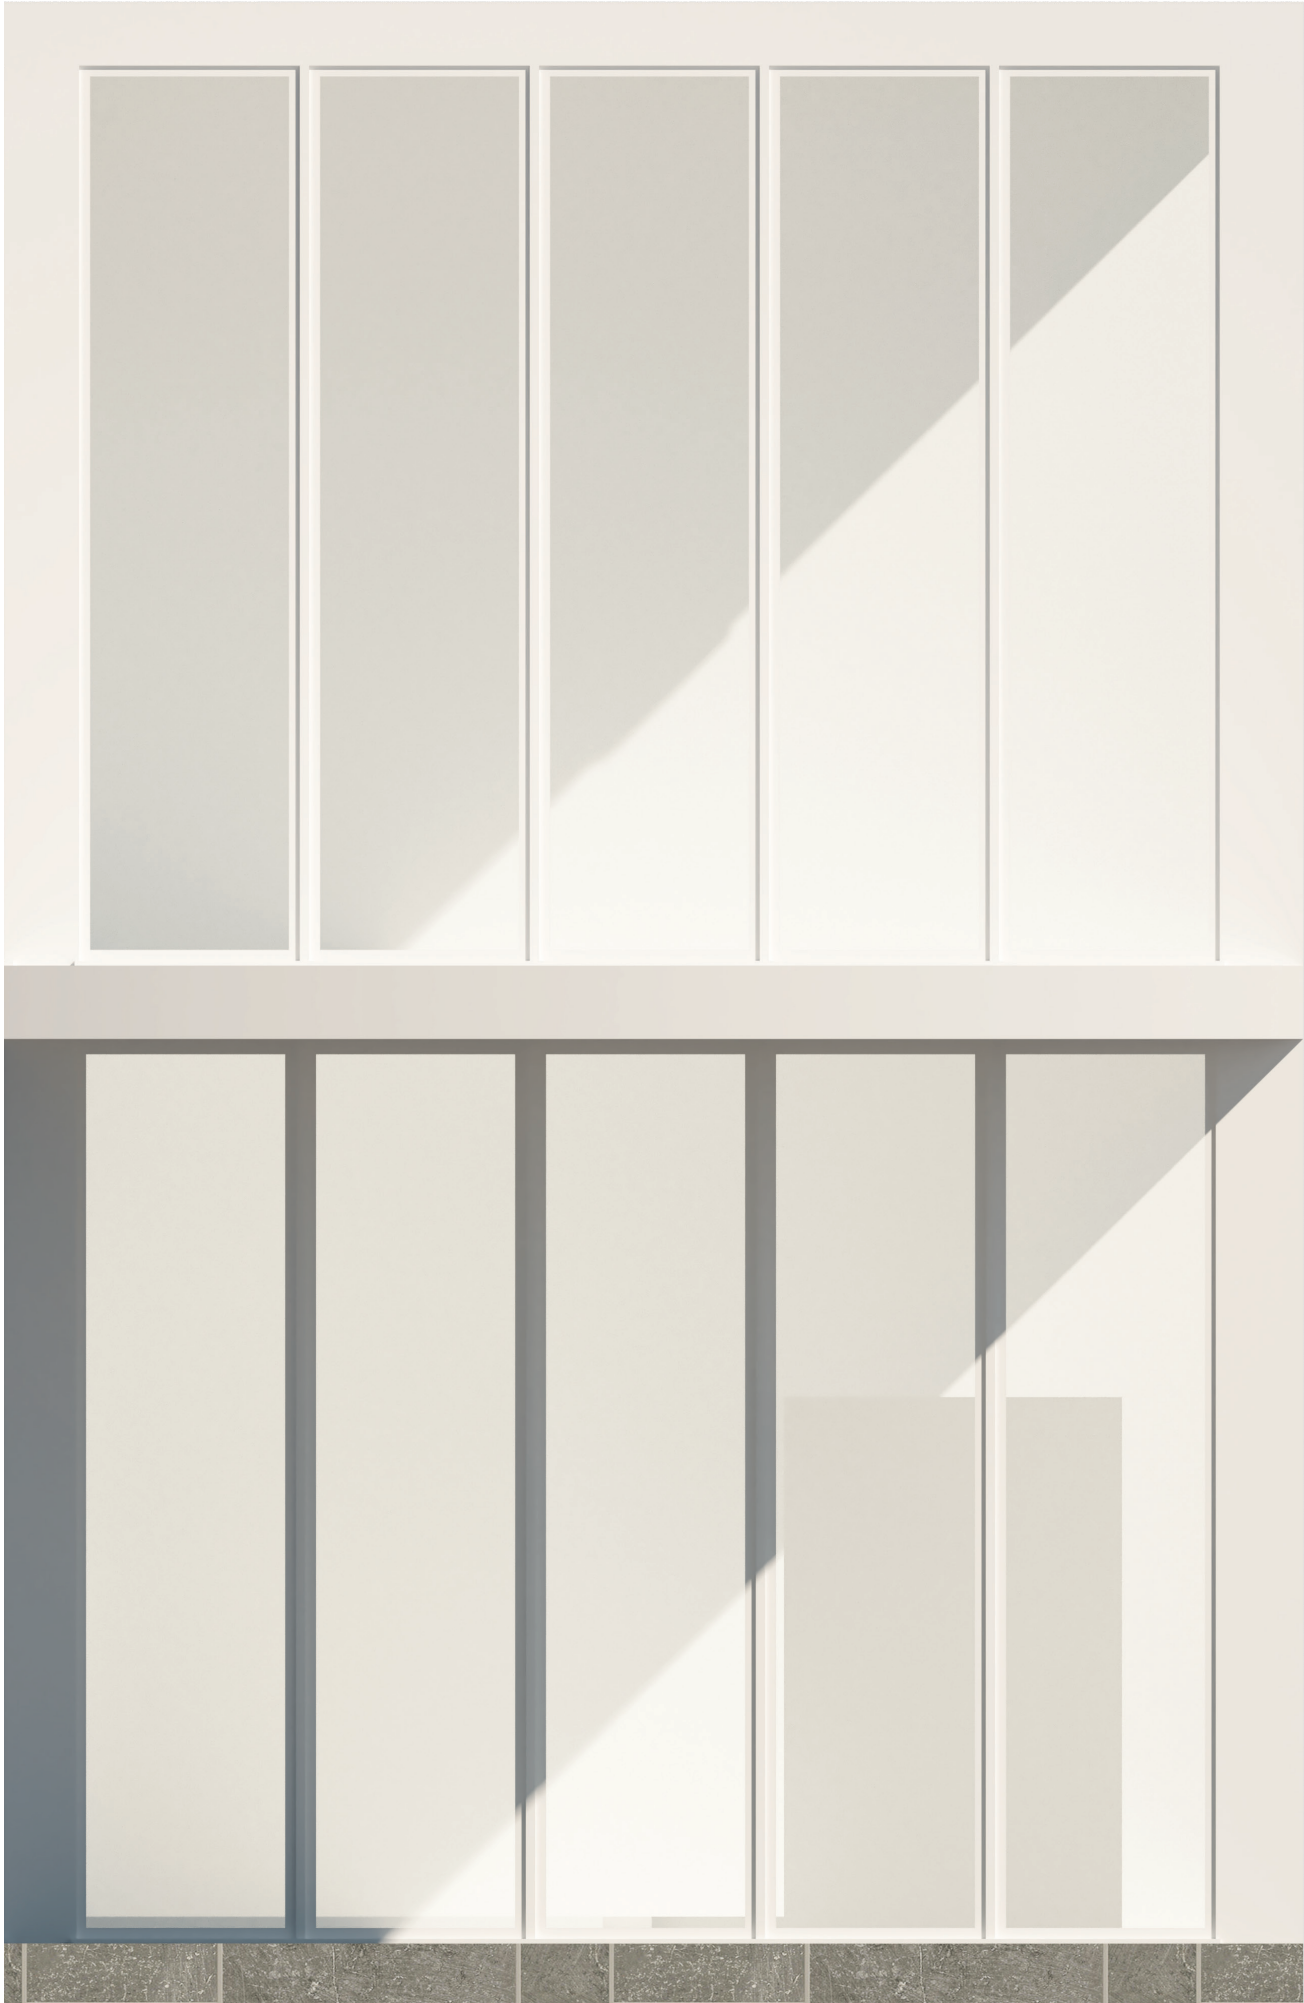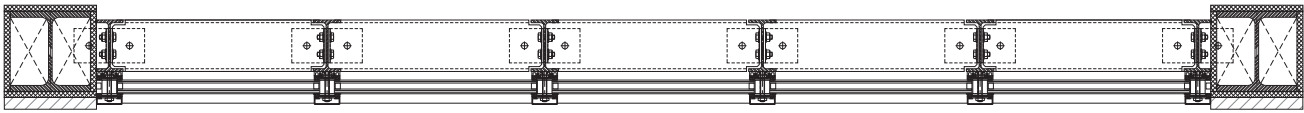

THE URBAN SCHOOL

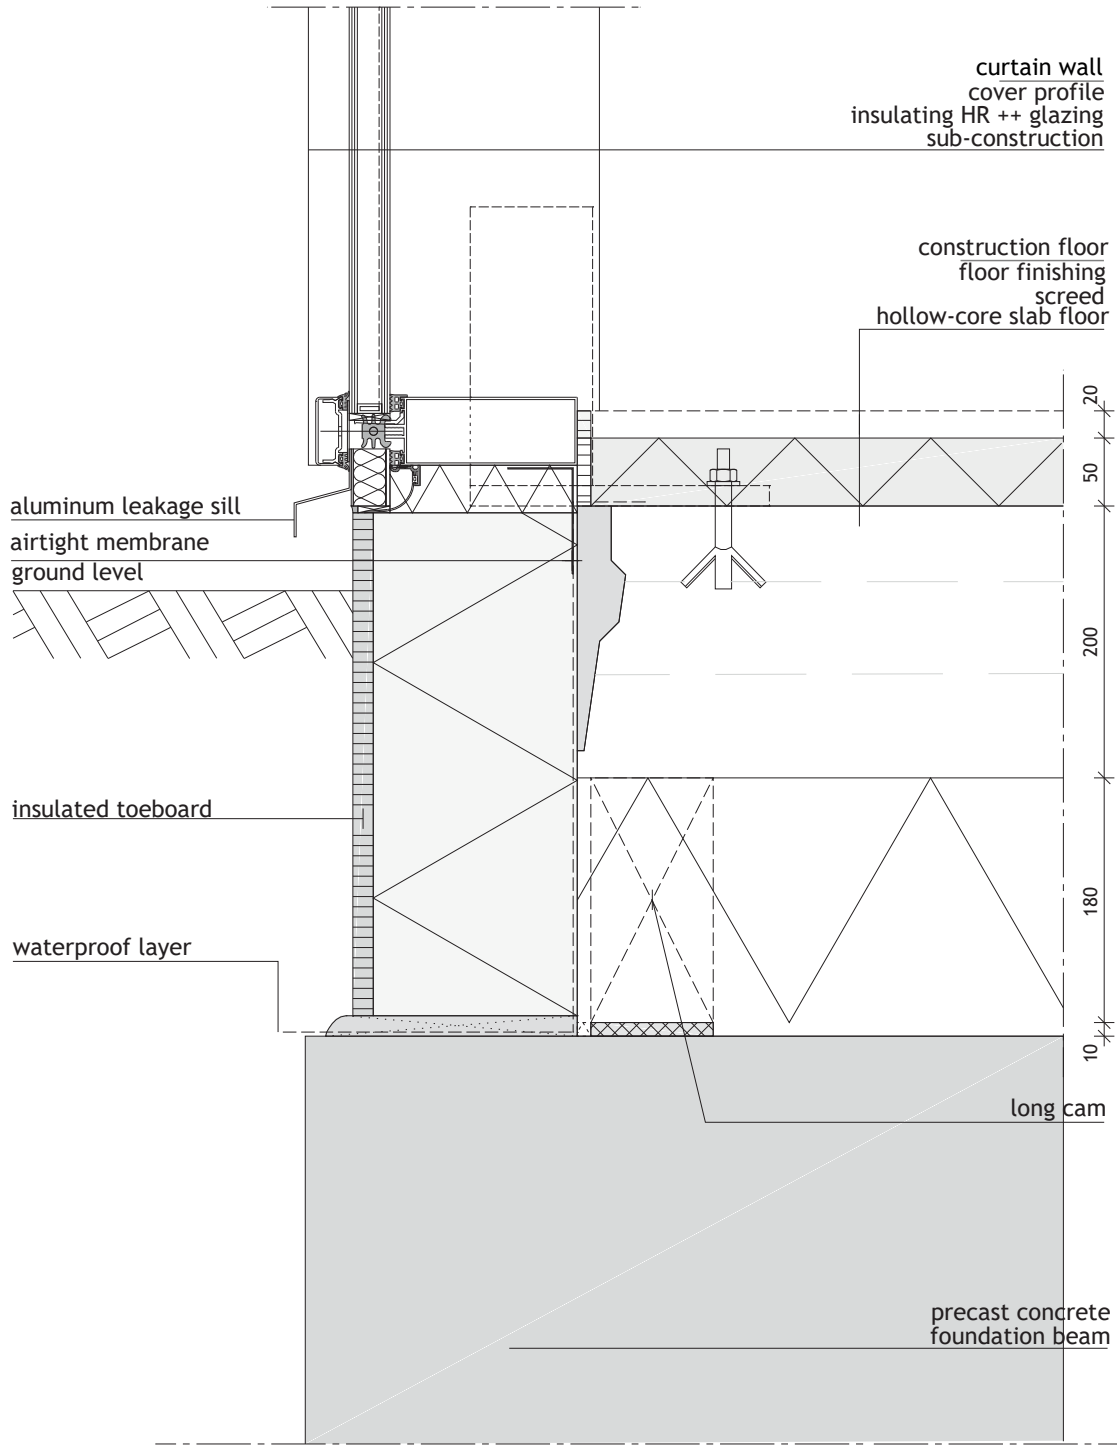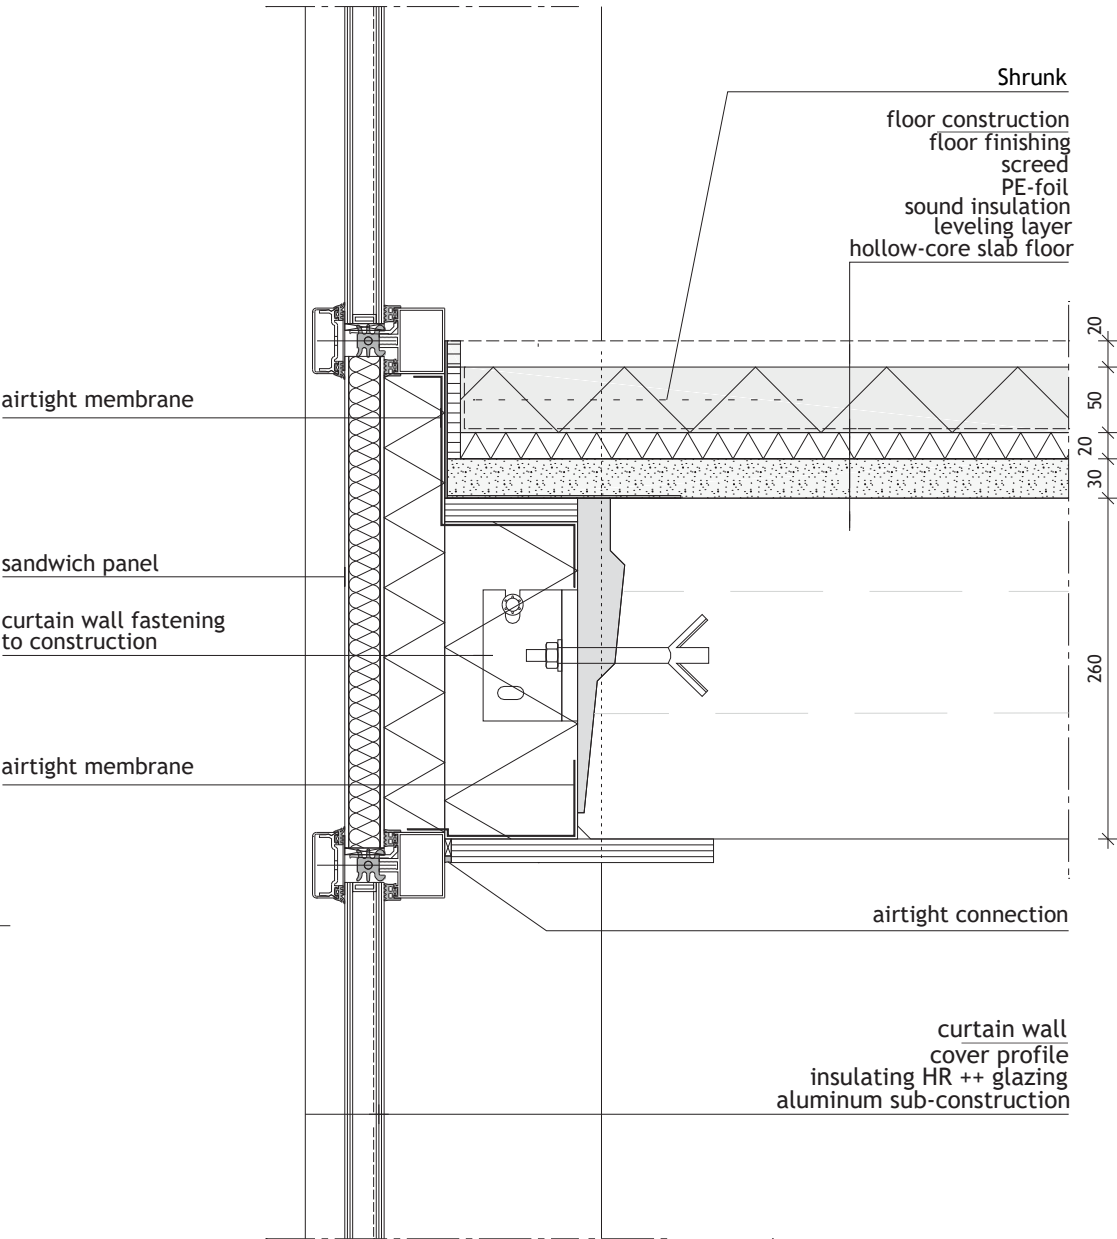

THE URBAN SCHOOL

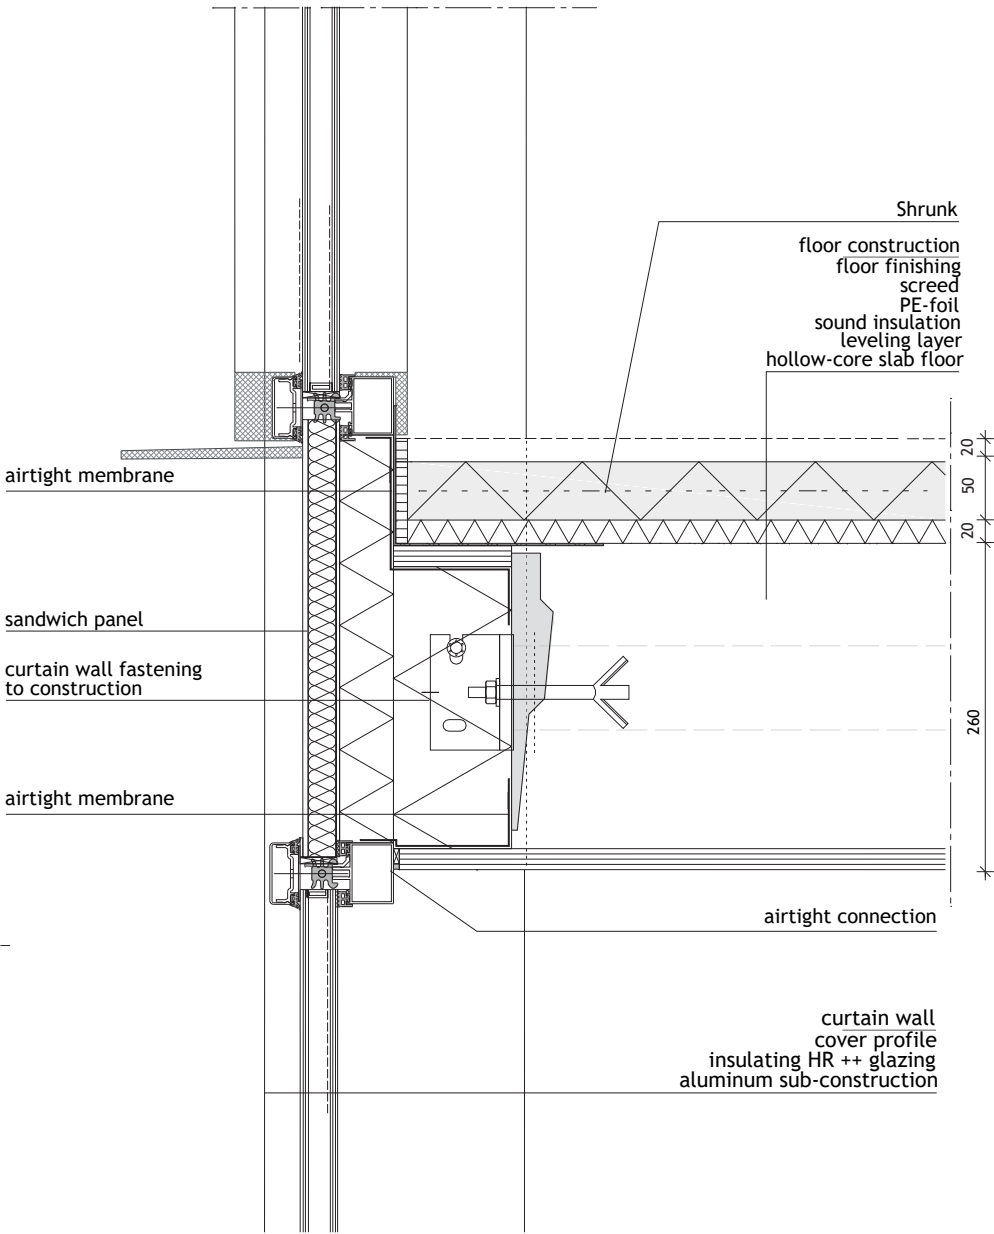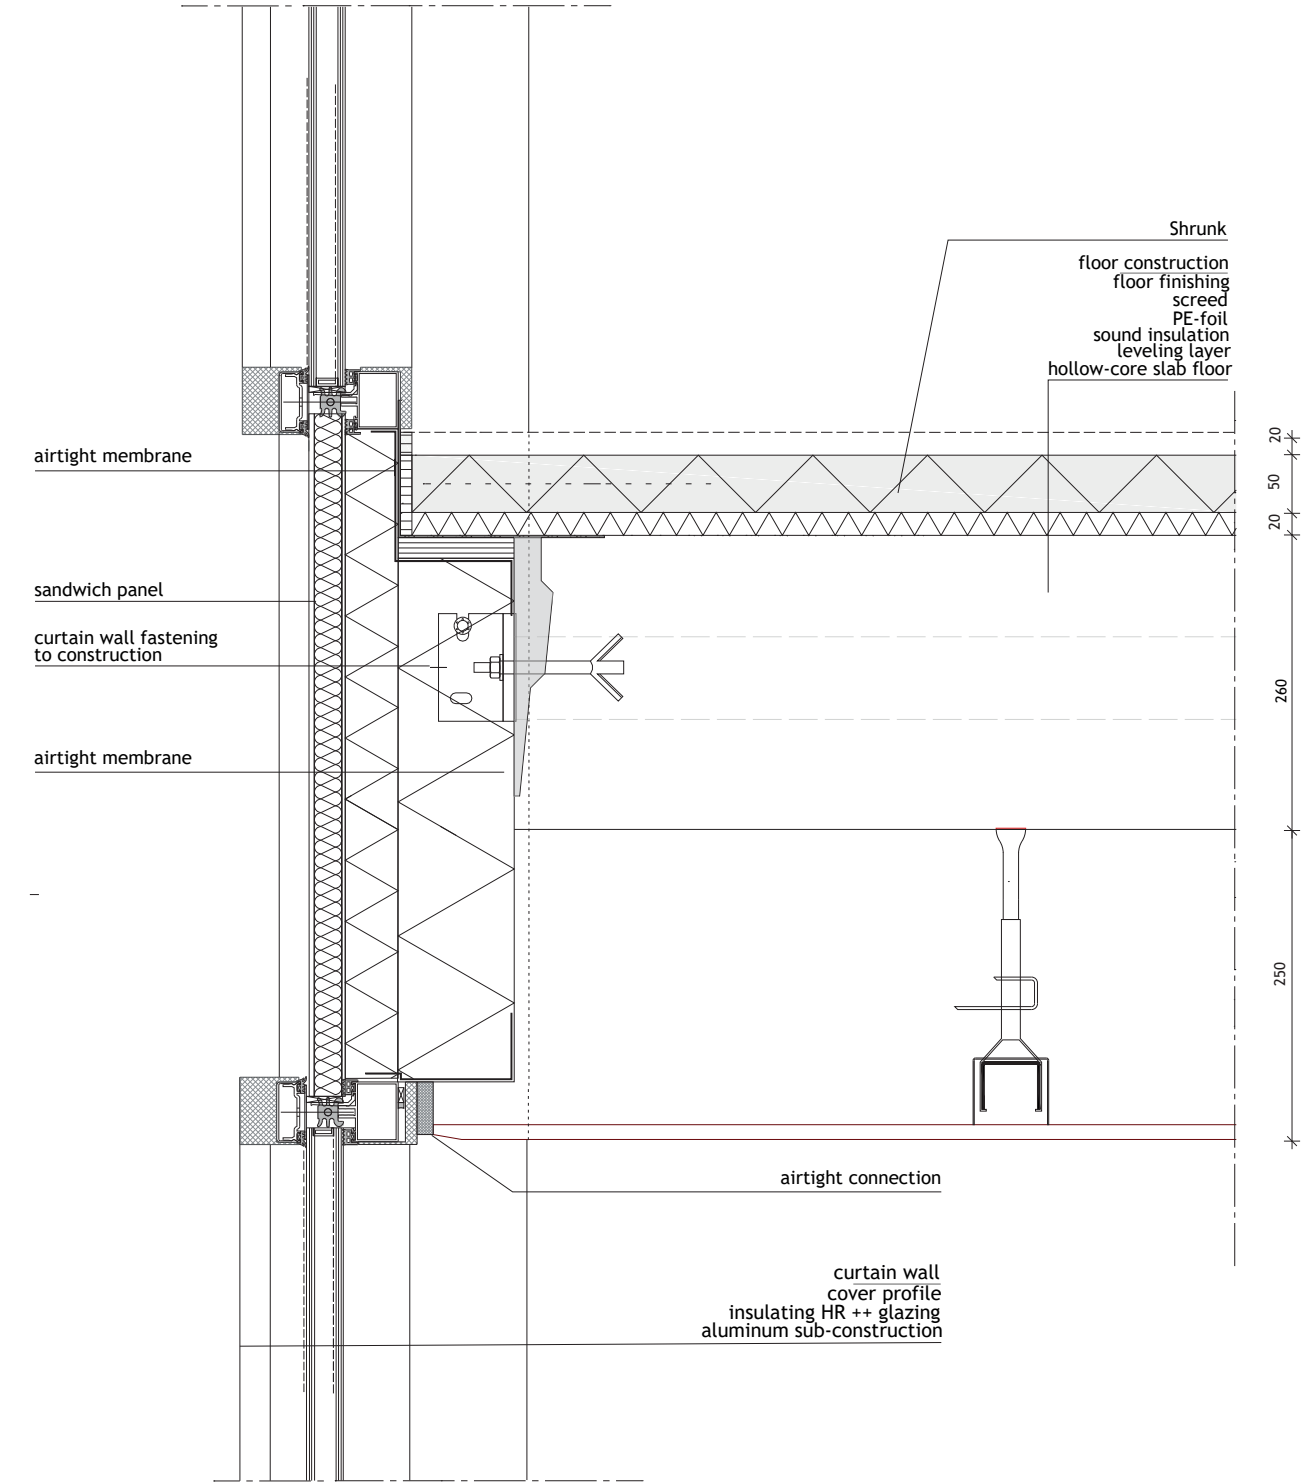

DETAIL
1:5