










Back

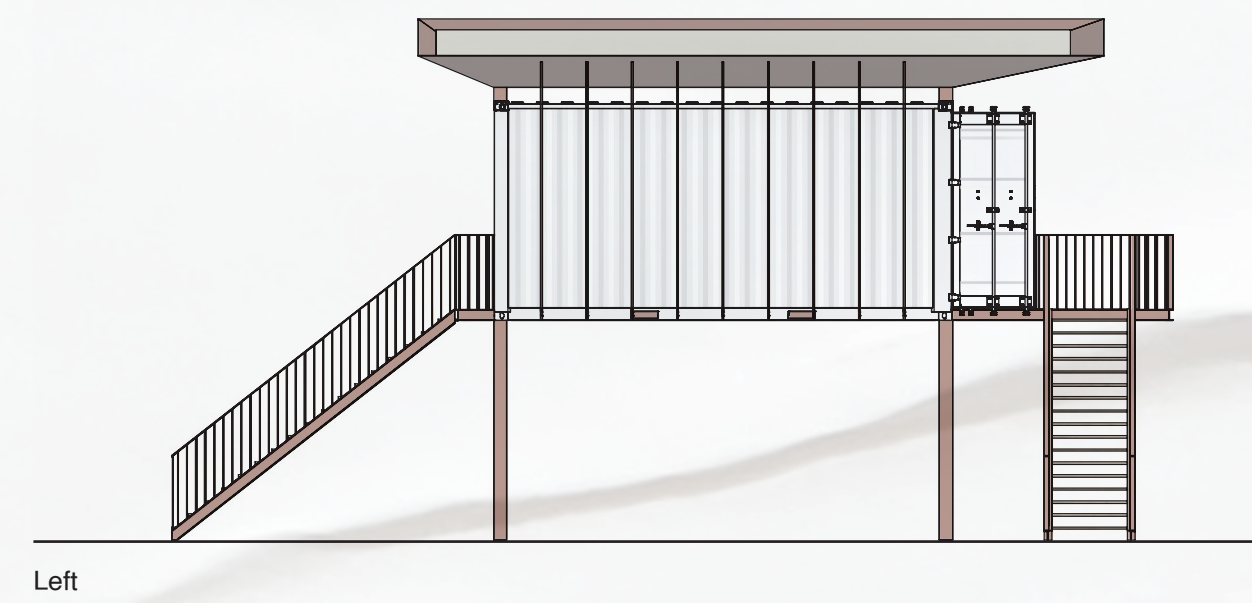


Left

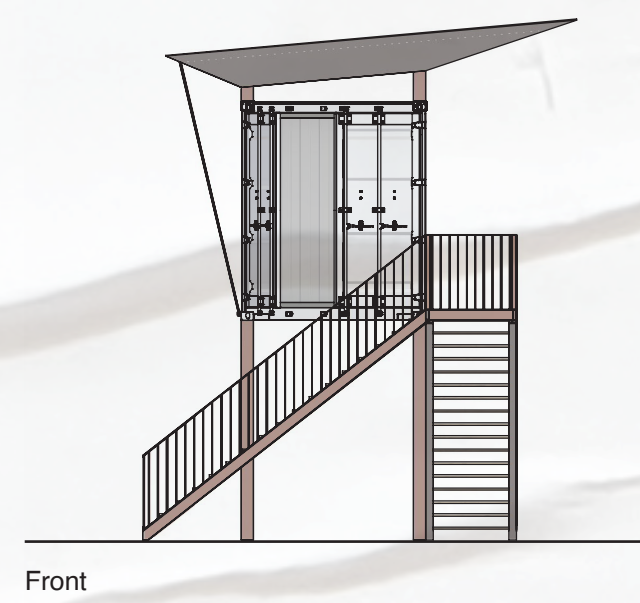

Front

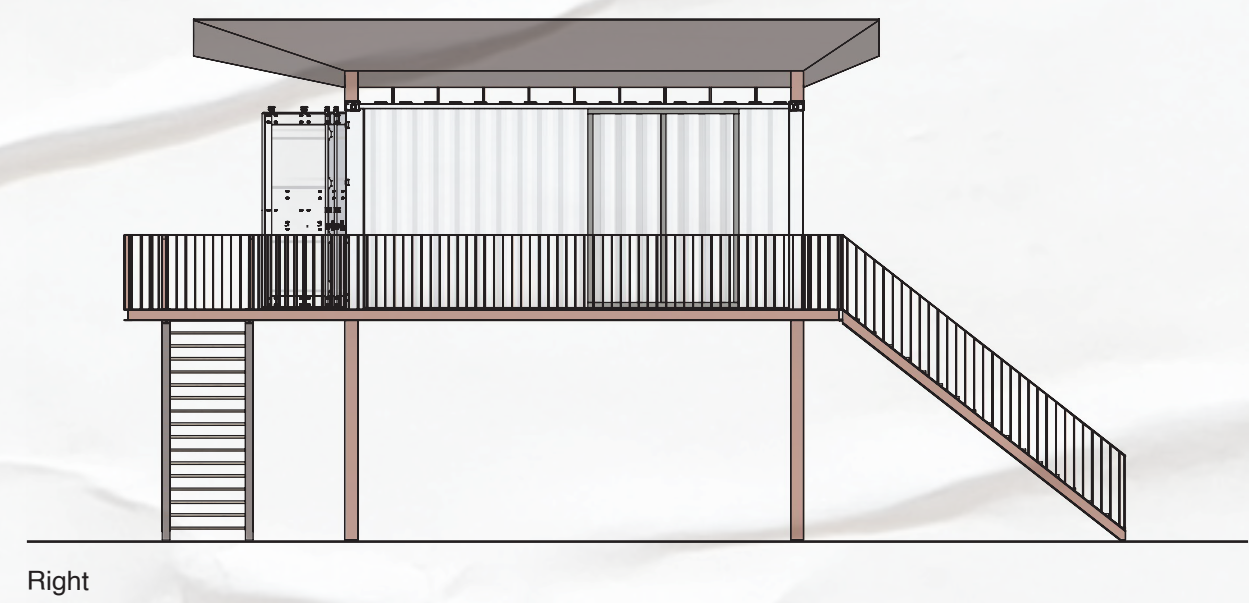


Right

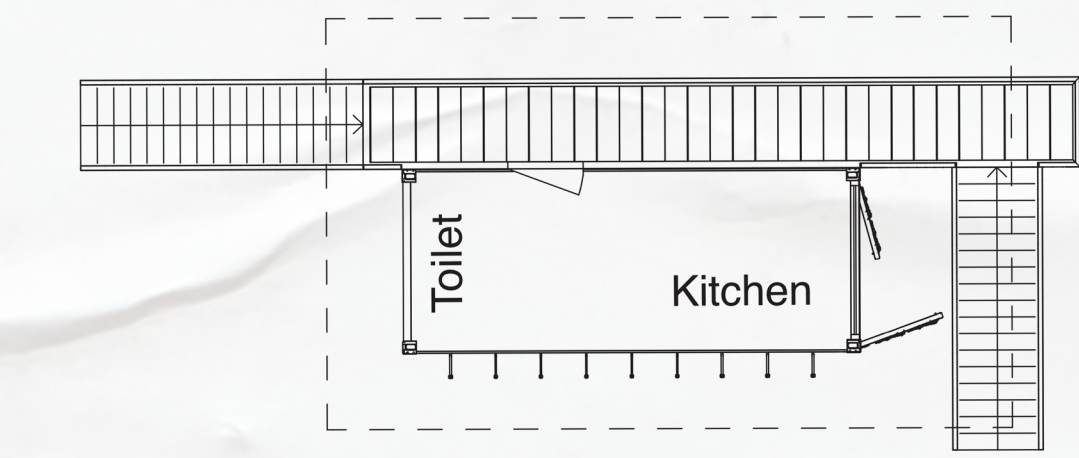

First floor




Back

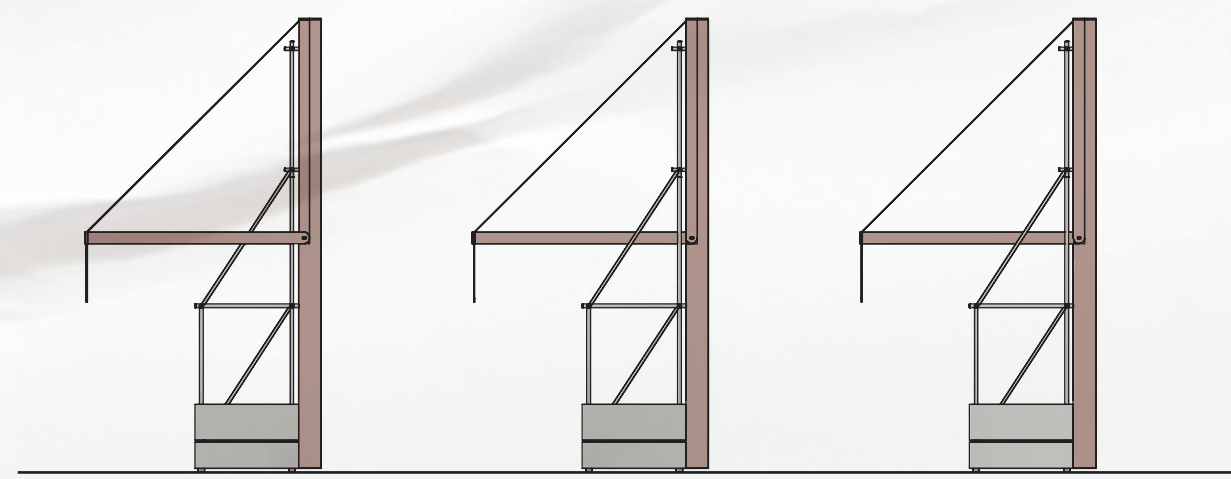


Left





Front

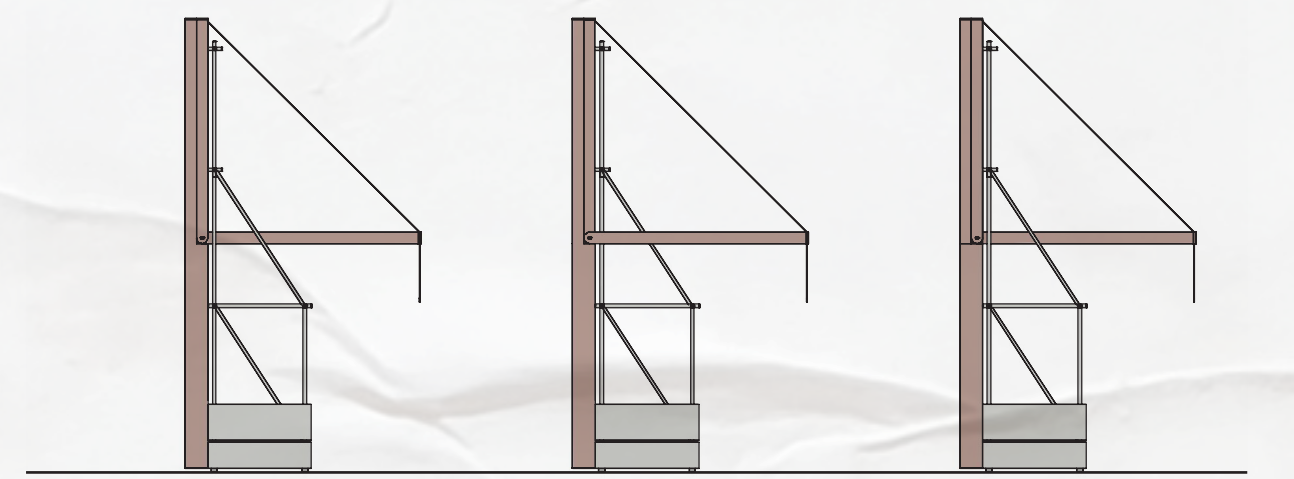


Right

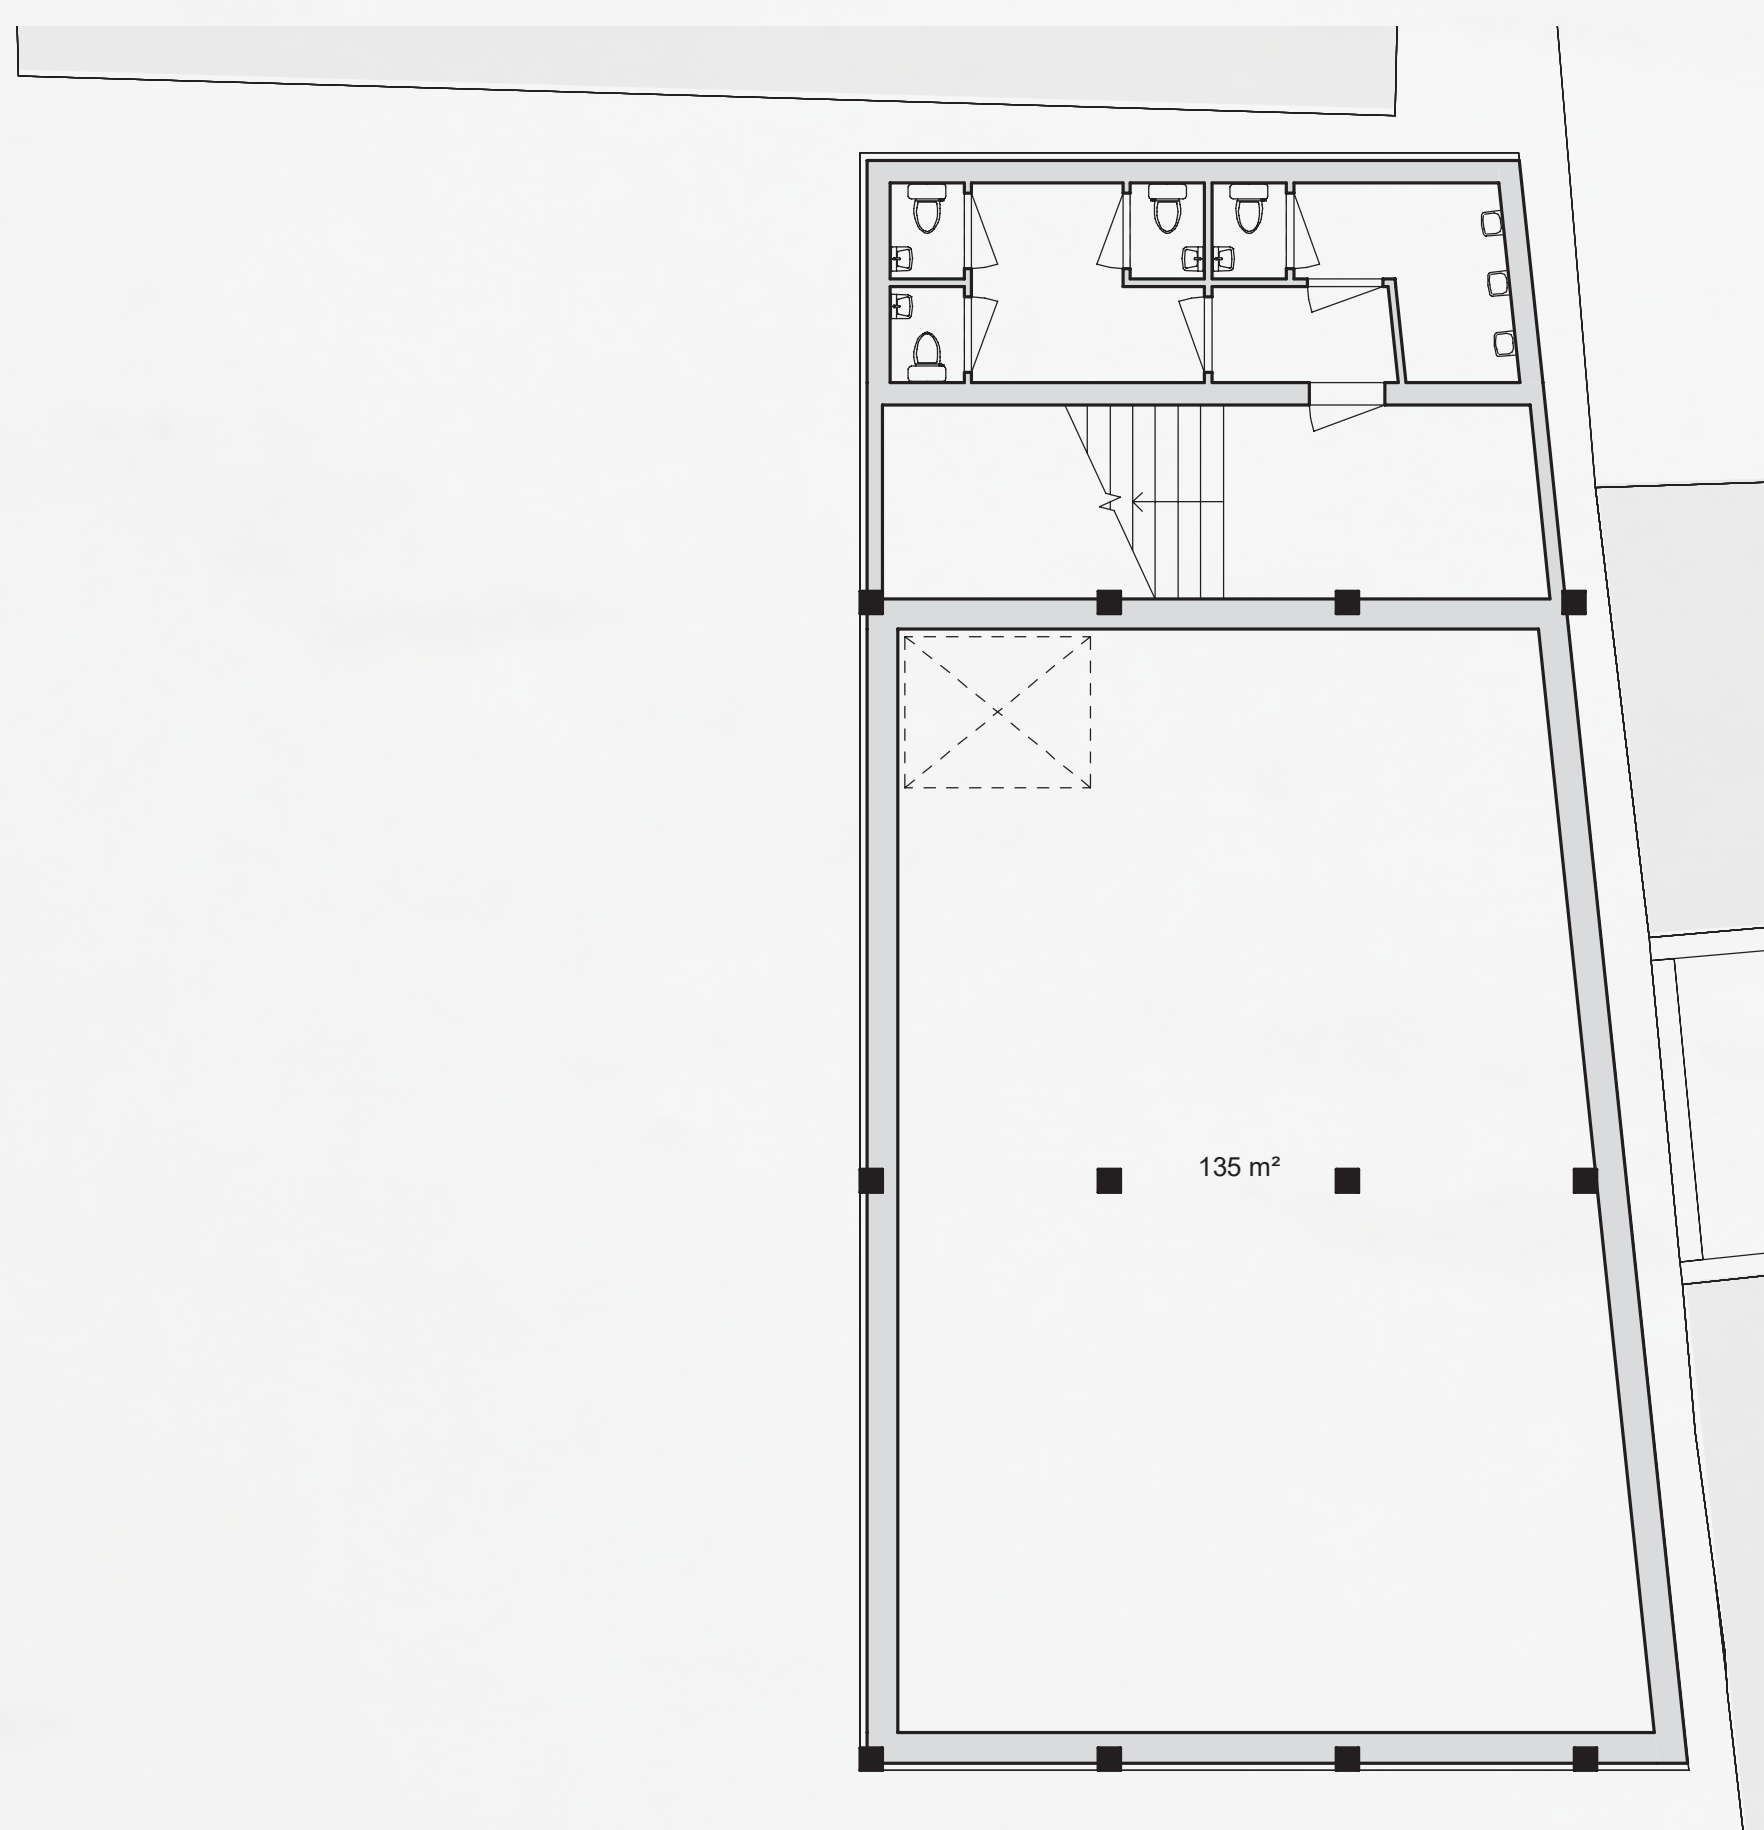


Basement

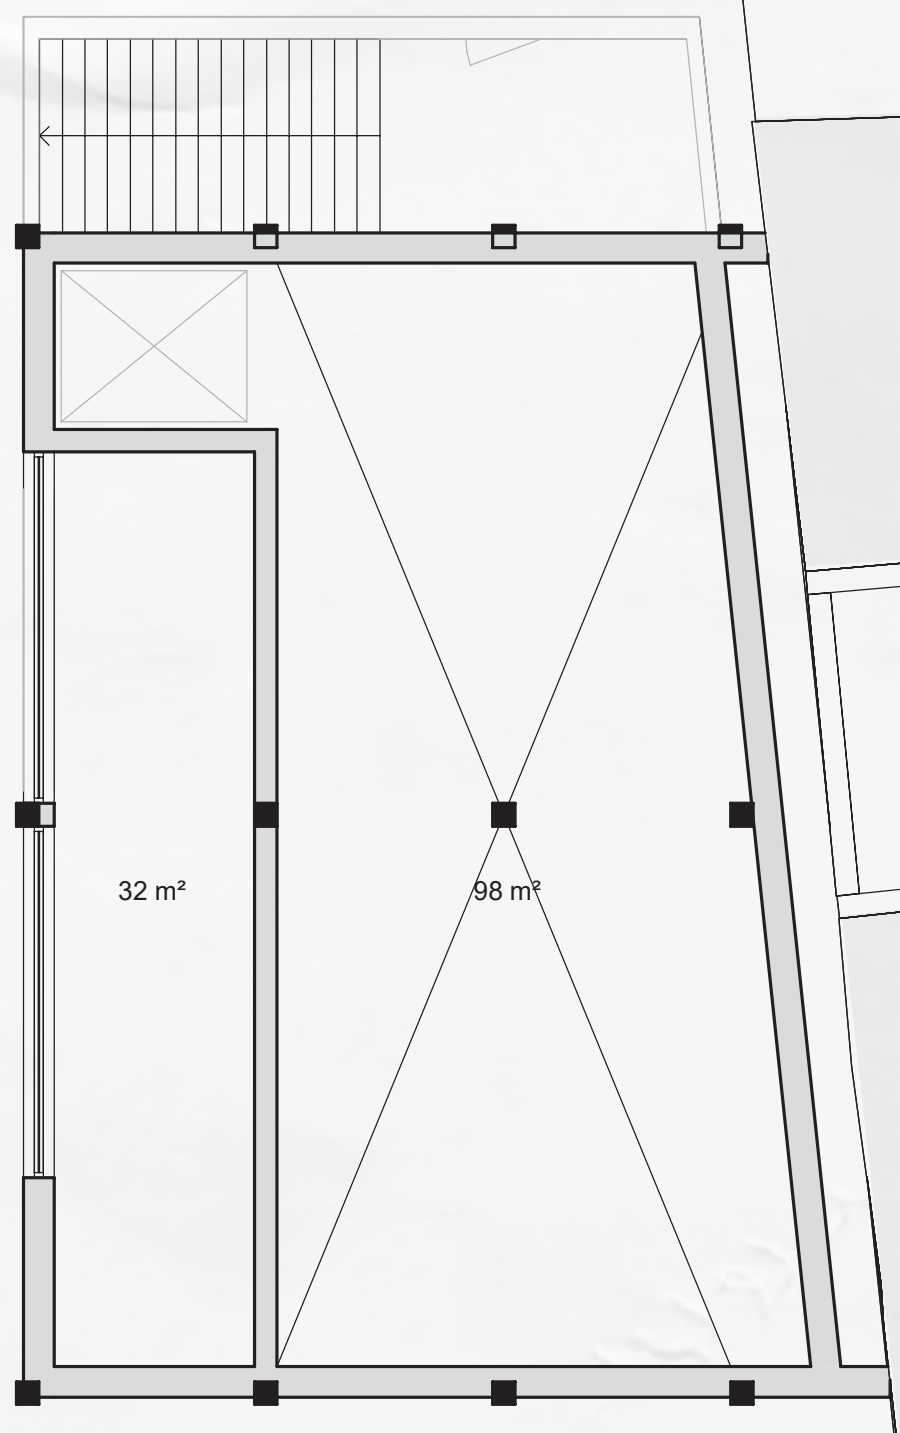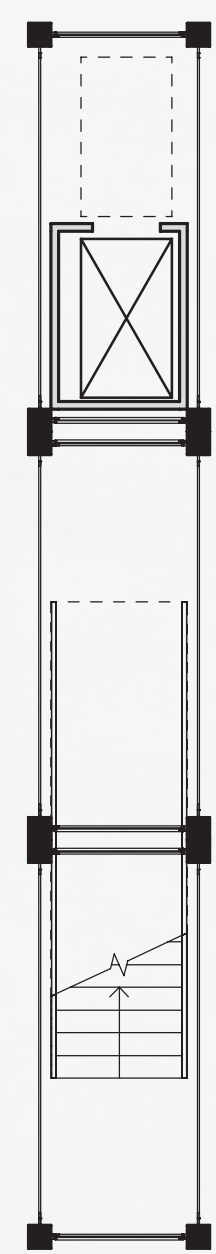


Ground floor

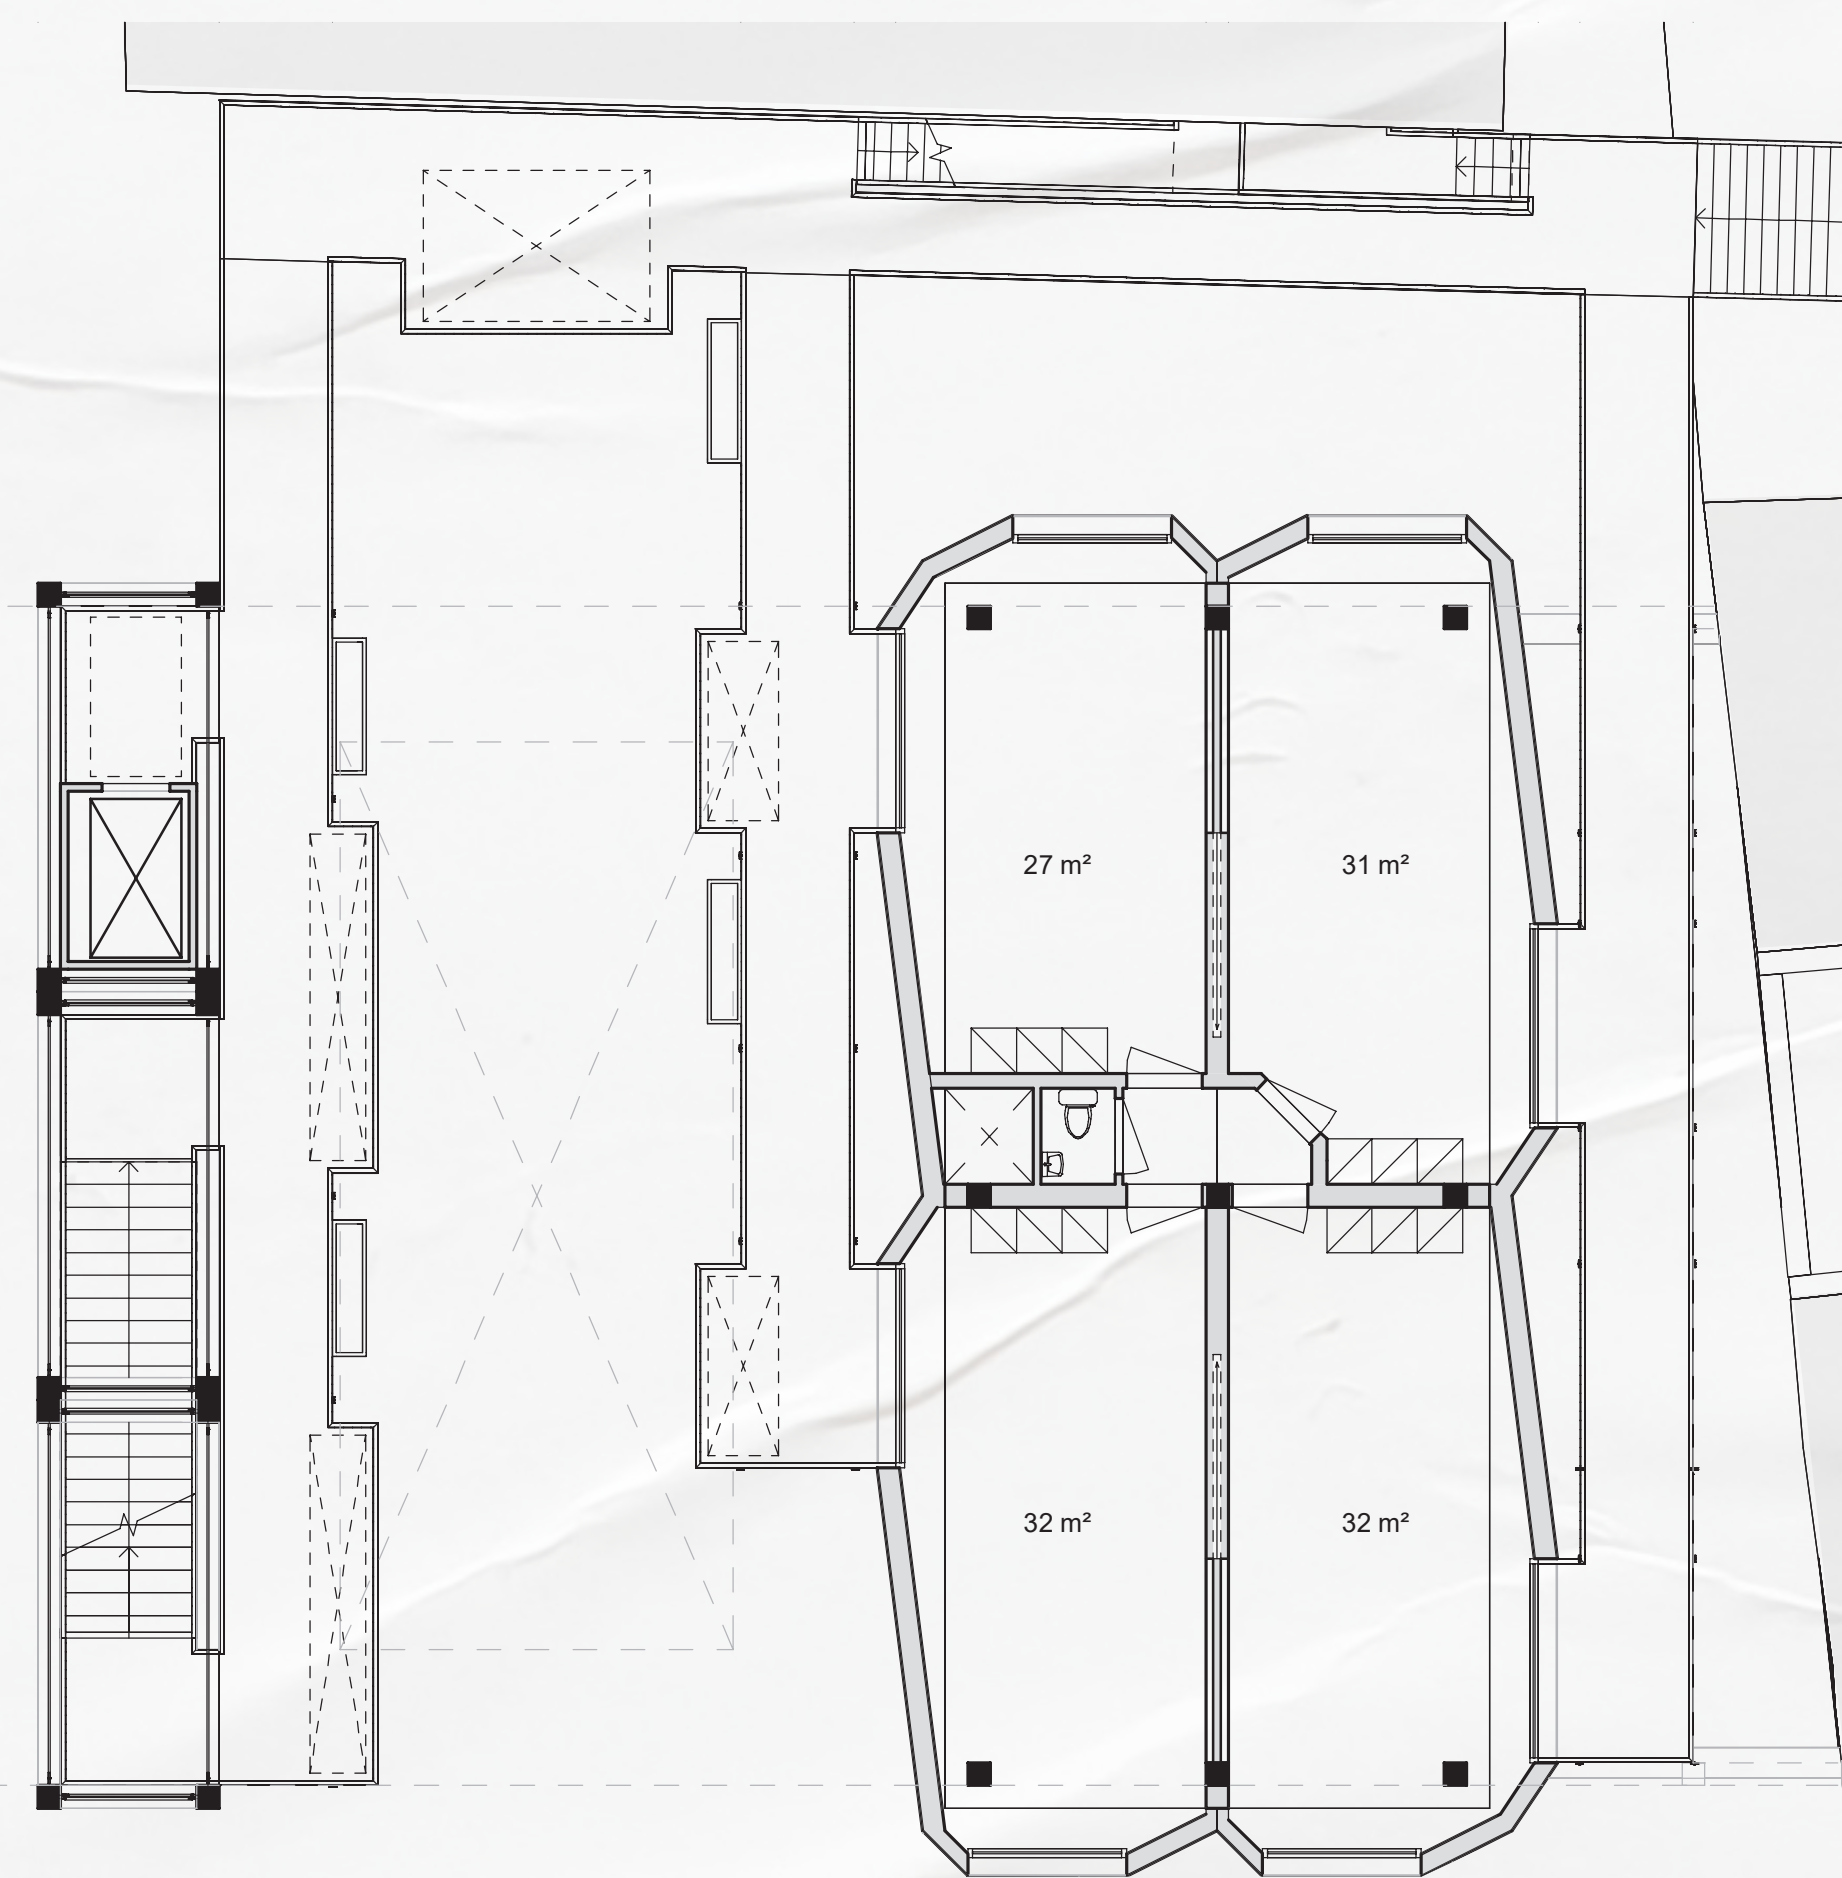


First & Second floor

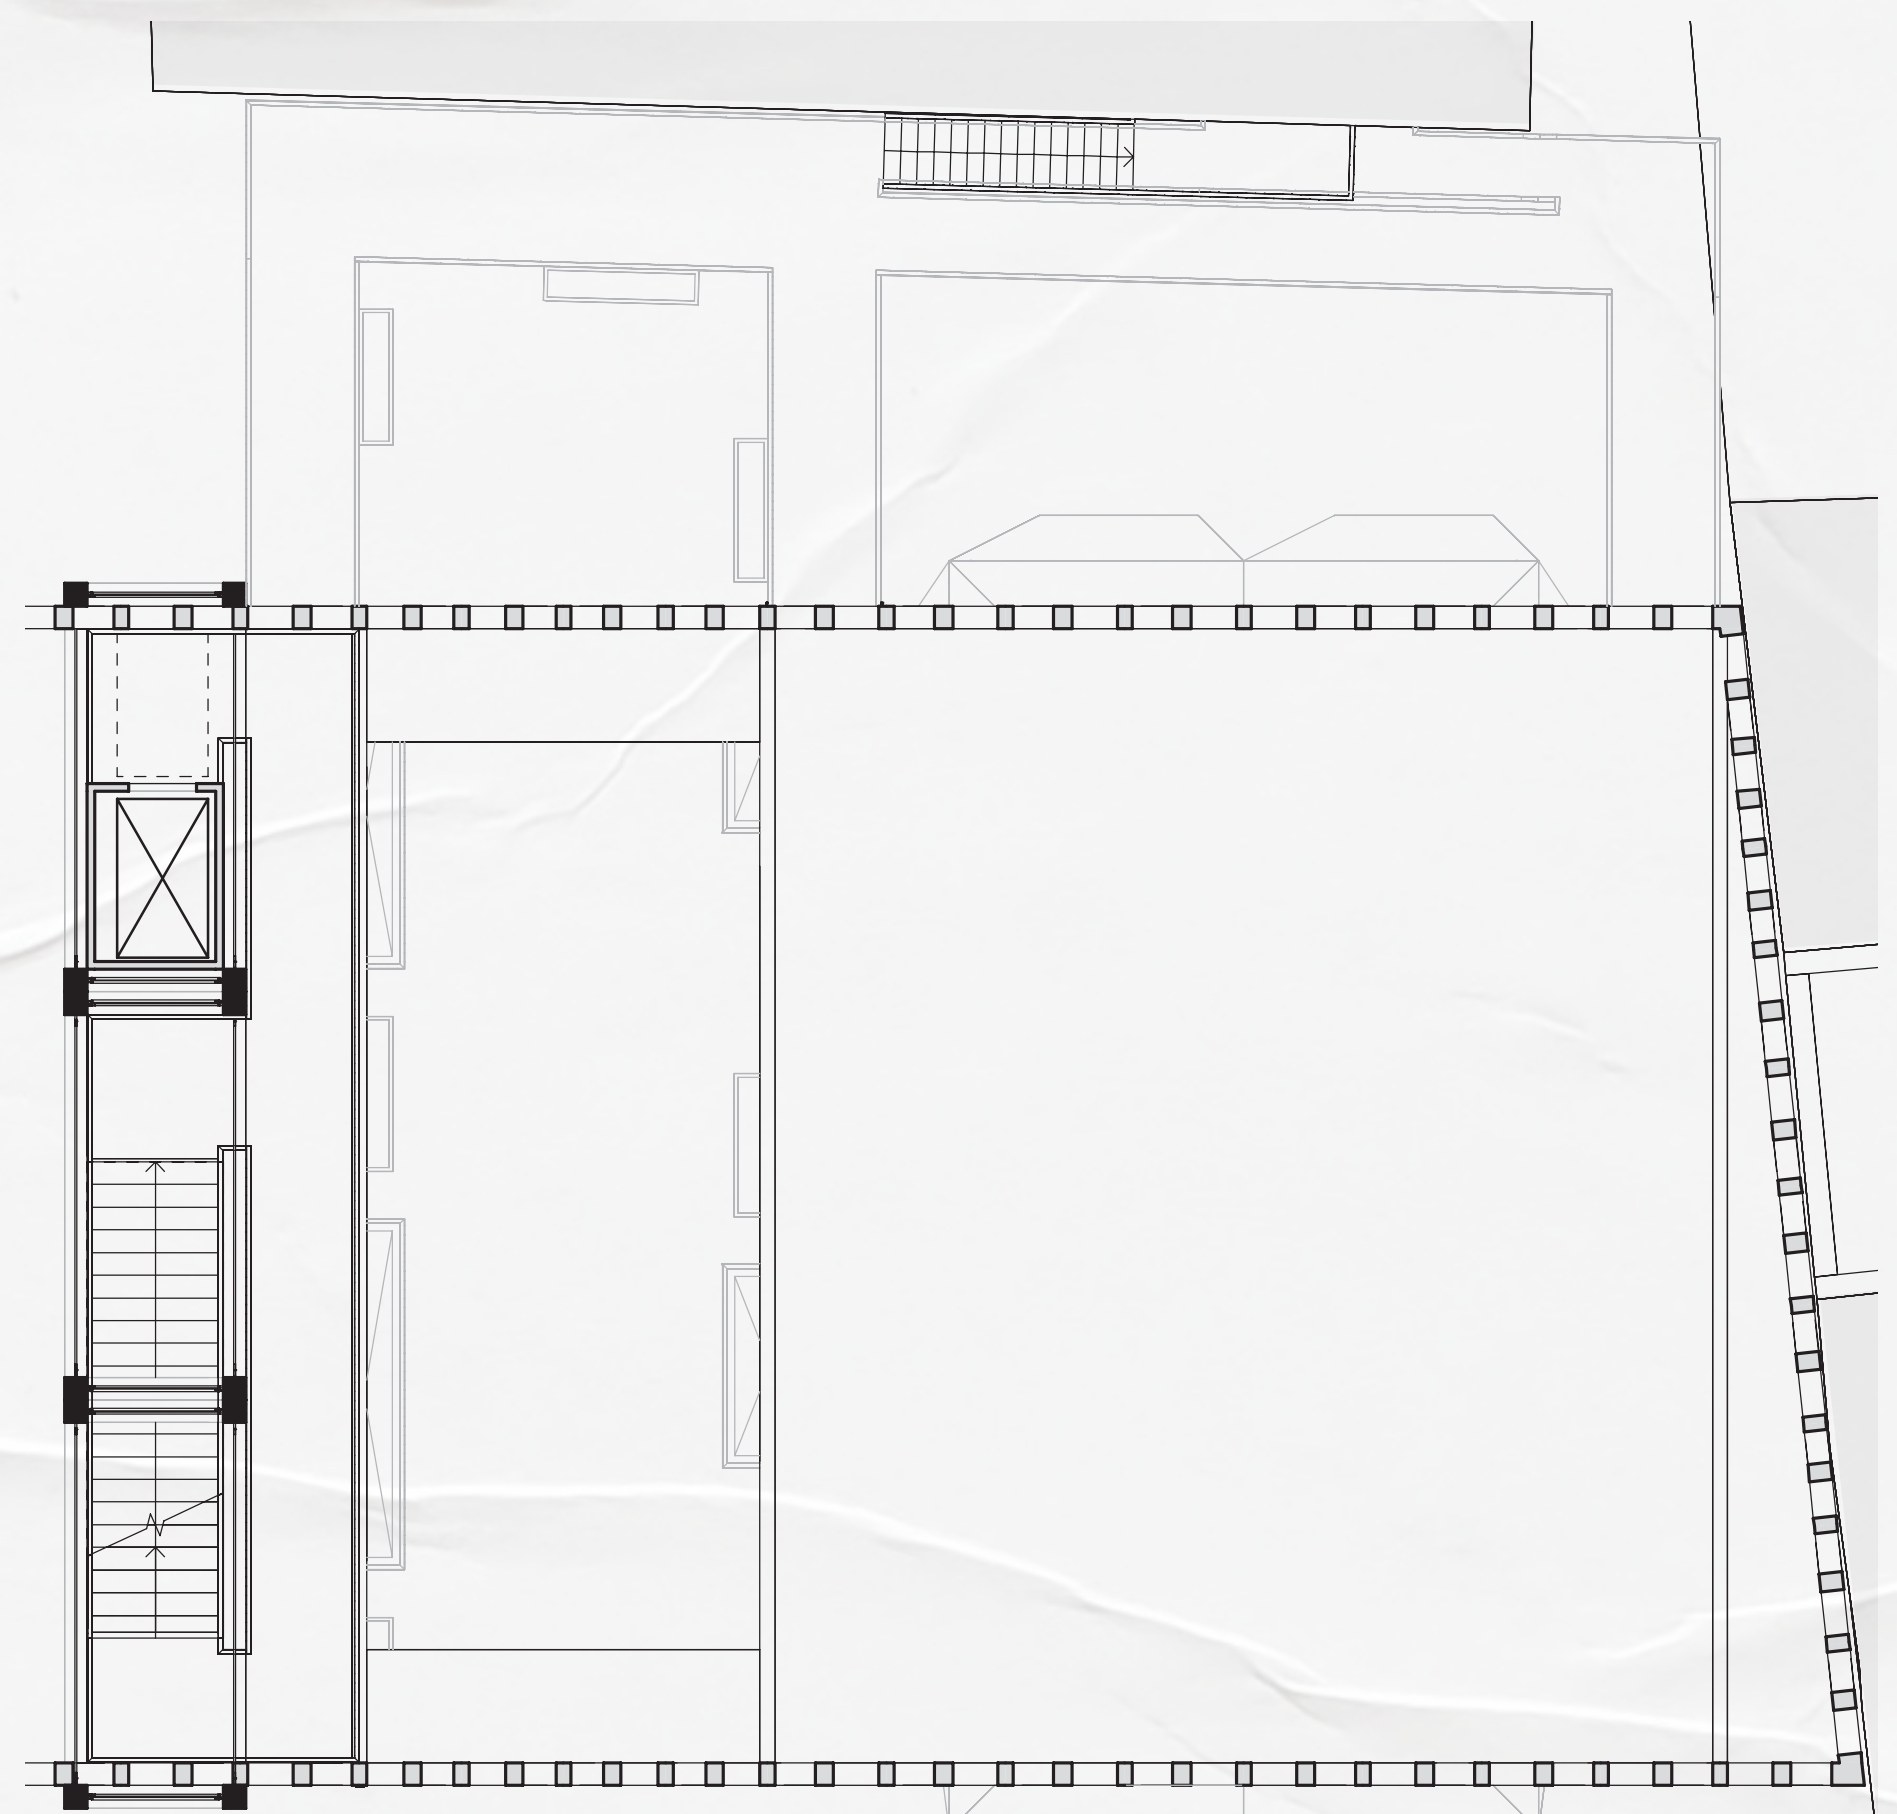


Roof

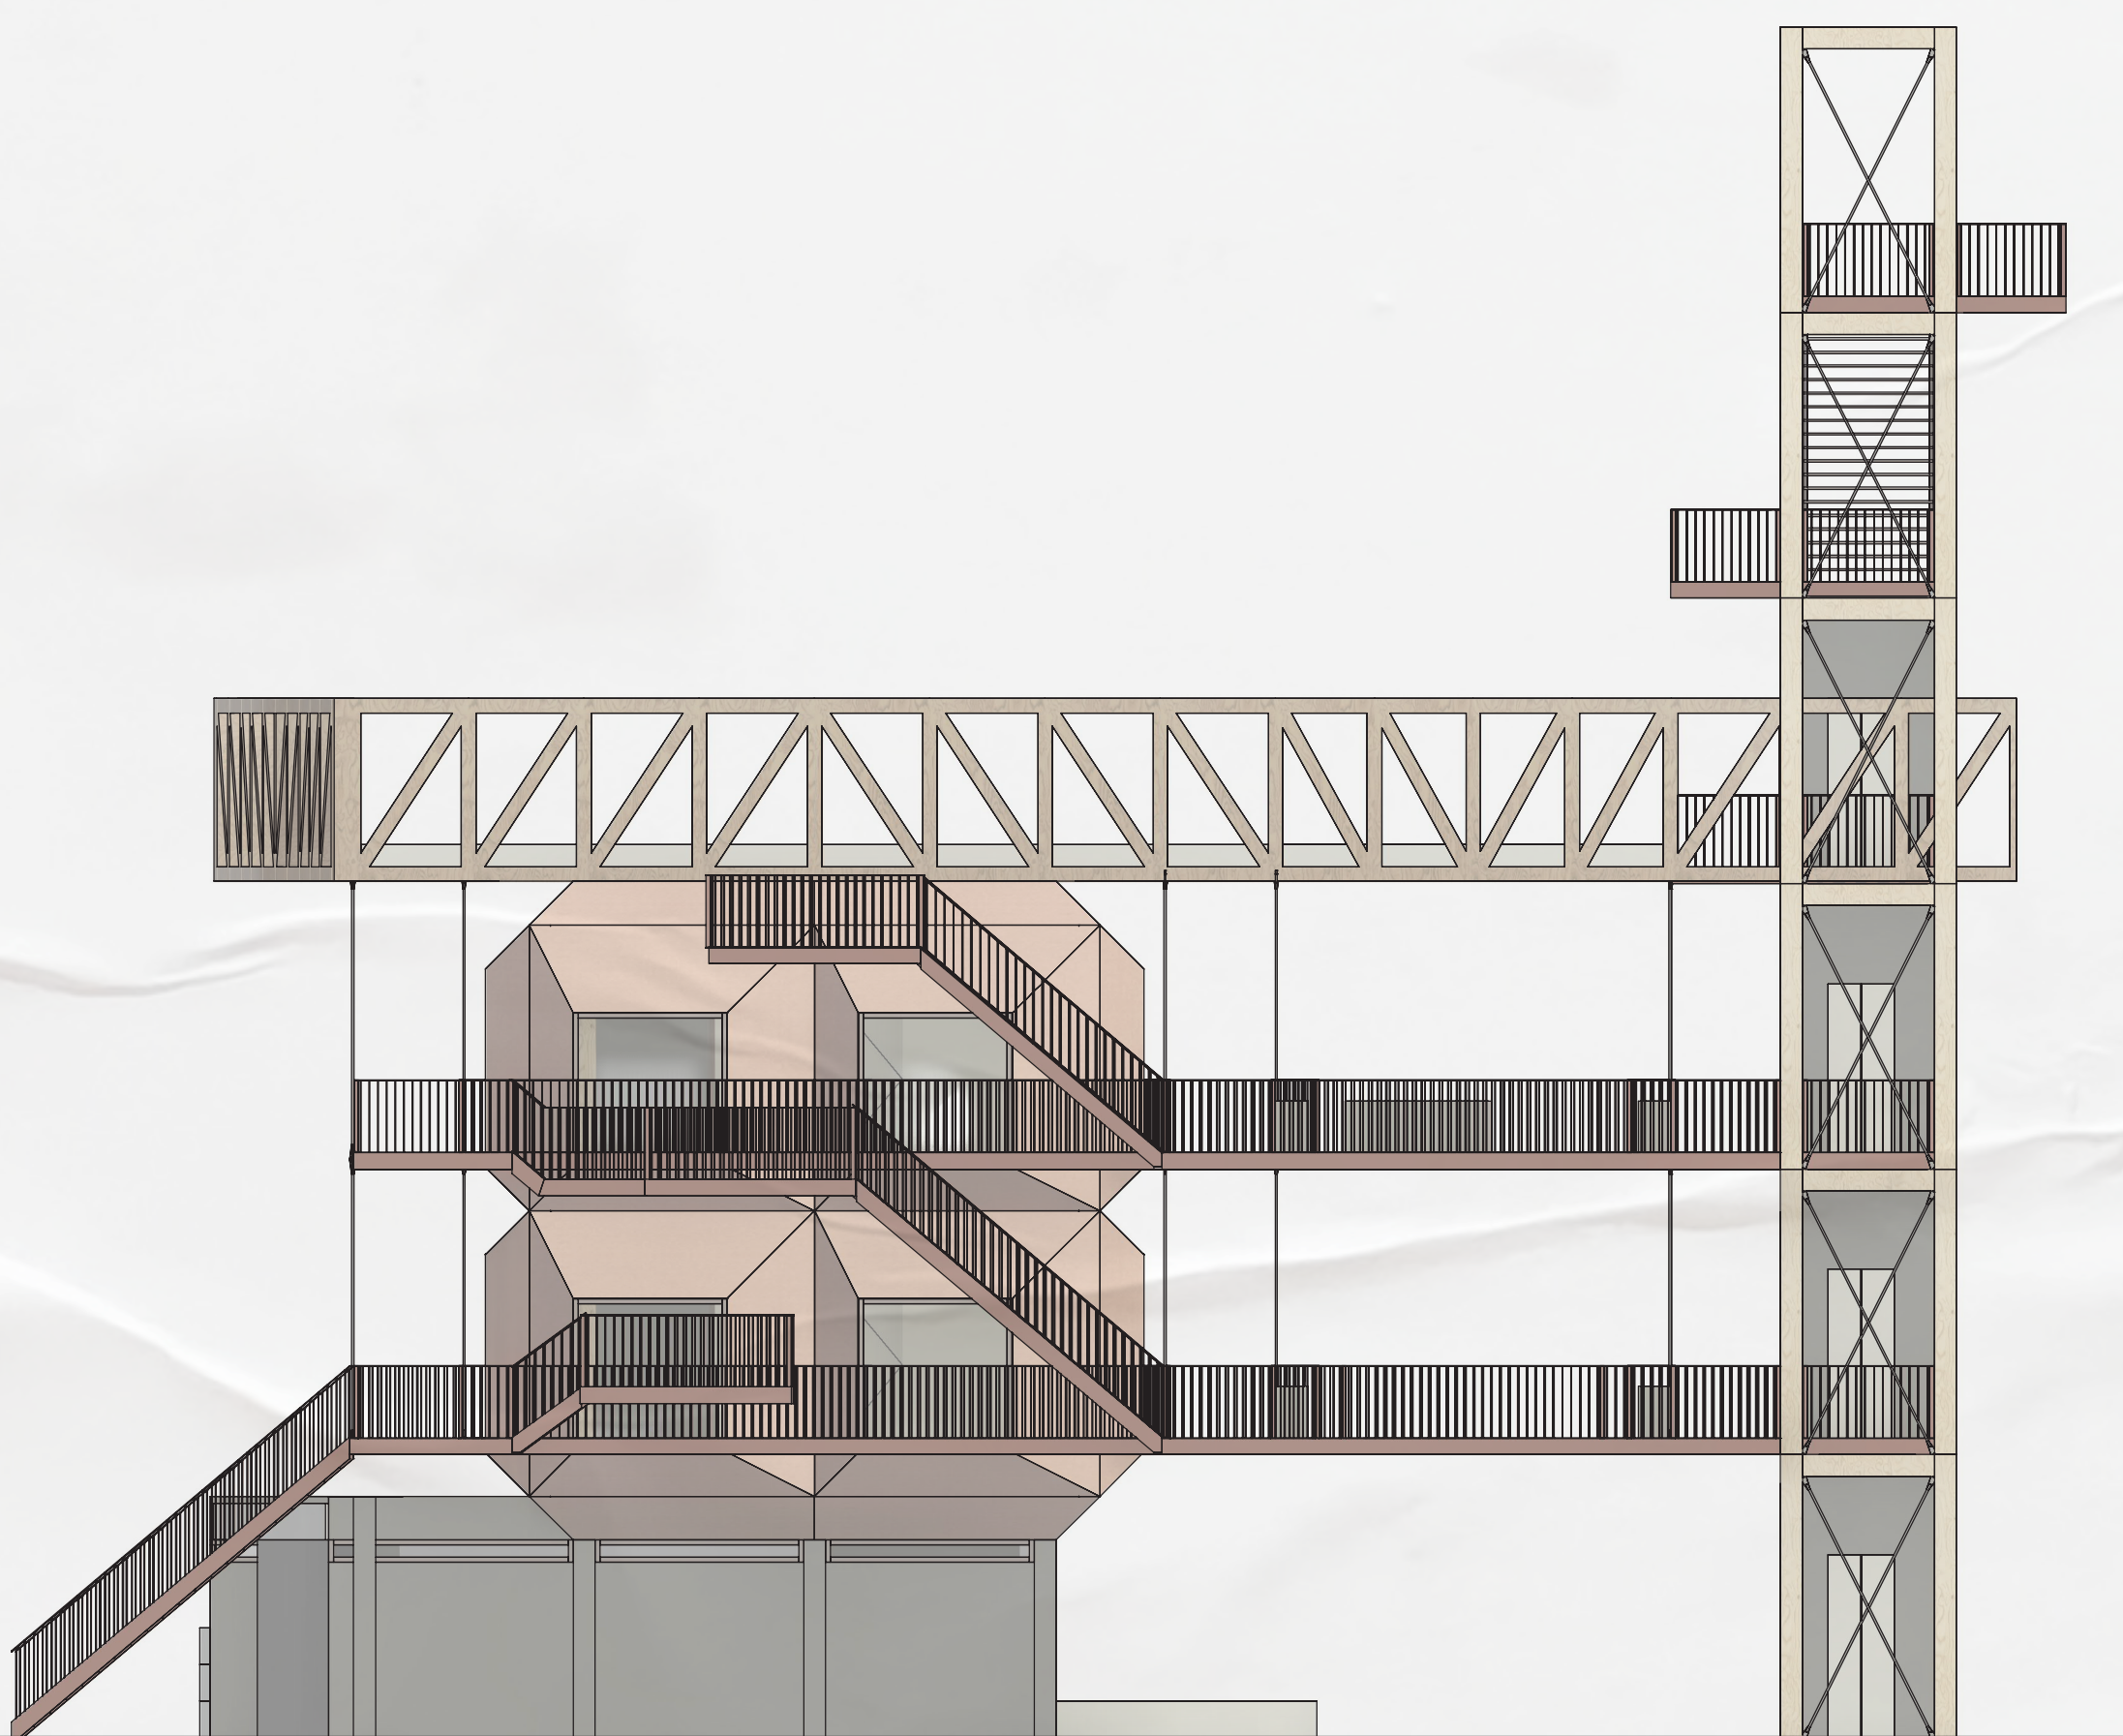


Back

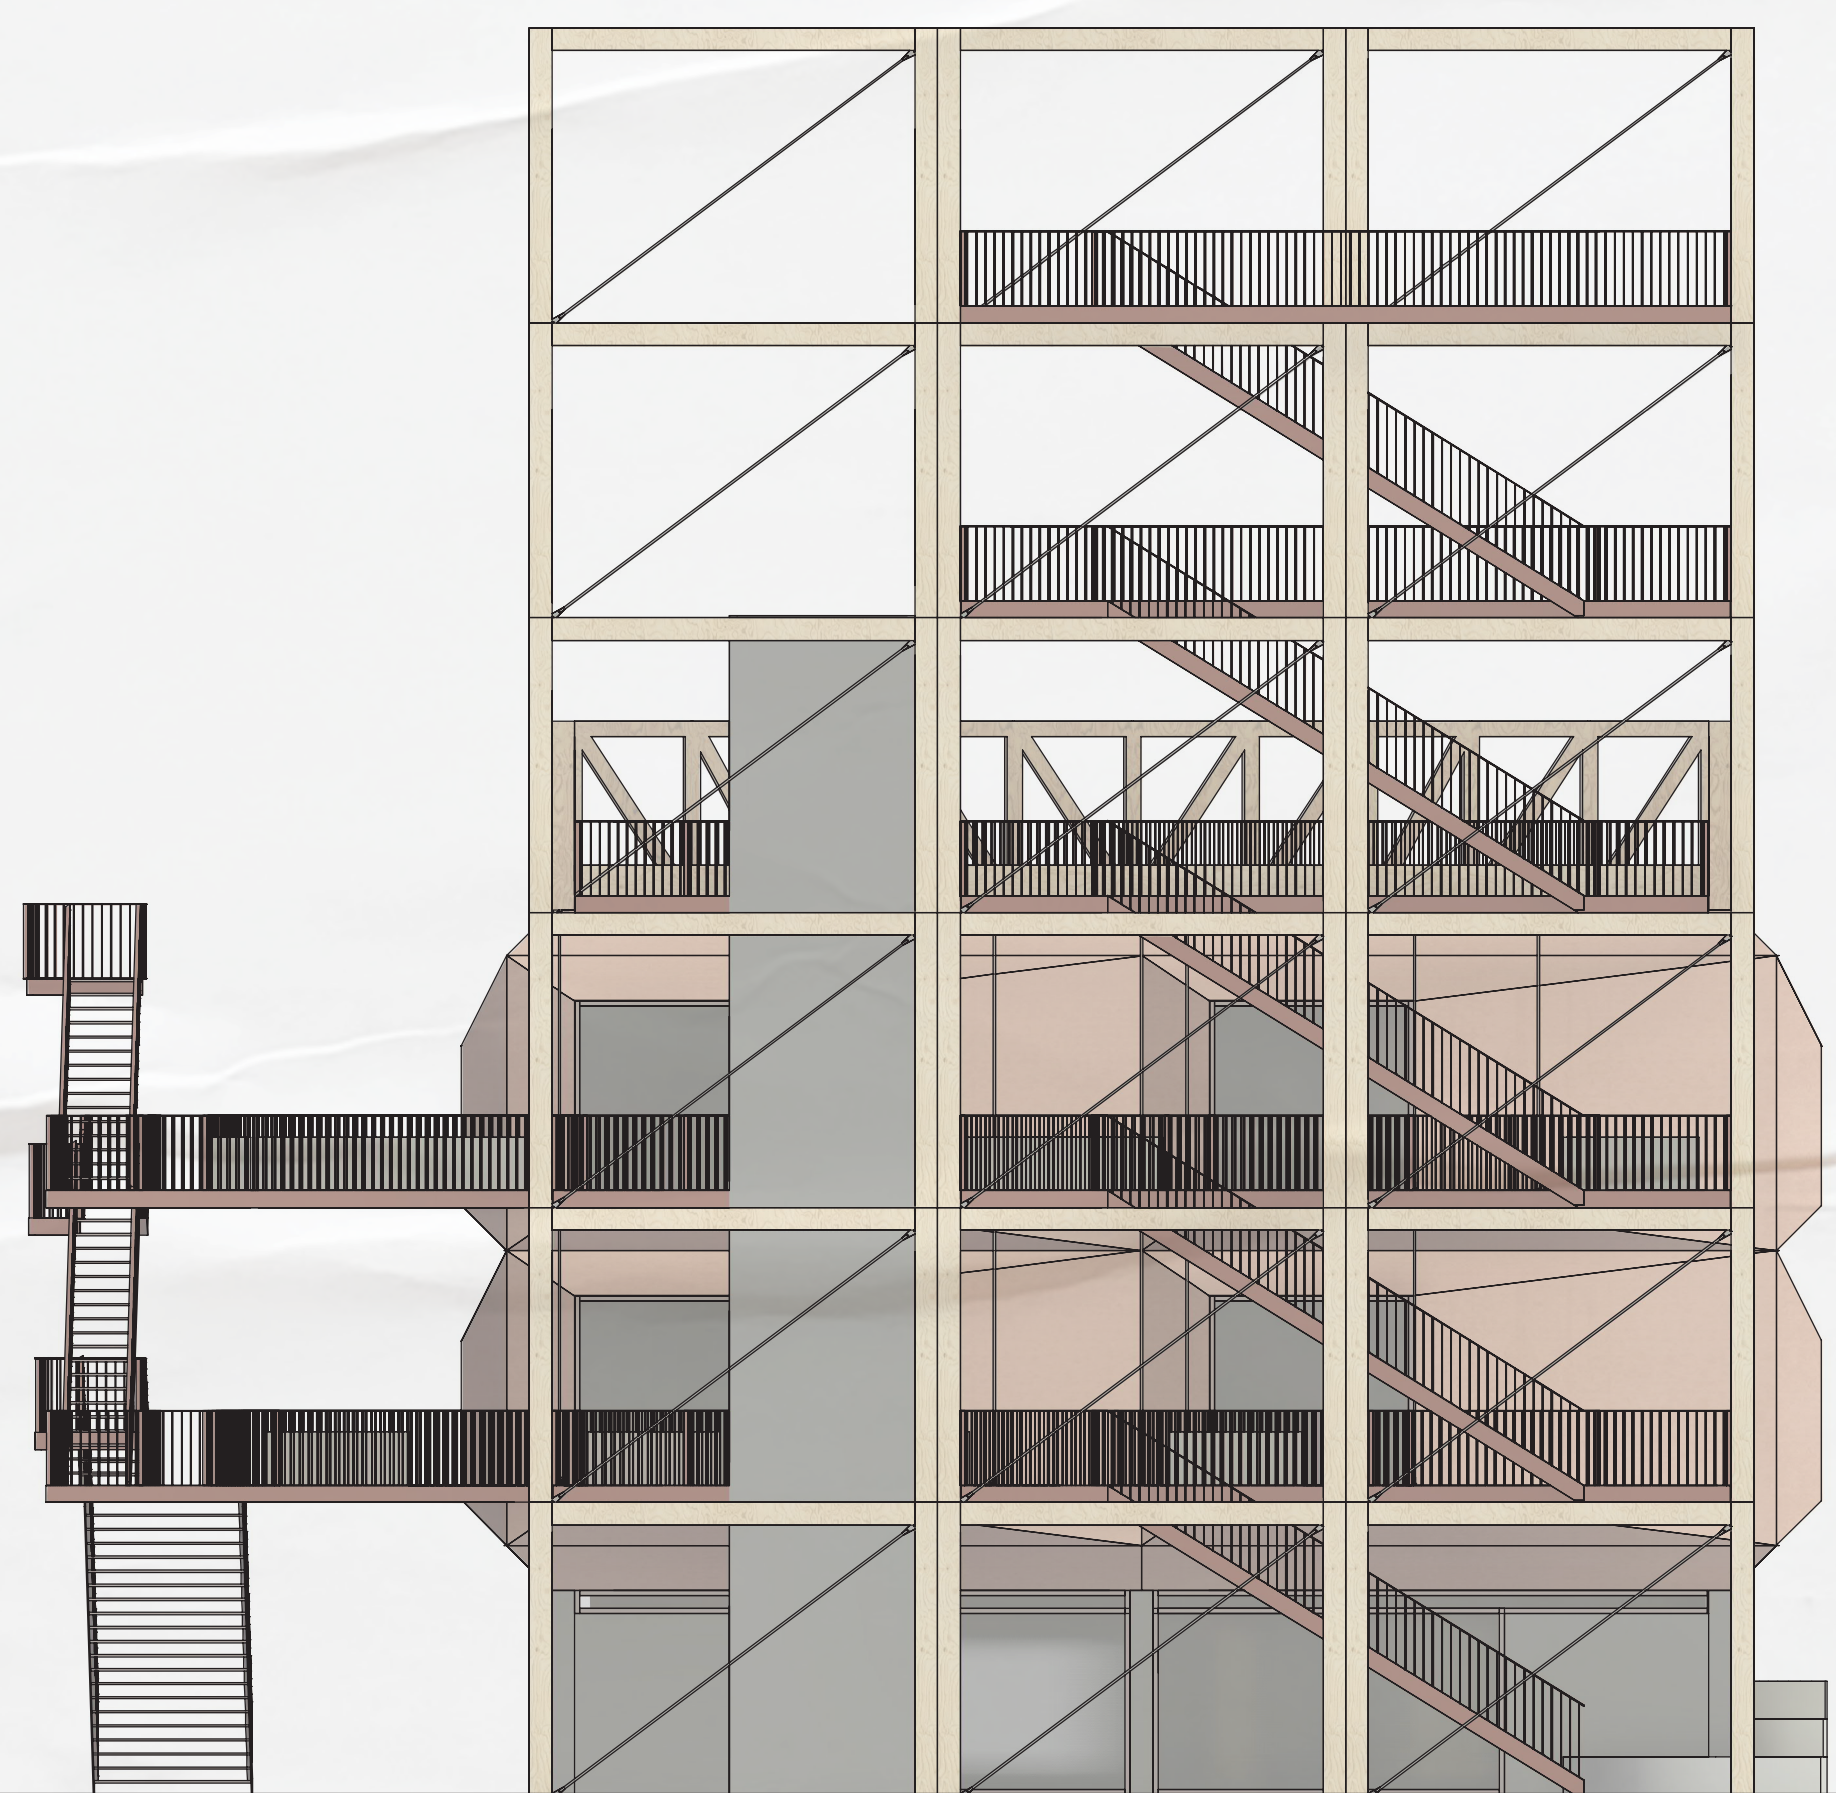

Left

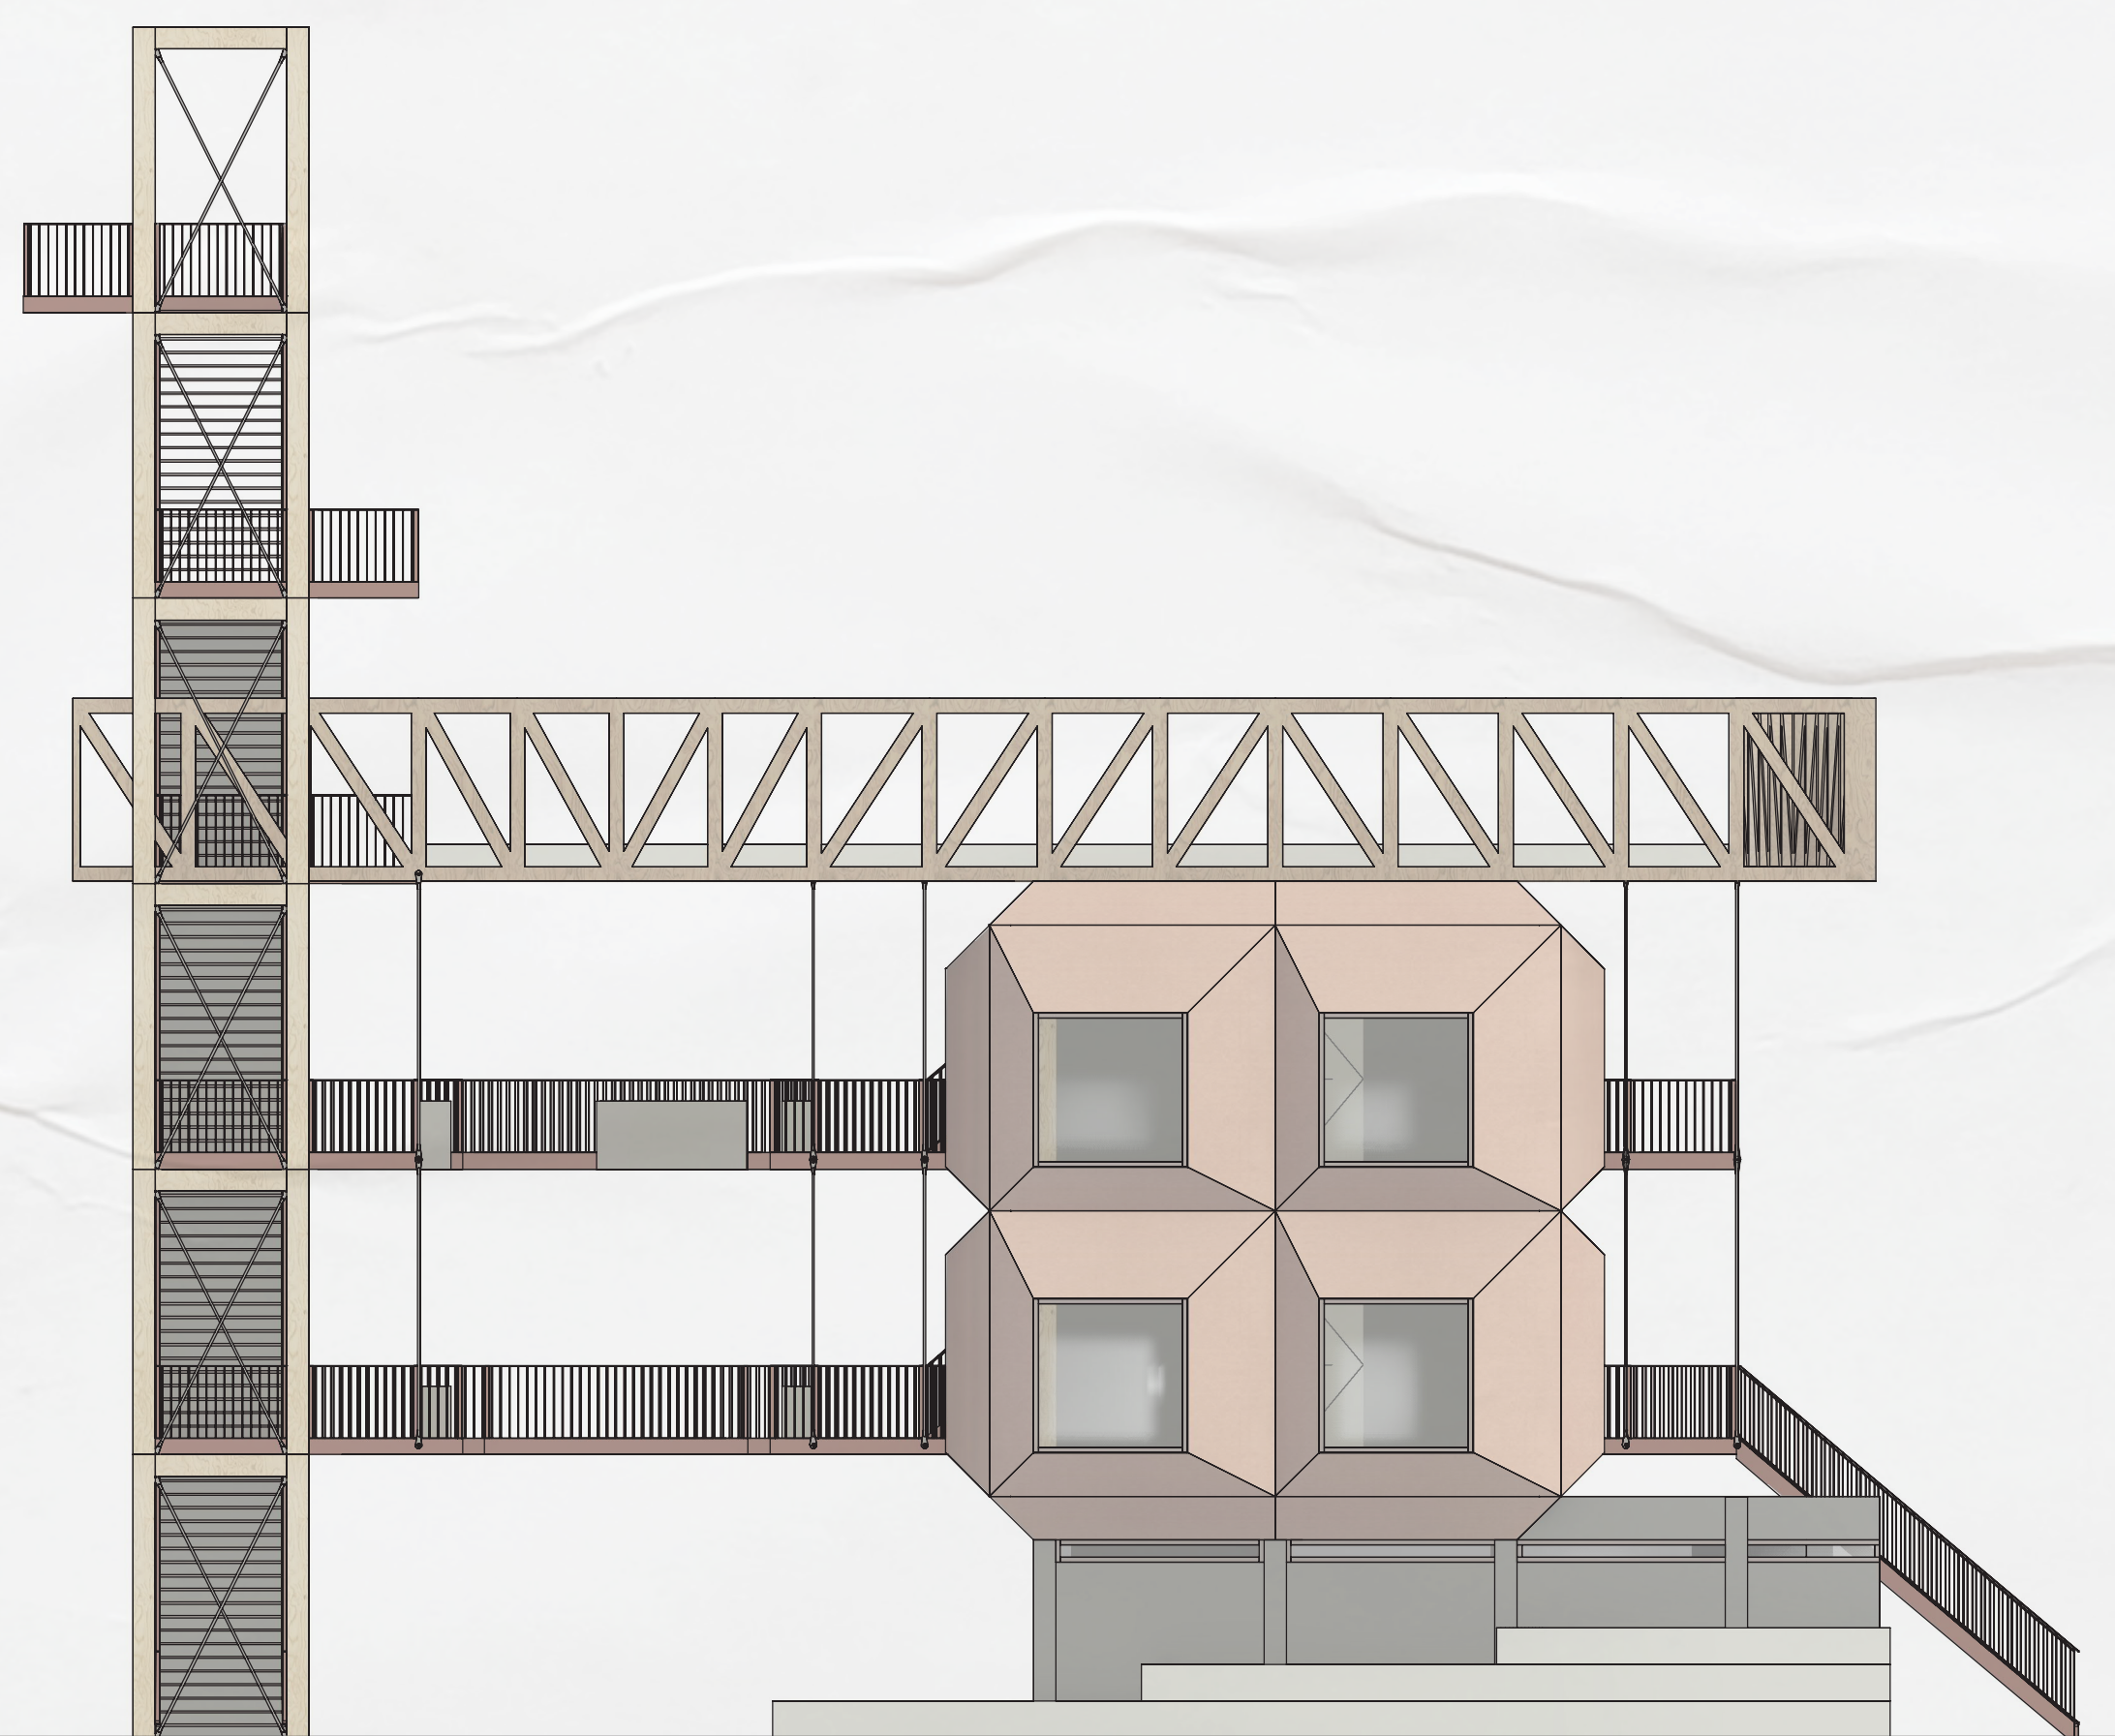

Front

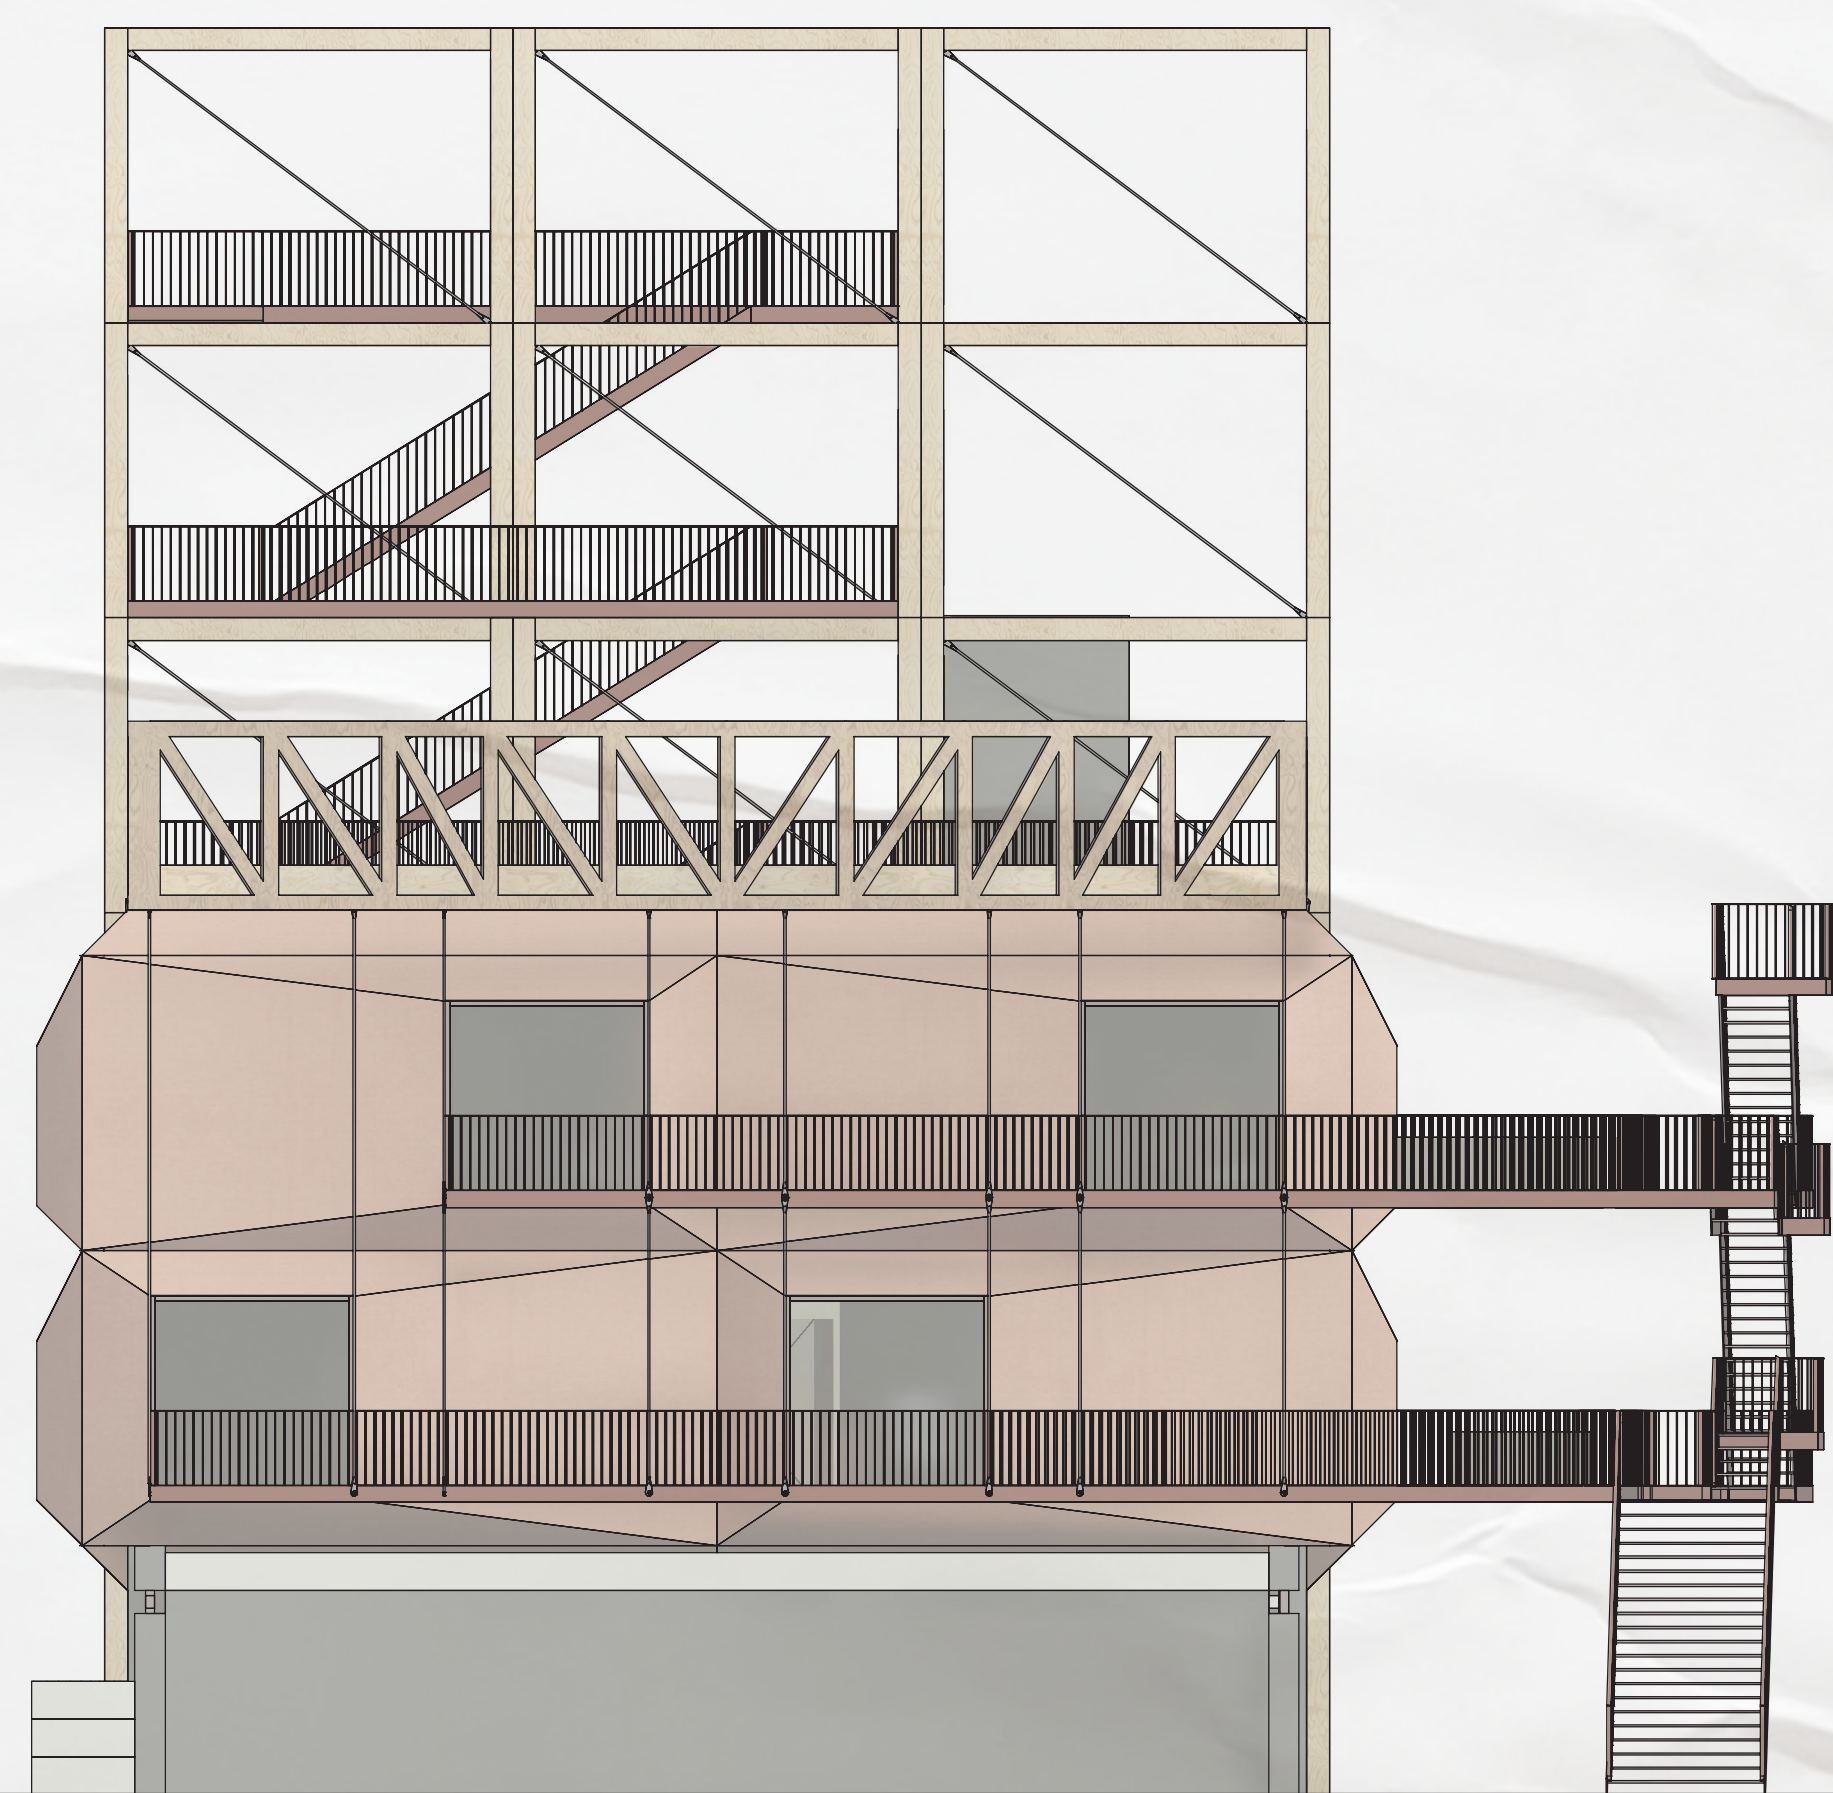

Right



→ 10 MINUTES FROM PLAZA MAJOR → TOURISTS → TOURISTS →

