


Total Space

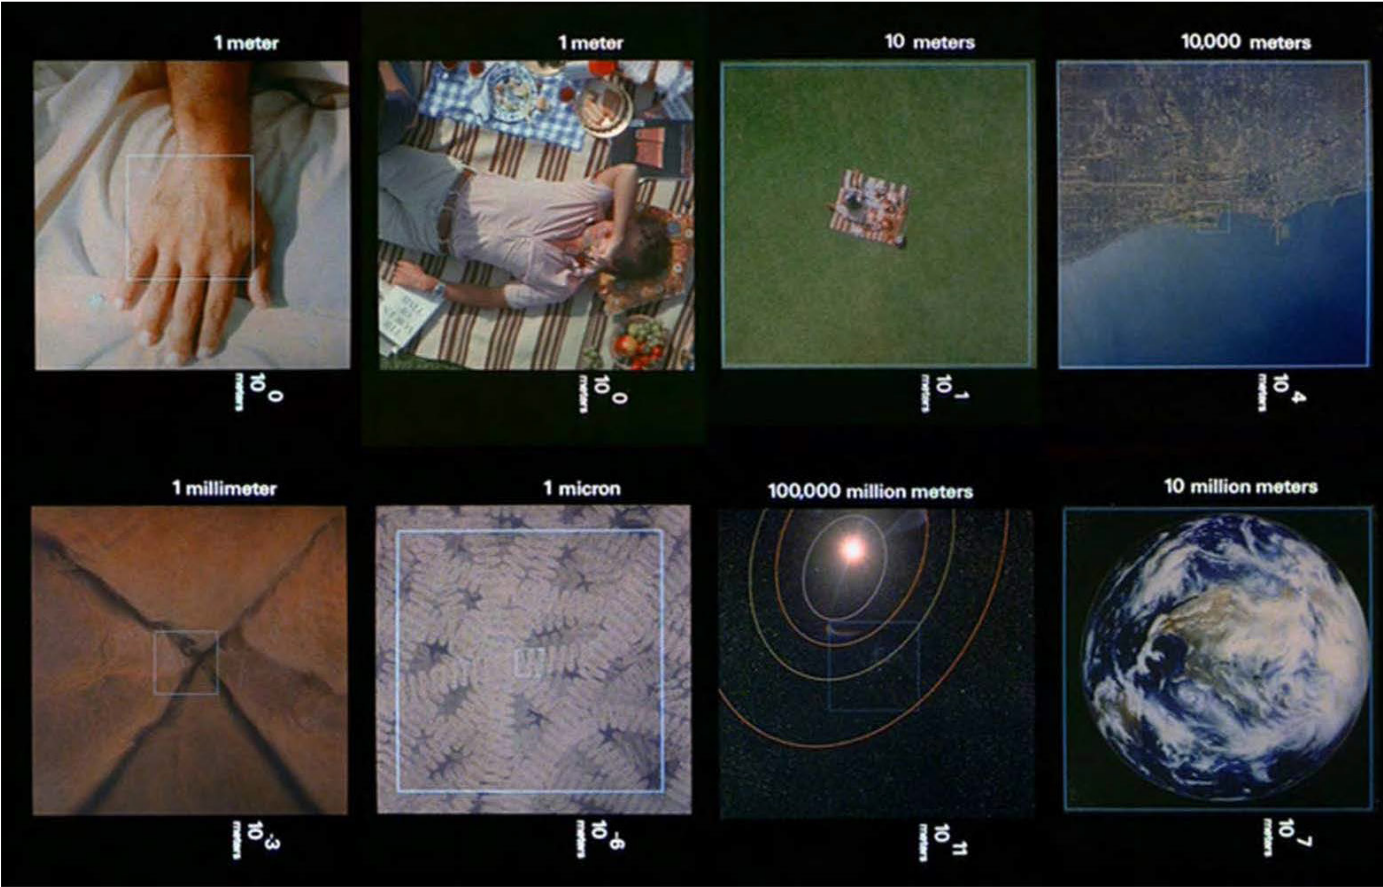


Powers of Ten, 1977
Charles and Ray Eames



Conurbation Amsterdam, Almere, Utrecht
1:100000






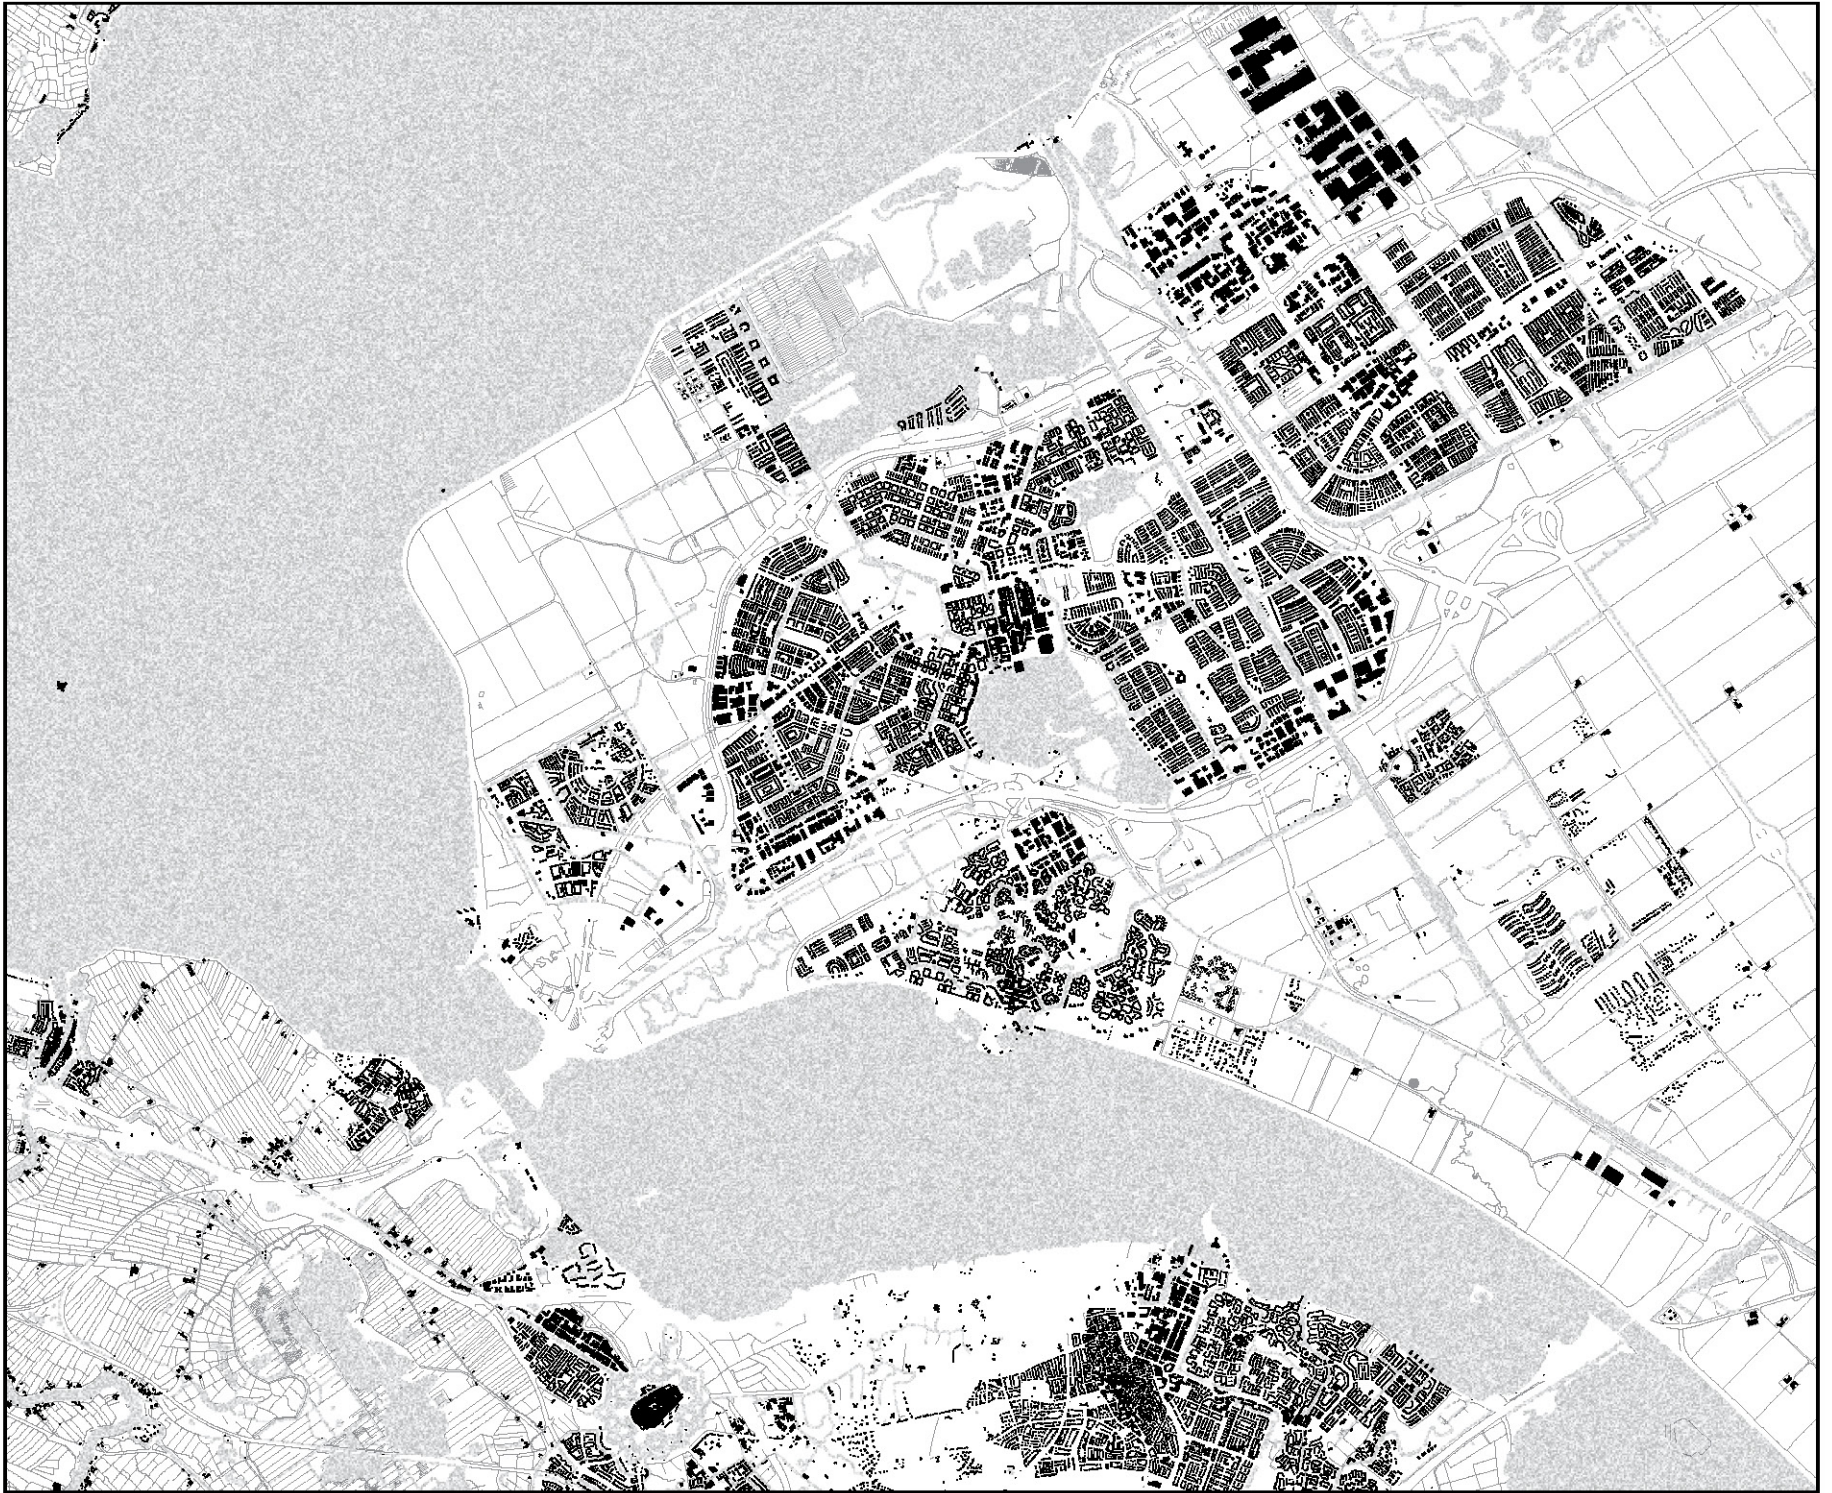



Polder, Zuidelijk Flevoland
1:50000



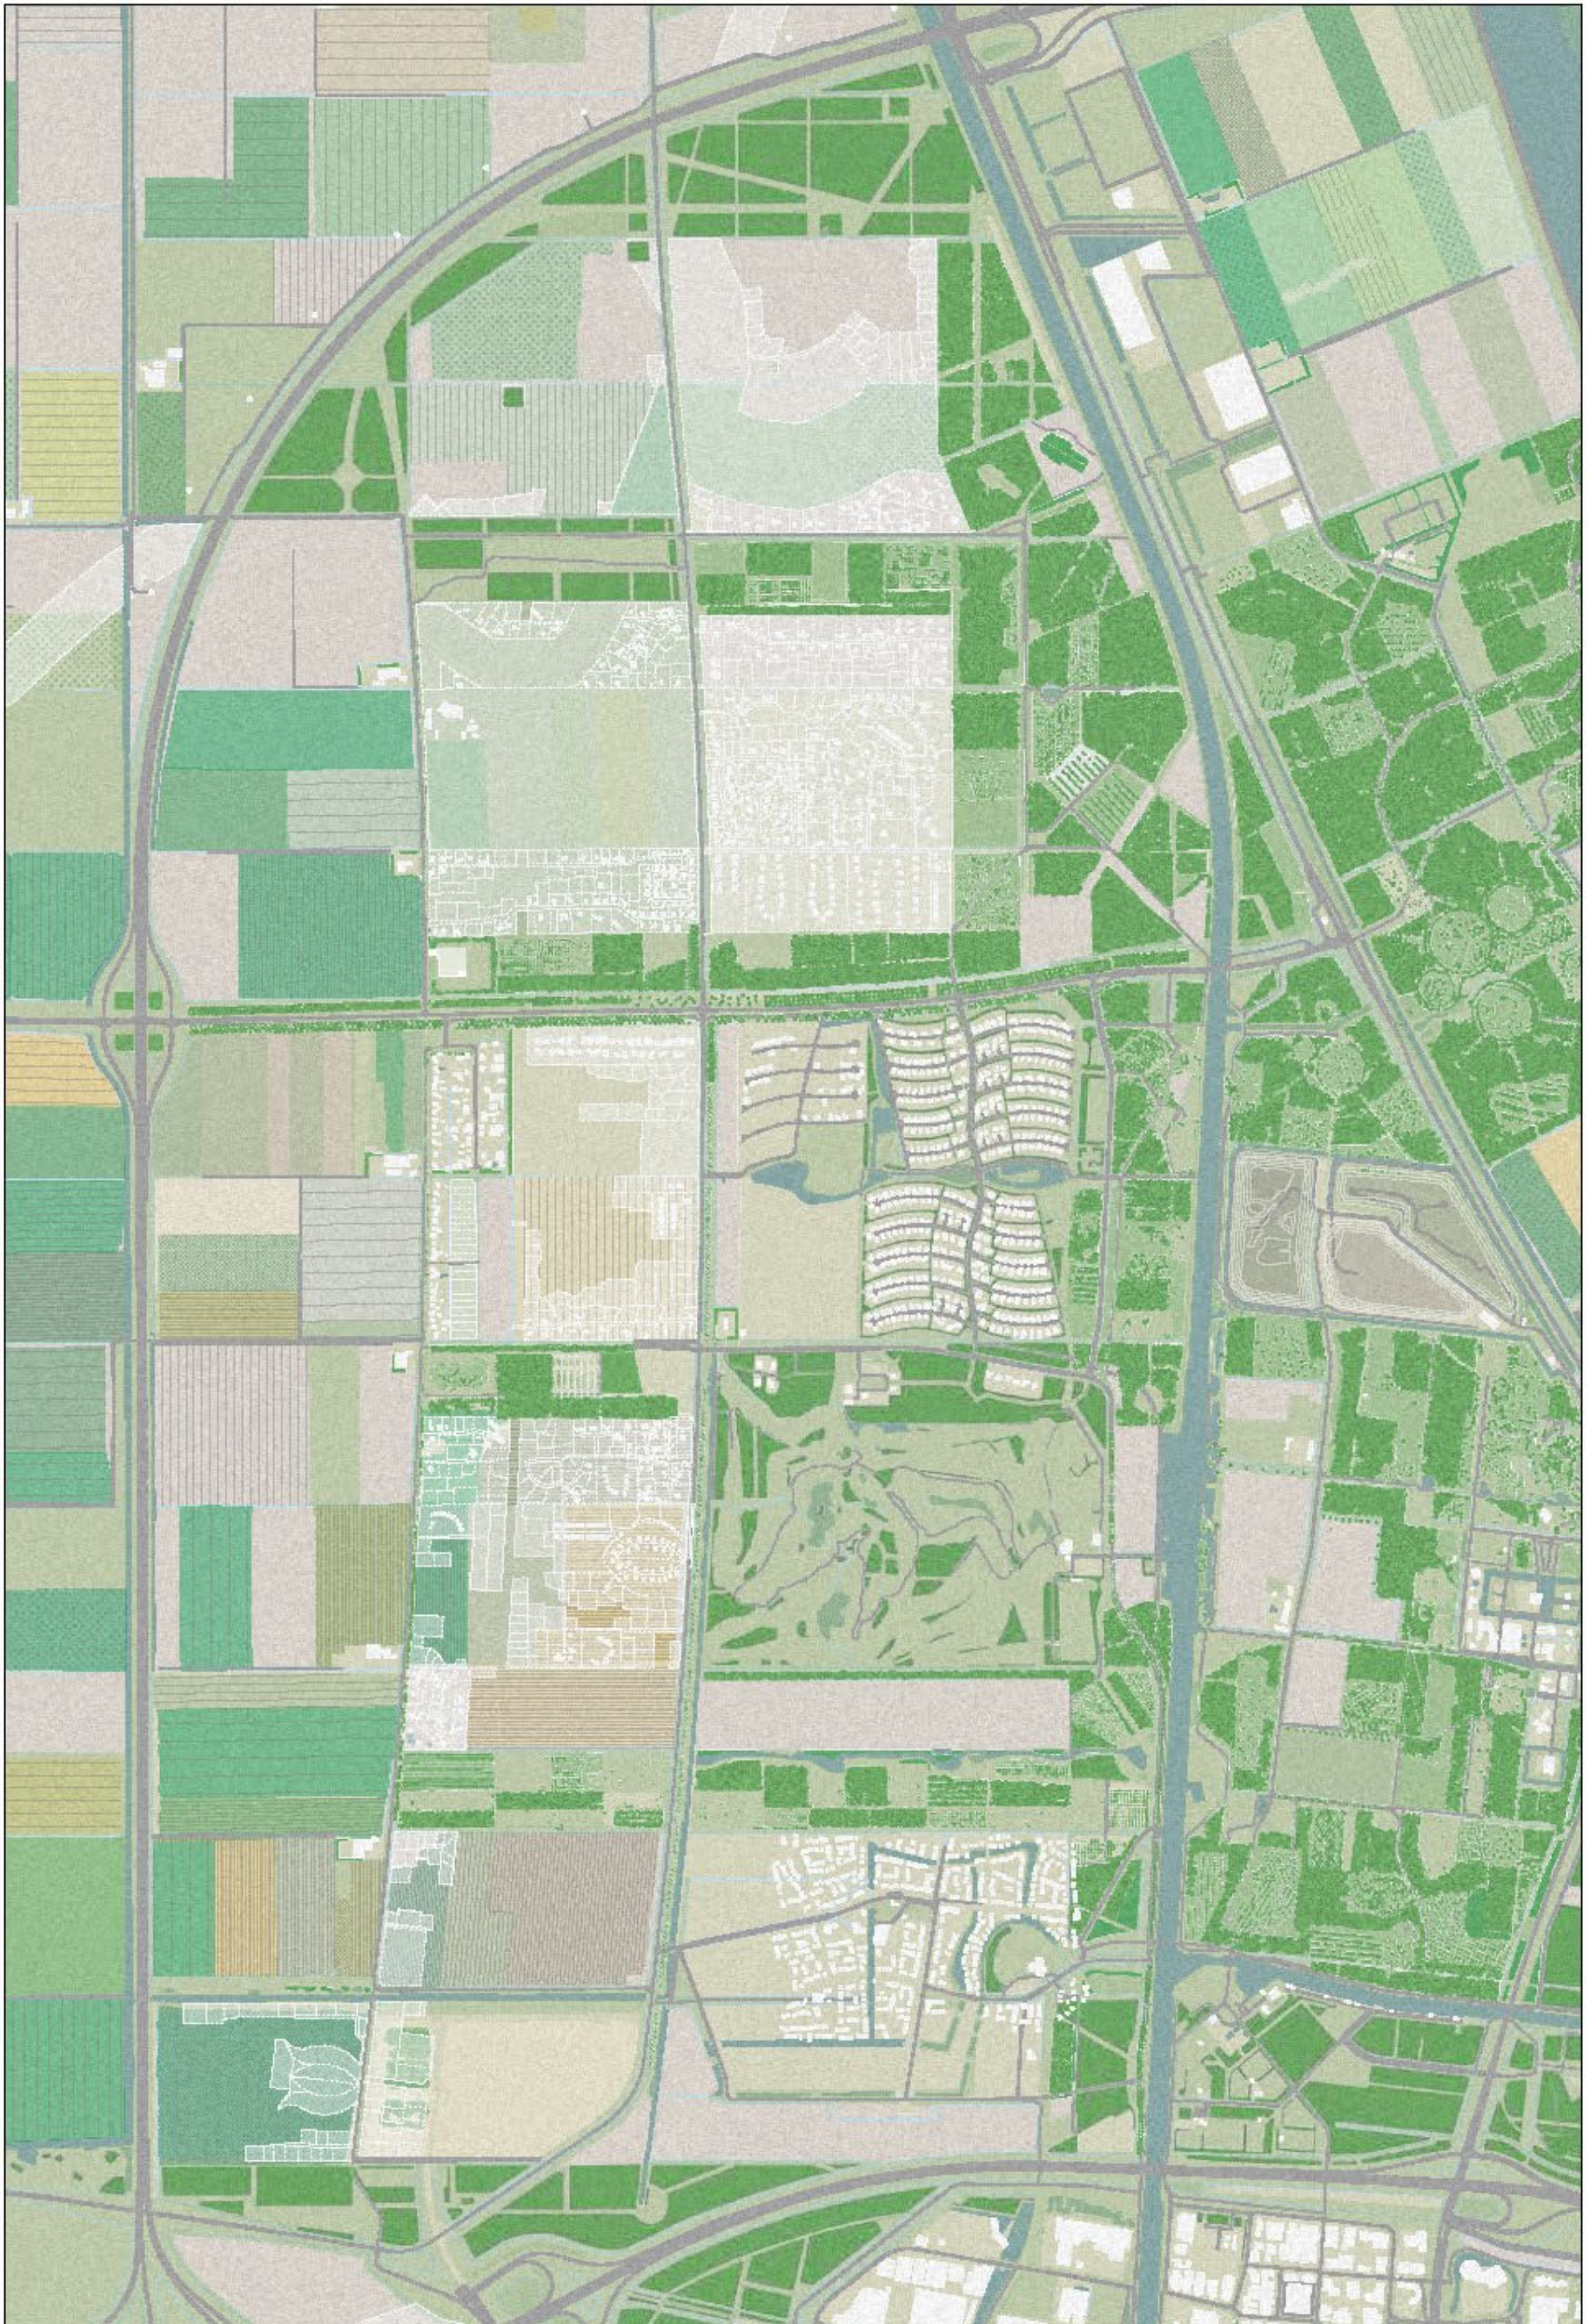



Pioneerzone, Almere Oosterwold
1:10000








Looking both ways, Janushead, Smithson & Smithson



Dialectic pastoralism



Dialectic pastoralism

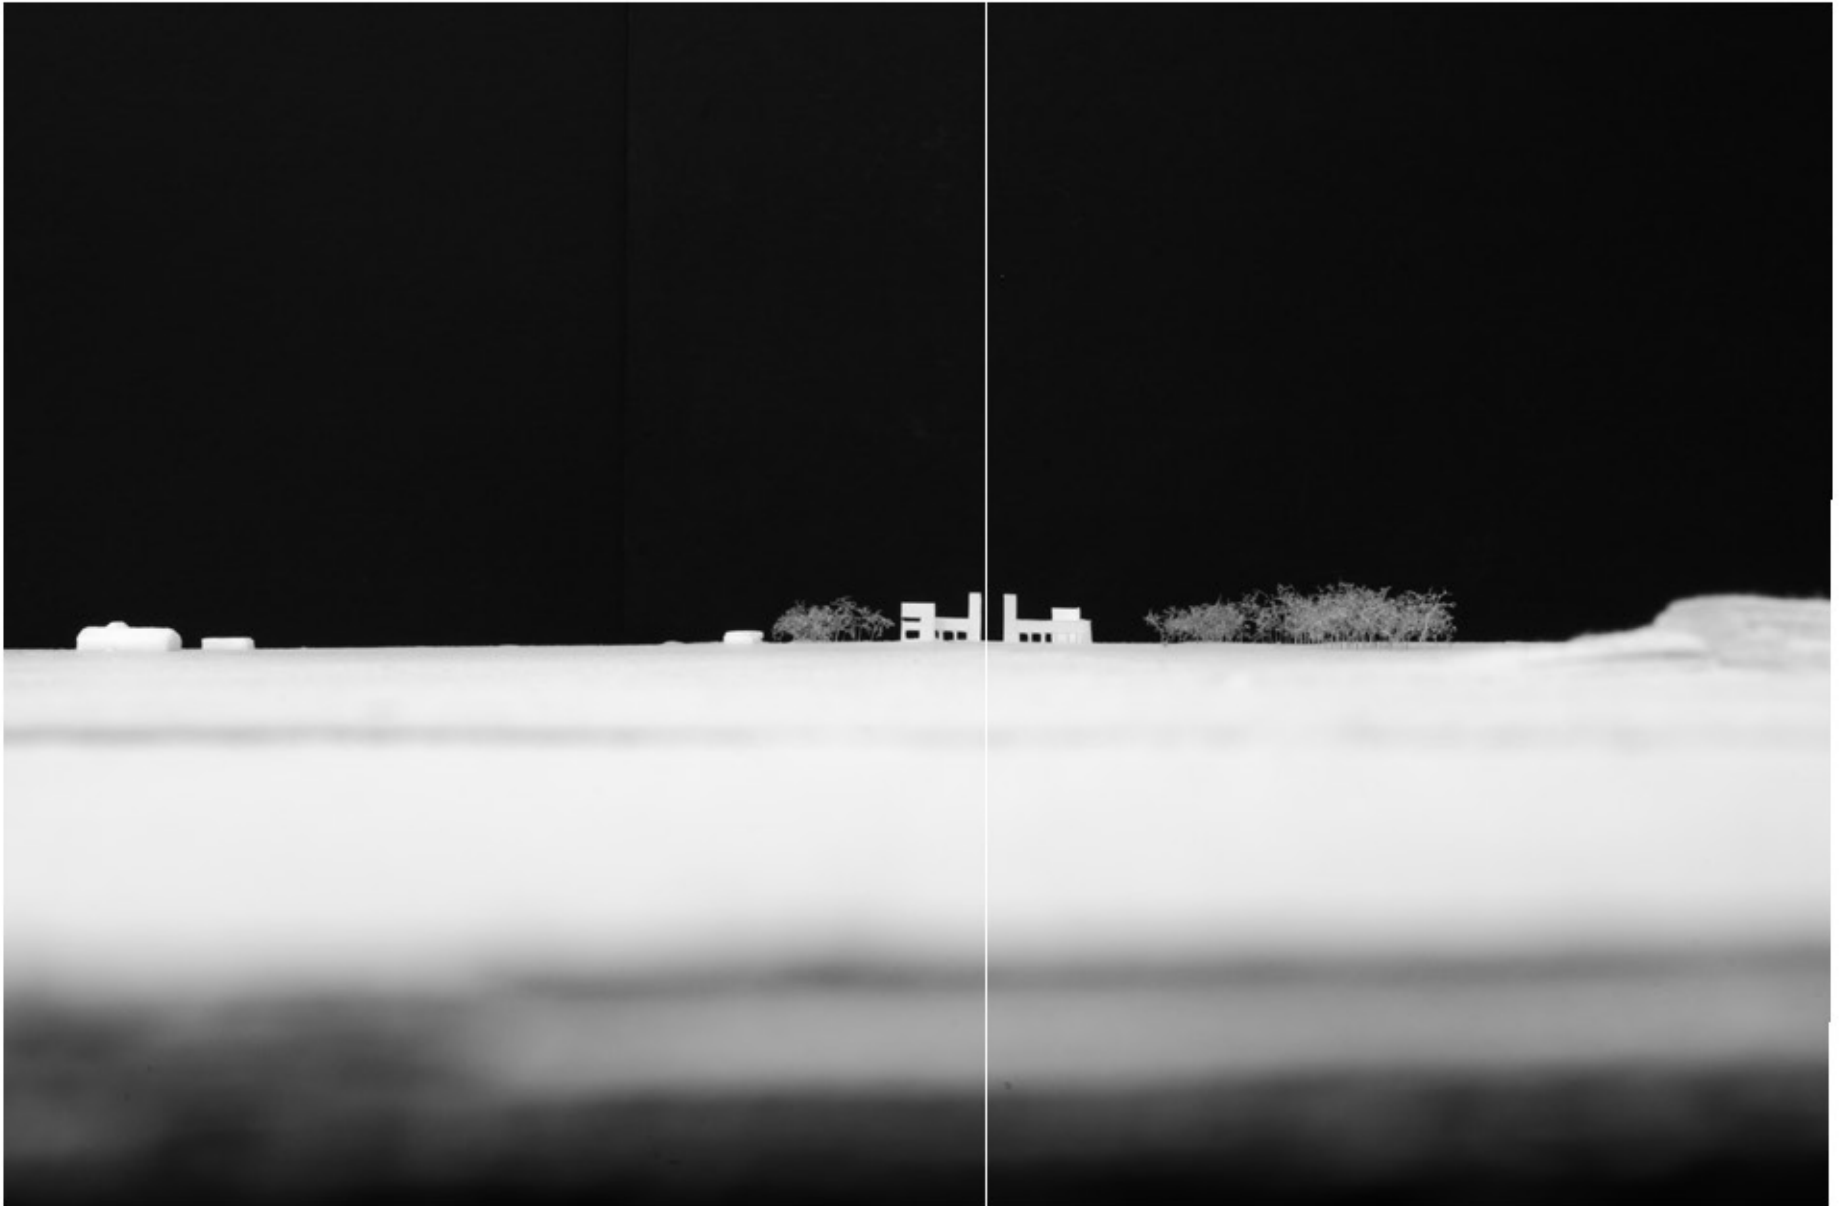


Urban figure in the landscape
Model 1:1000

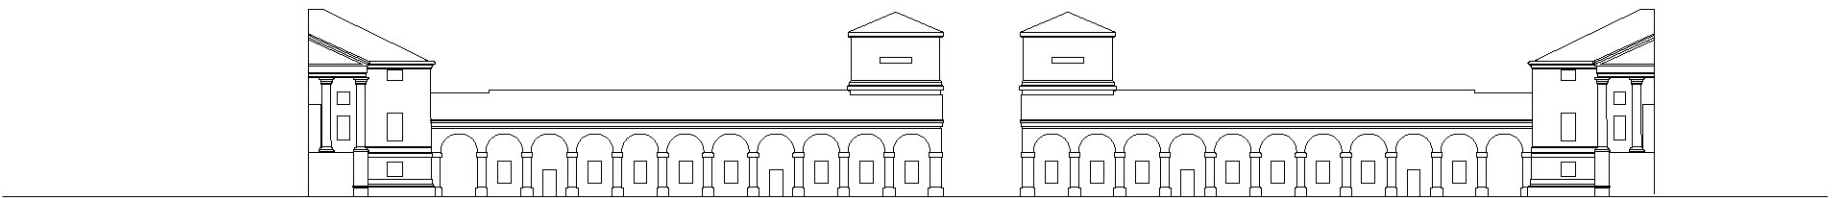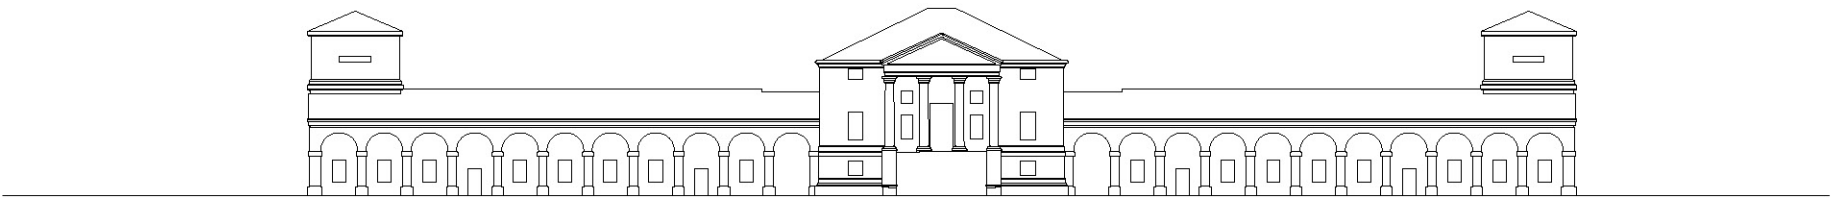


Decorated Shed/Barchessa



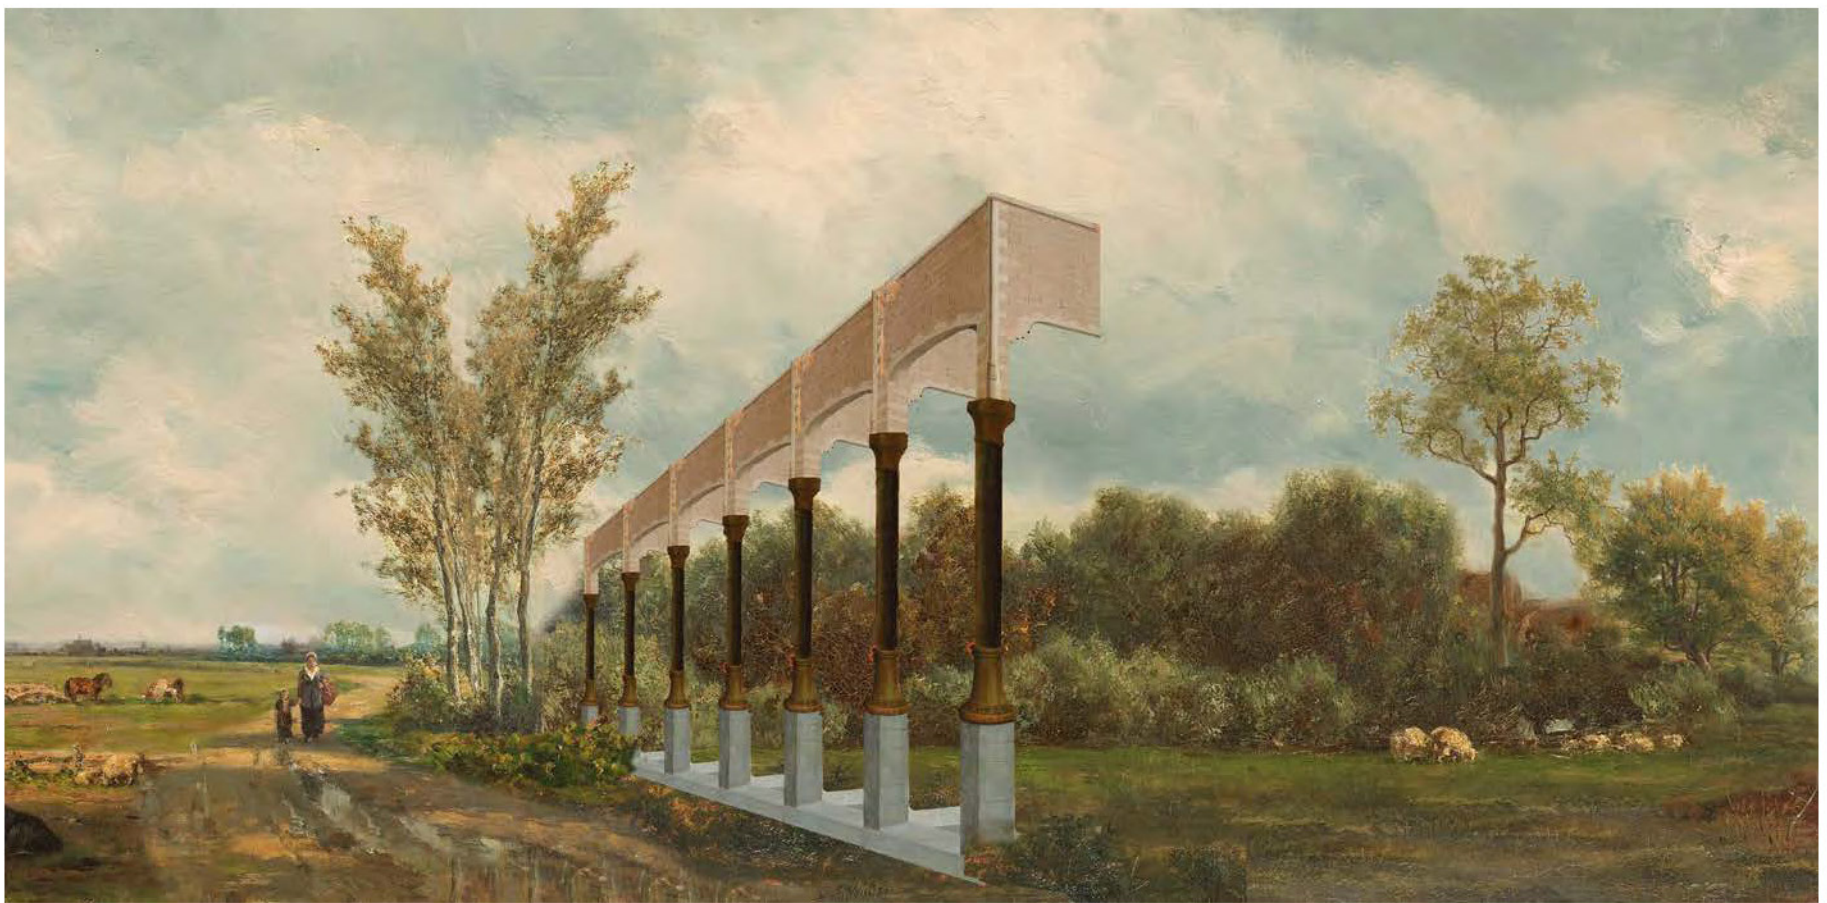


Threshold

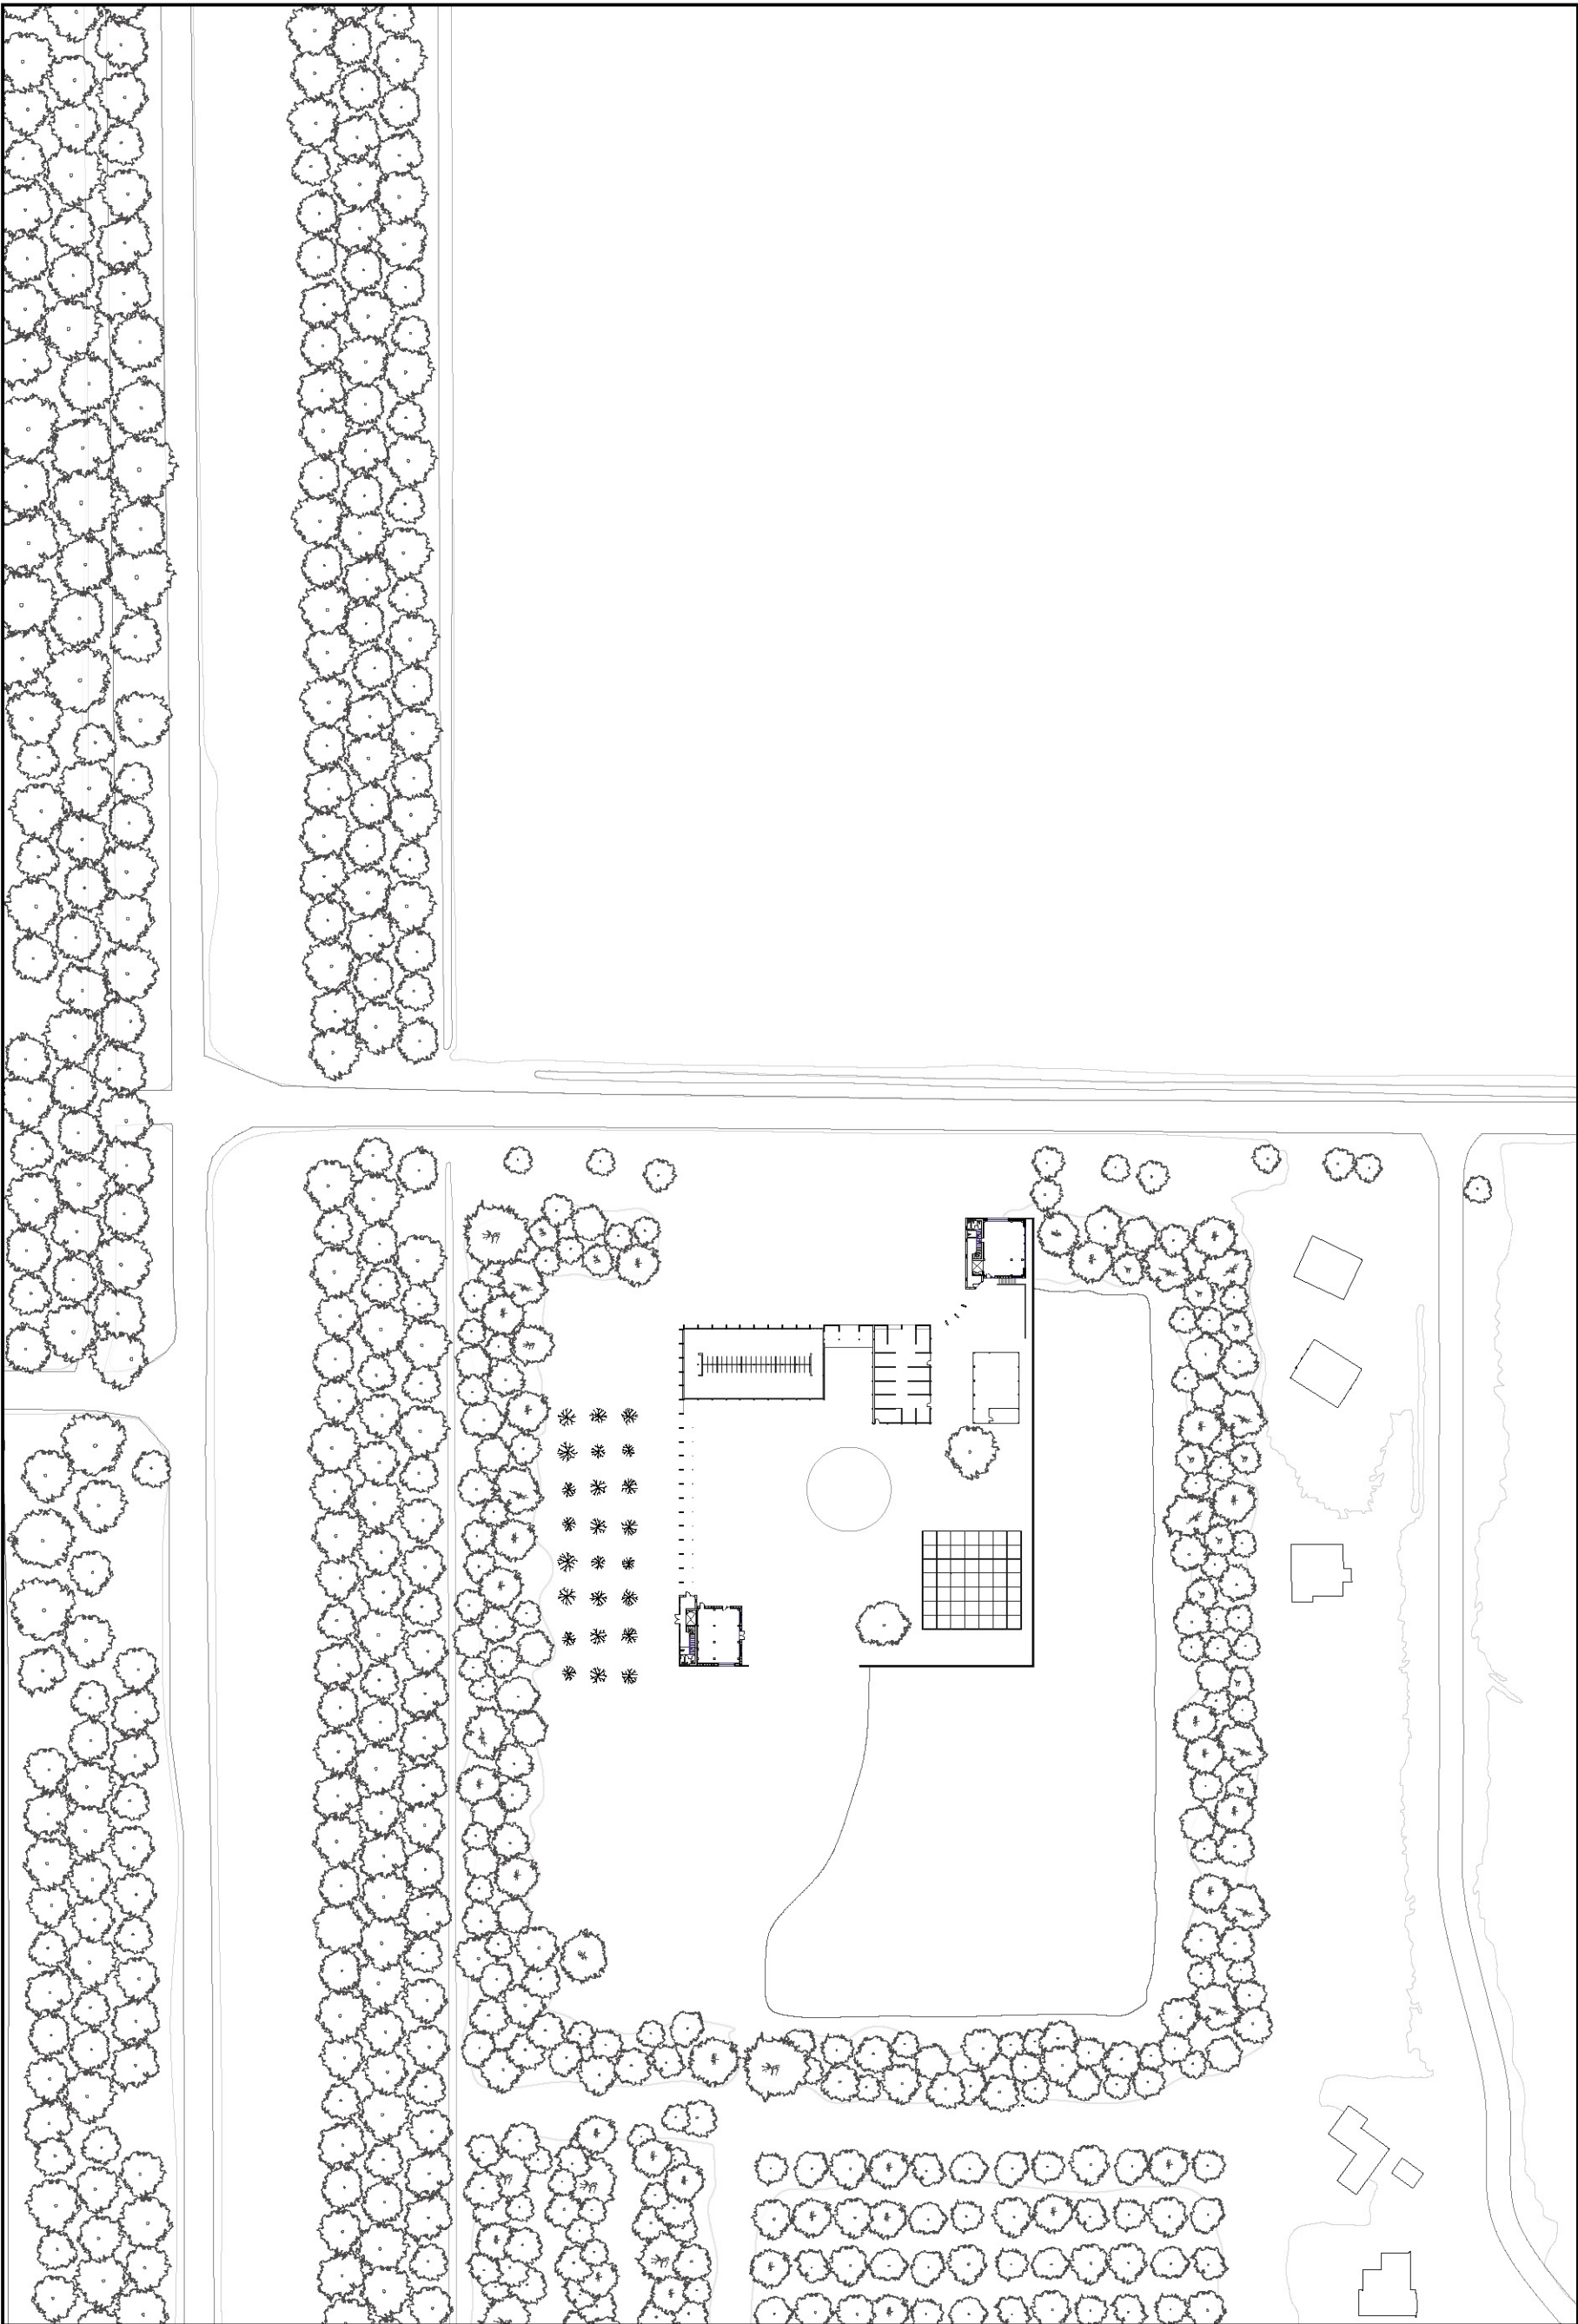


Project in context
1:1500



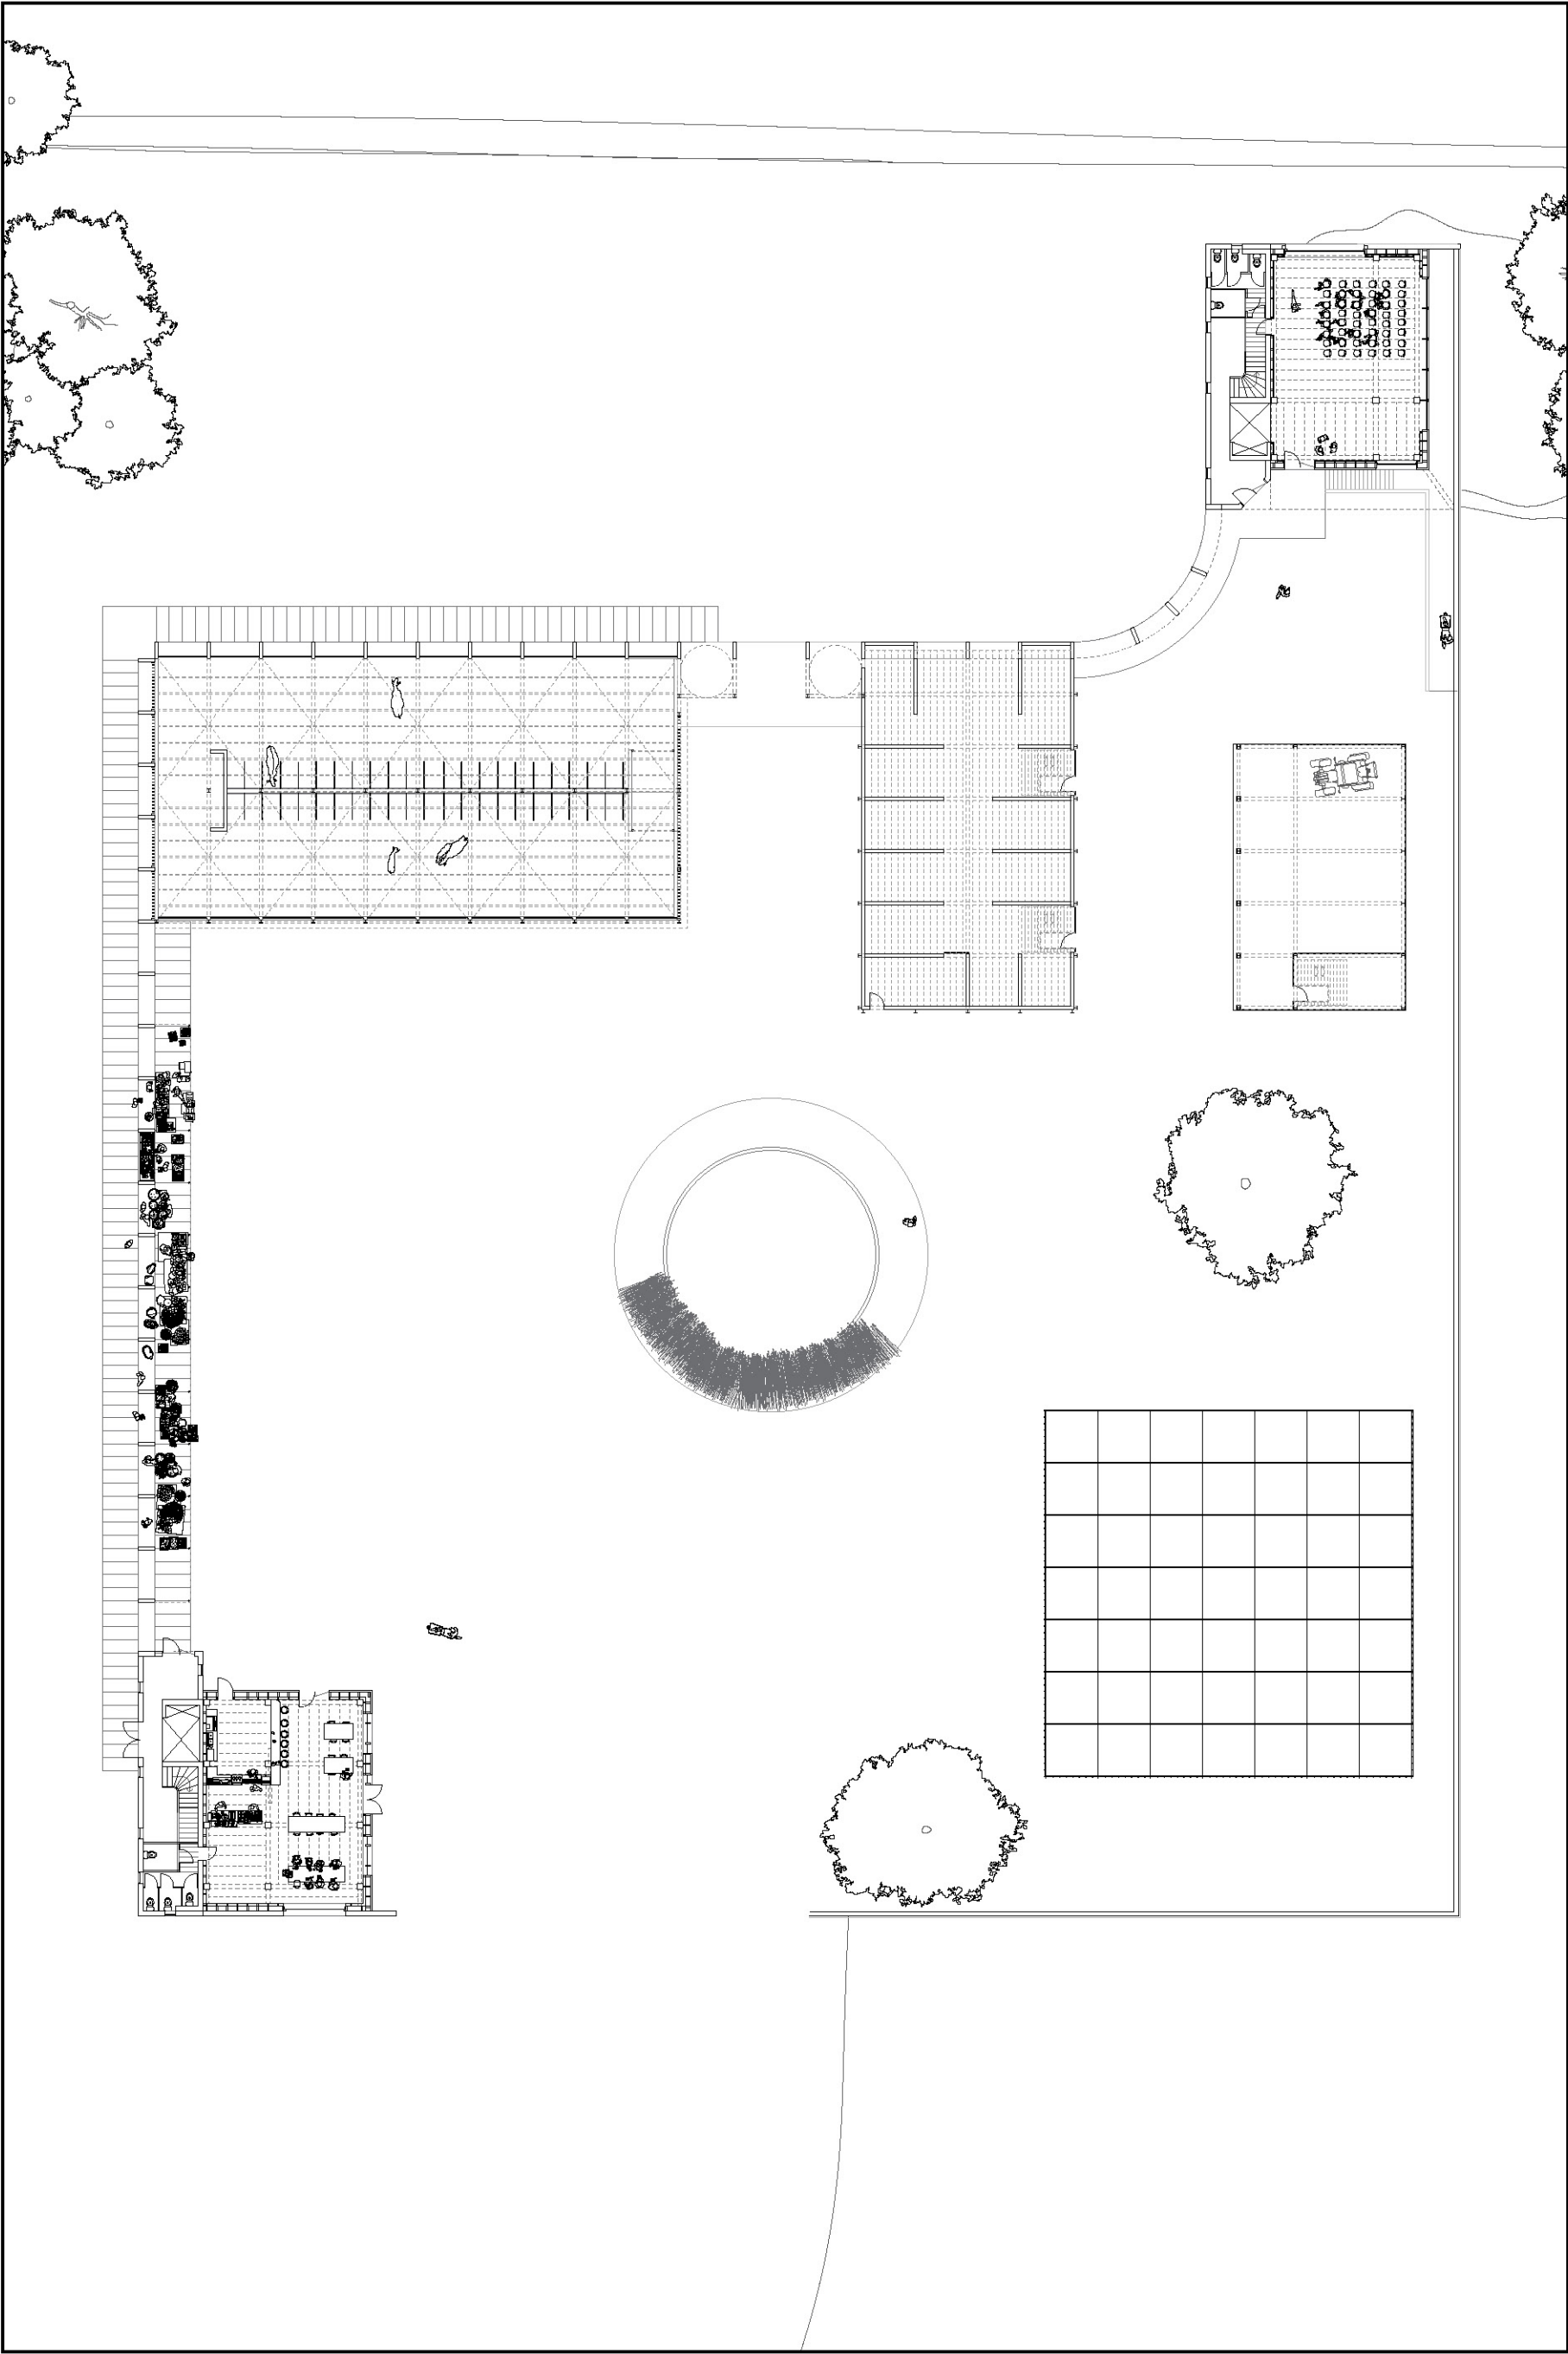


Floorplan courtyard
1:400



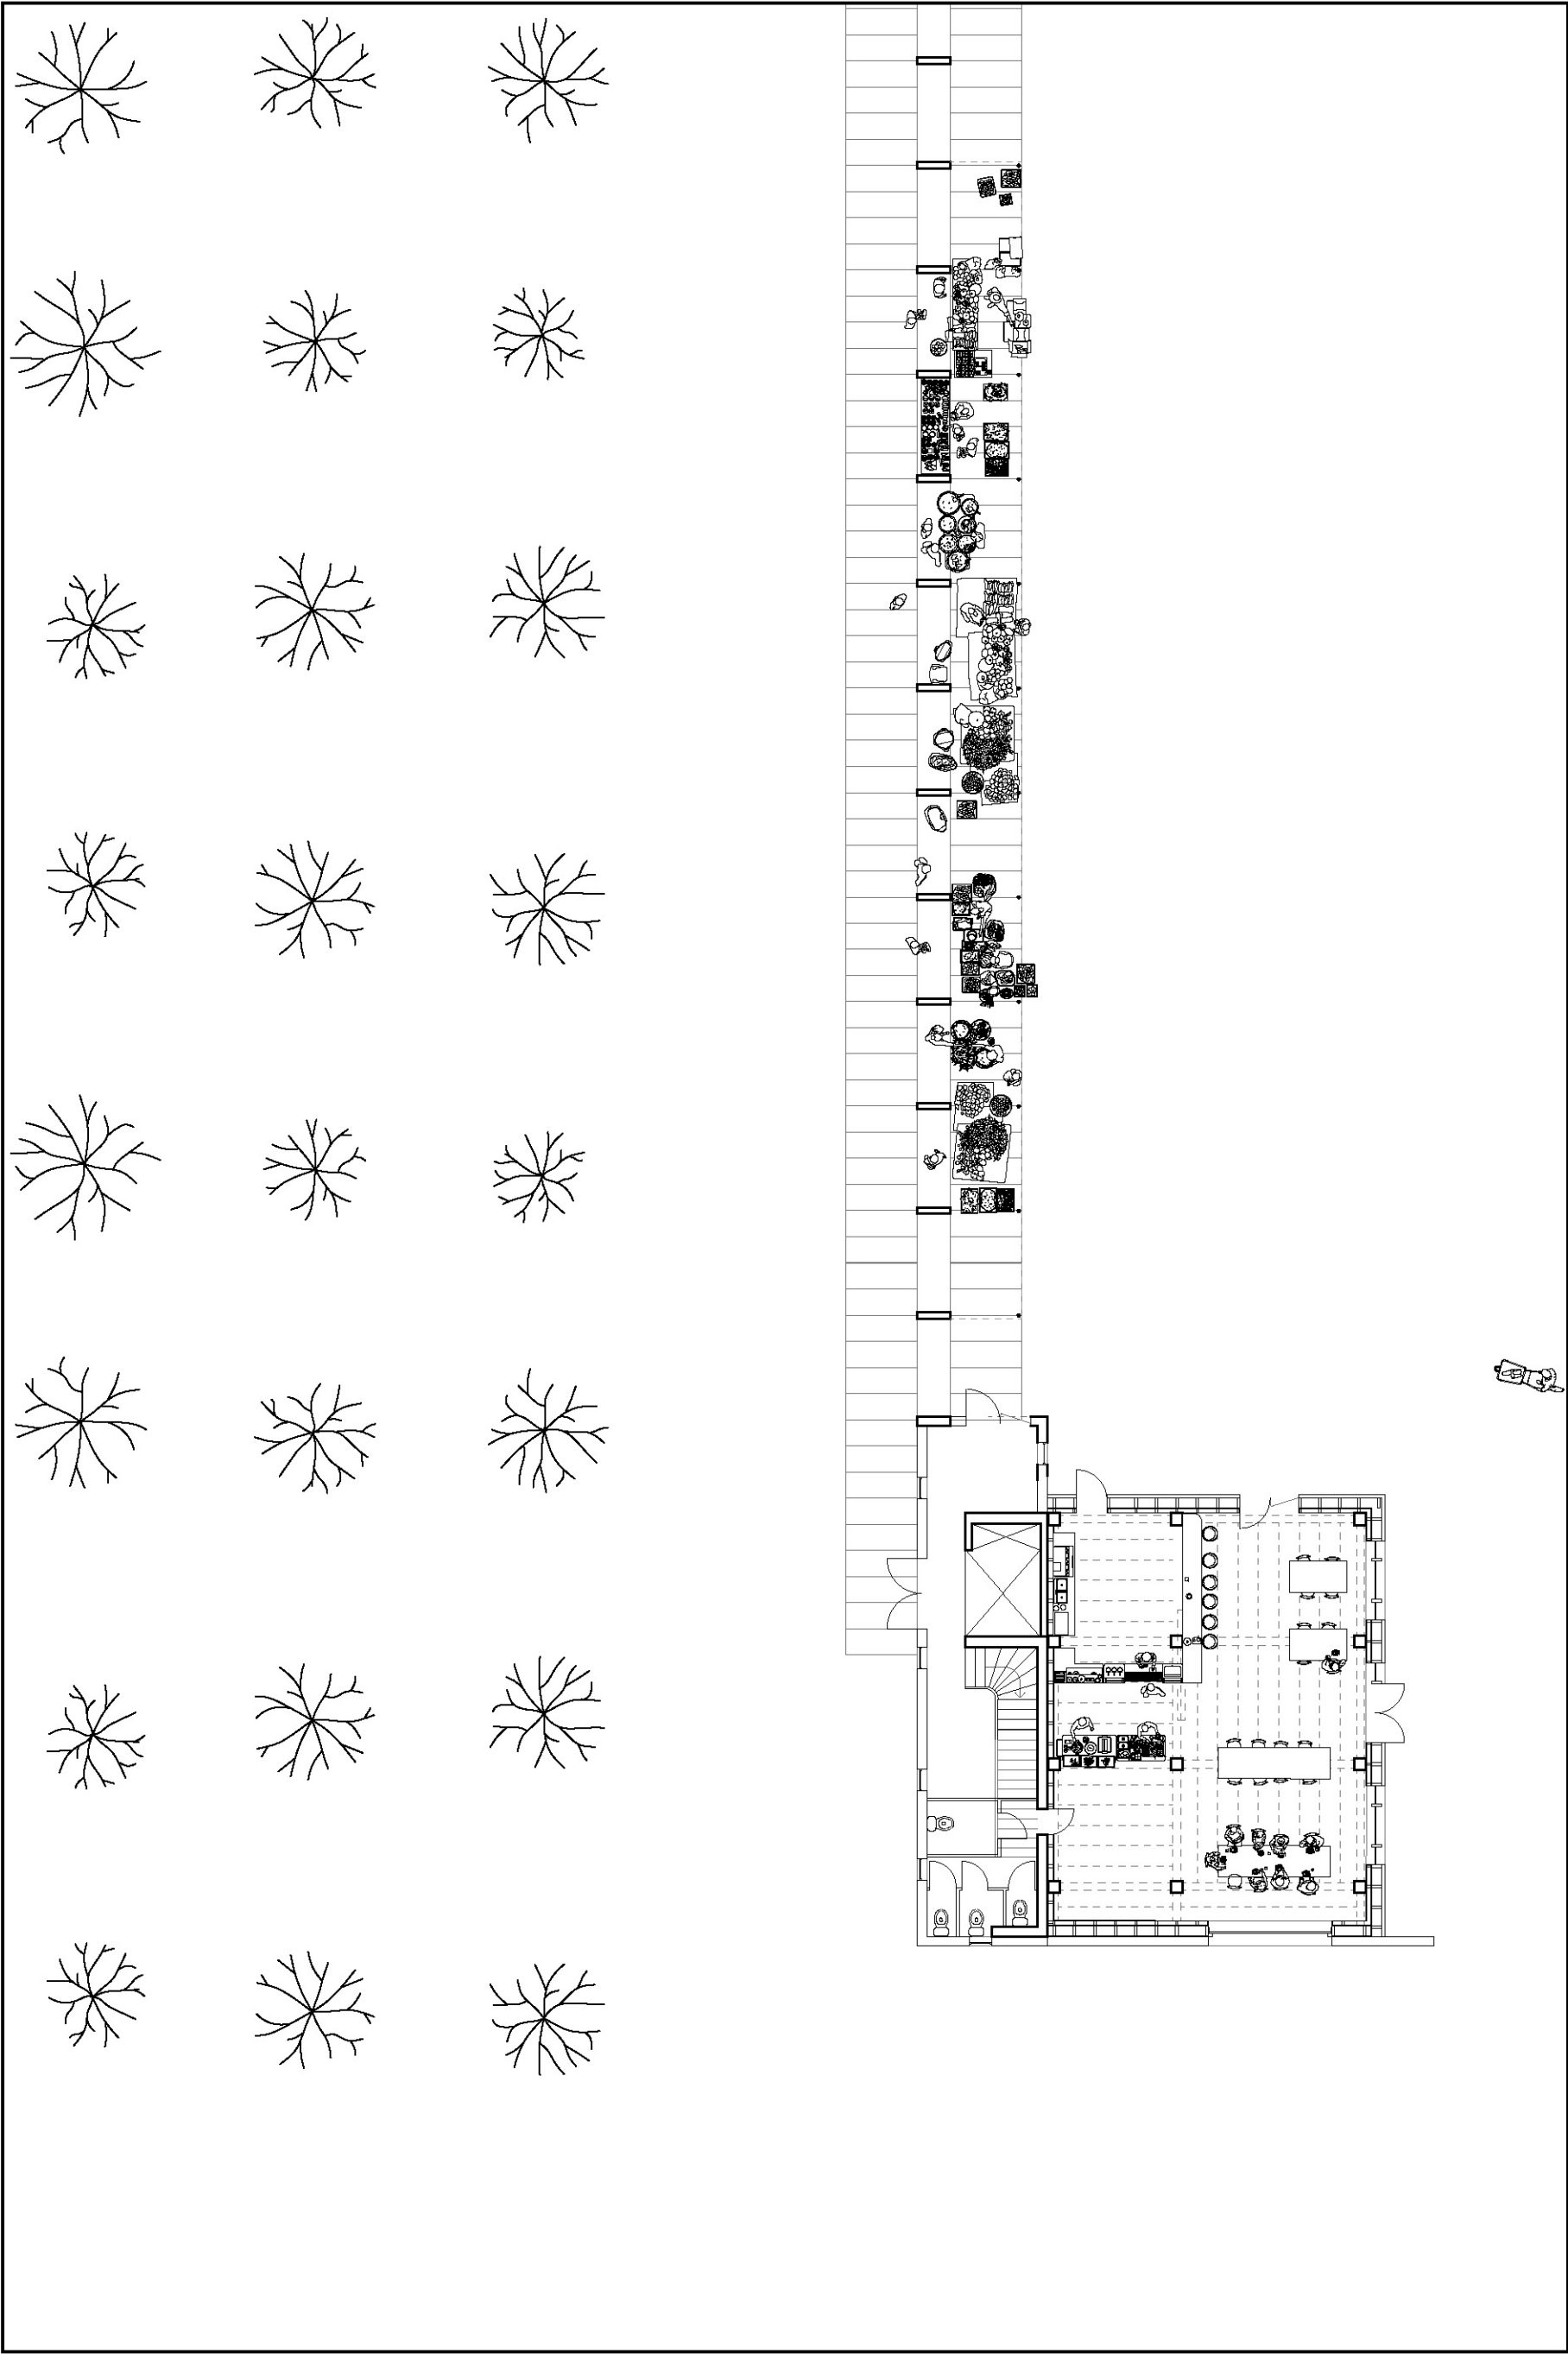


Floorplan Market, Canteen
1:200



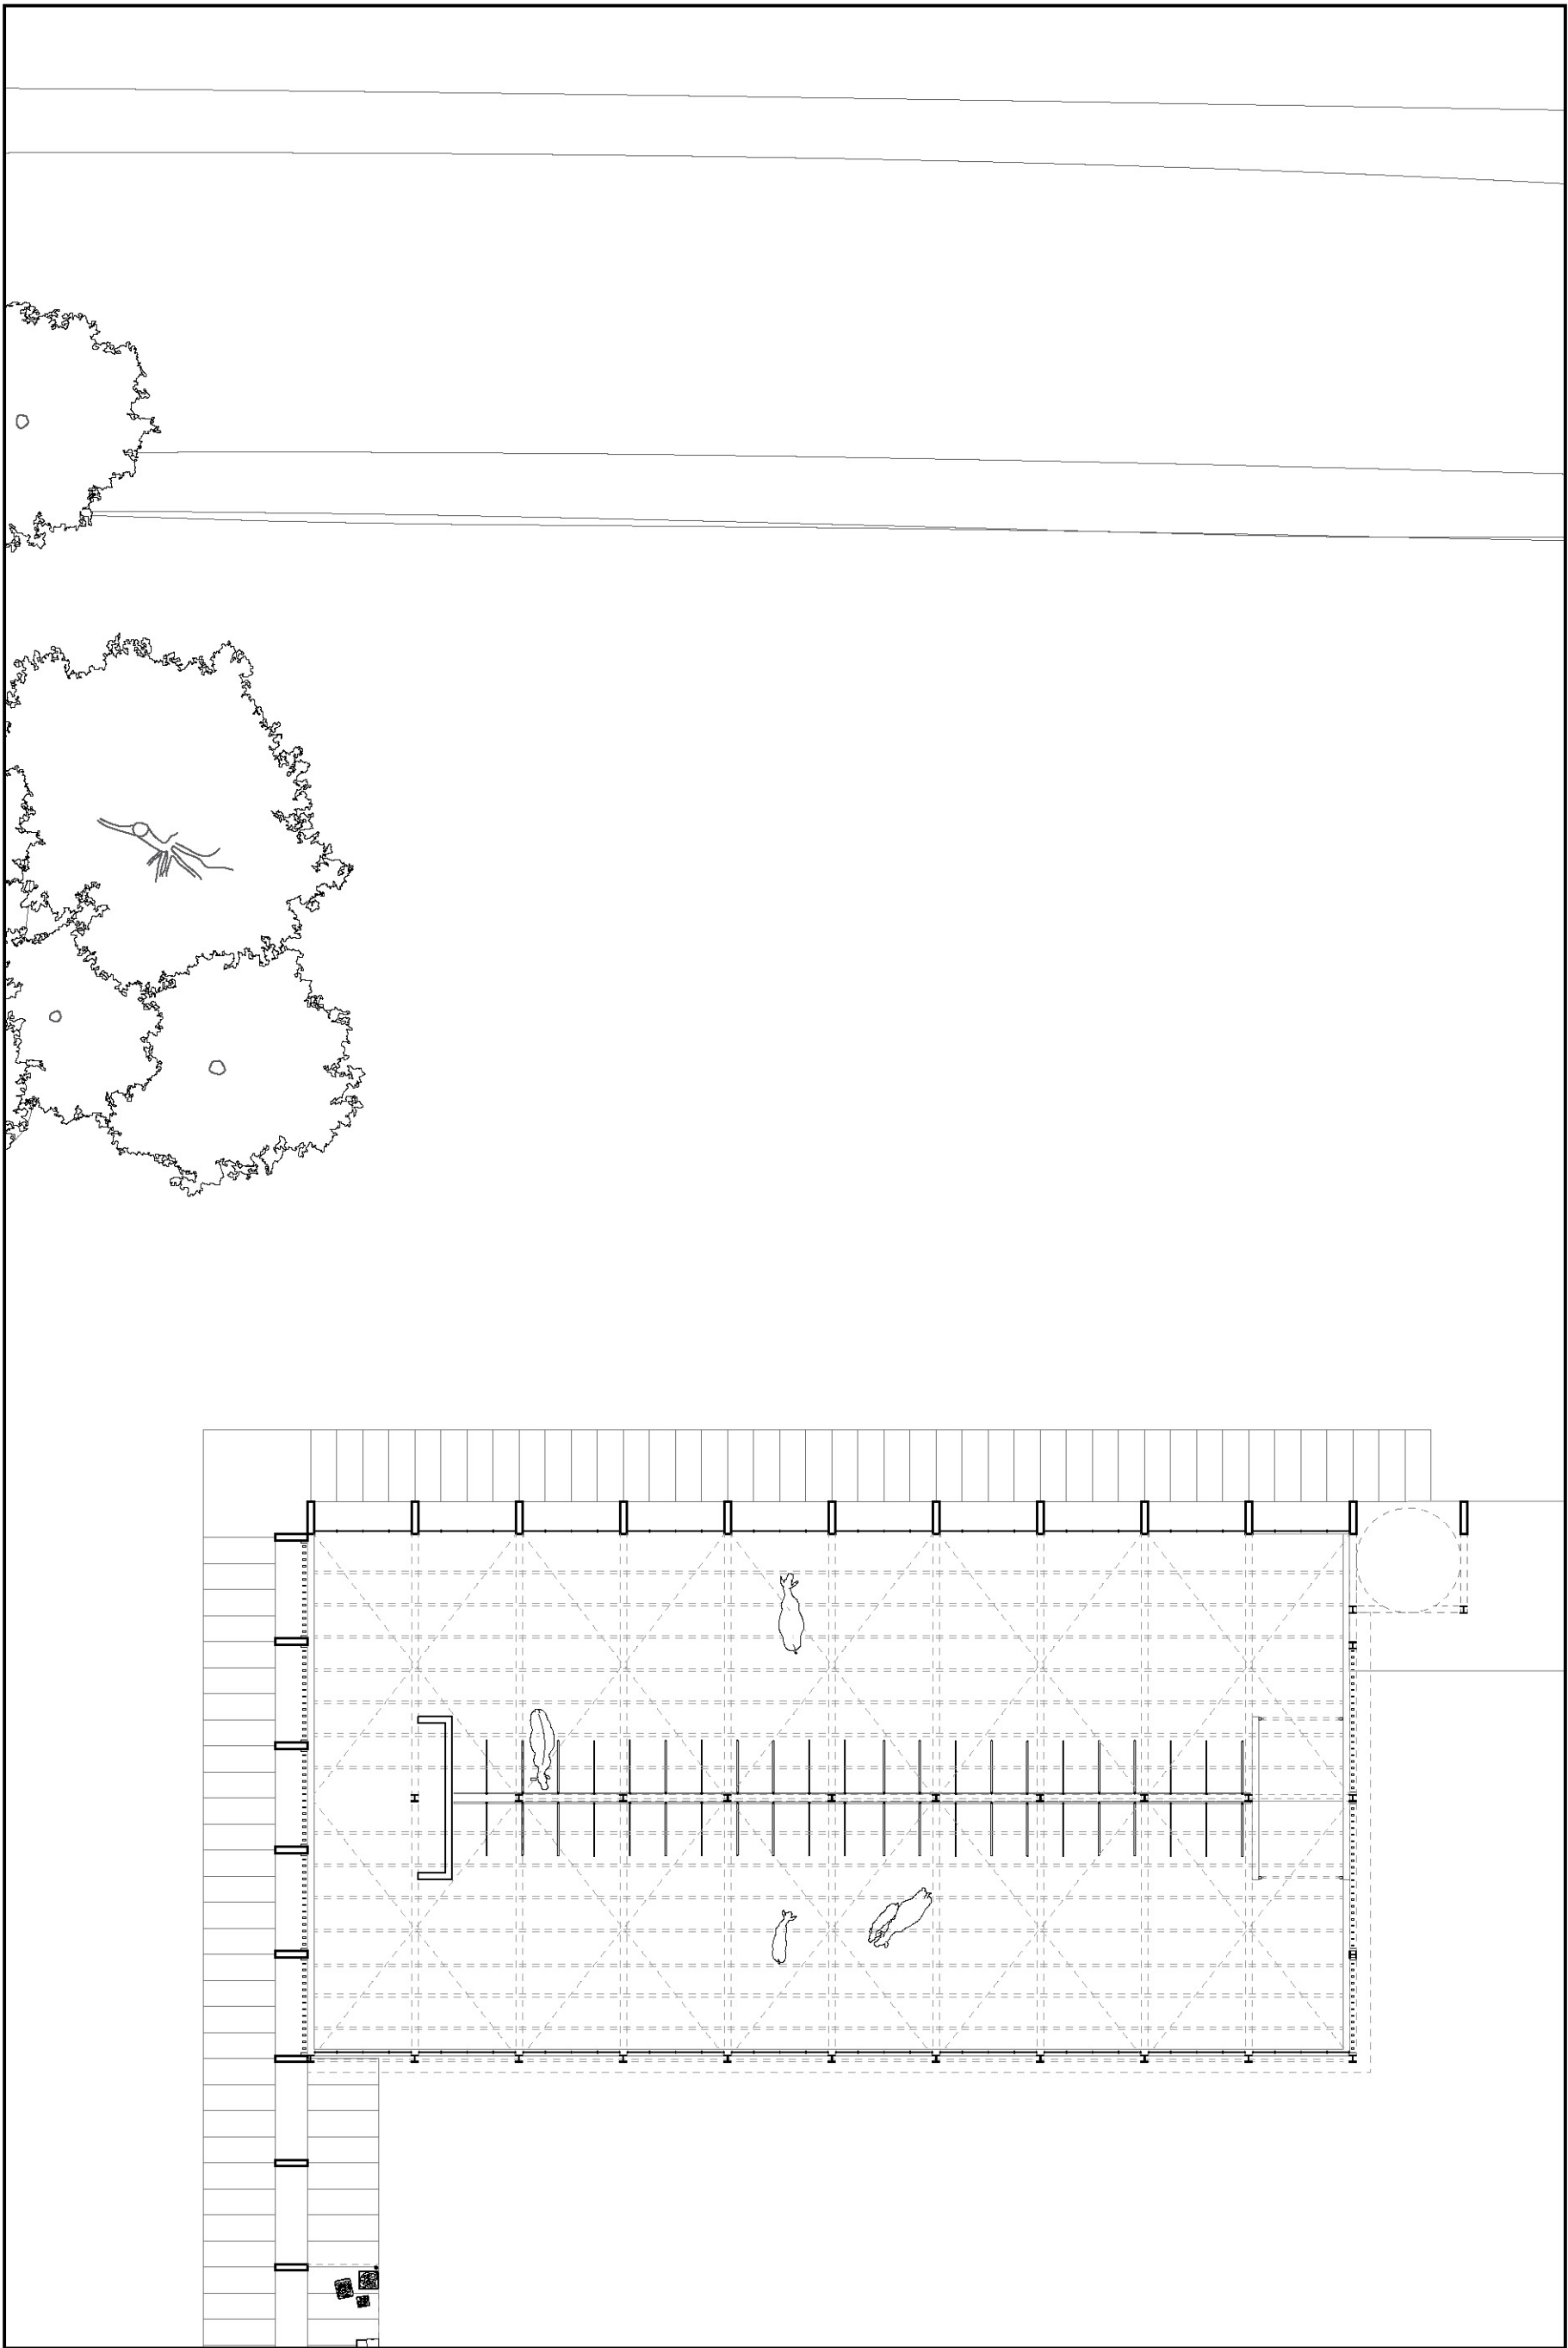


Floorplan Cow Shed
1:200




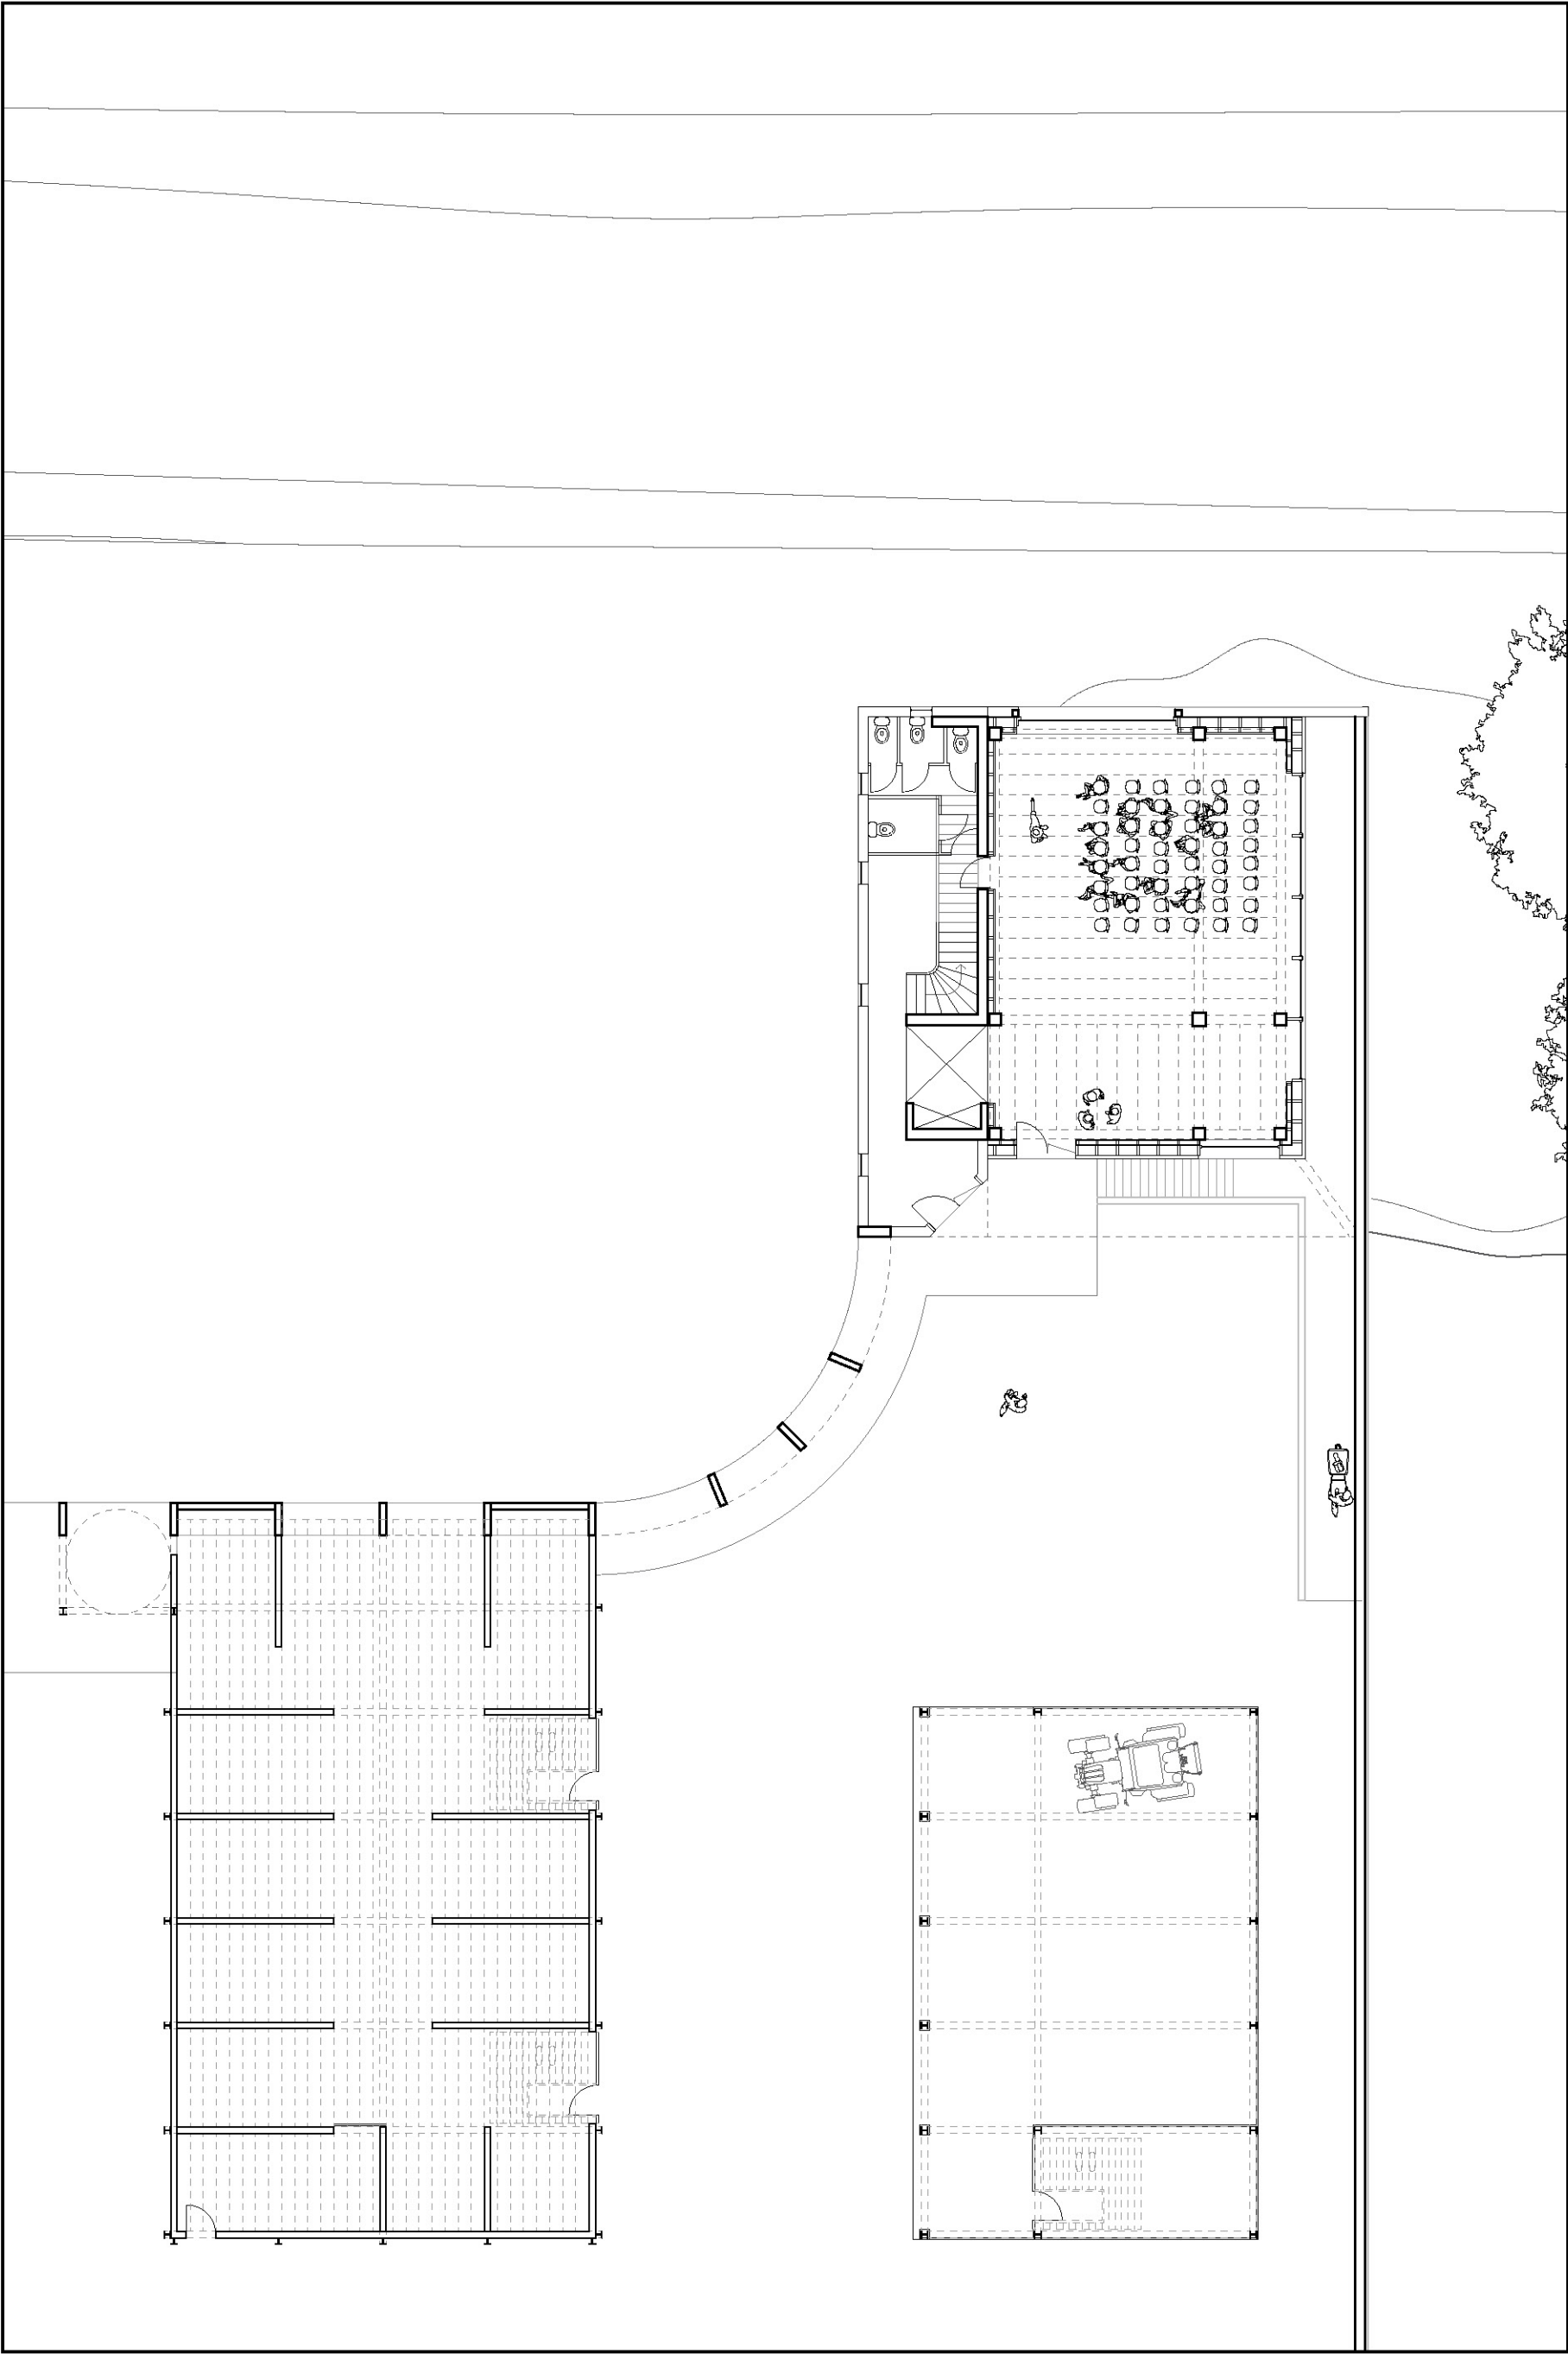

Floorplan Public Room, Sheds
1:200




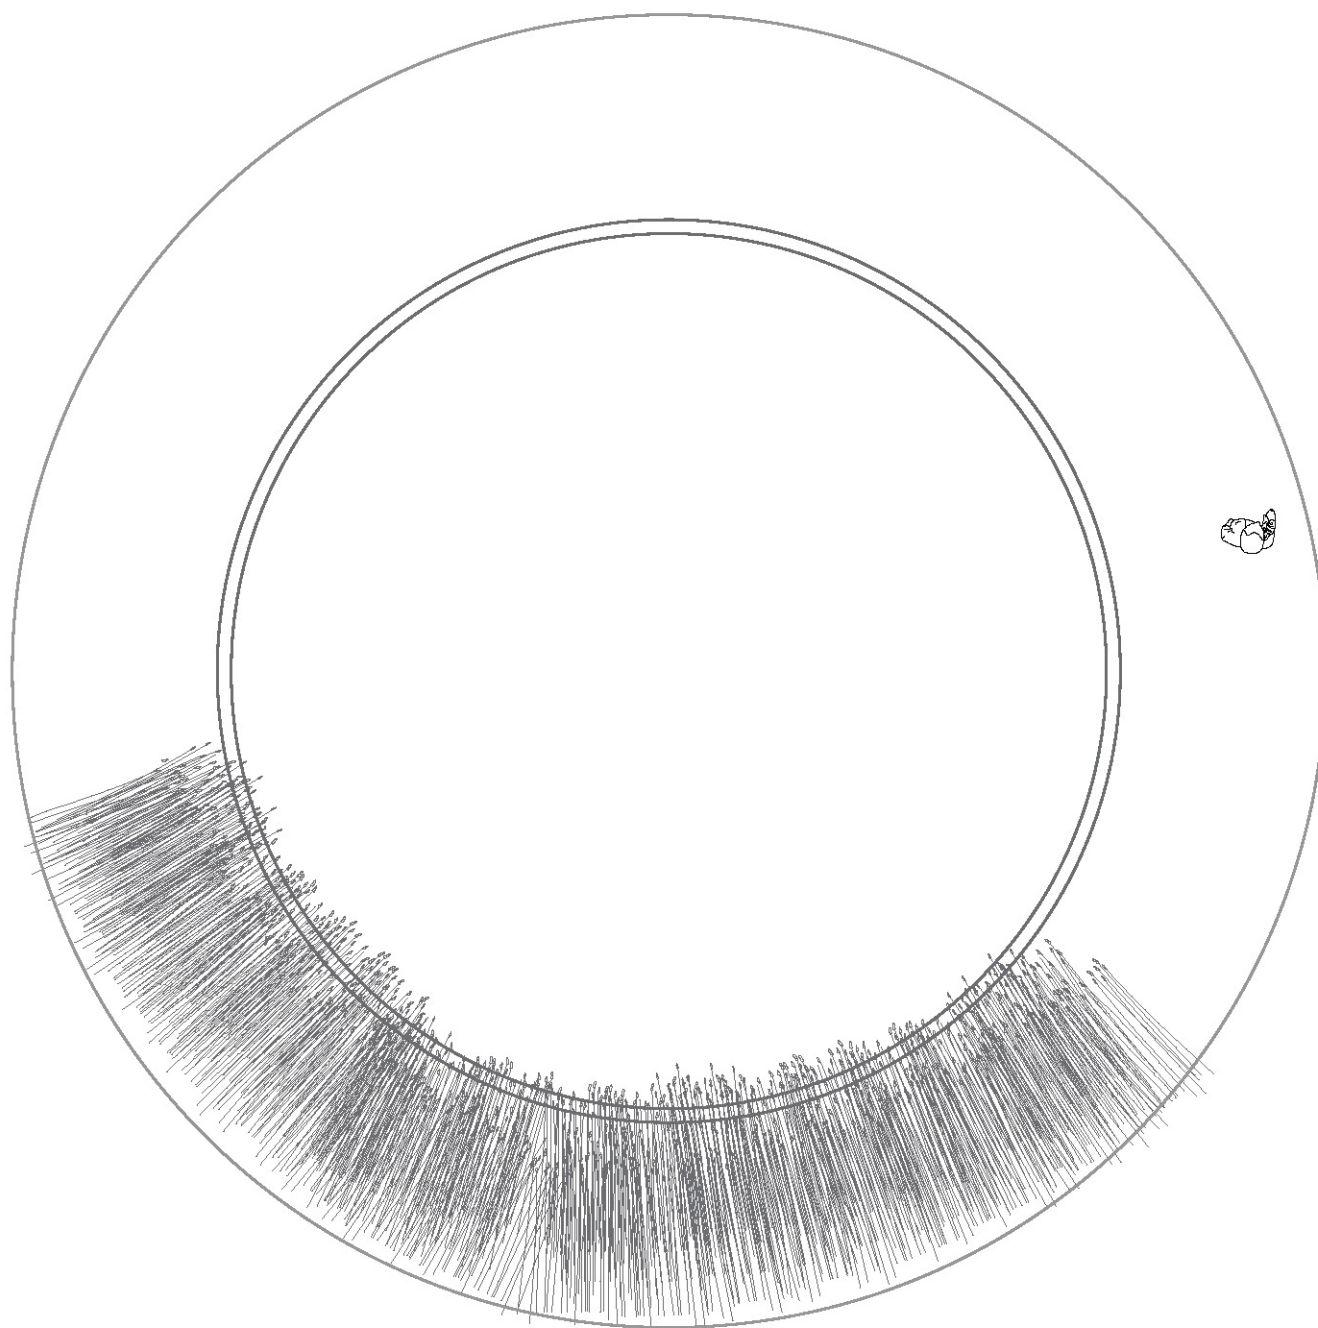

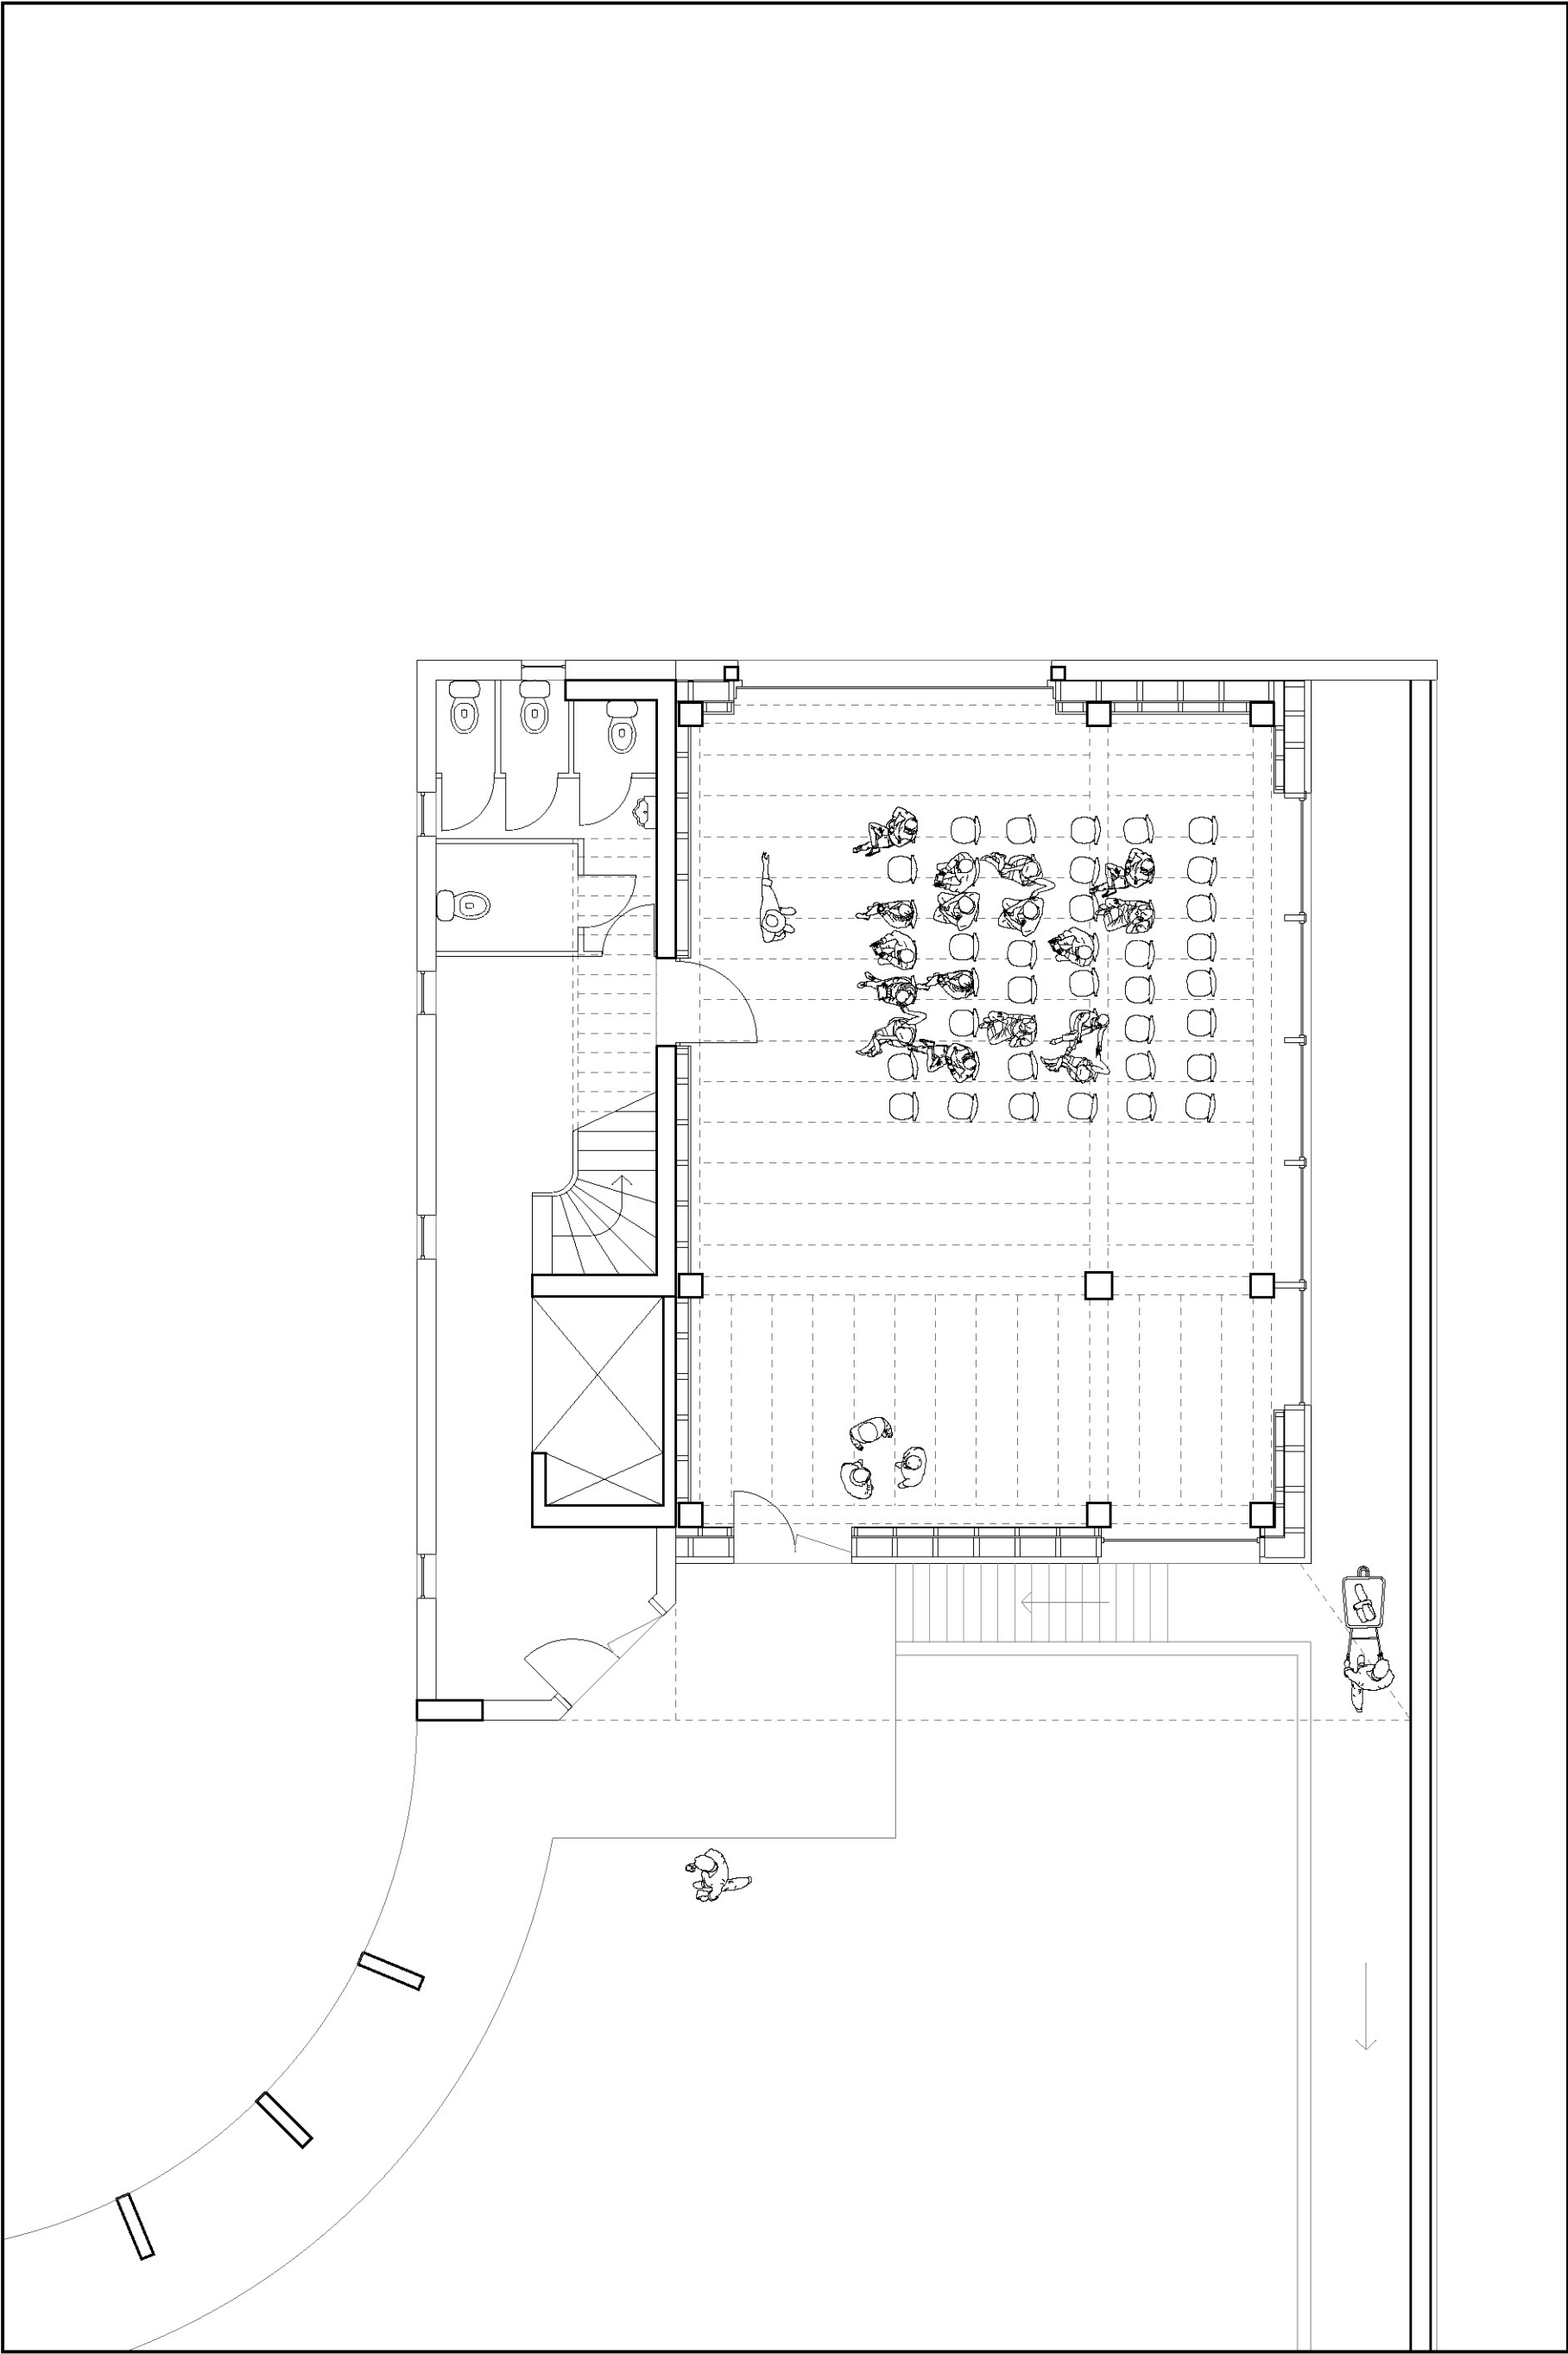


Floorplan ground floor, Public room
1:100



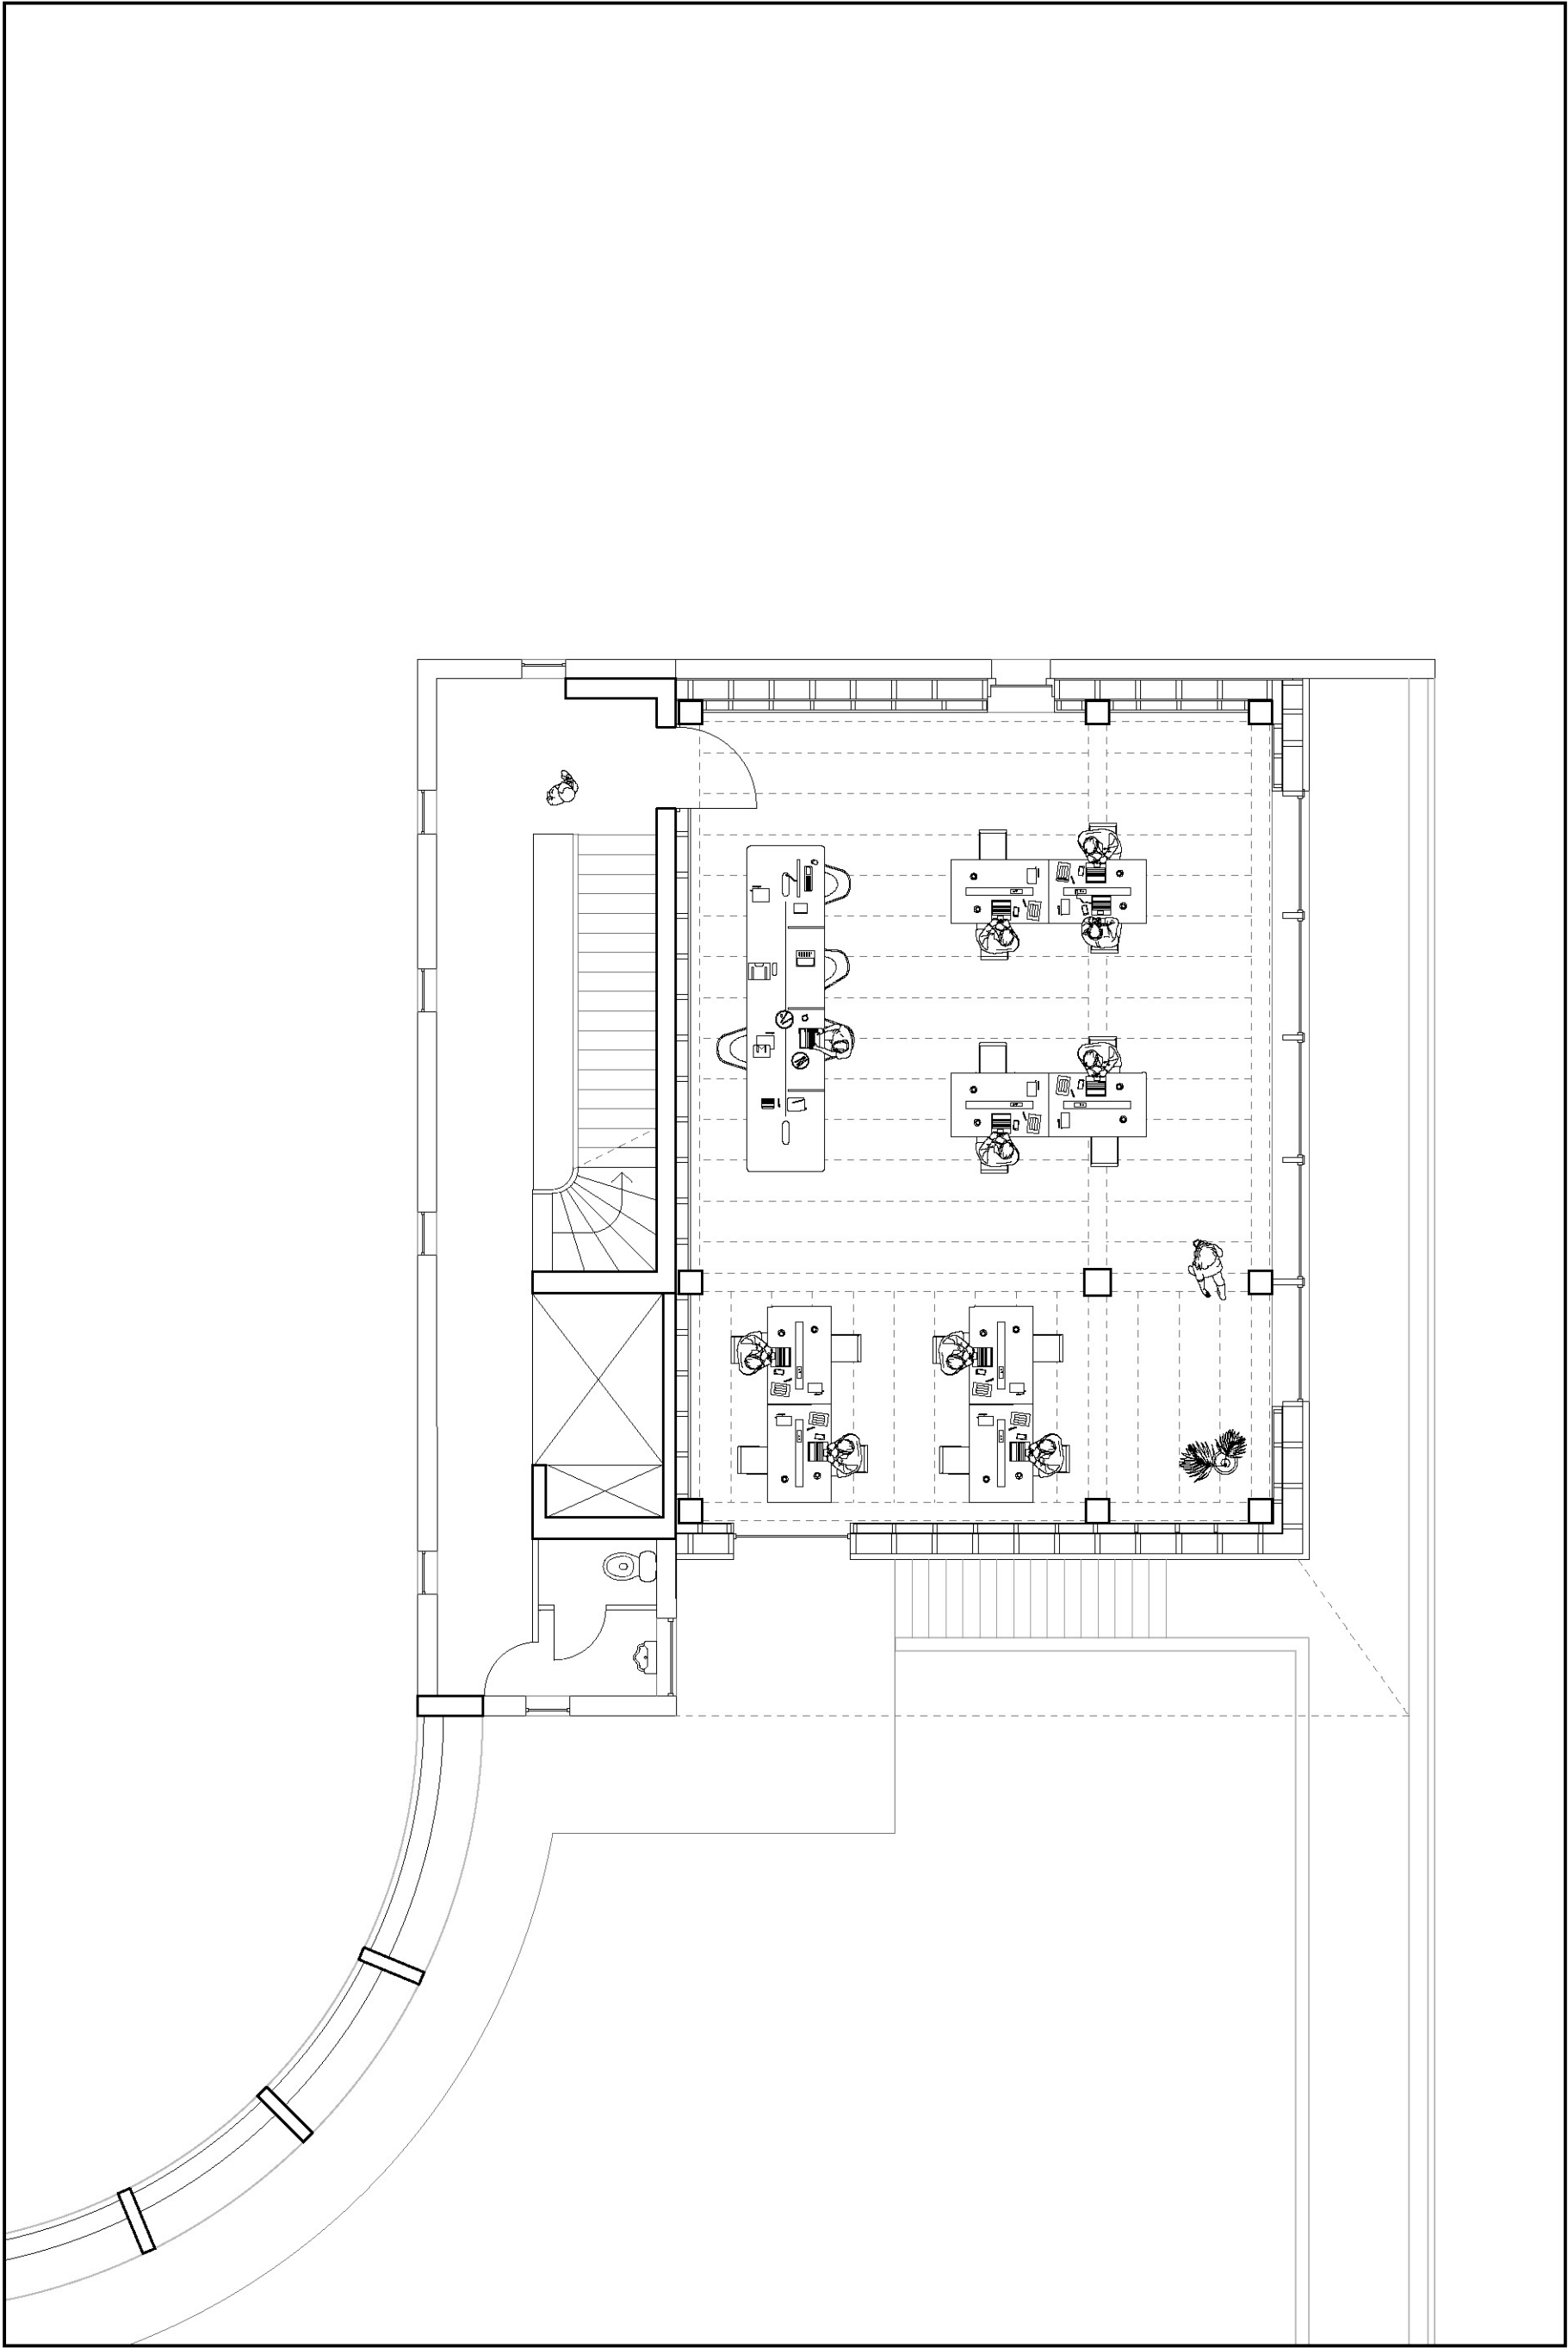


Floorplan 1st floor, Laboratory
1:100



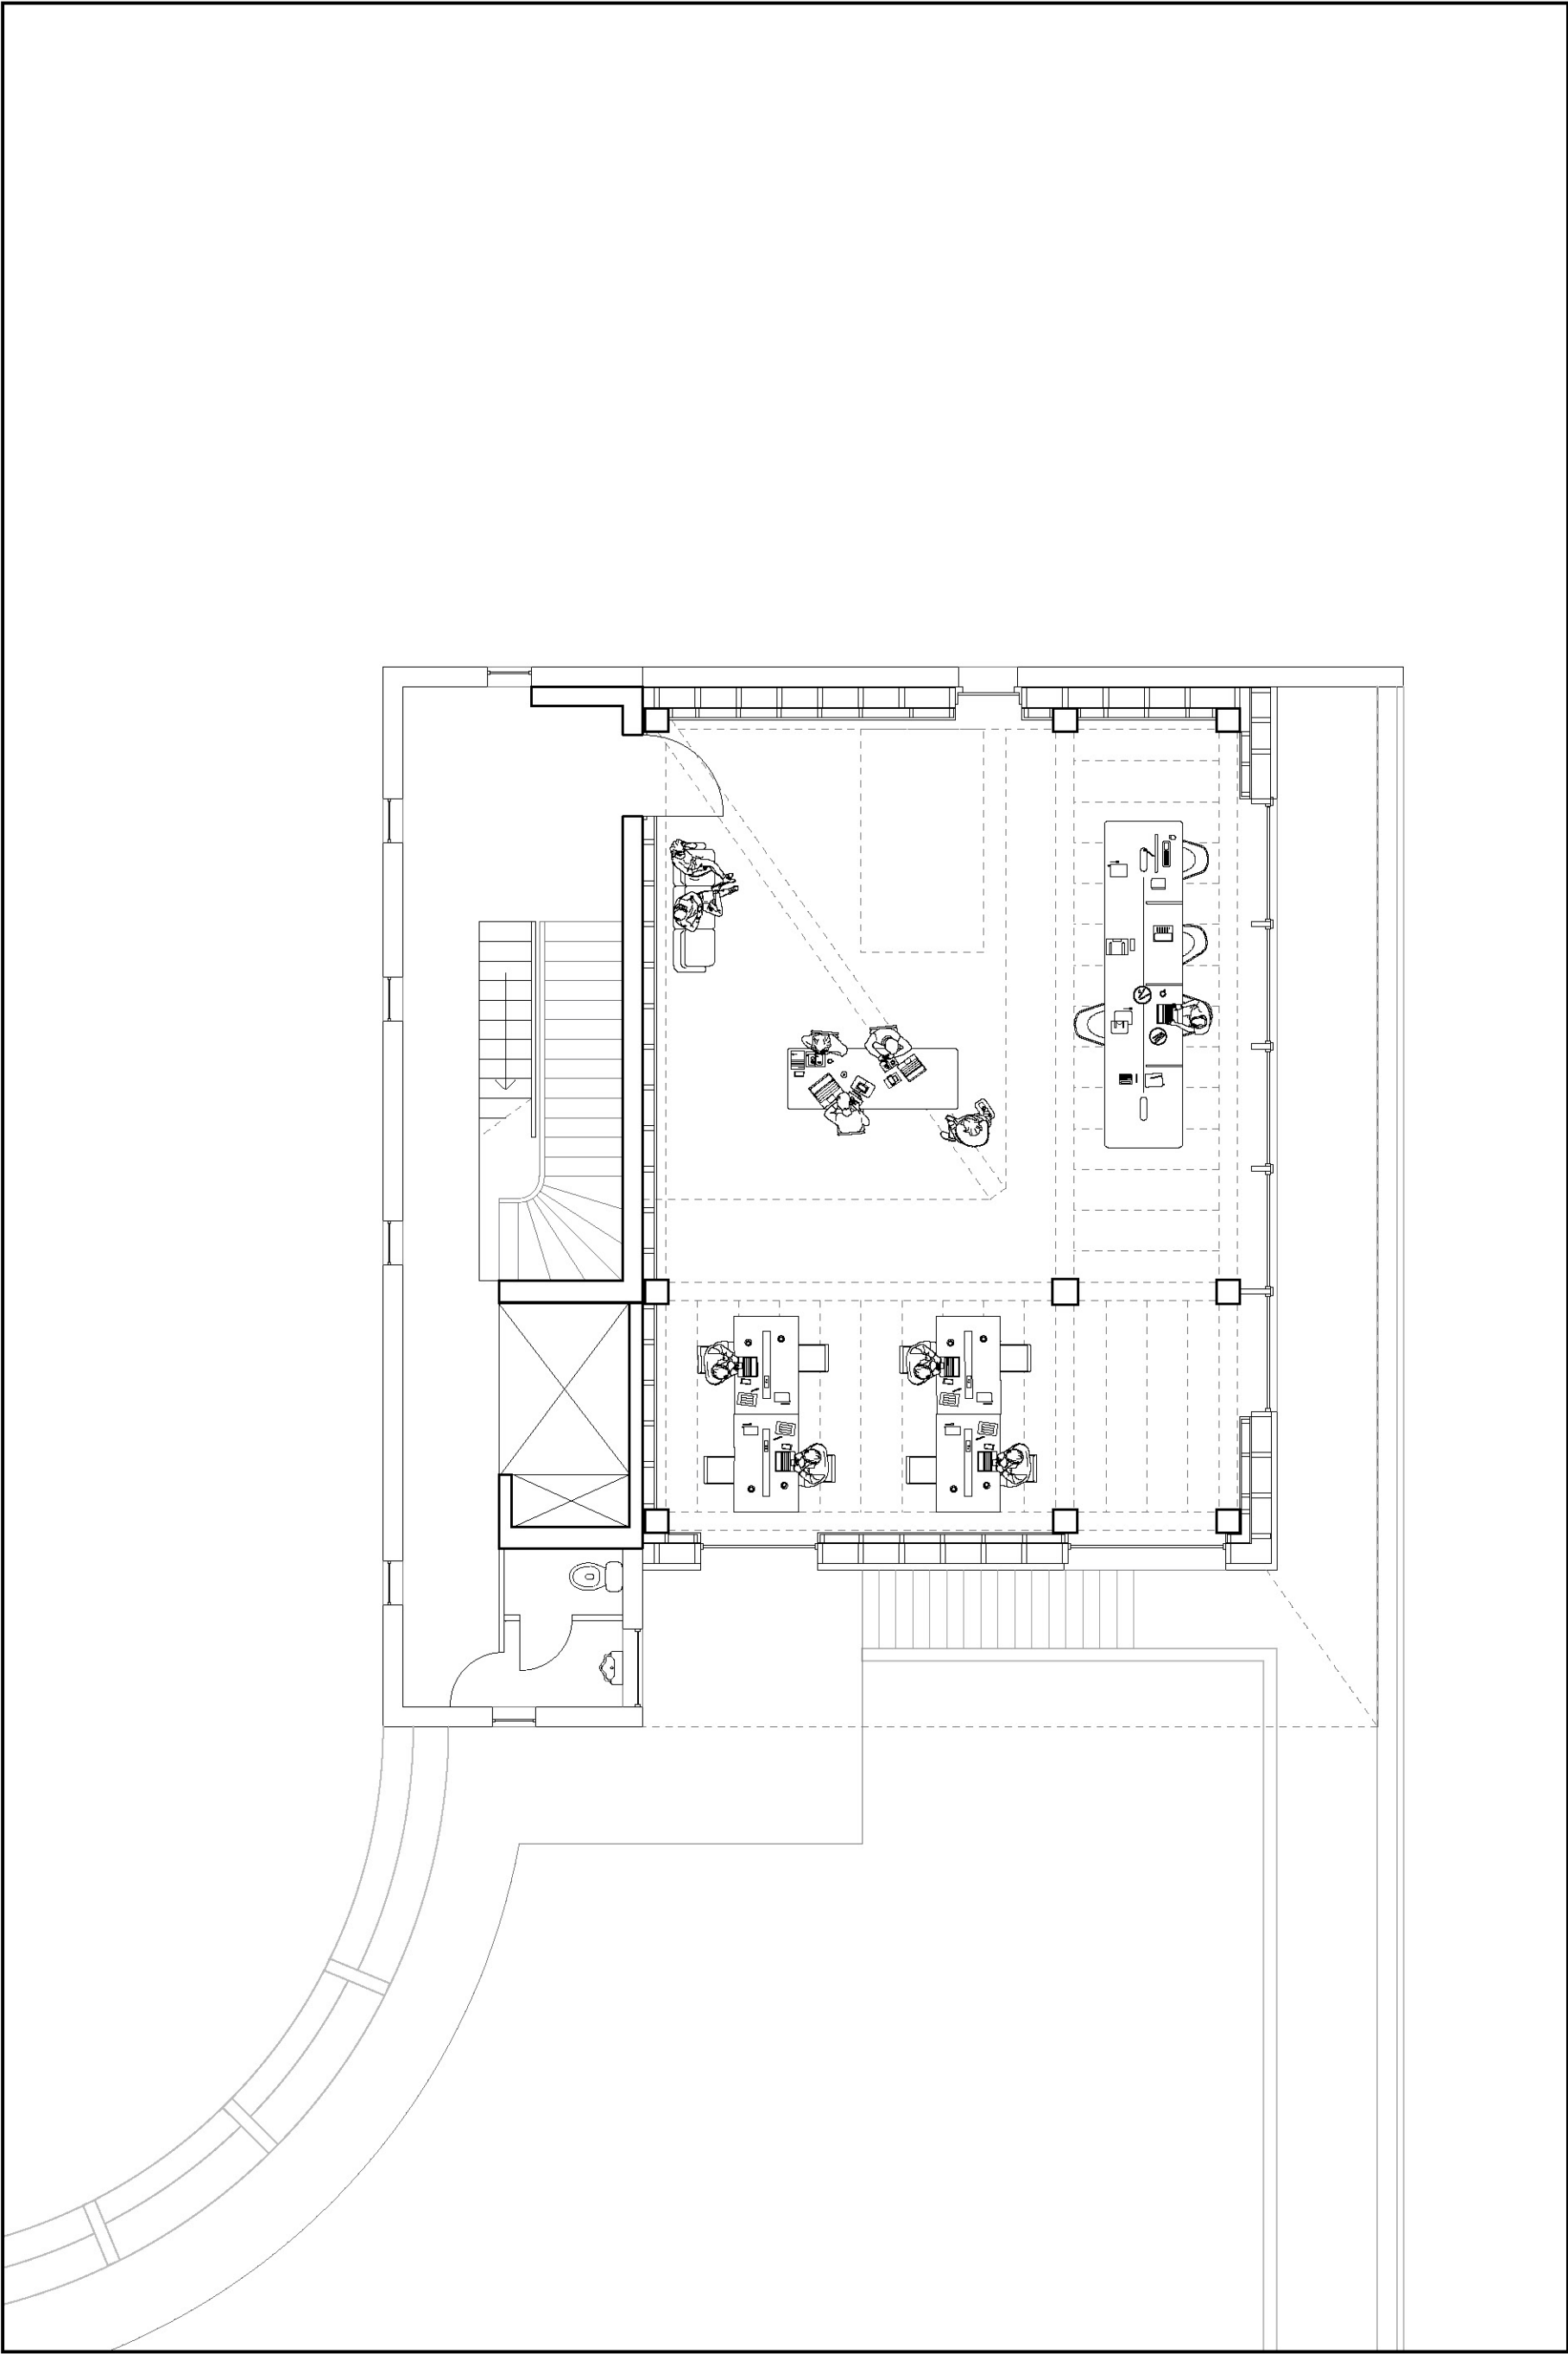

Floorplan 2nd floor, Office
1:100



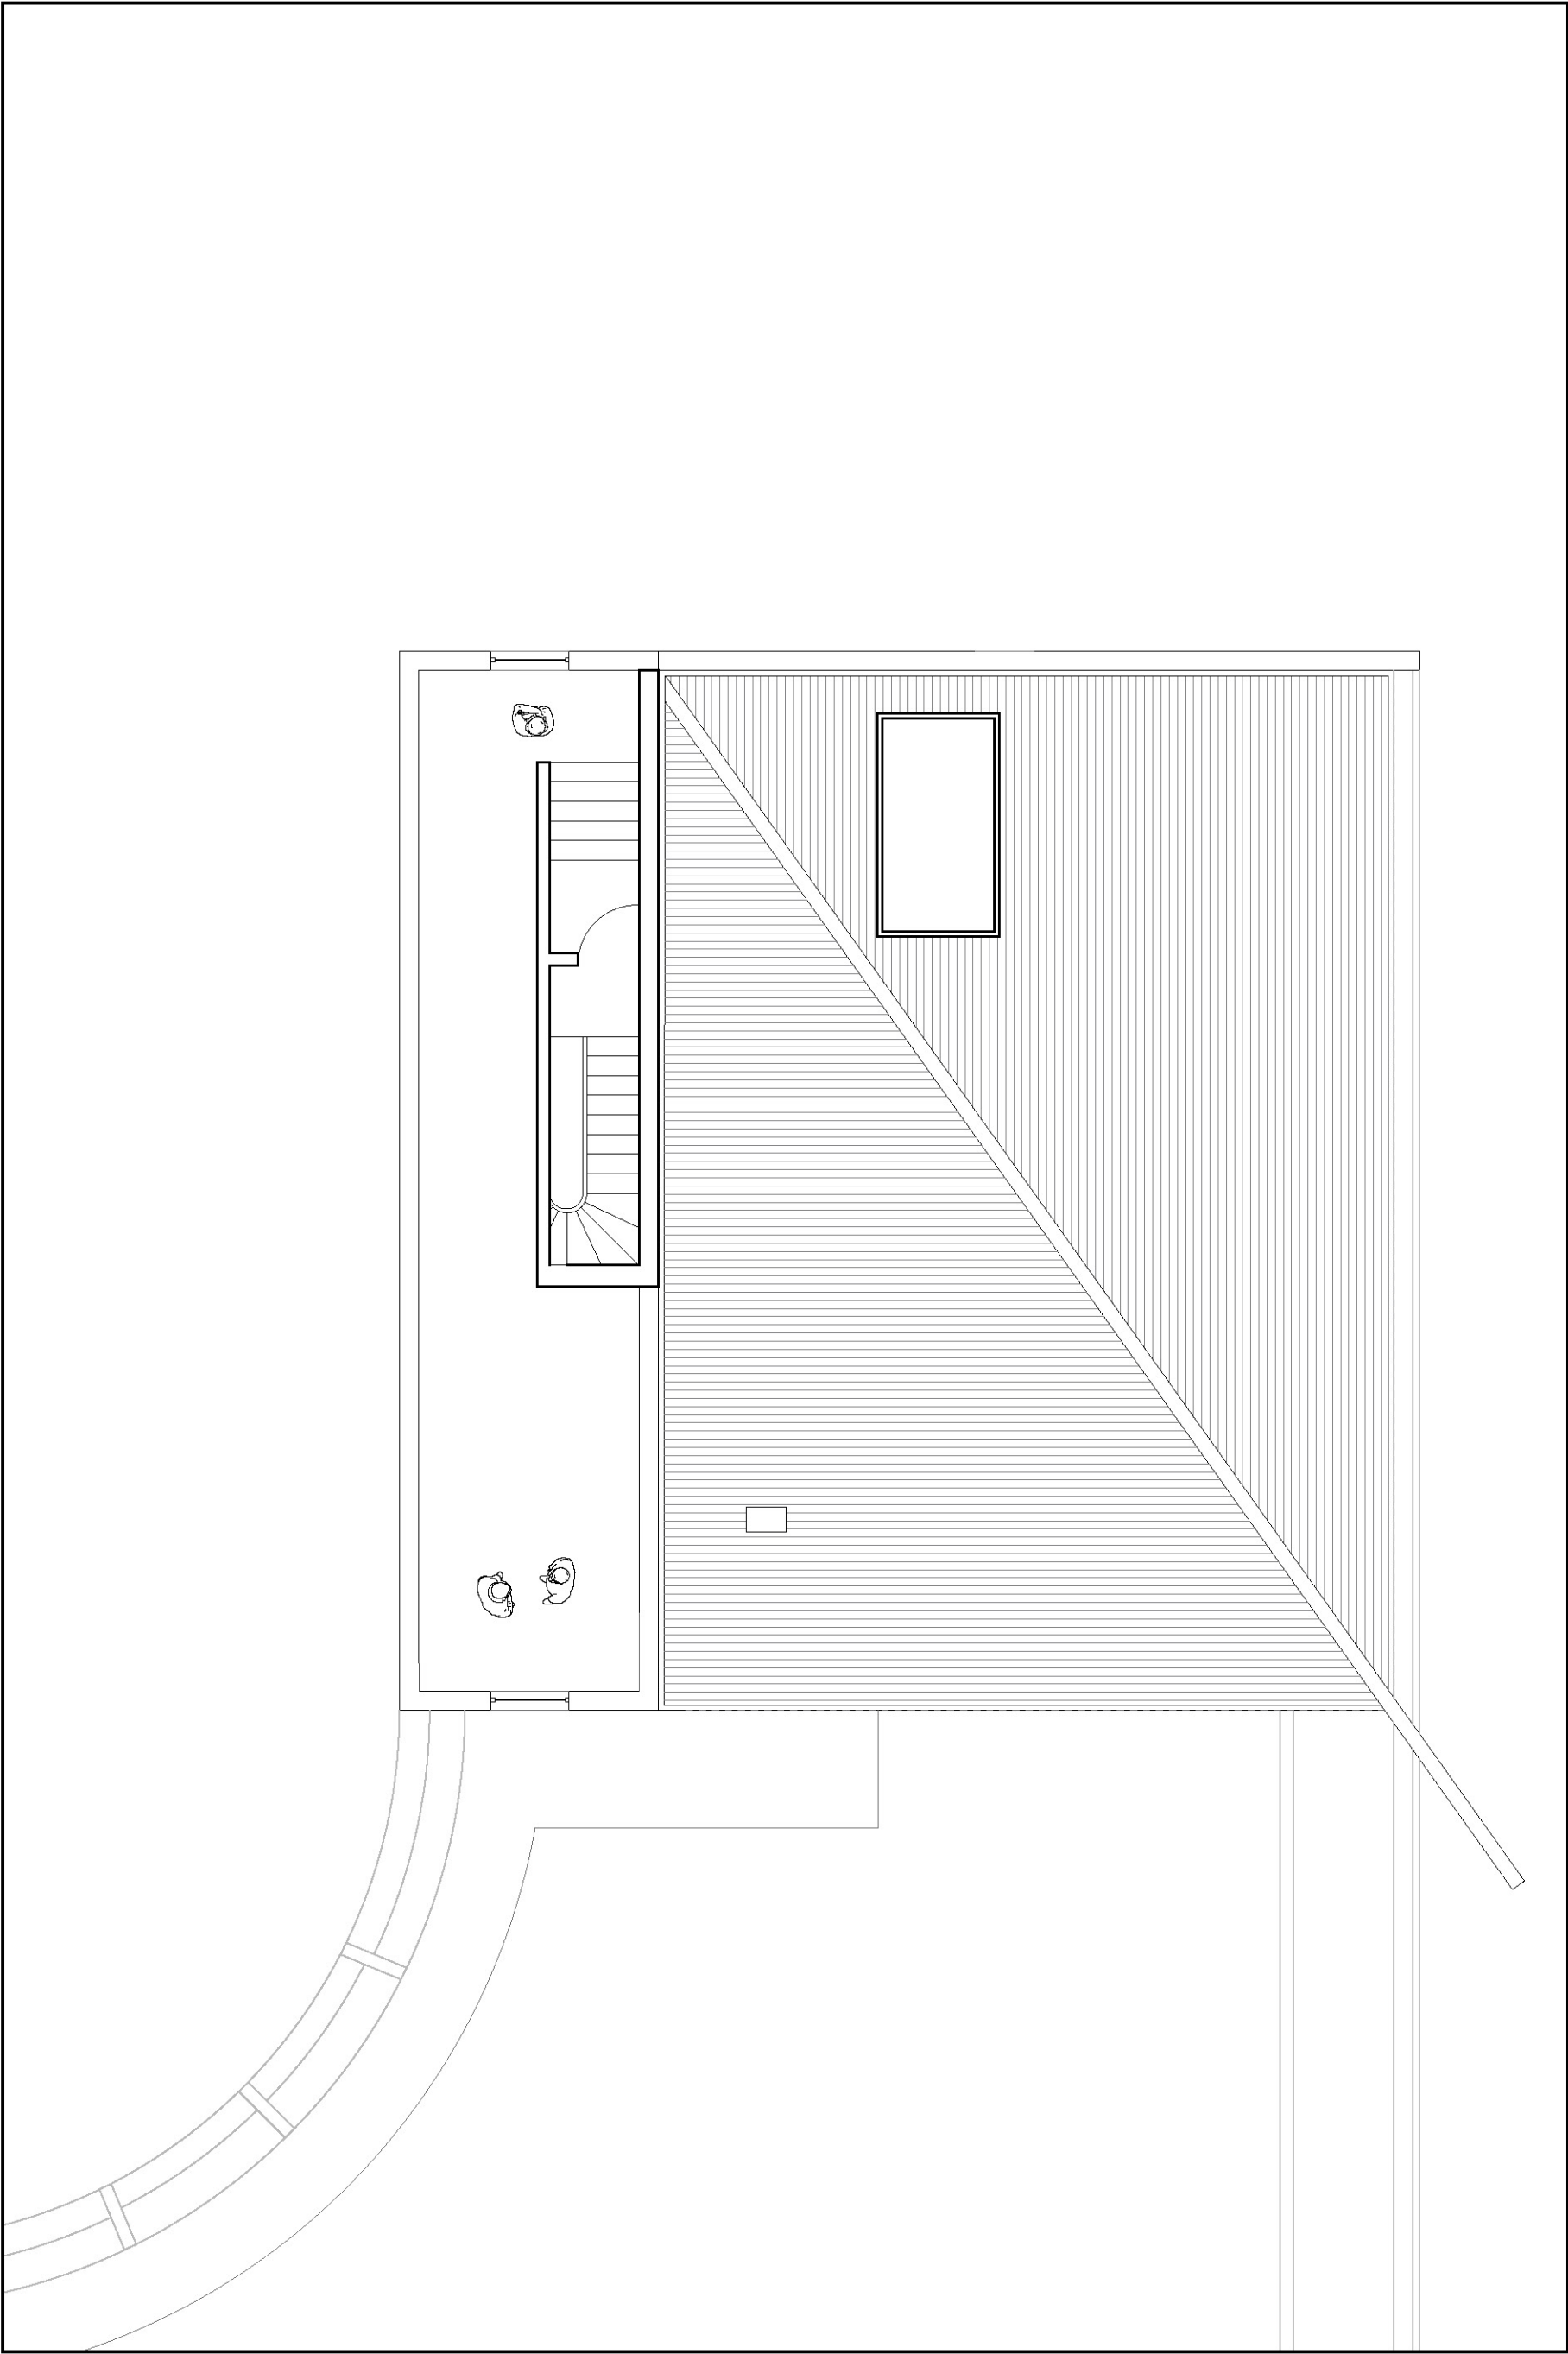


Floorplan lookout tower
1:100






Section site, in-between
1:1000

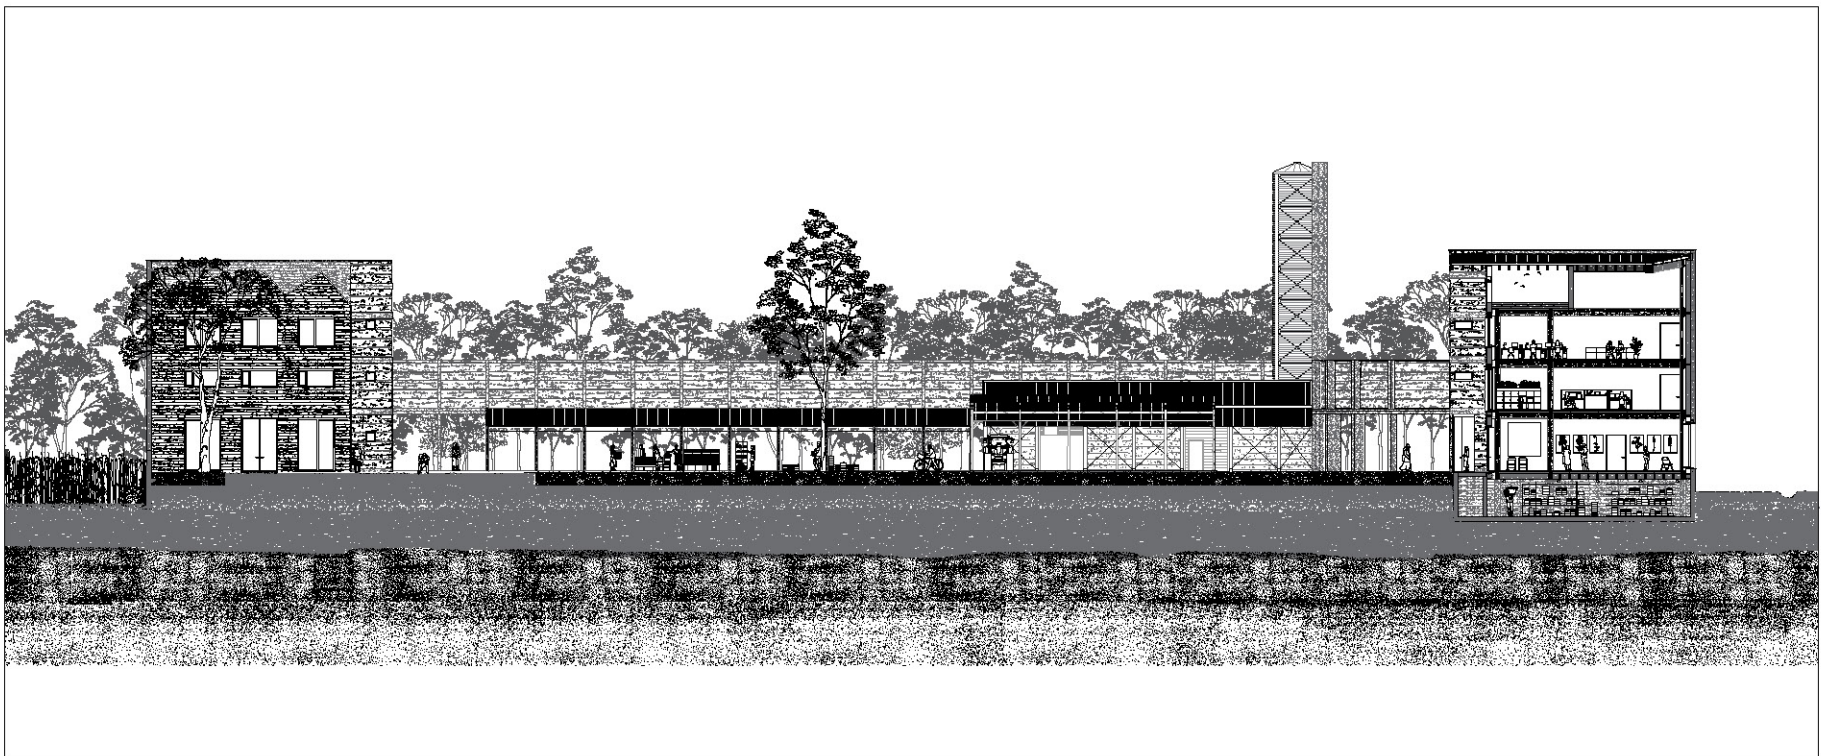

Section courtyard, terp
1:500

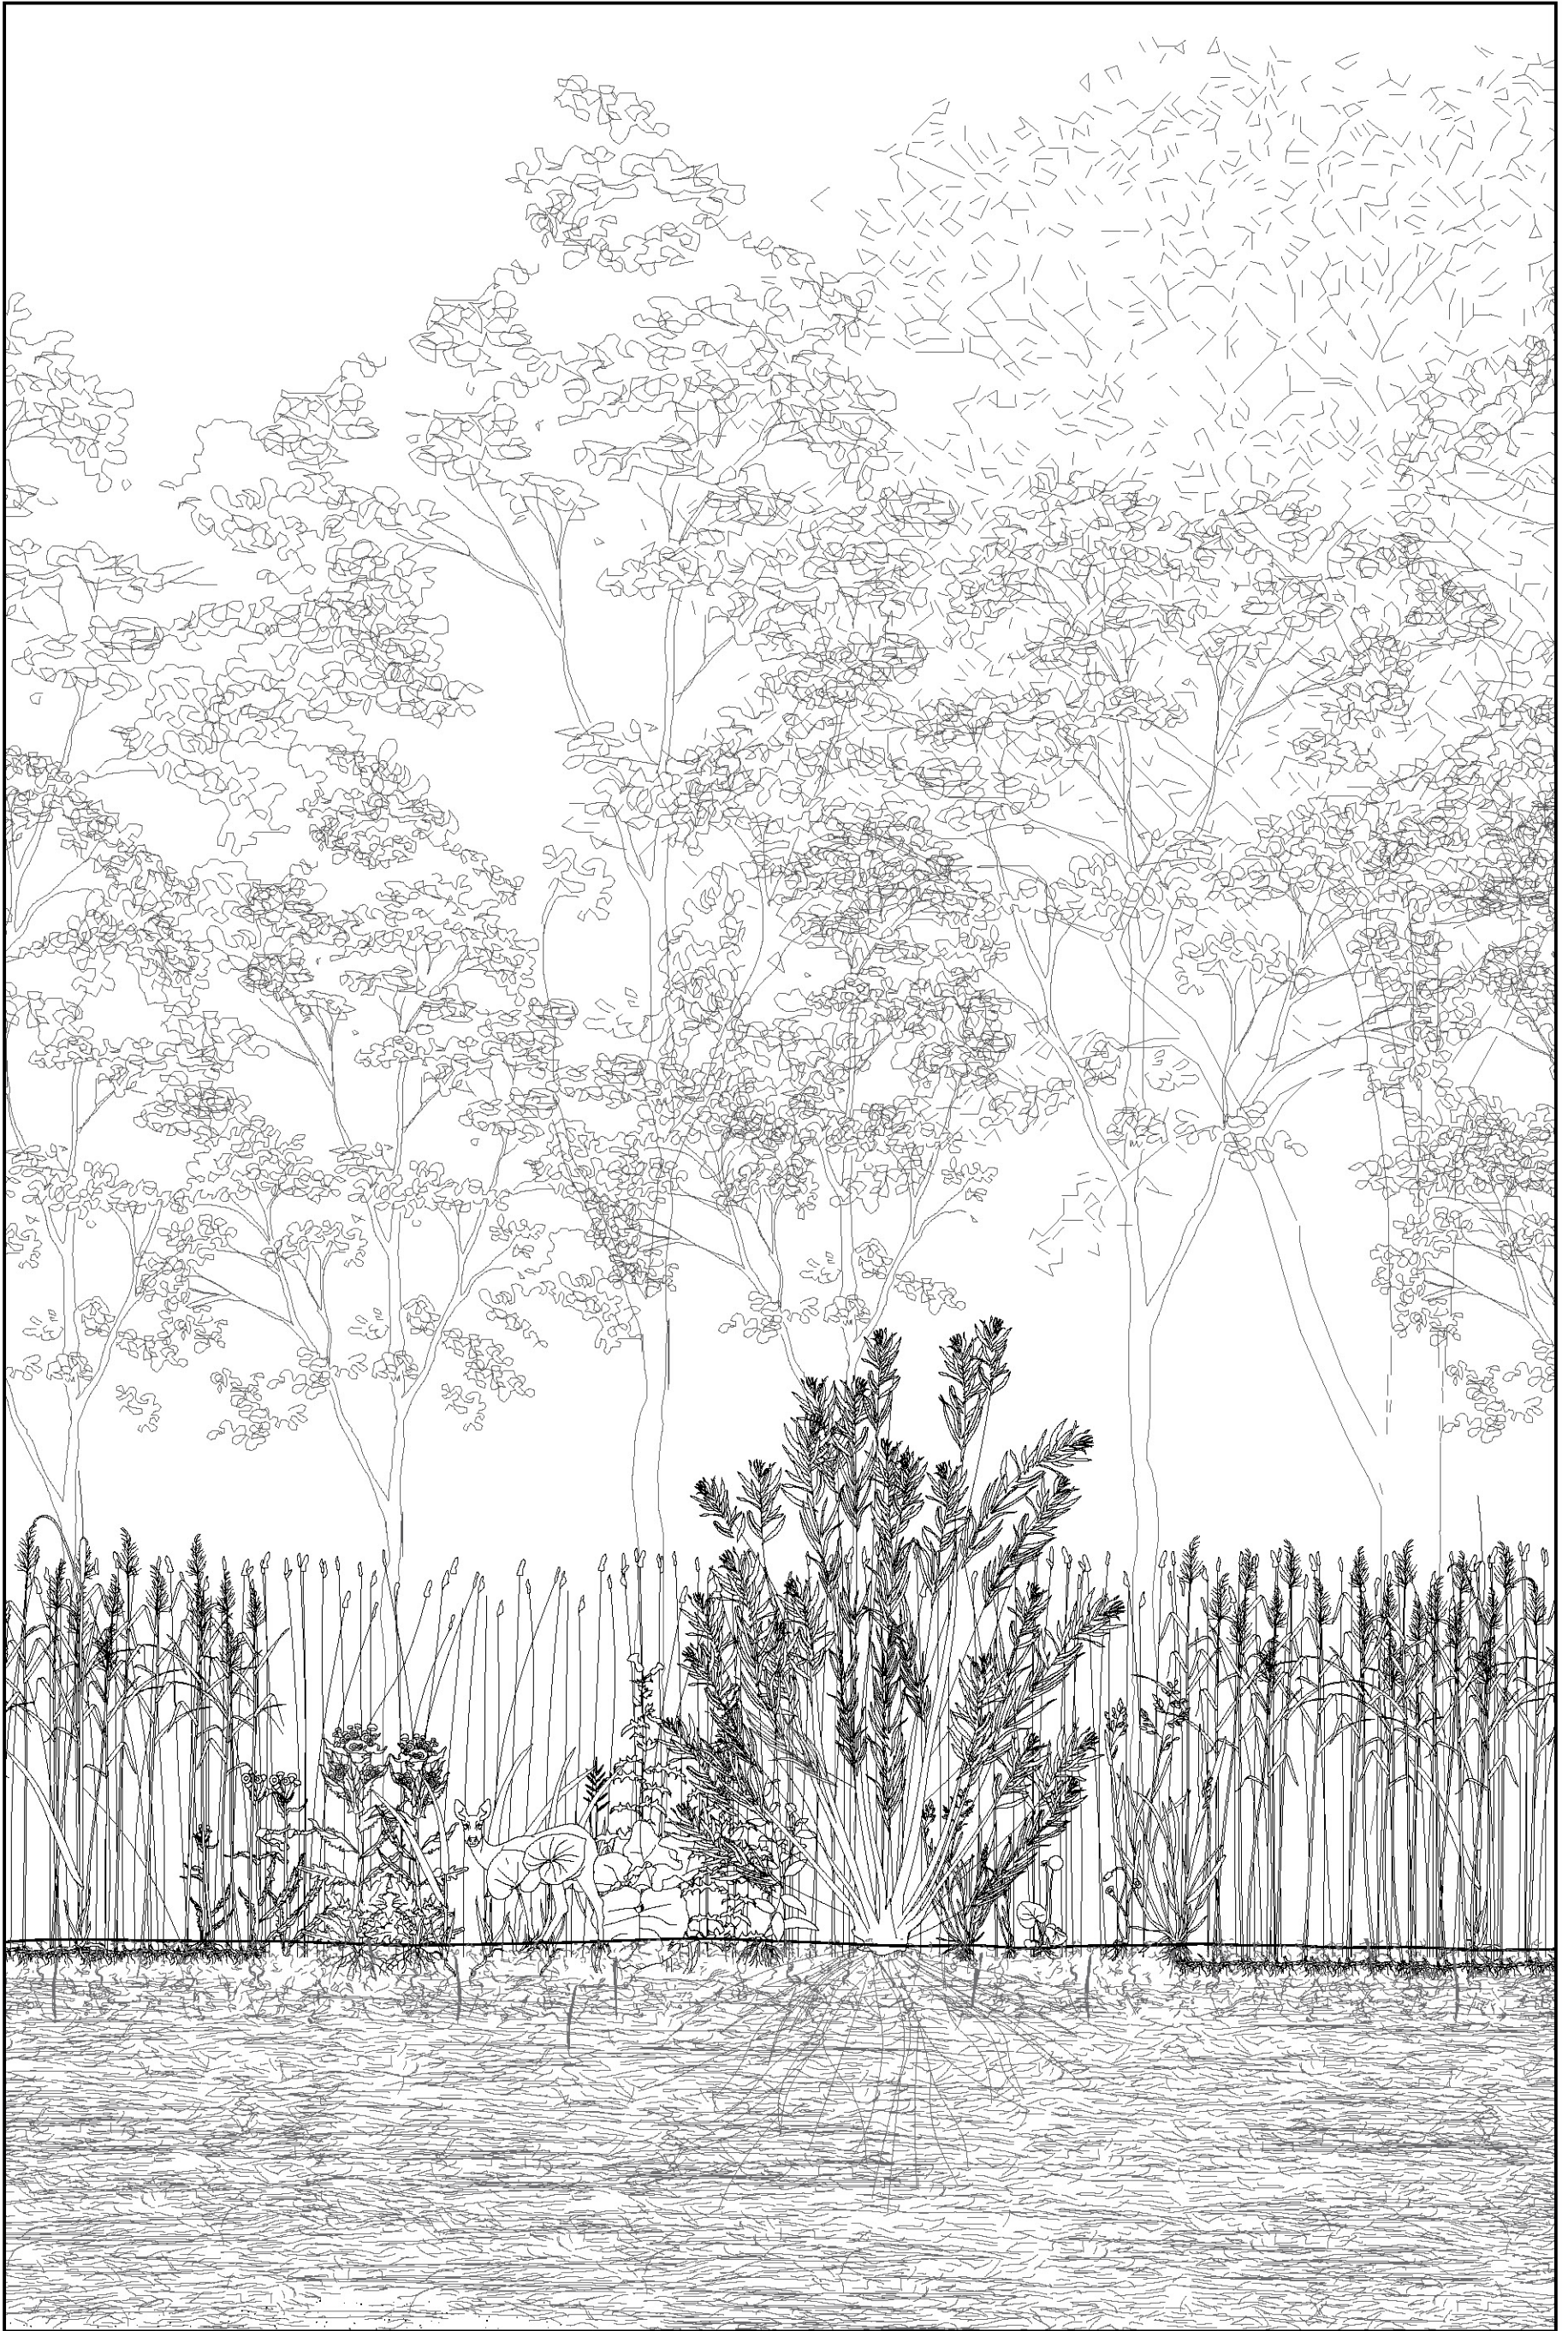


Section, Wilderness
1:50




Section, Constructed Wetland
1:50




Section, Retaining Wall
1:50

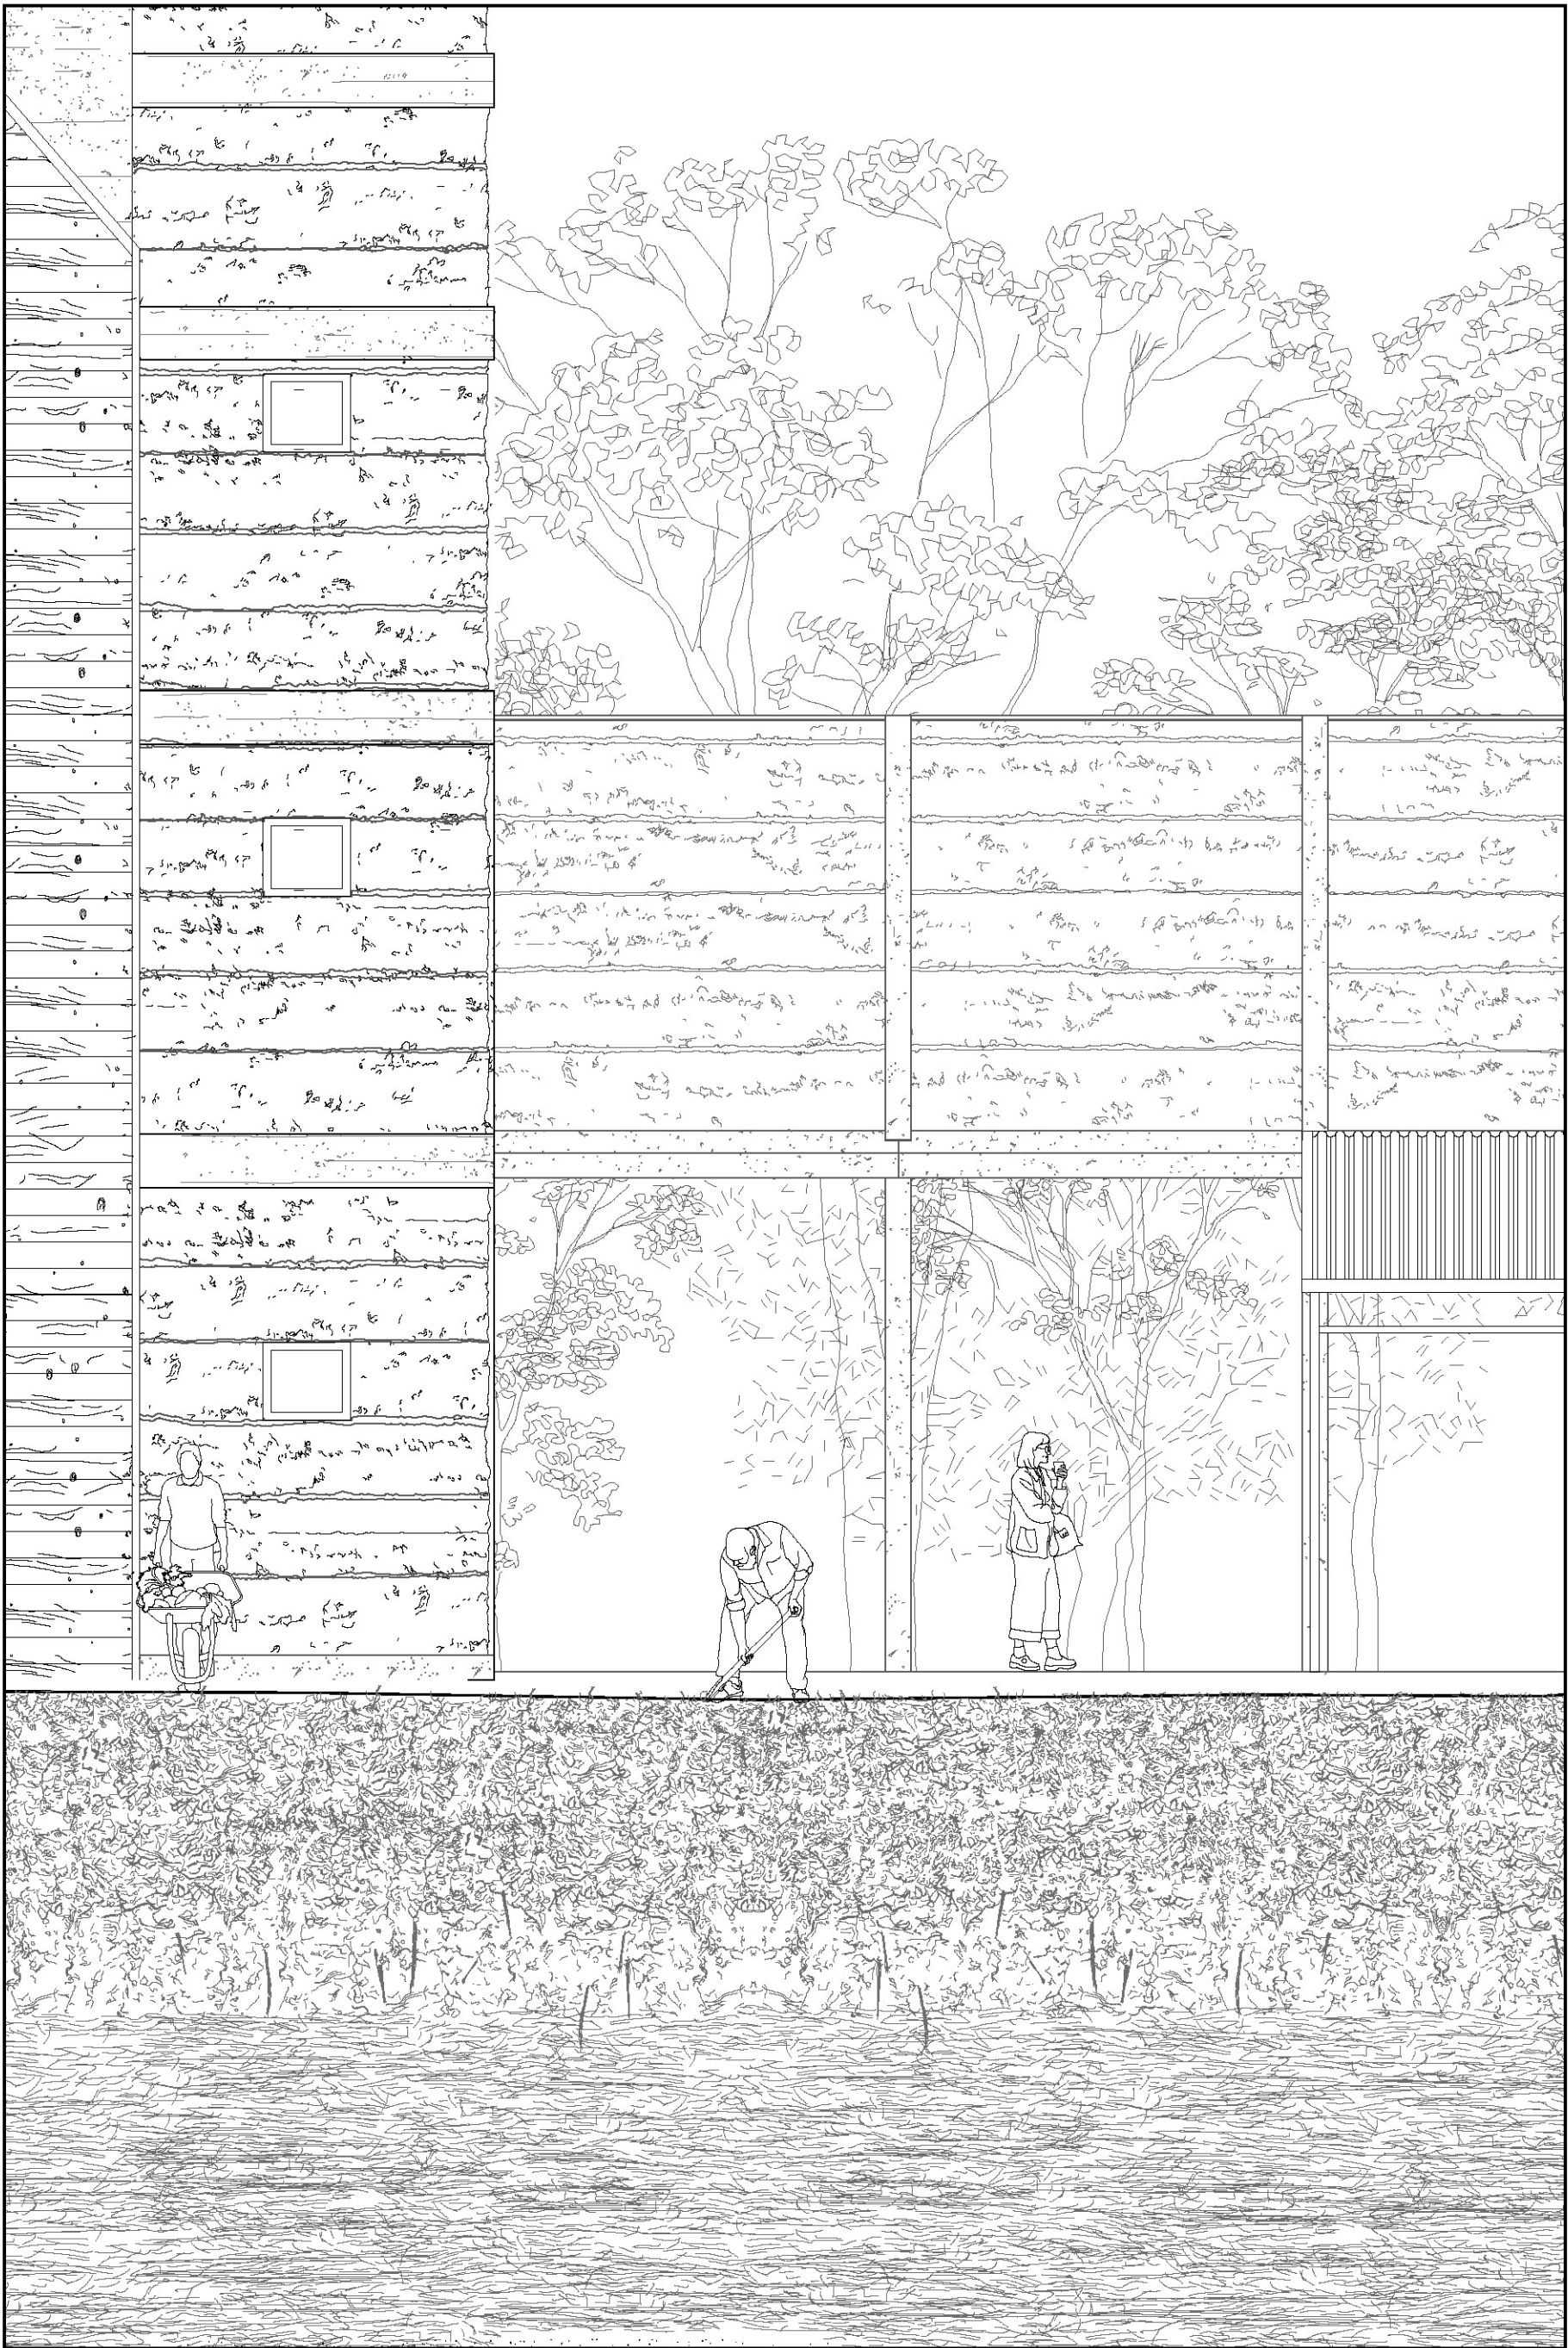


Section, Gardeners
1:50

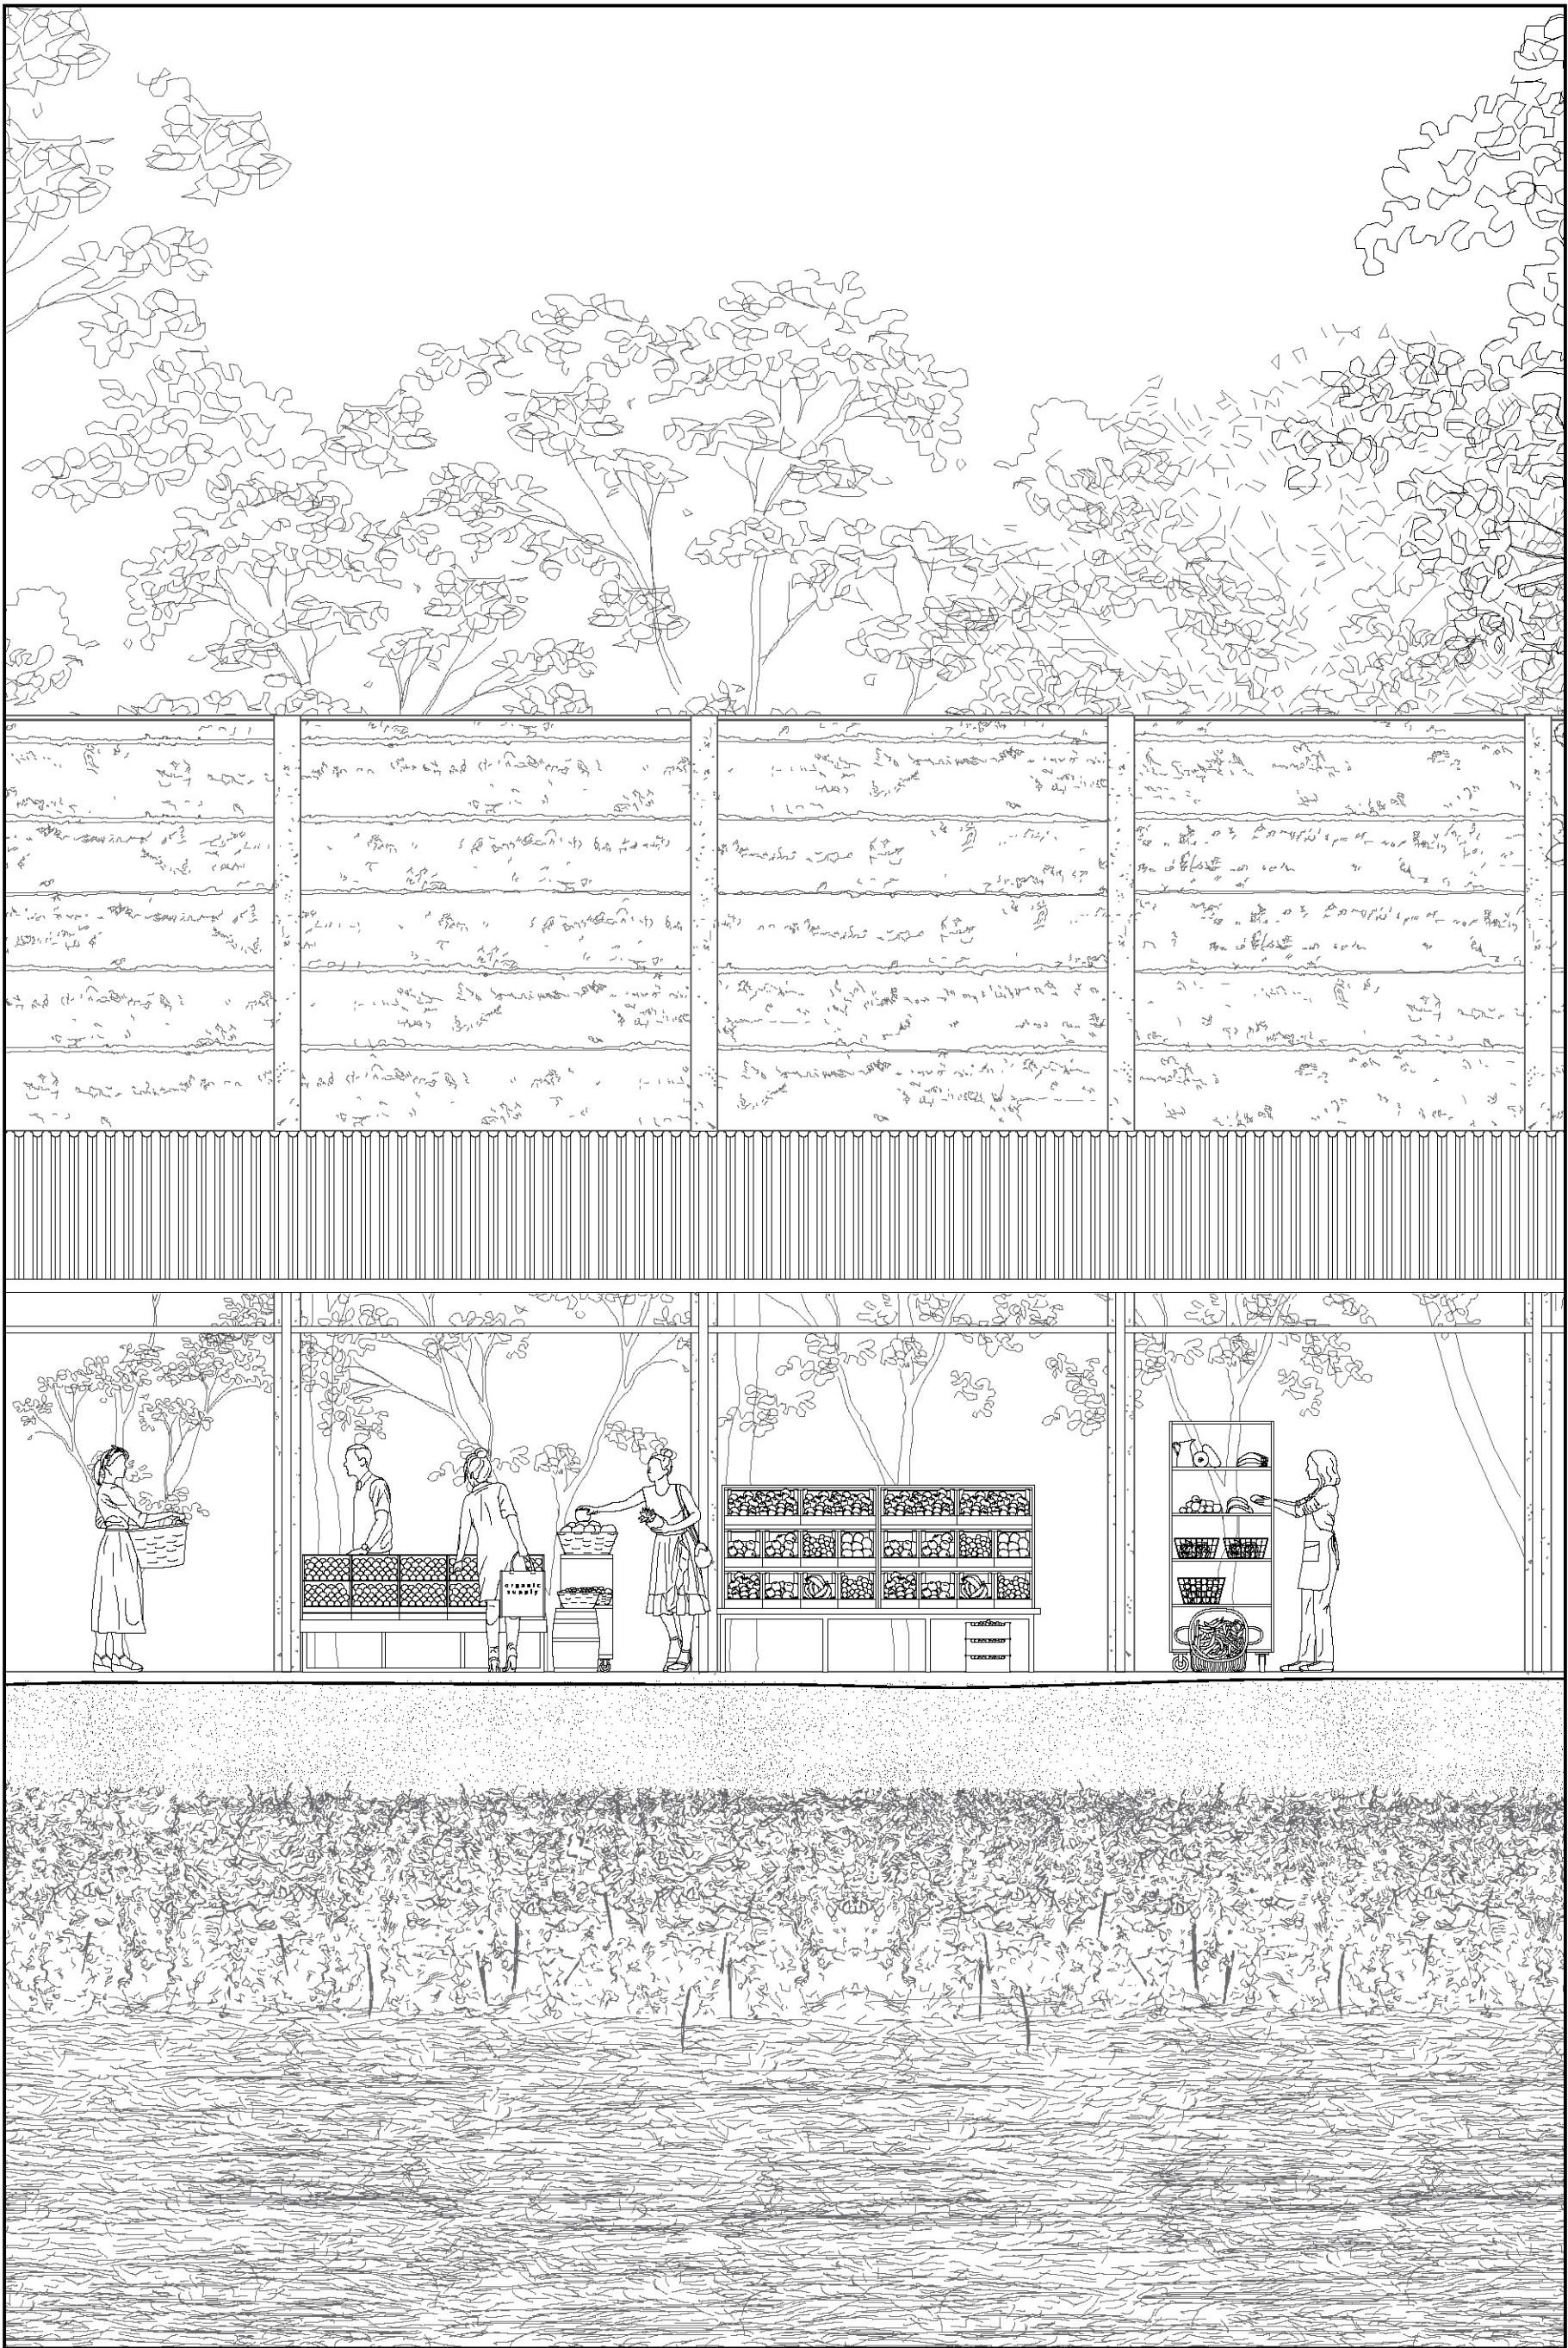

Section, Market
1:50

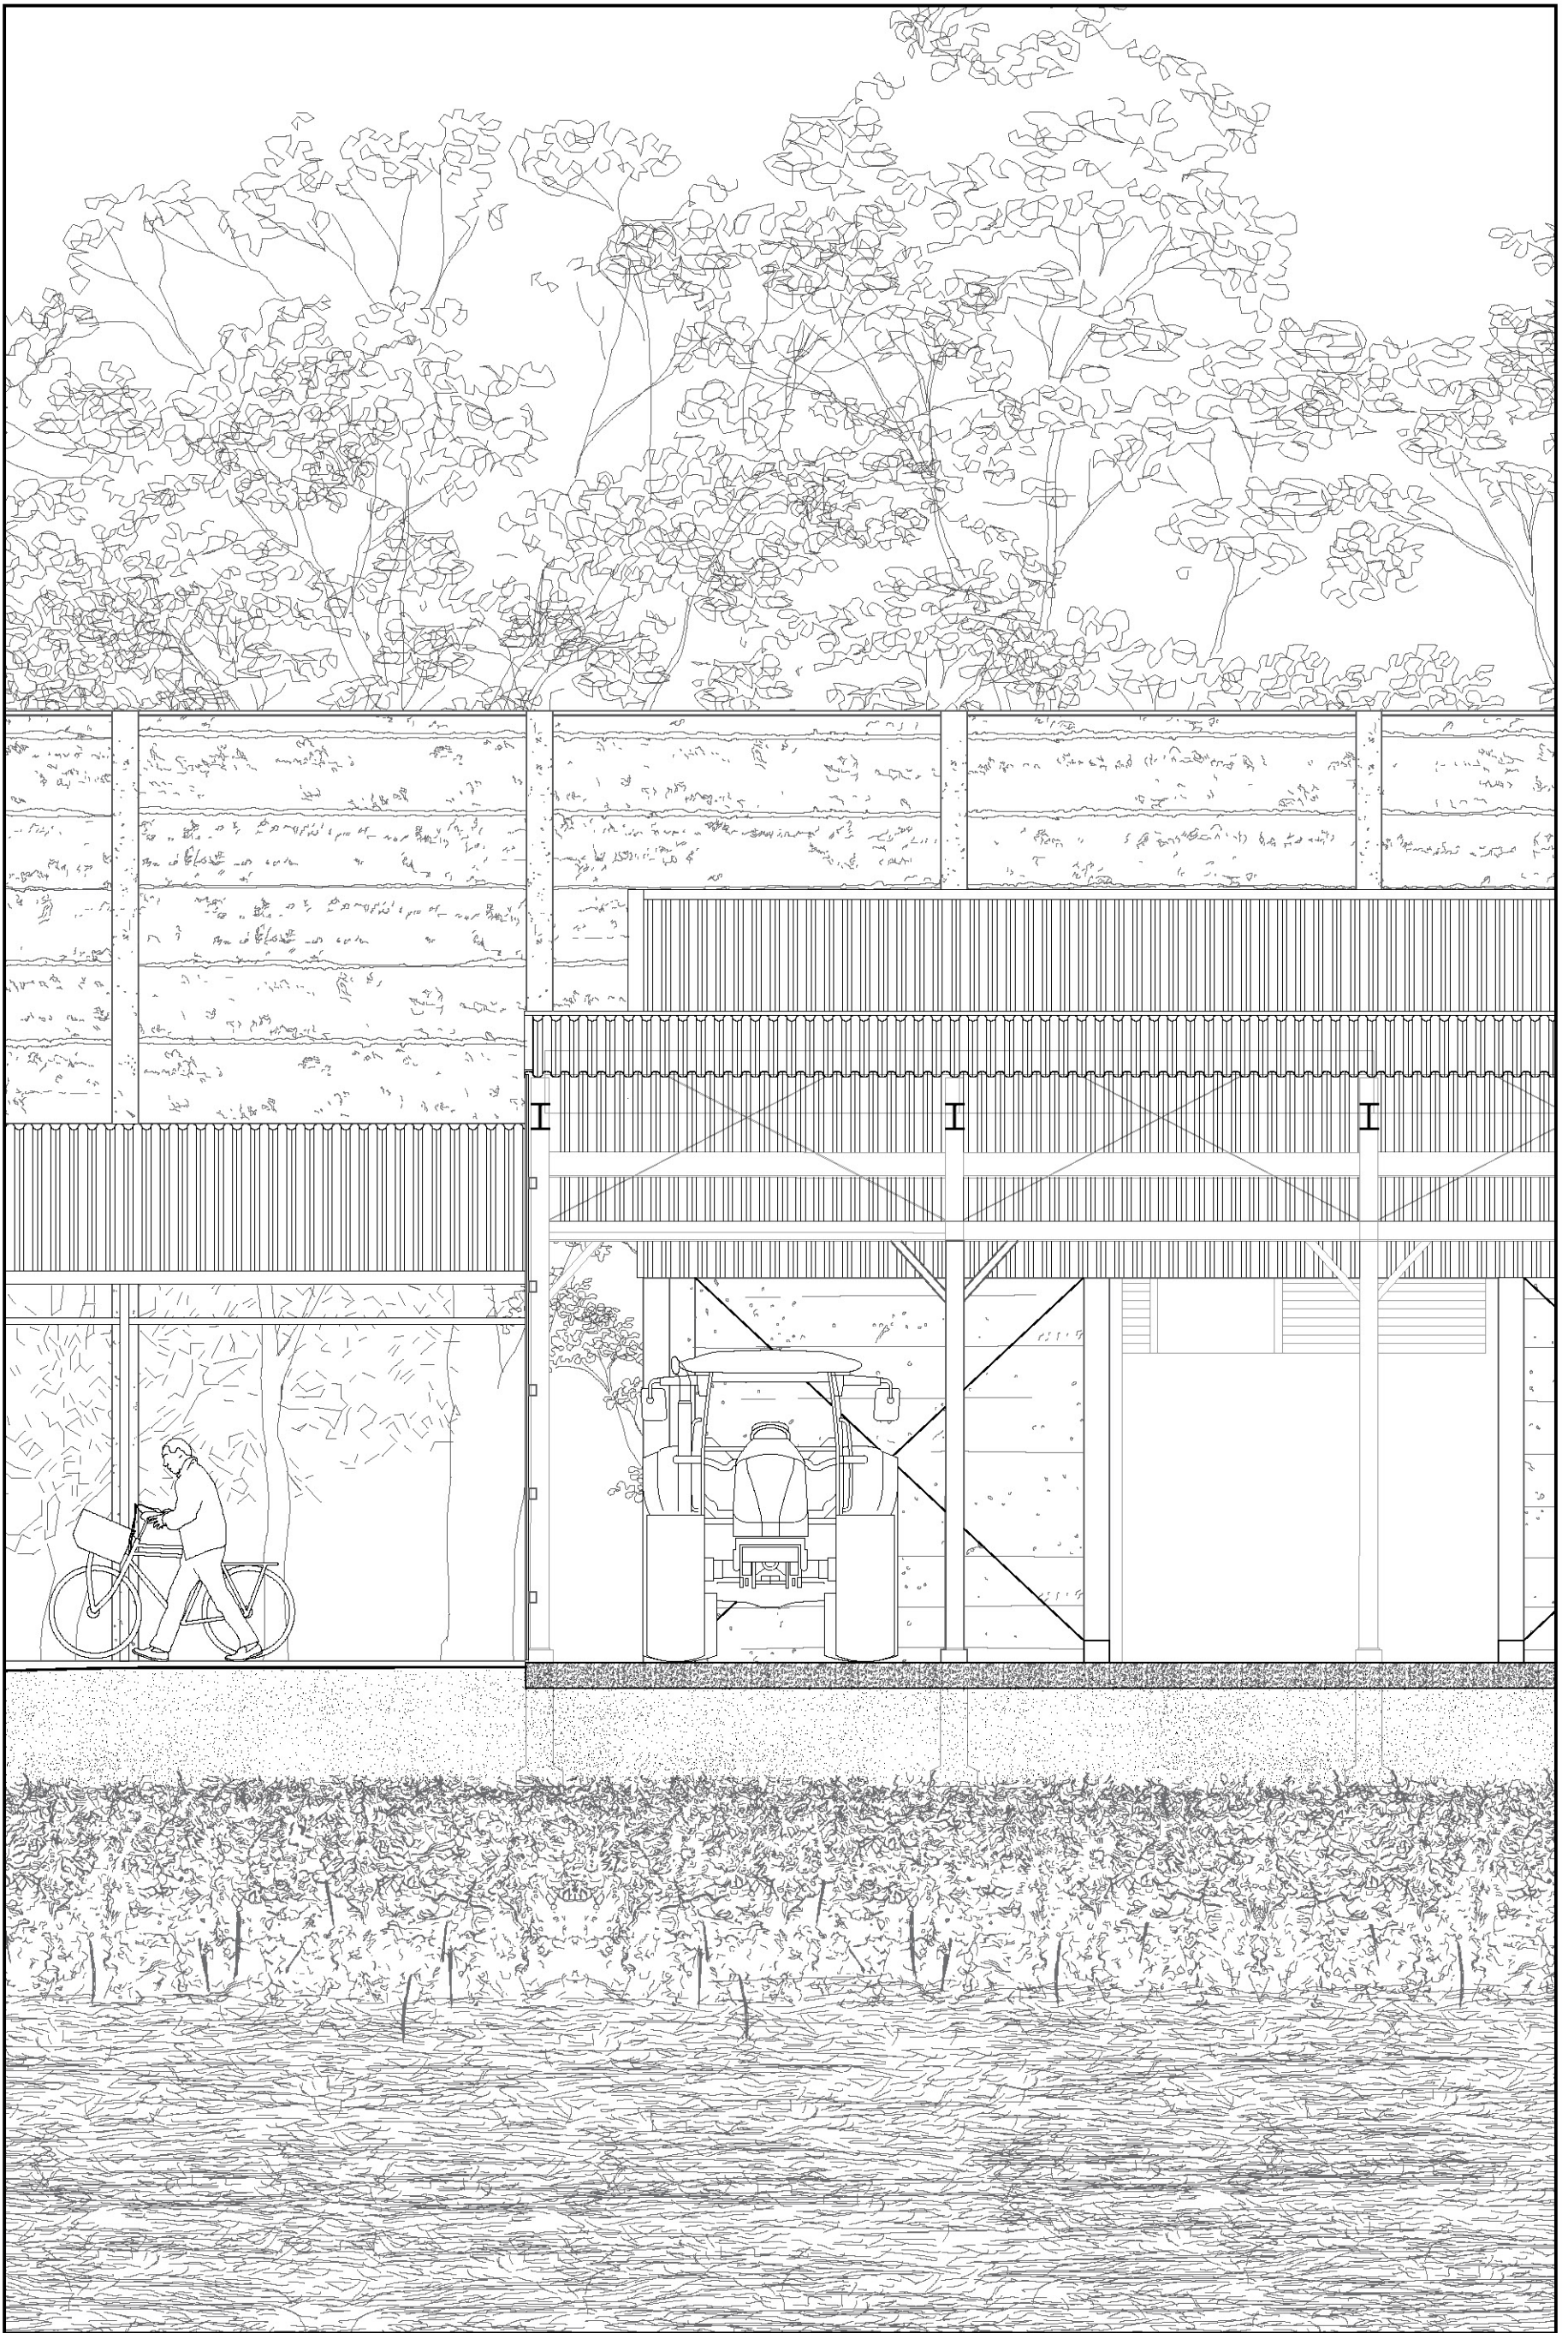


Section, Sheds
1:50

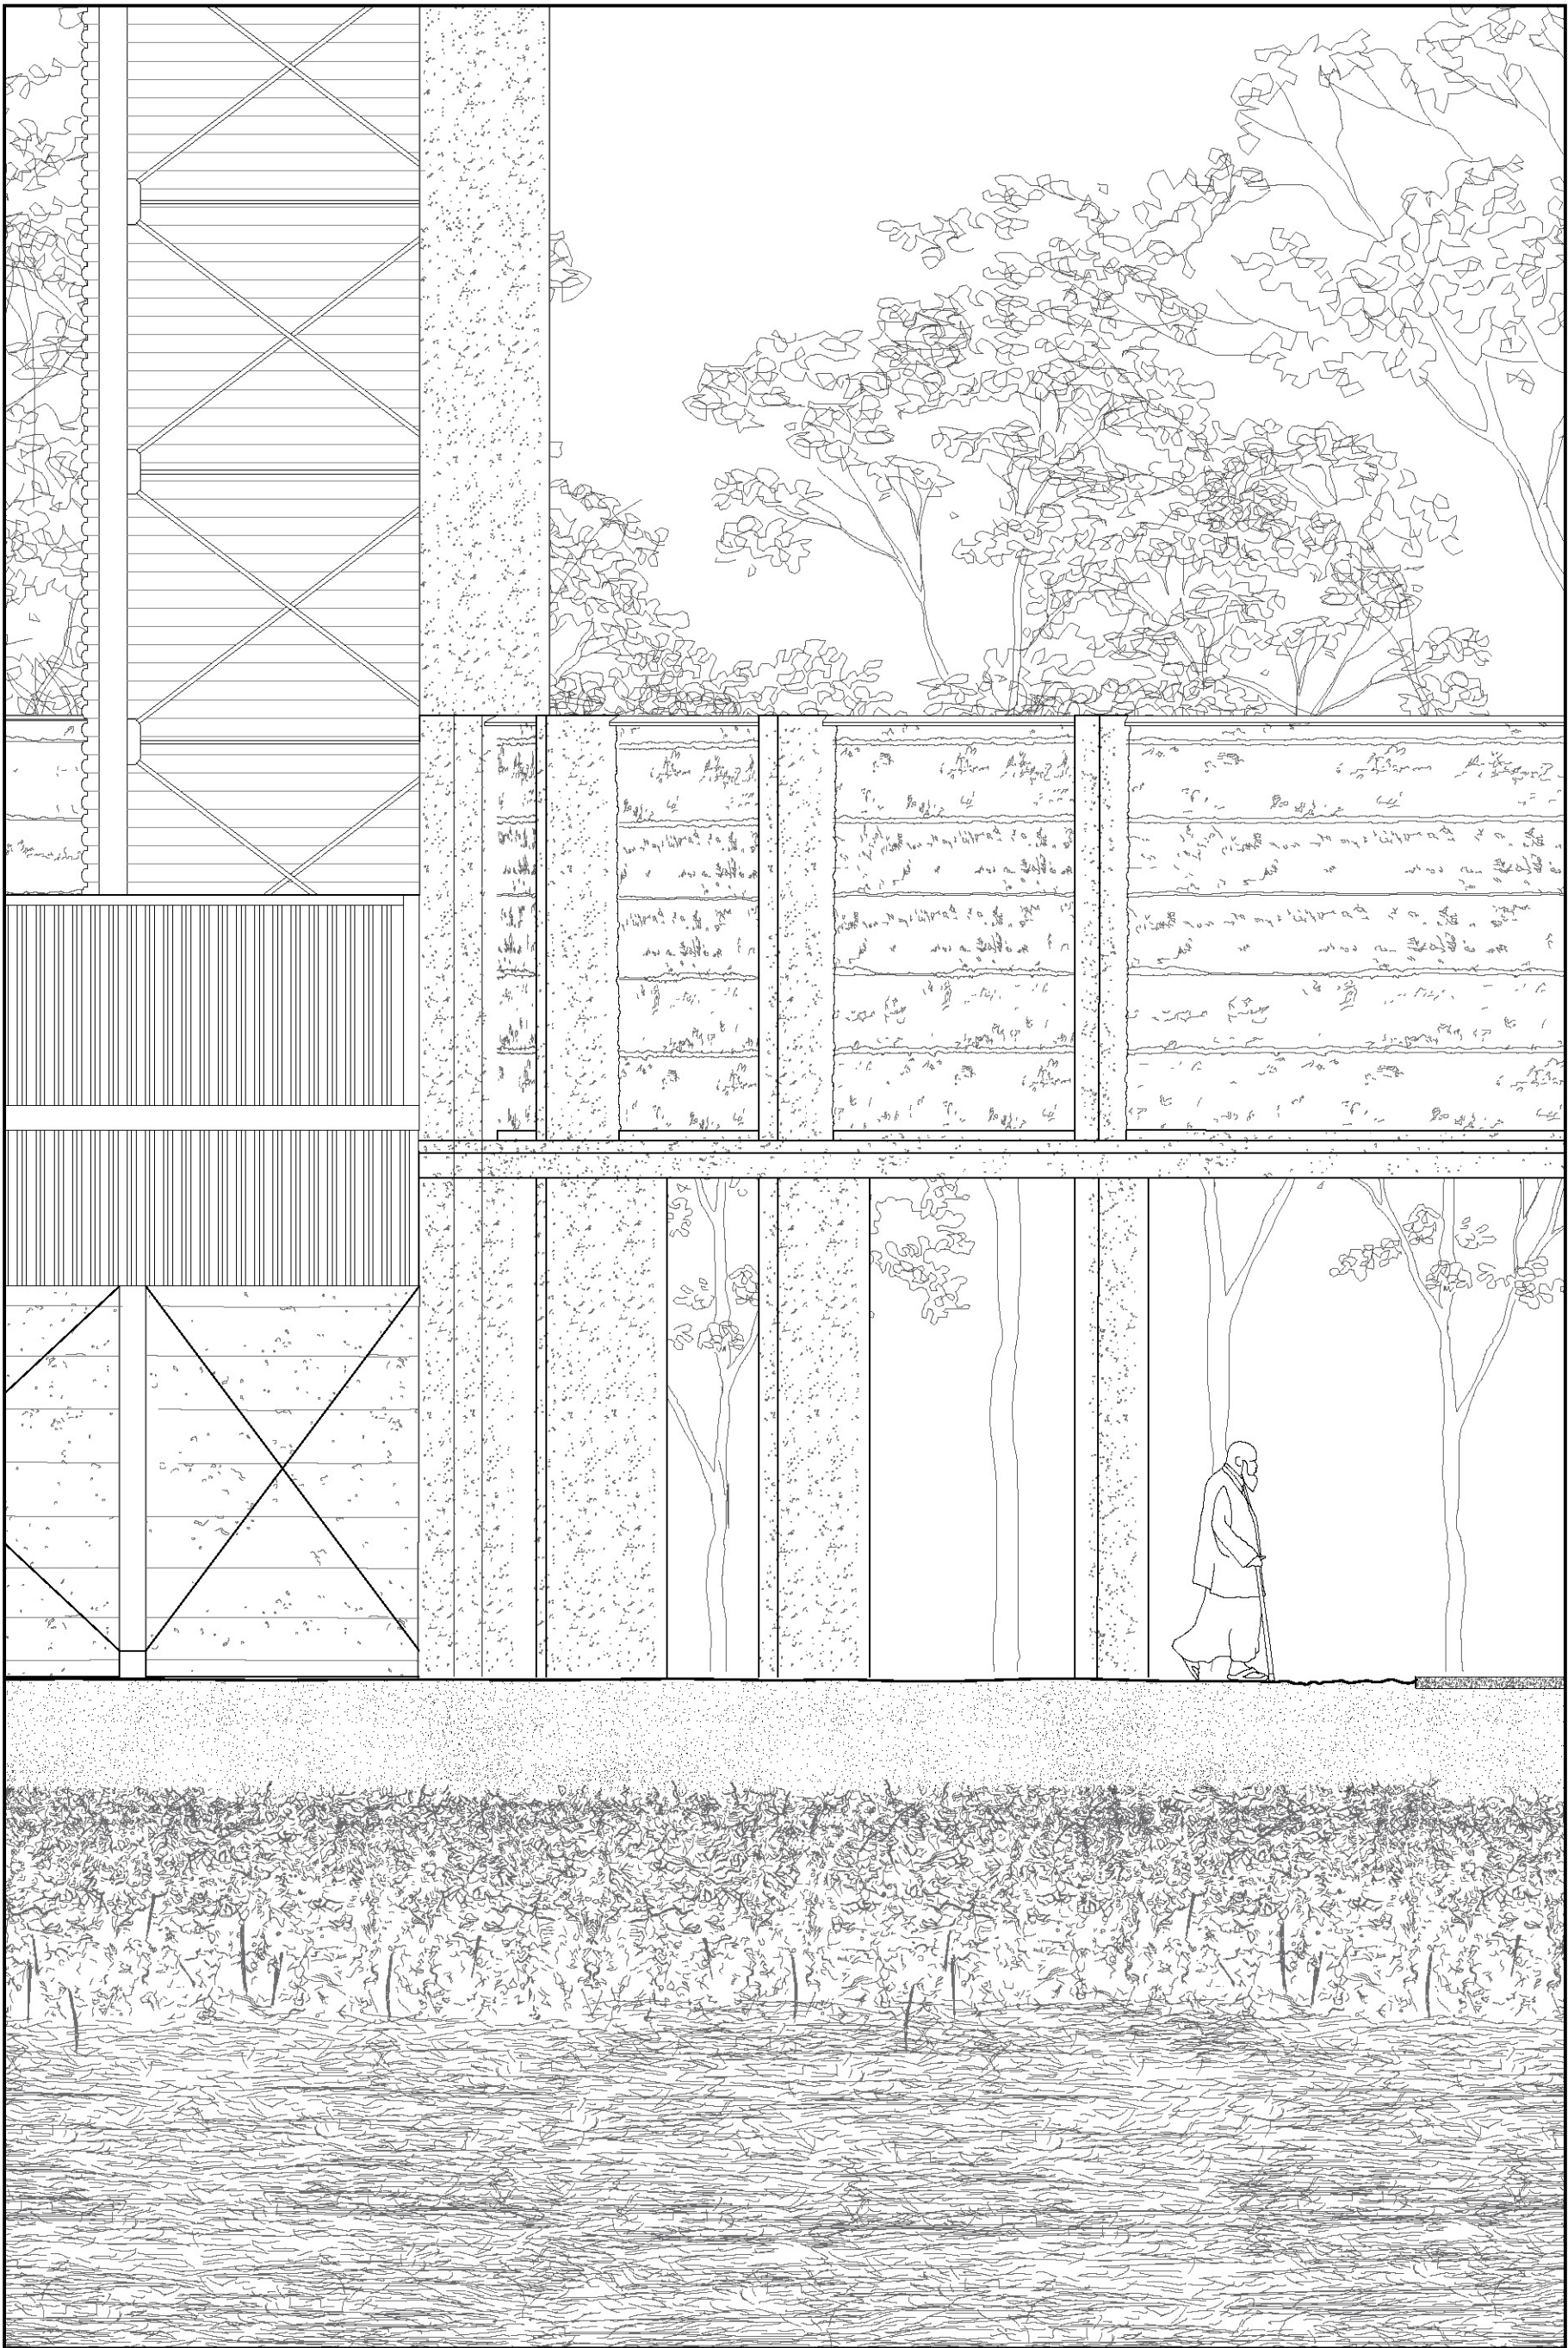


Section, Entrance


1:50

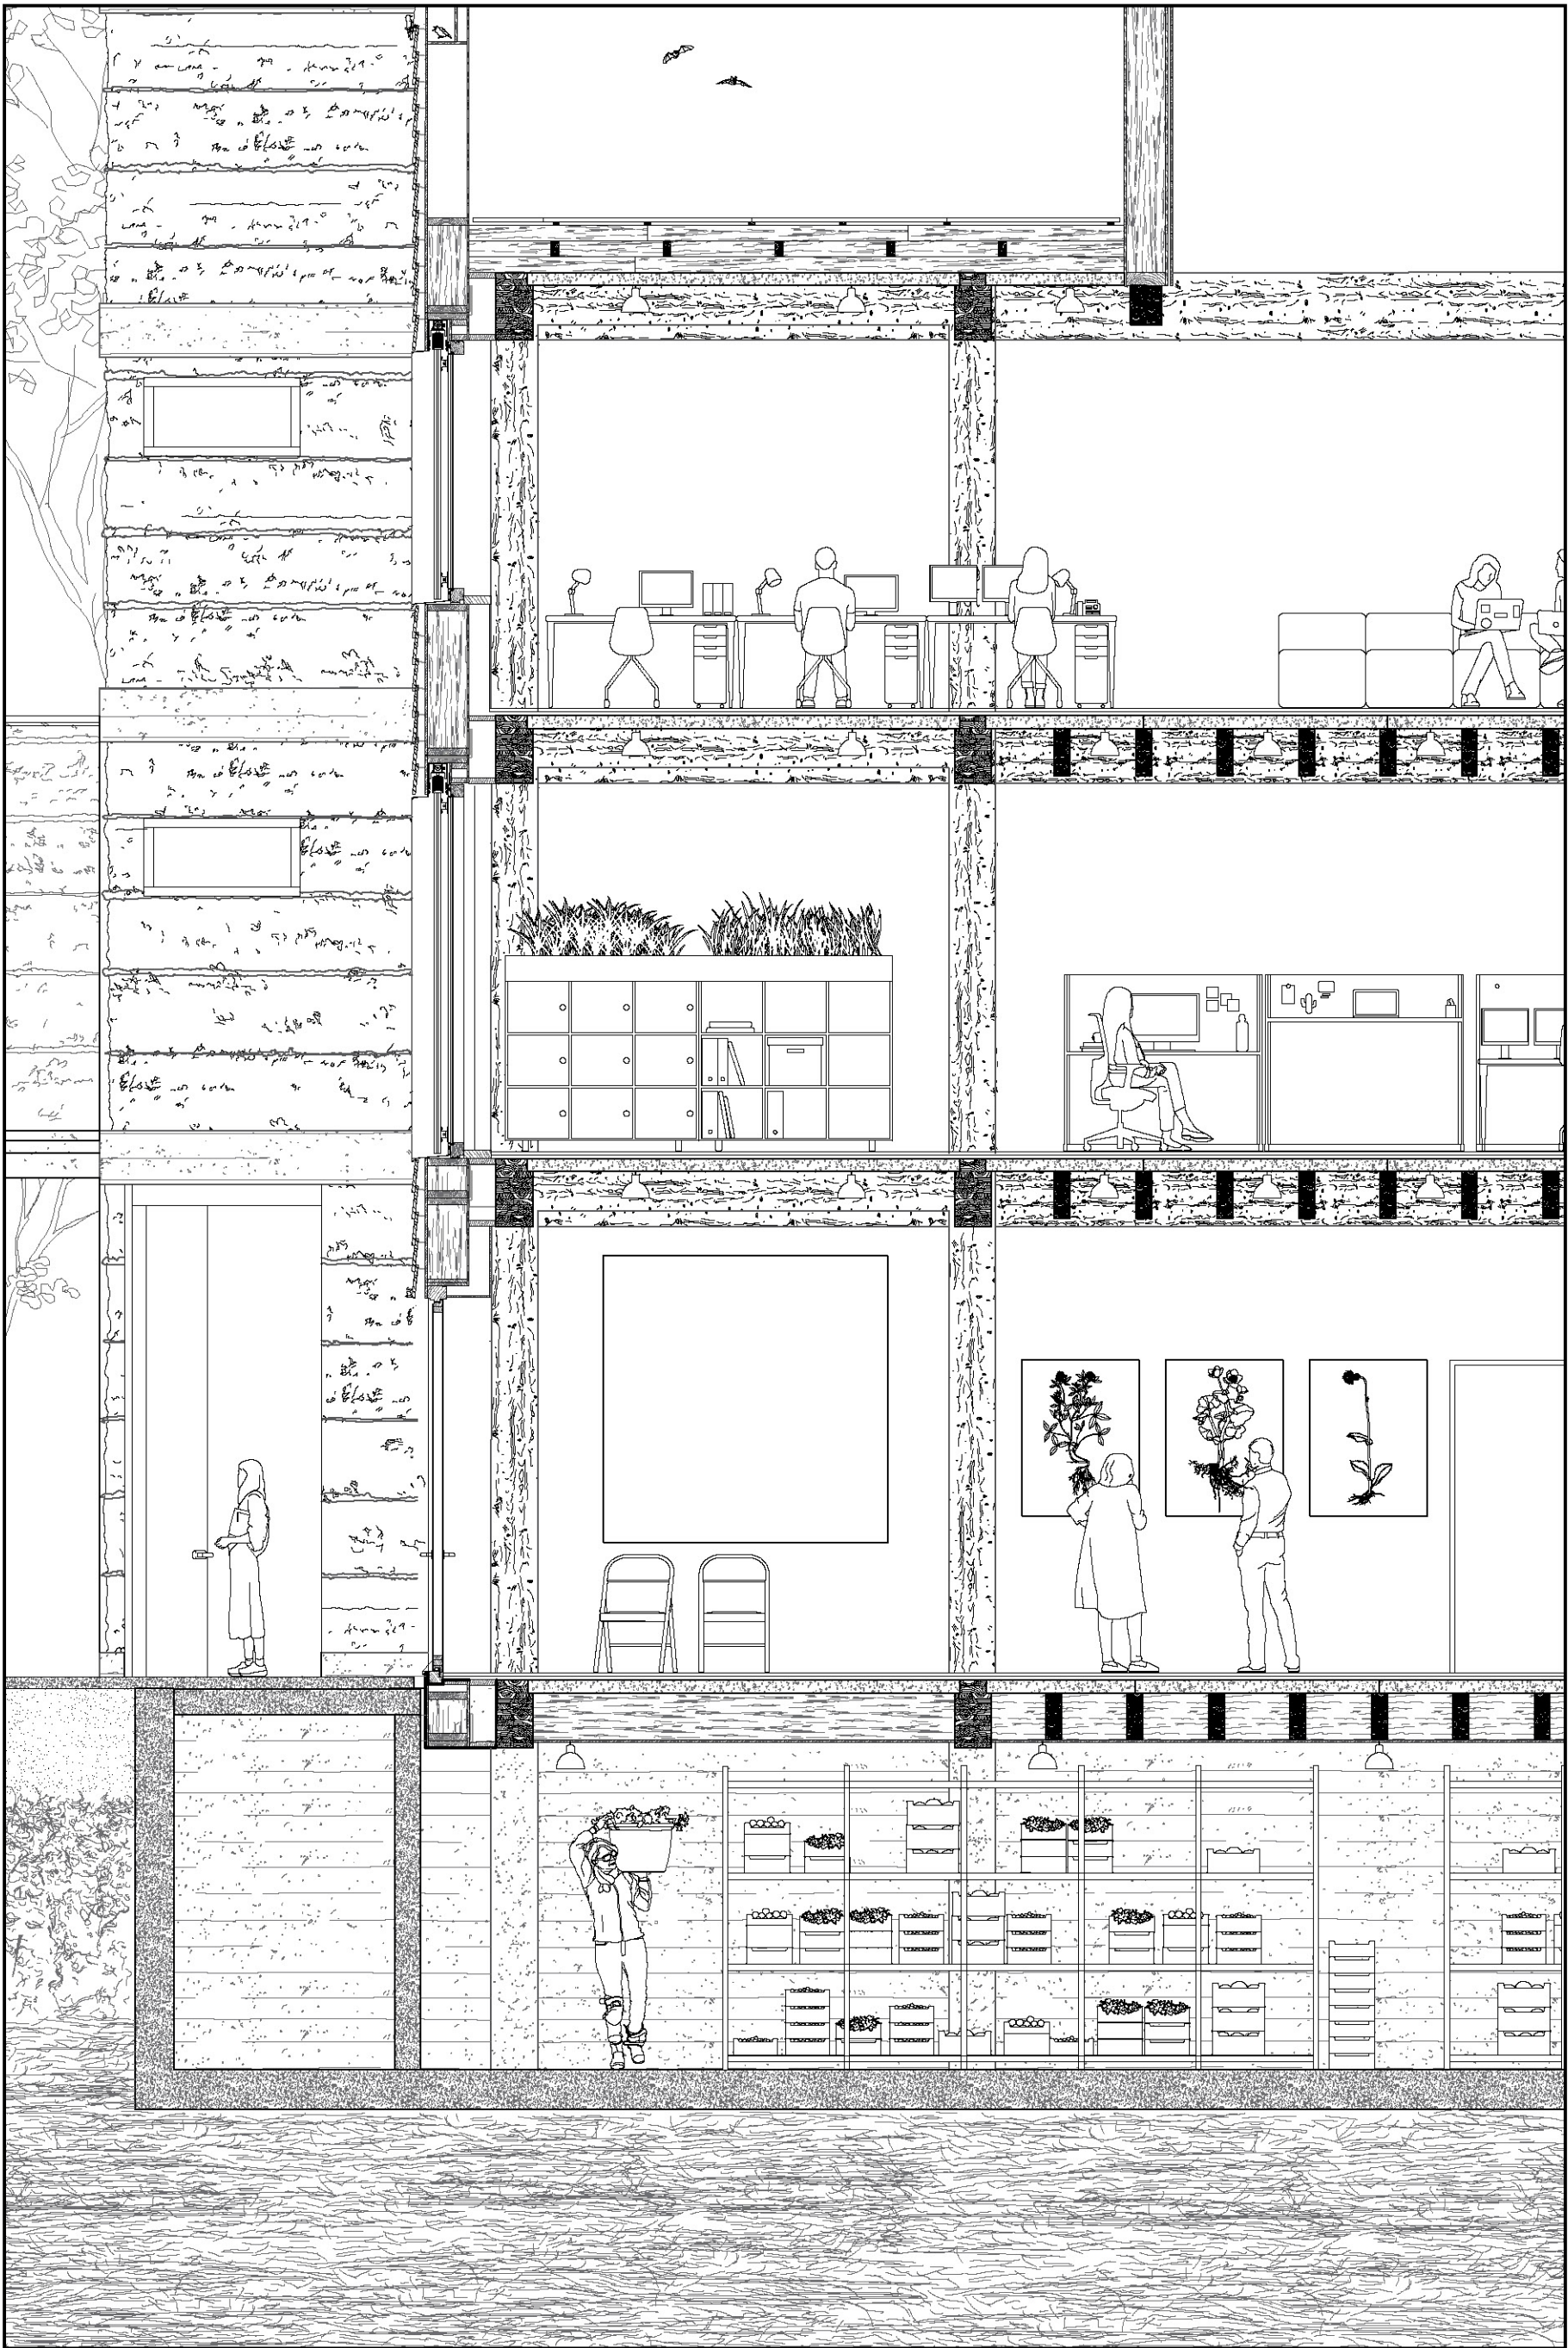


Section, Villa
1:50

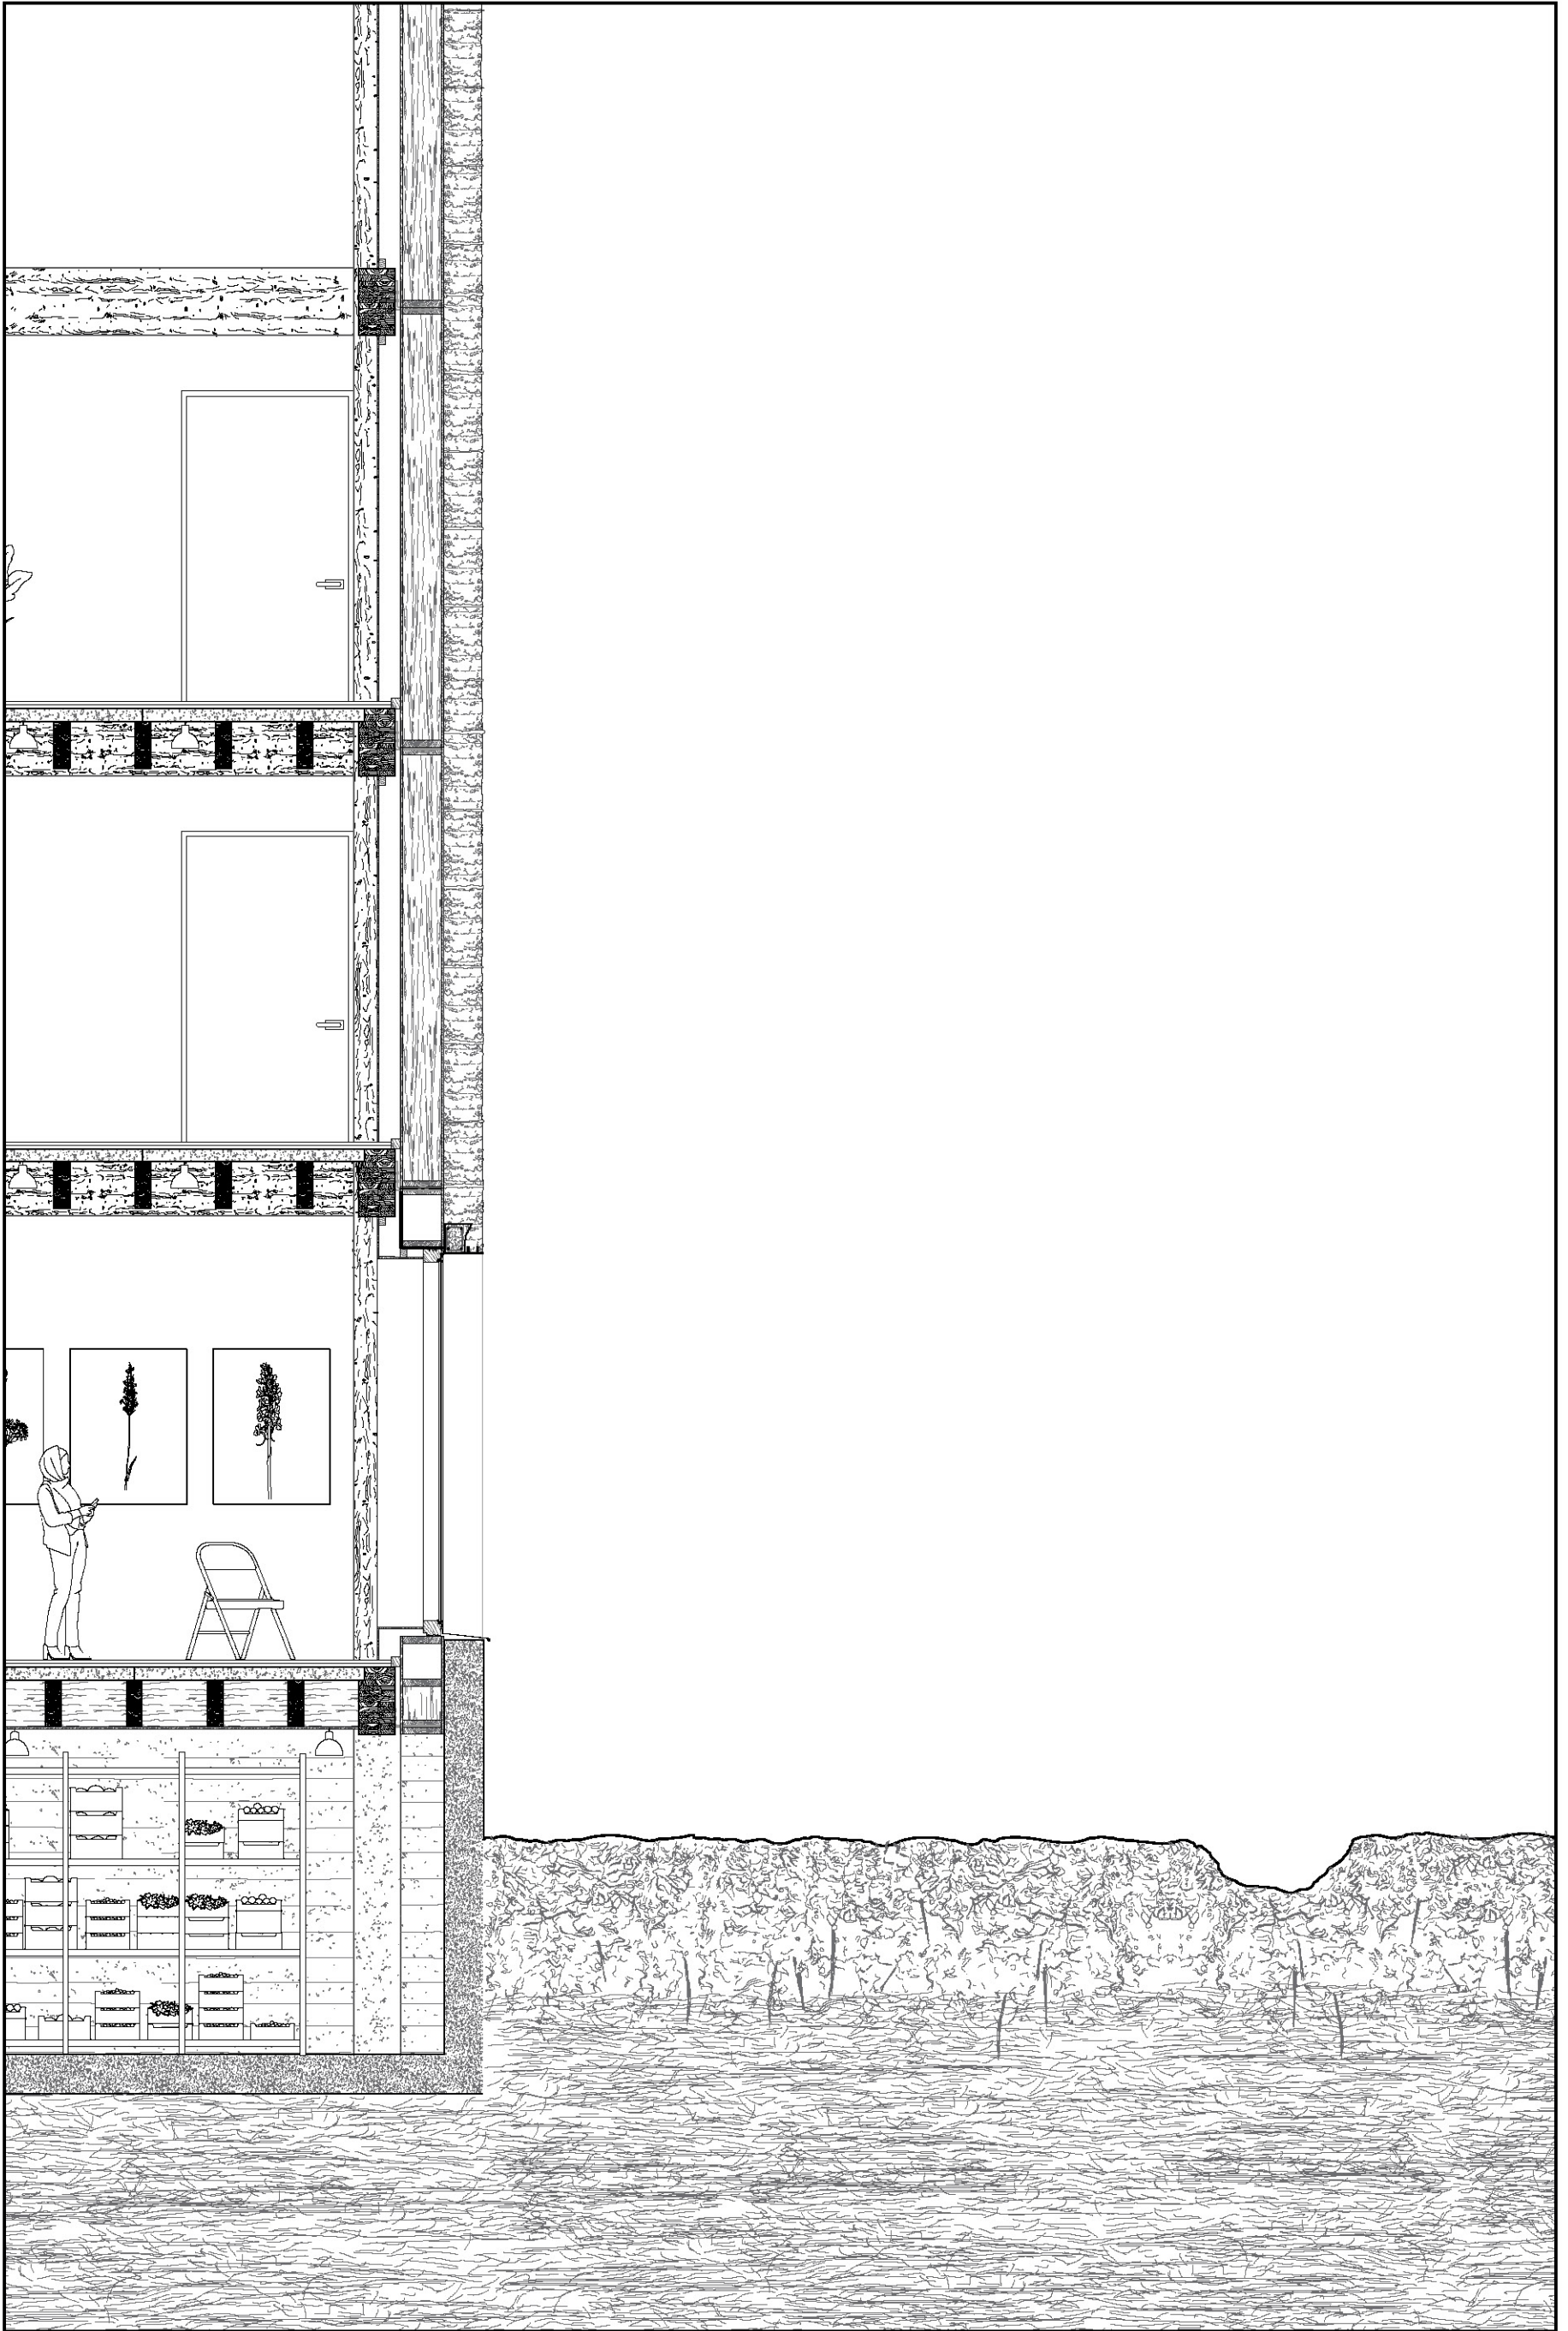


Section, Picture Window
1:50

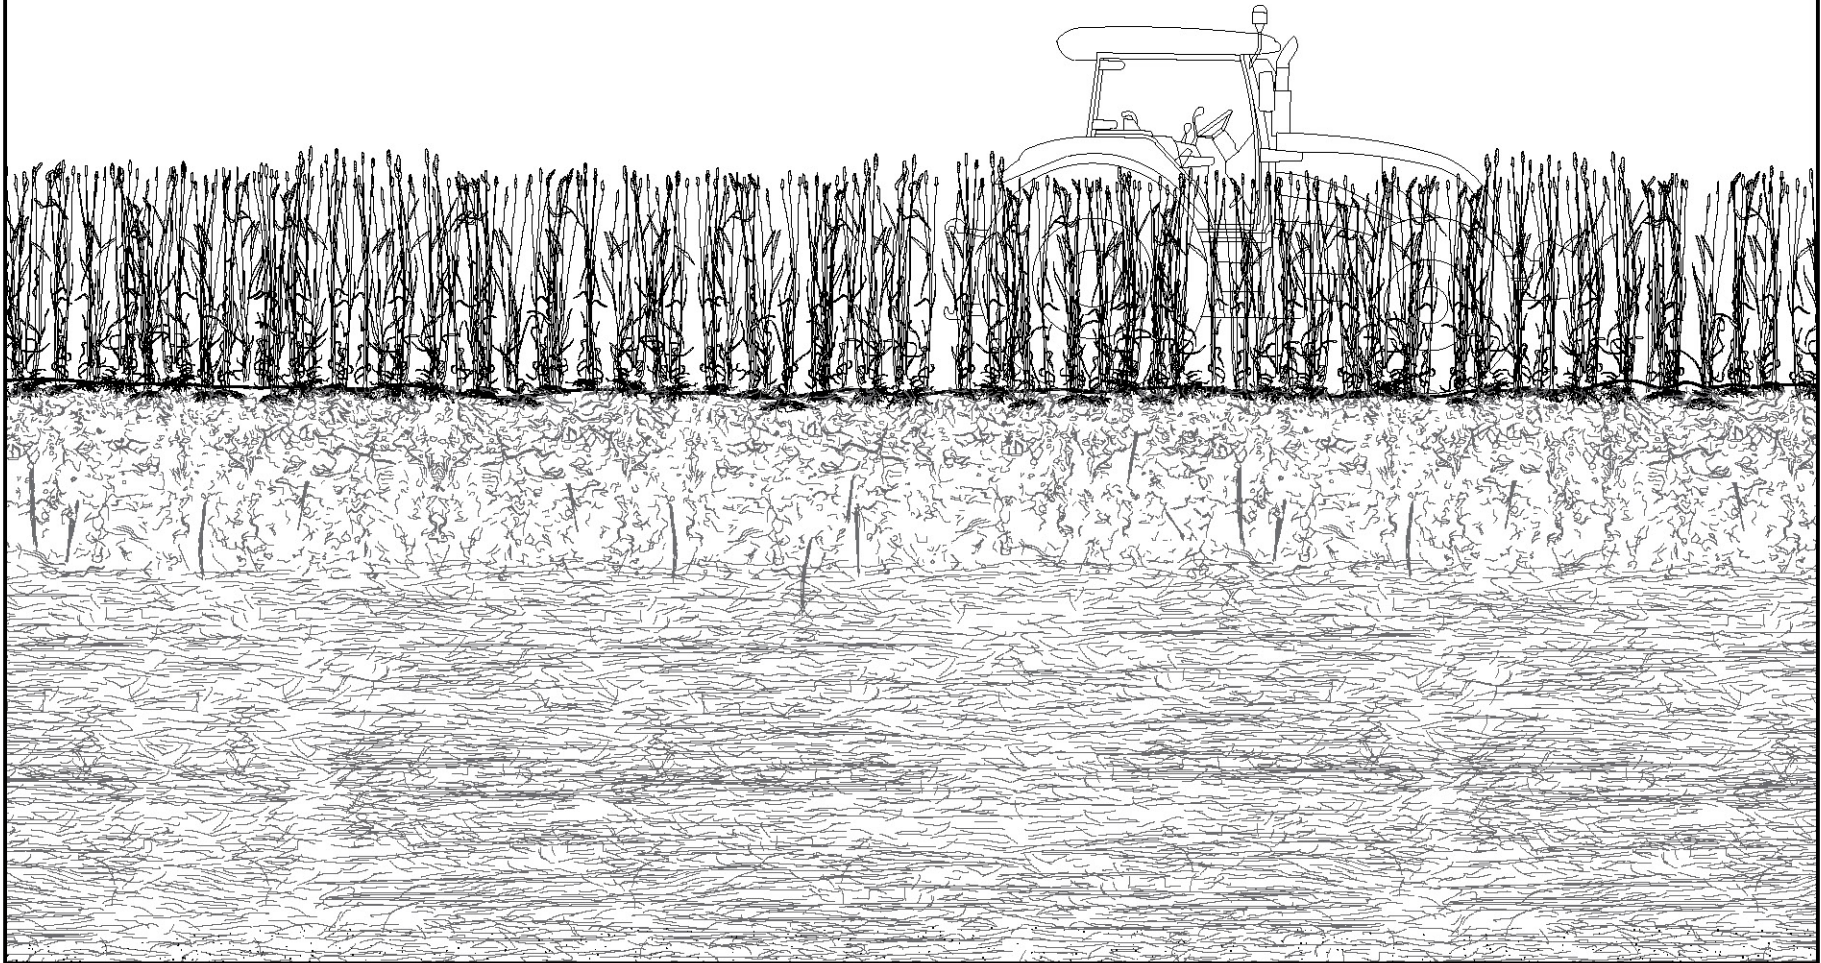


Section, Cereal Field
1:50

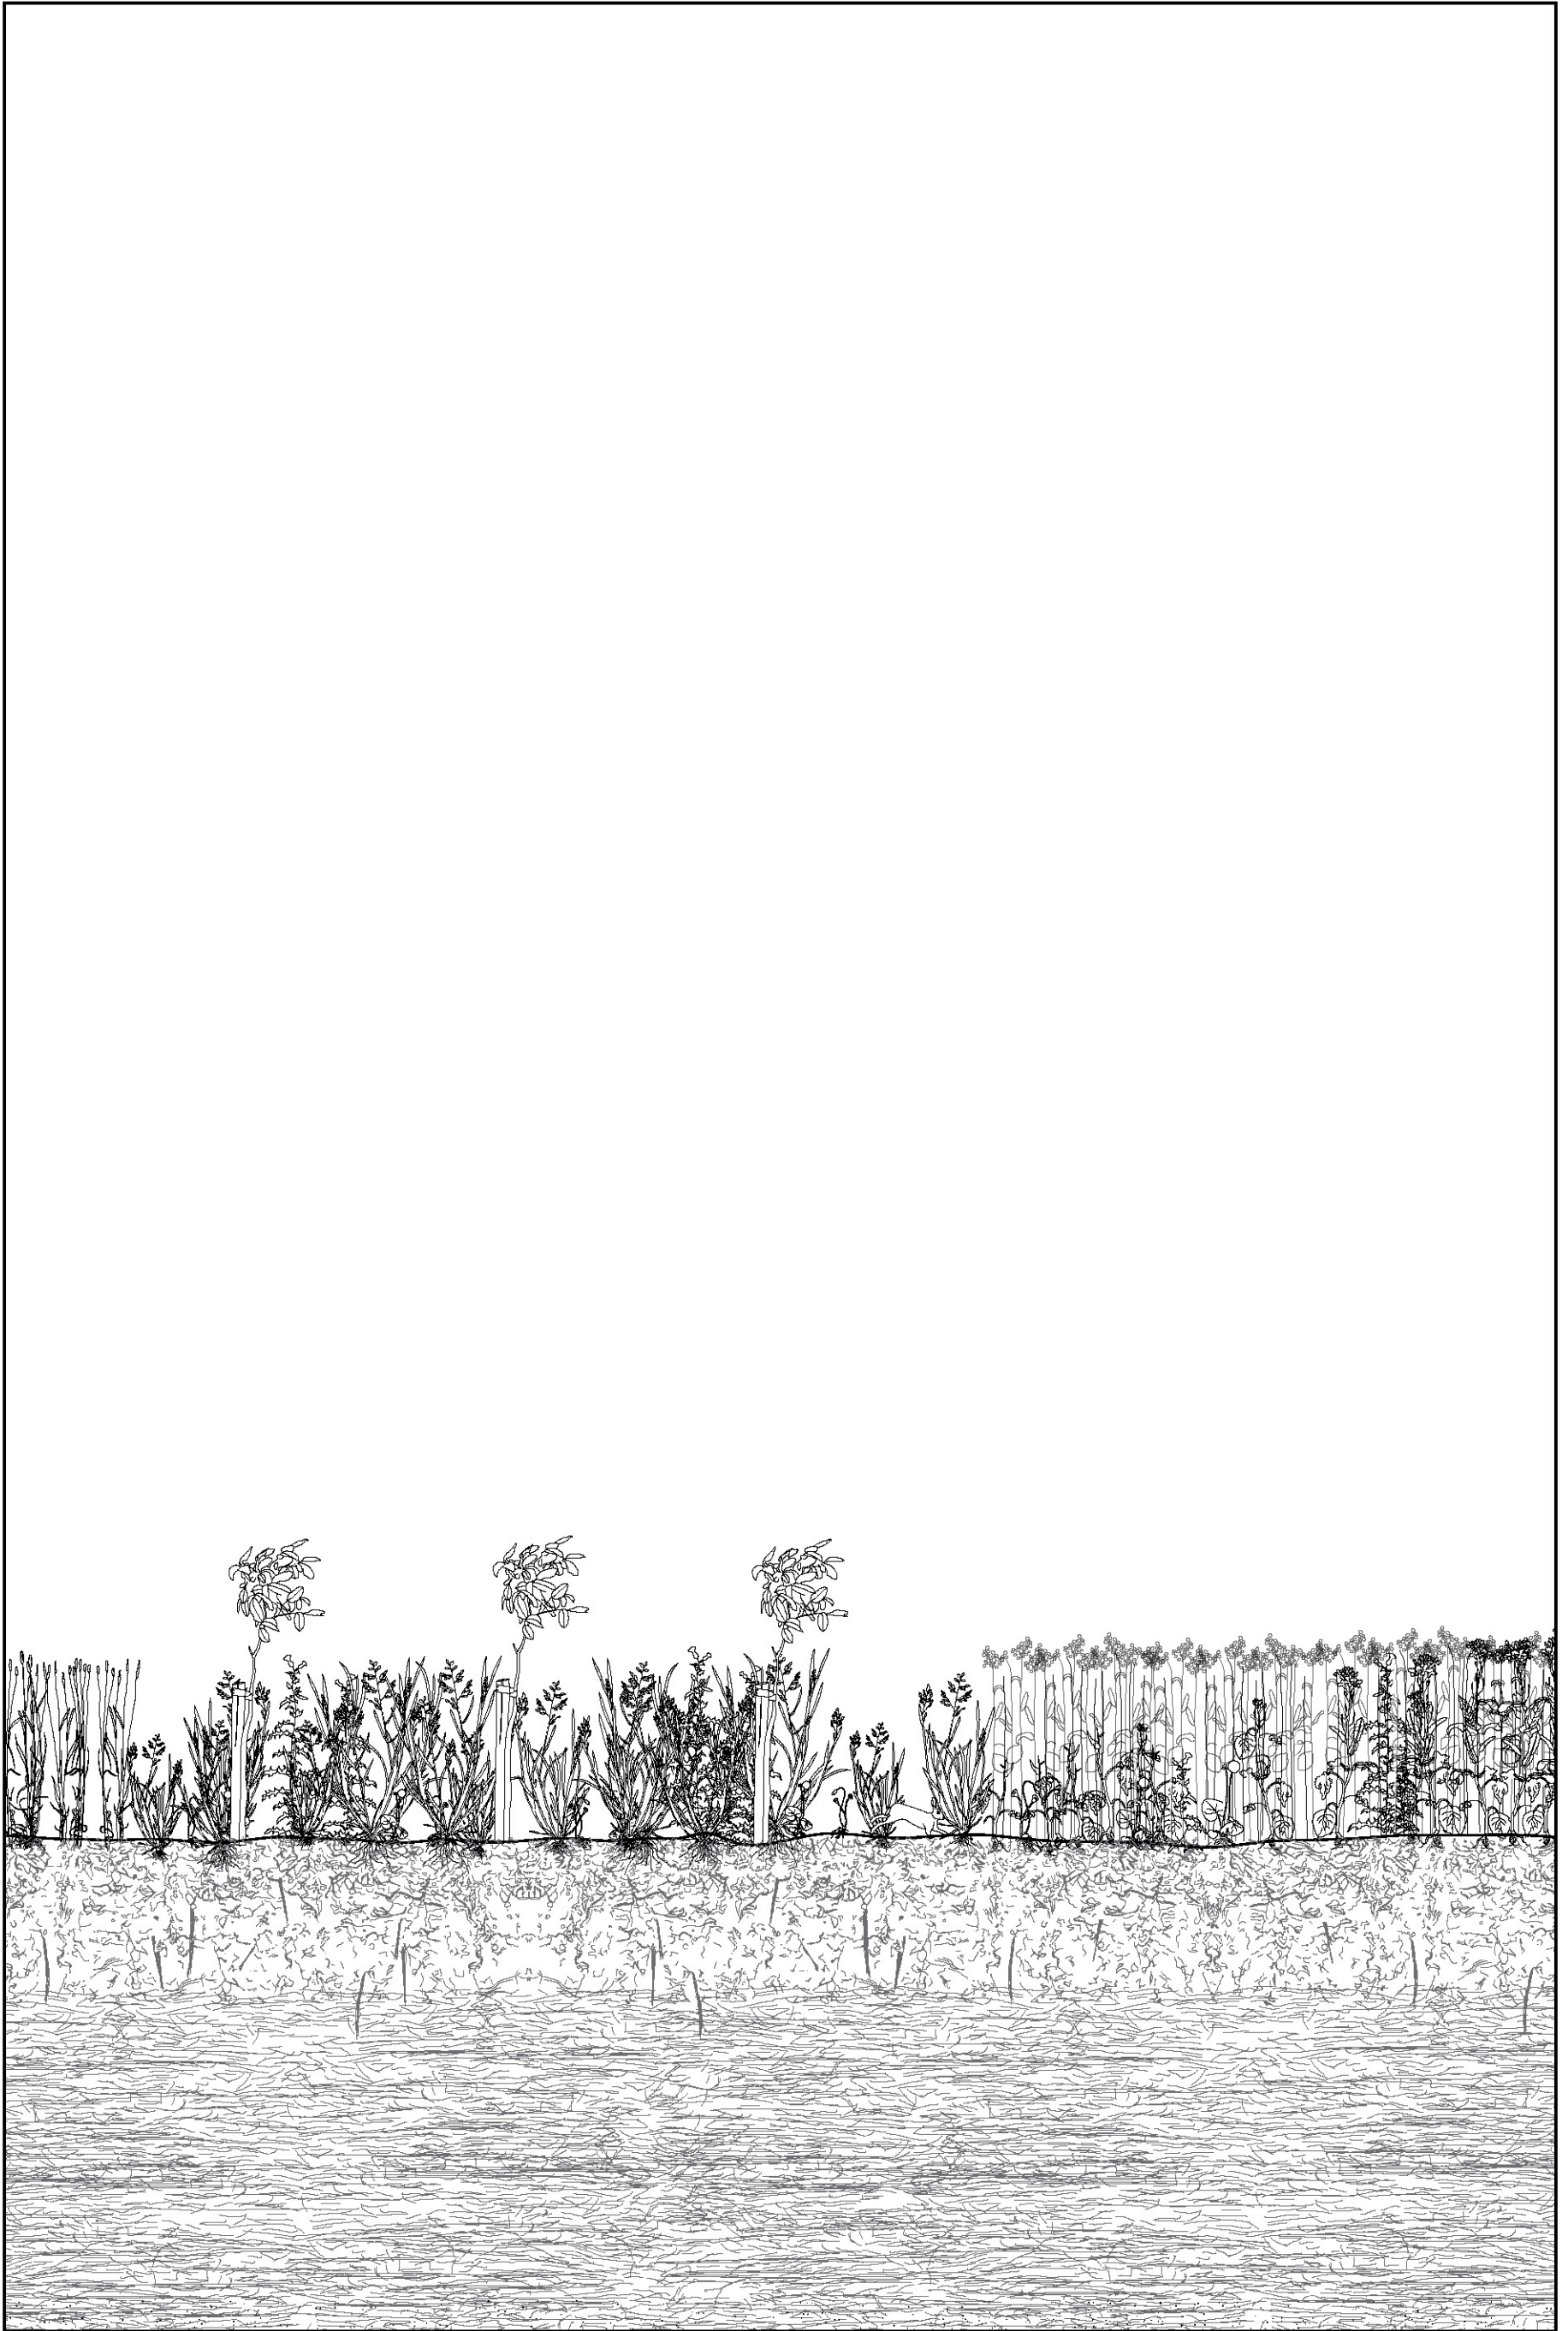

Section, Agroforestry
1:50

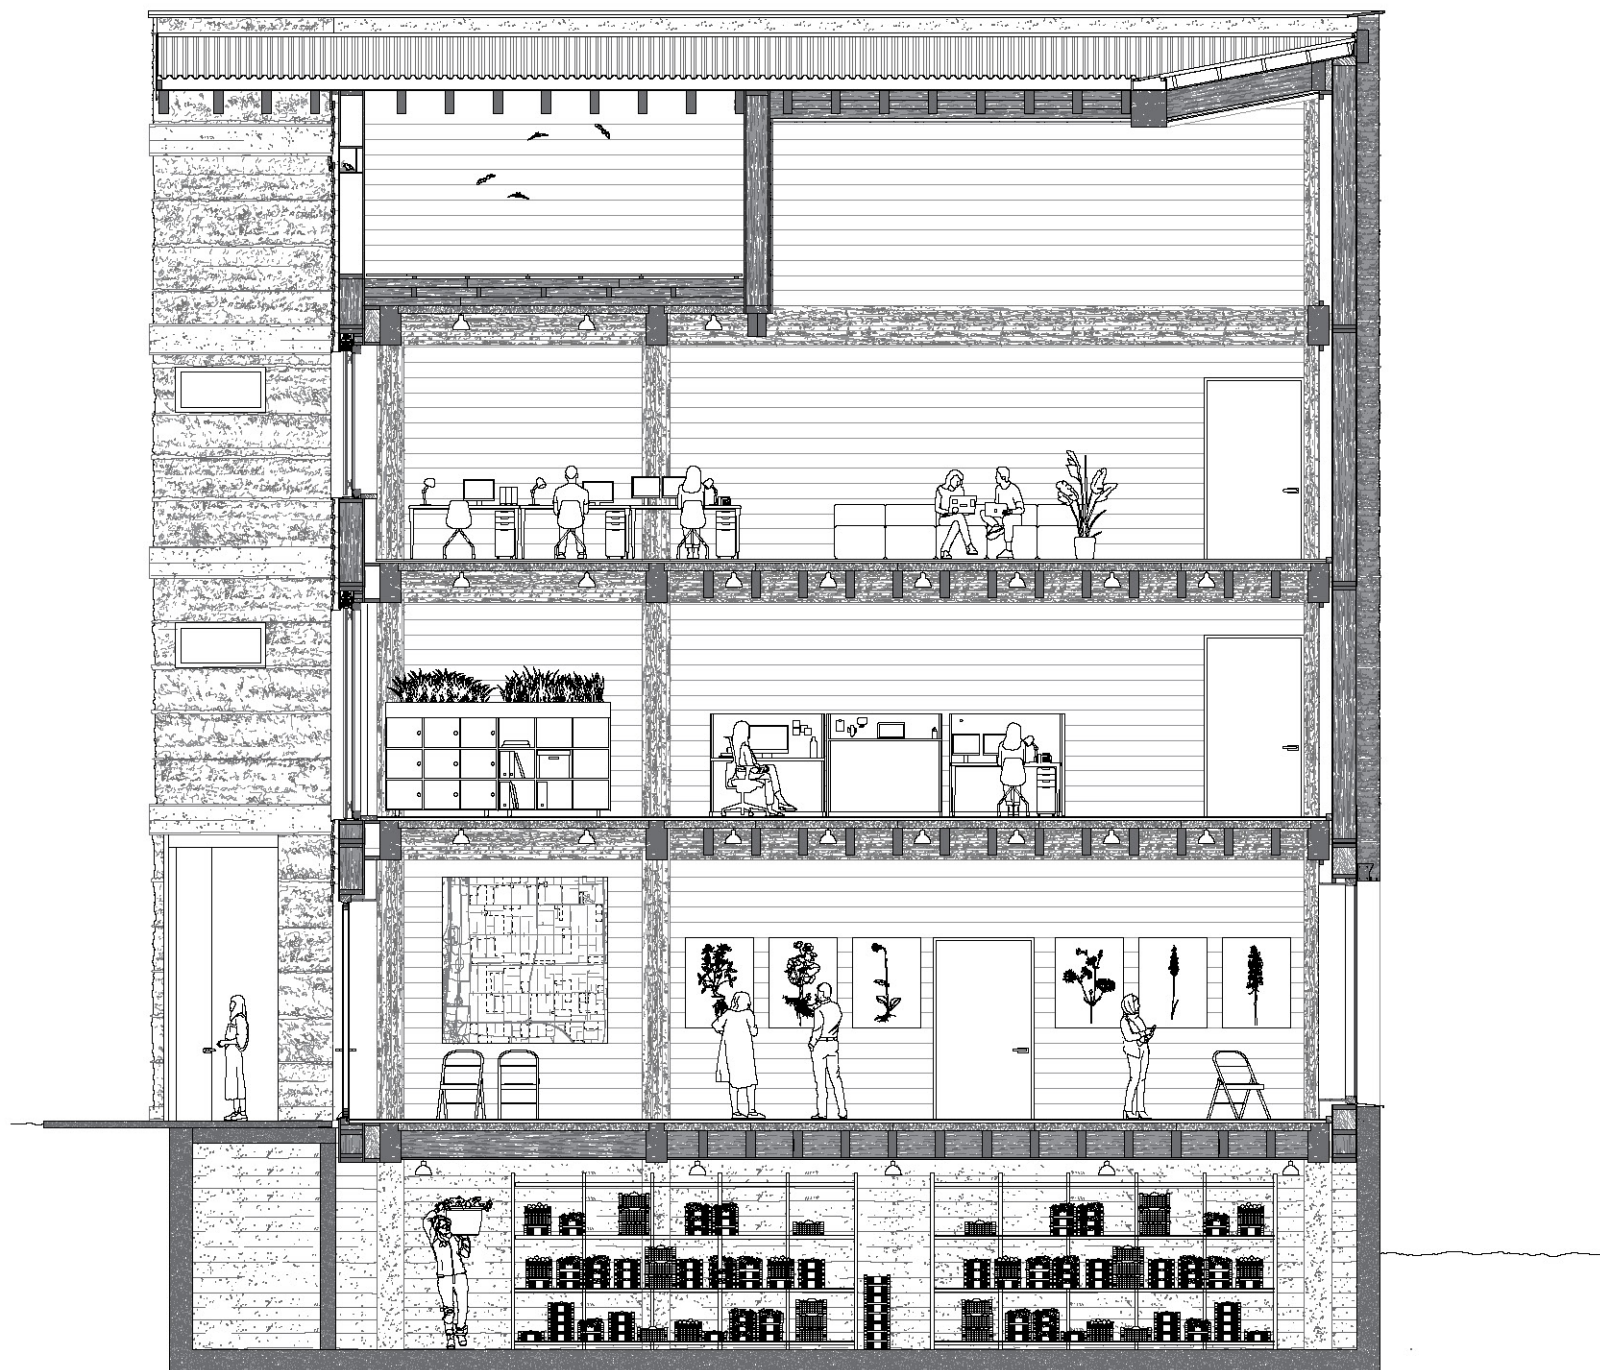

Section, Villa
1:100

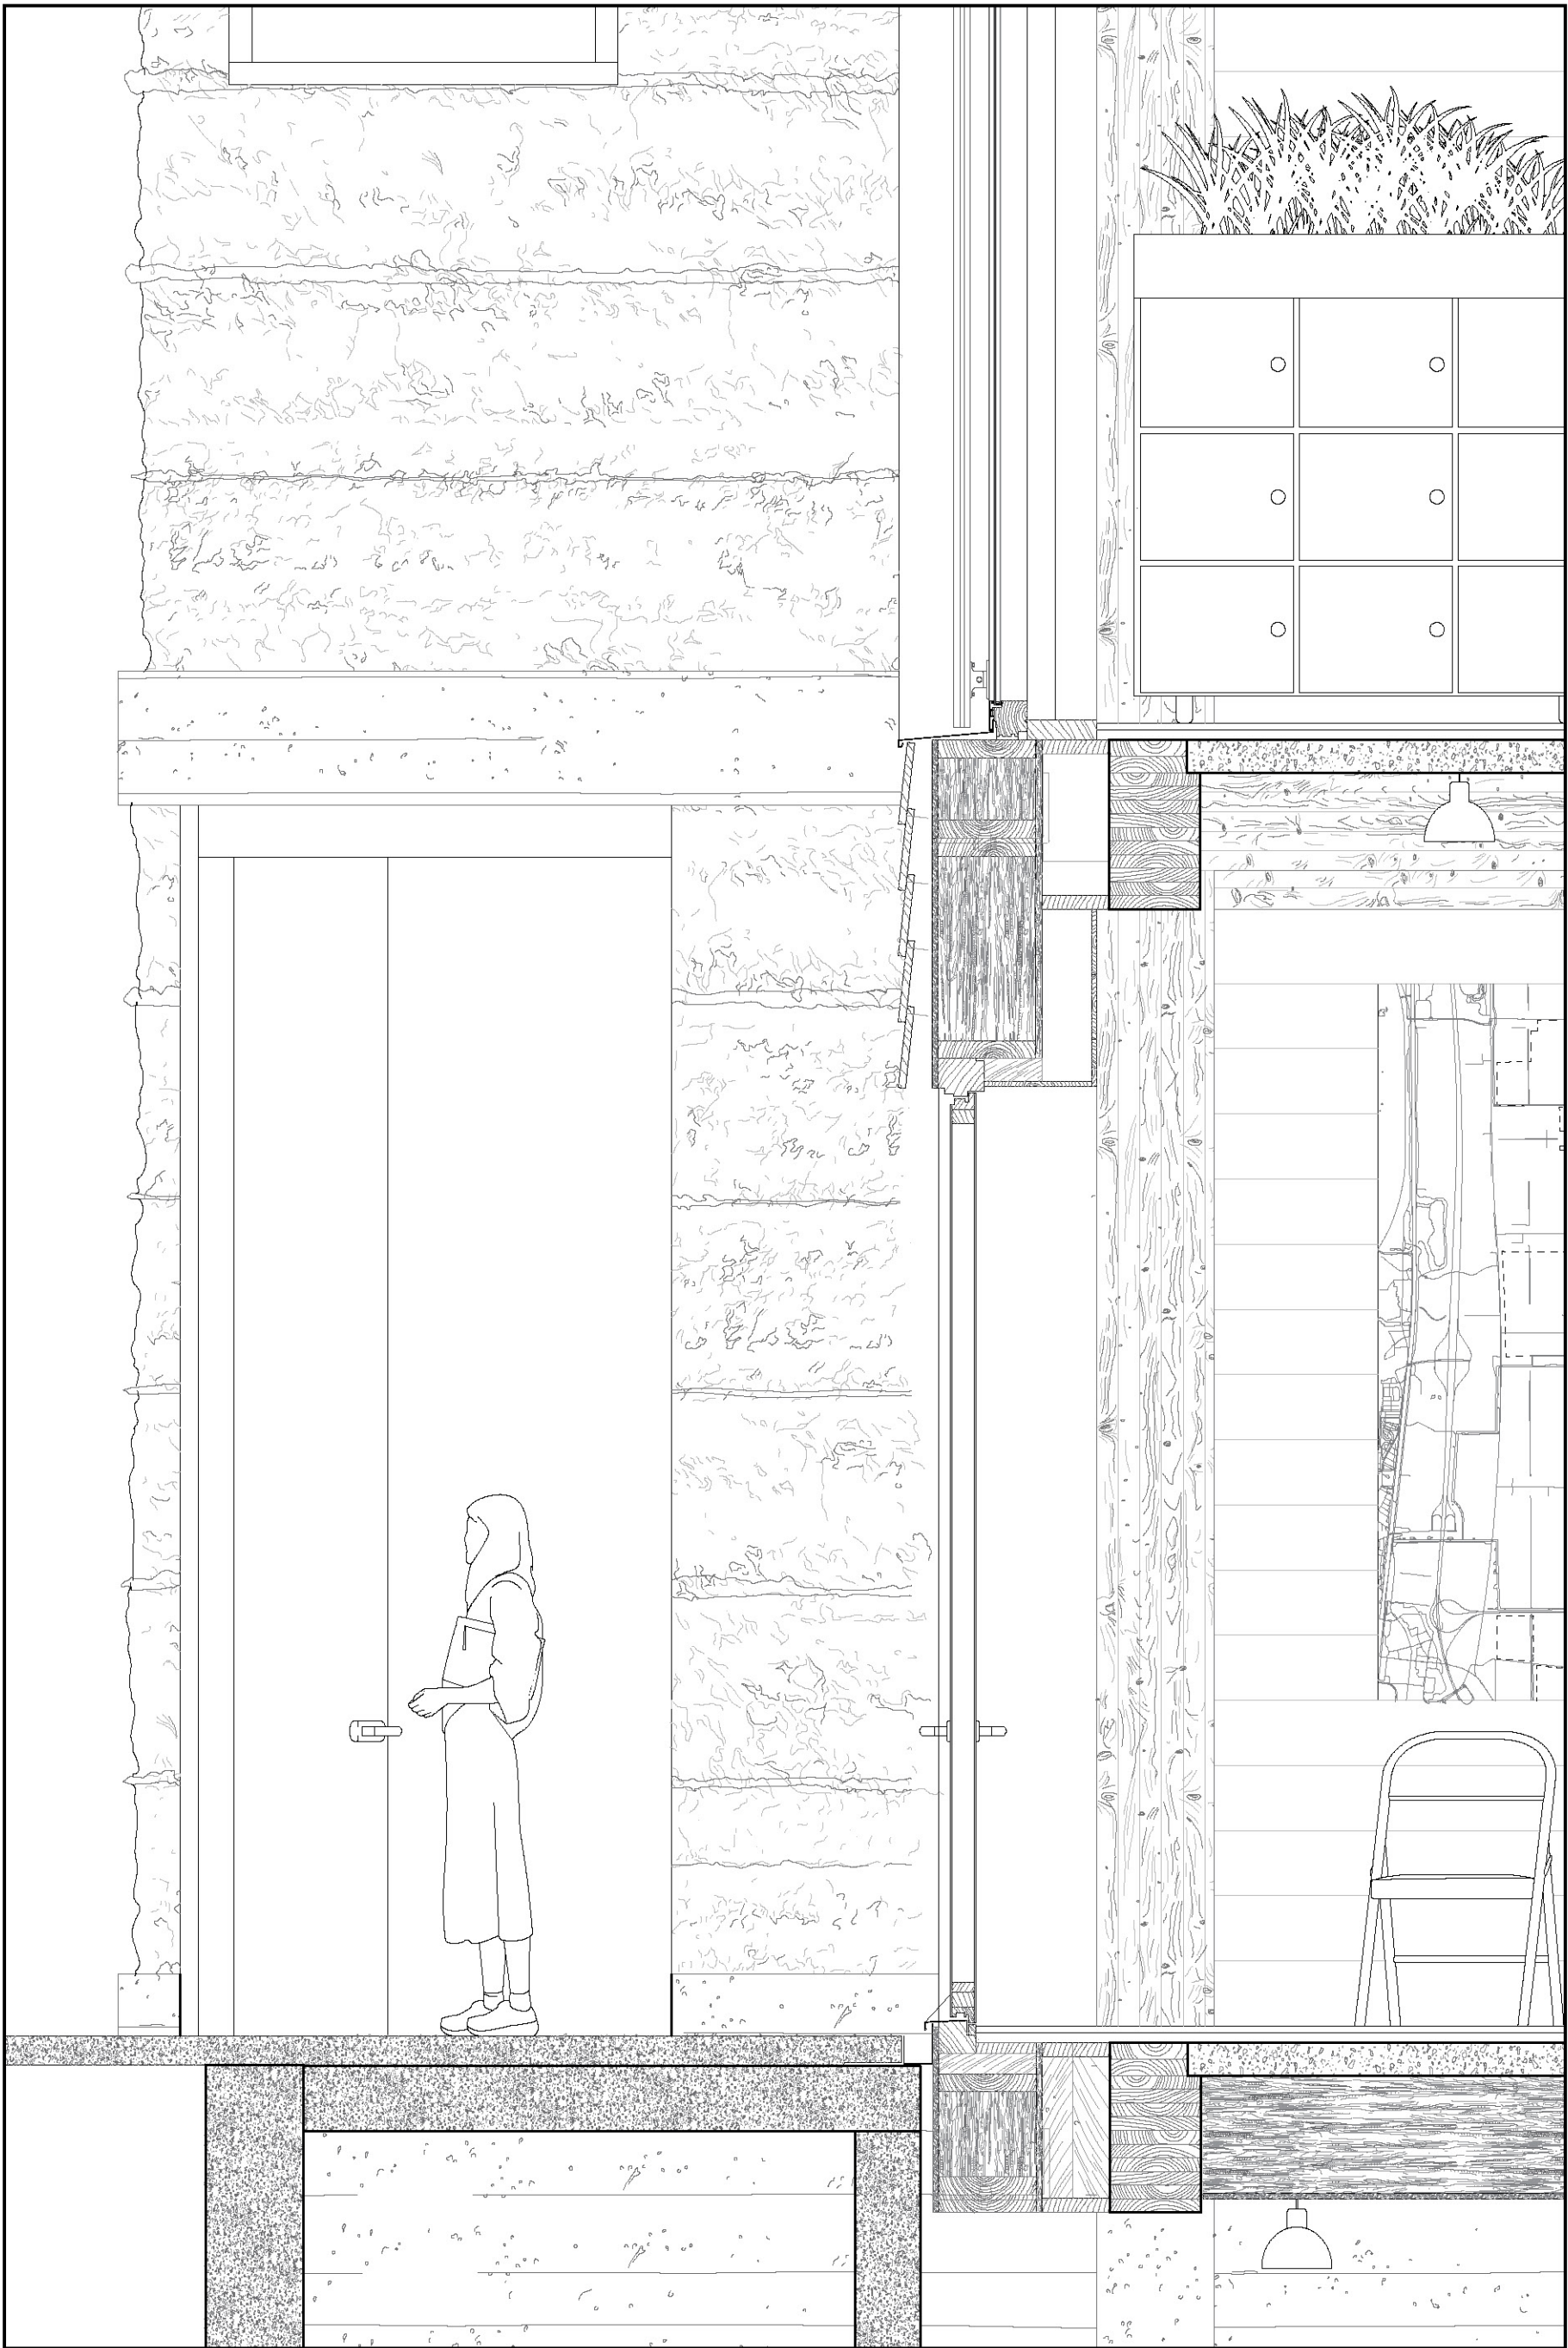


Technical Section, entrance


1:20




Technical Section, ground floor
1:20

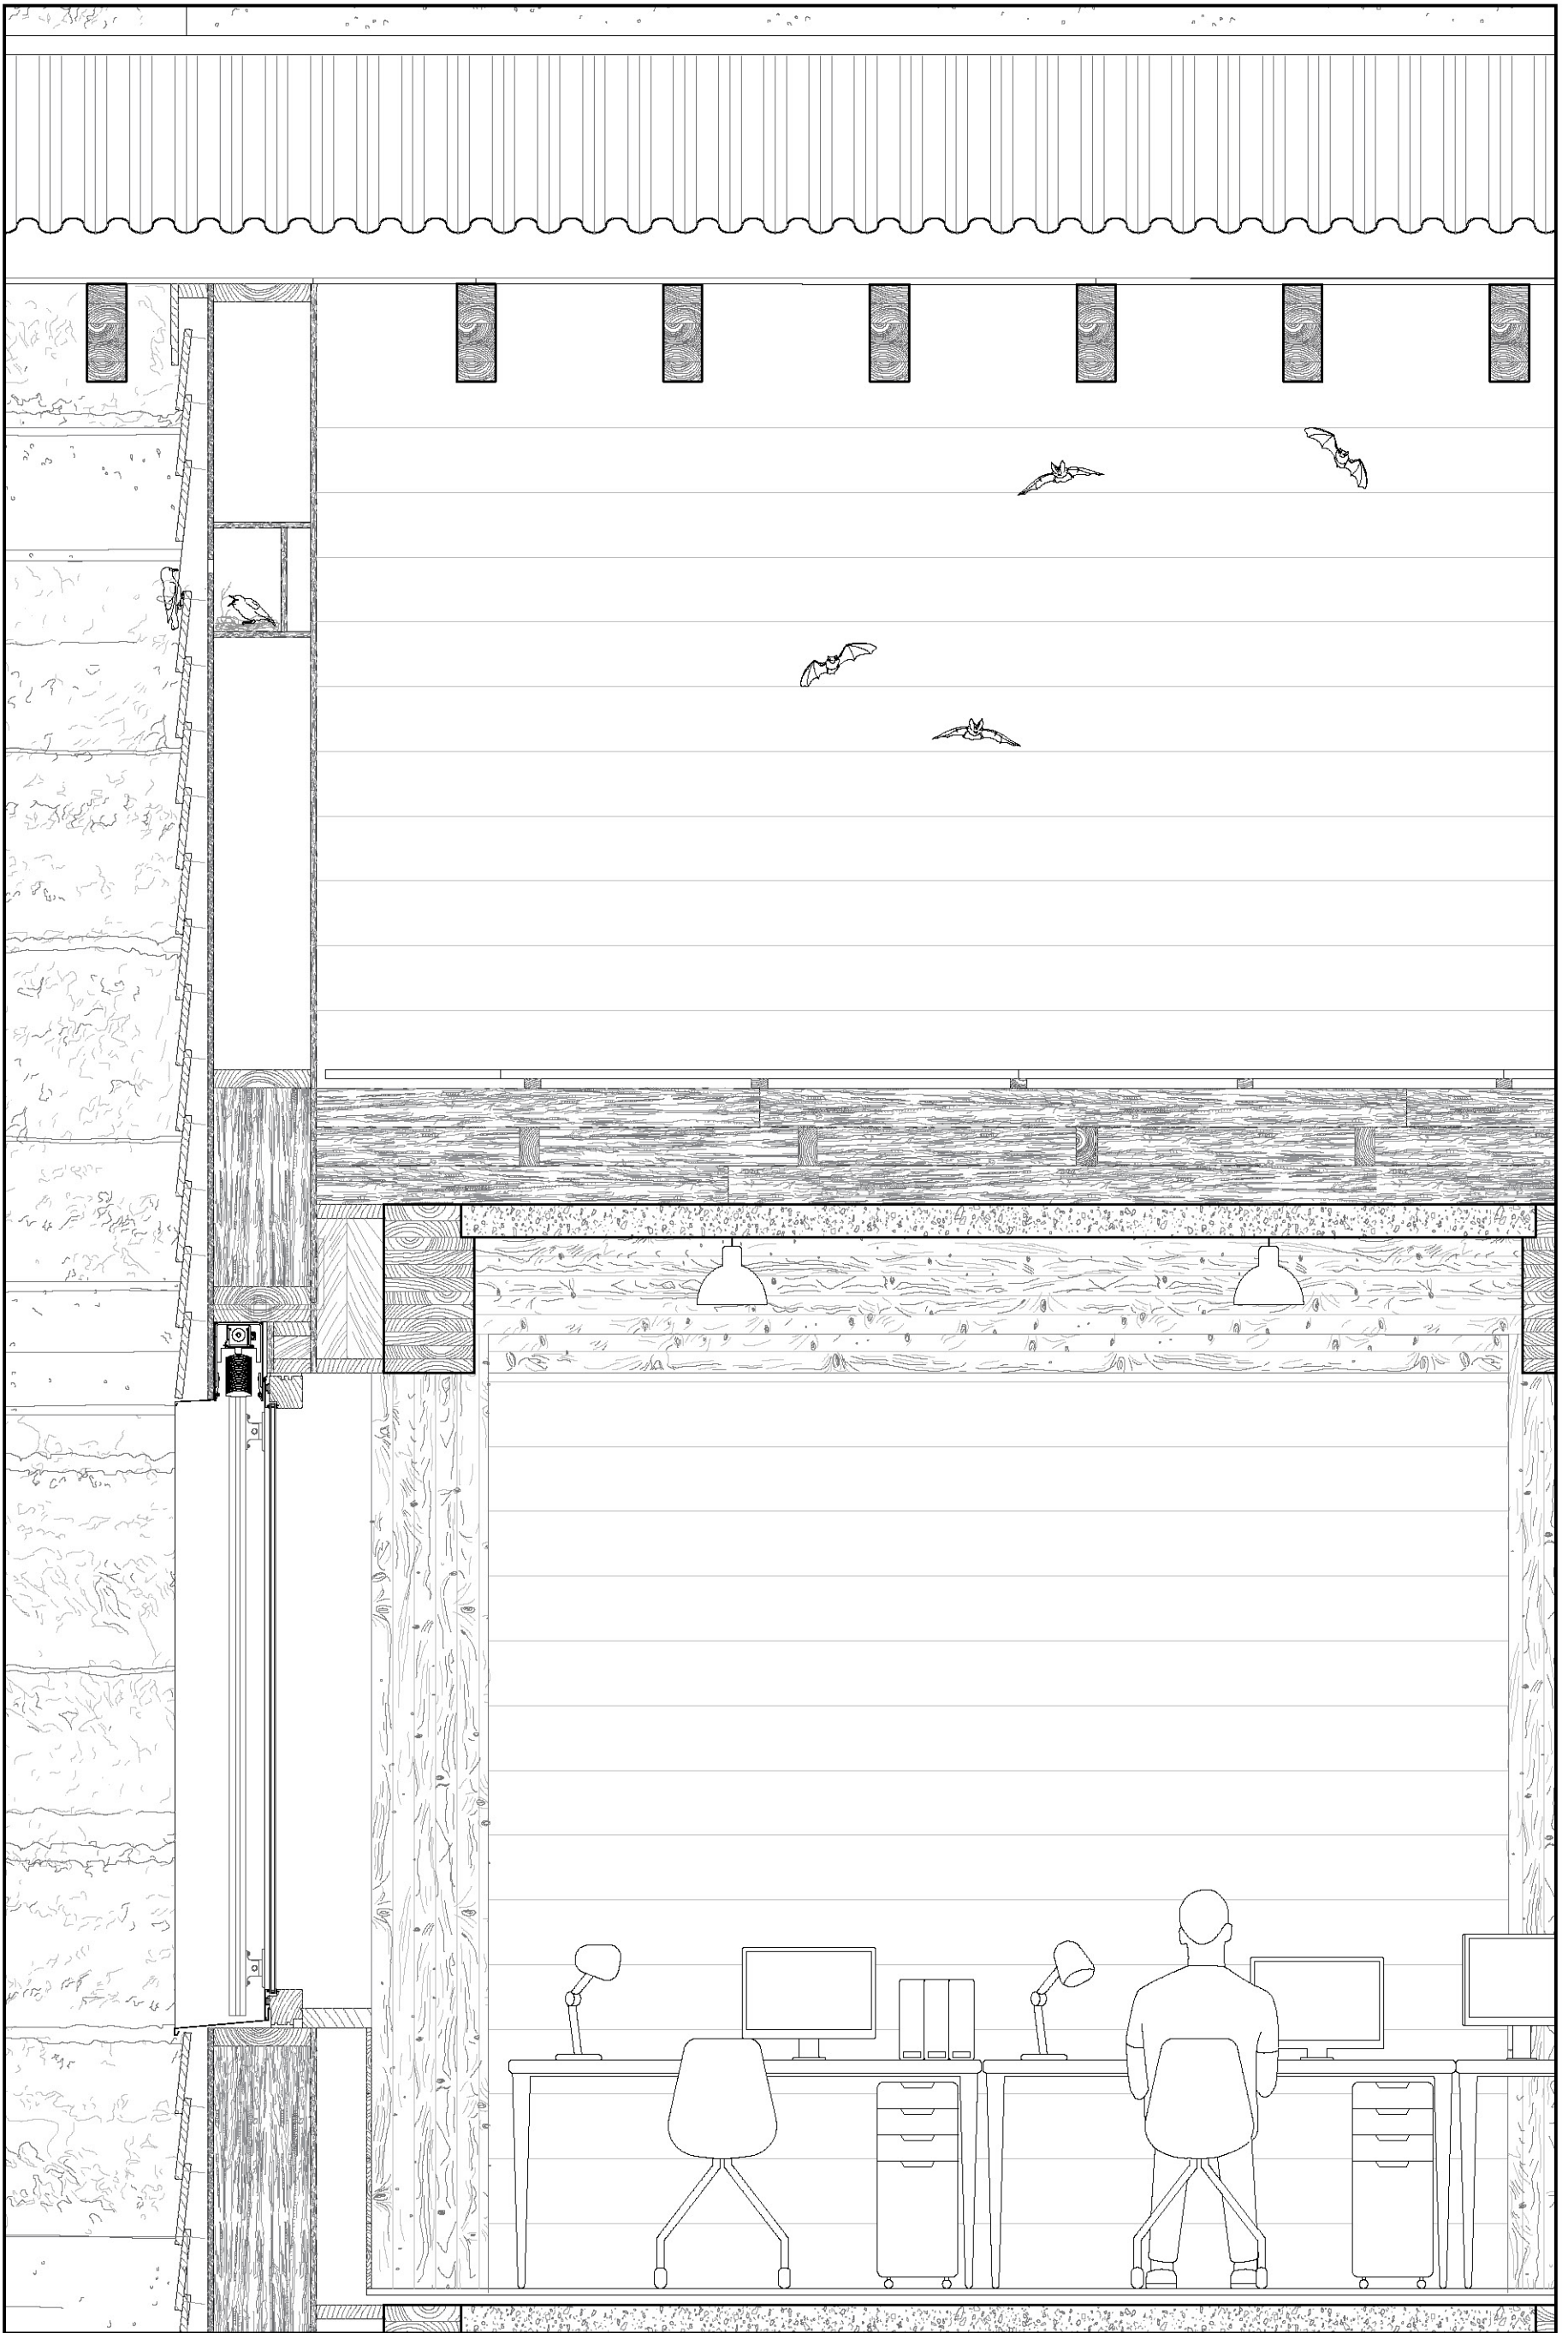

Technical section, cold roof space
1:20

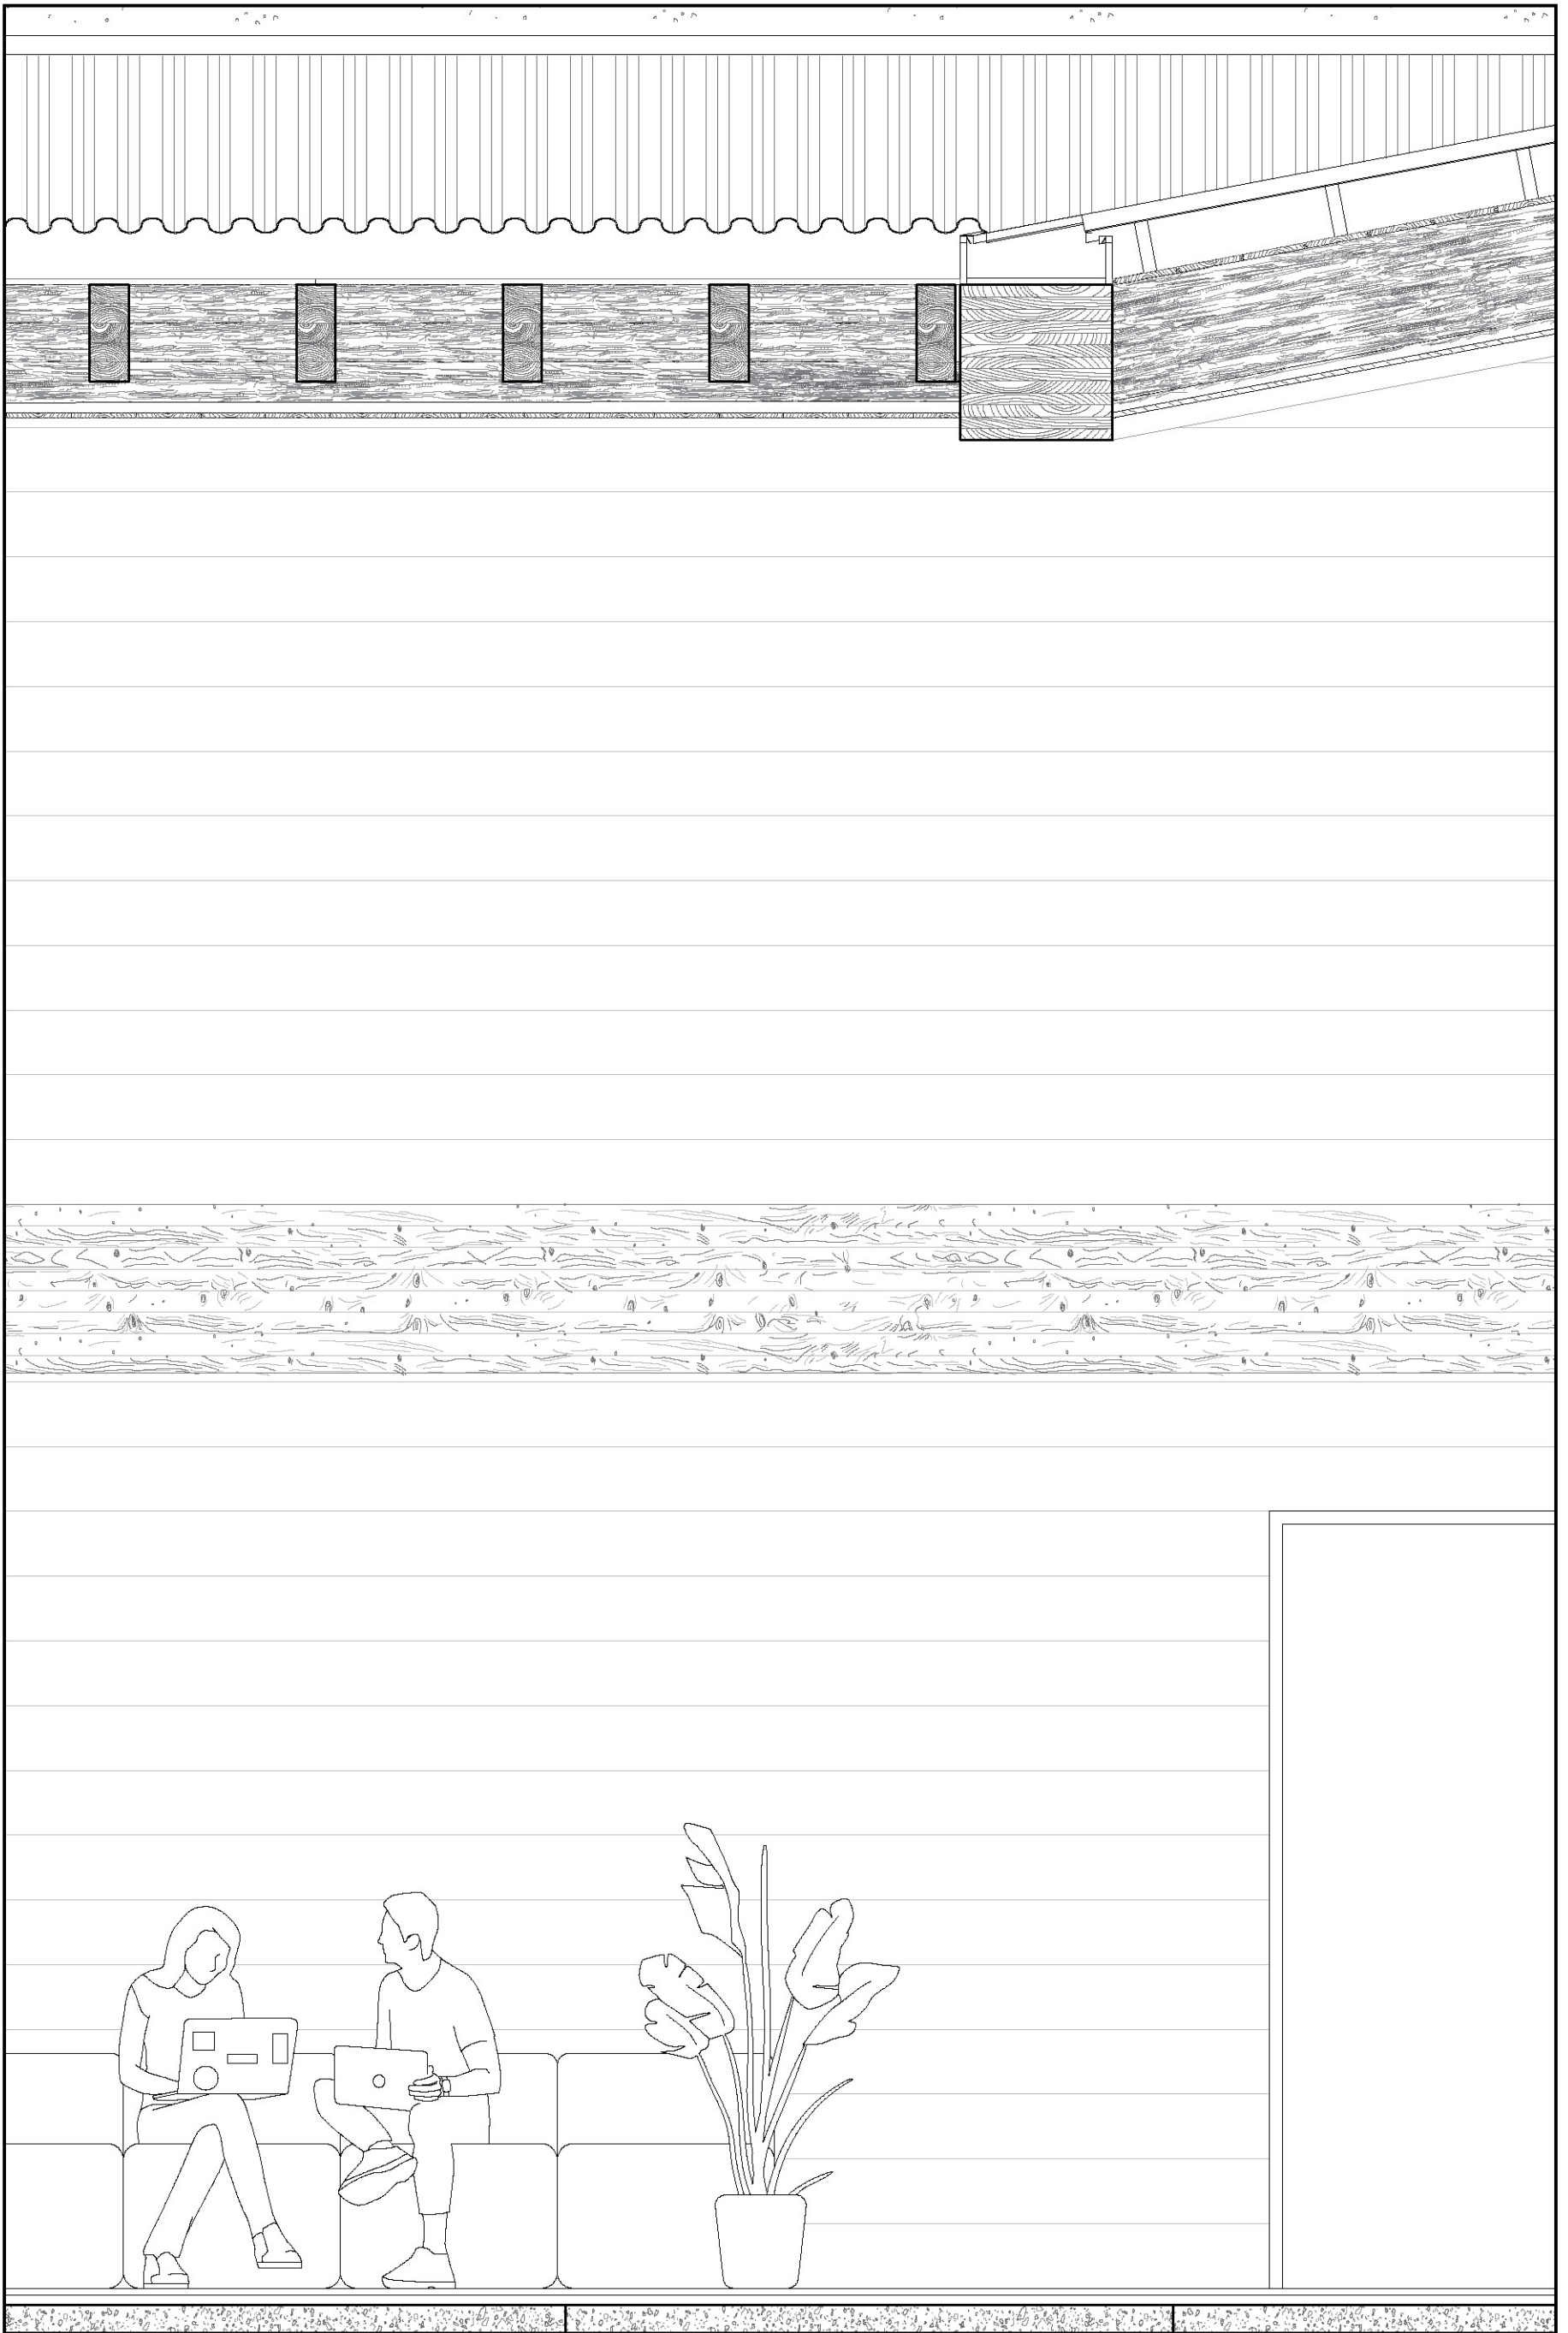


Technical section, double height room

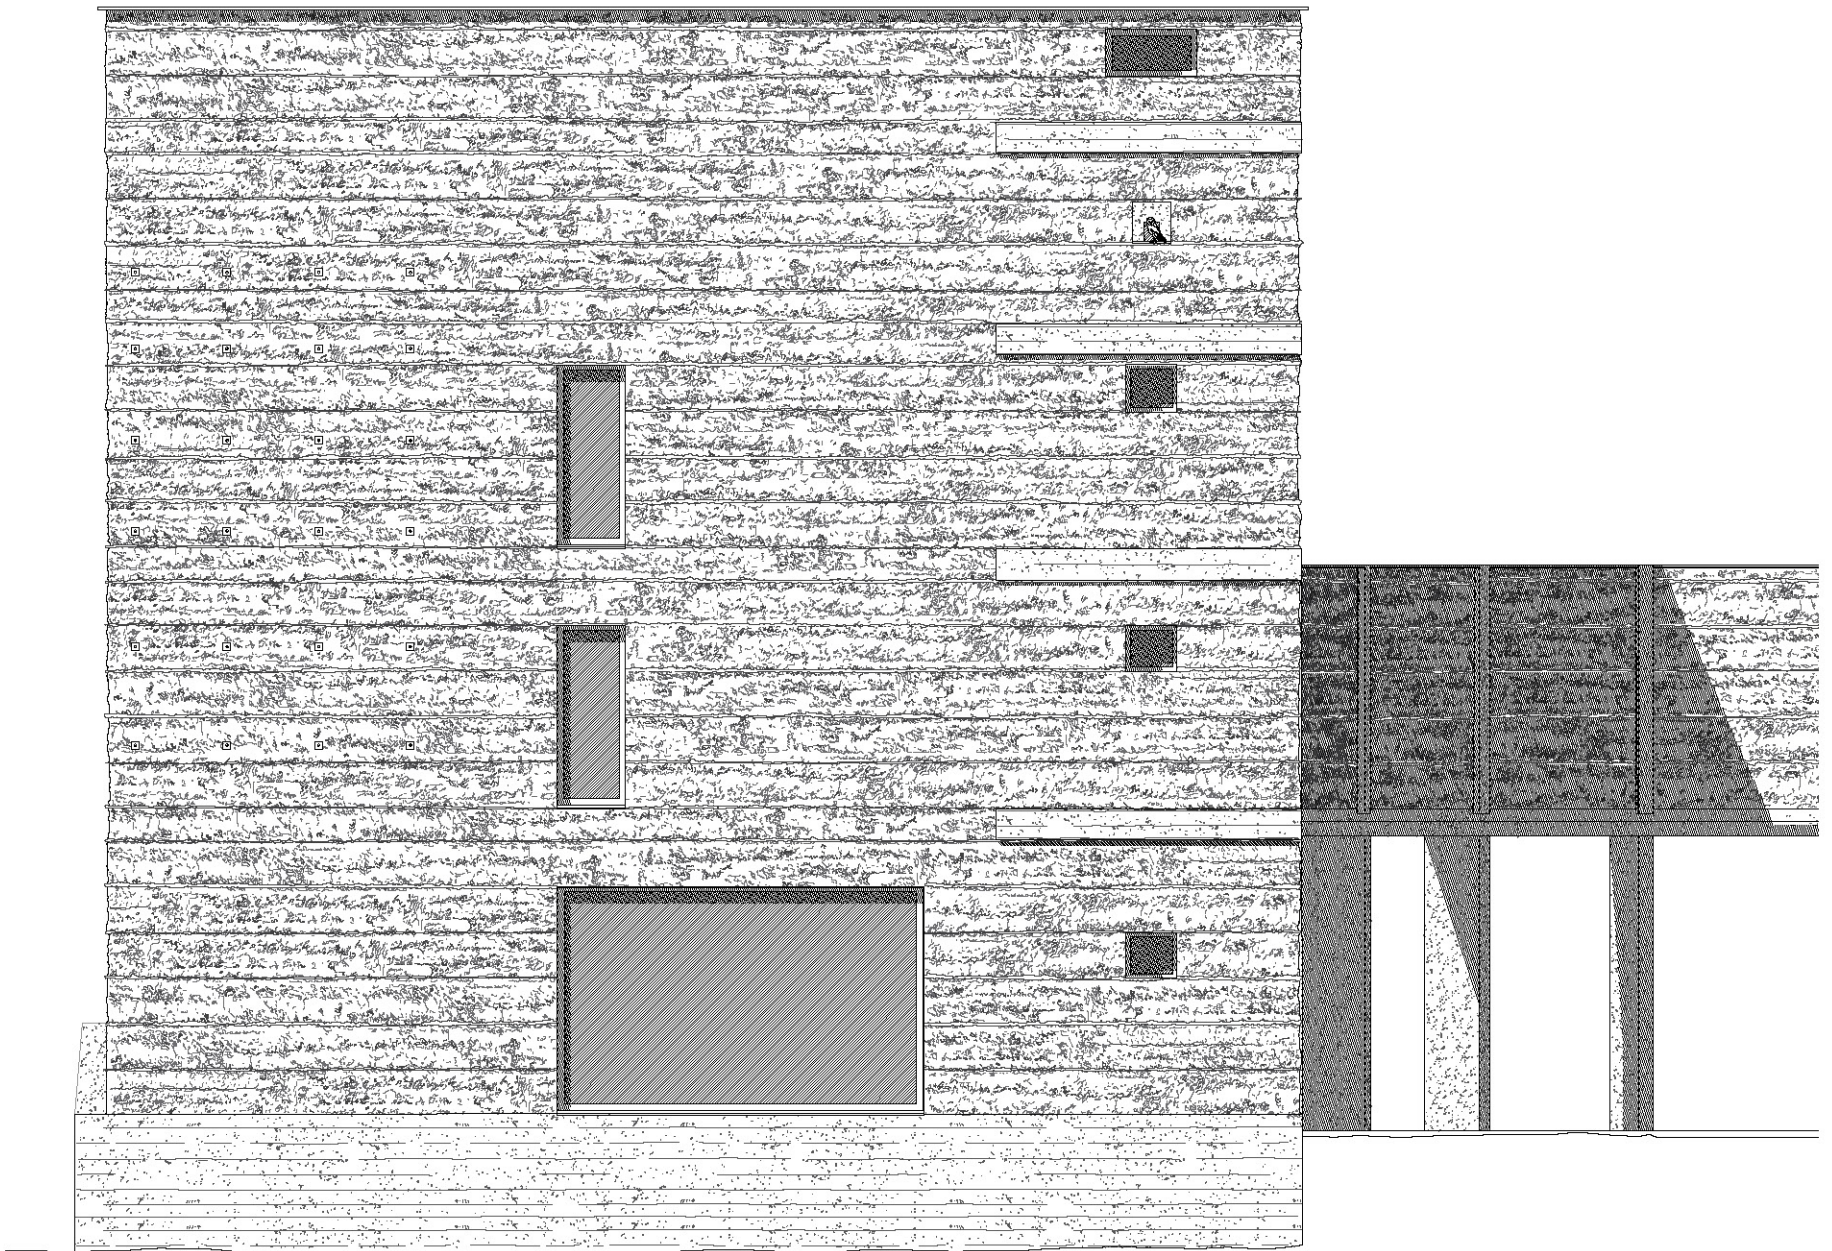


North Facade, daybreak
1:100




East Facade, morning
1:100

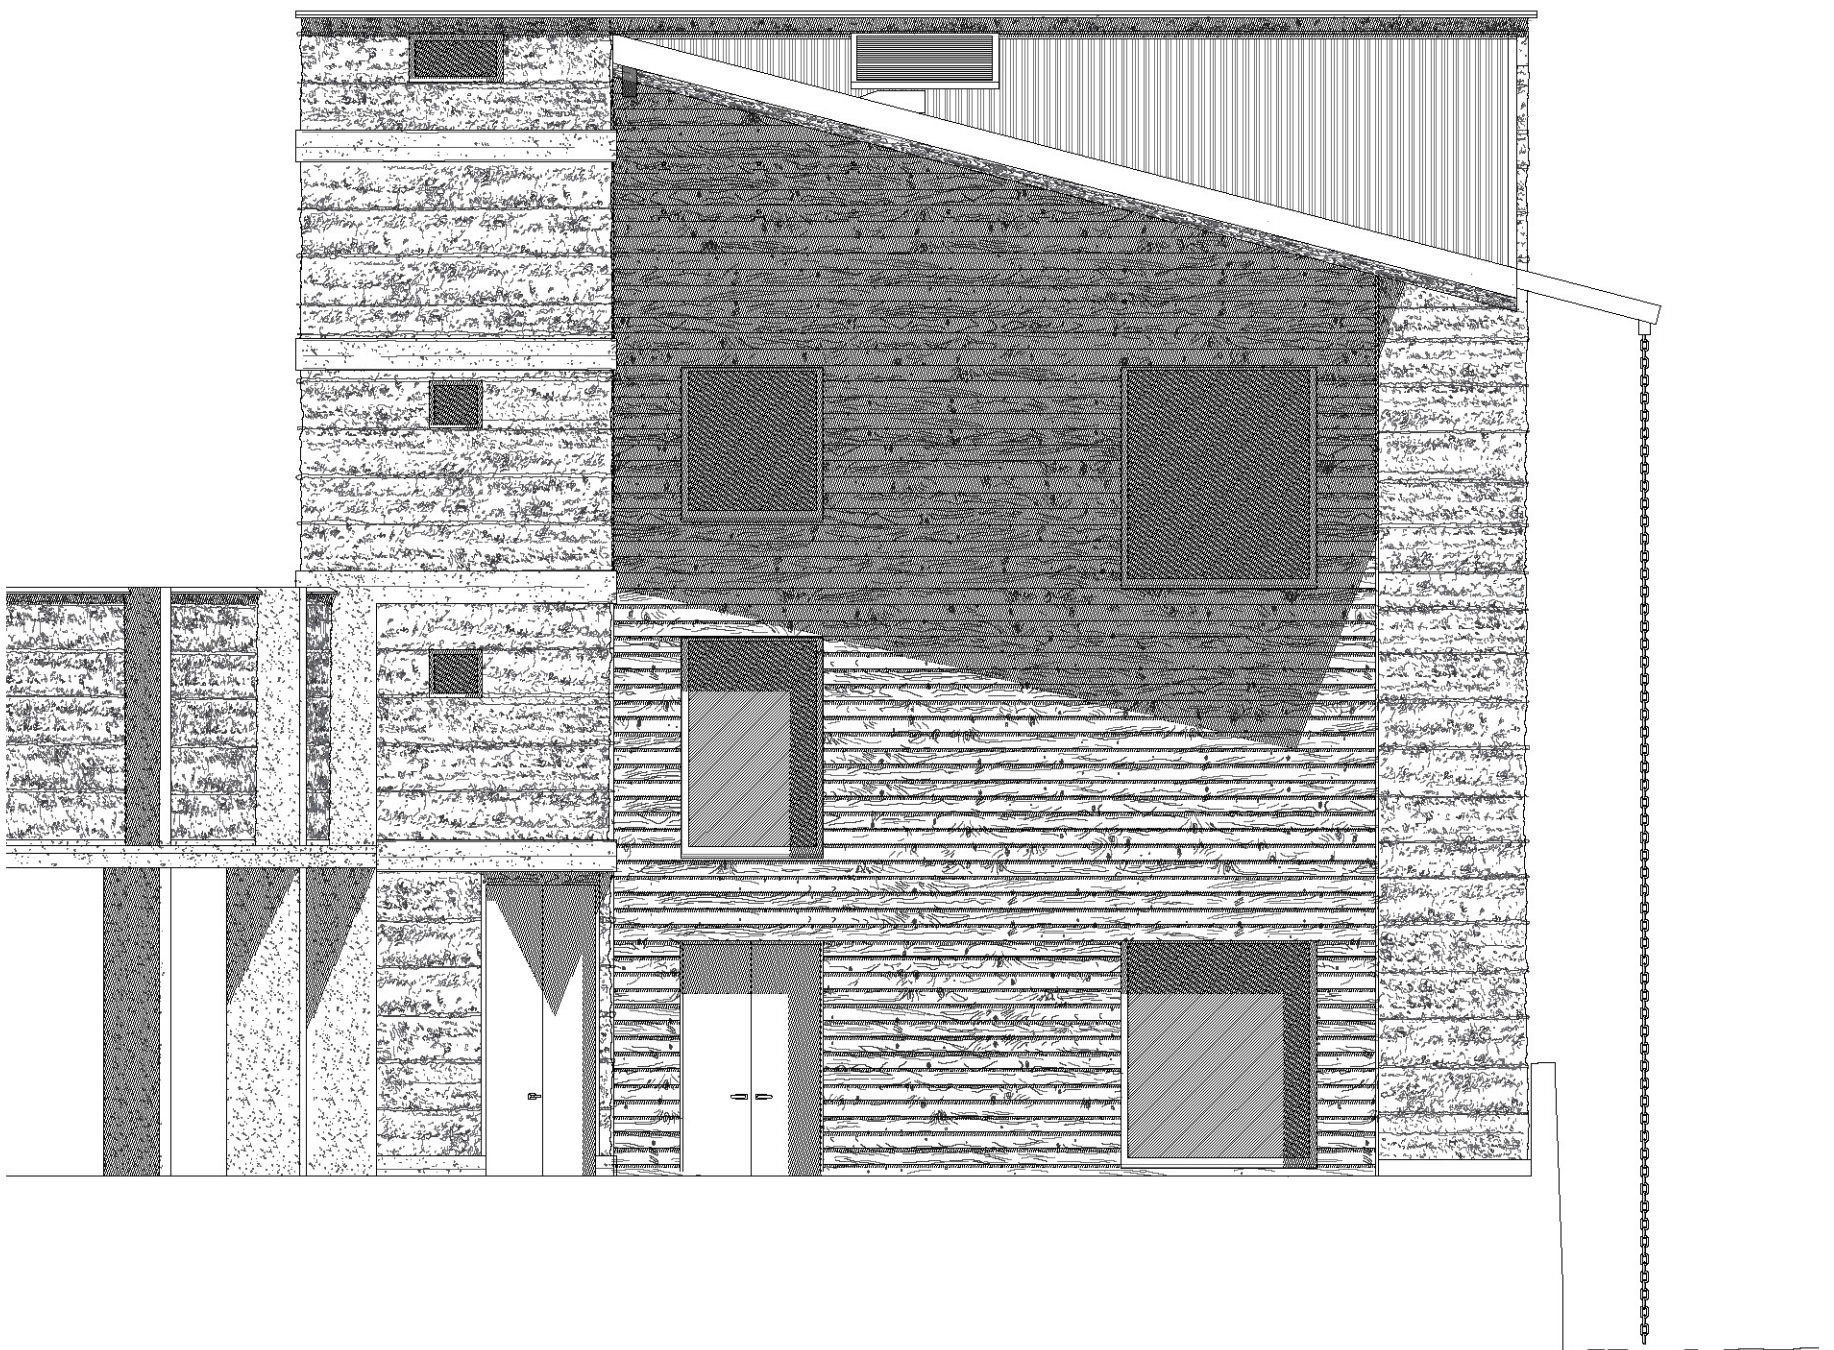


South Facade, noon
1:100

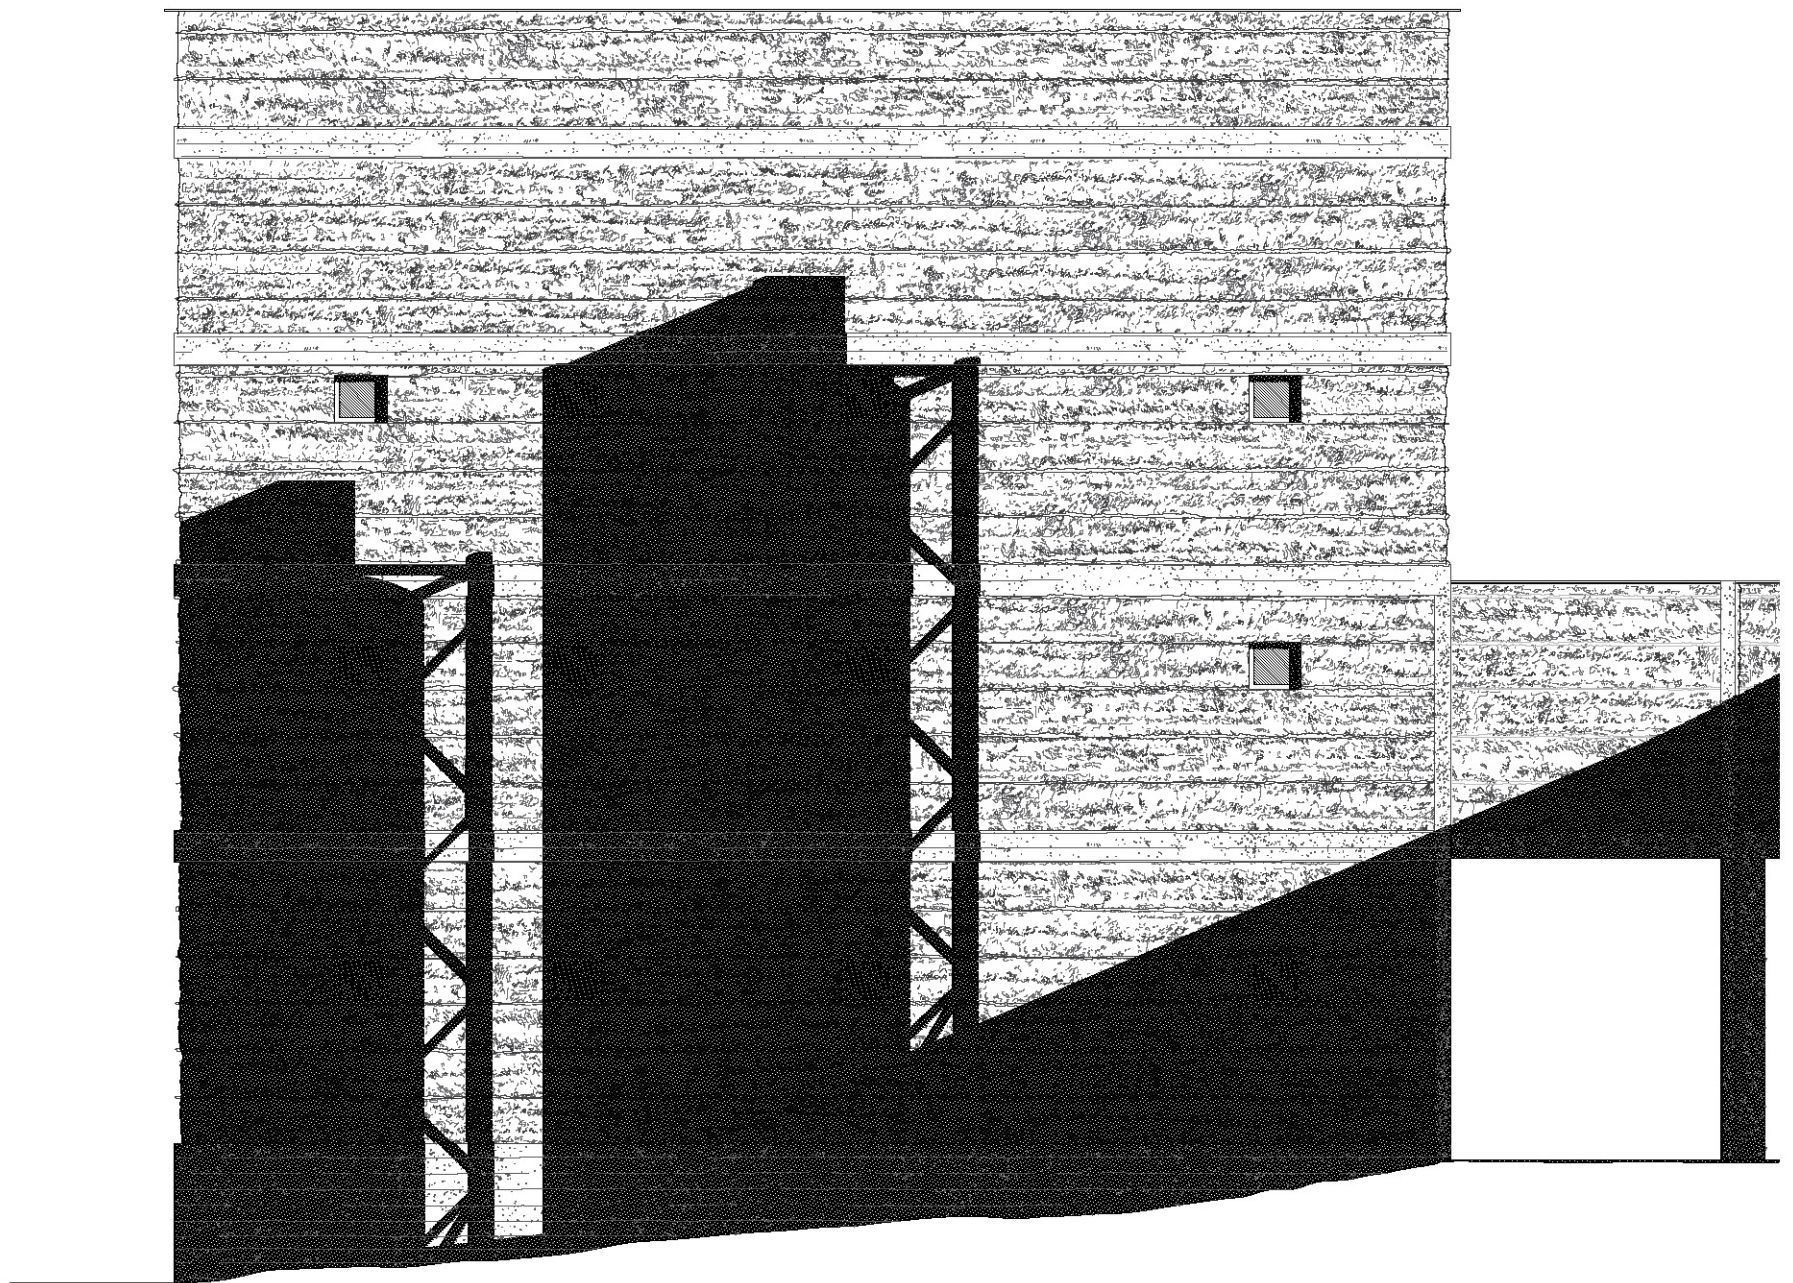


West Facade, evening
1:100

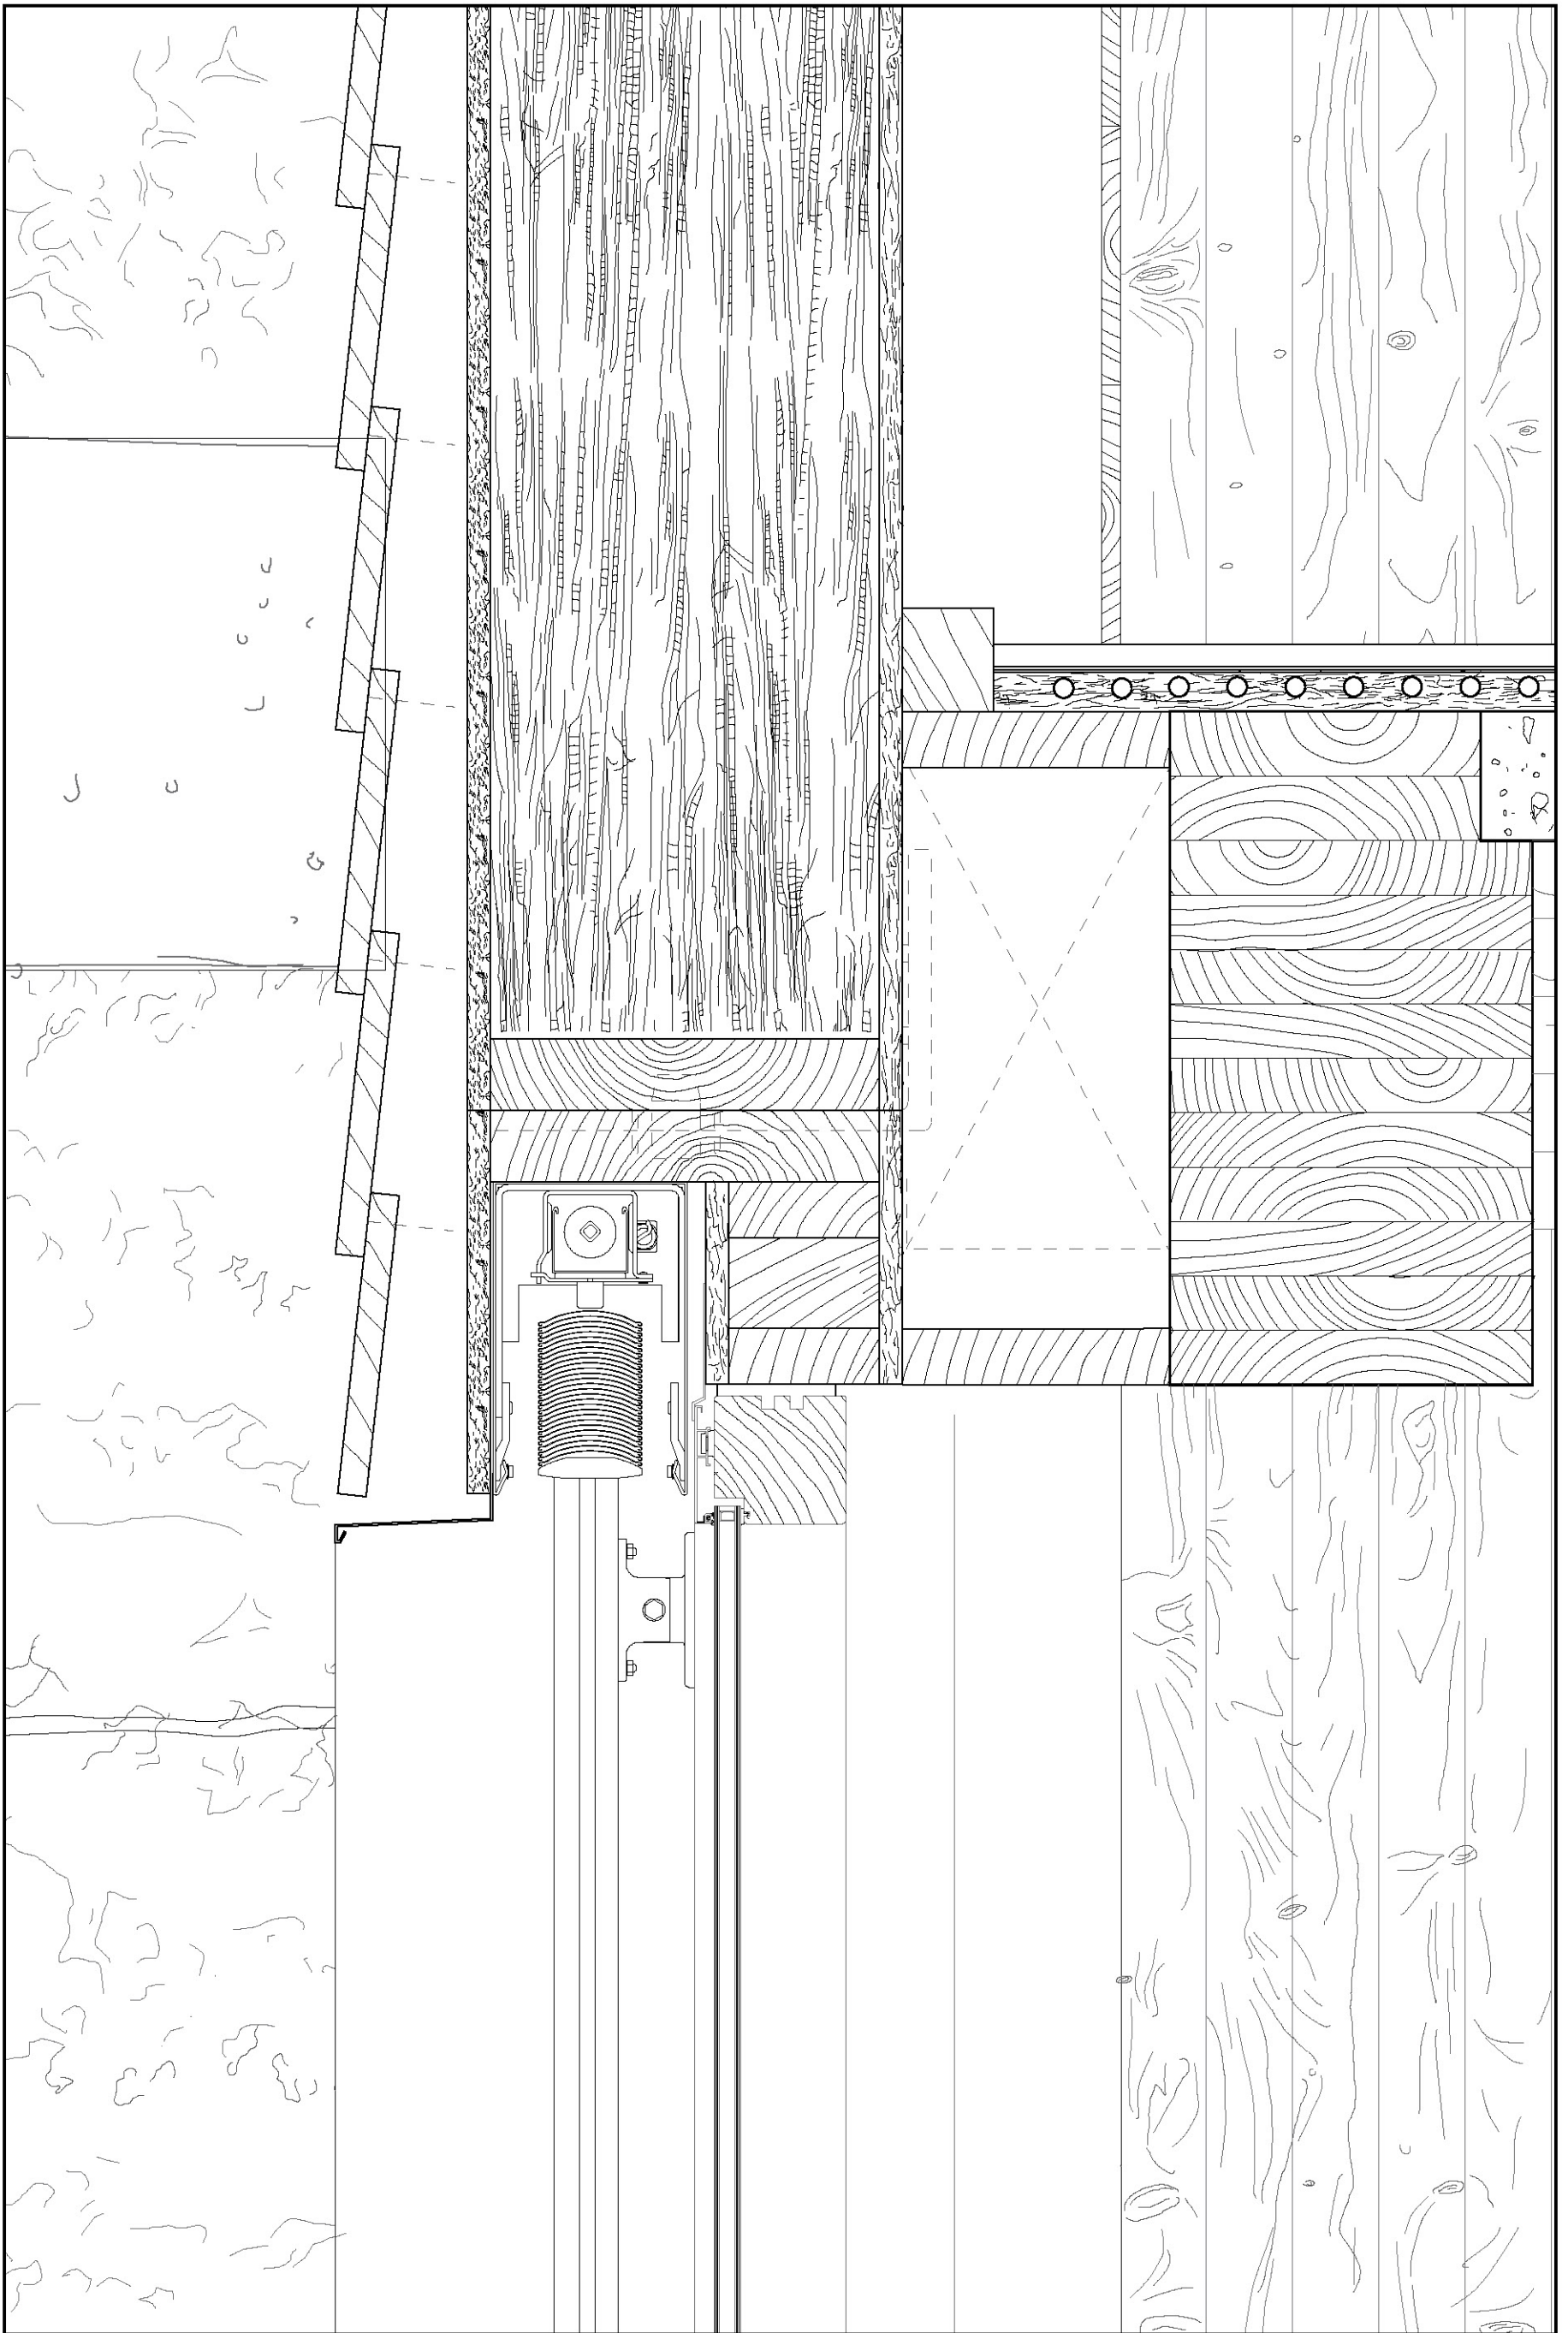

Window Detail
1:5

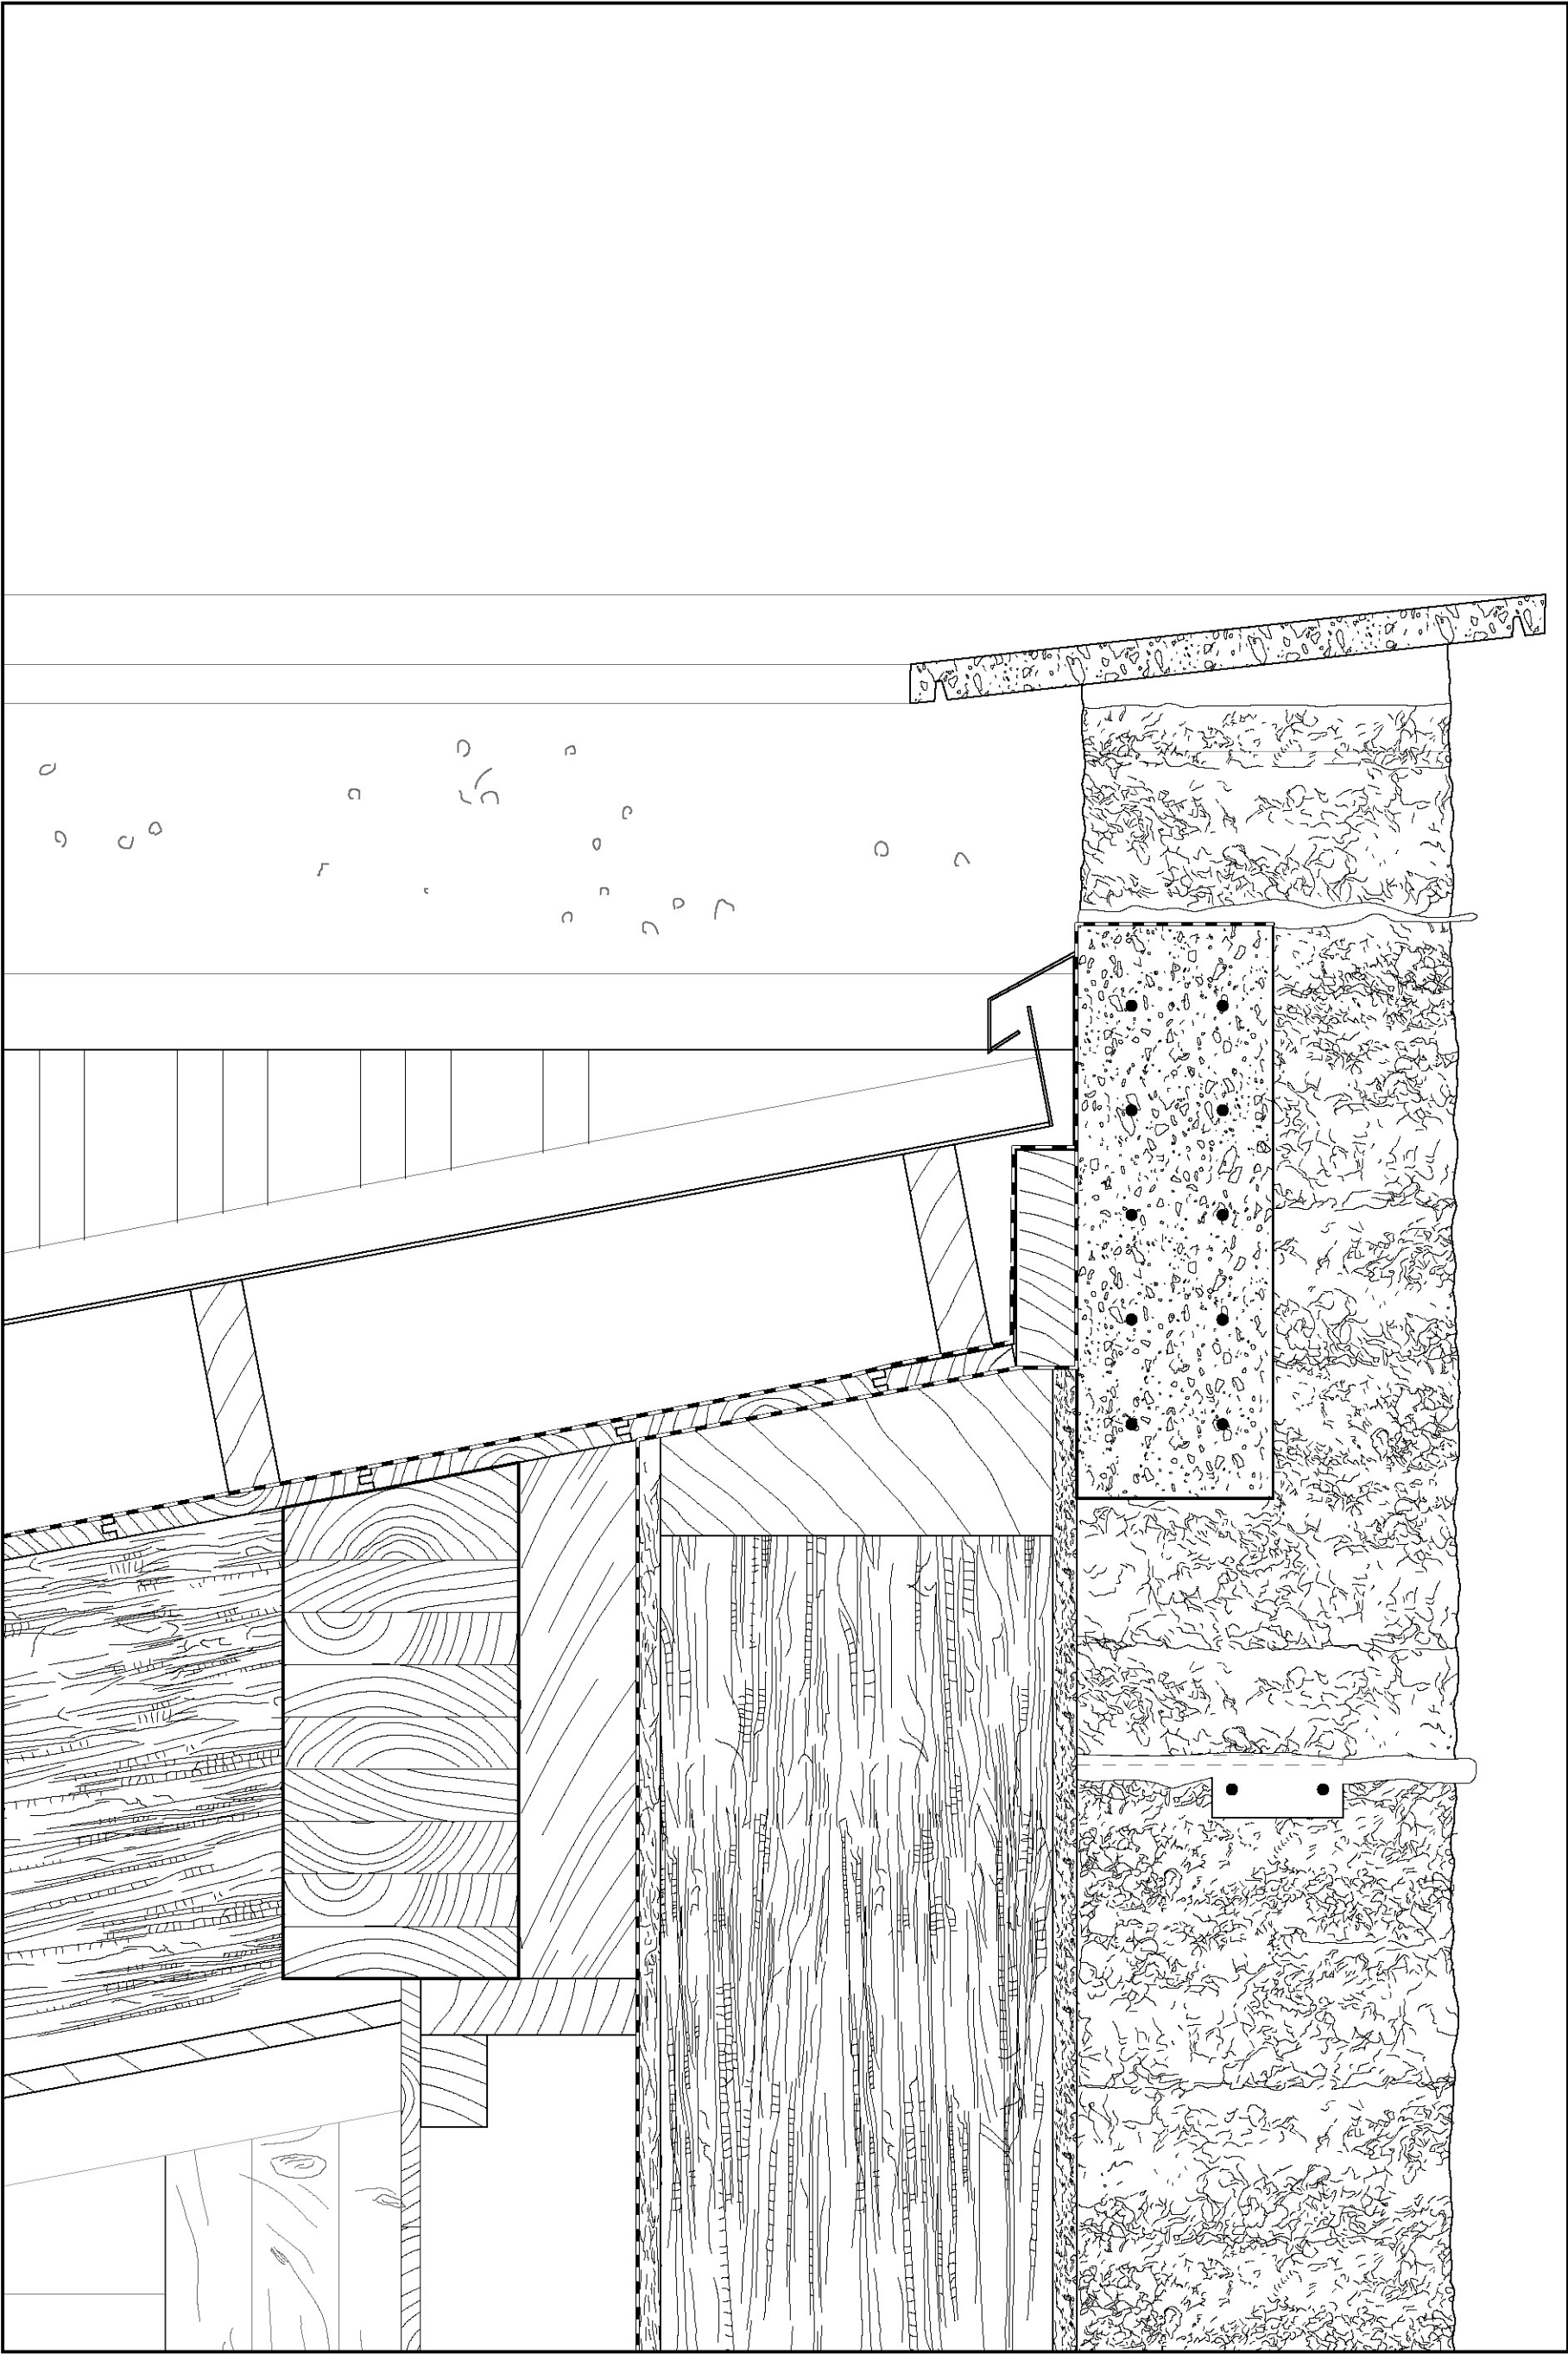


Roof Detail
1:5

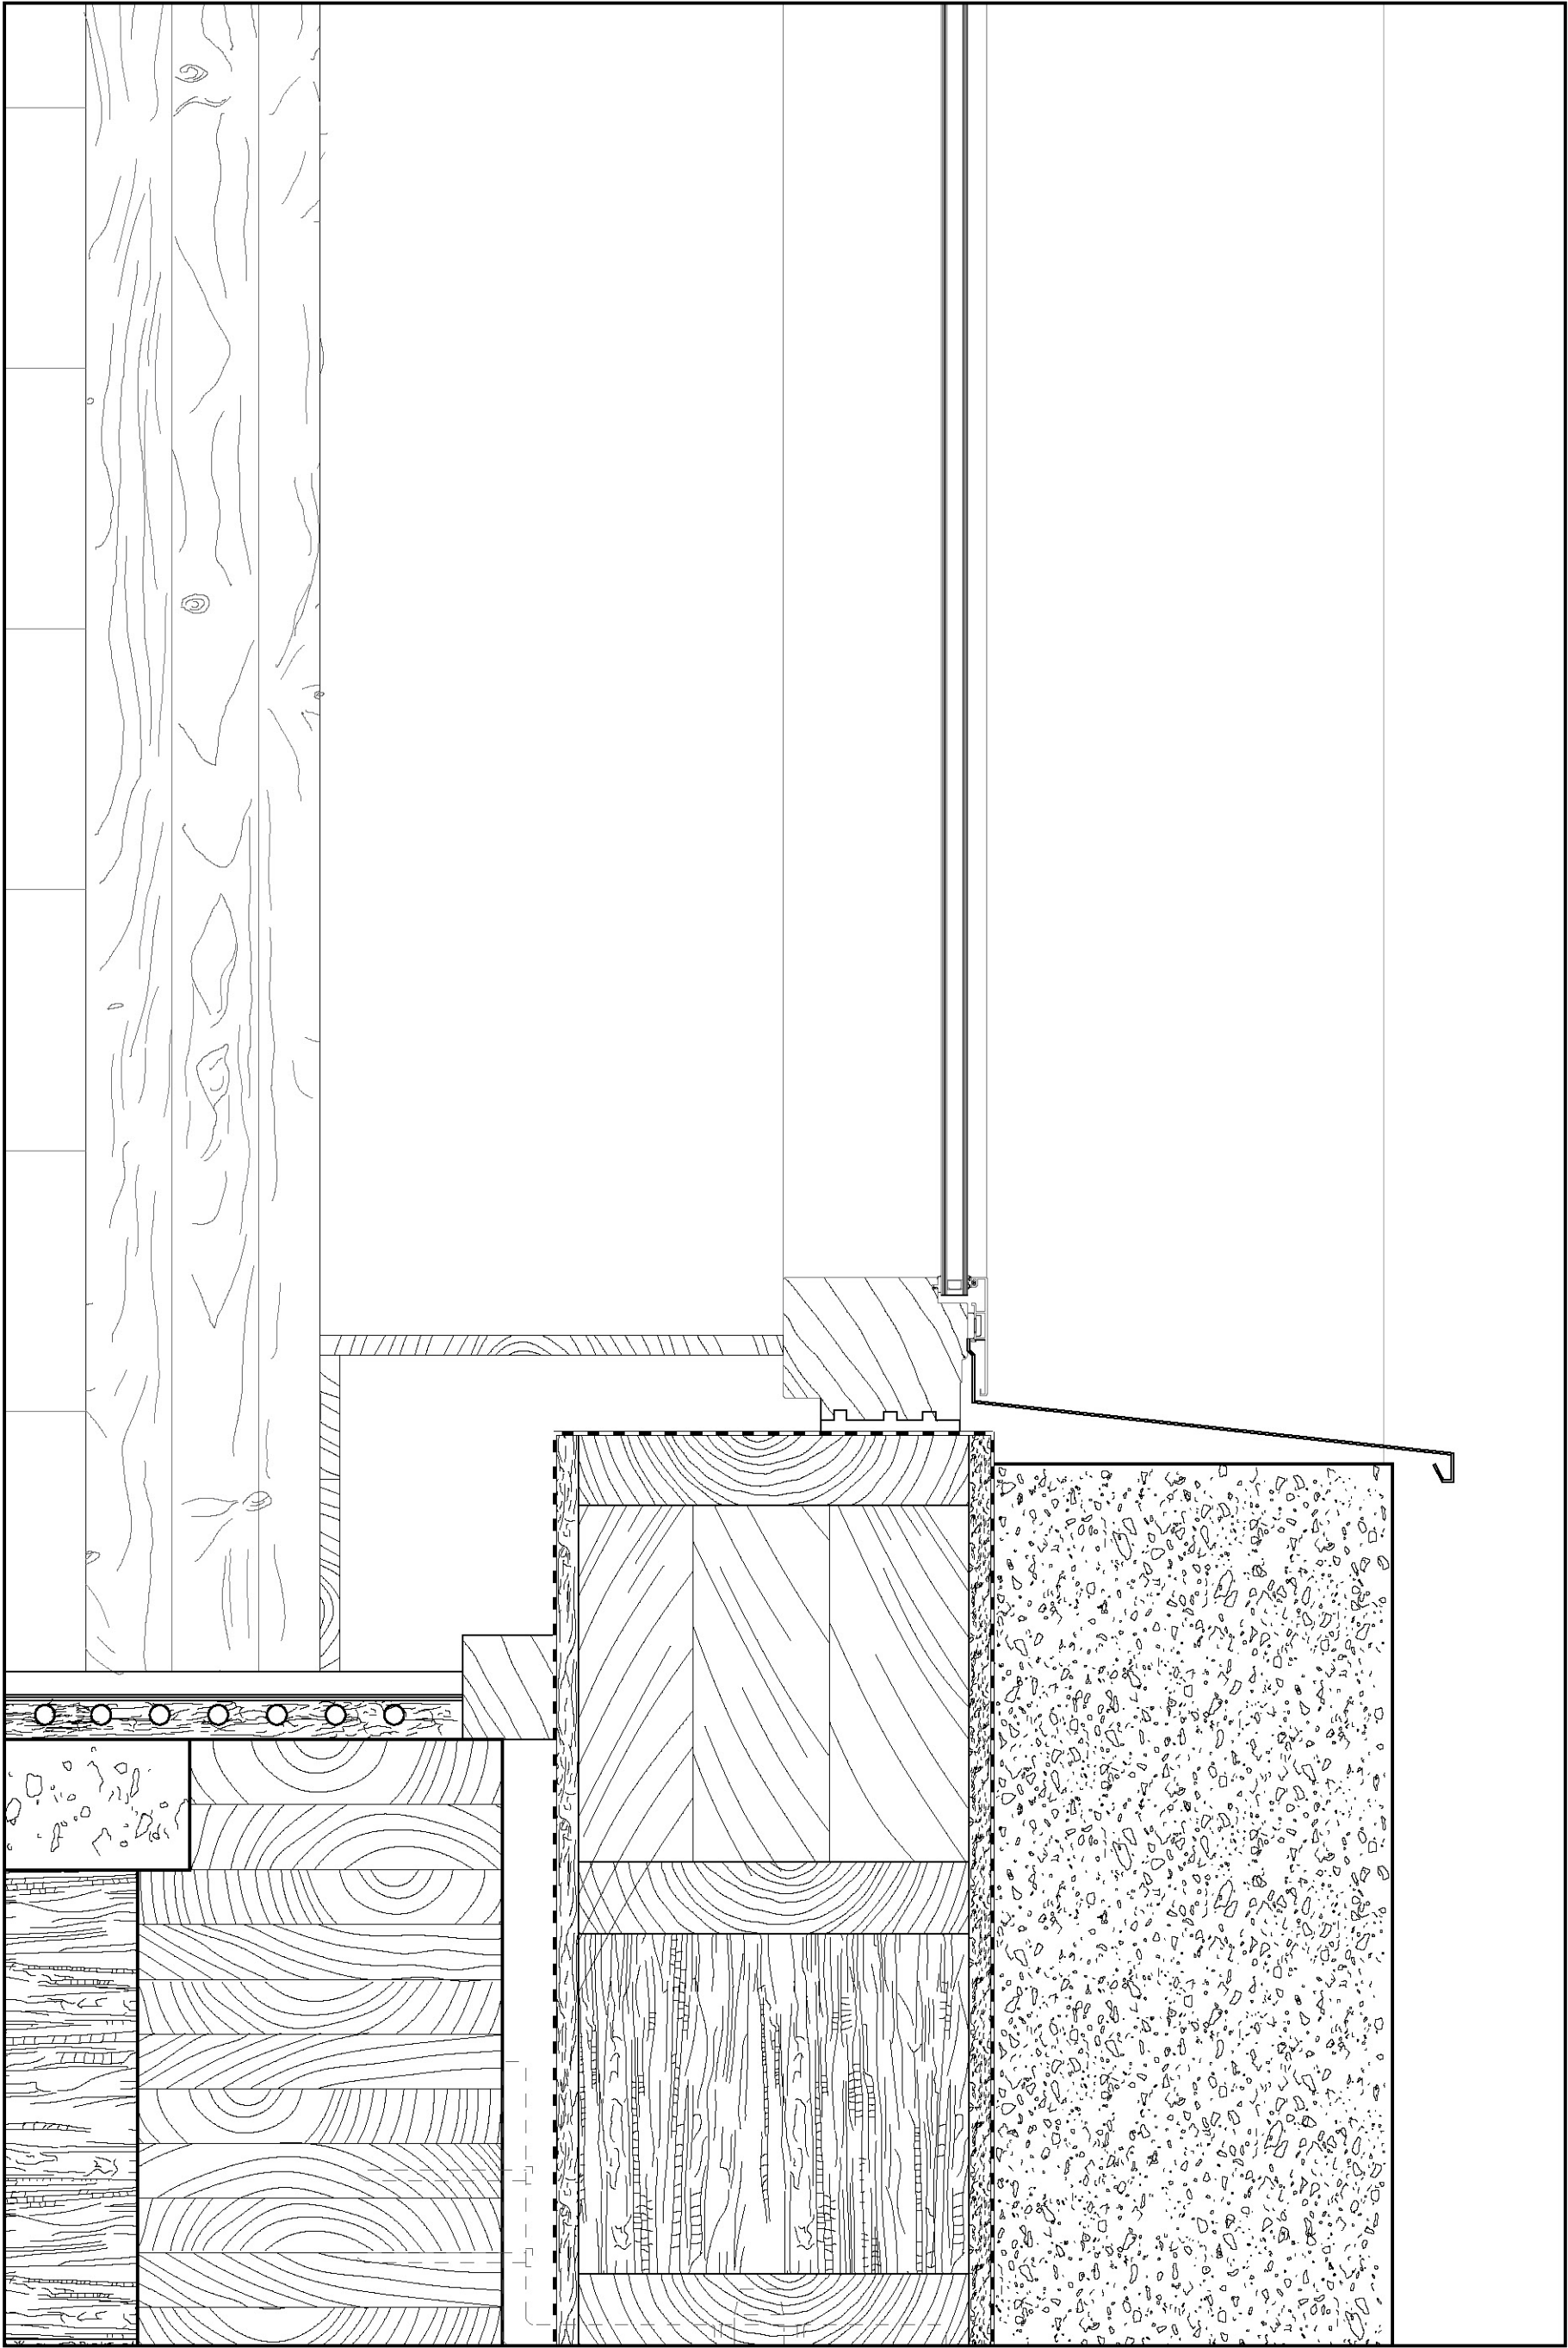



Picture Window Detail


1:5

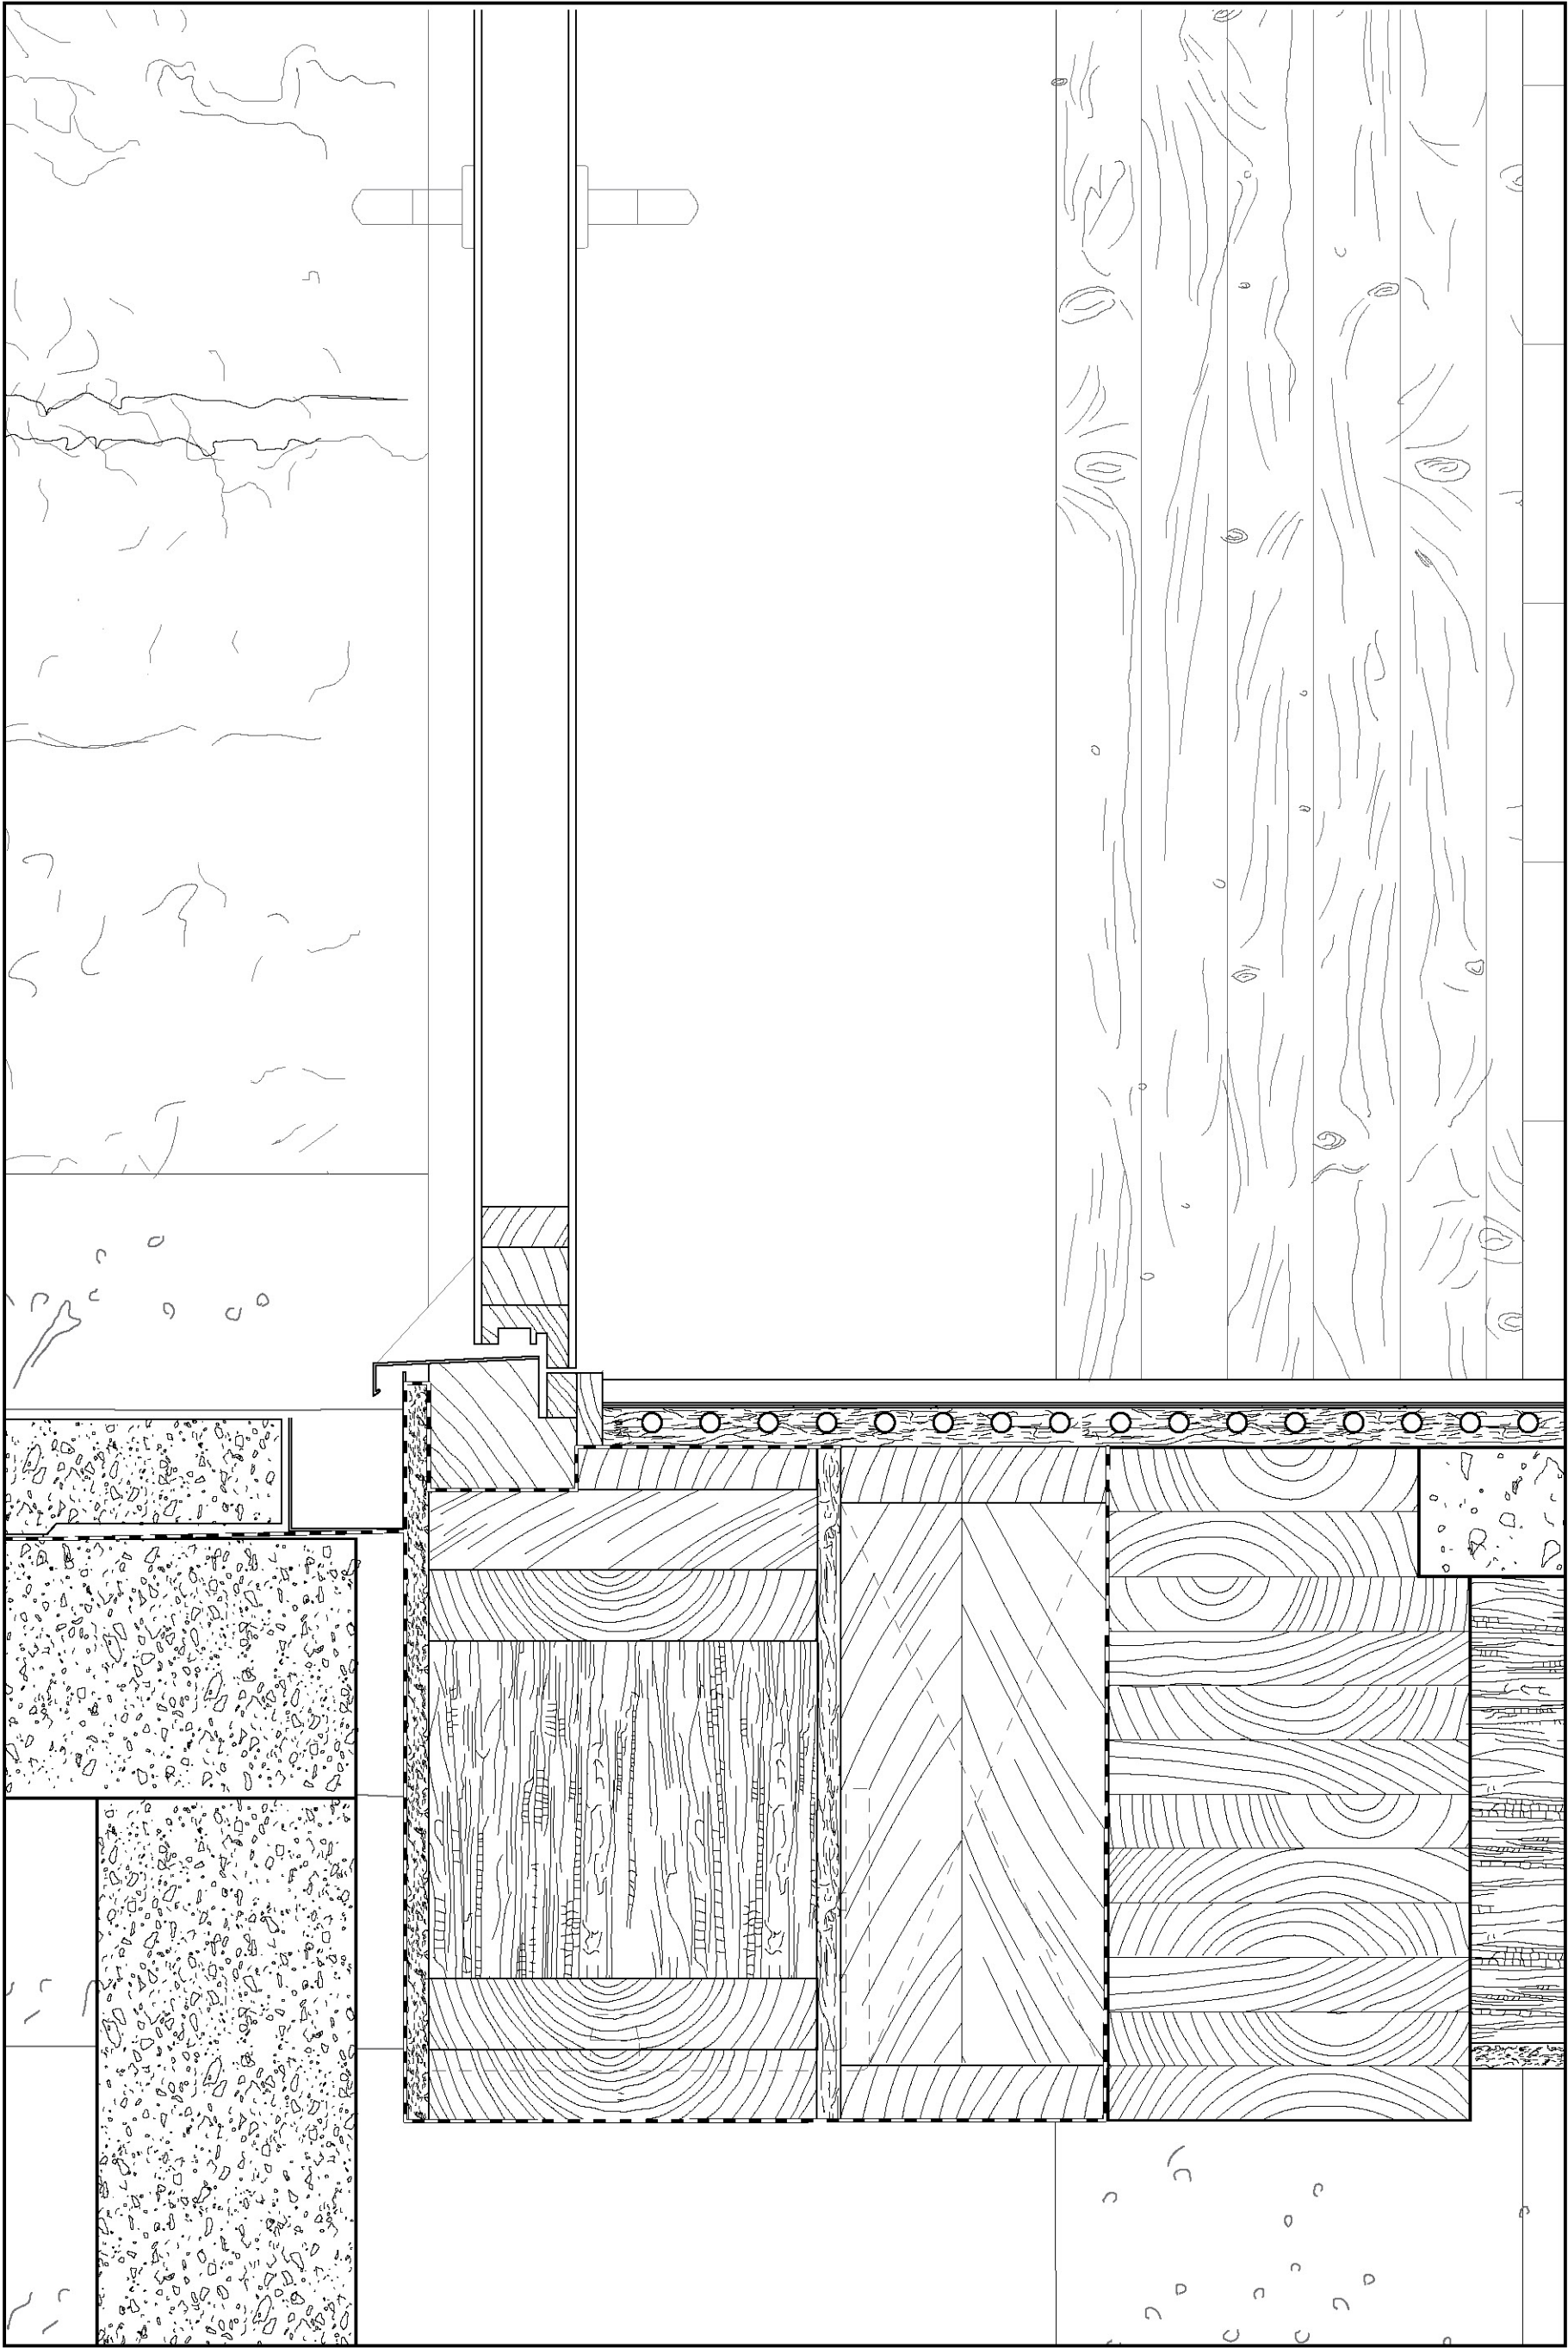



Door Detail
1:5

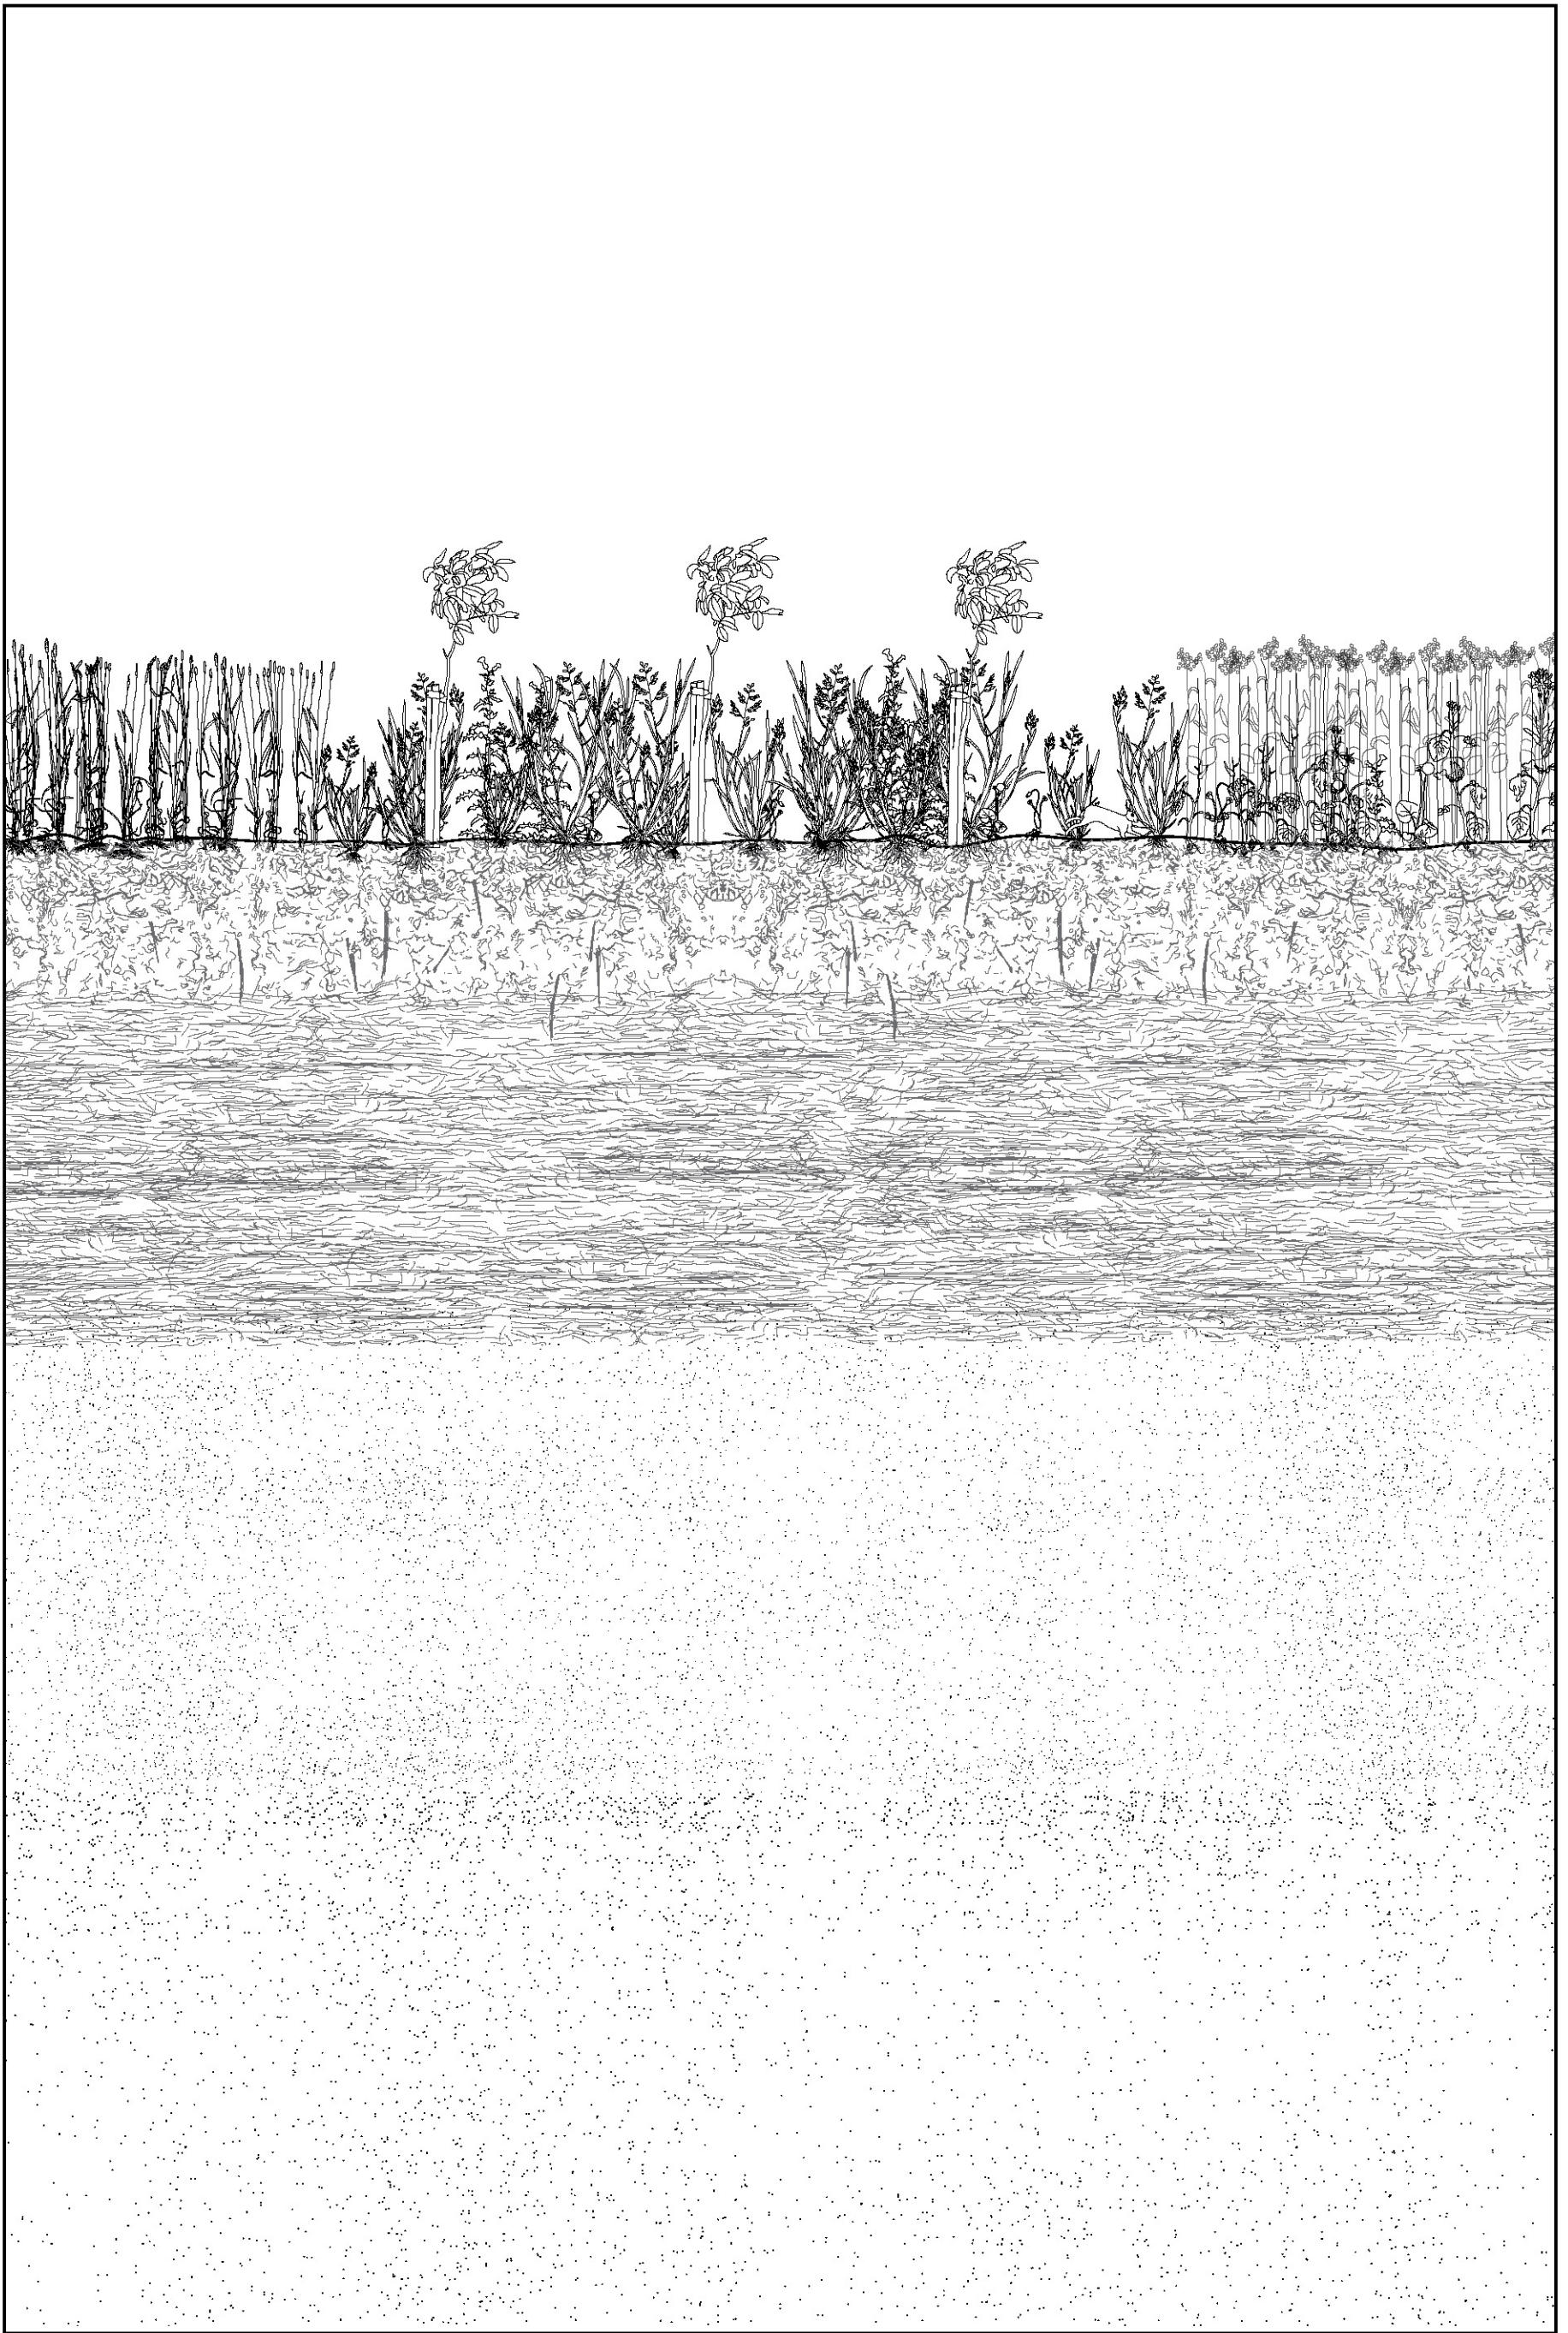

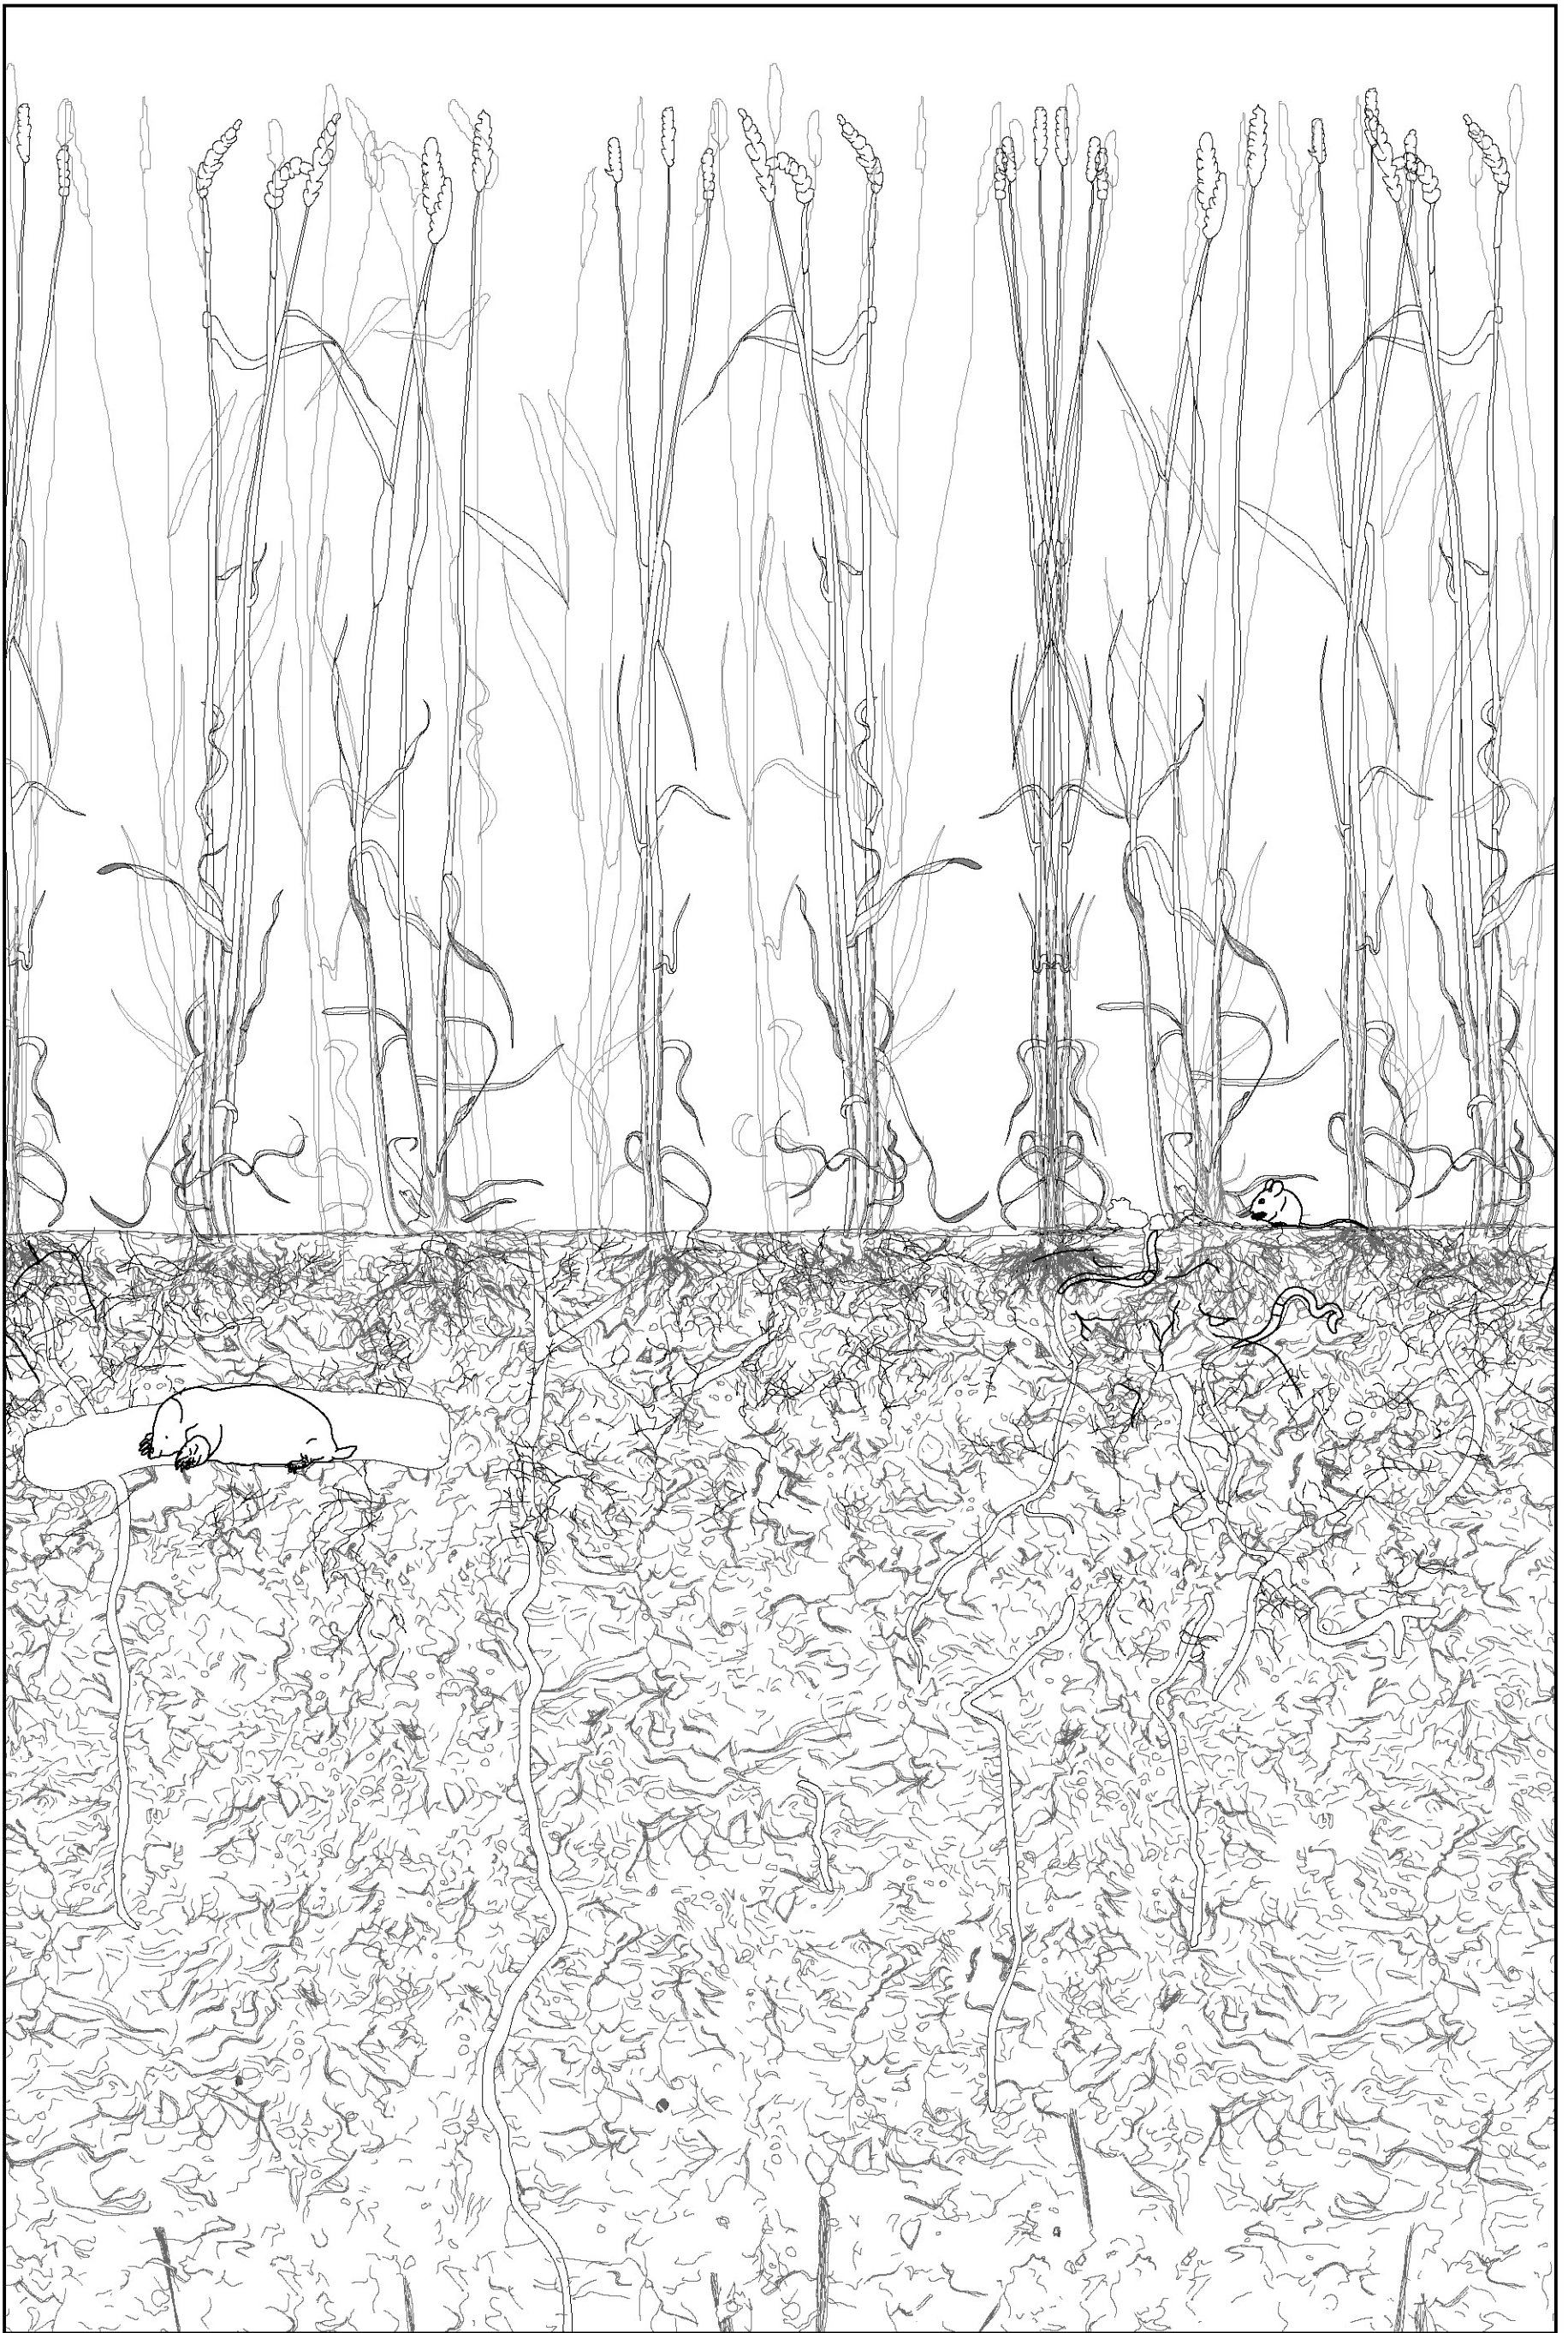

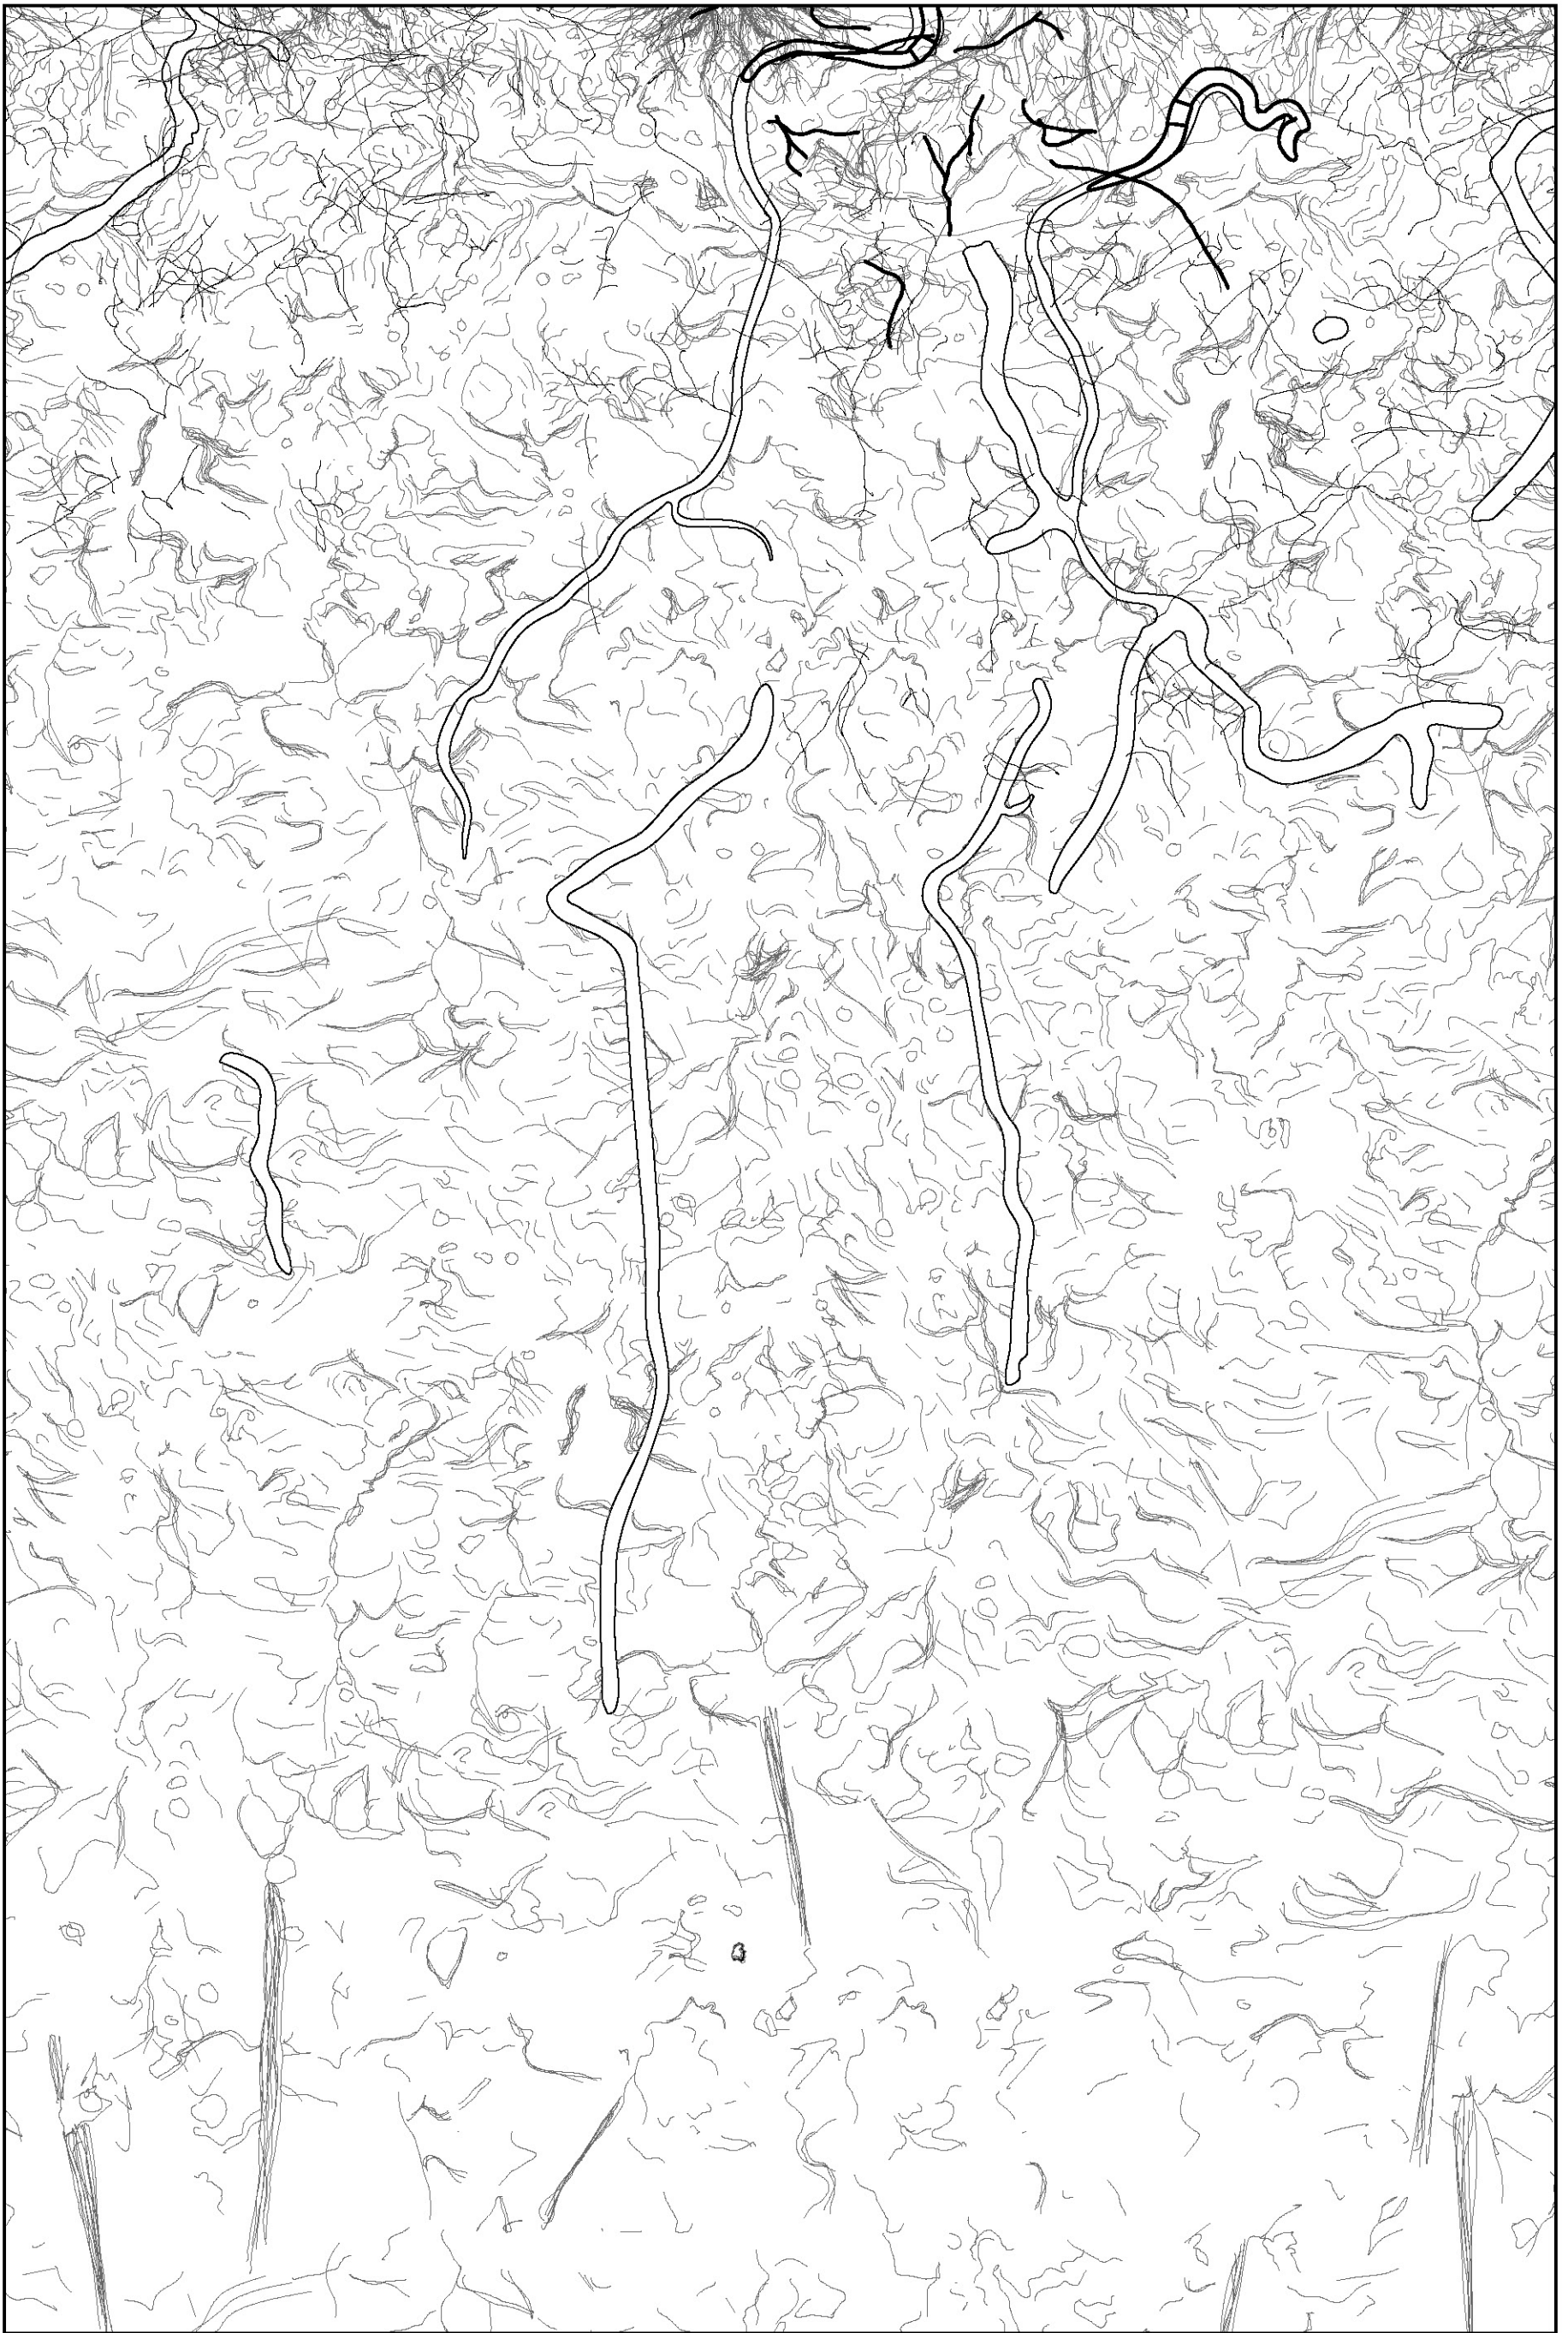

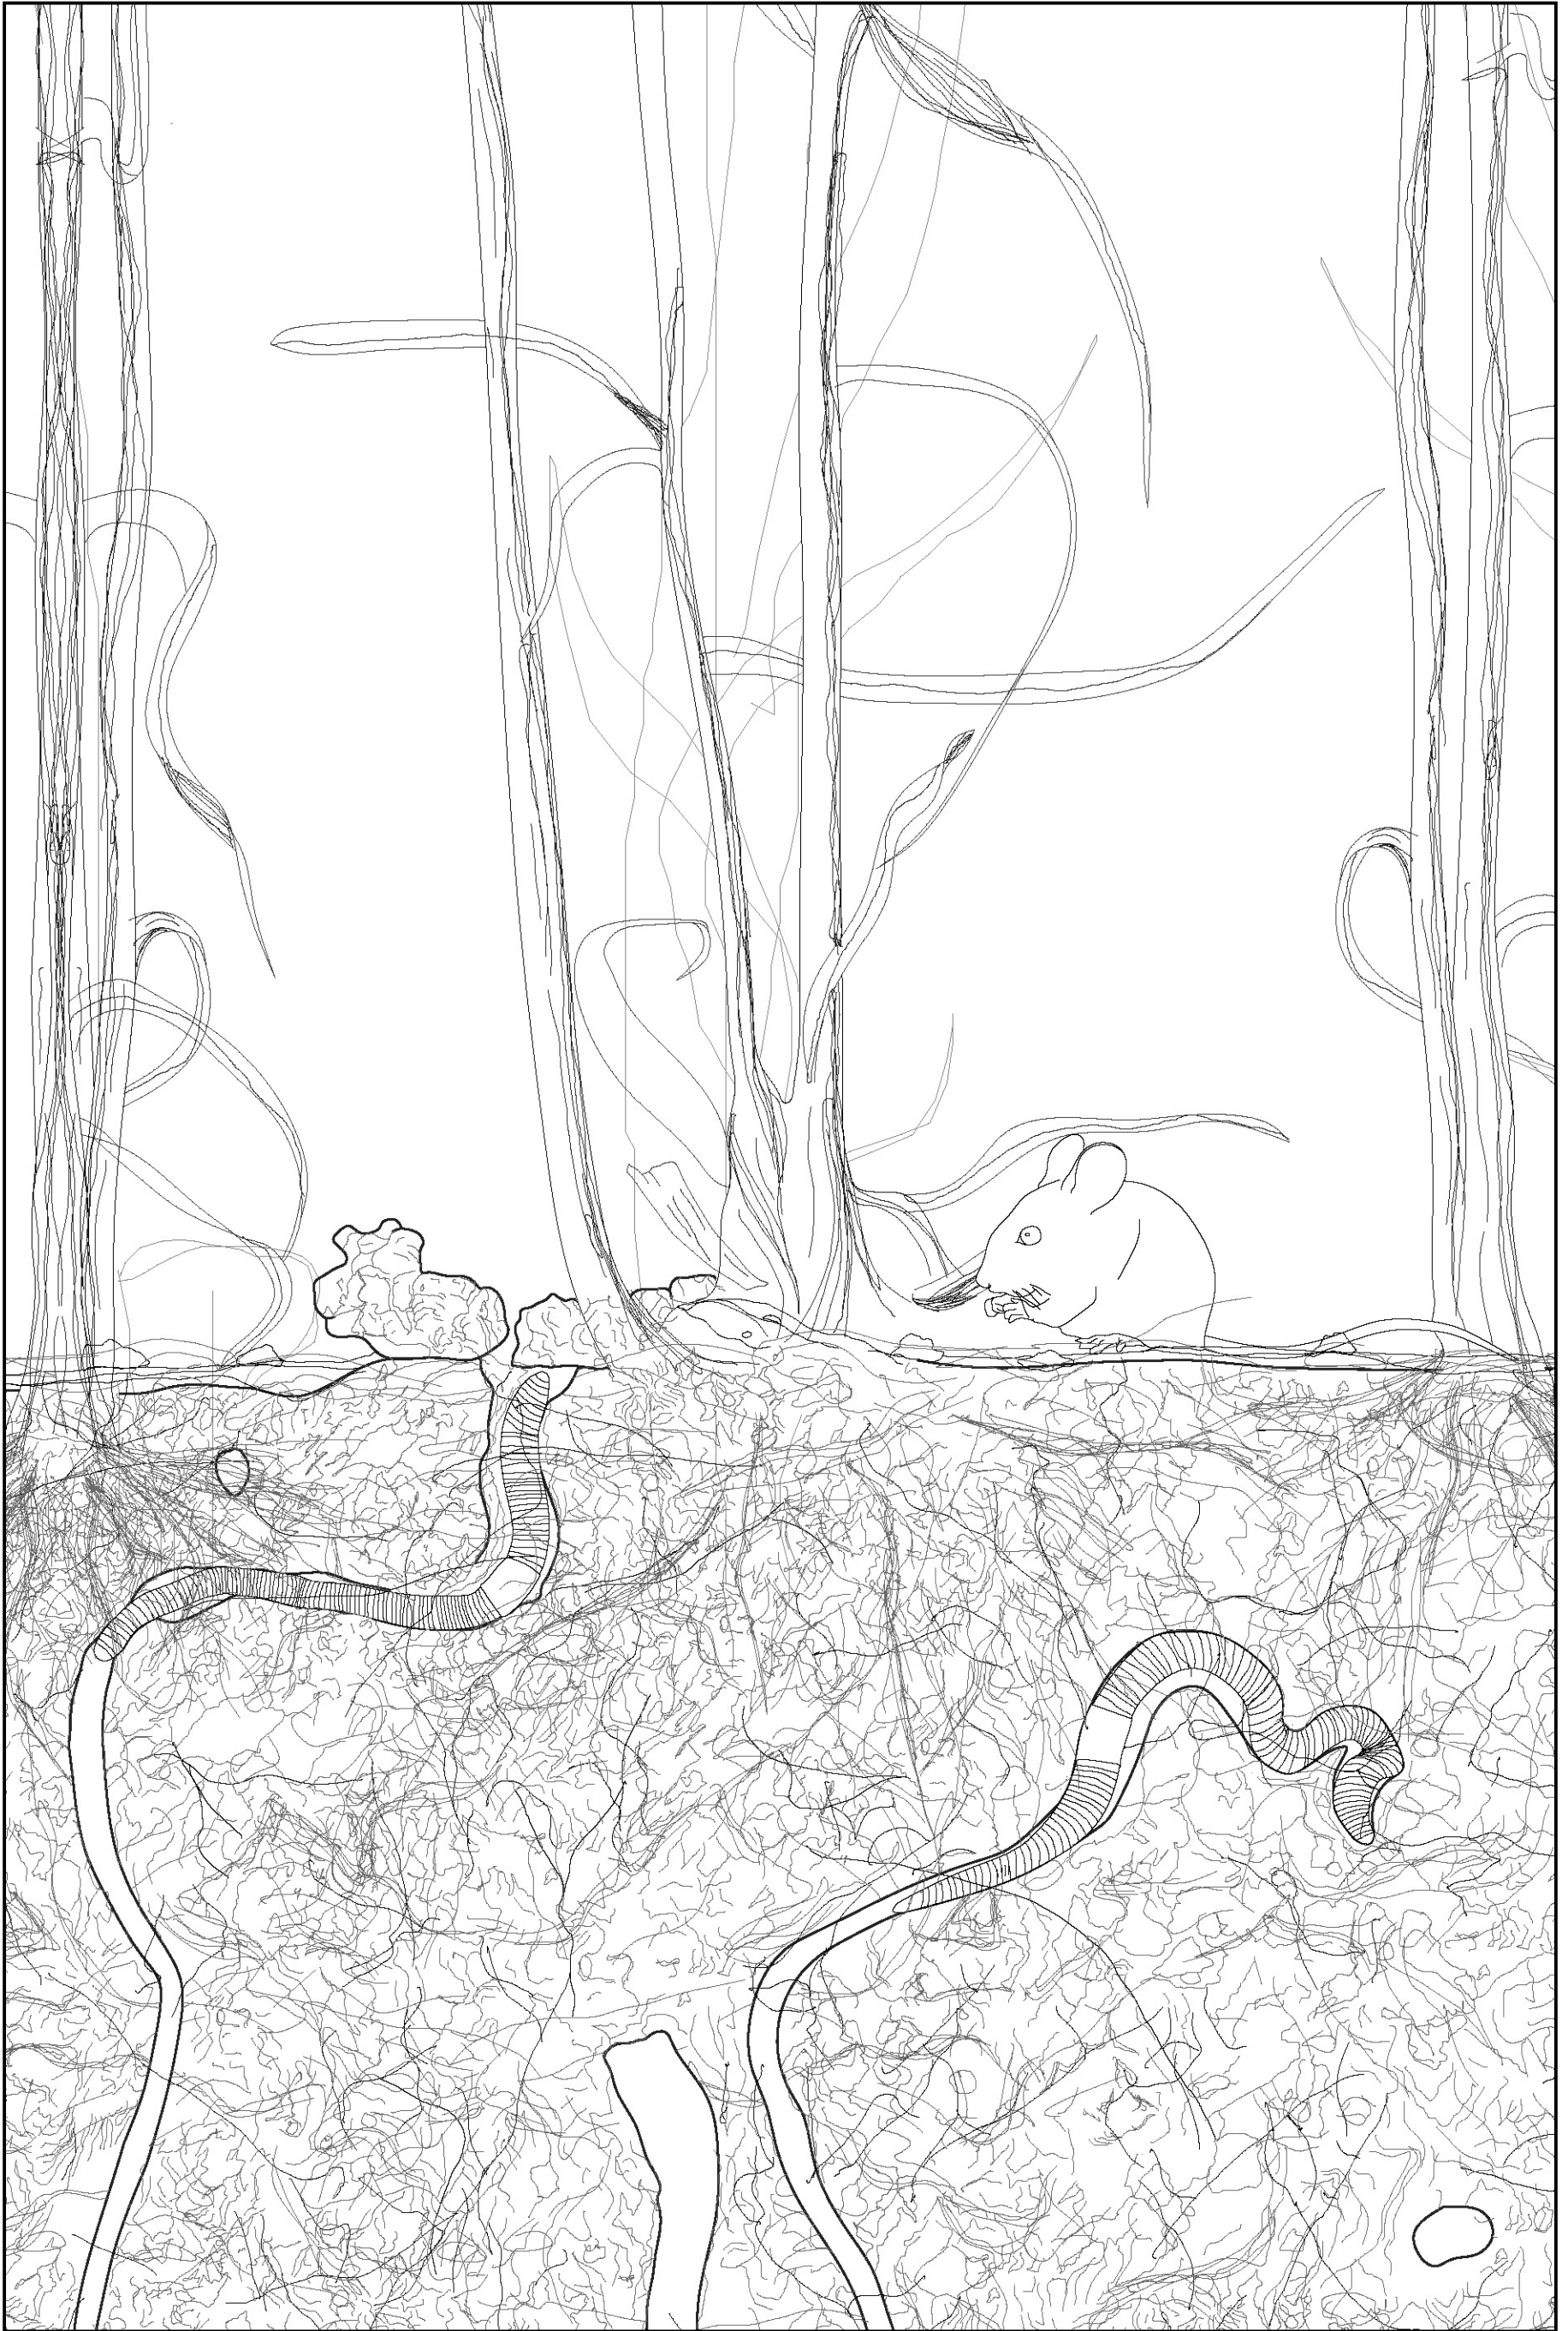

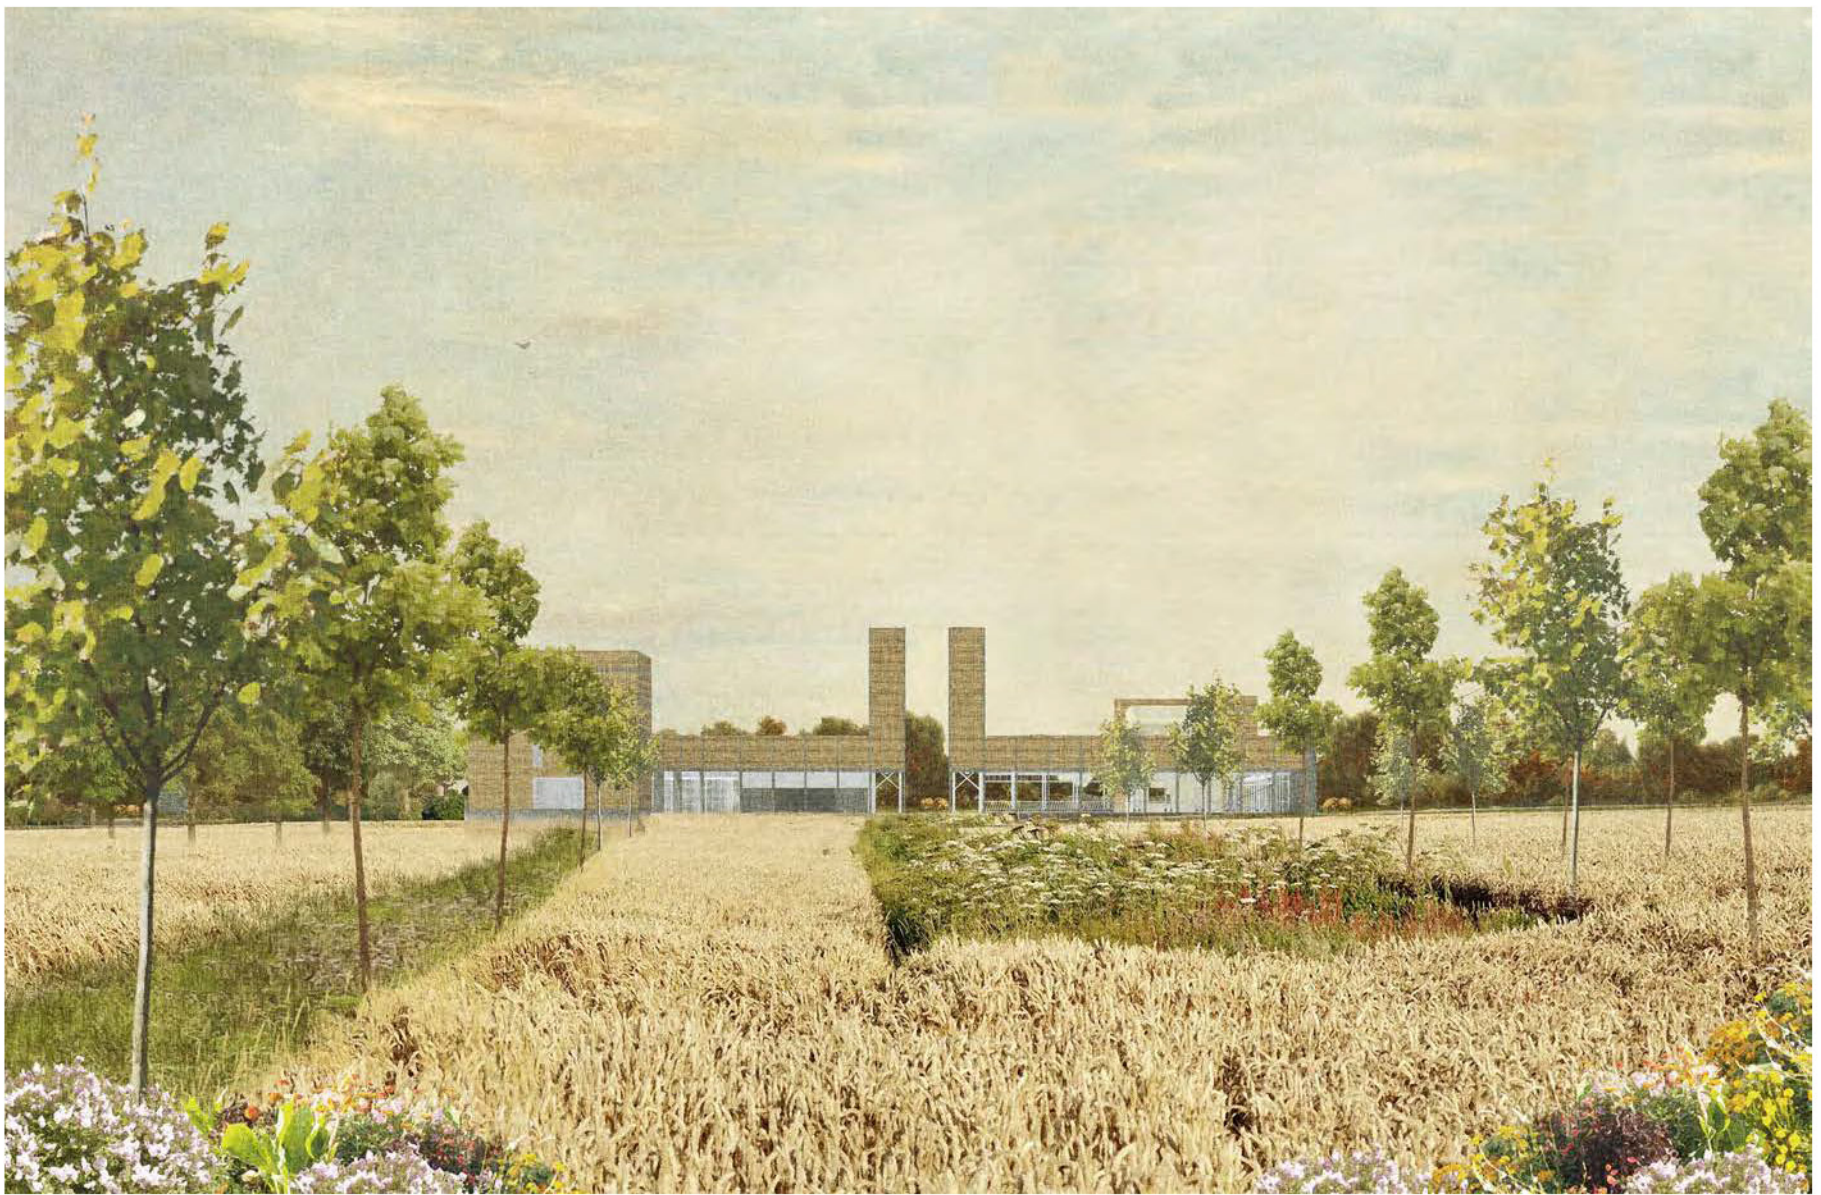

Summer



Autumn





Spring