


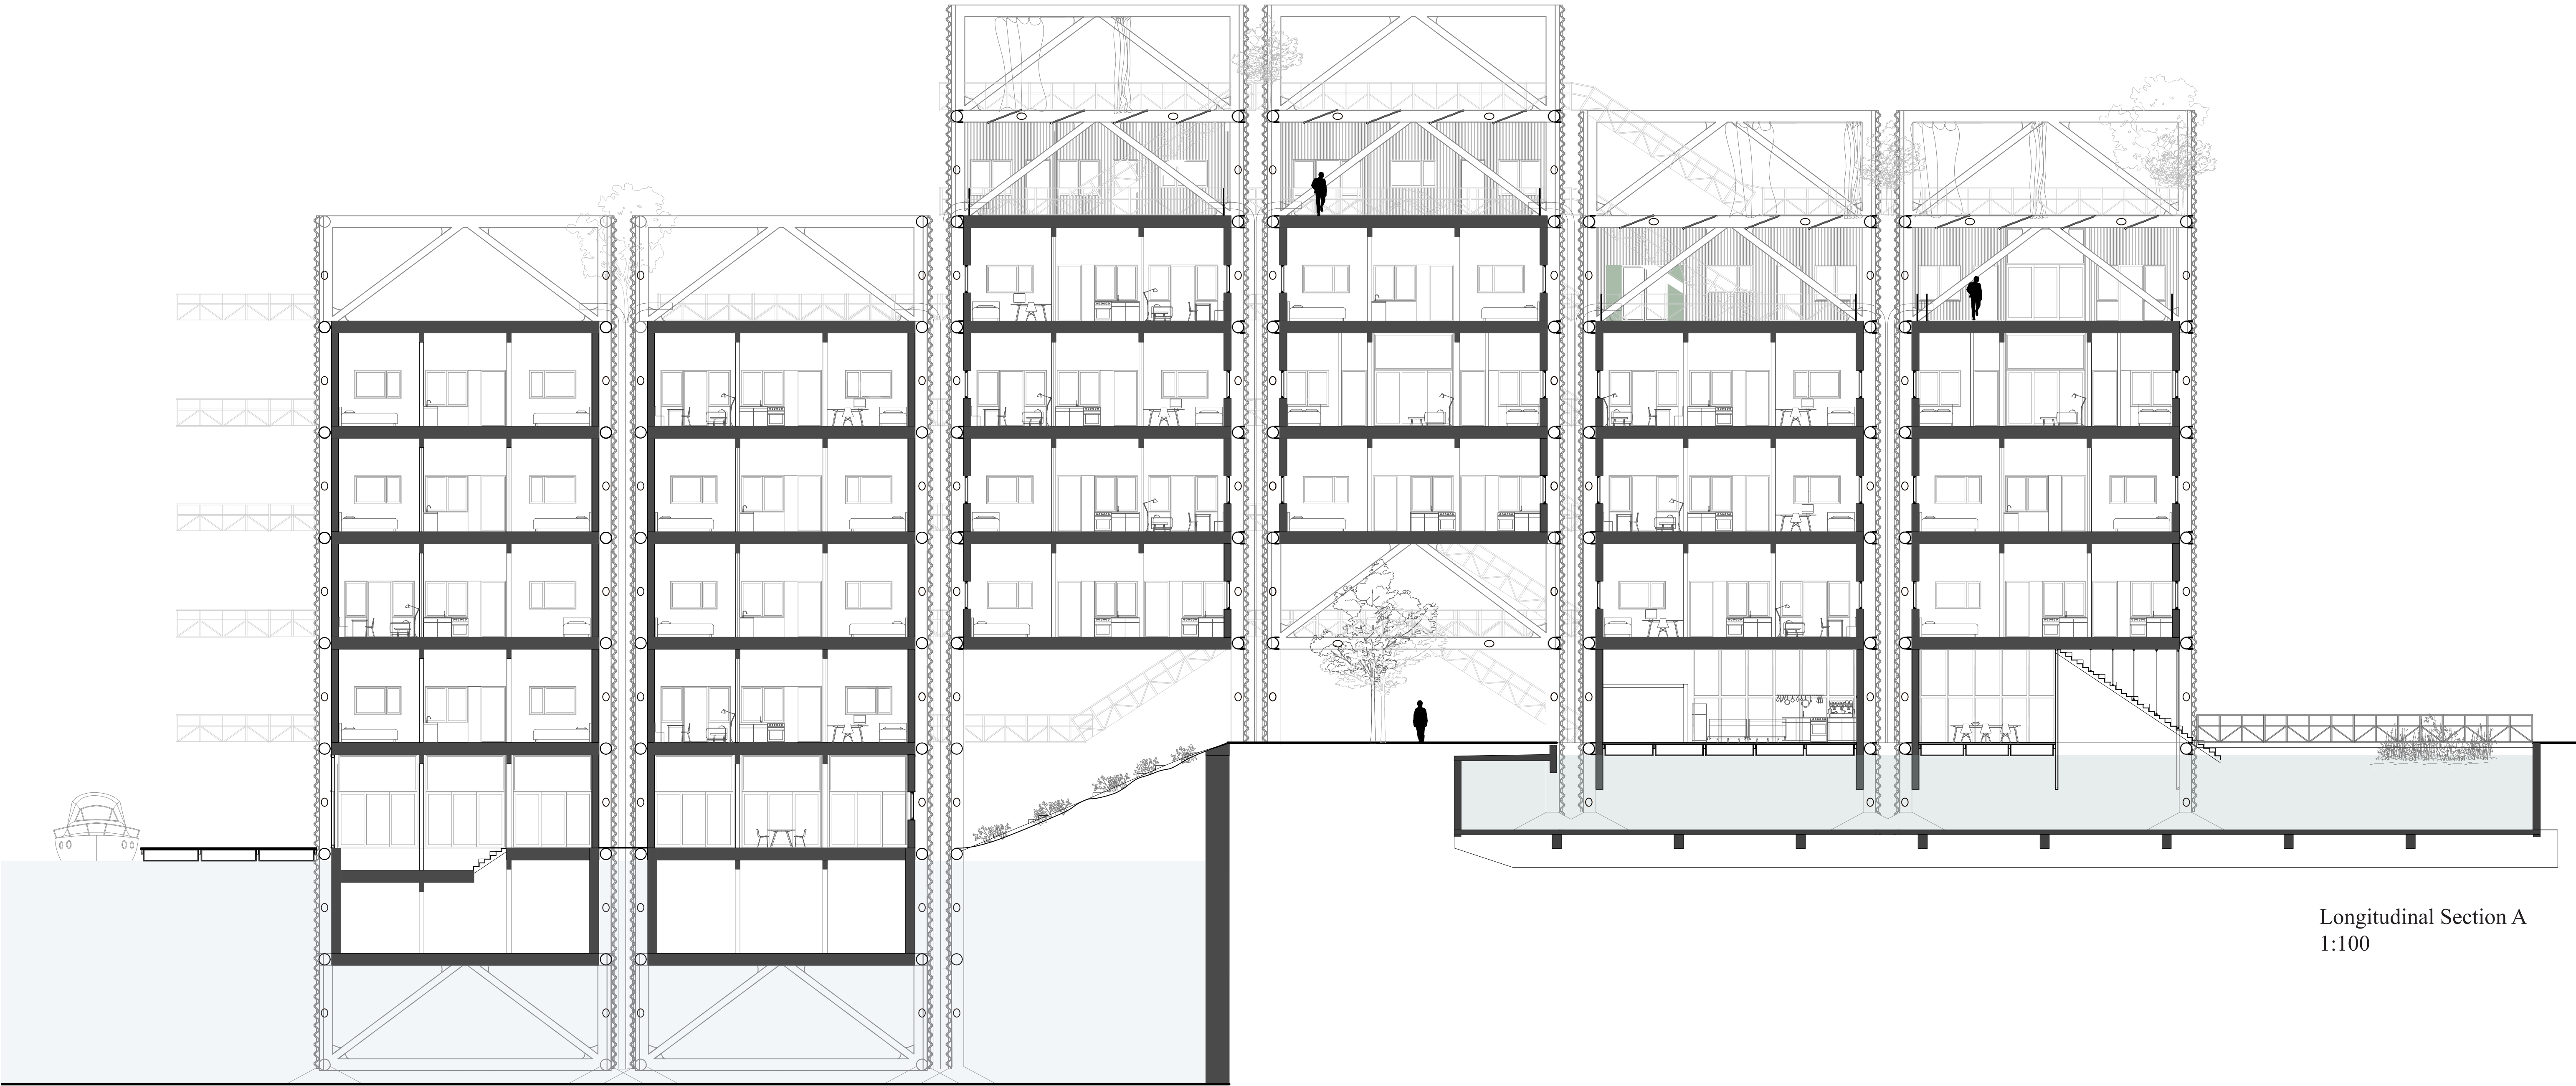


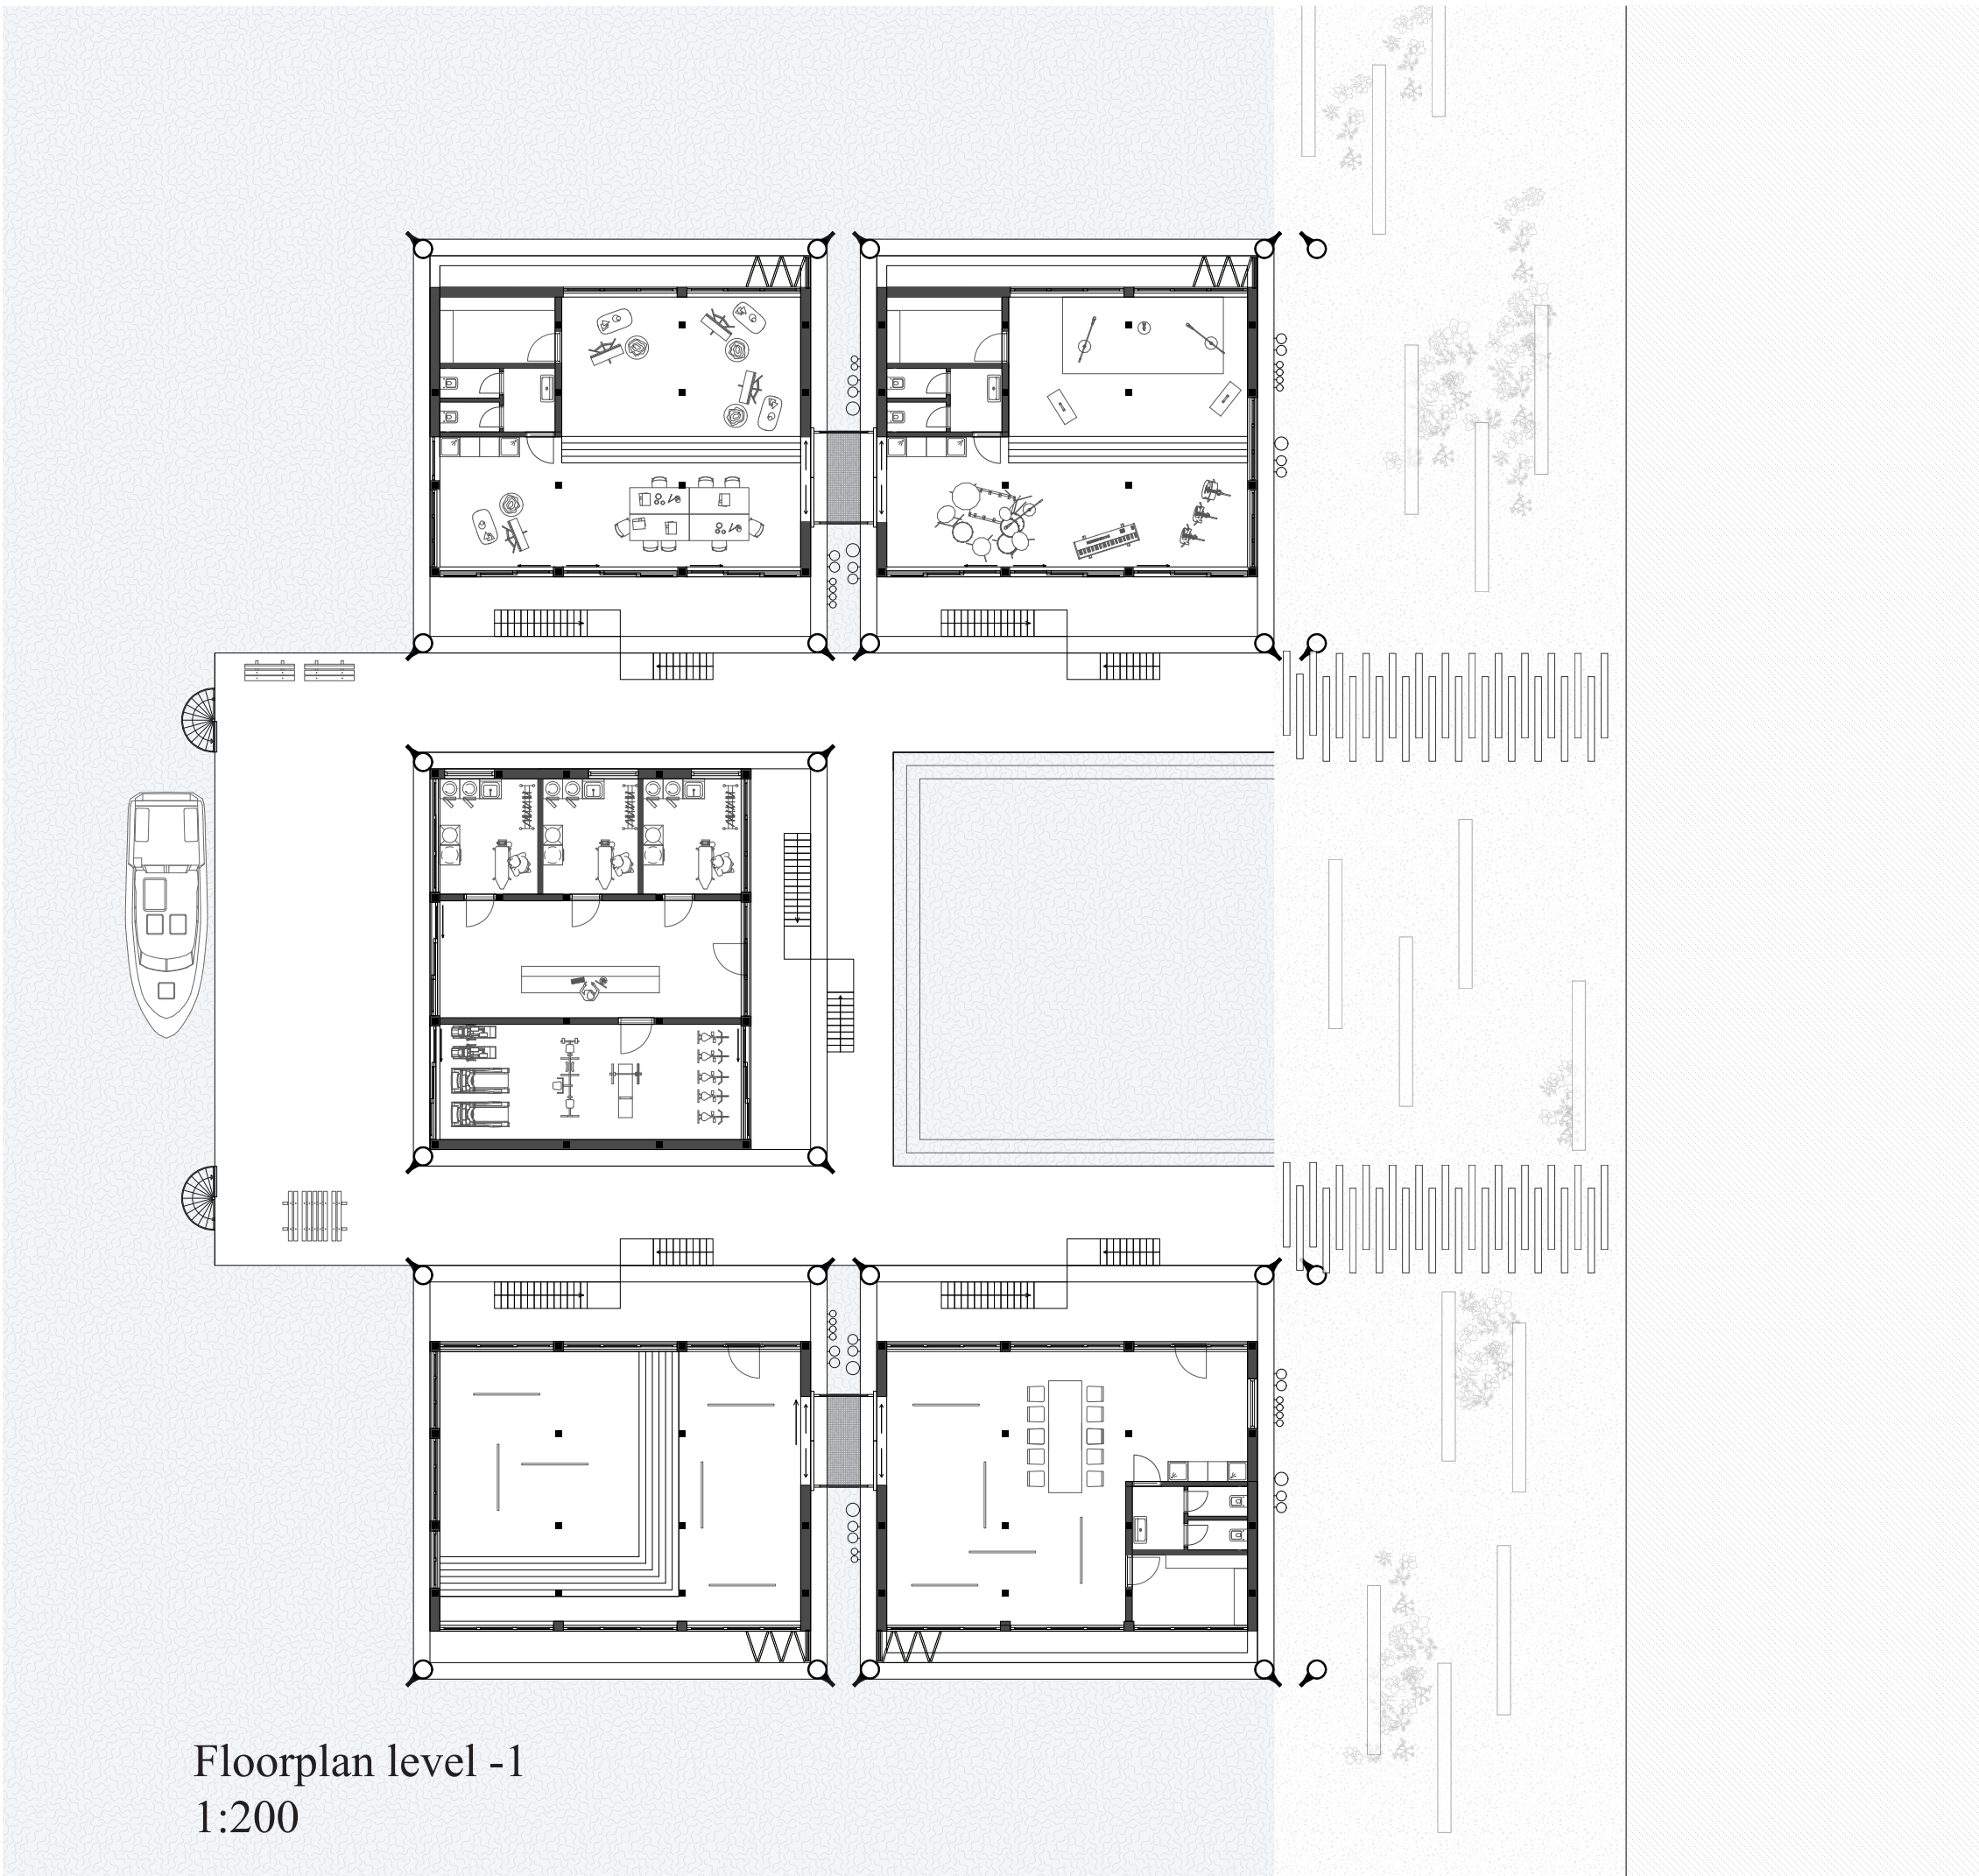


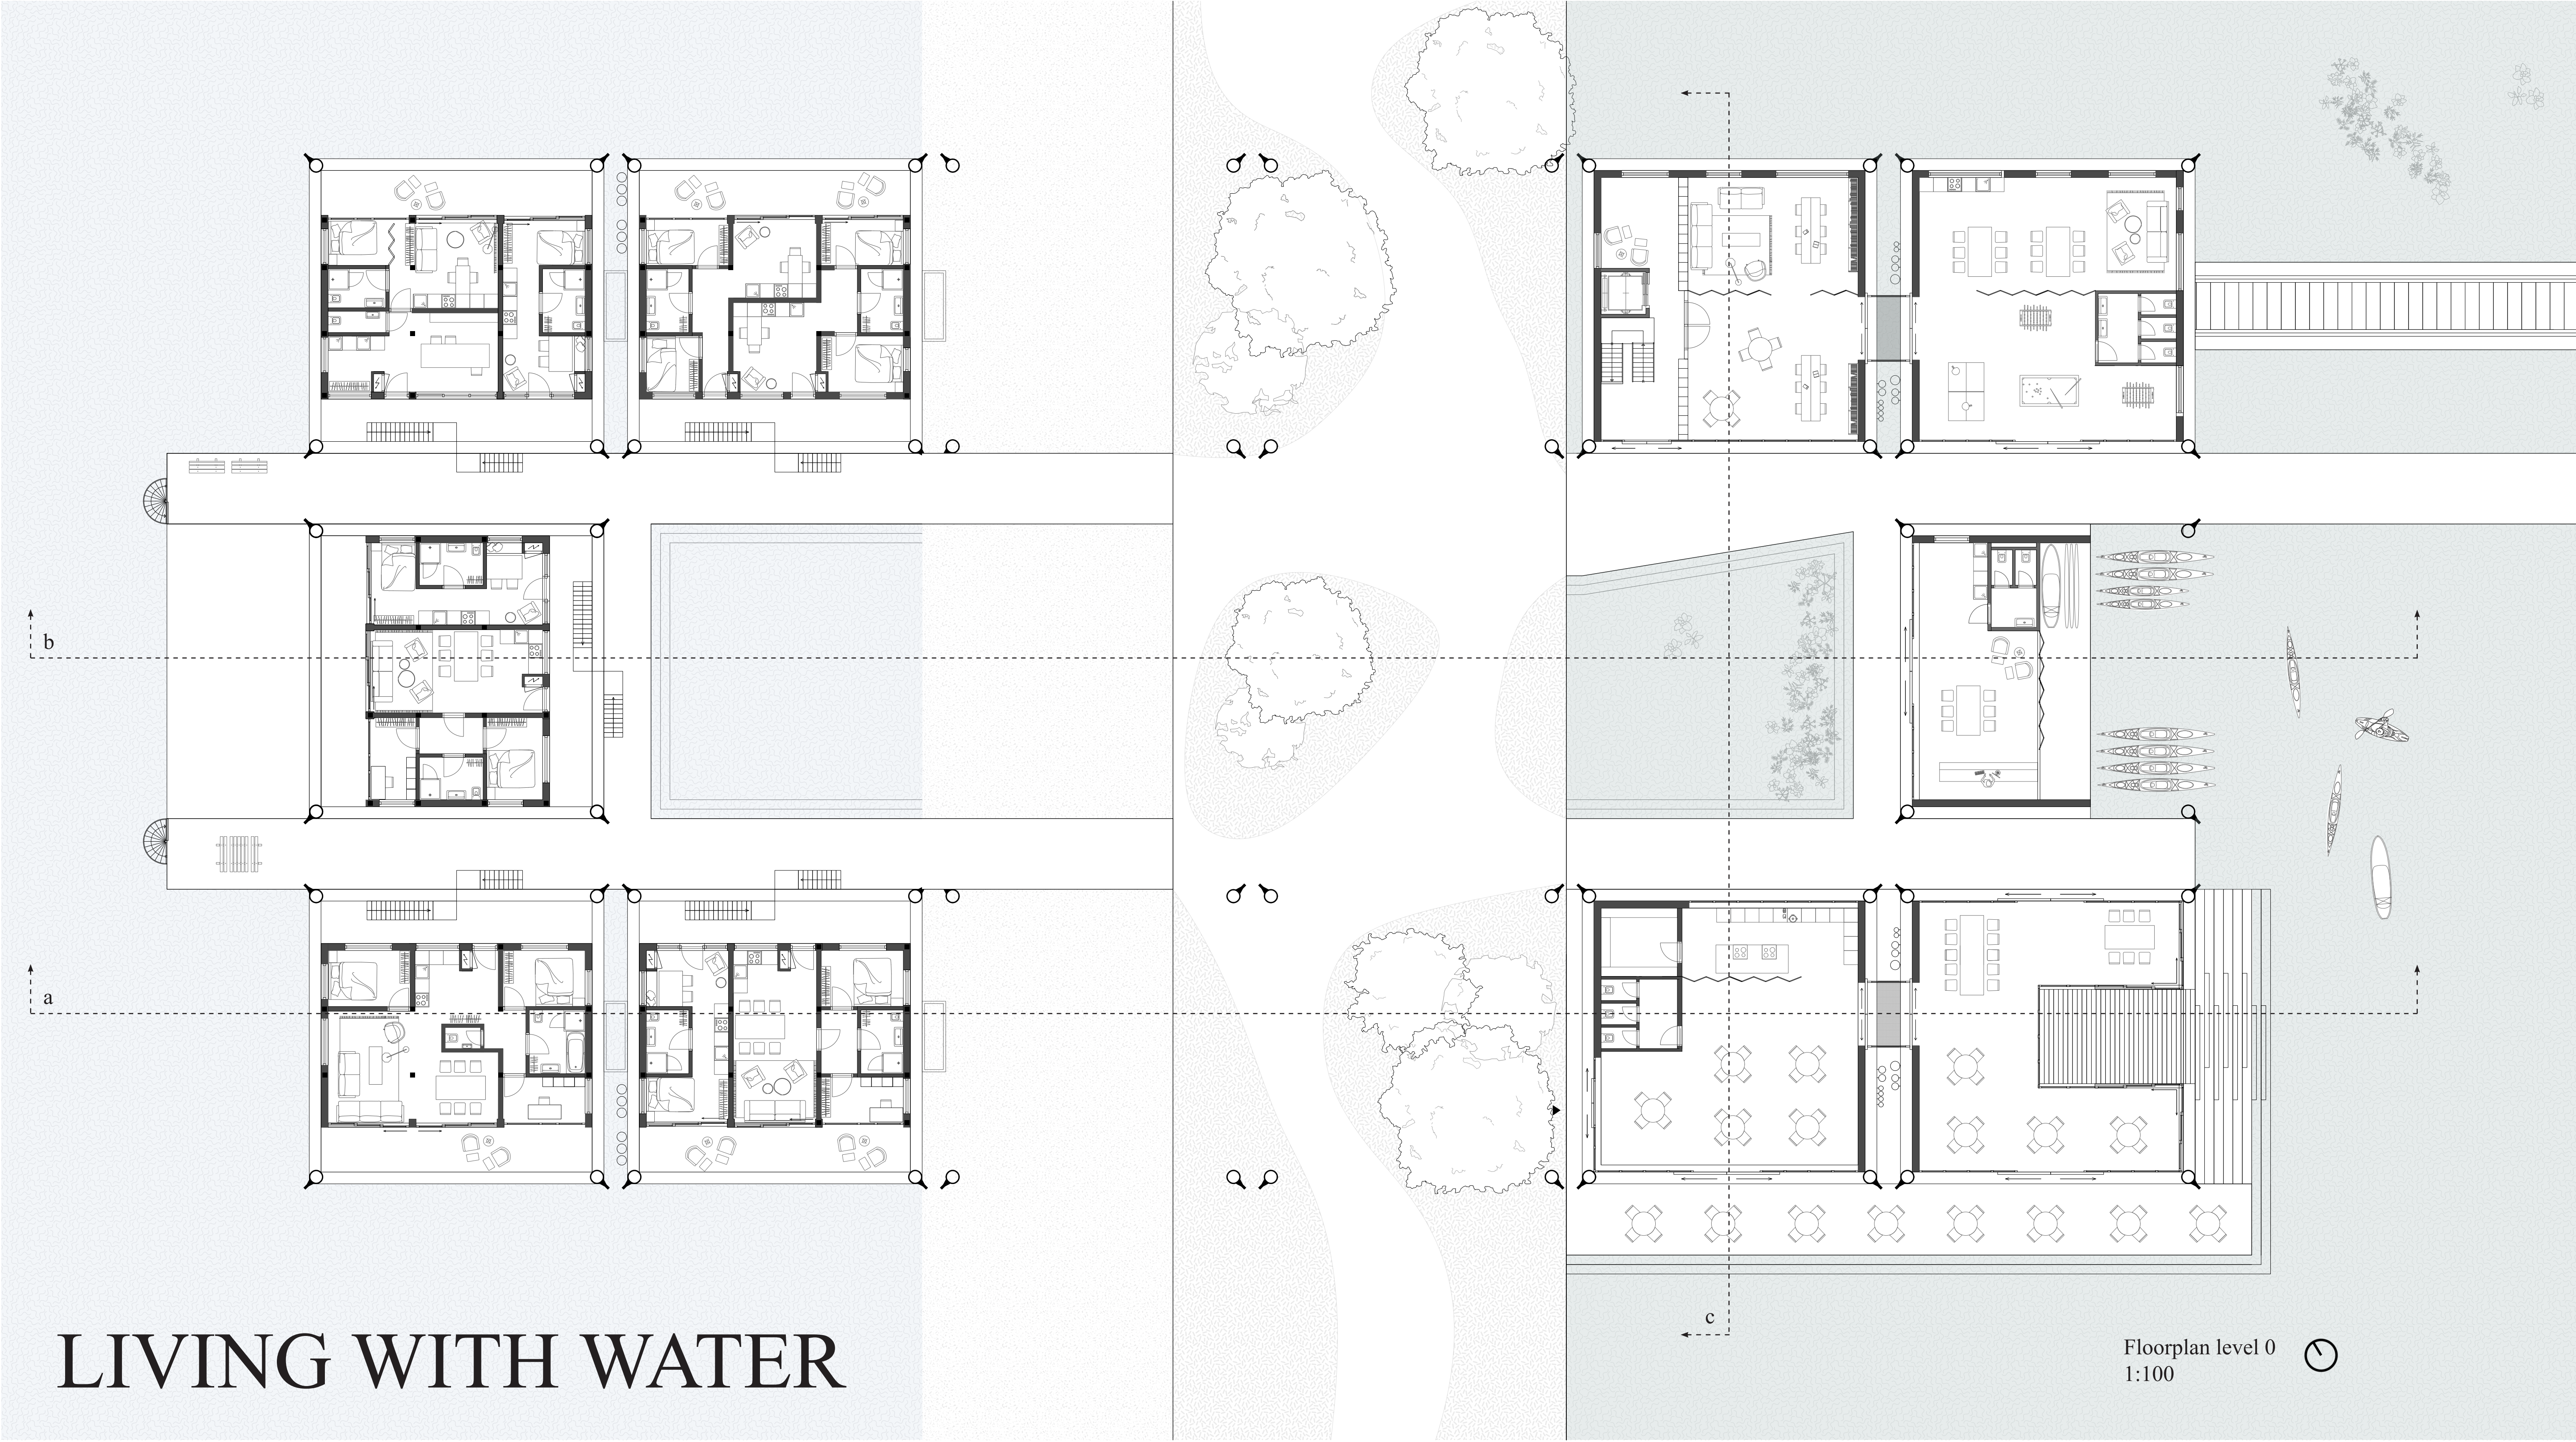


Floorplans
Scale 1:100

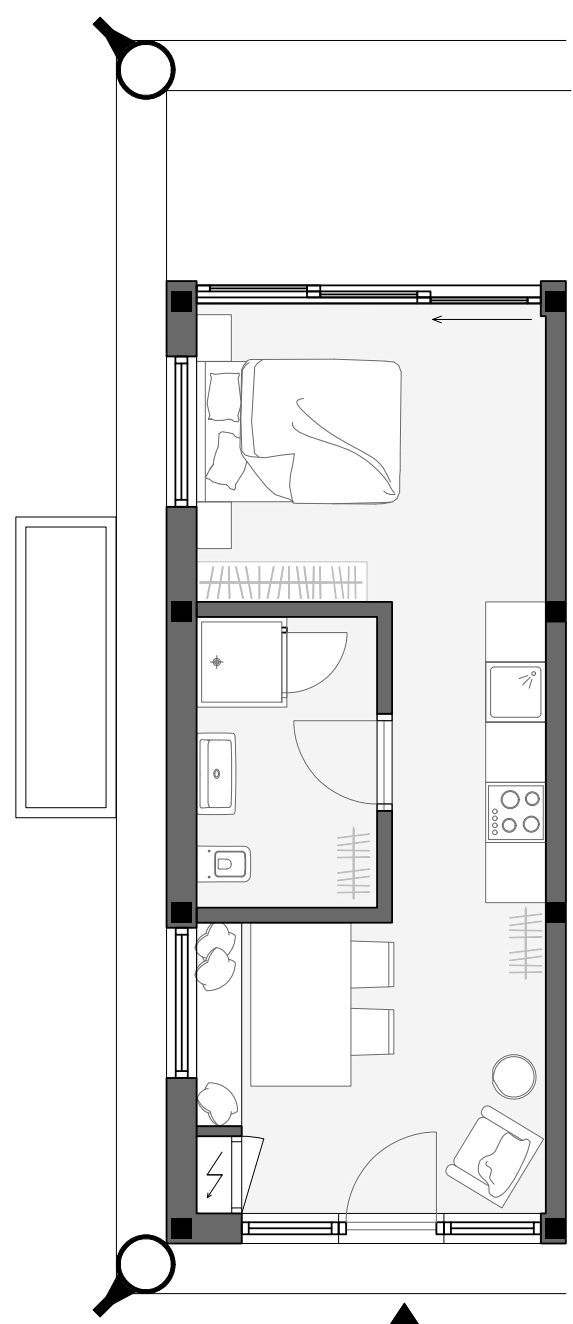


Studio
32 m2

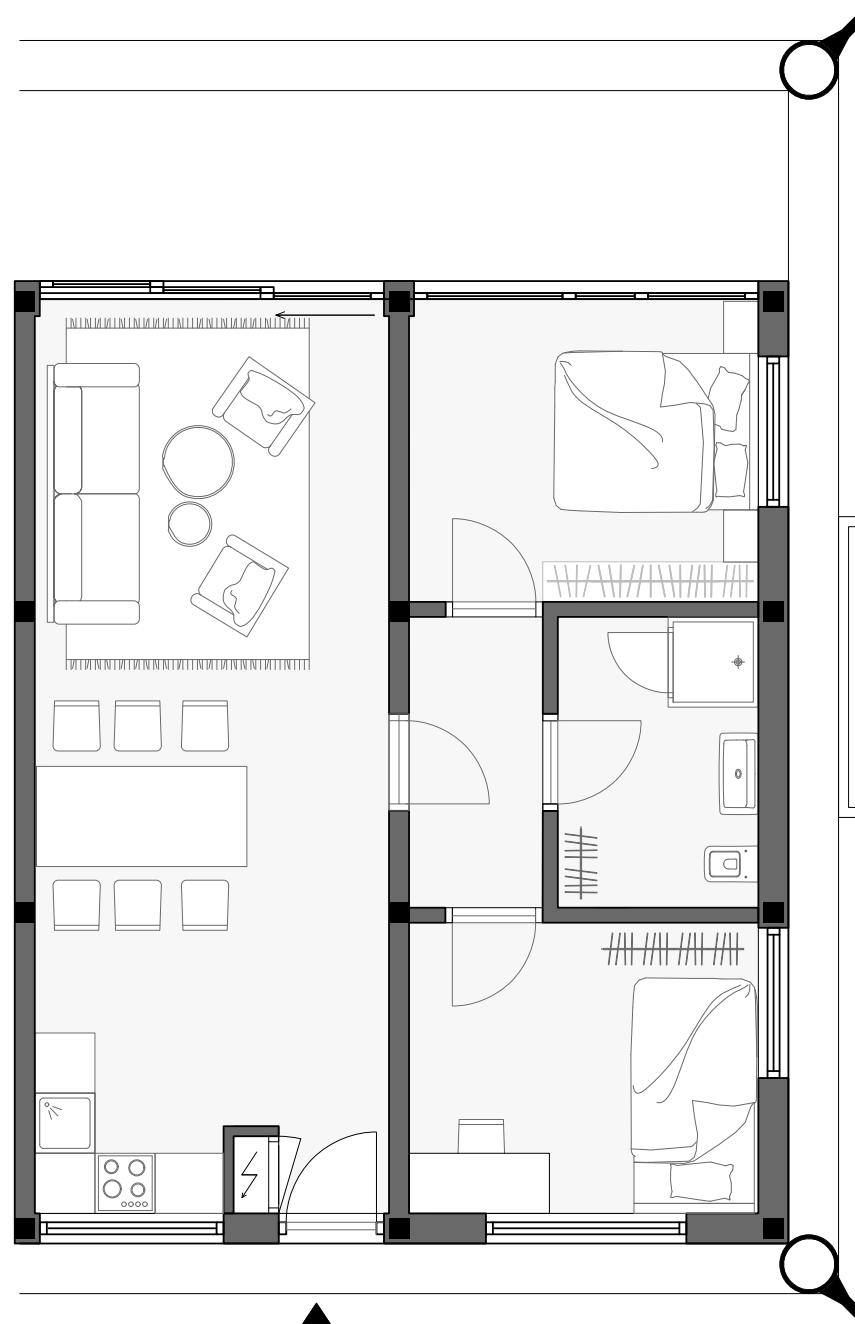


Starter apartment
66 m2

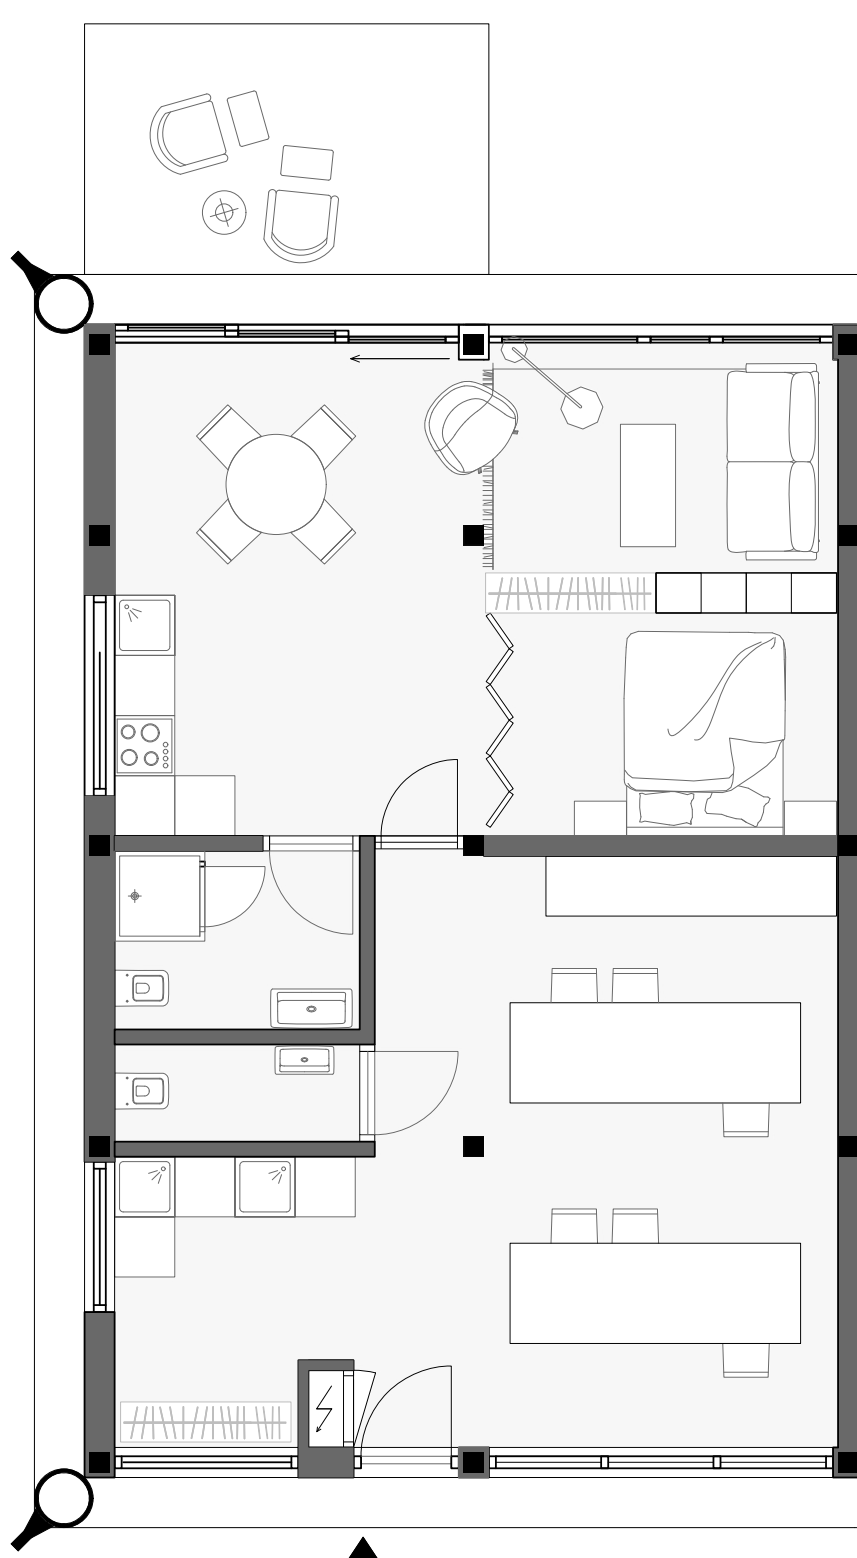


Creative apartment
78 m2

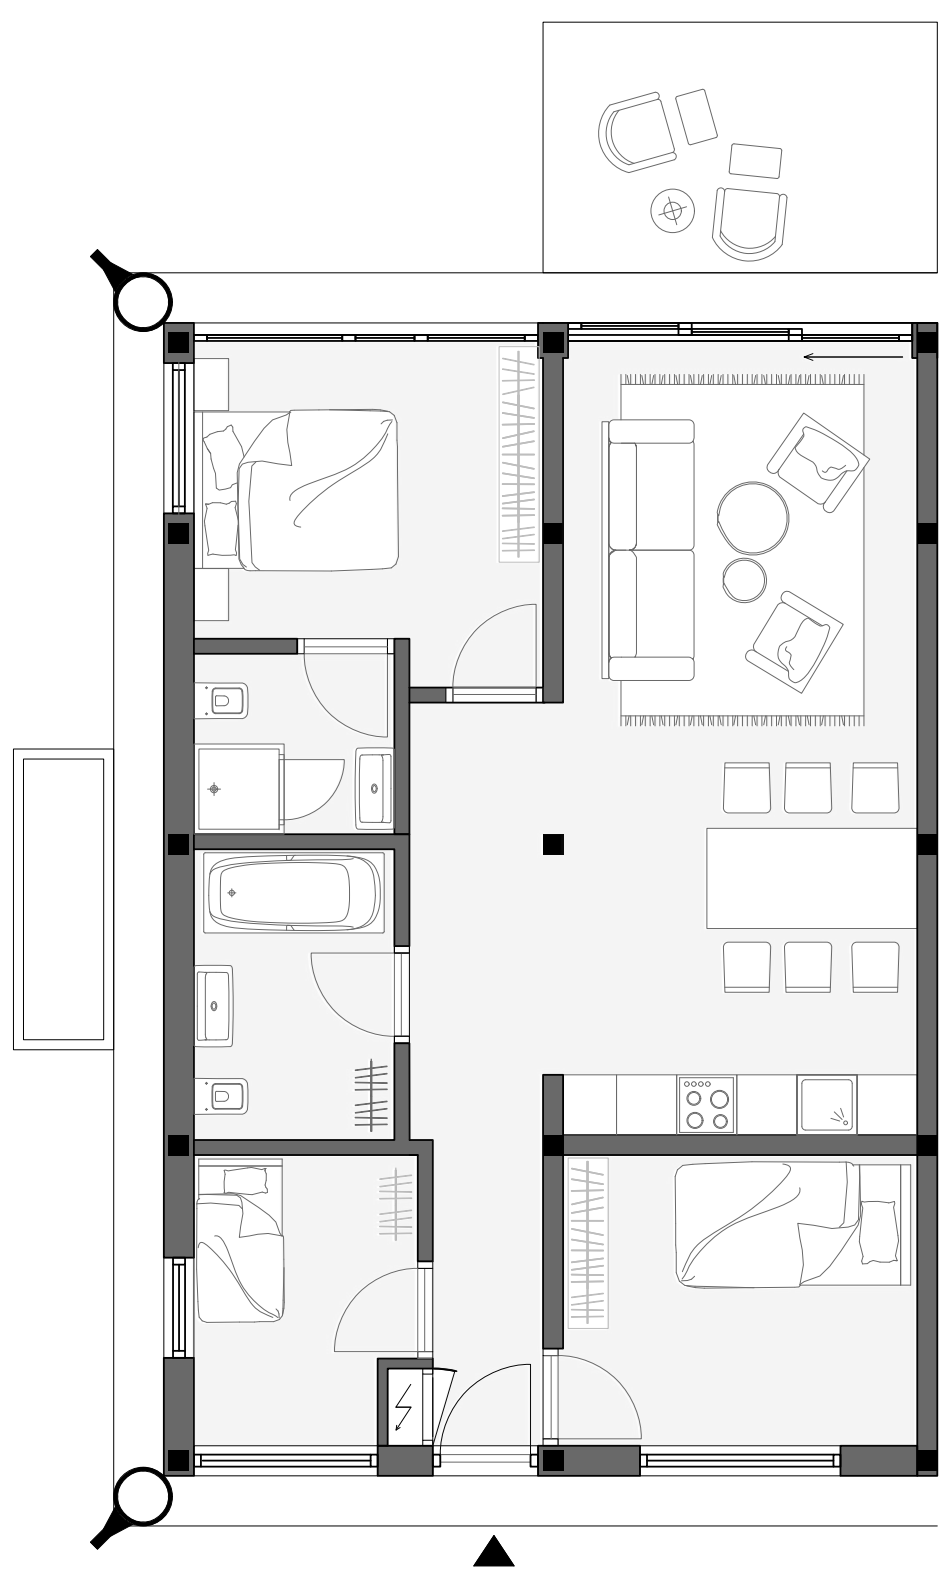


Family appartment small
60 m2

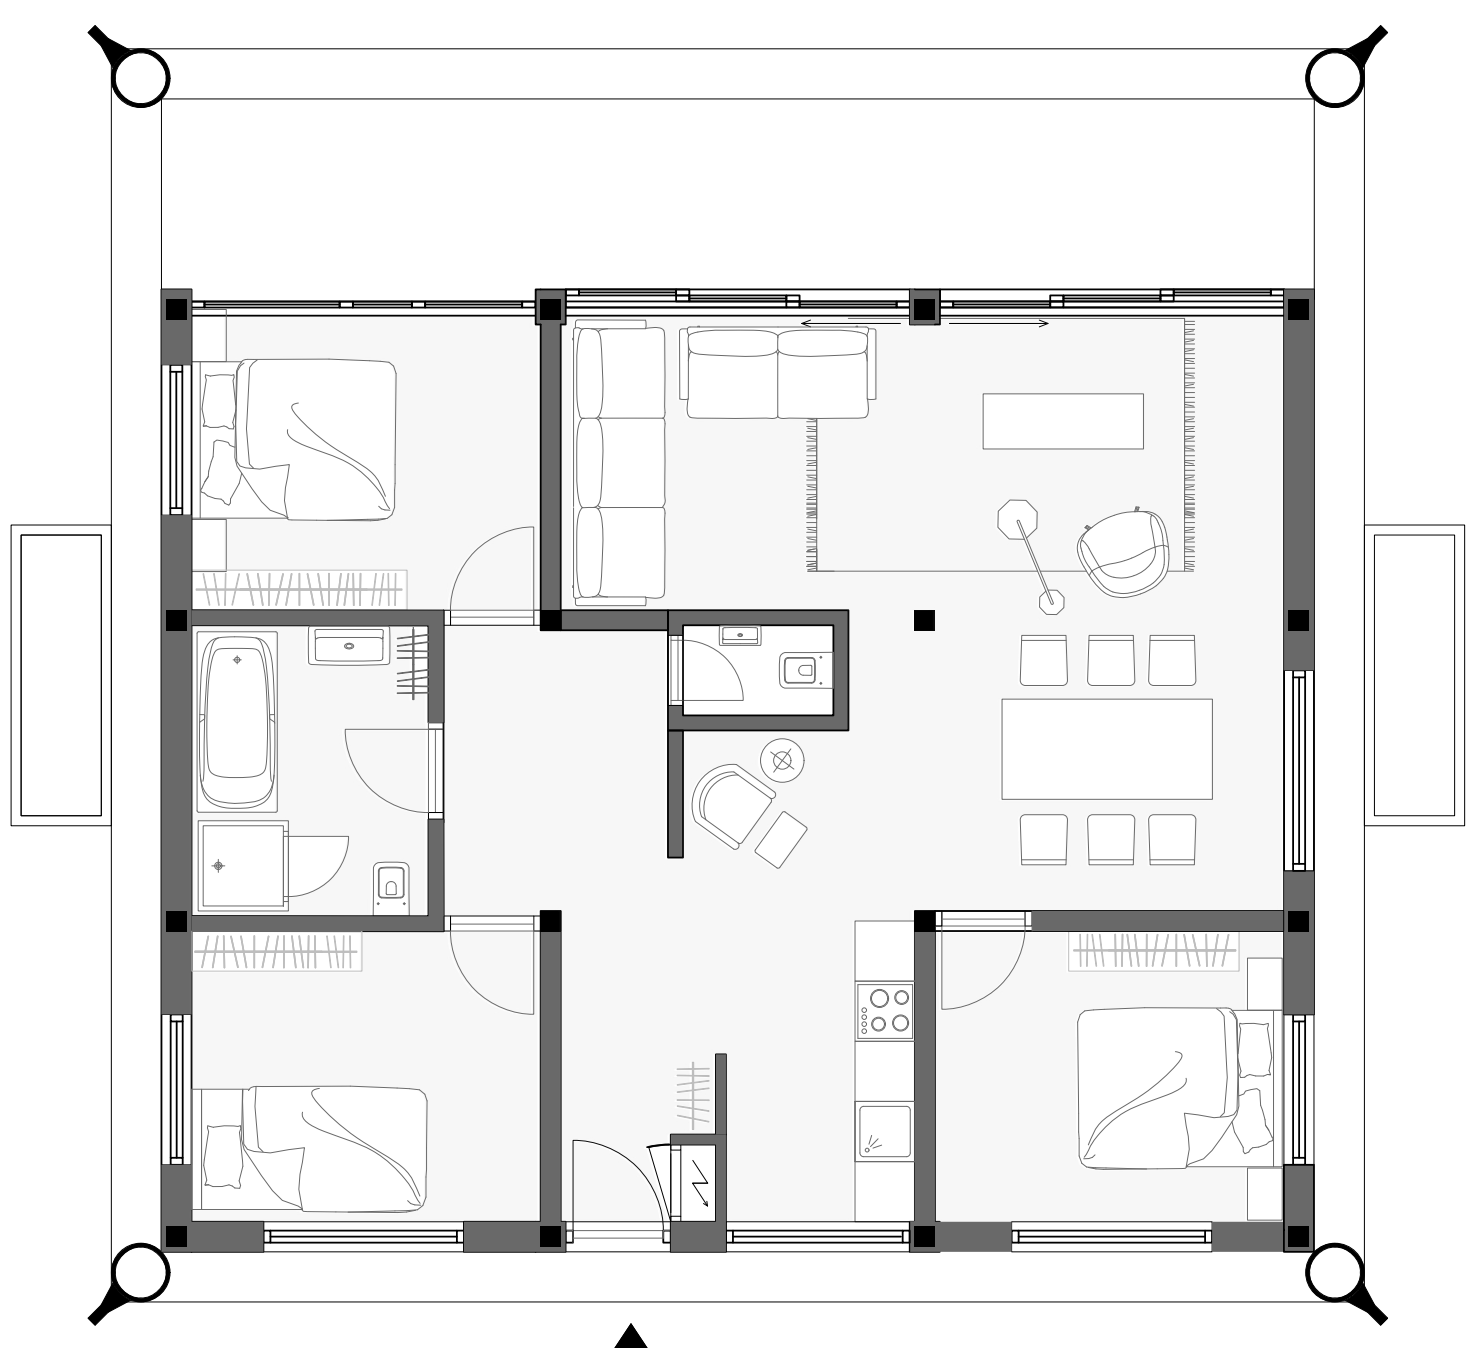


Family appartment big
100 m2

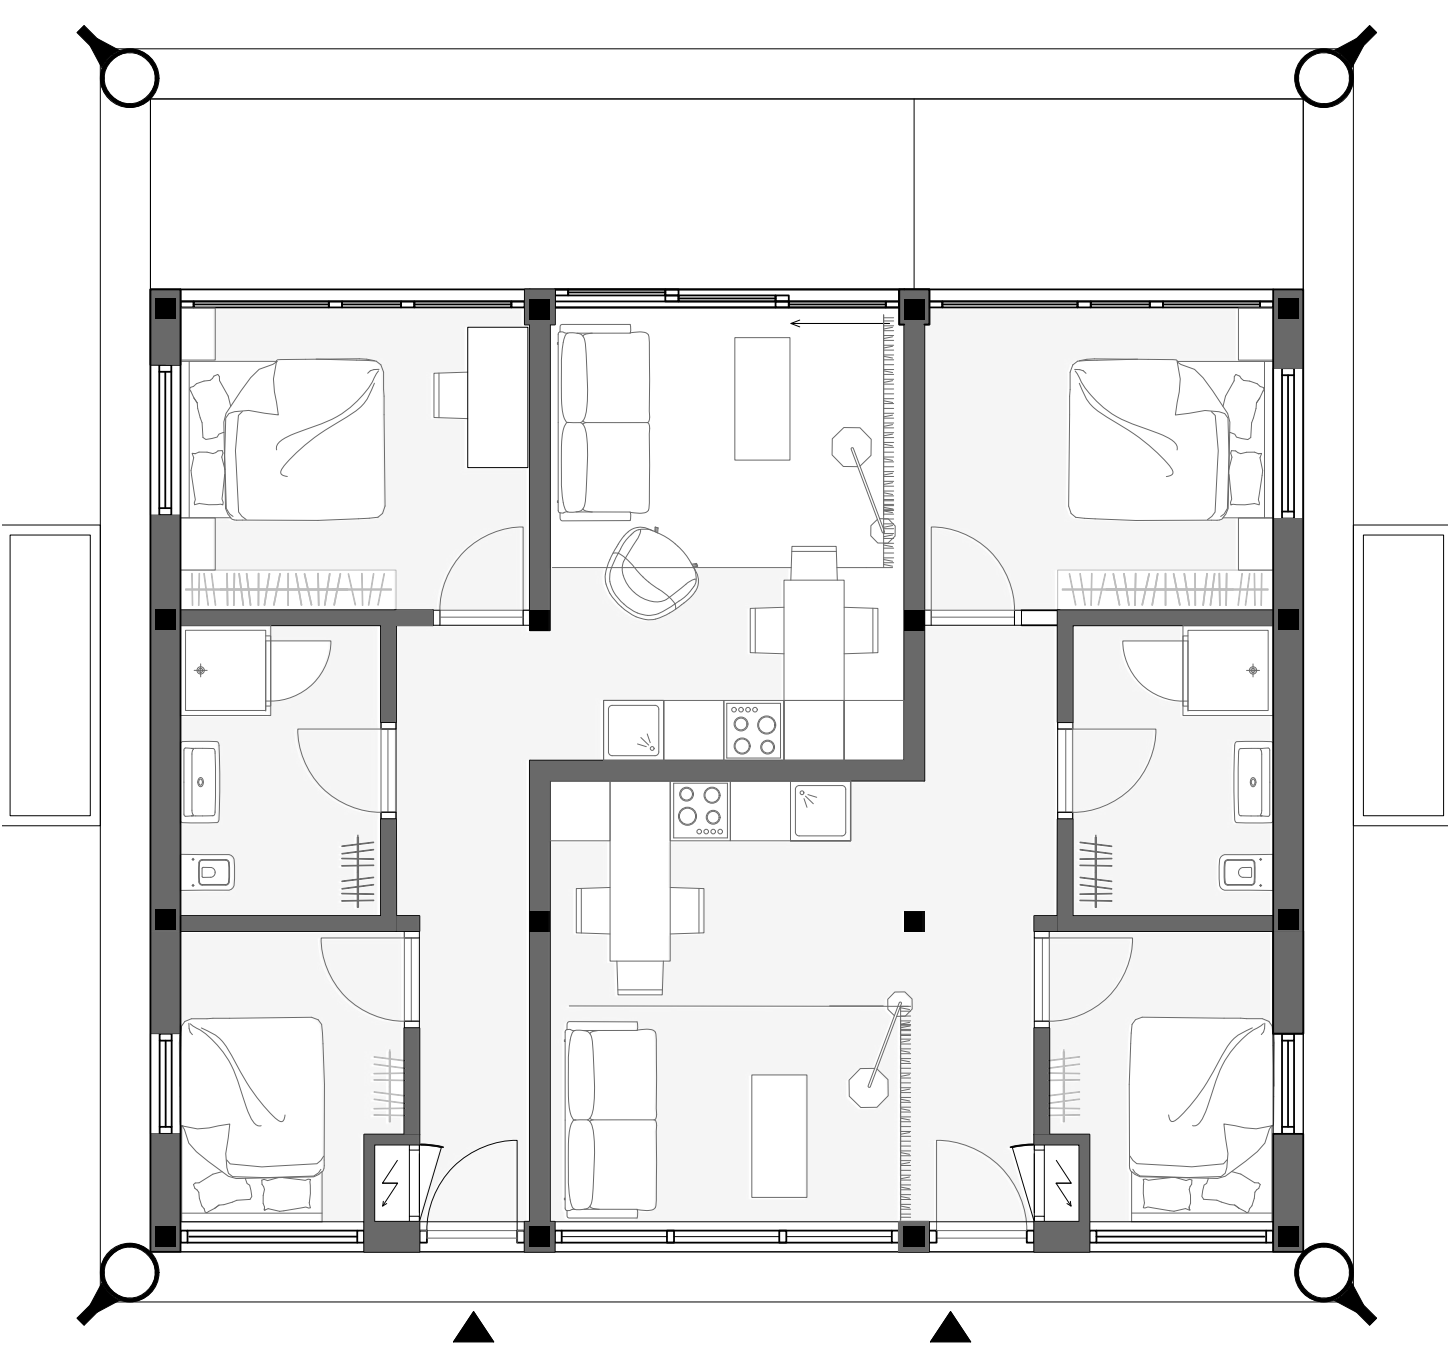

Friends apartment
50 m2

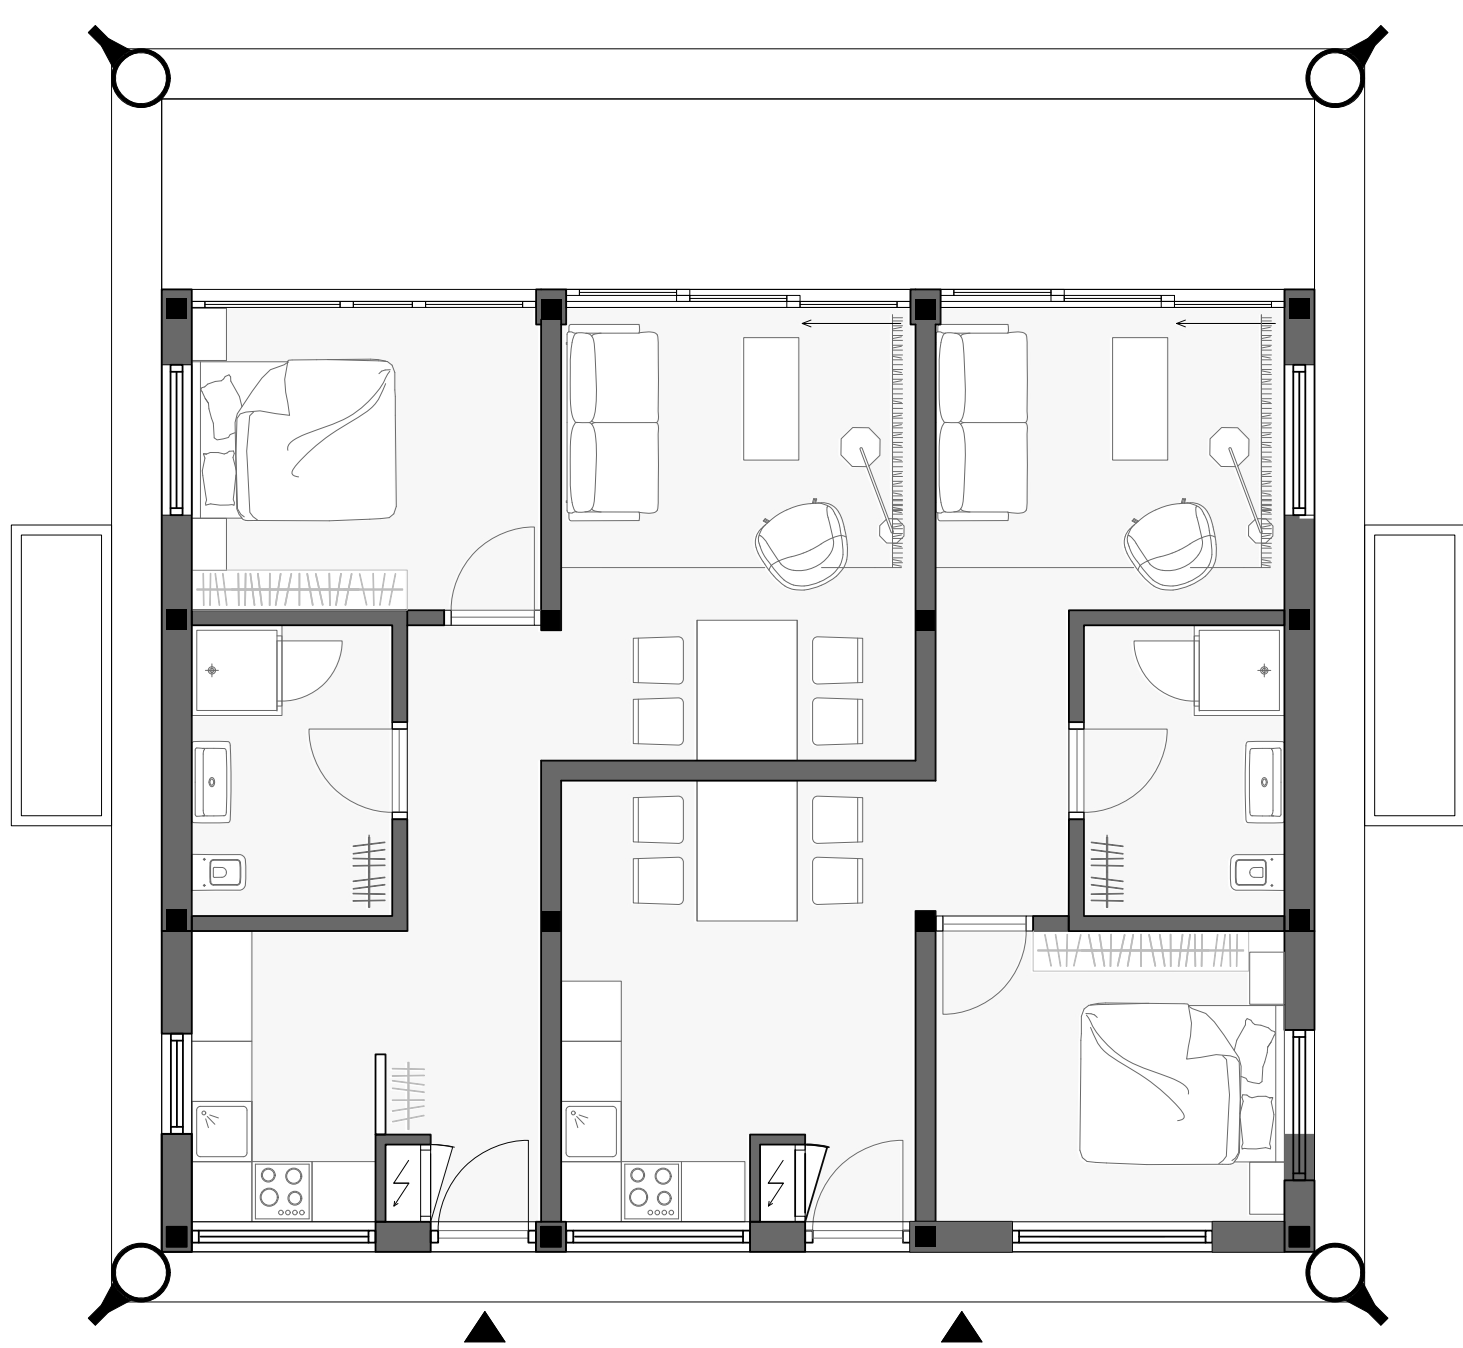


Elderly apartment
50 m2

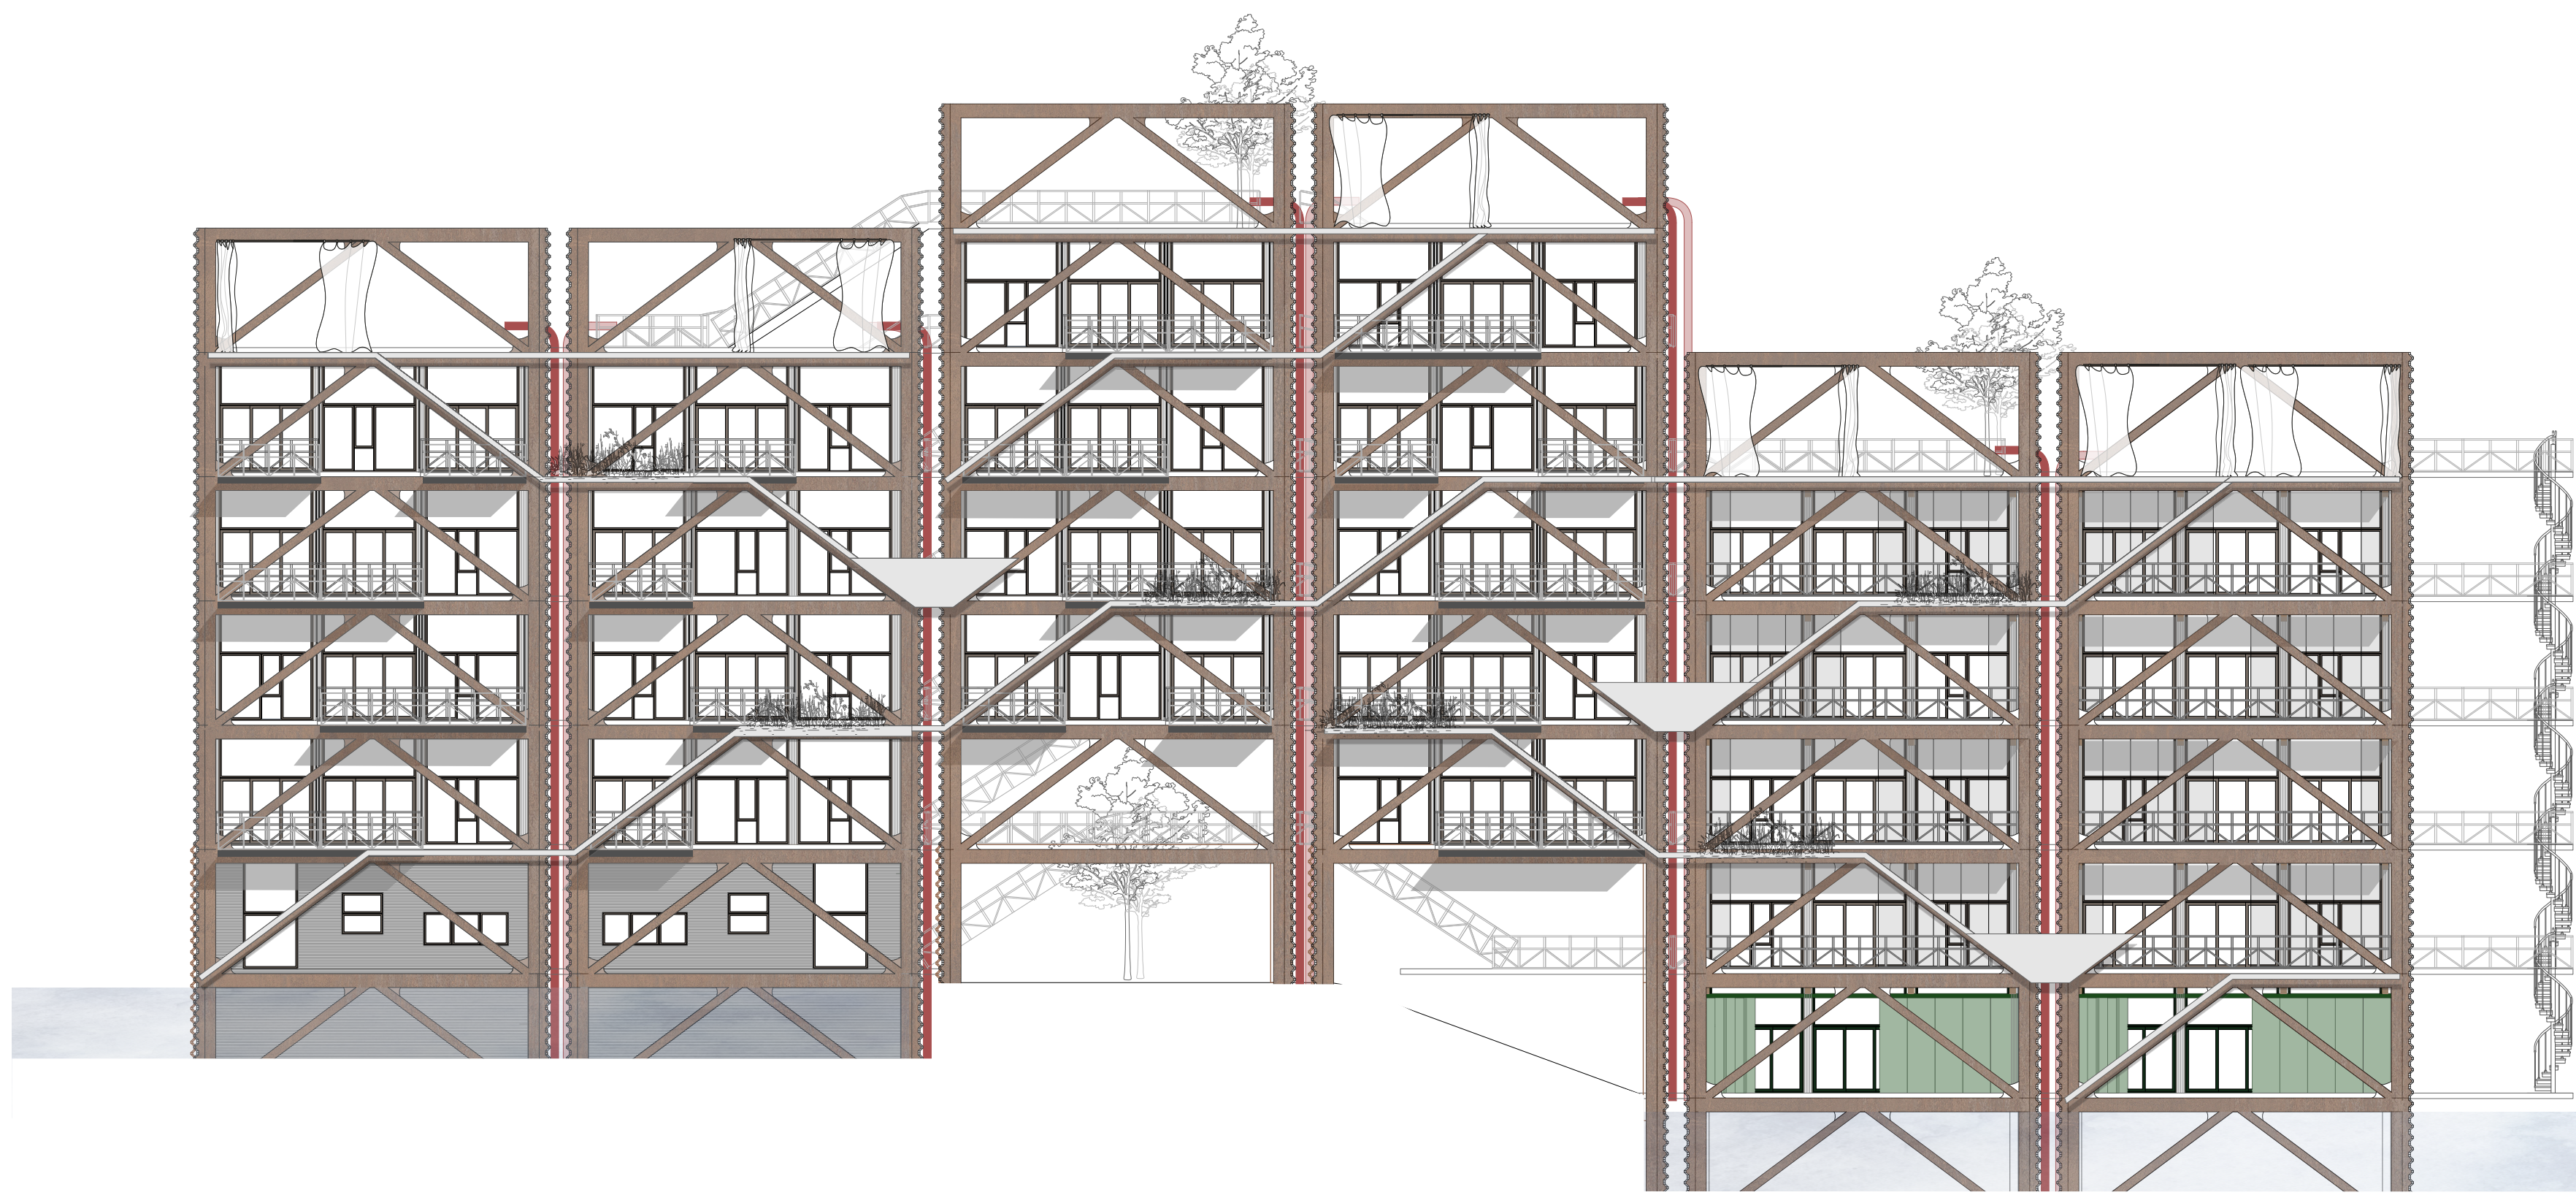


North facade
1:200




East facade
1:200

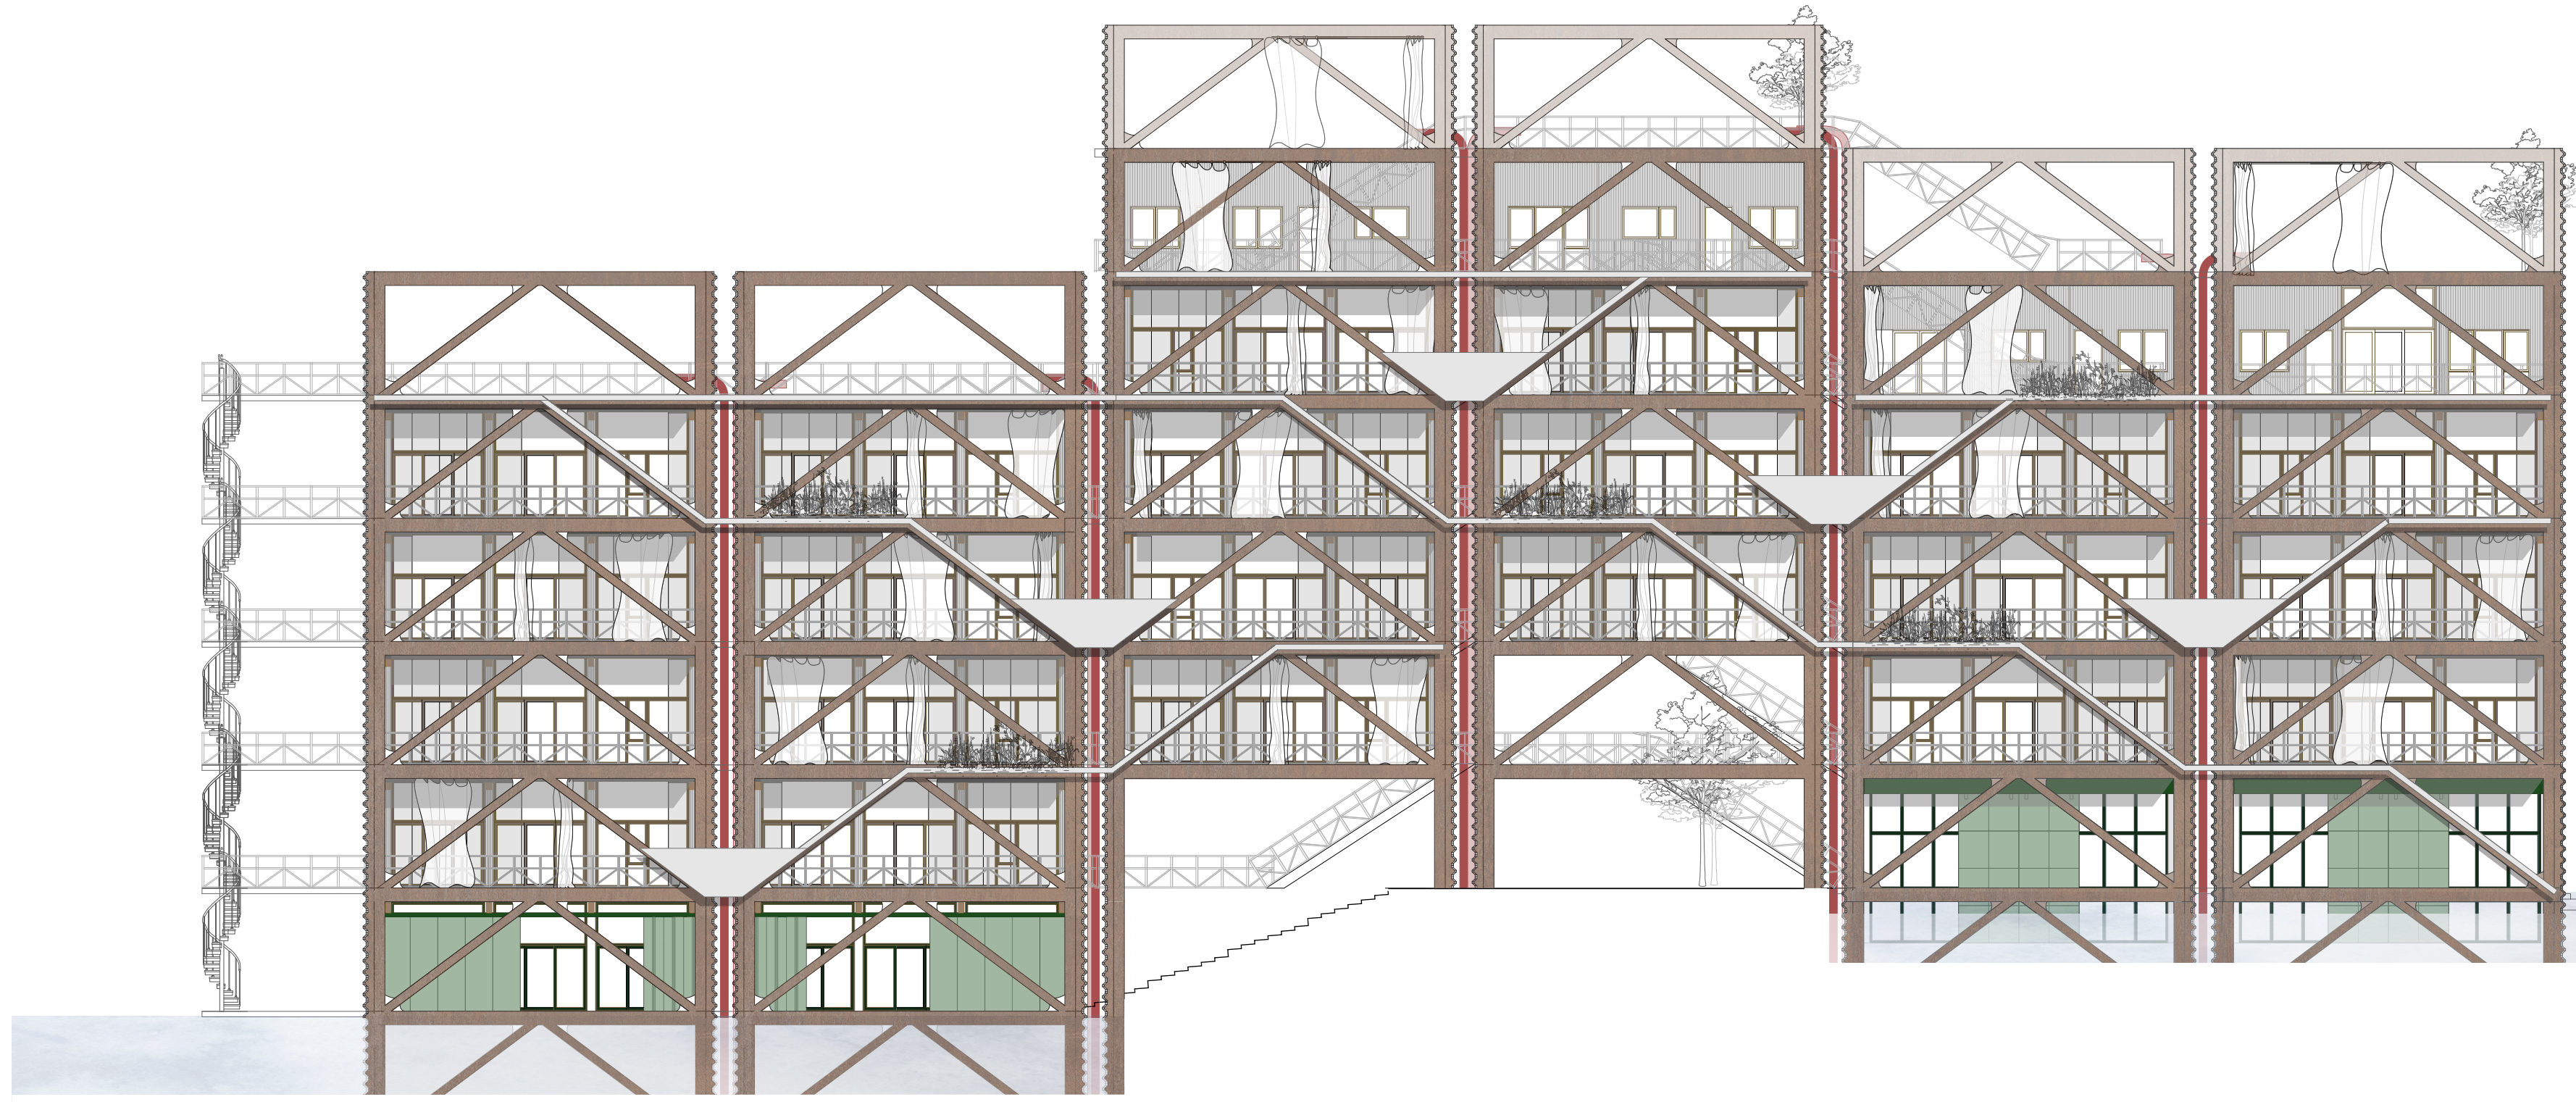


South facade
1:200

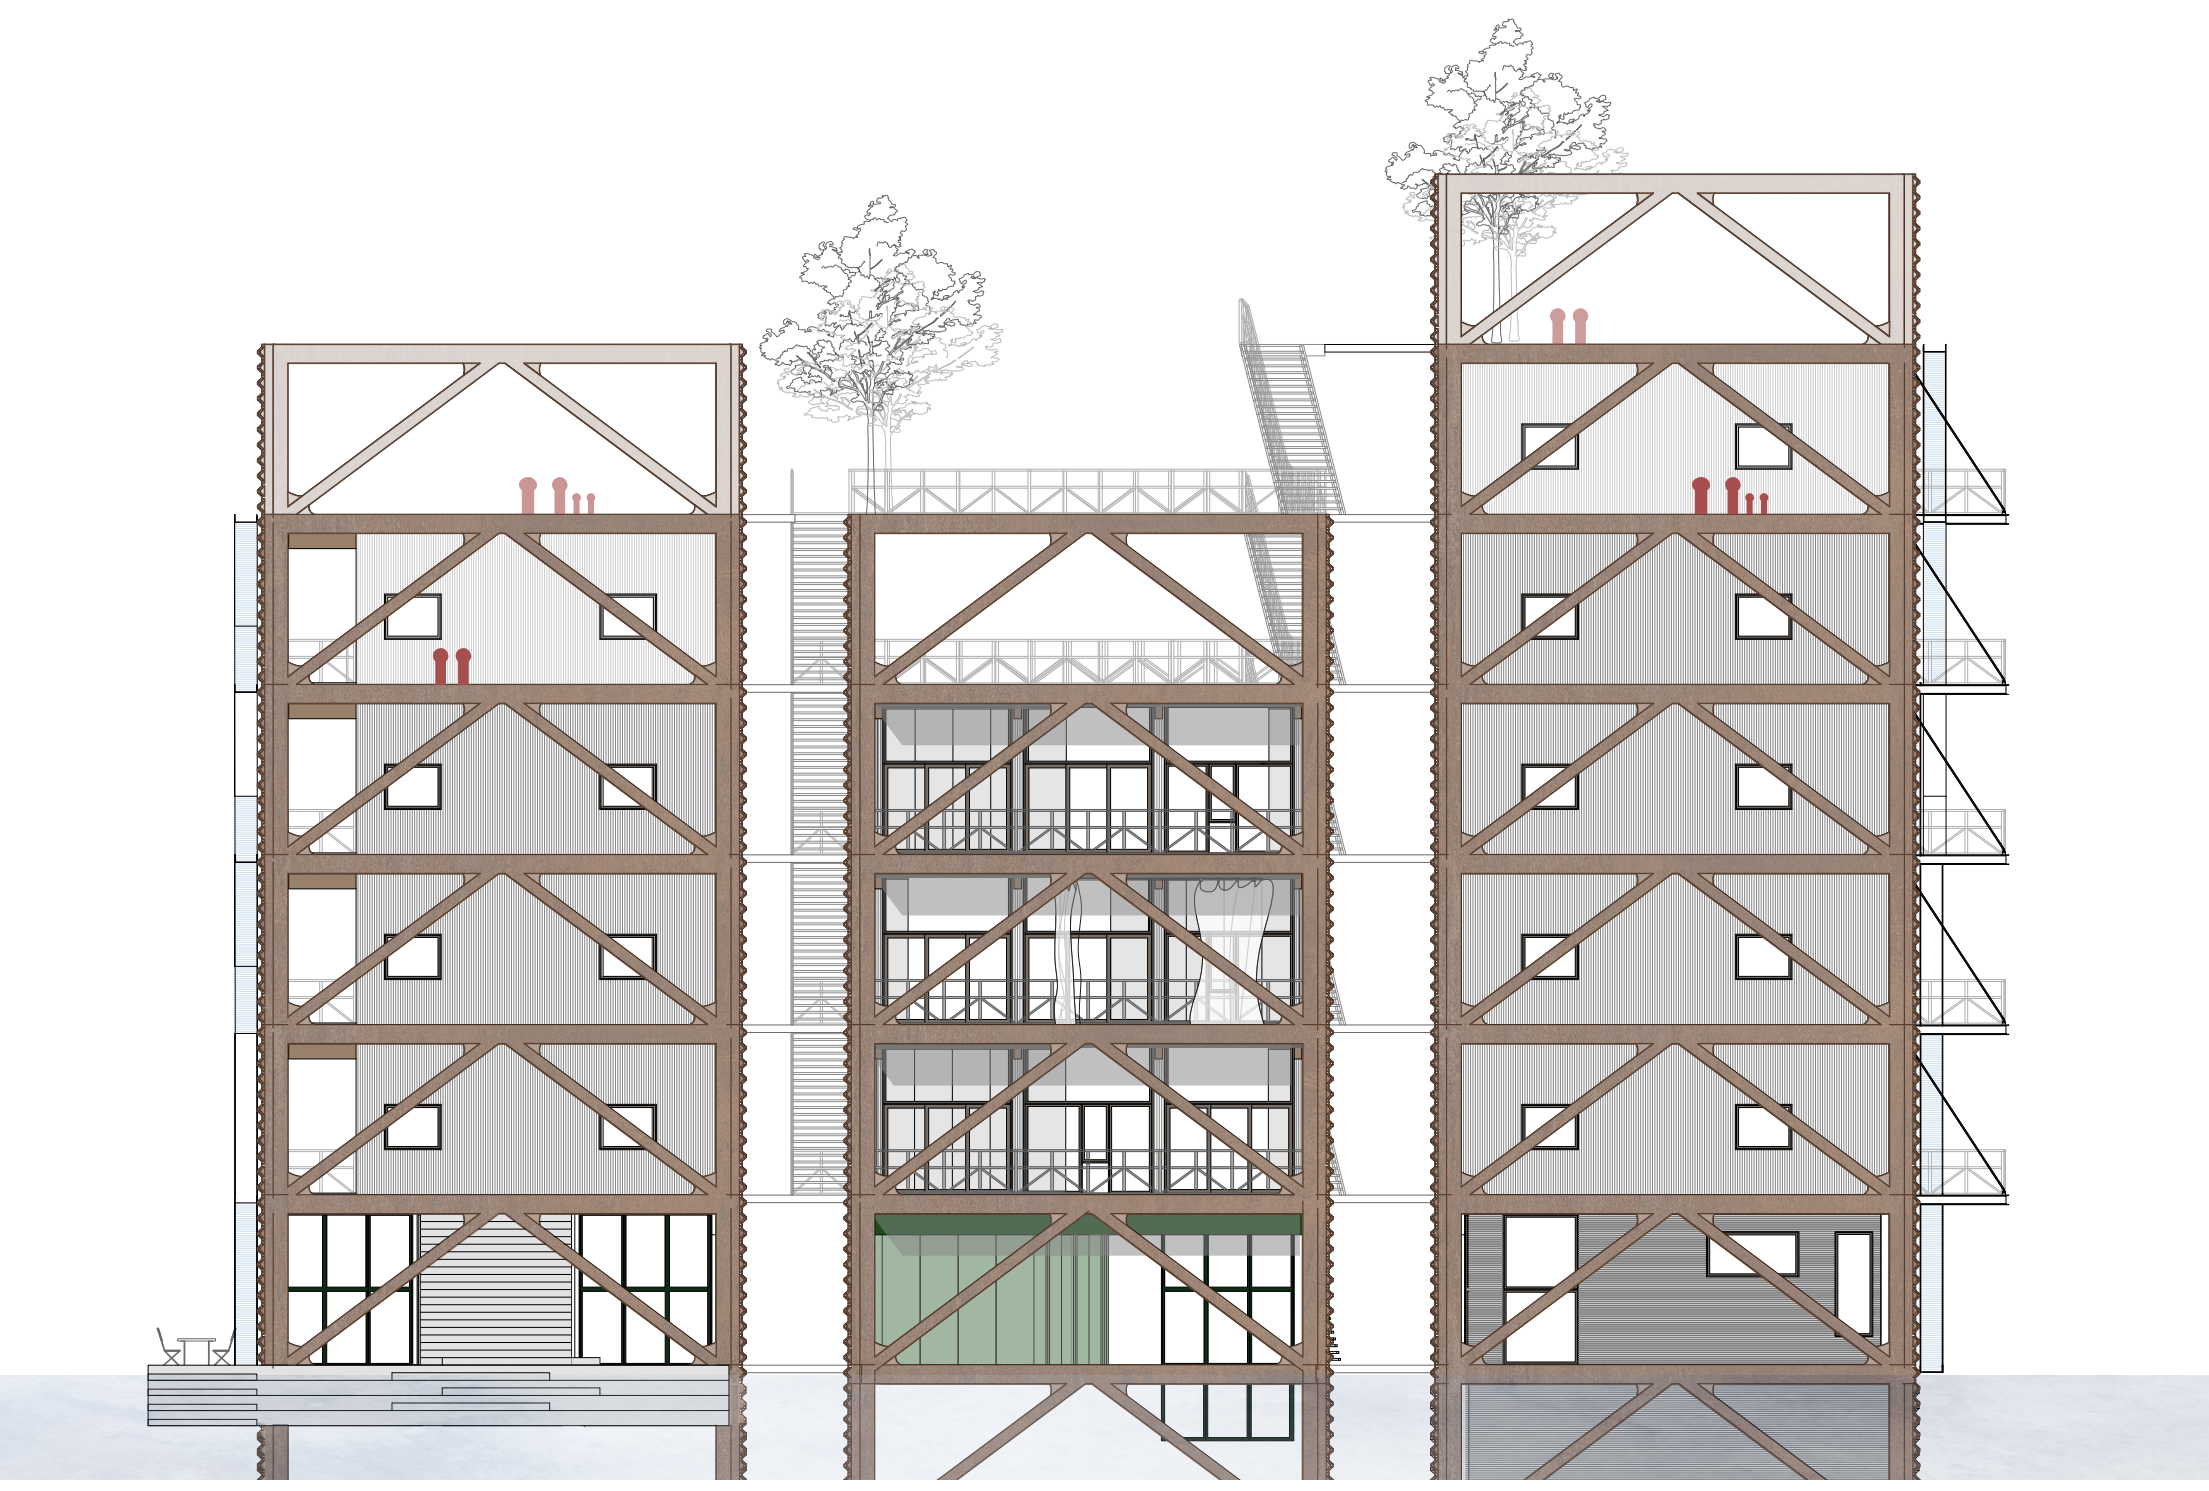


West facade
1:200

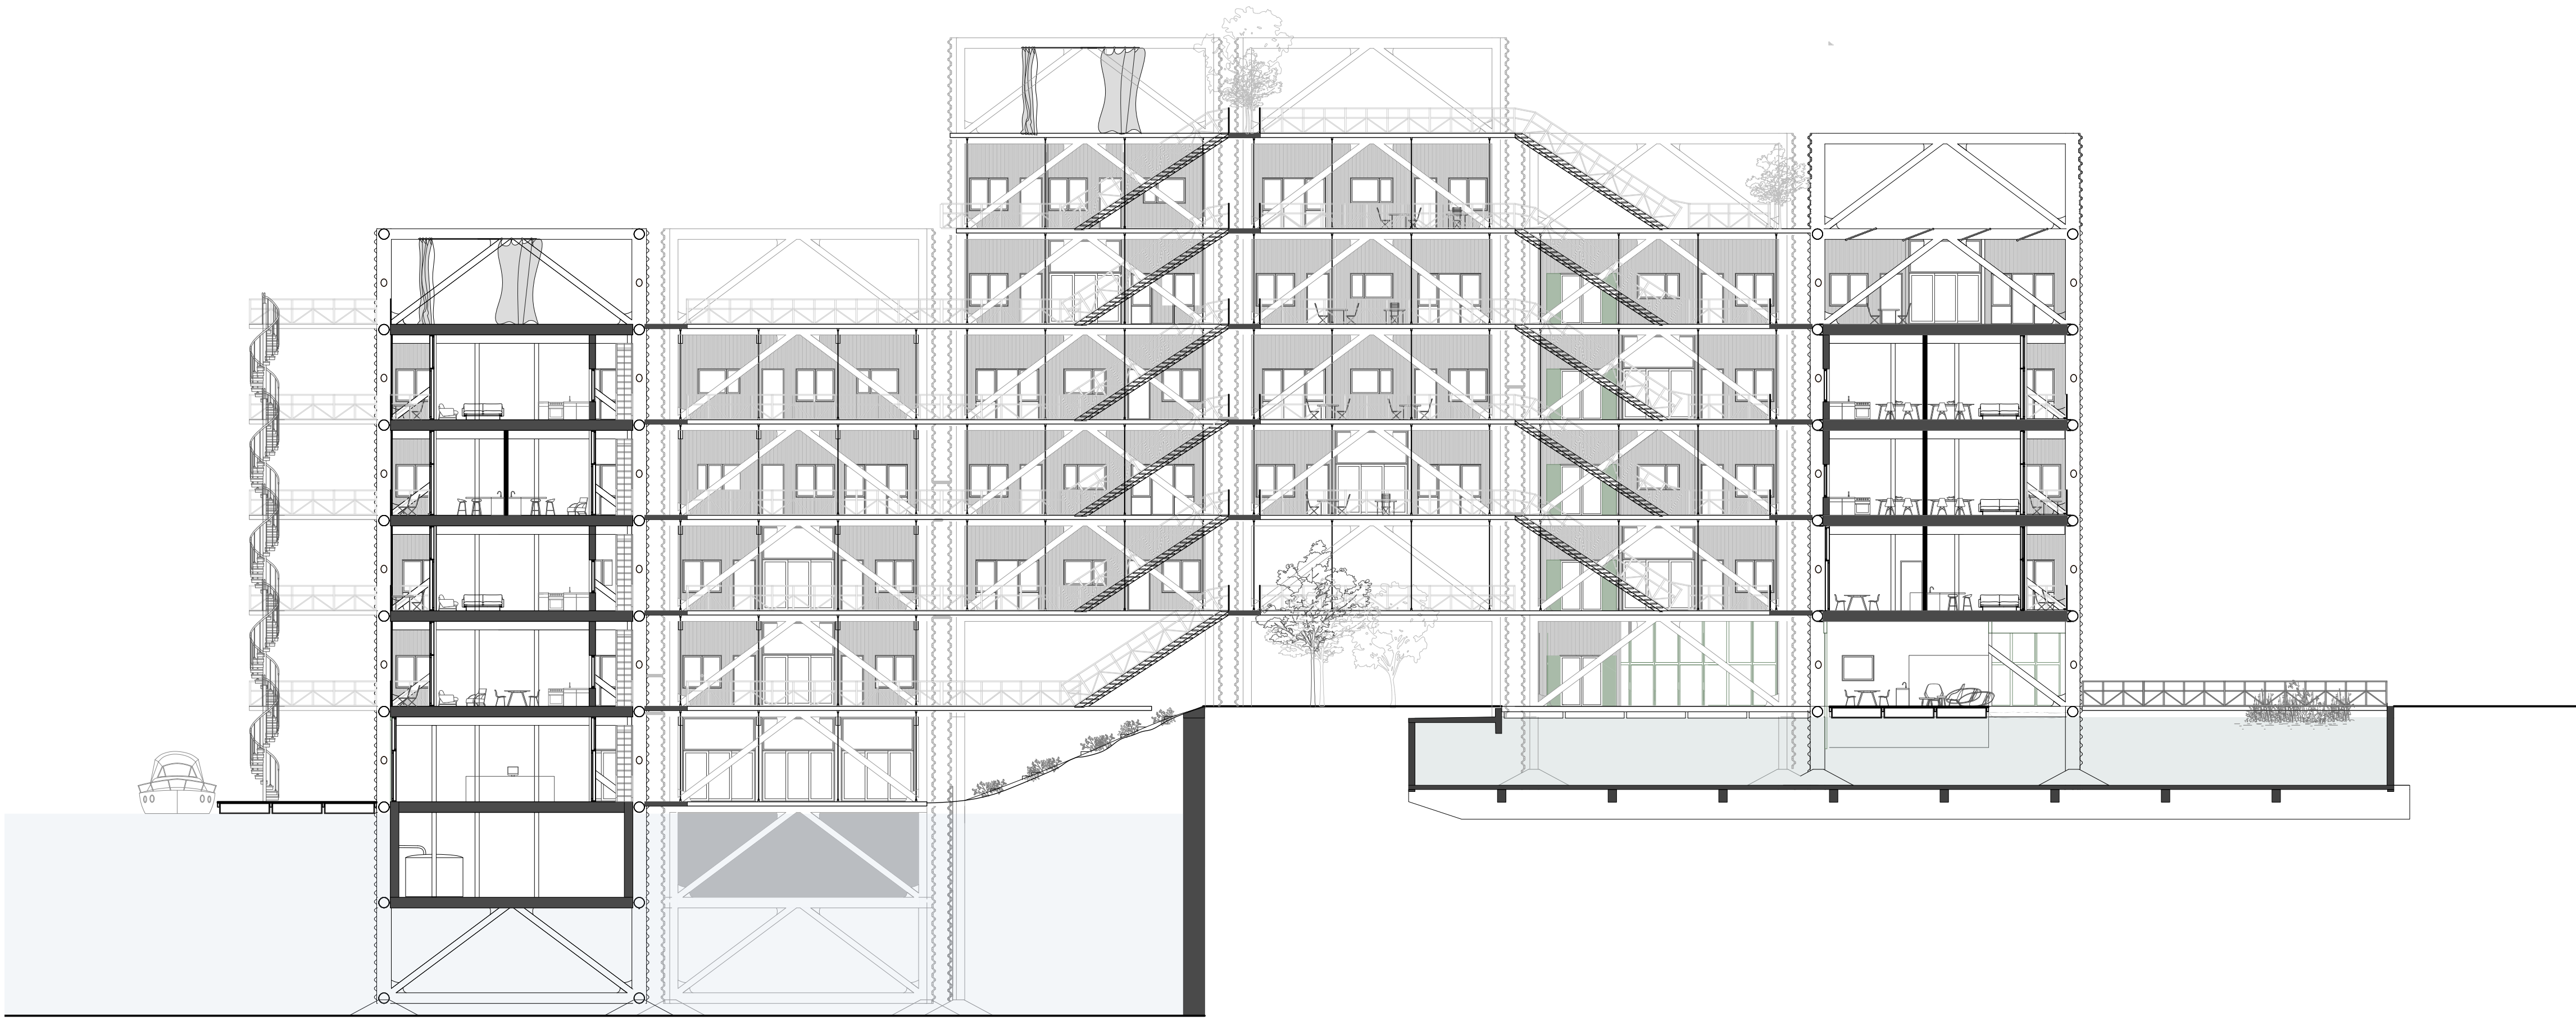


Longitudinal Section B
1:200

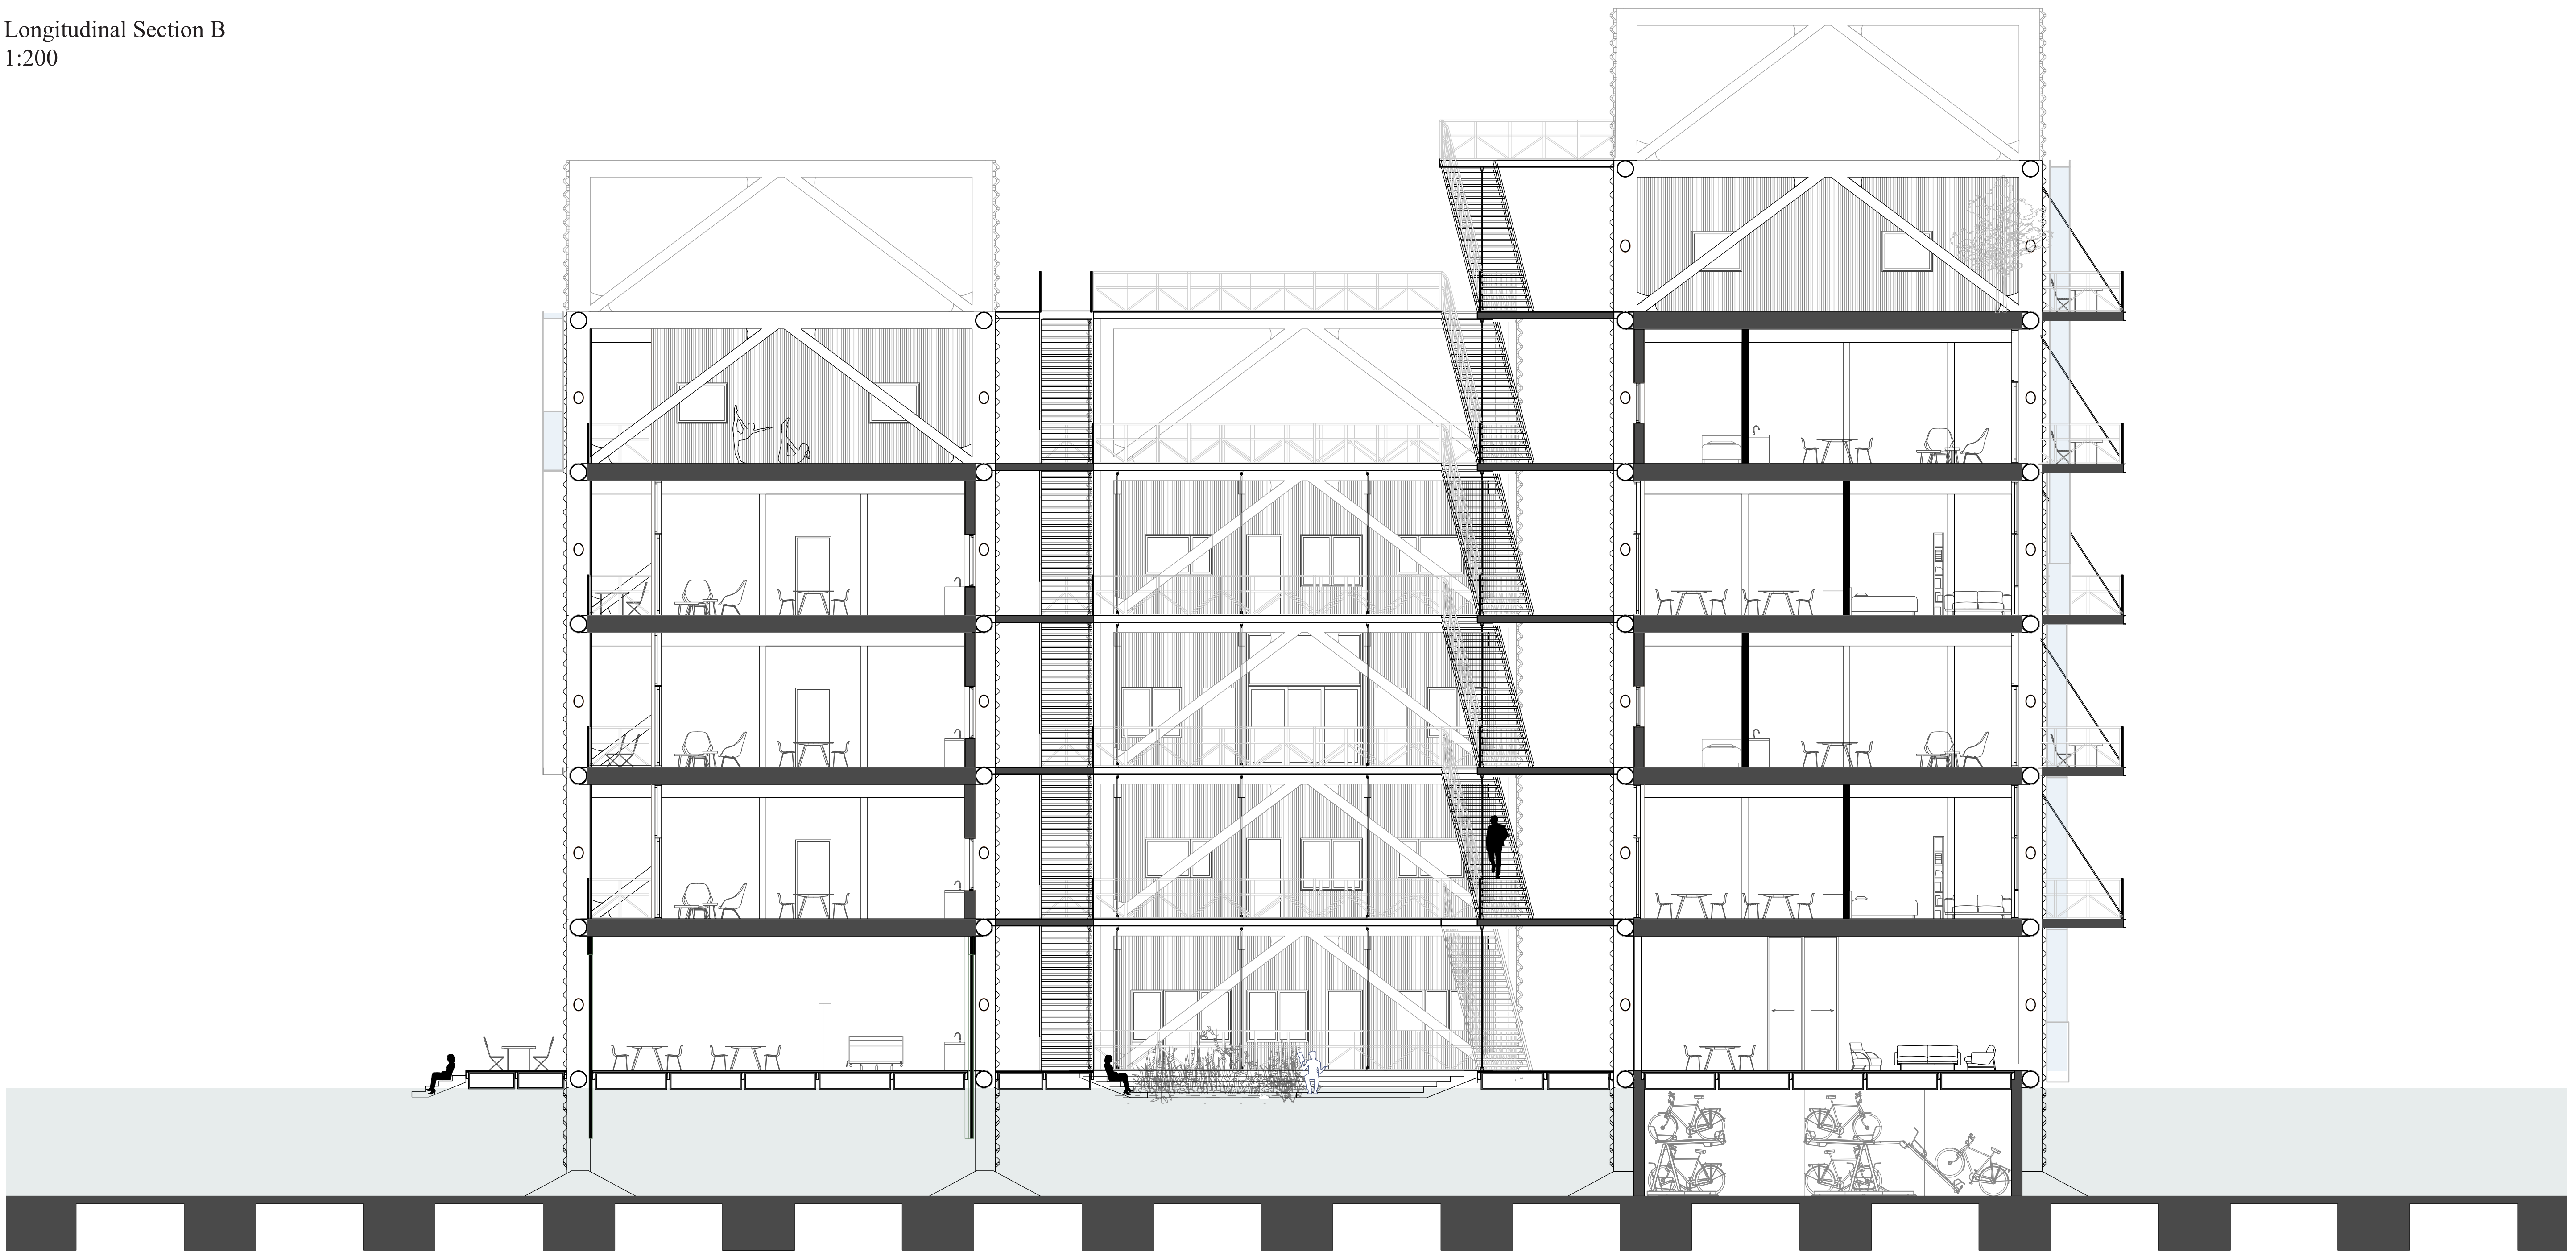


Cross Section C
1:100

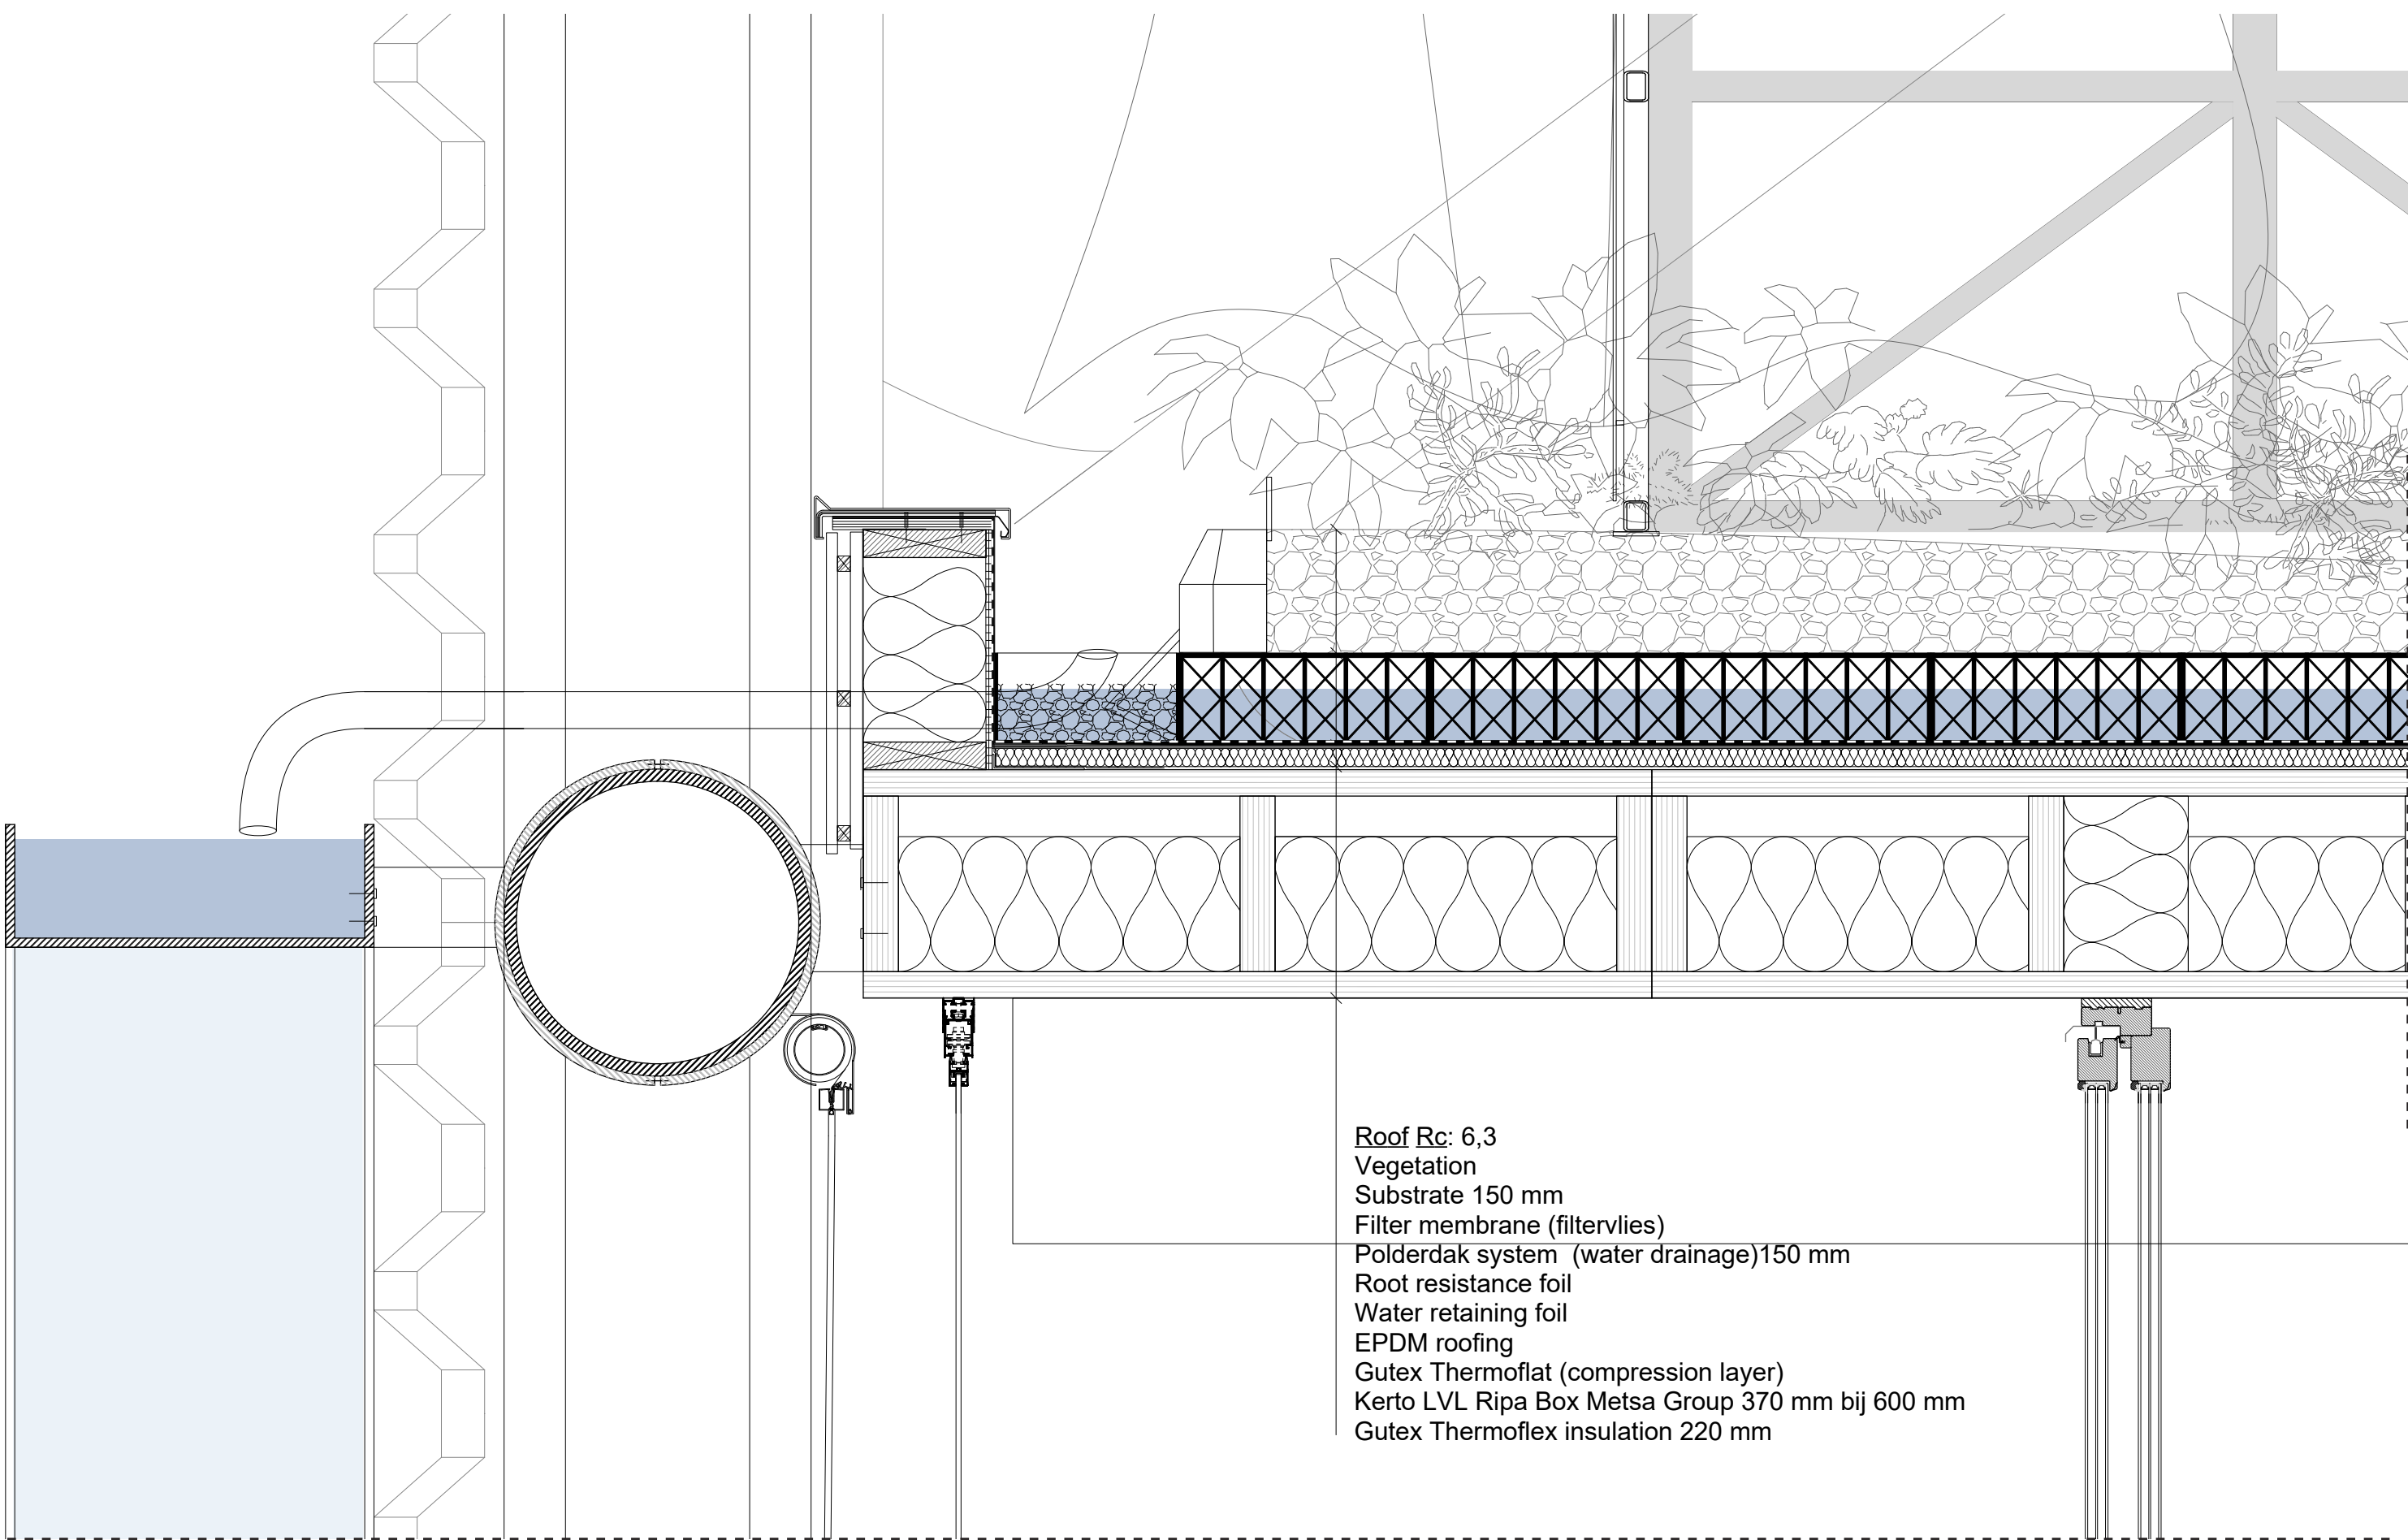


Roof Detail
1:5

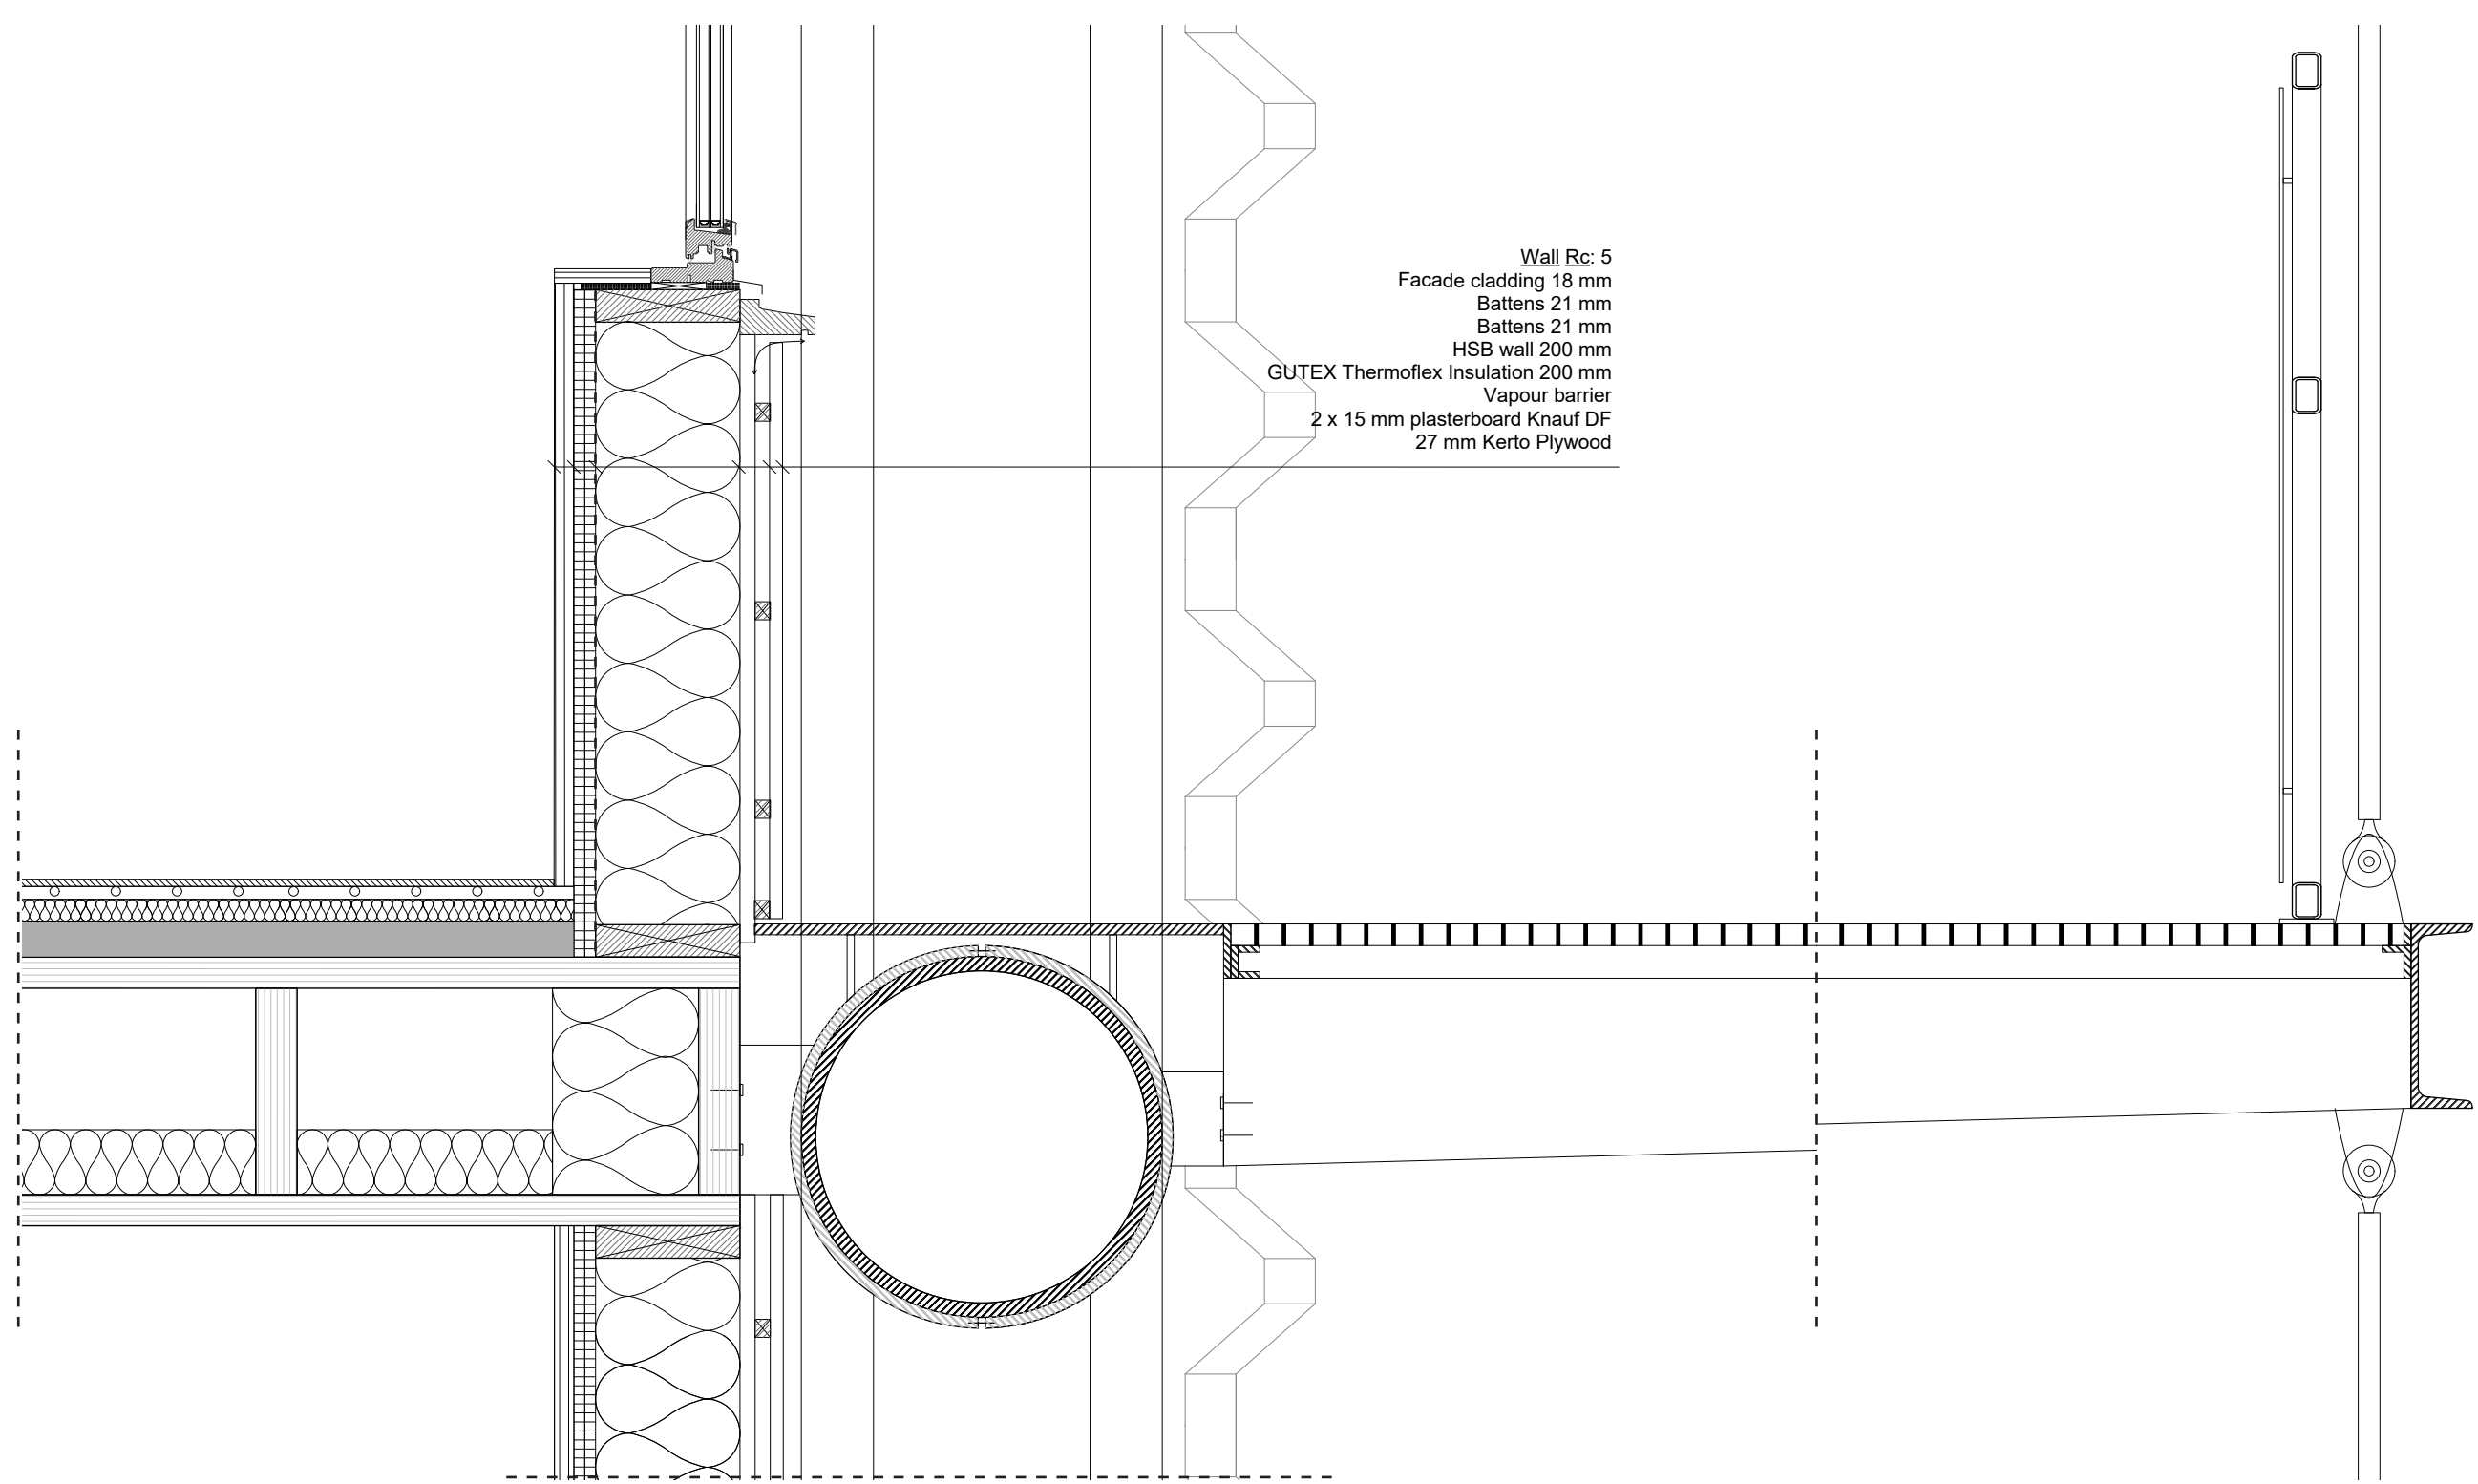



Floor Detail
1:5

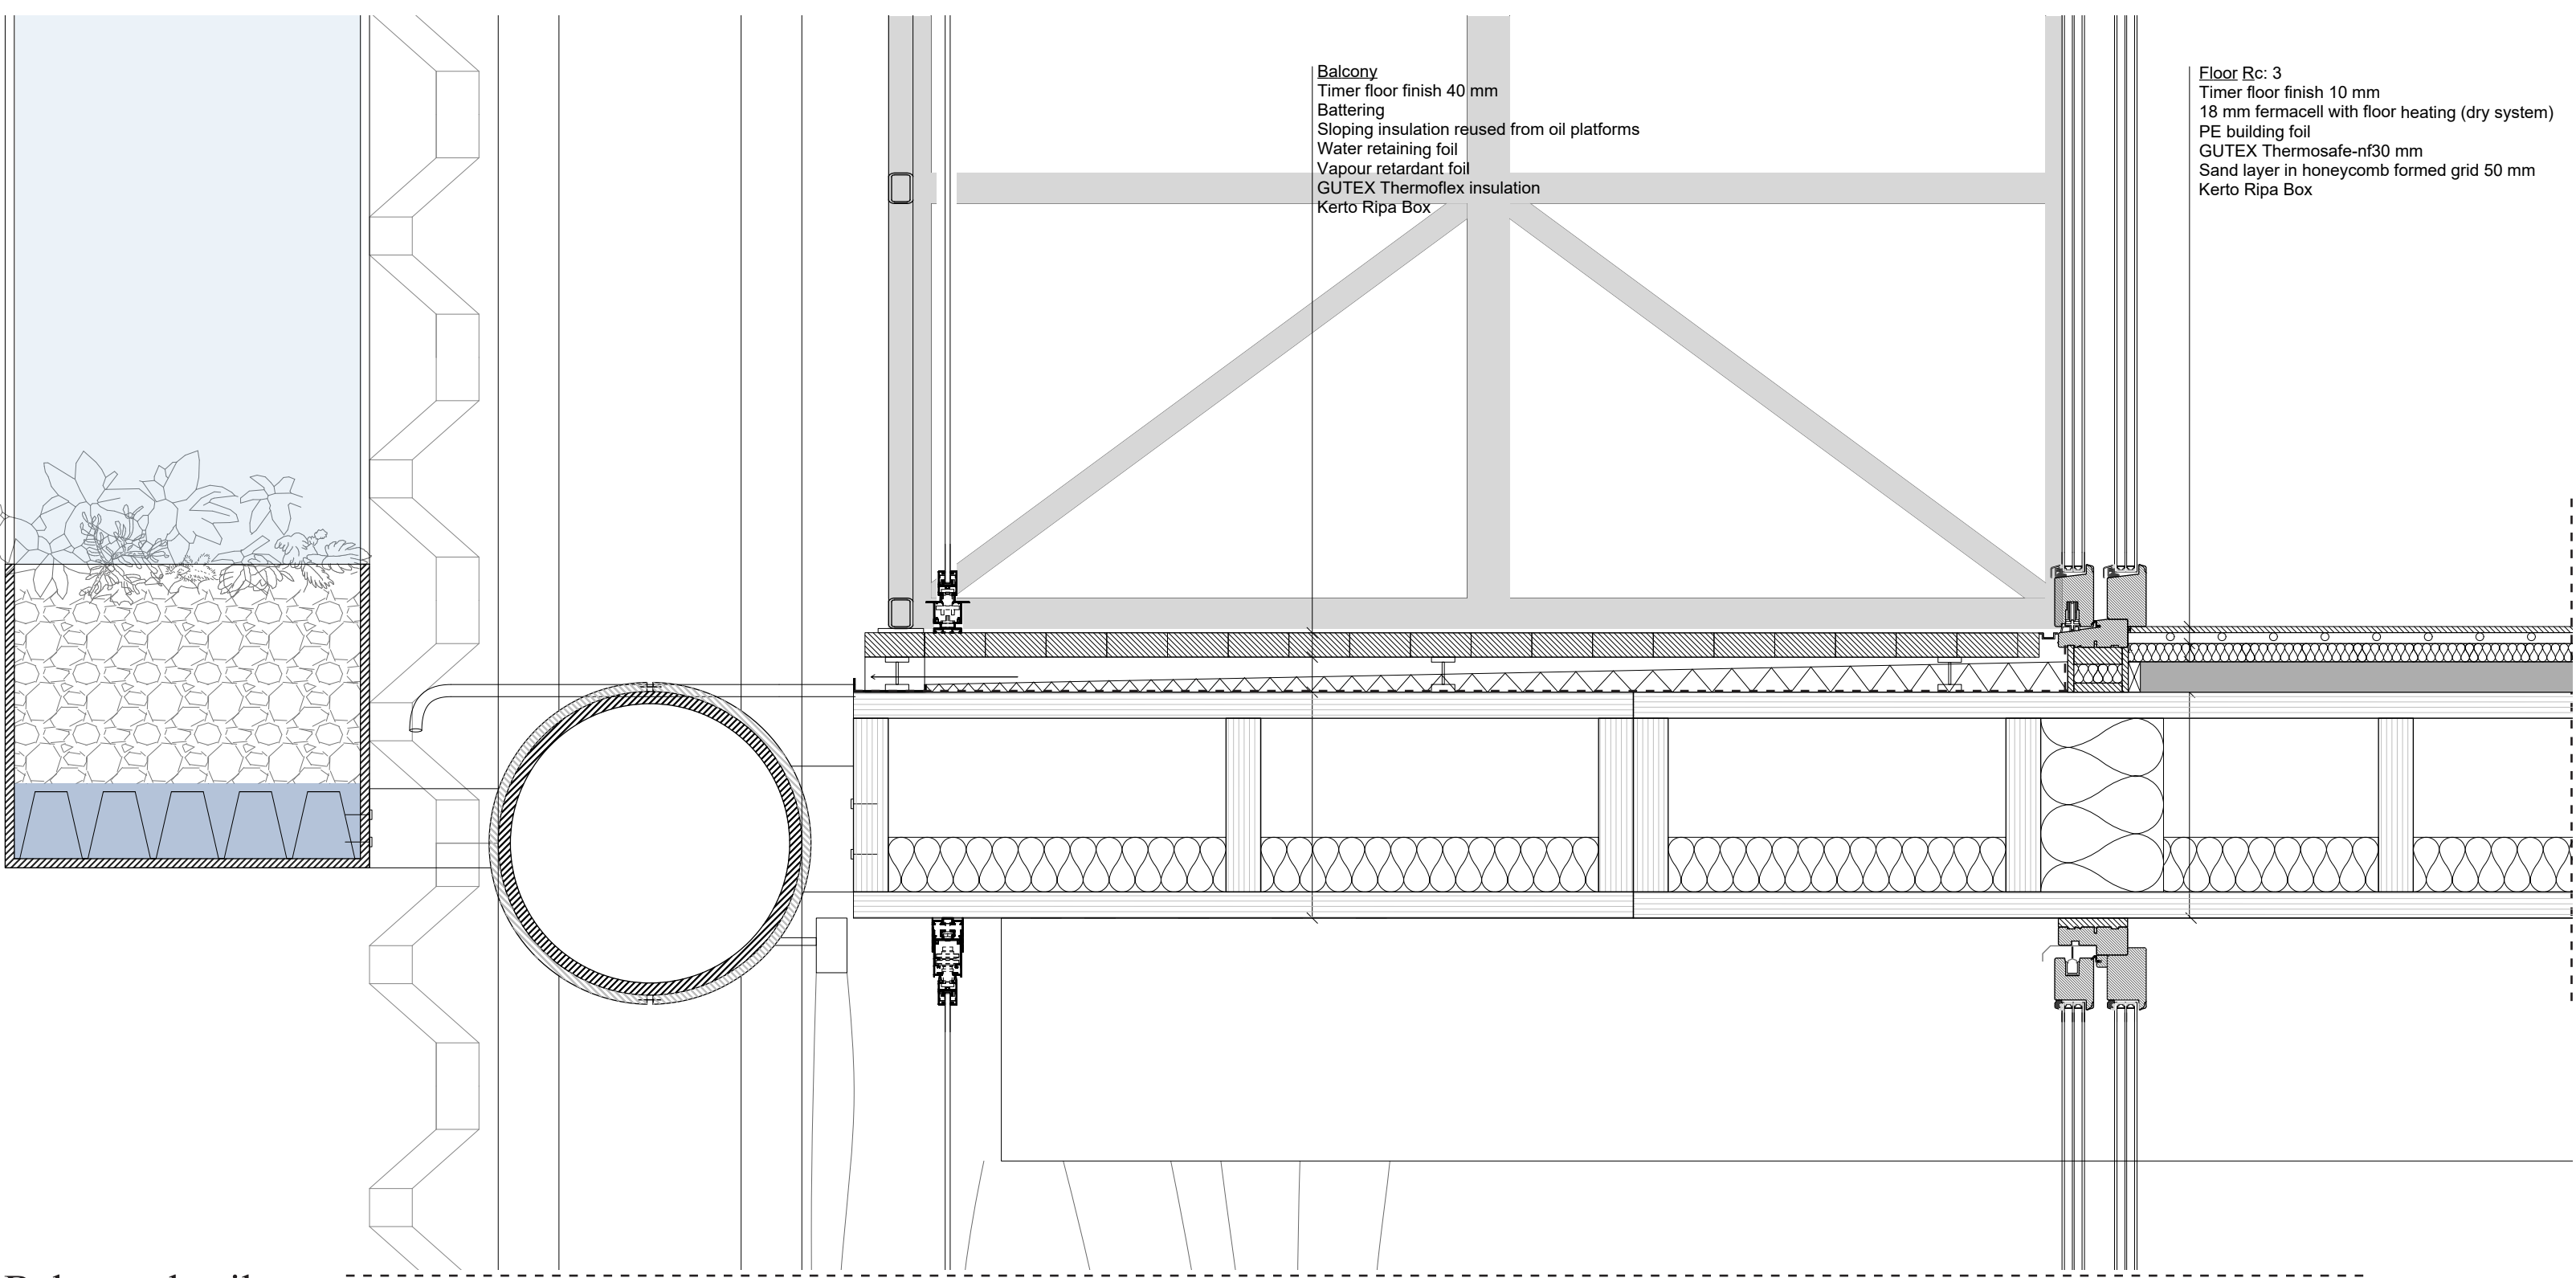




Balcony detail
1:5

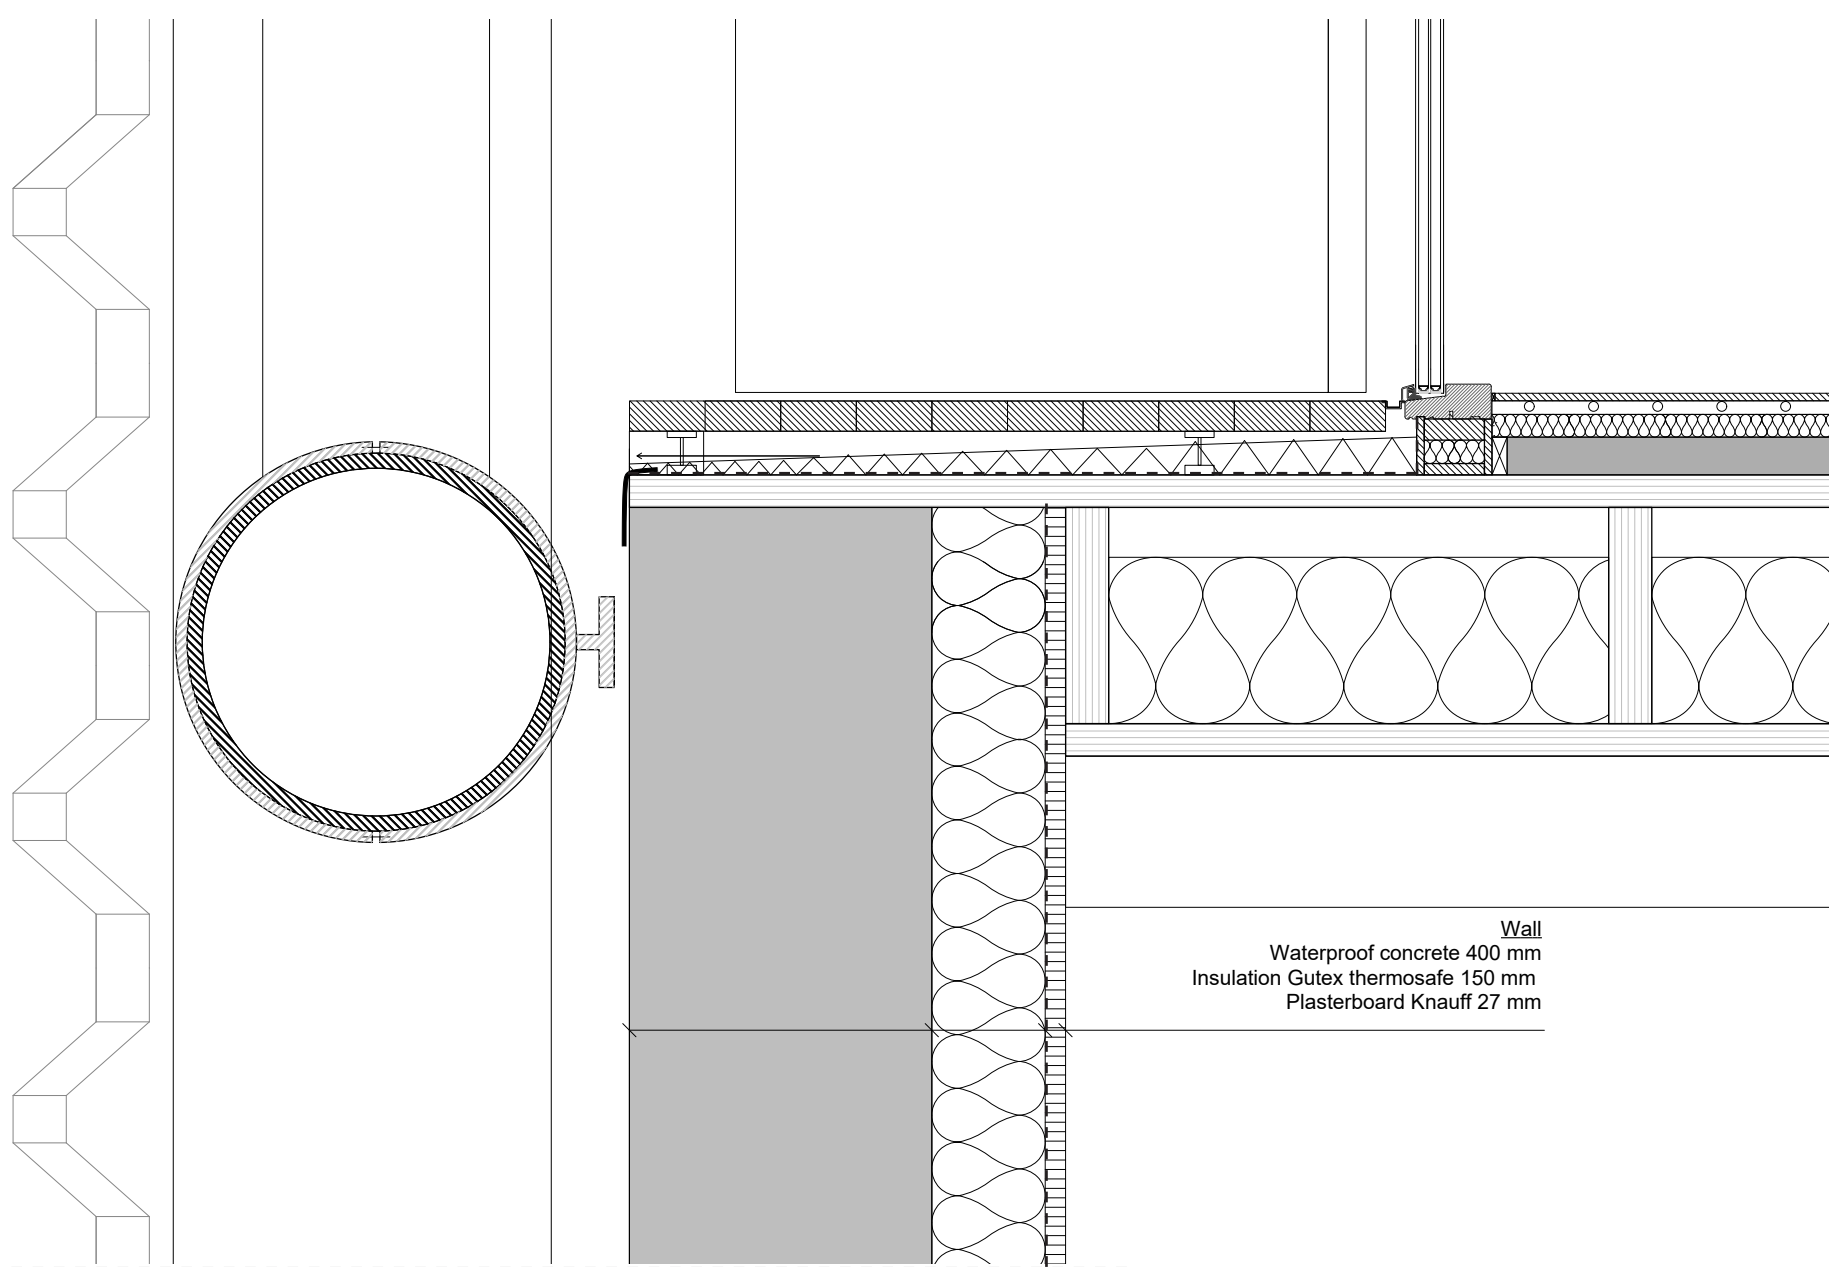

Floating Detail
1:5

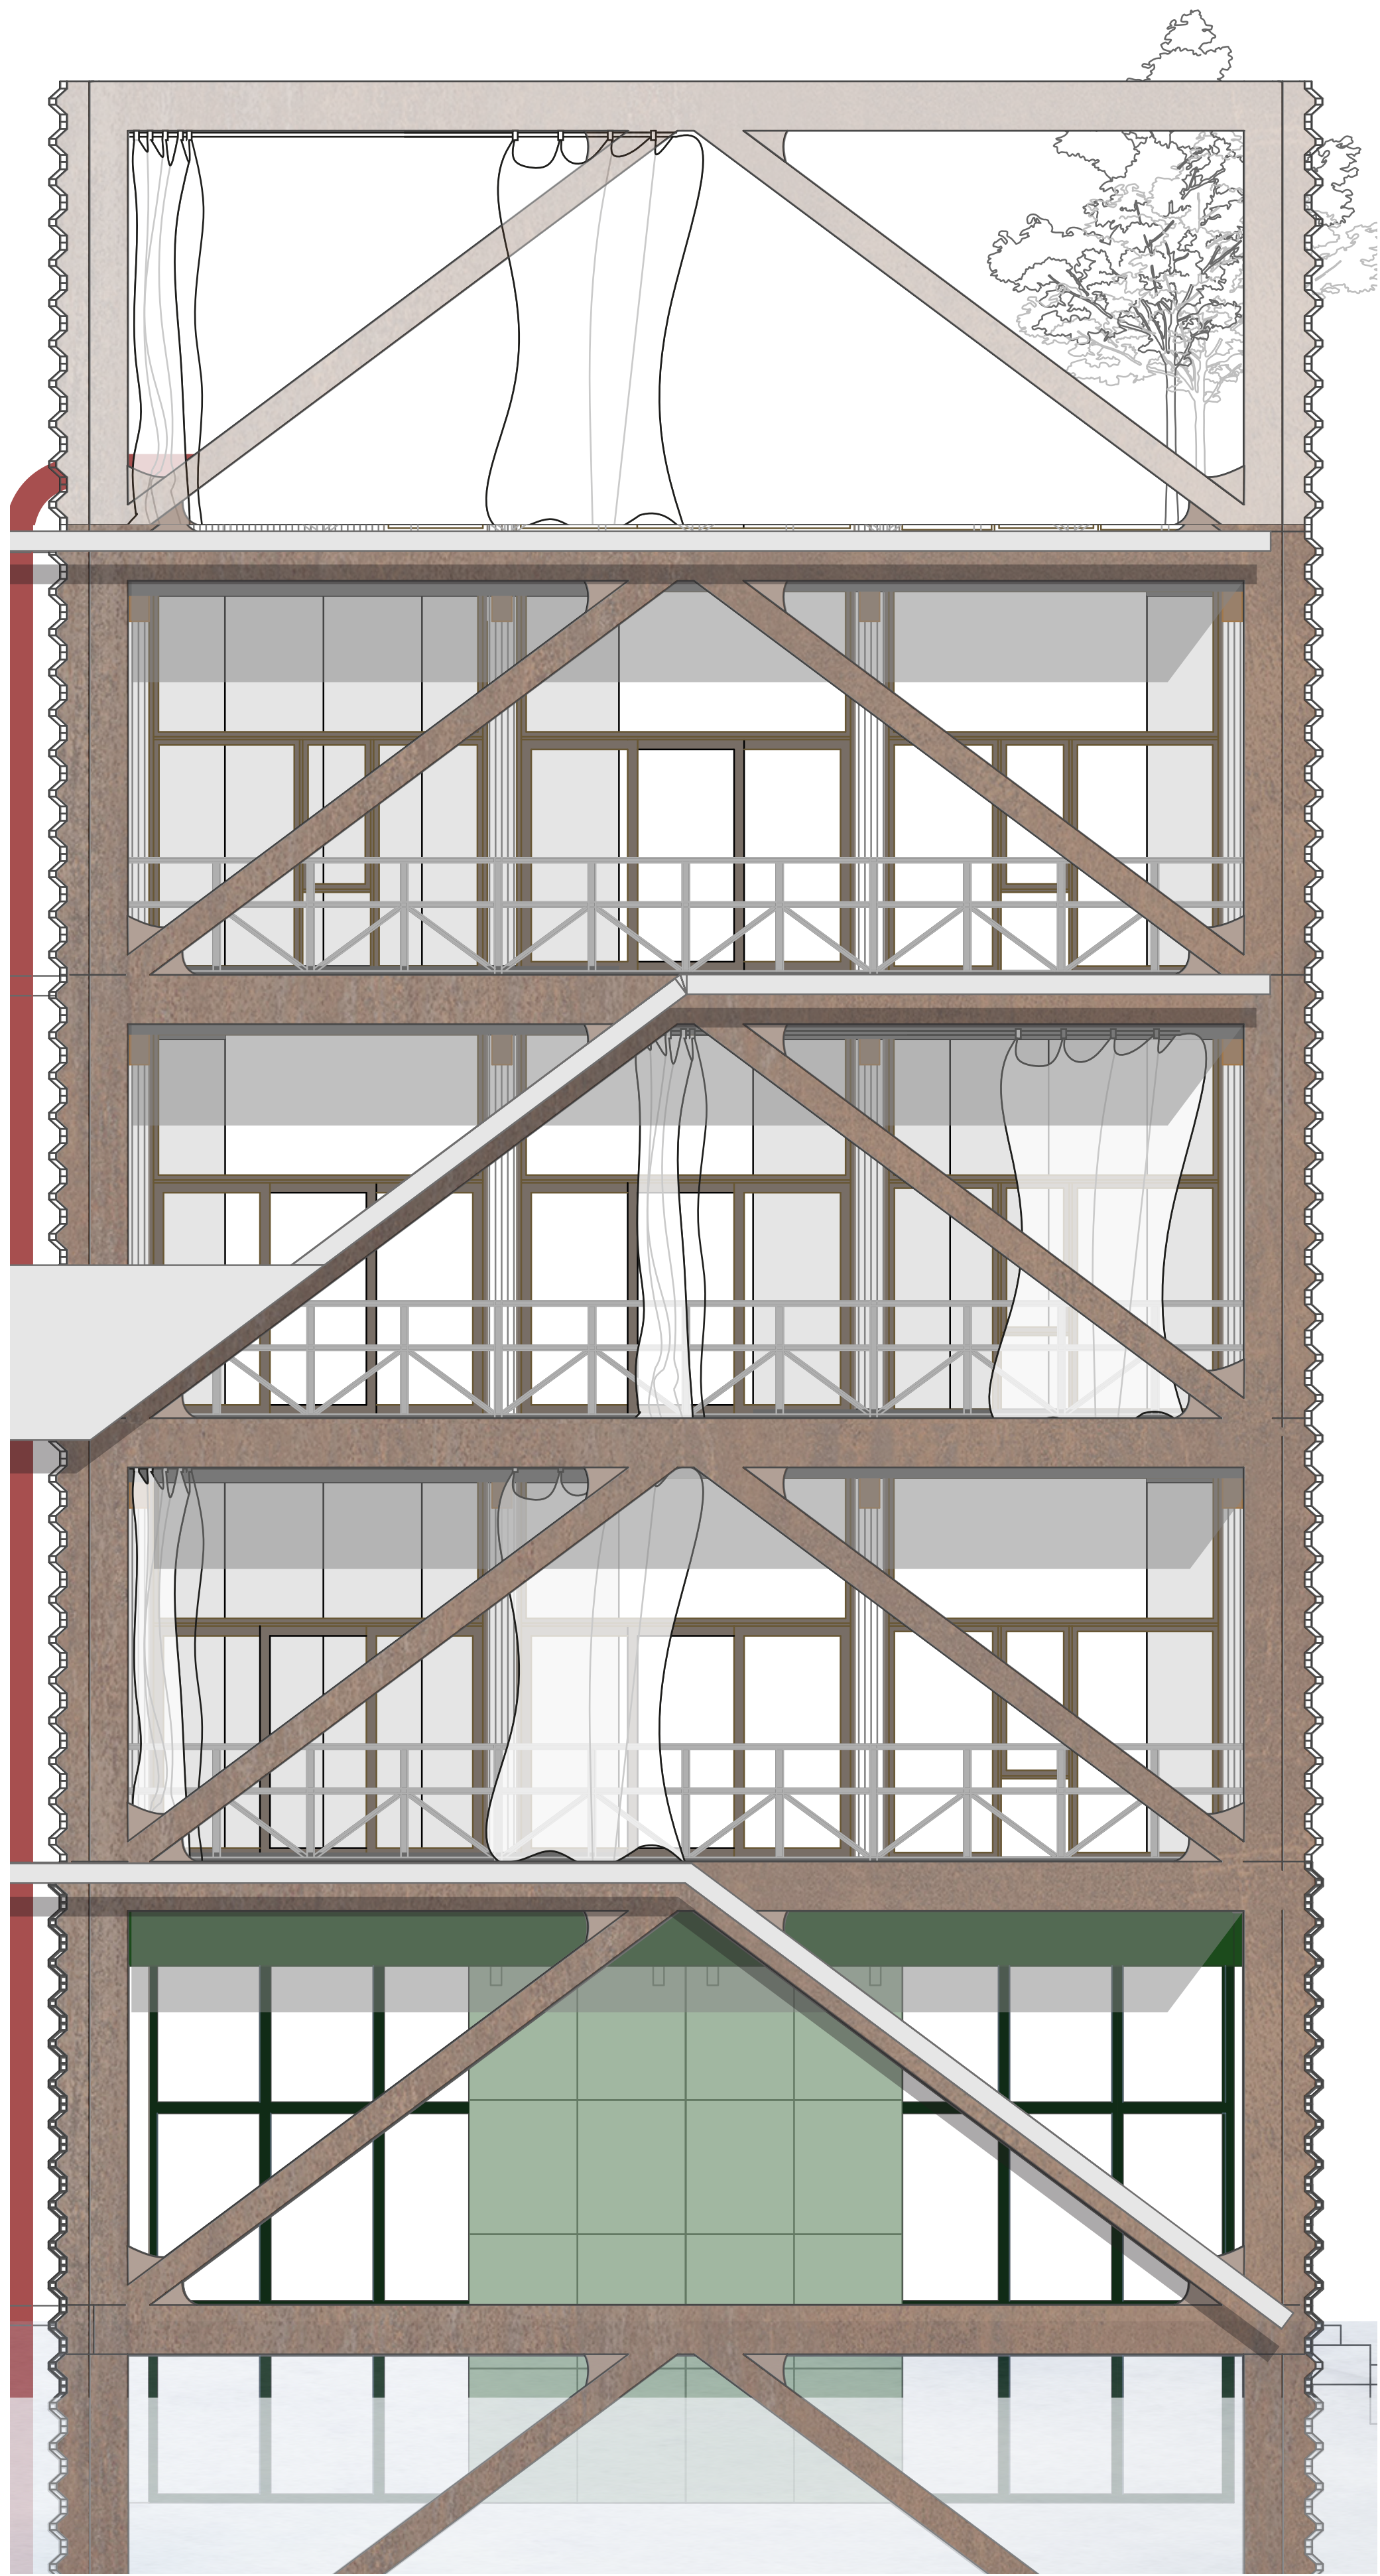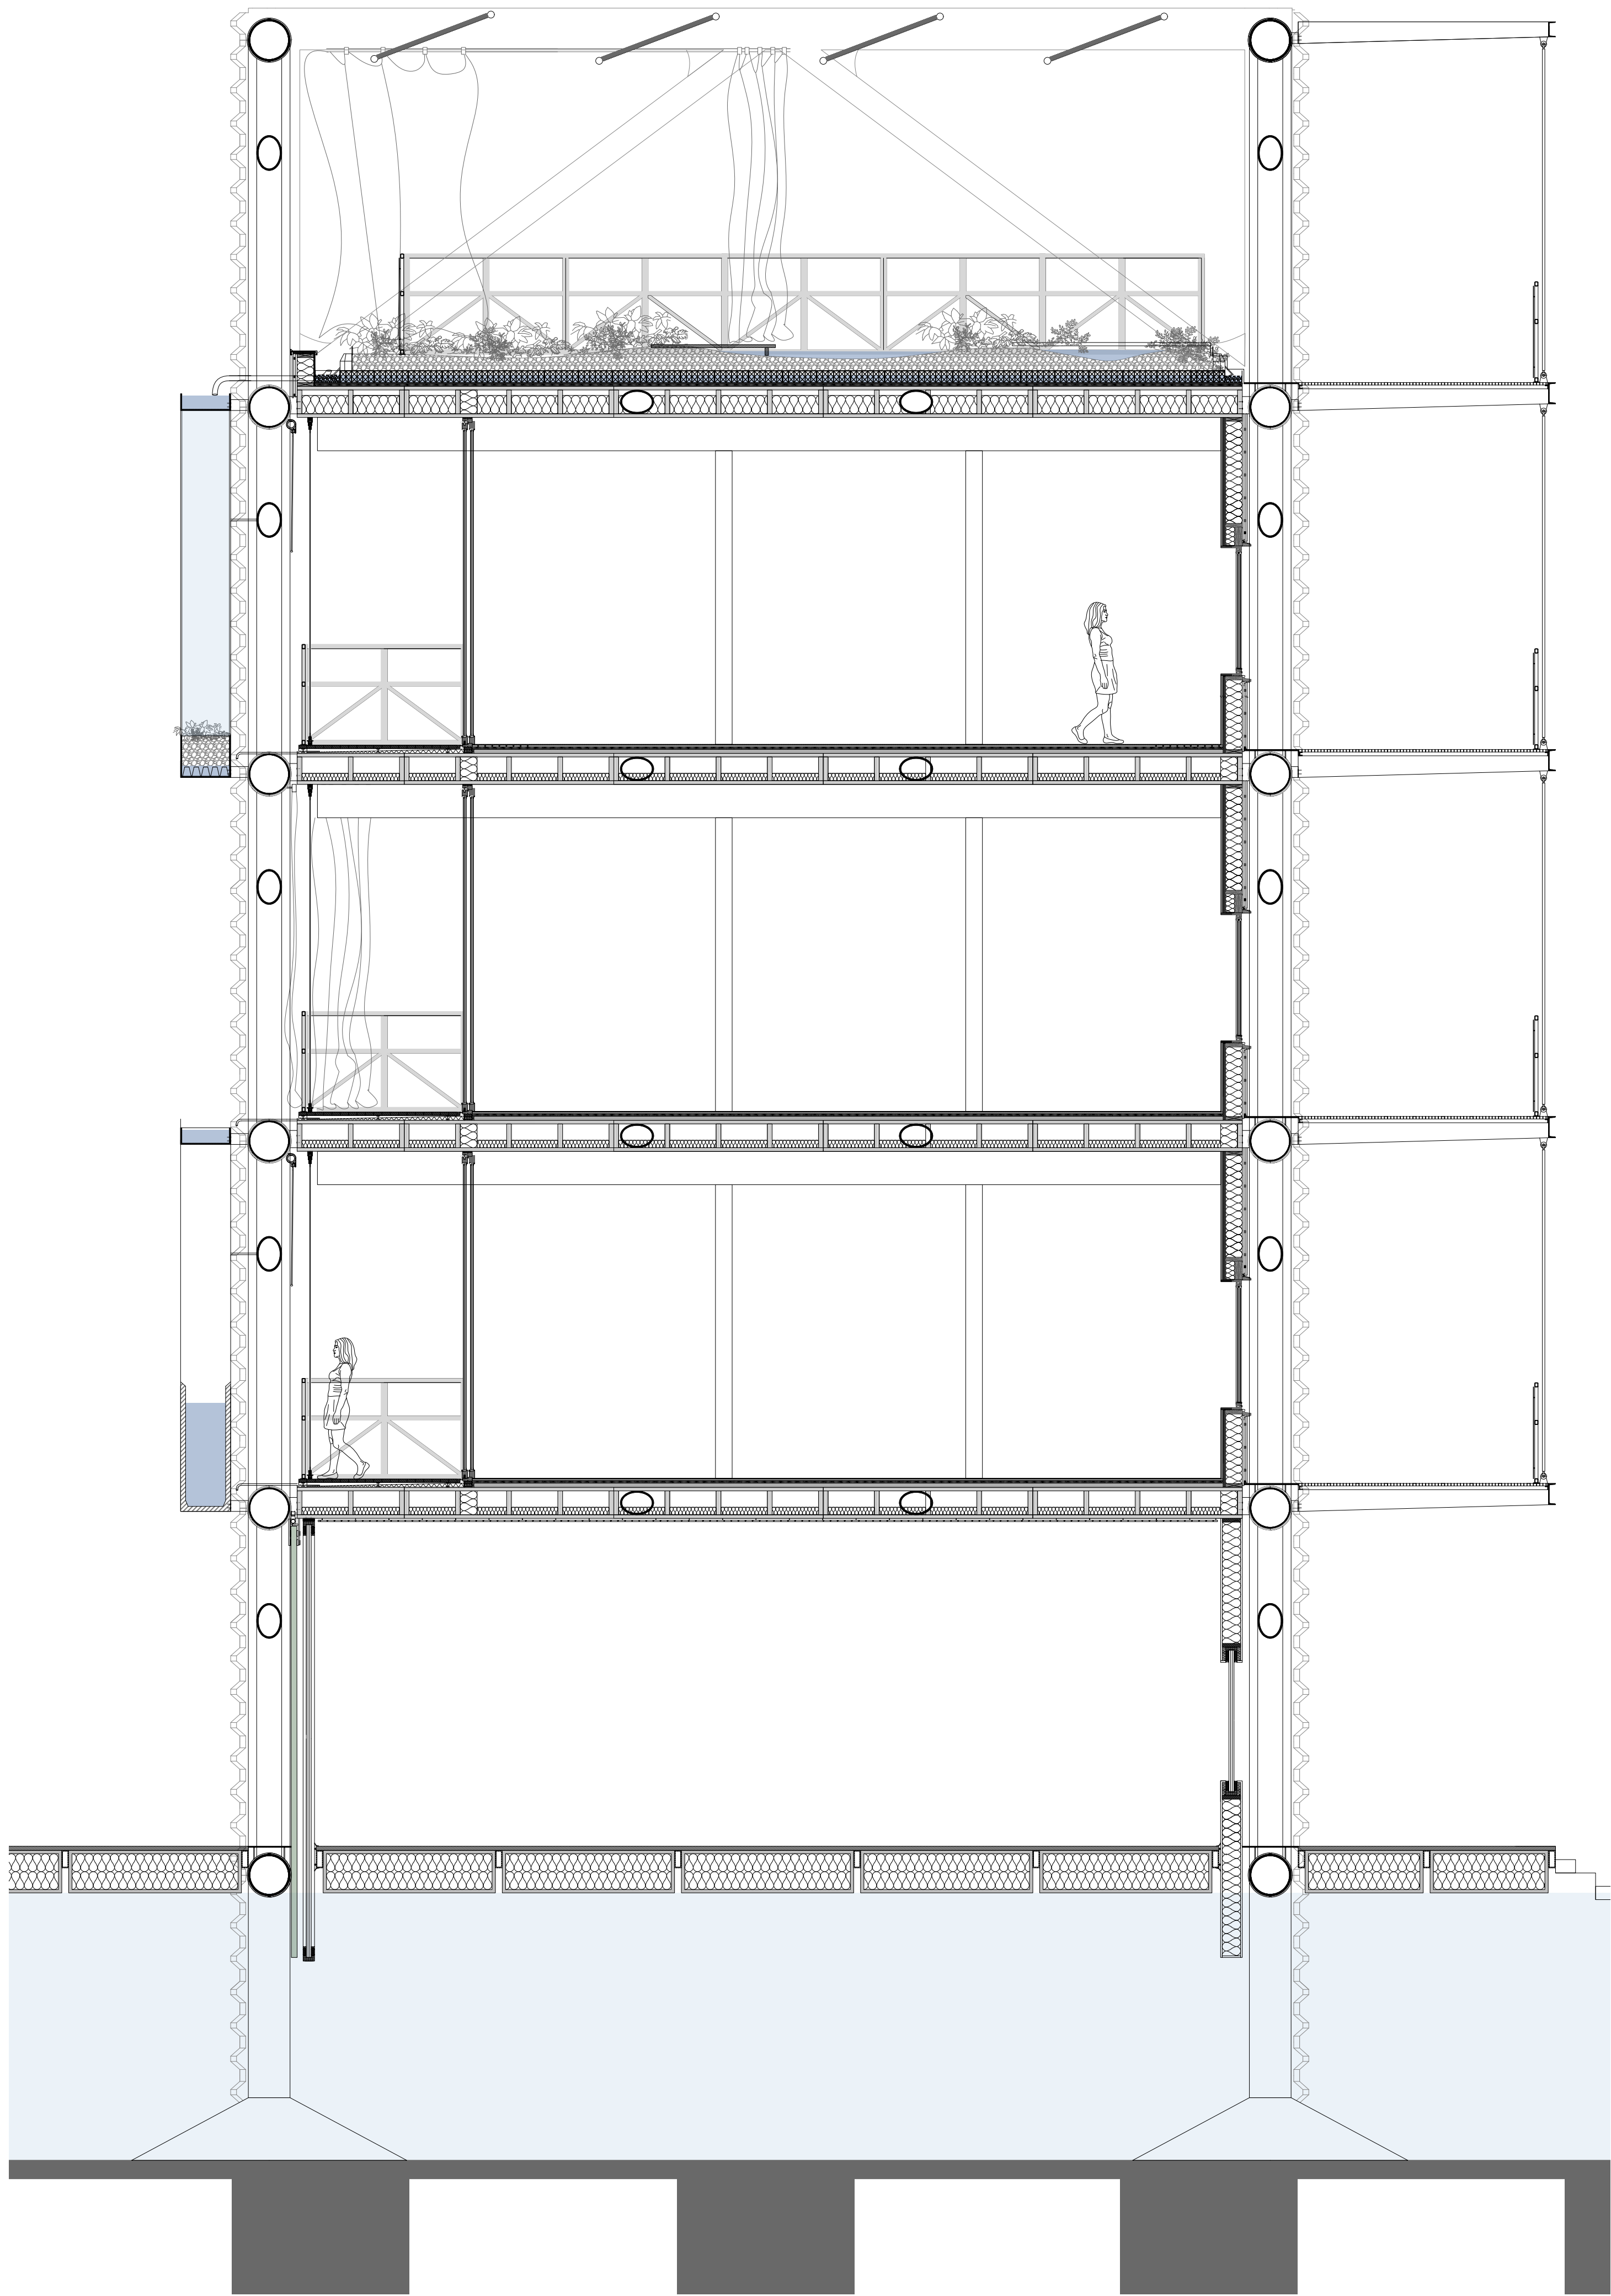

Facade Fragment
1:20

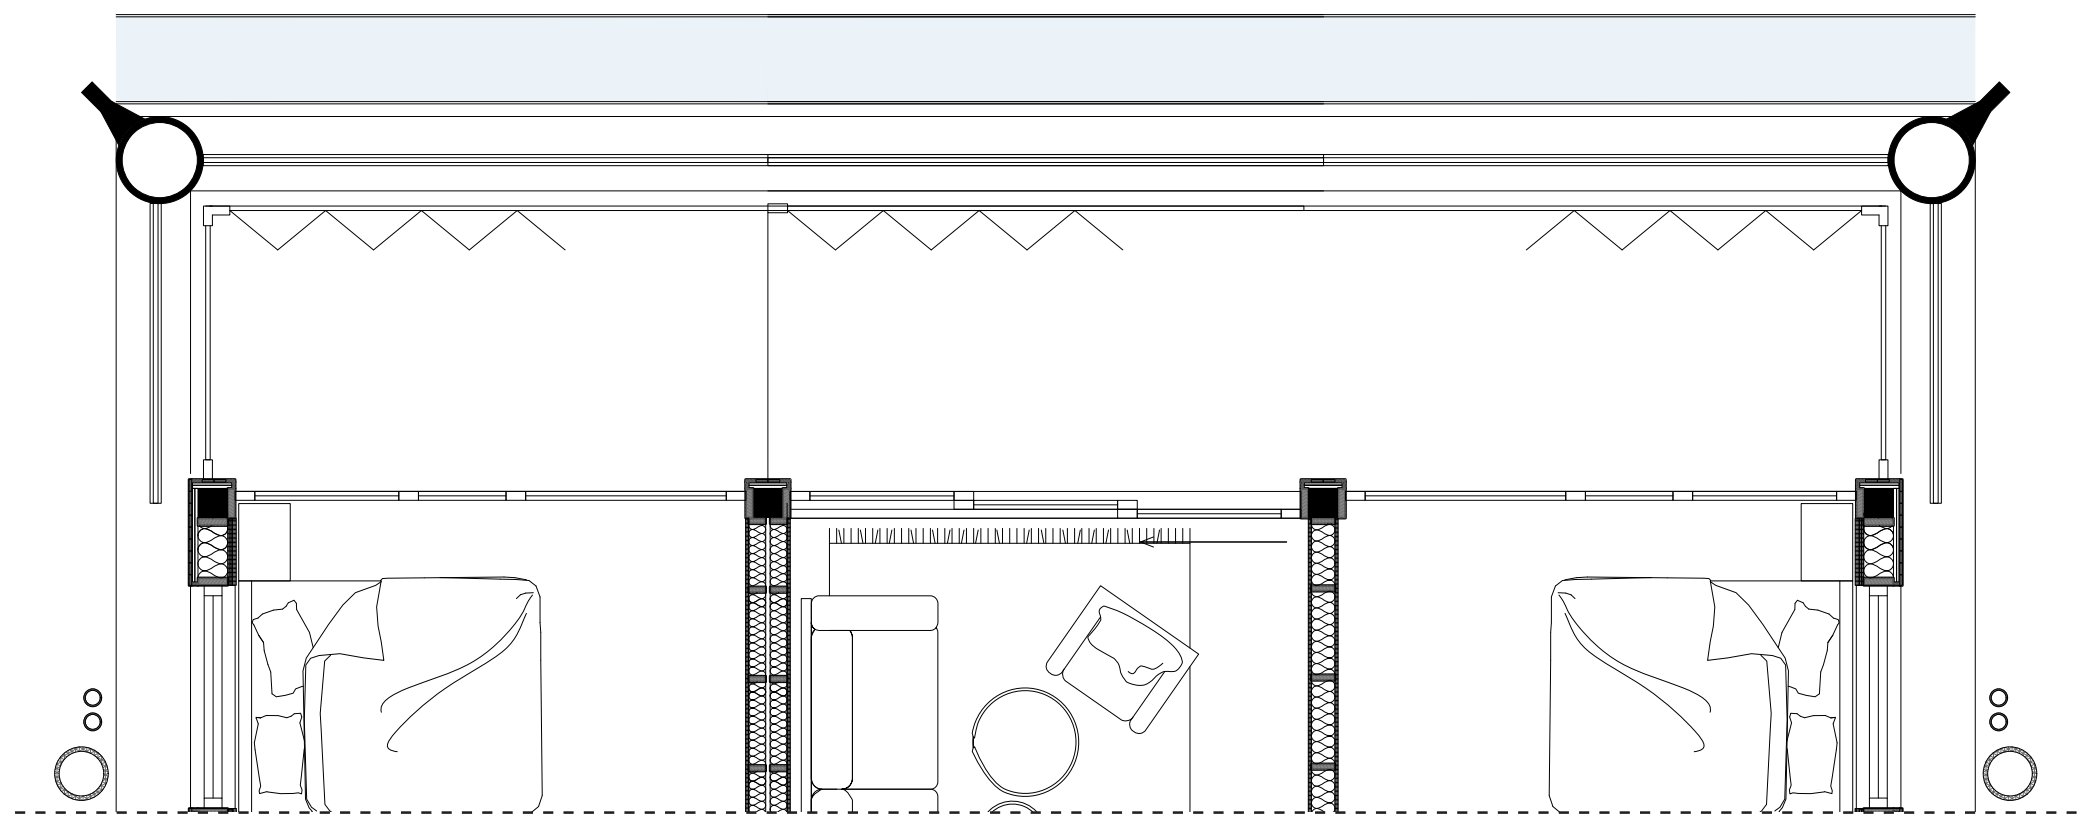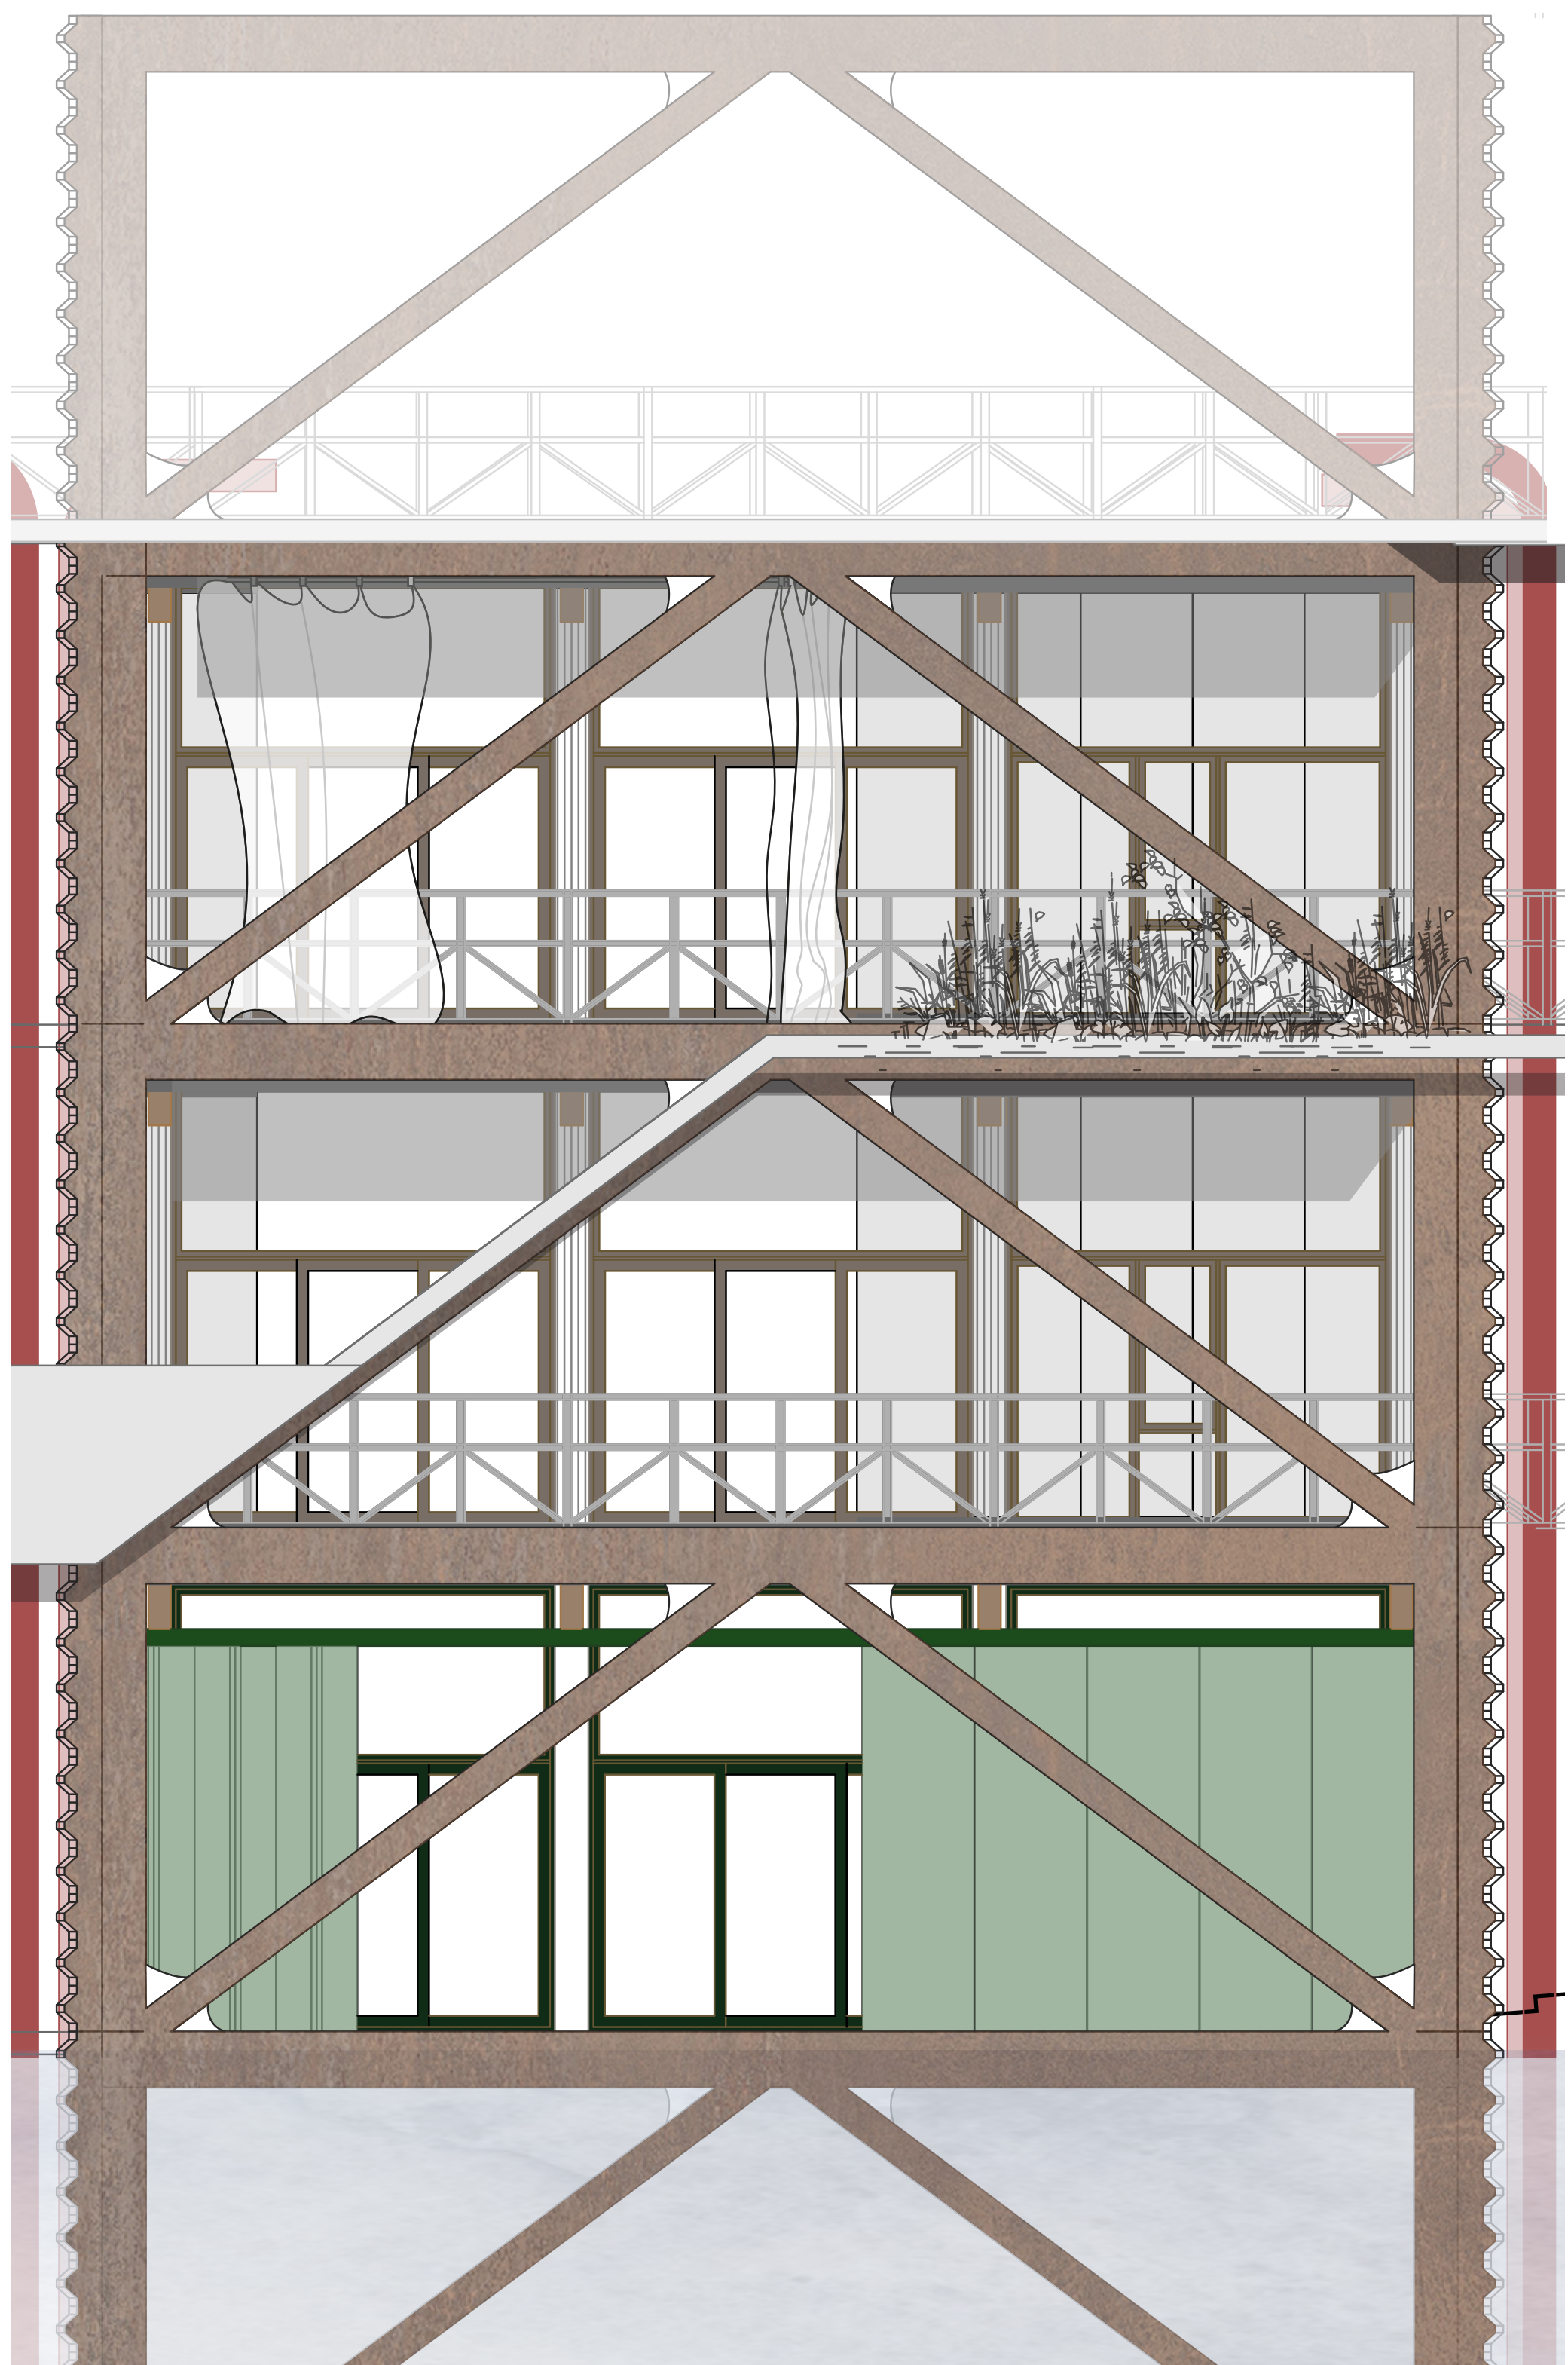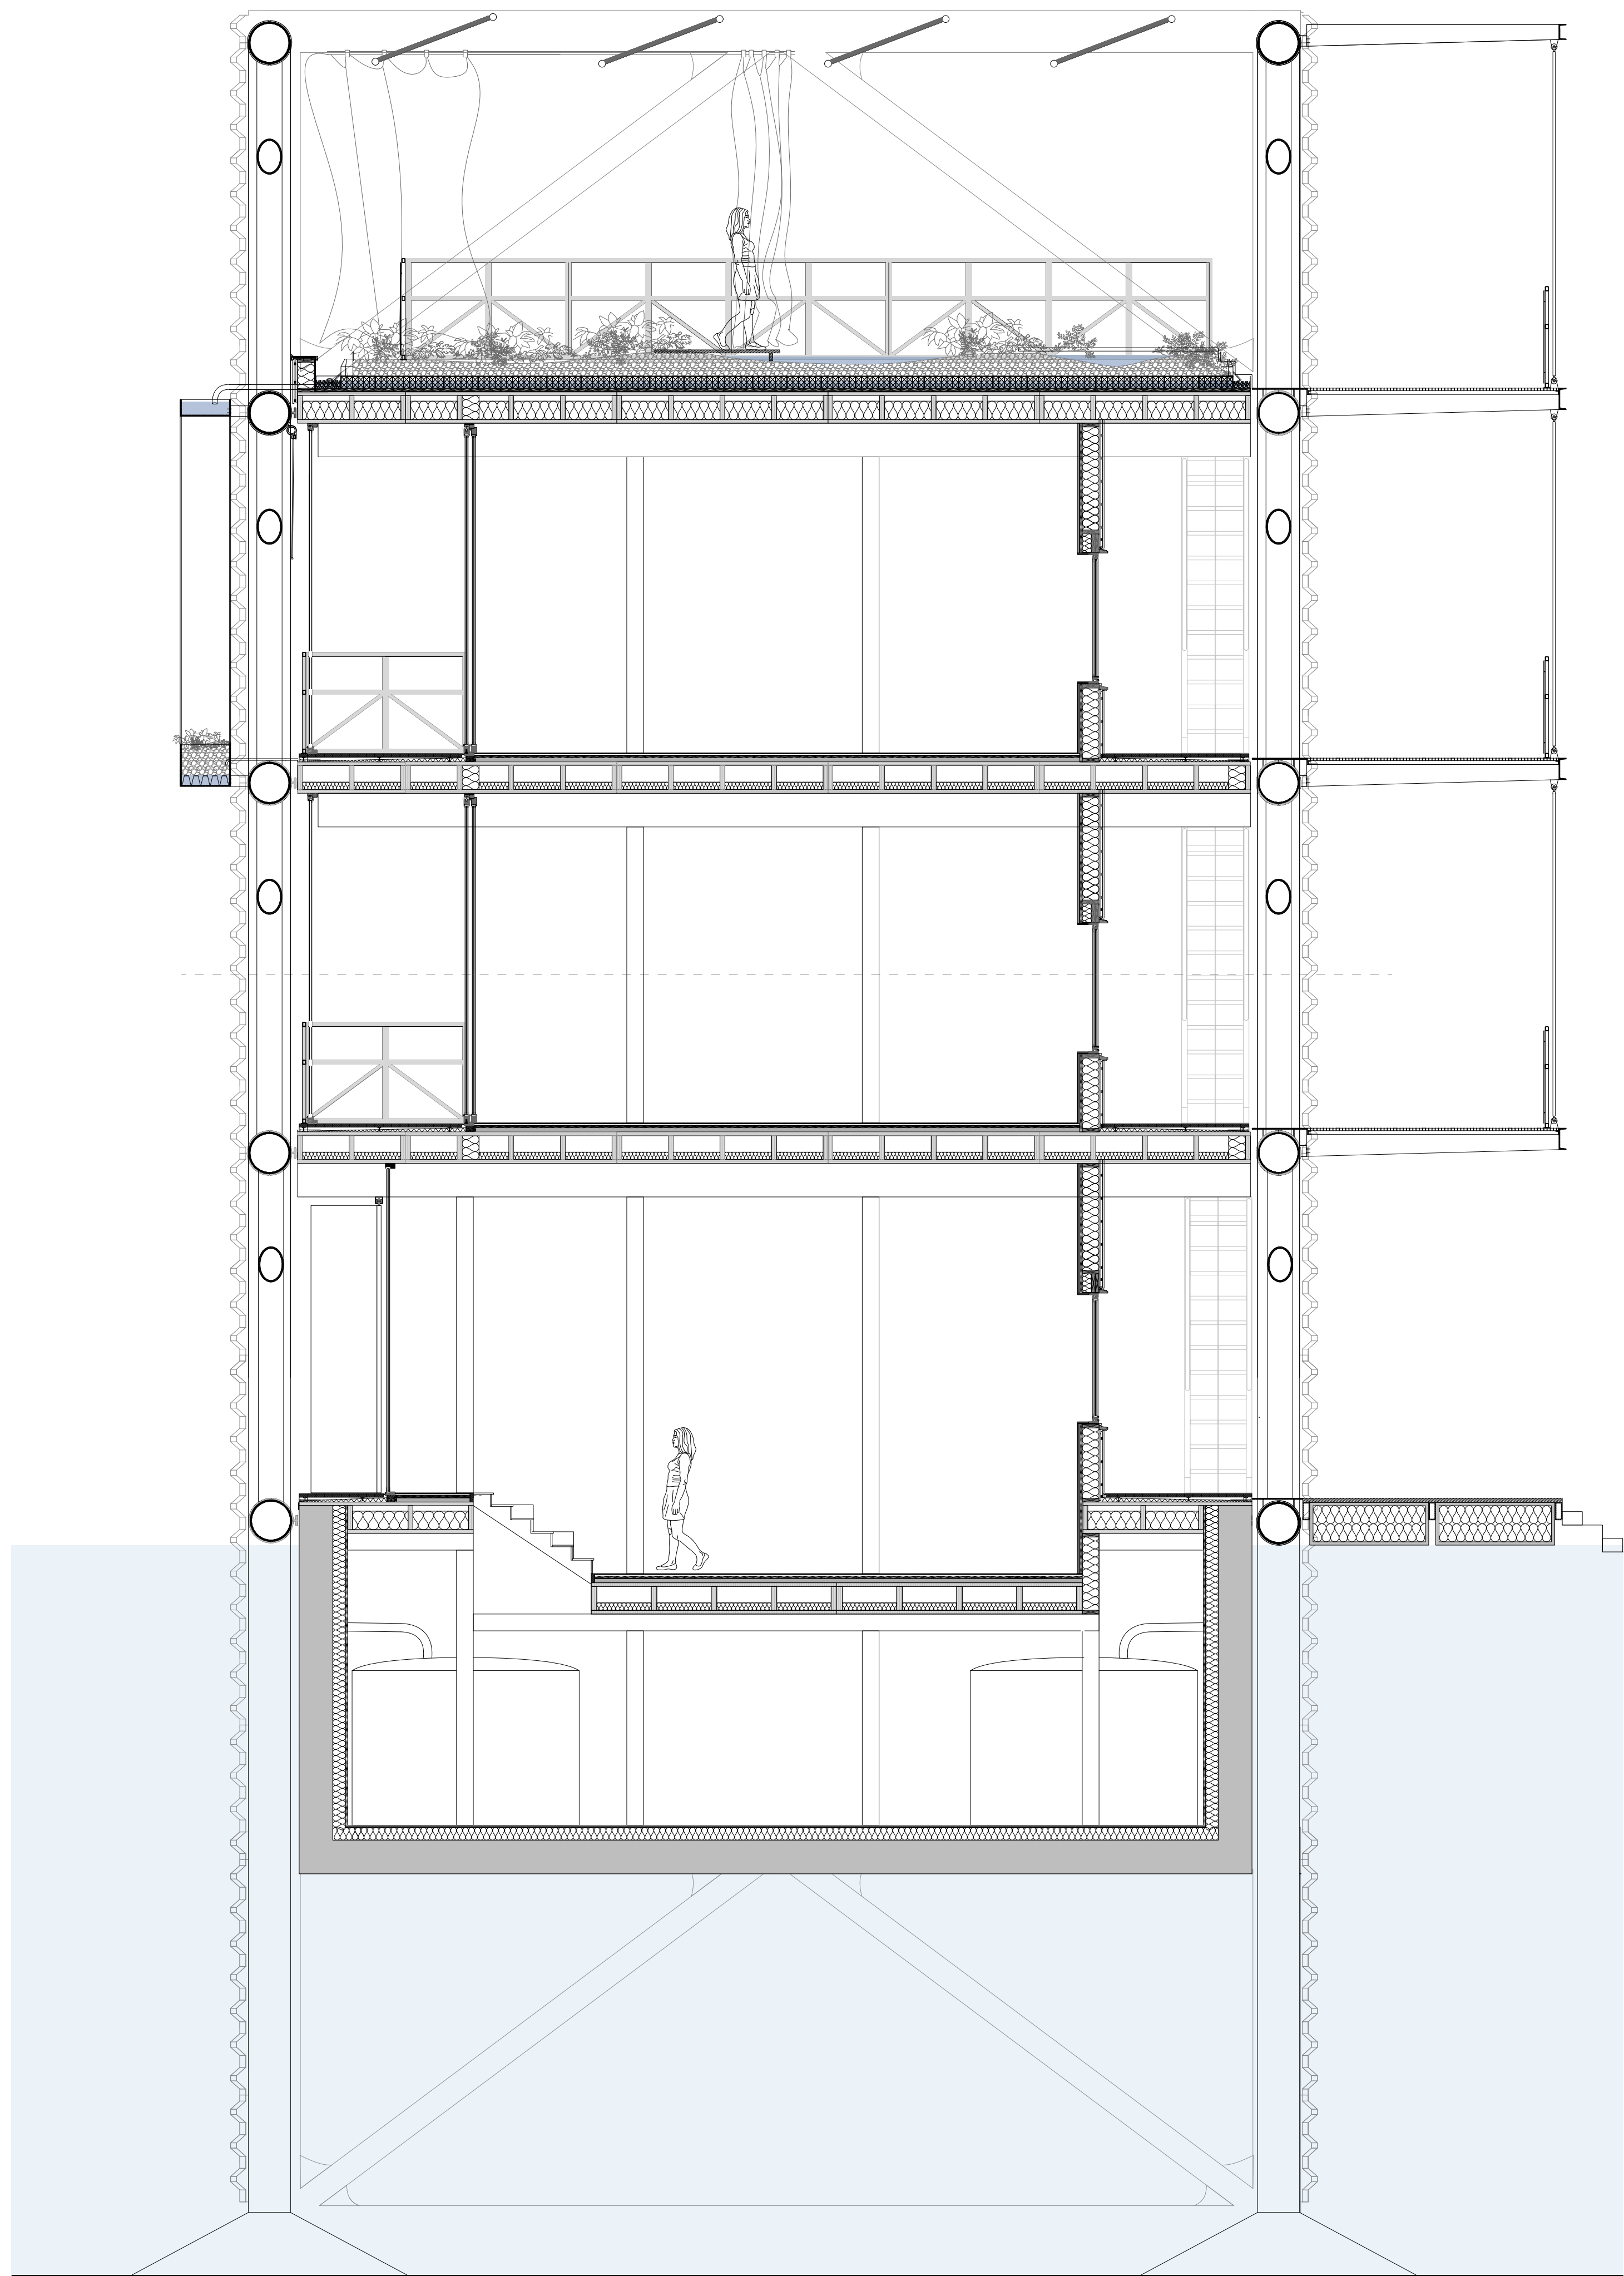

Facade Fragment floating
1:20