





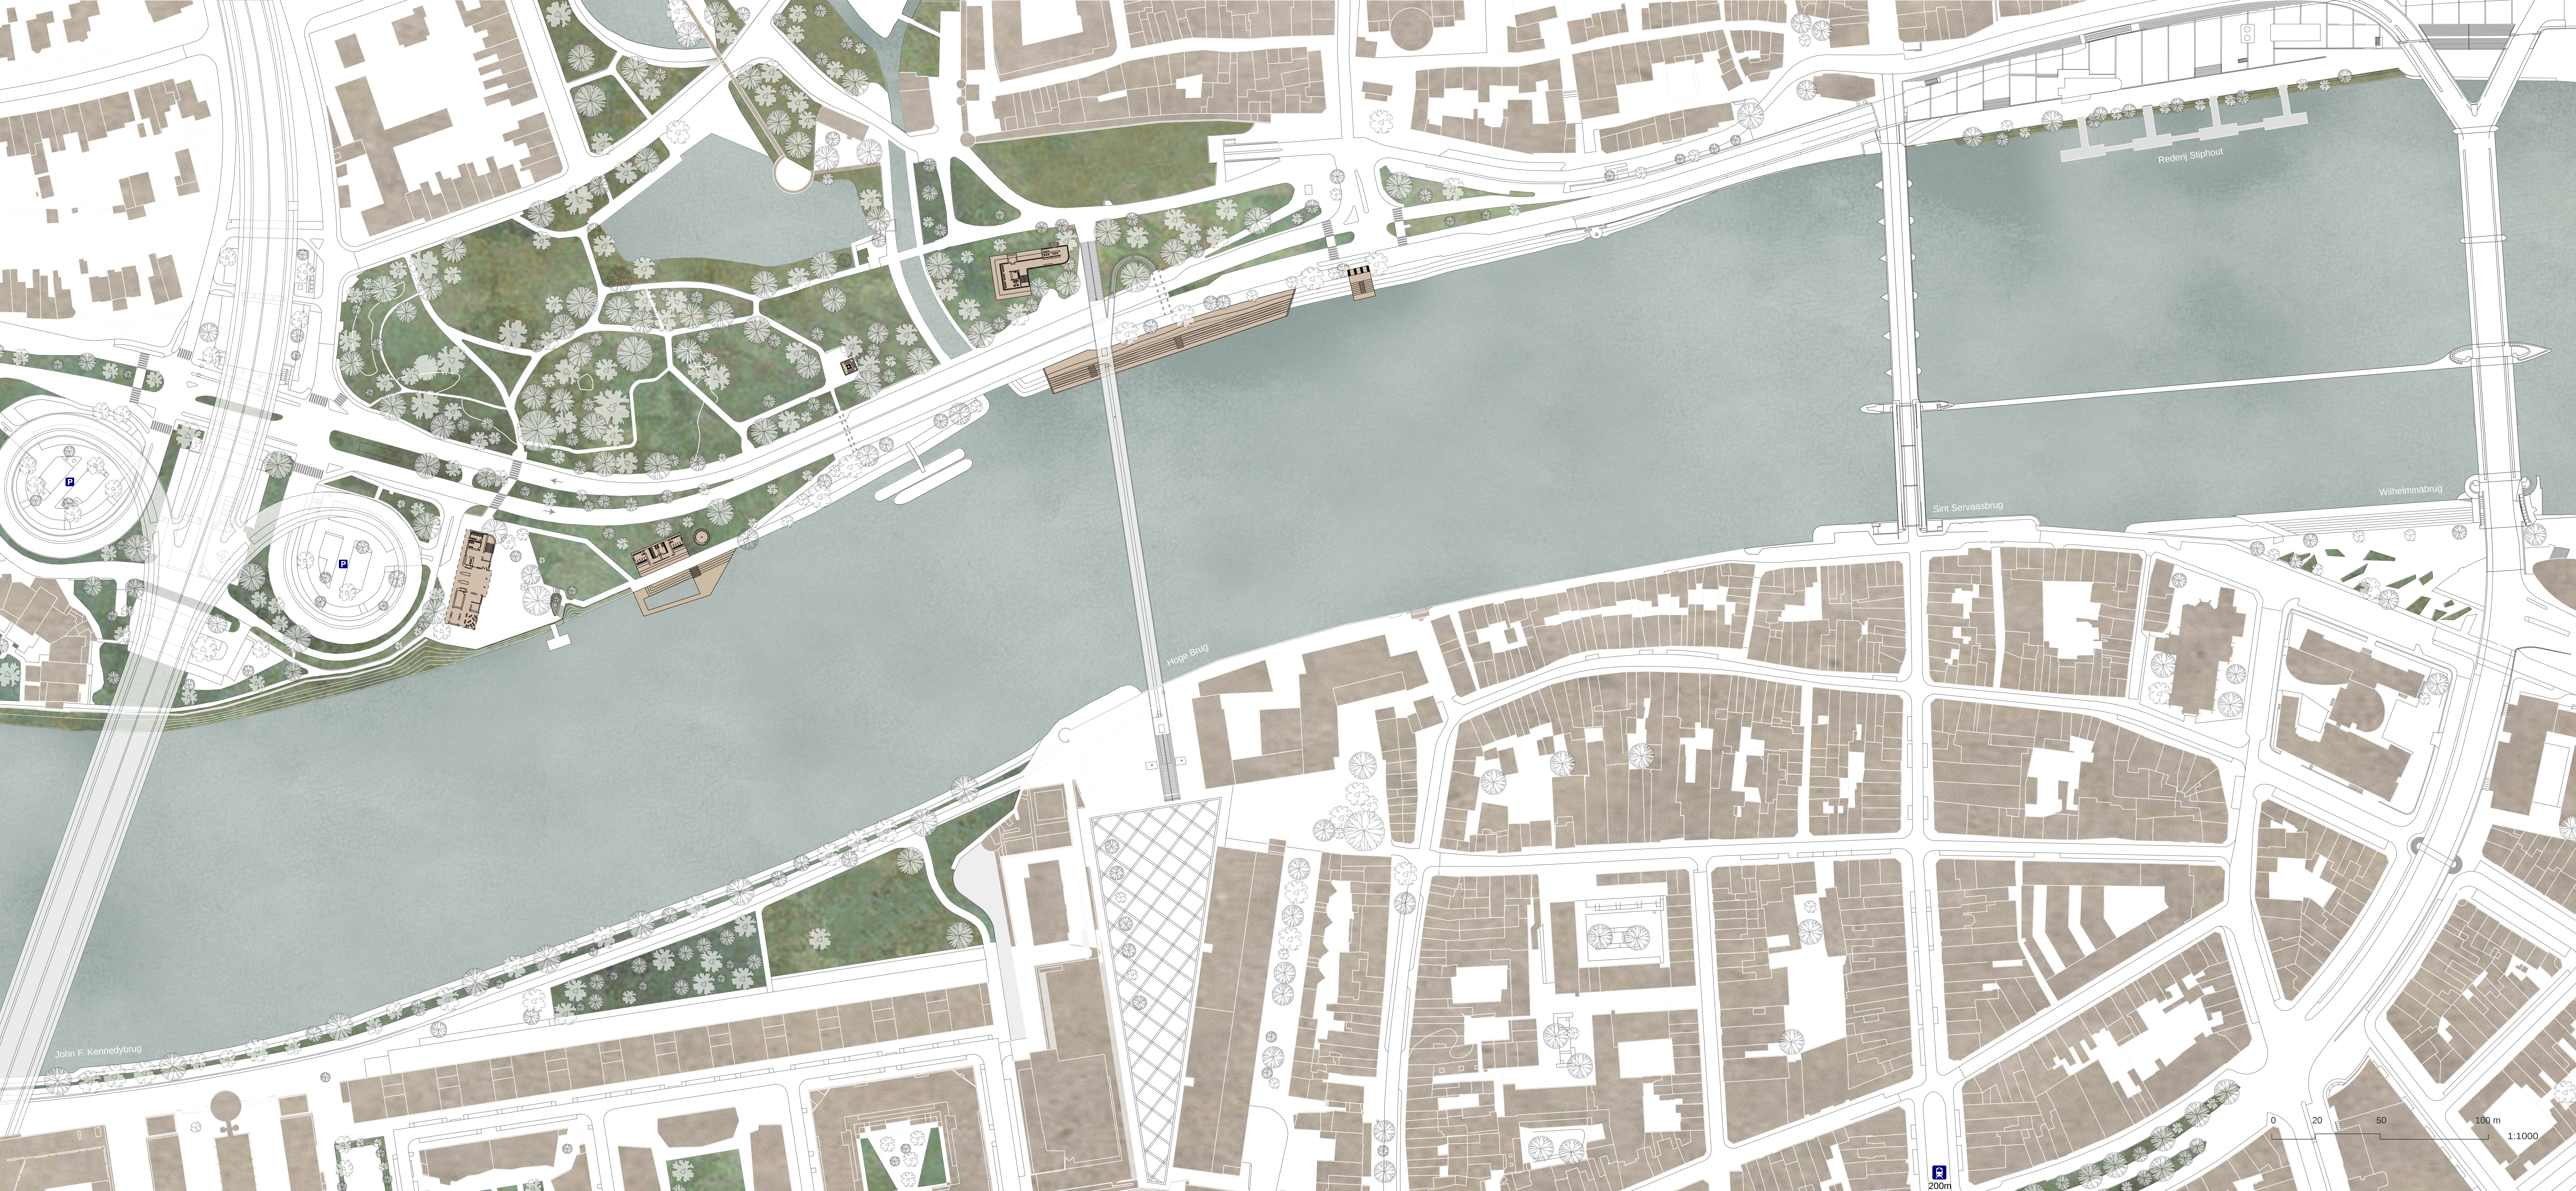

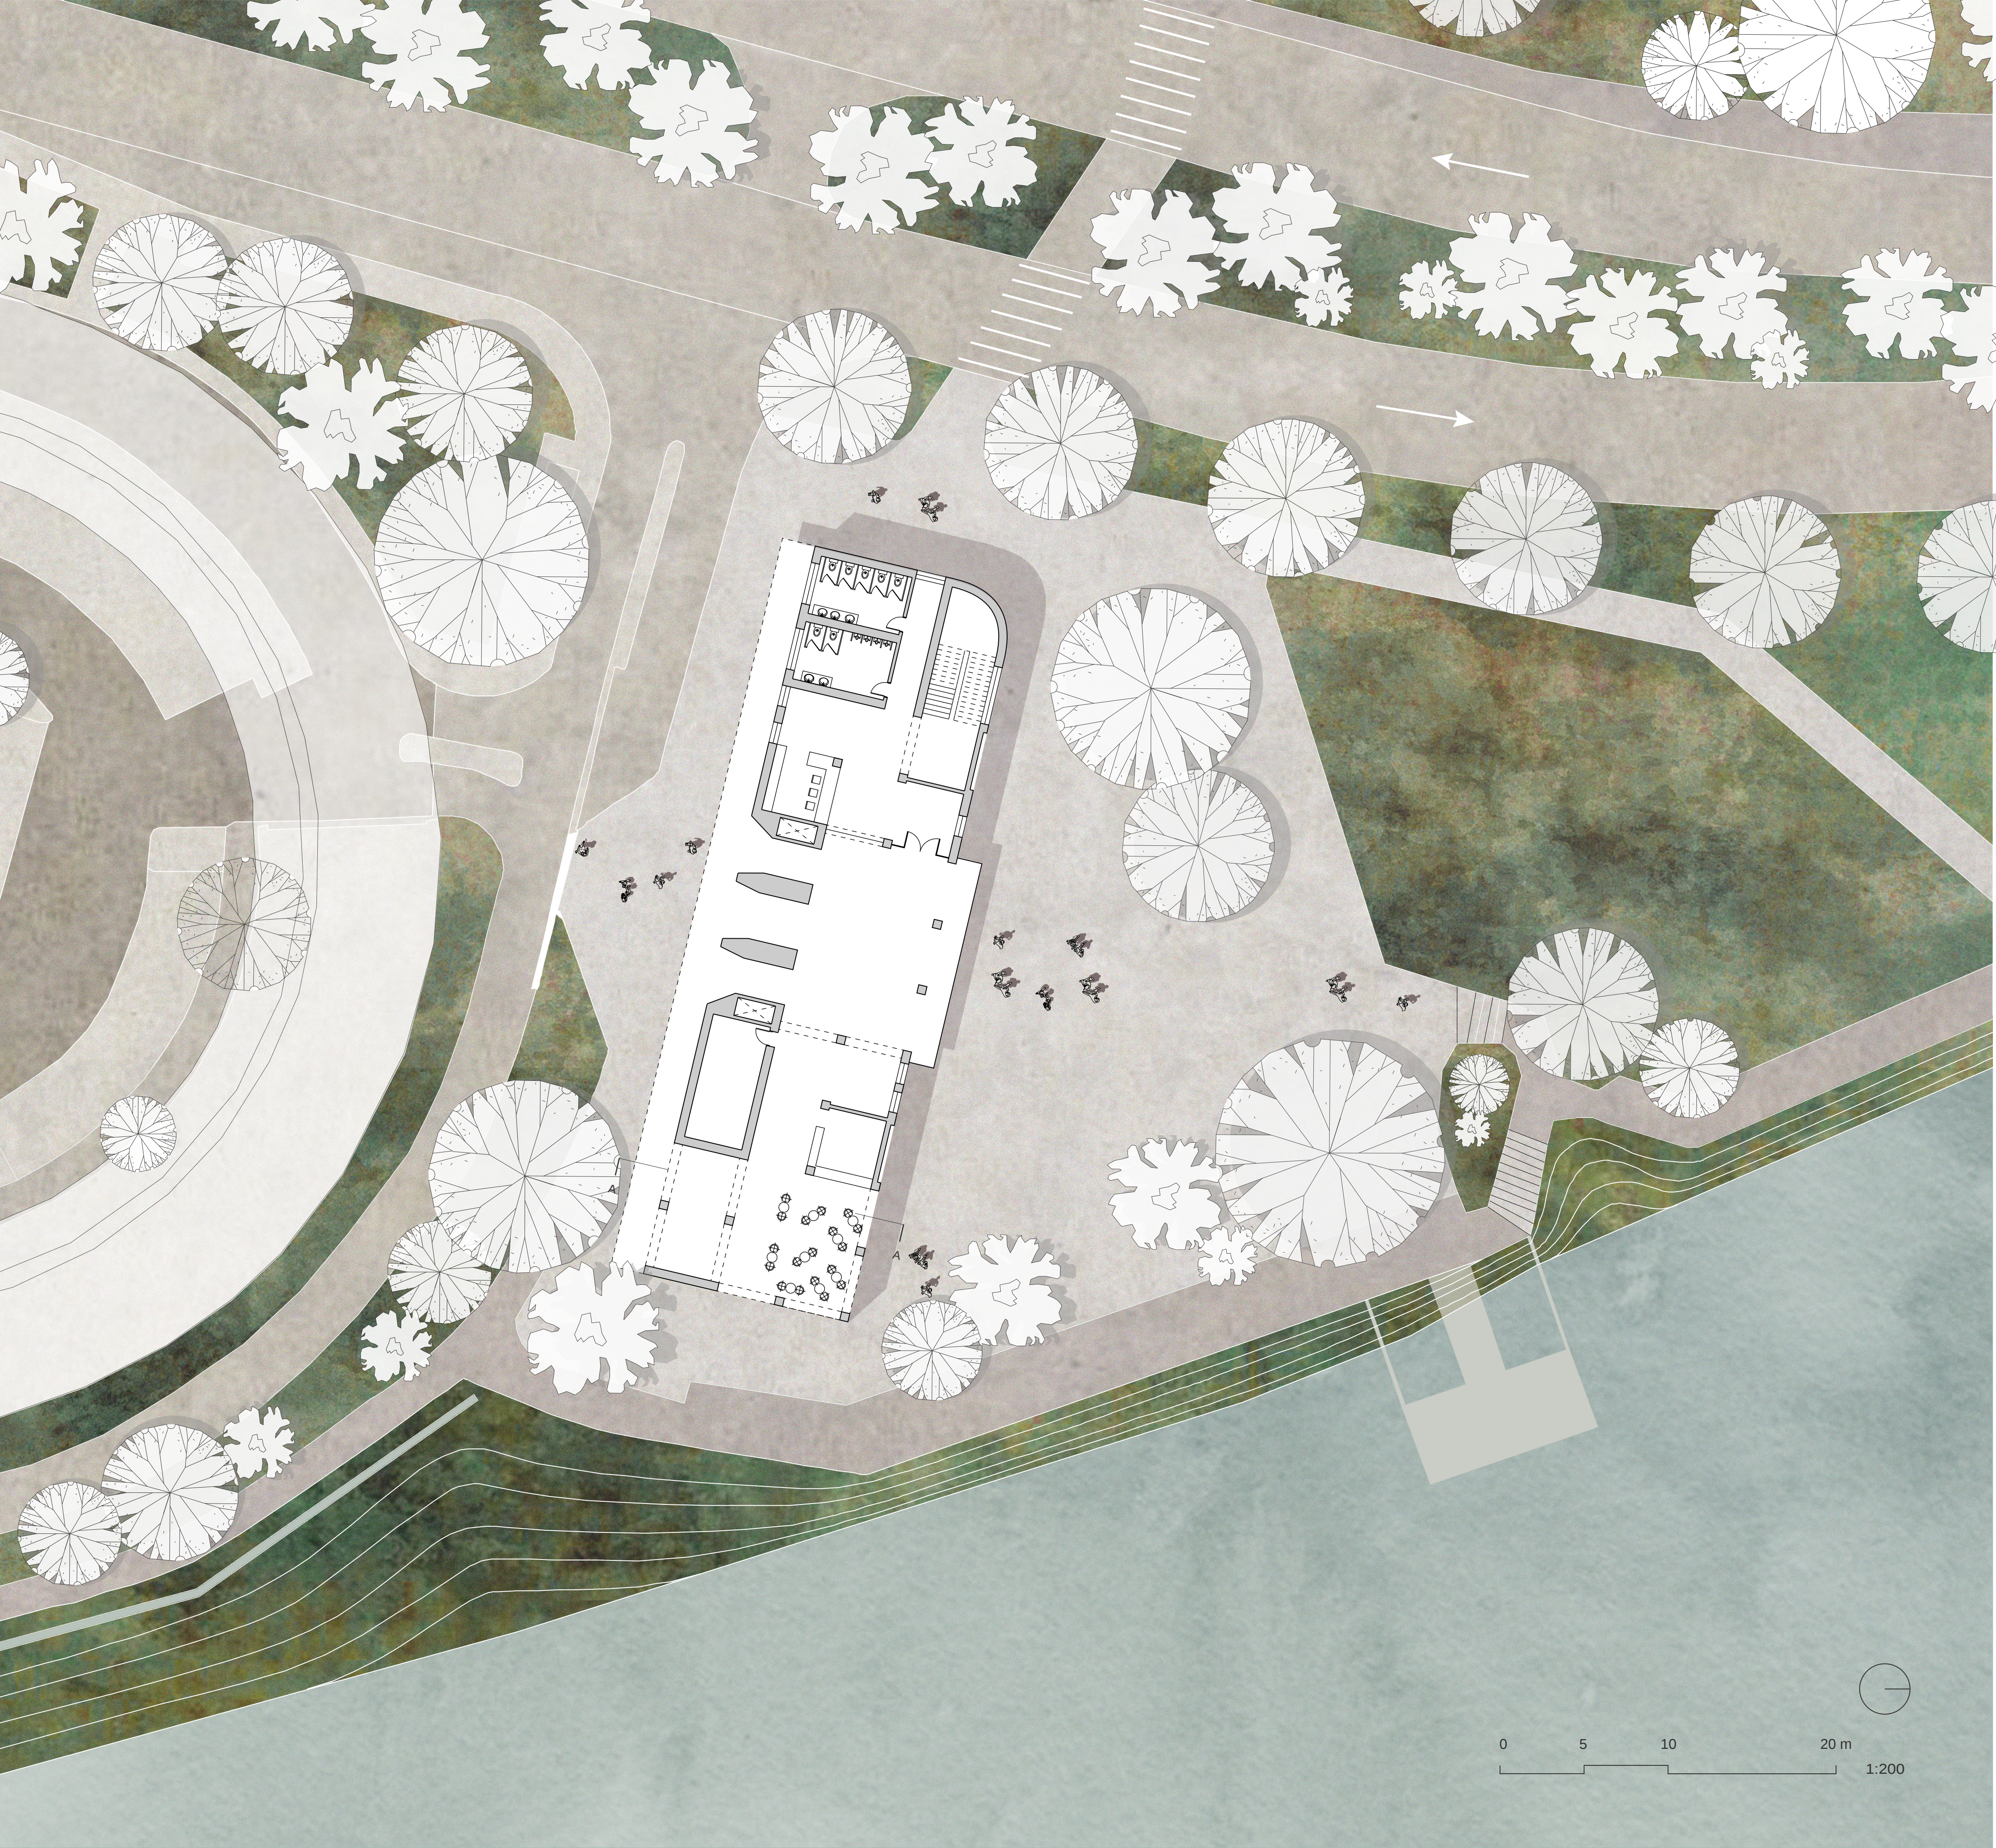


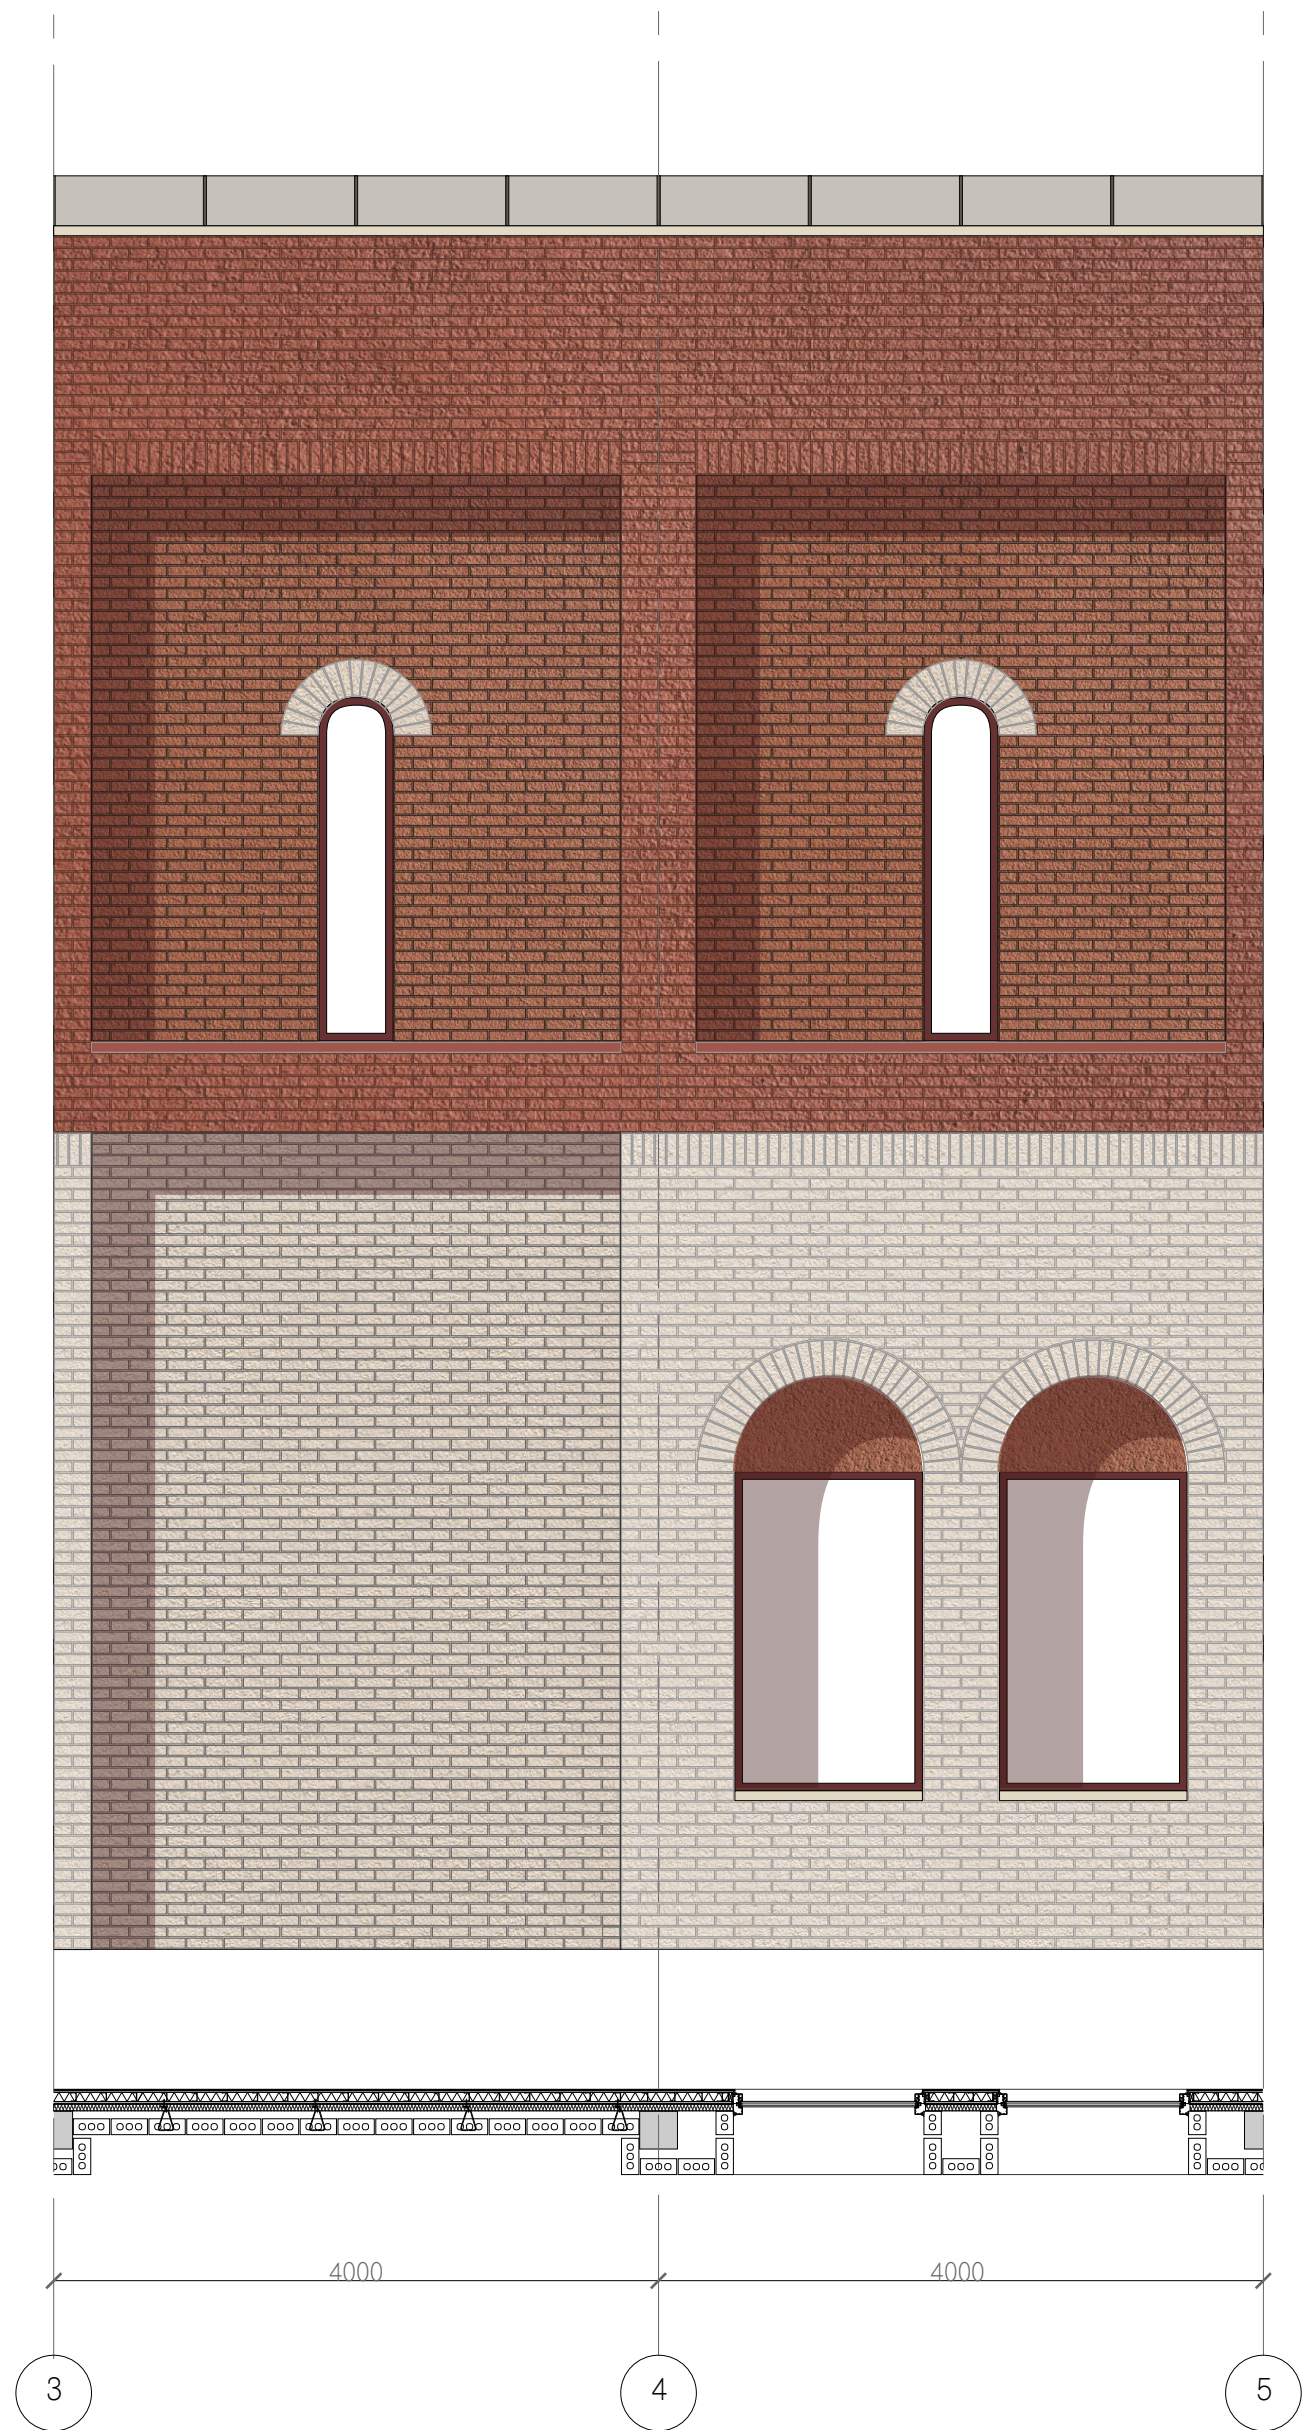


FACADE DETAIL
SCALE 1:50

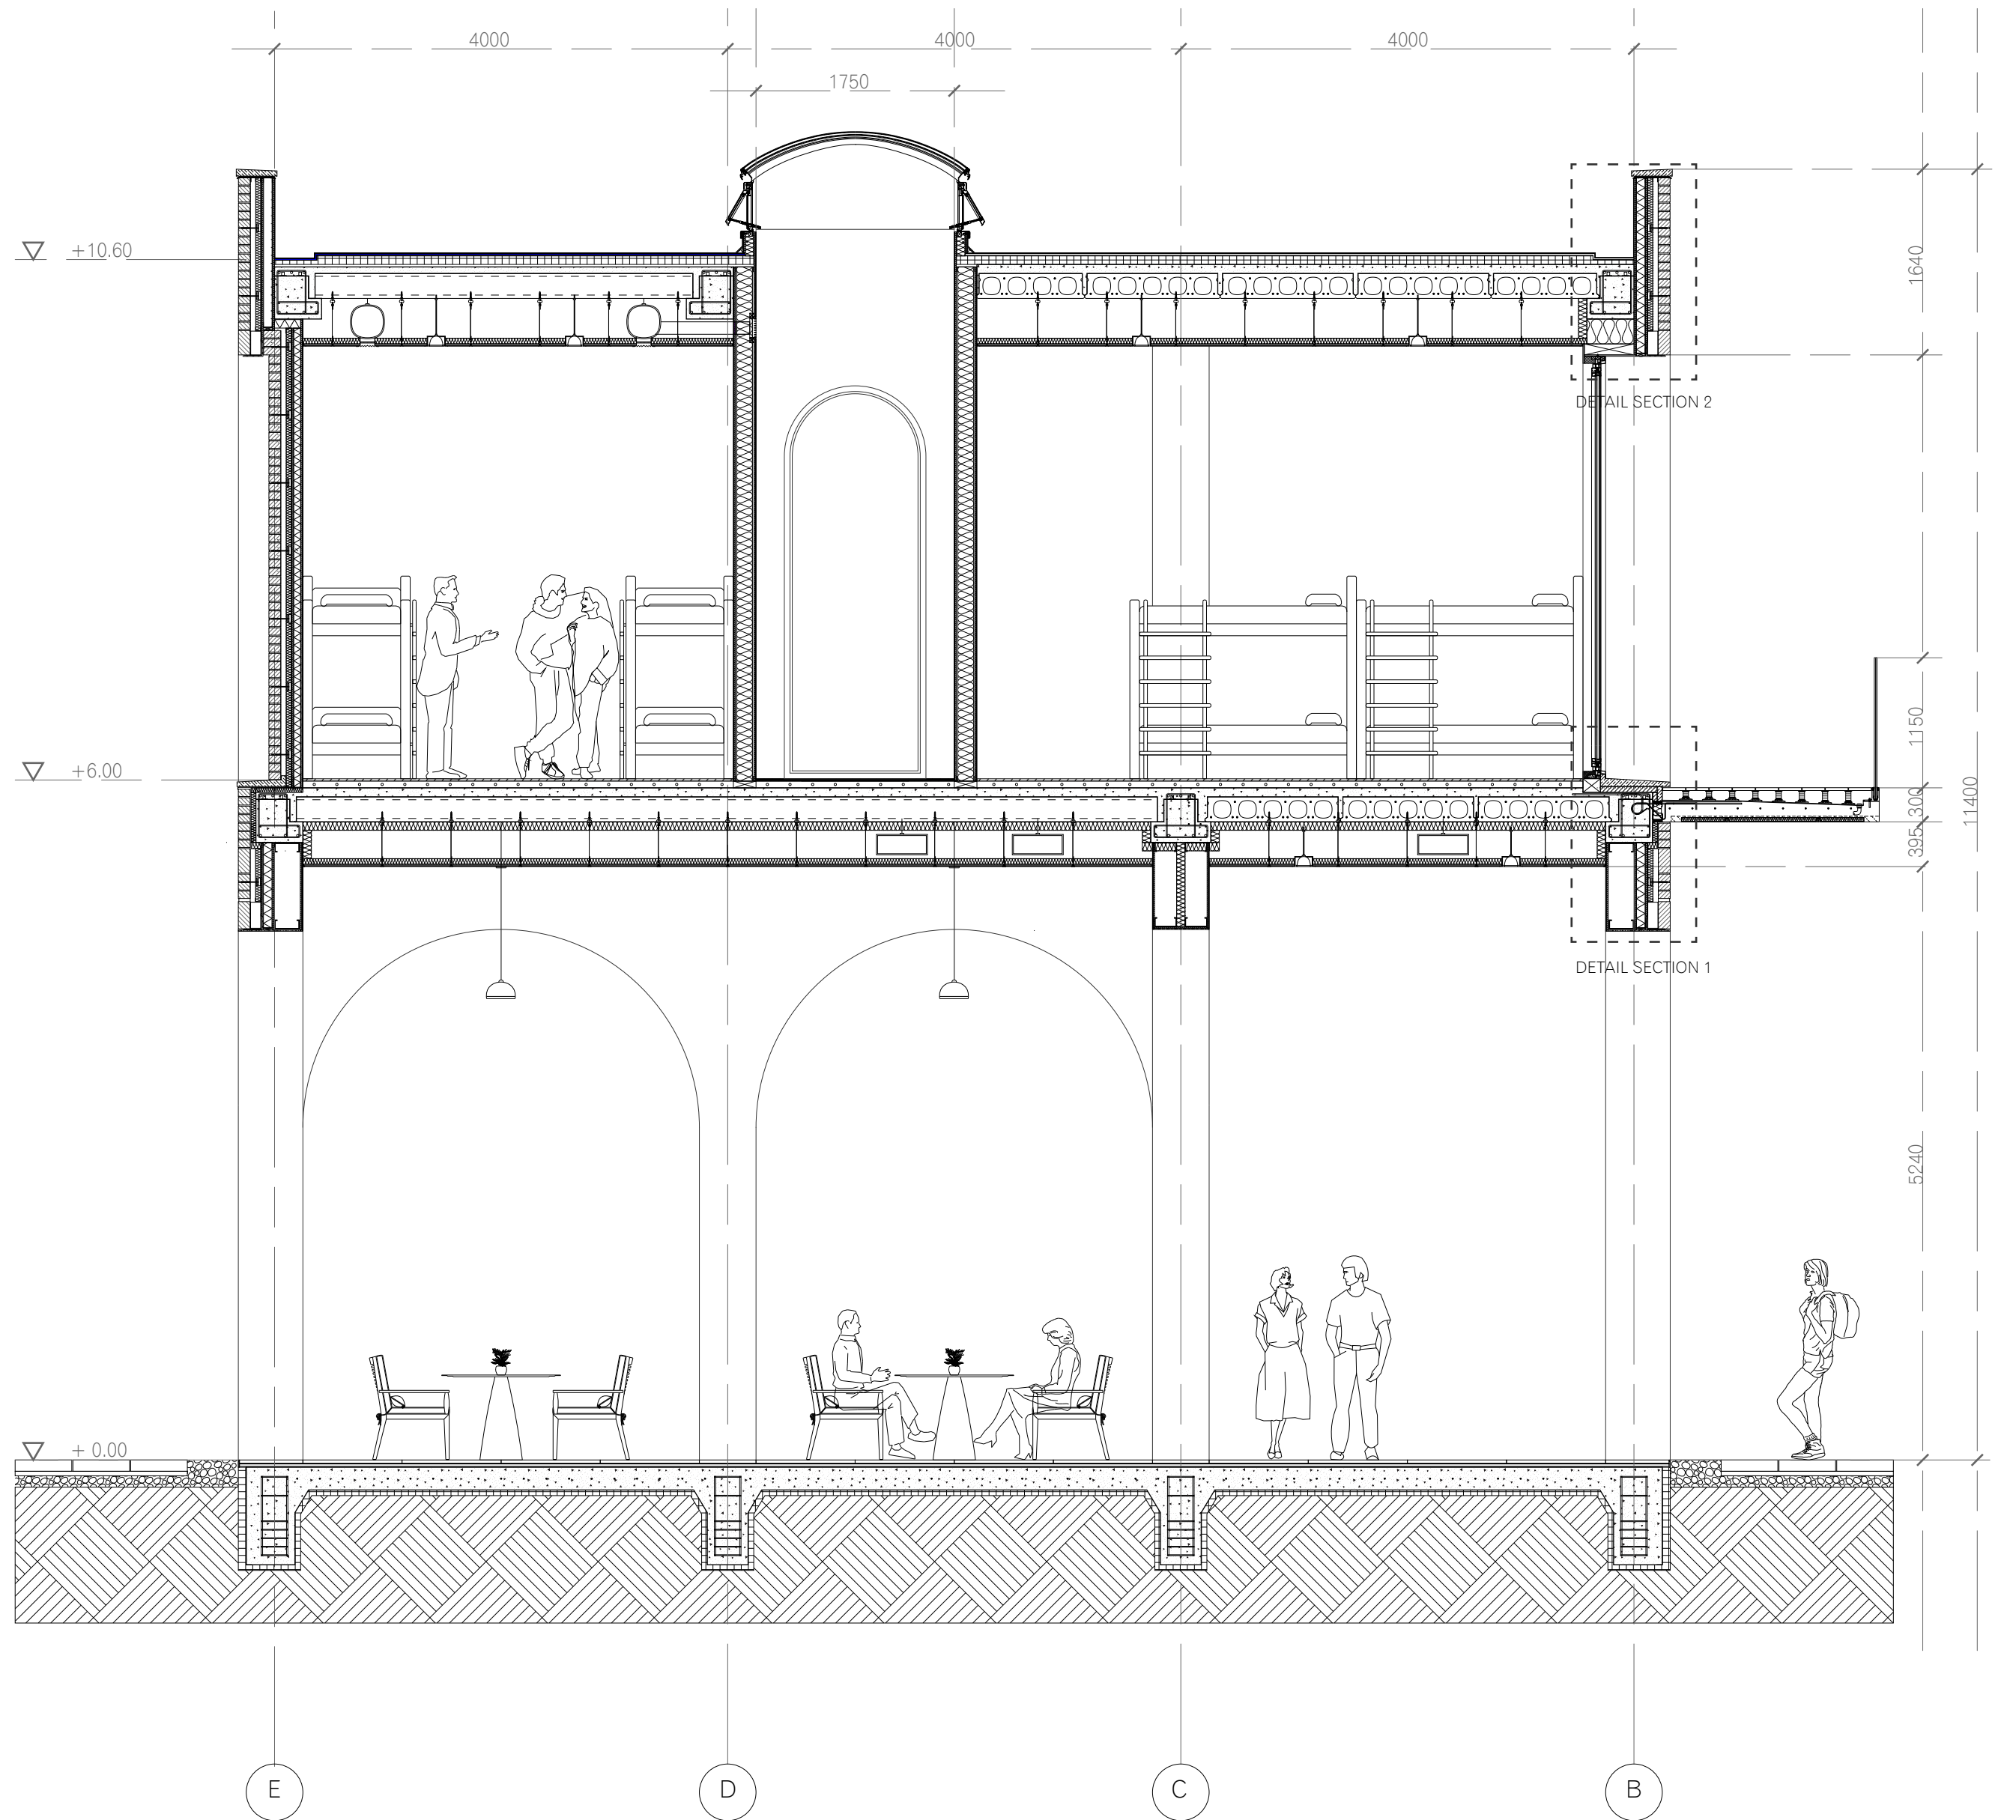

SECTION A-A
SCALE 1:50

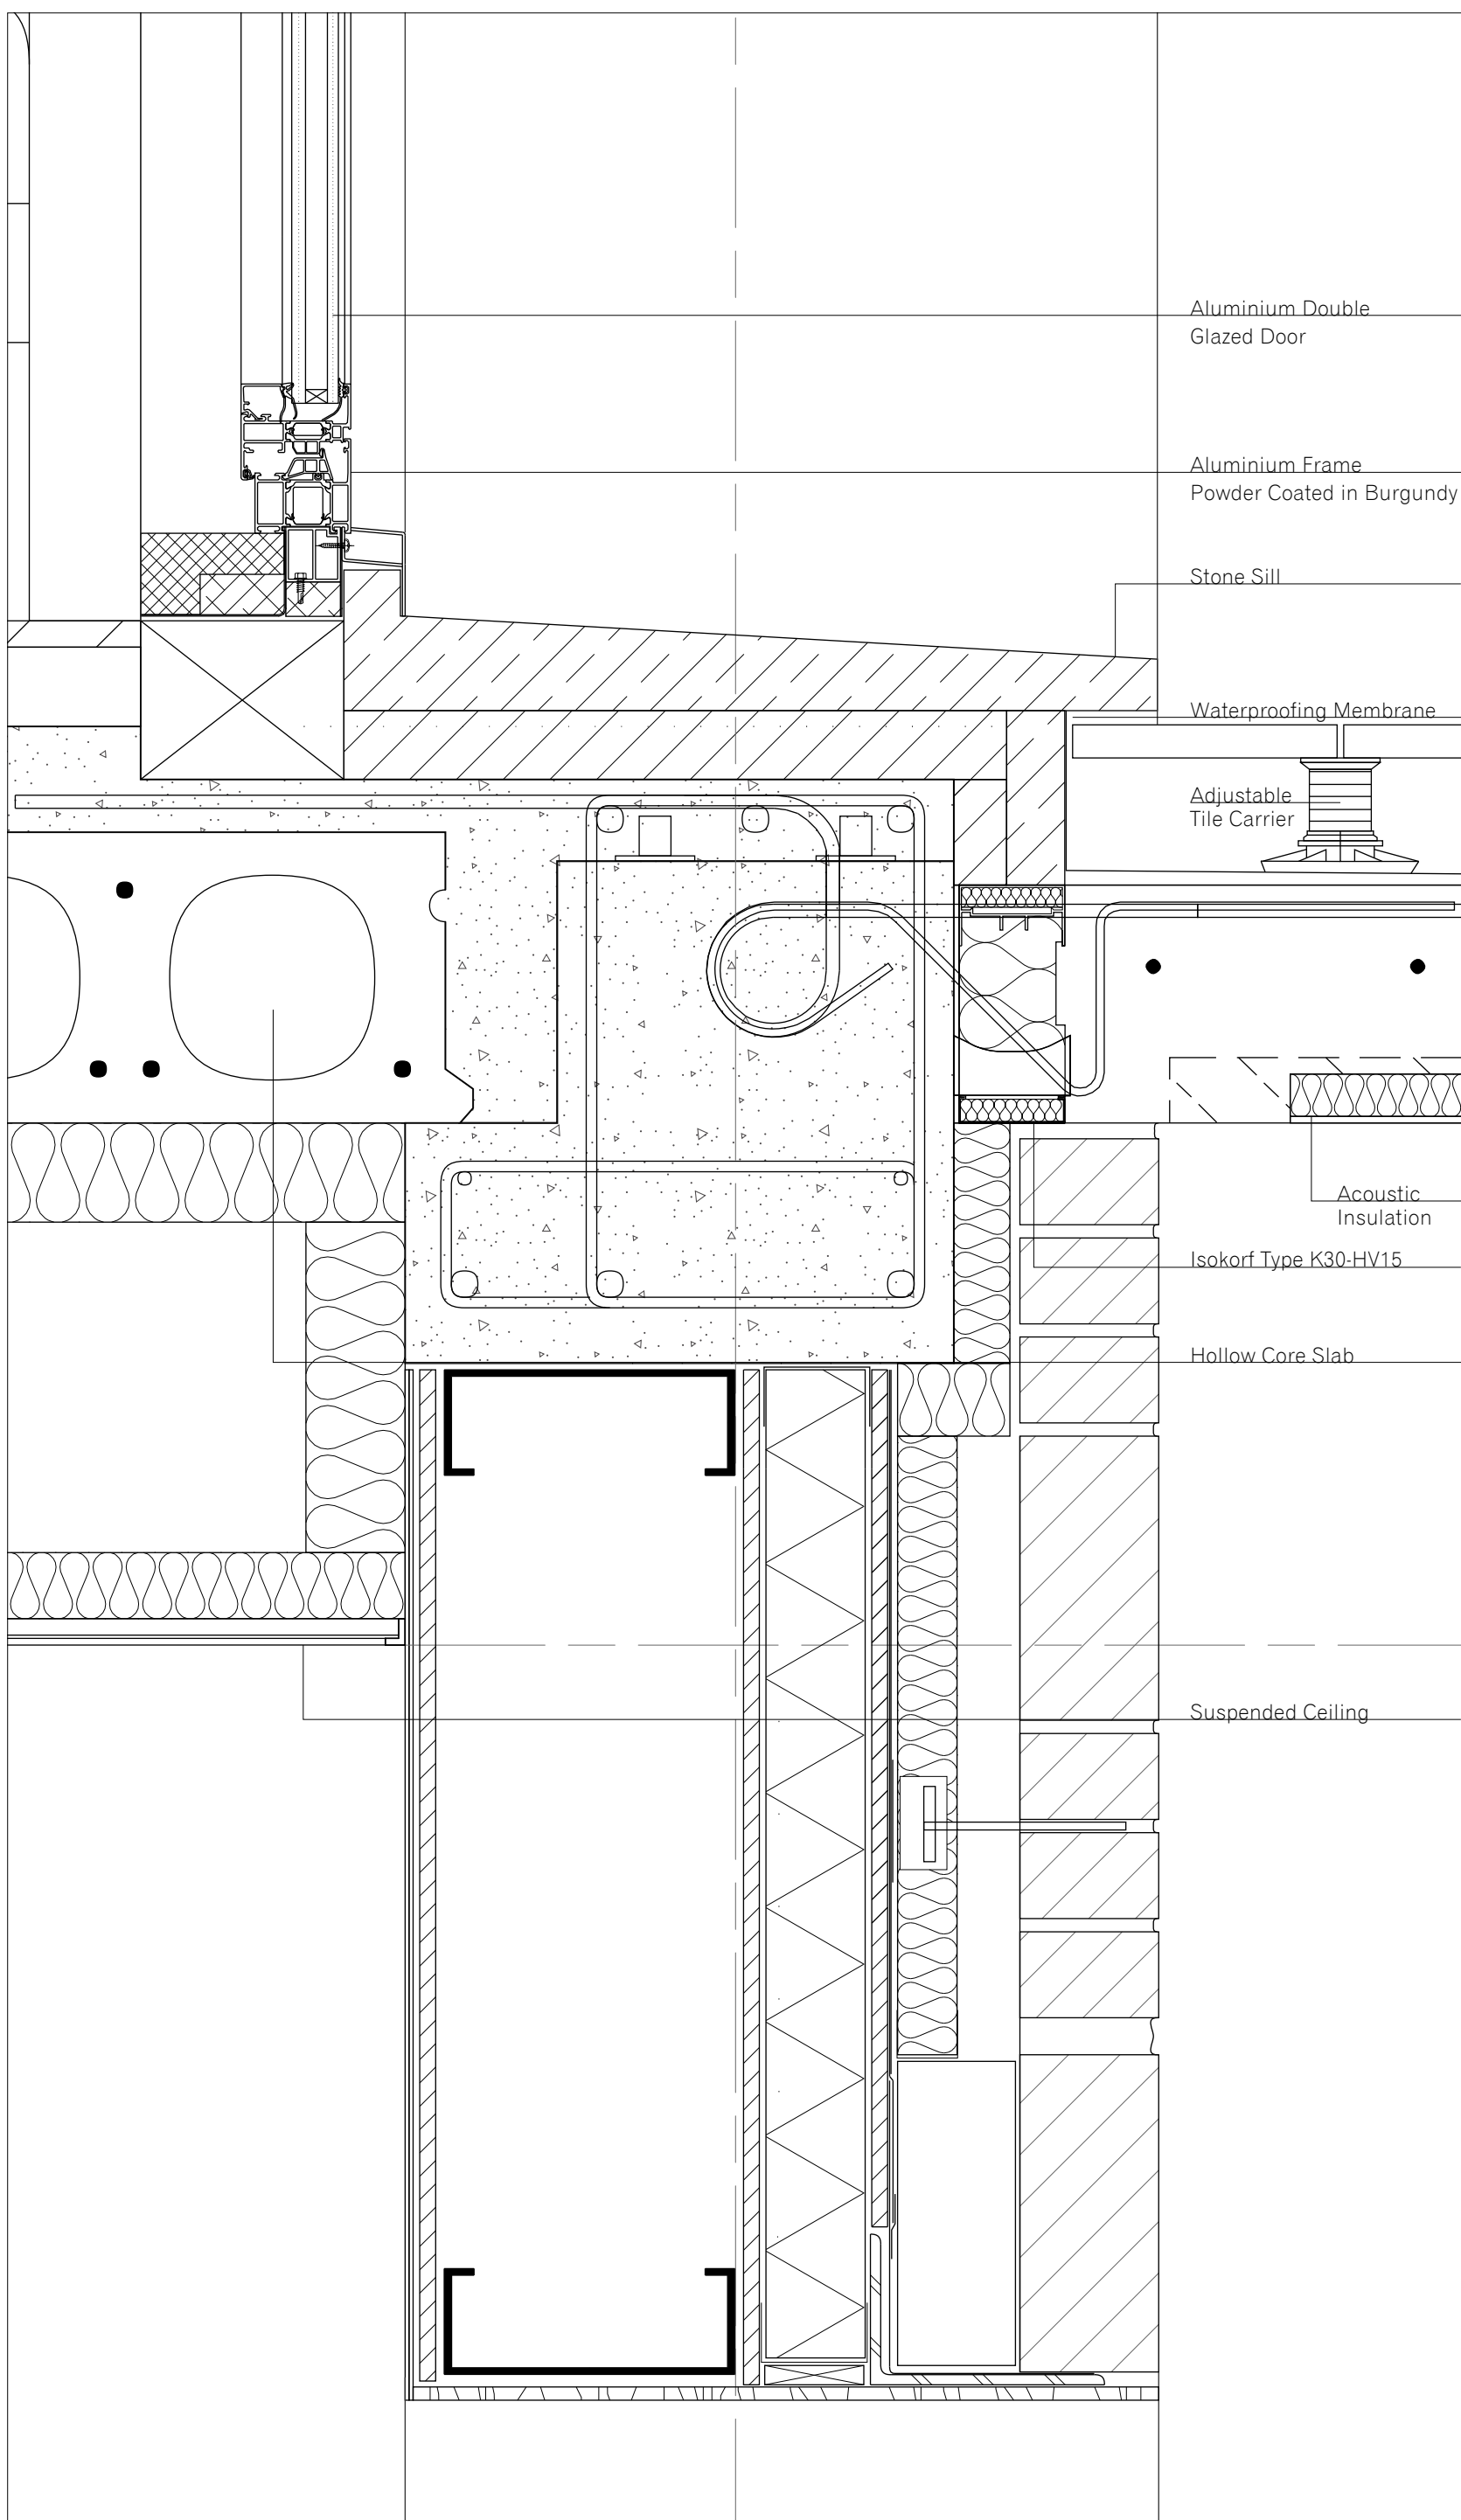

DETAIL SECTION 1
SCALE 1:5

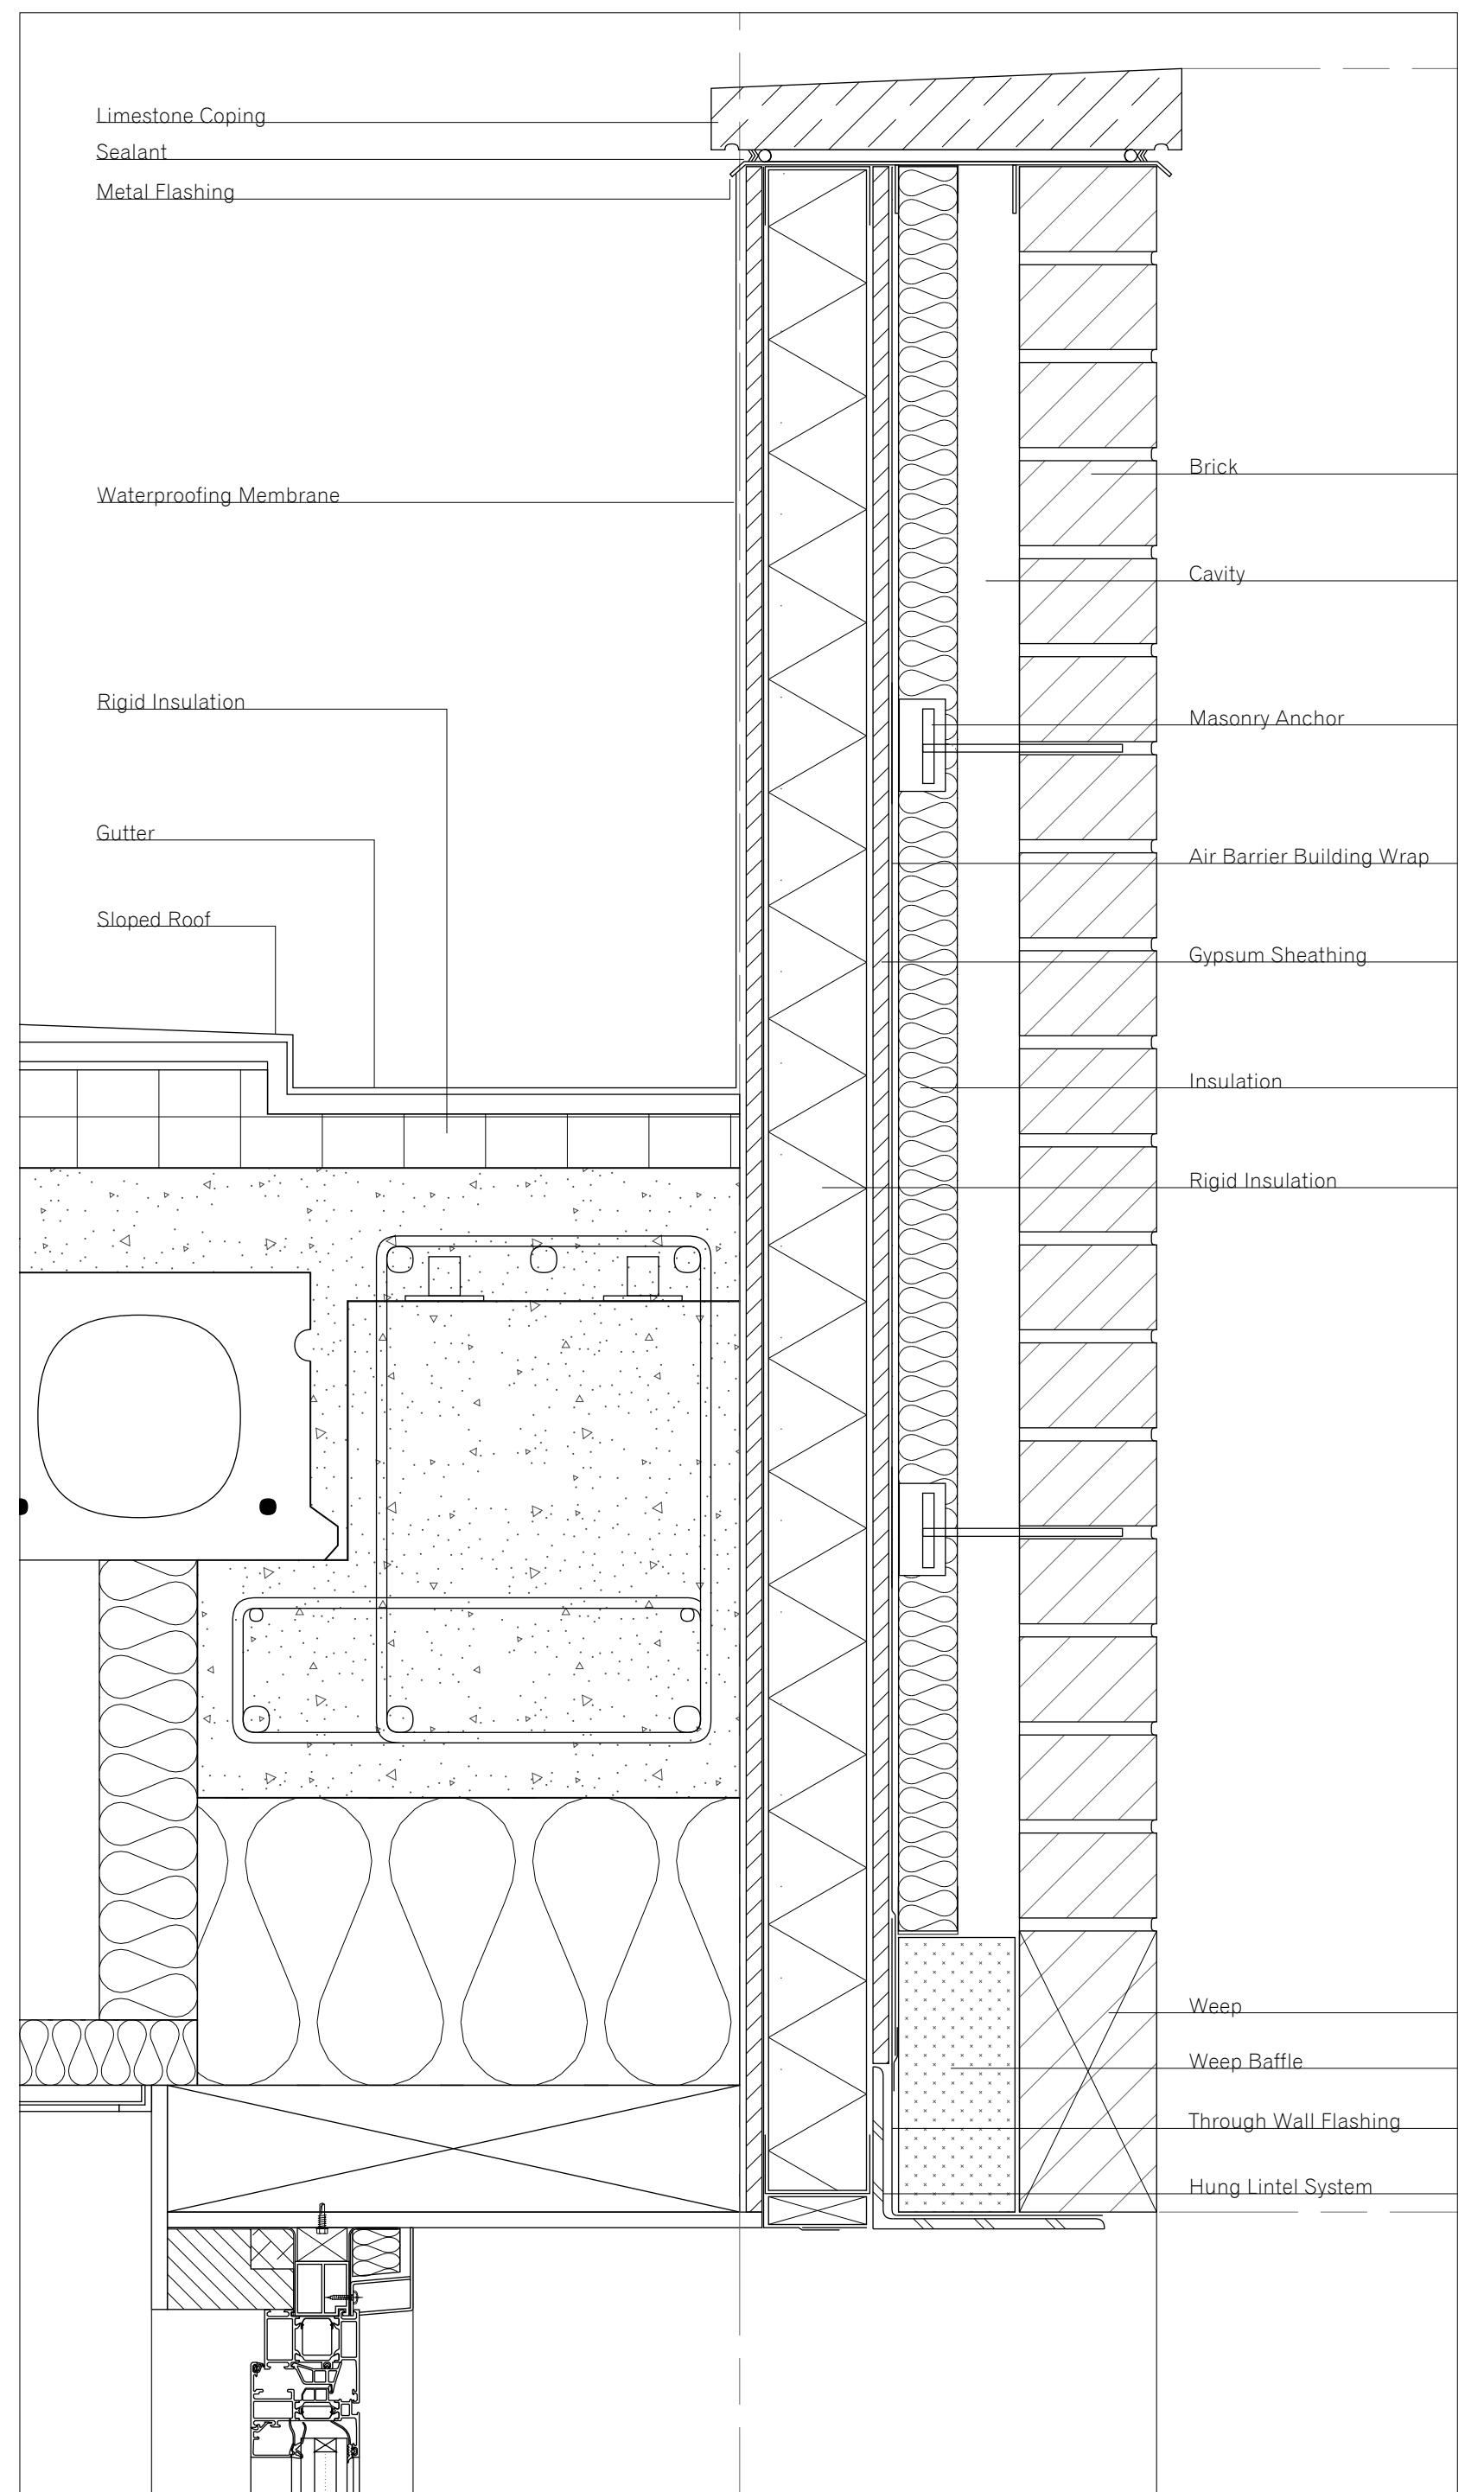

DETAIL SECTION 2
SCALE 1:5