

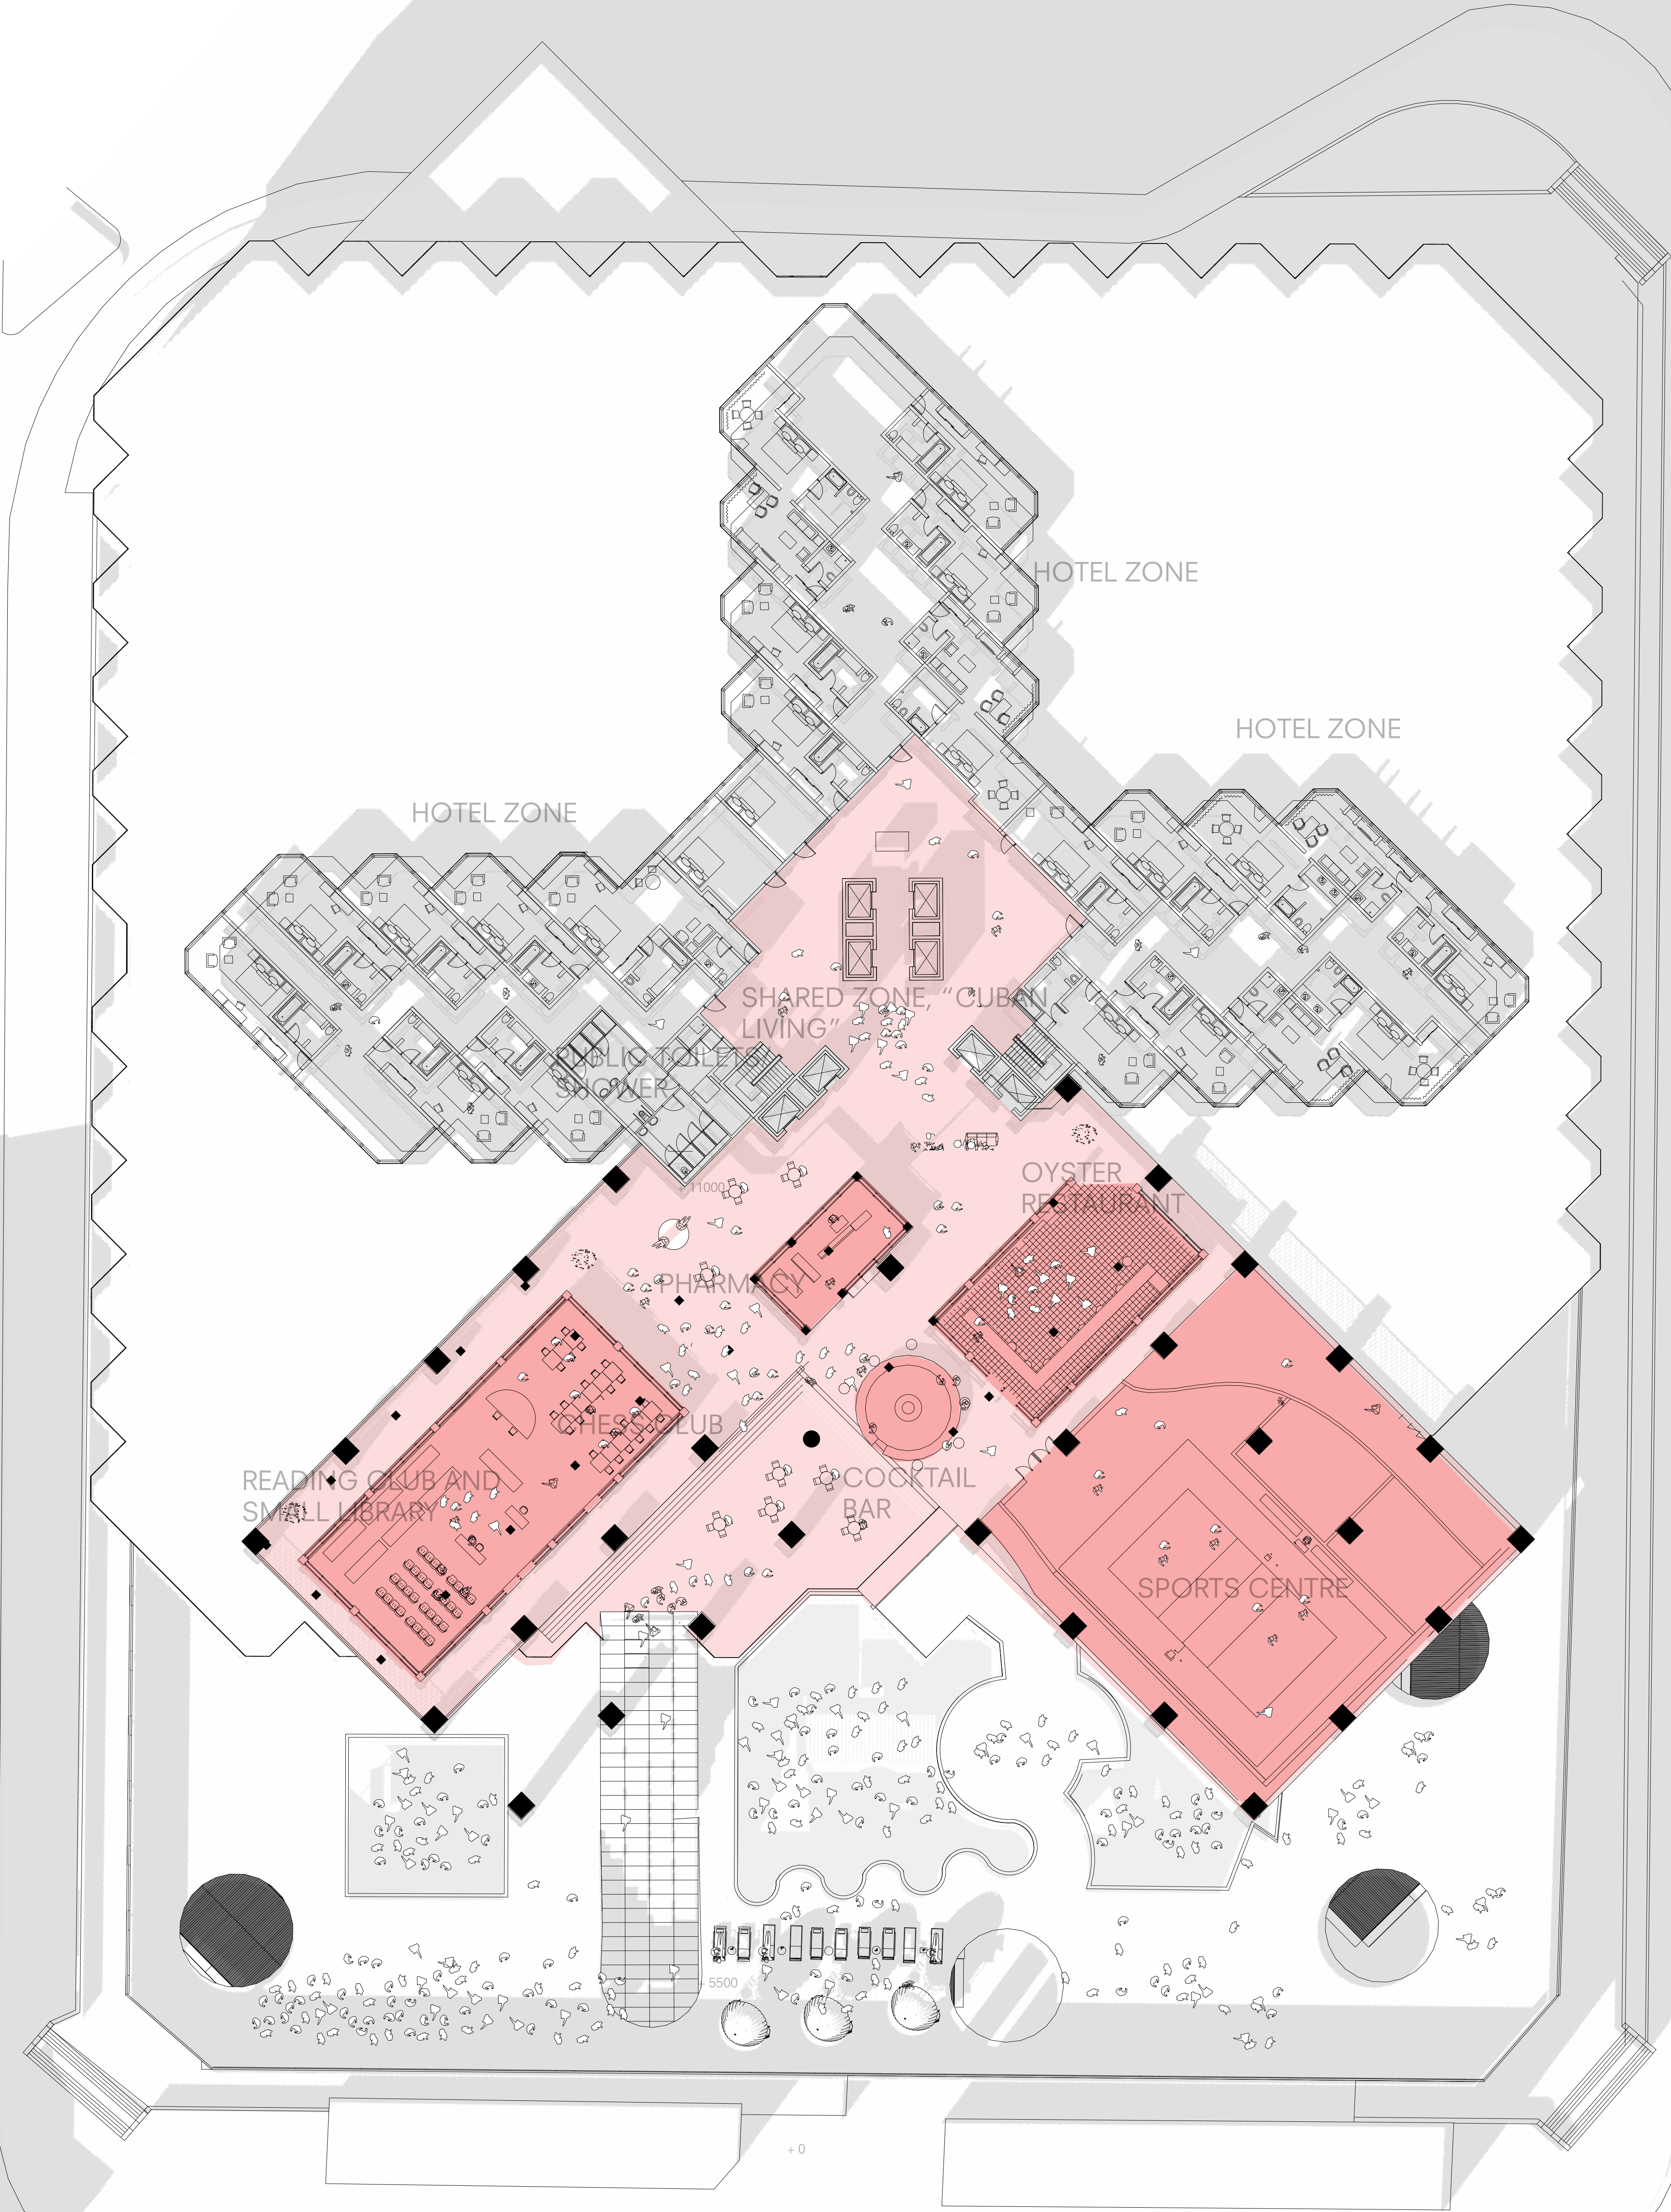
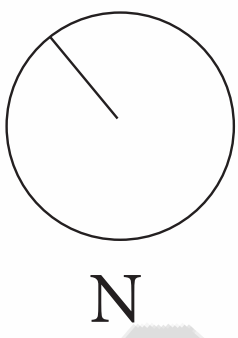
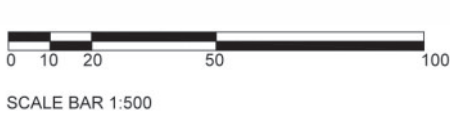


PLANS:




LEVEL 3
SCALE 1:200

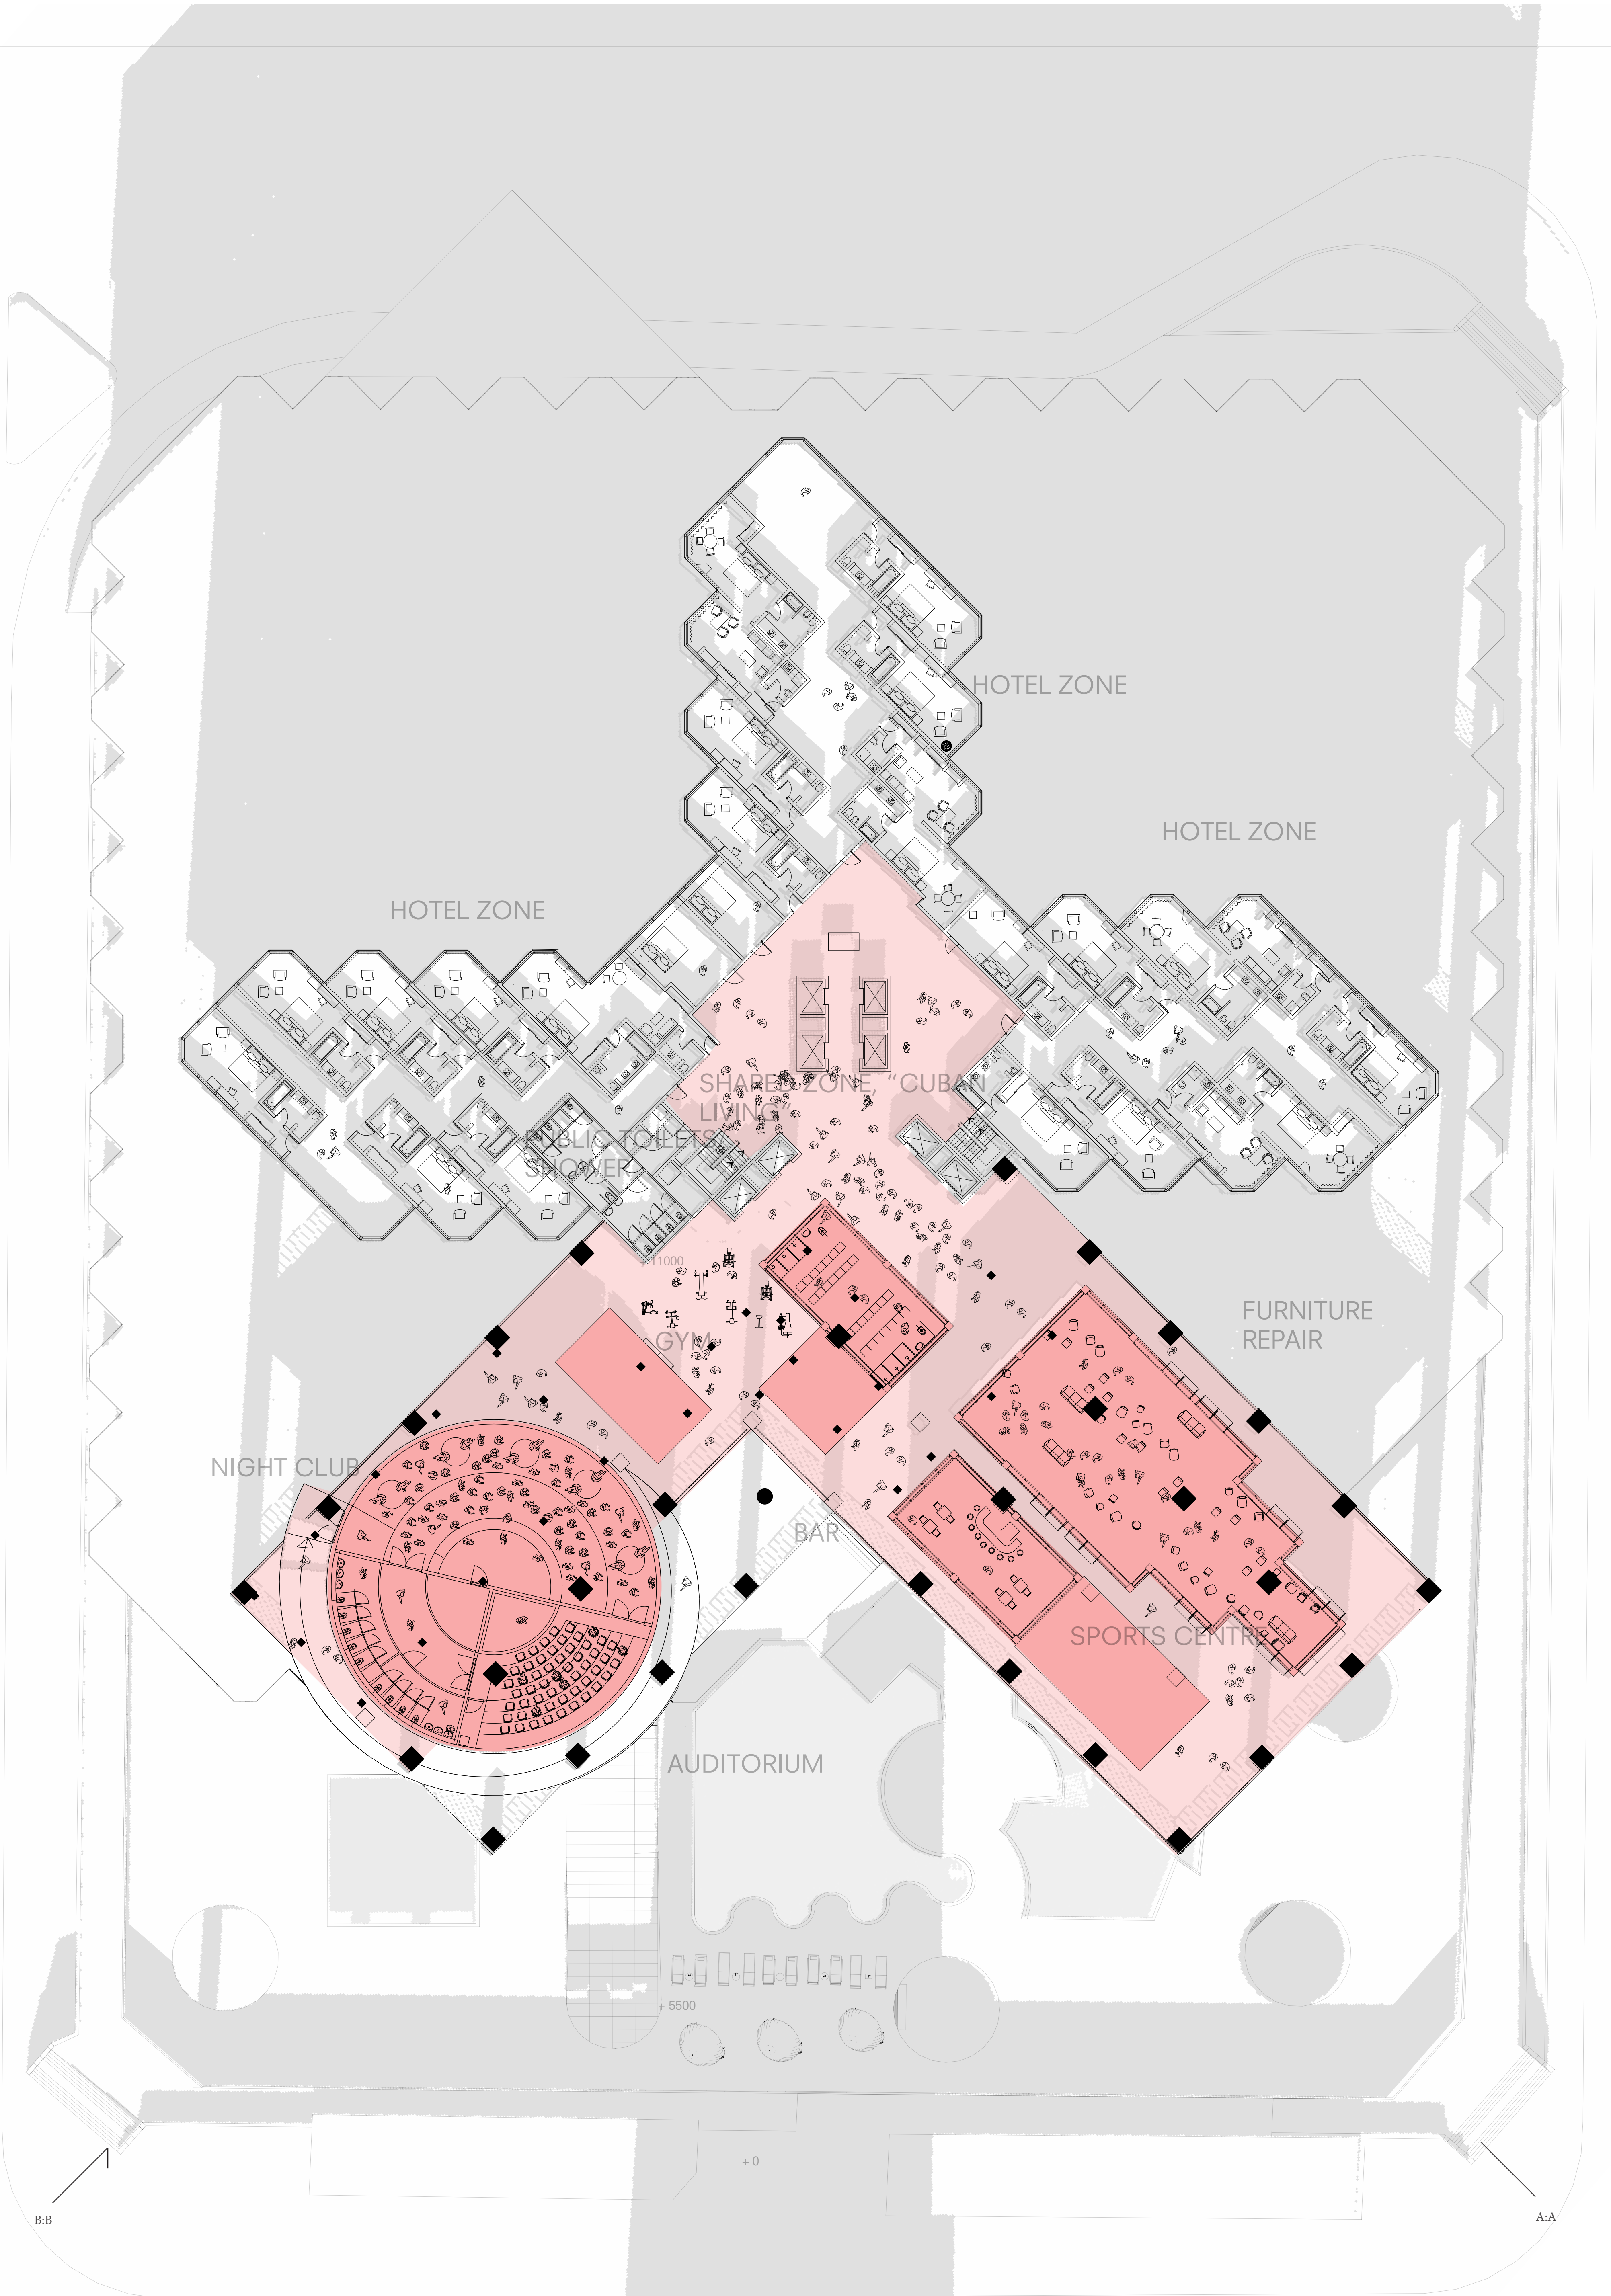

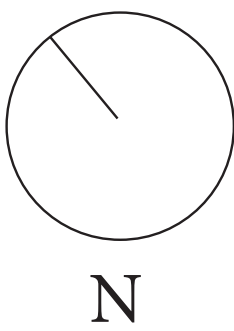



PLANS:

LEVEL 23
SCALE 1:200

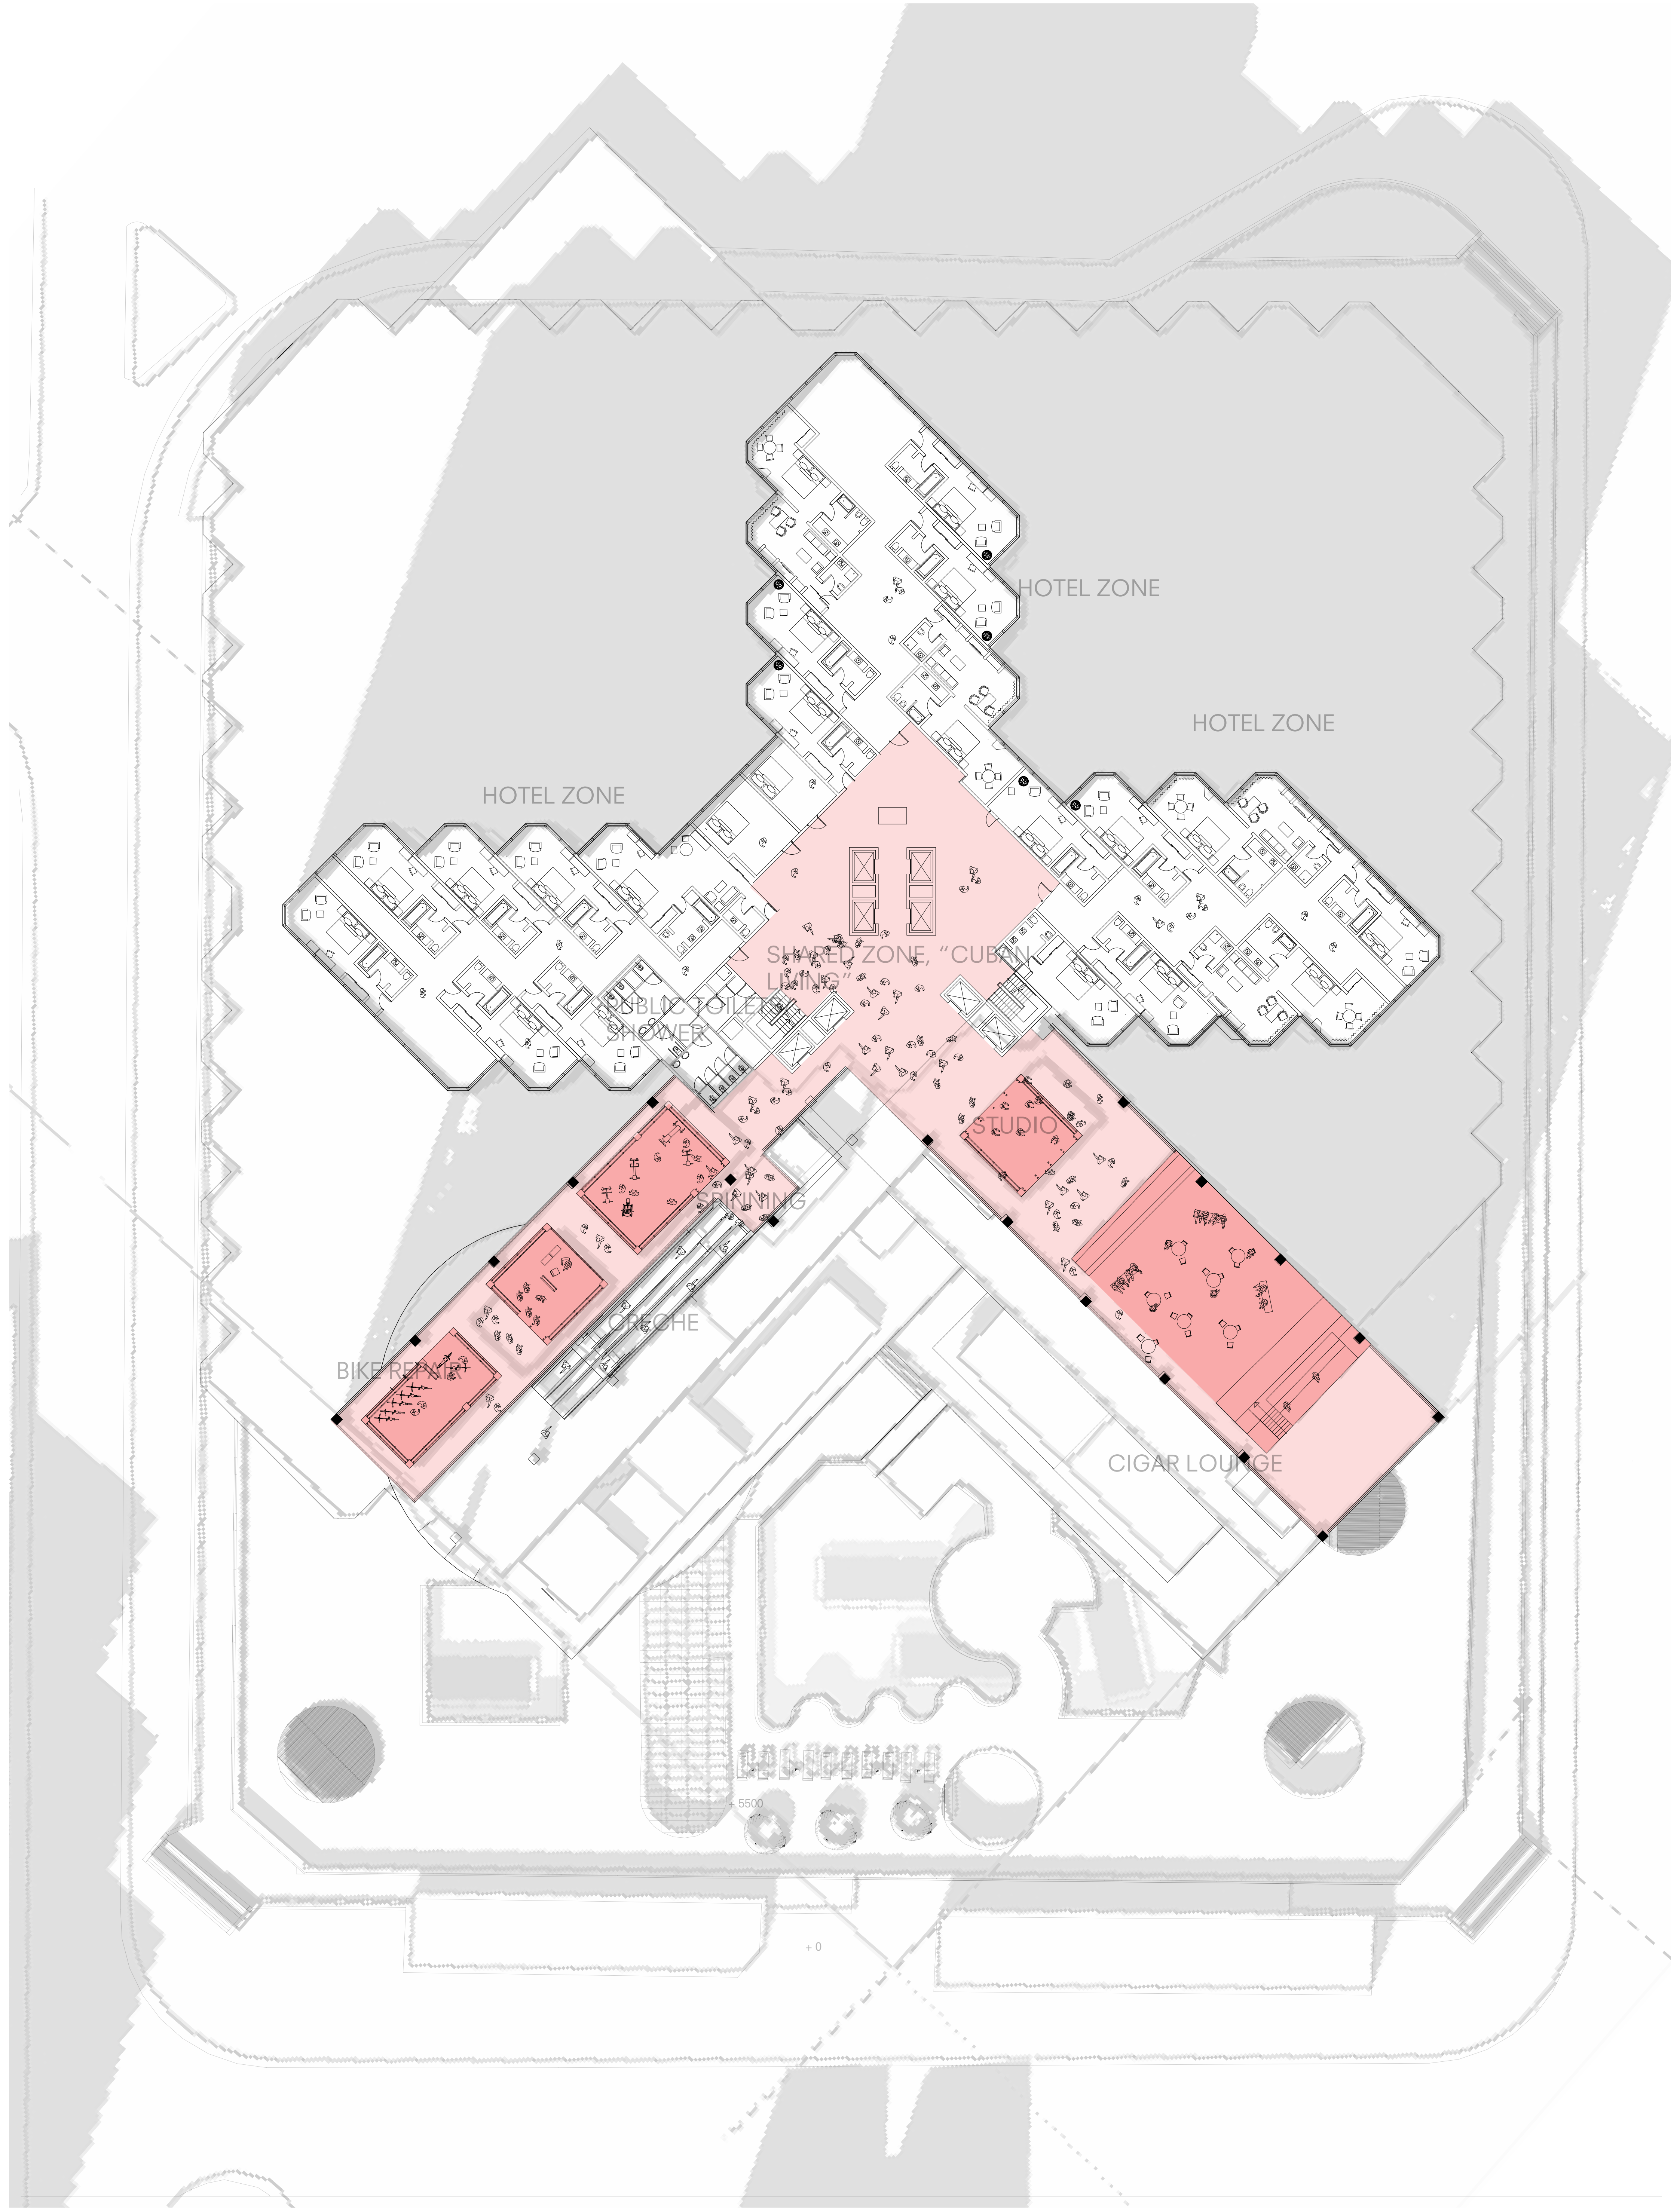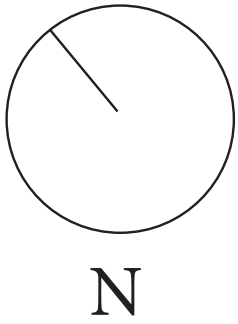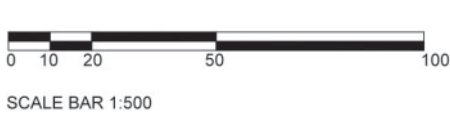

SECTIONS:

A:A
SCALE 1:200

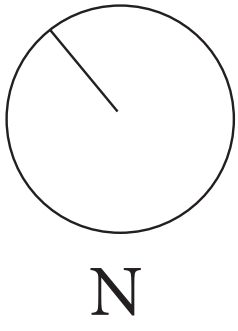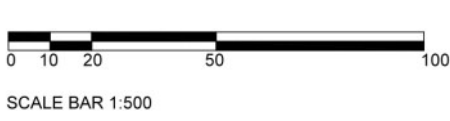

SECTIONS:

B:B
SCALE 1:200

