




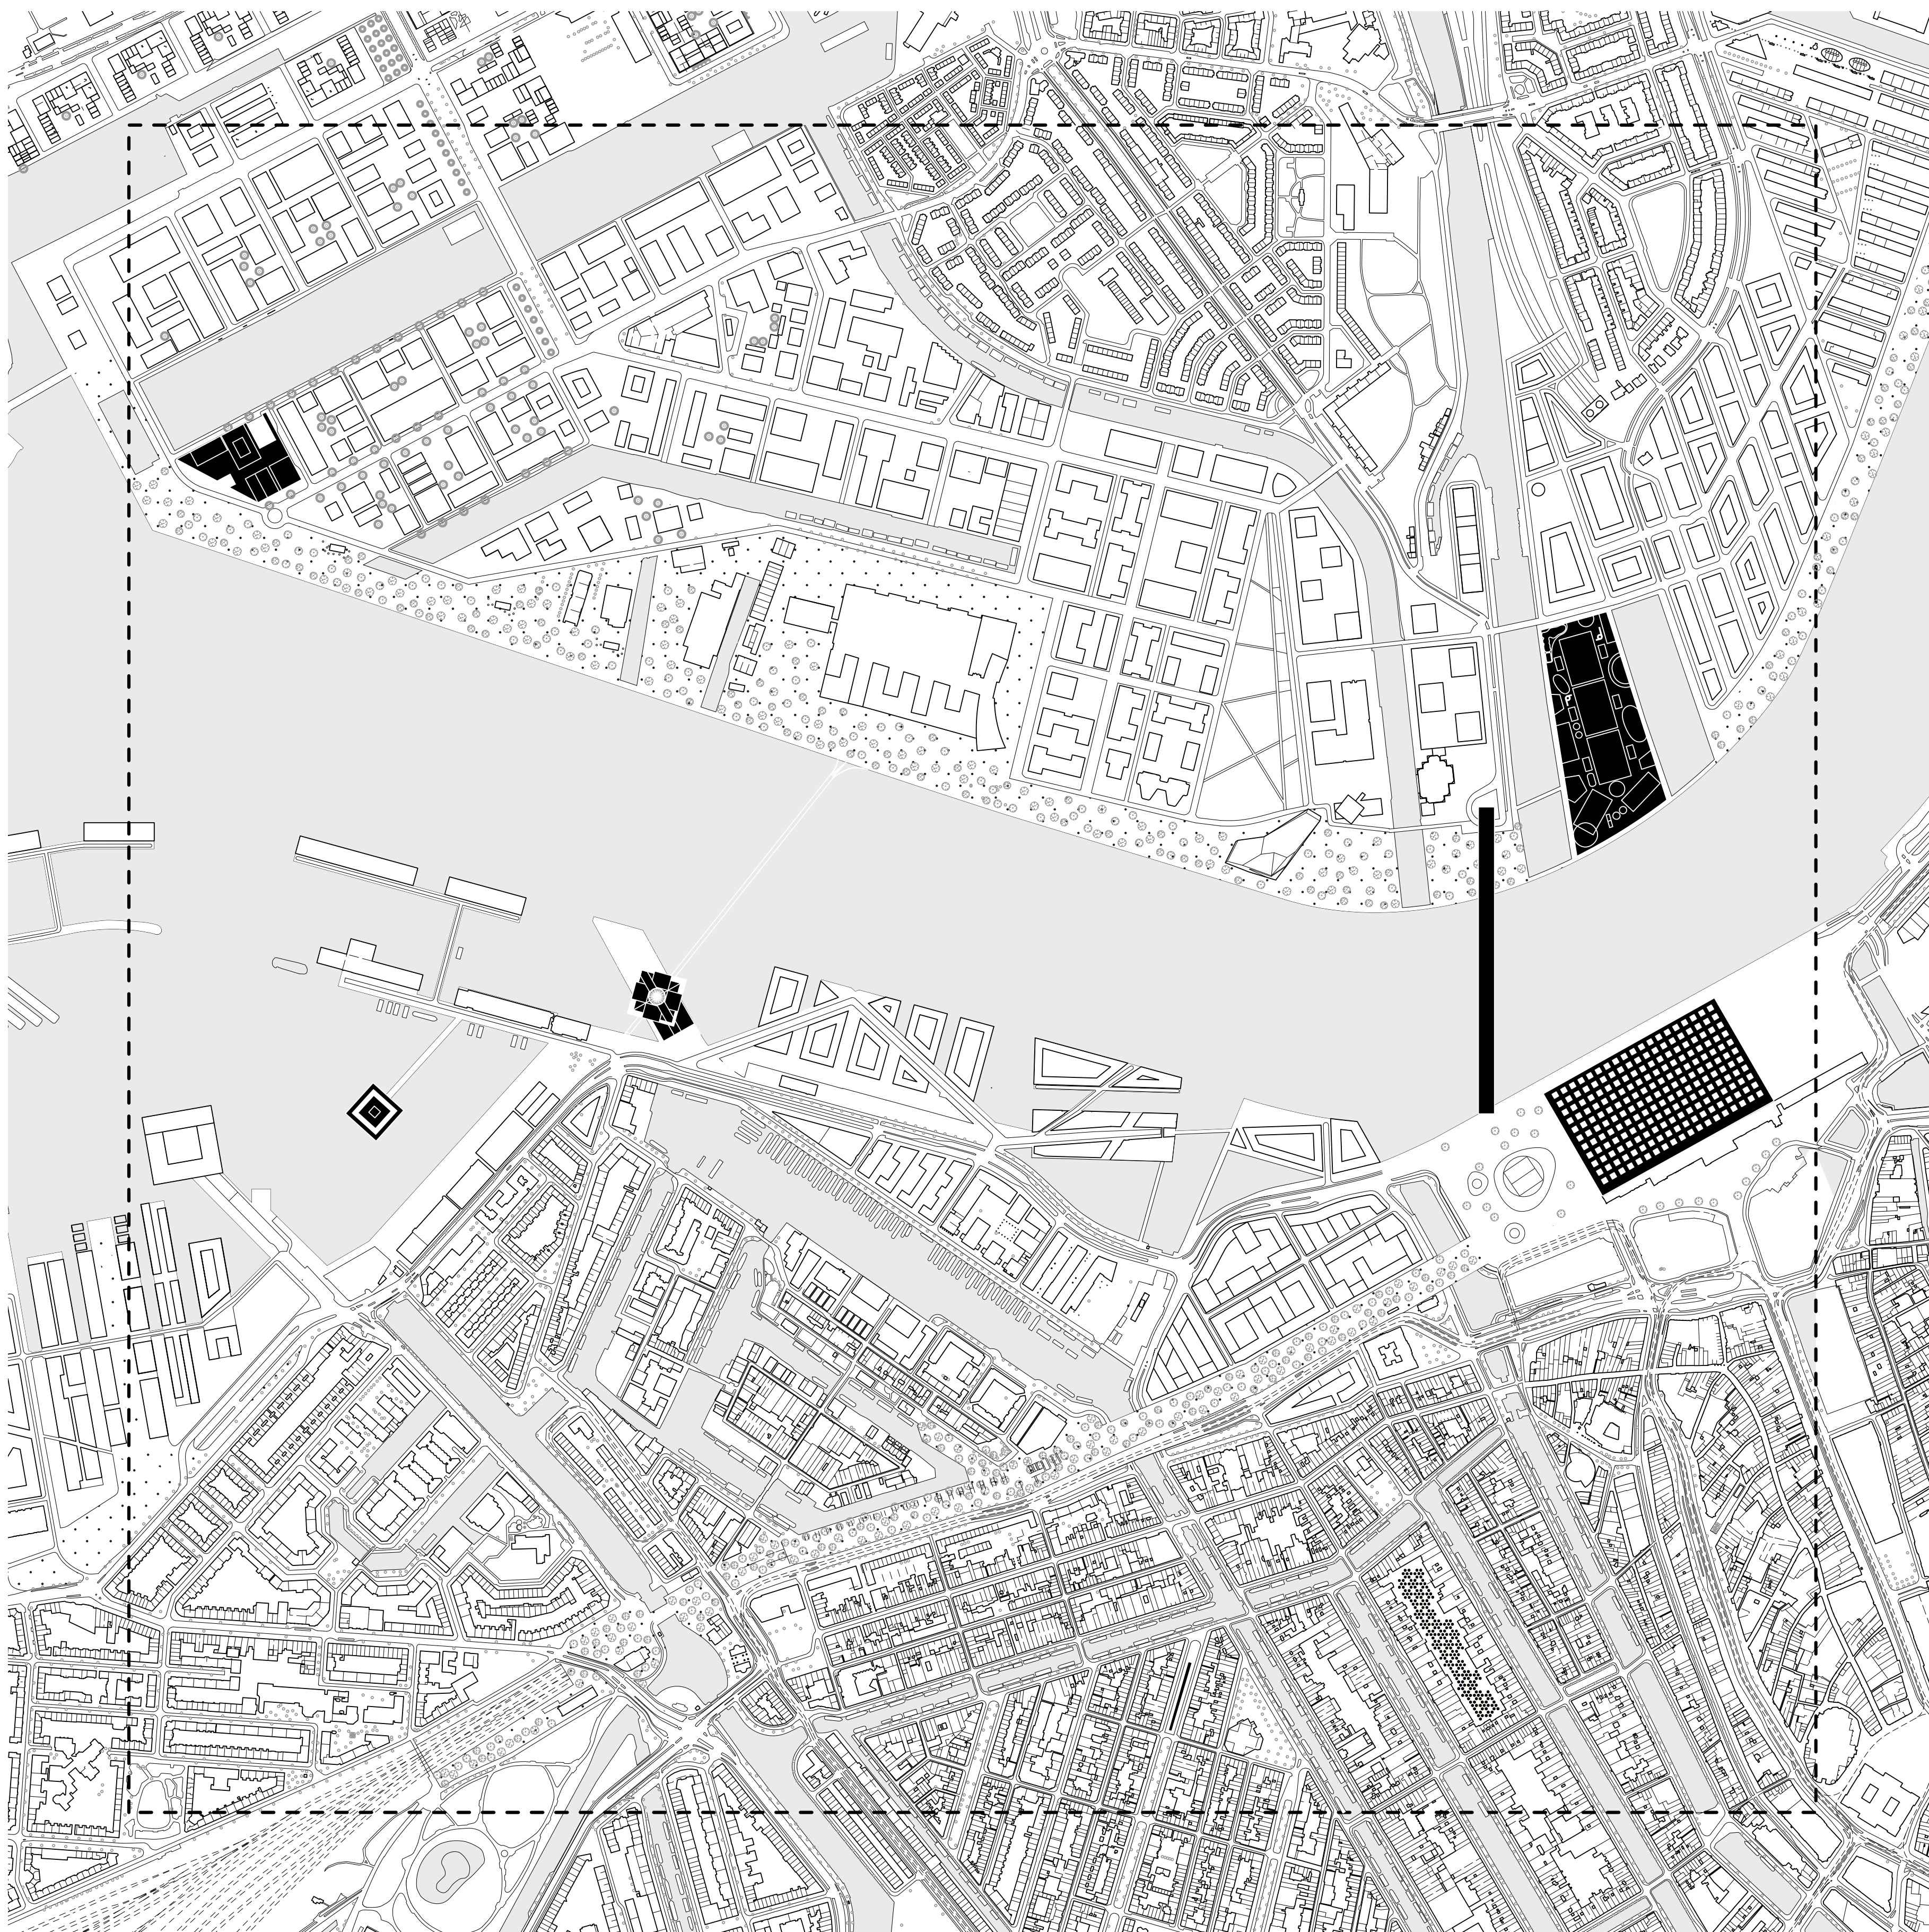
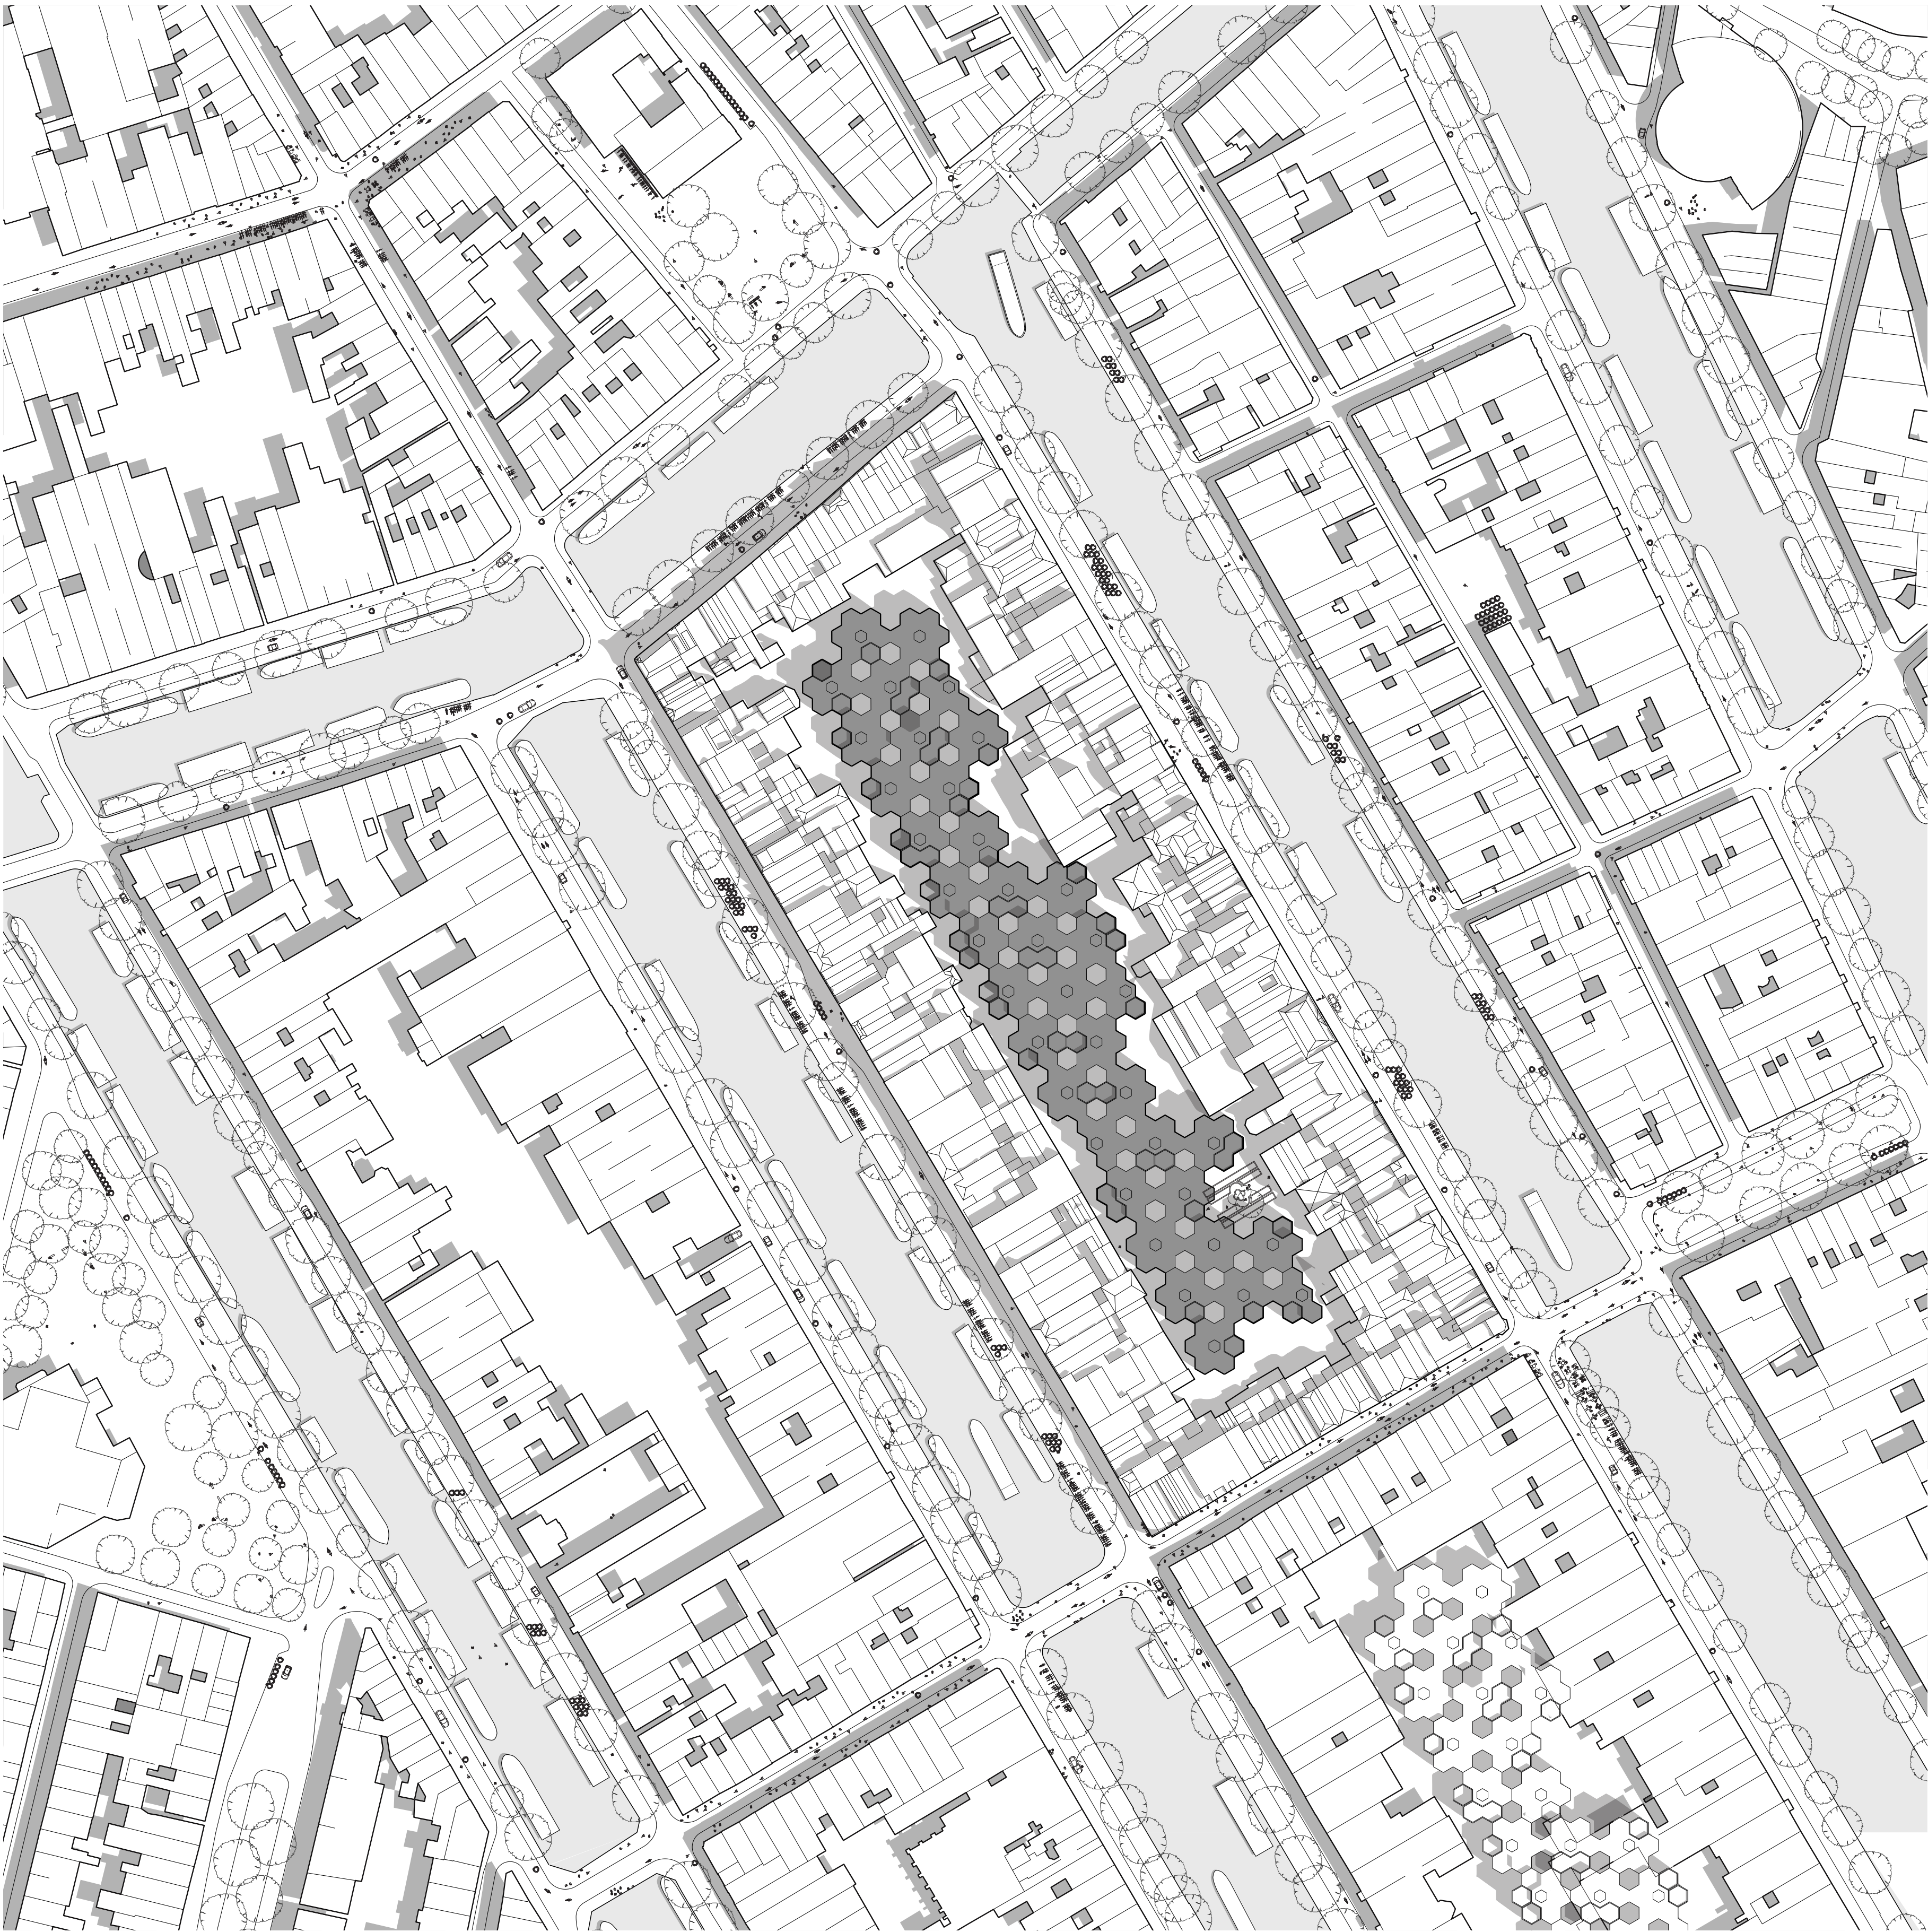




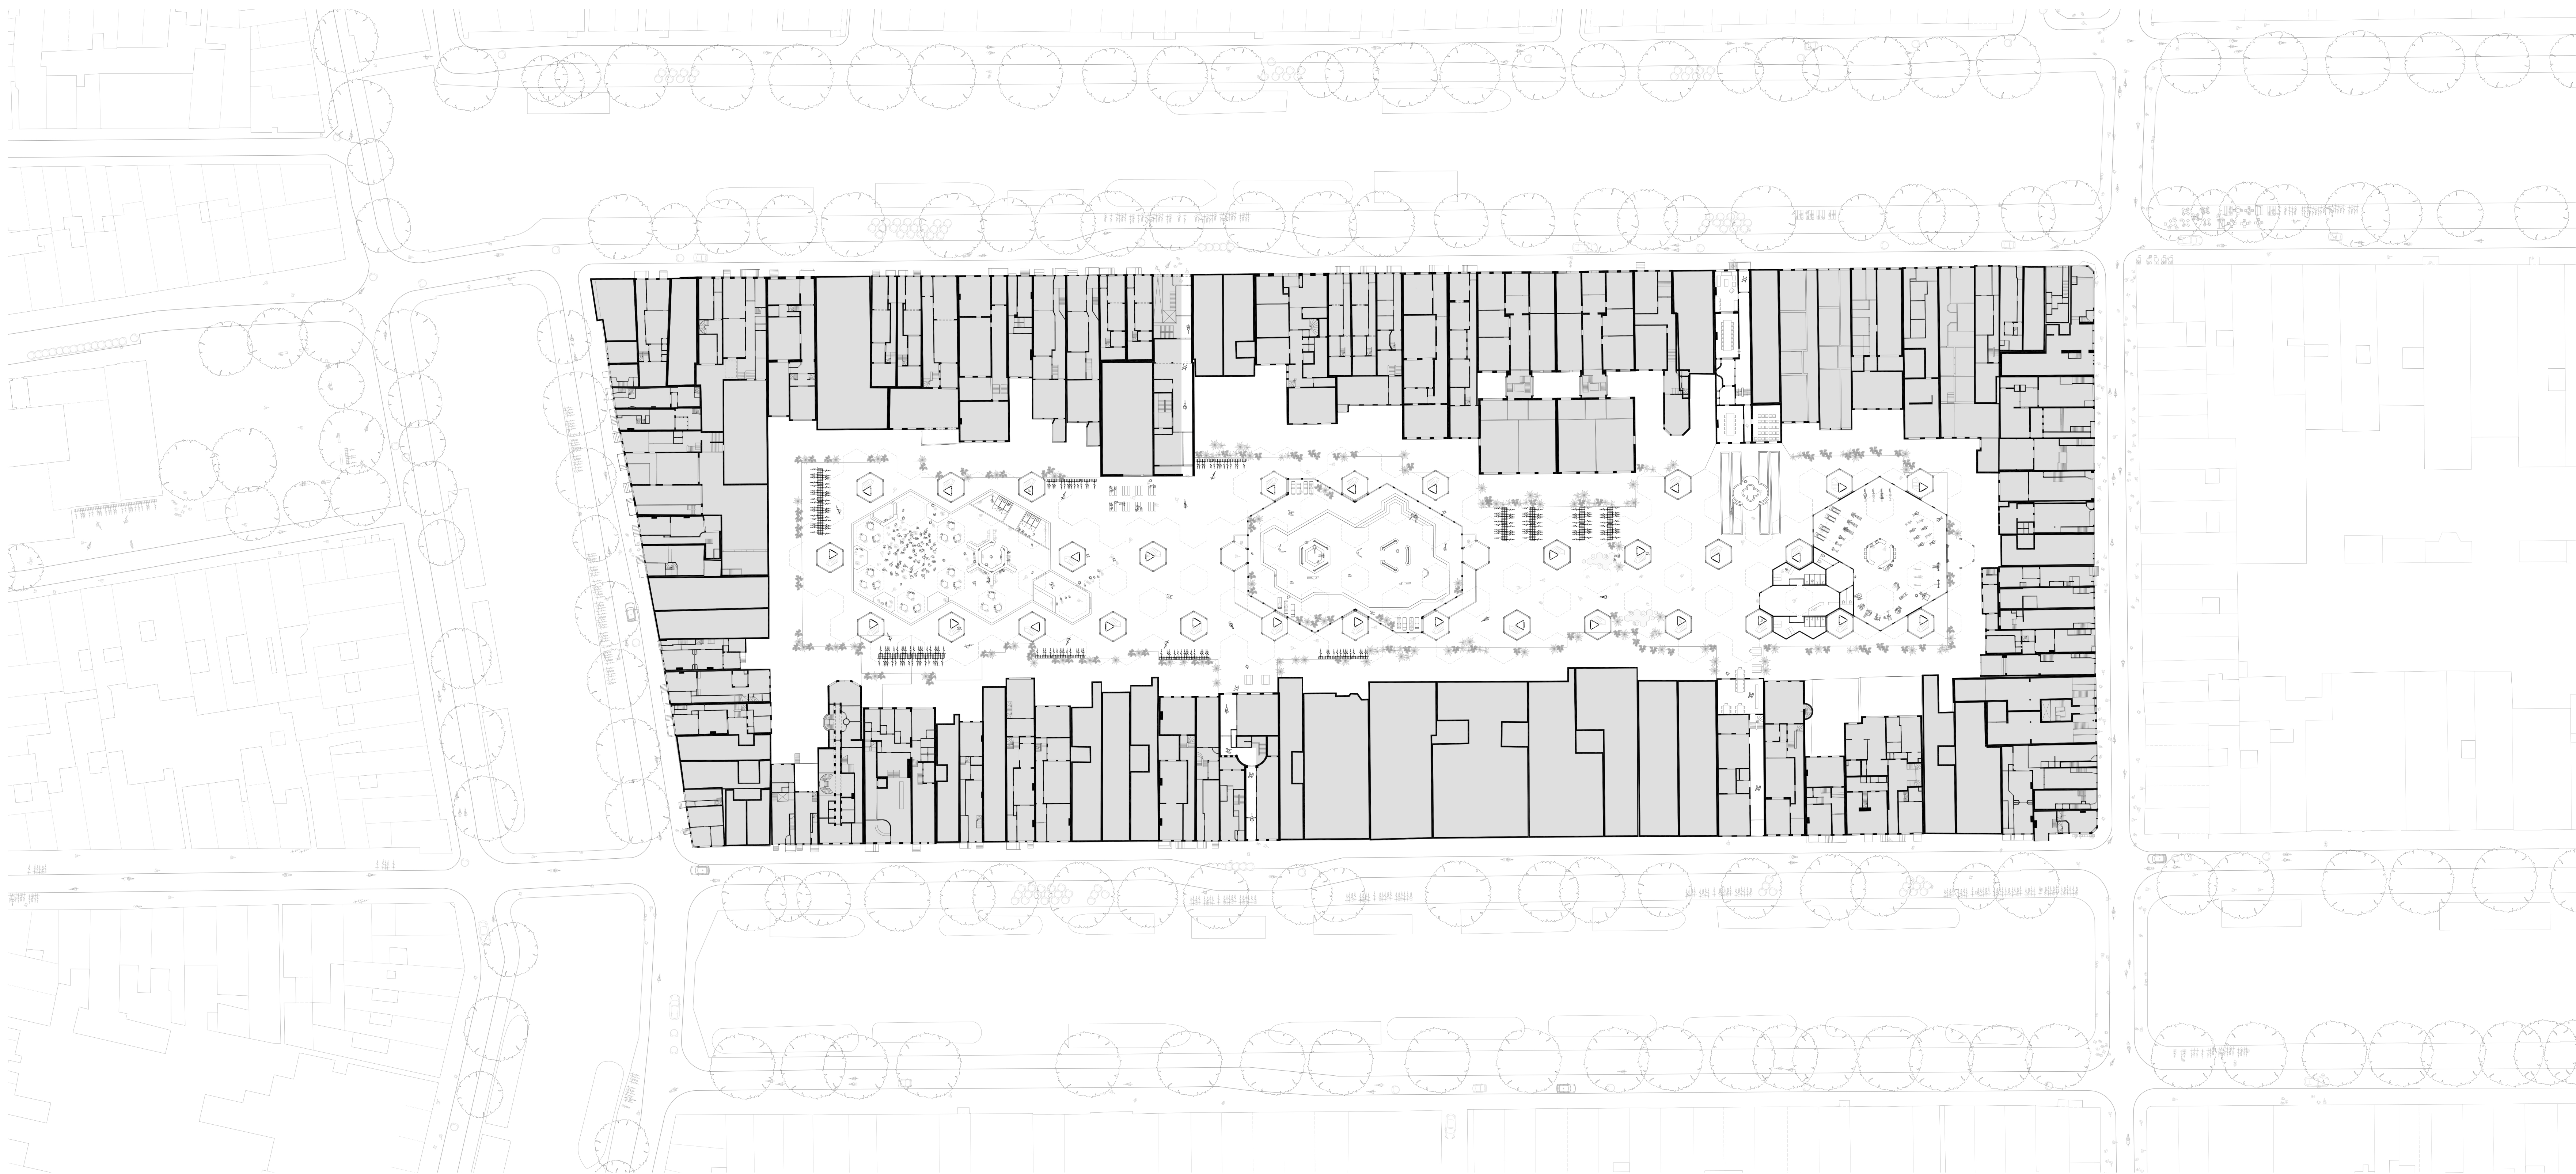



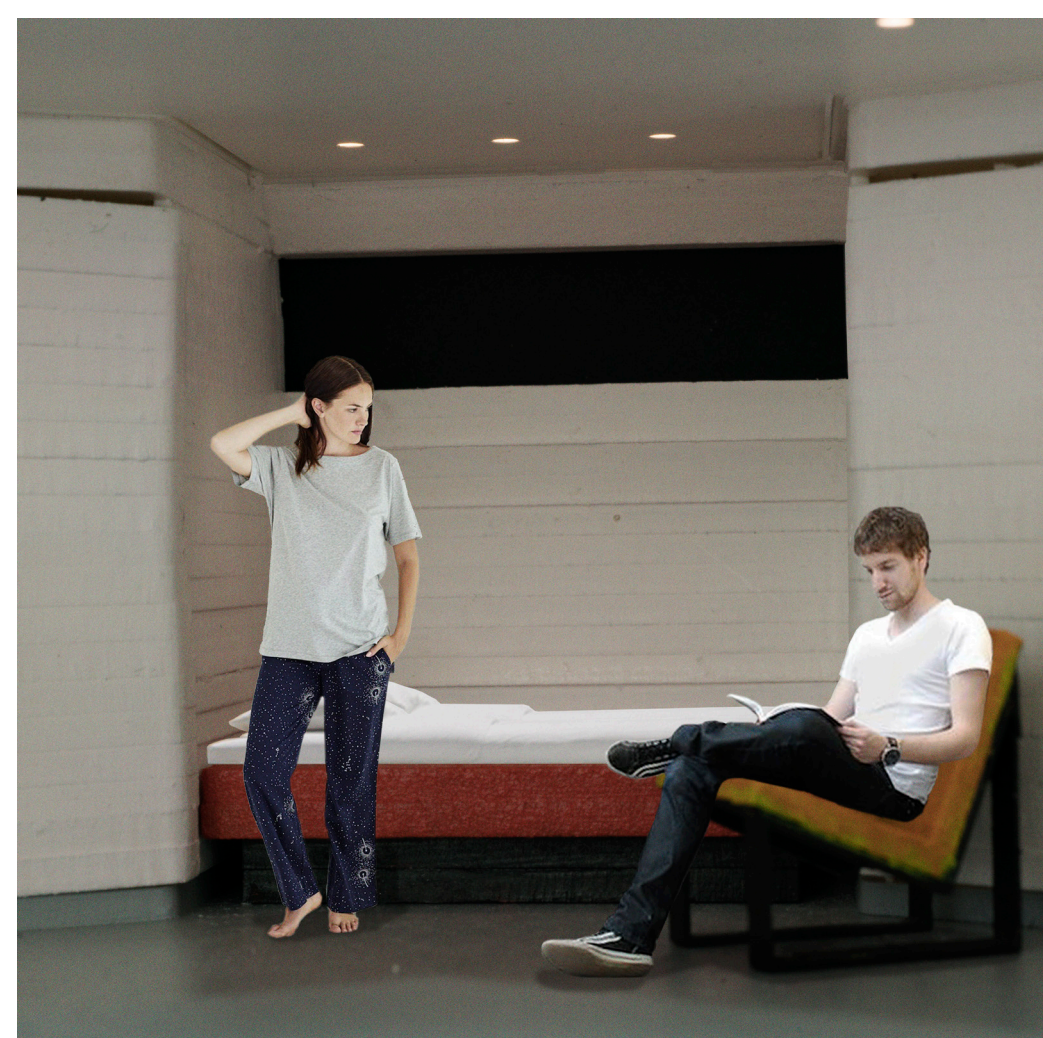


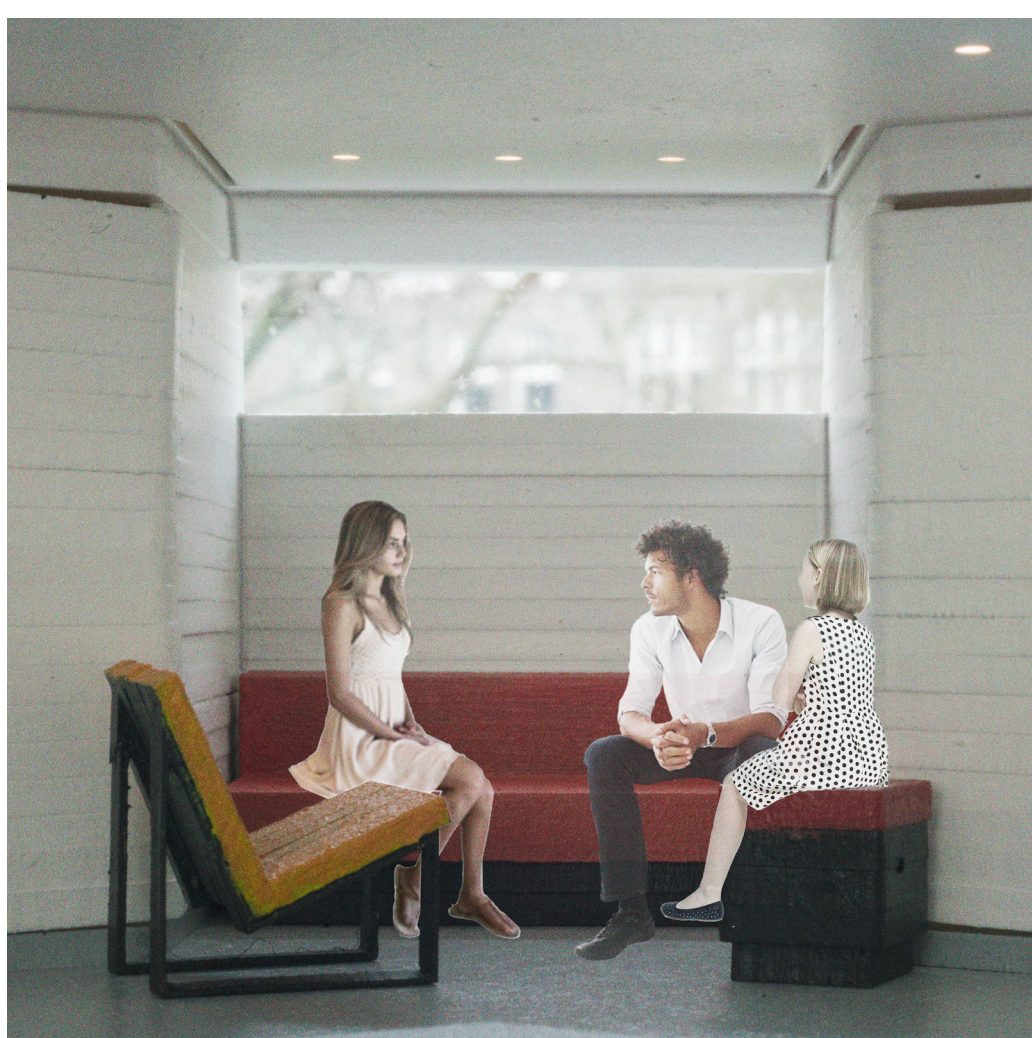


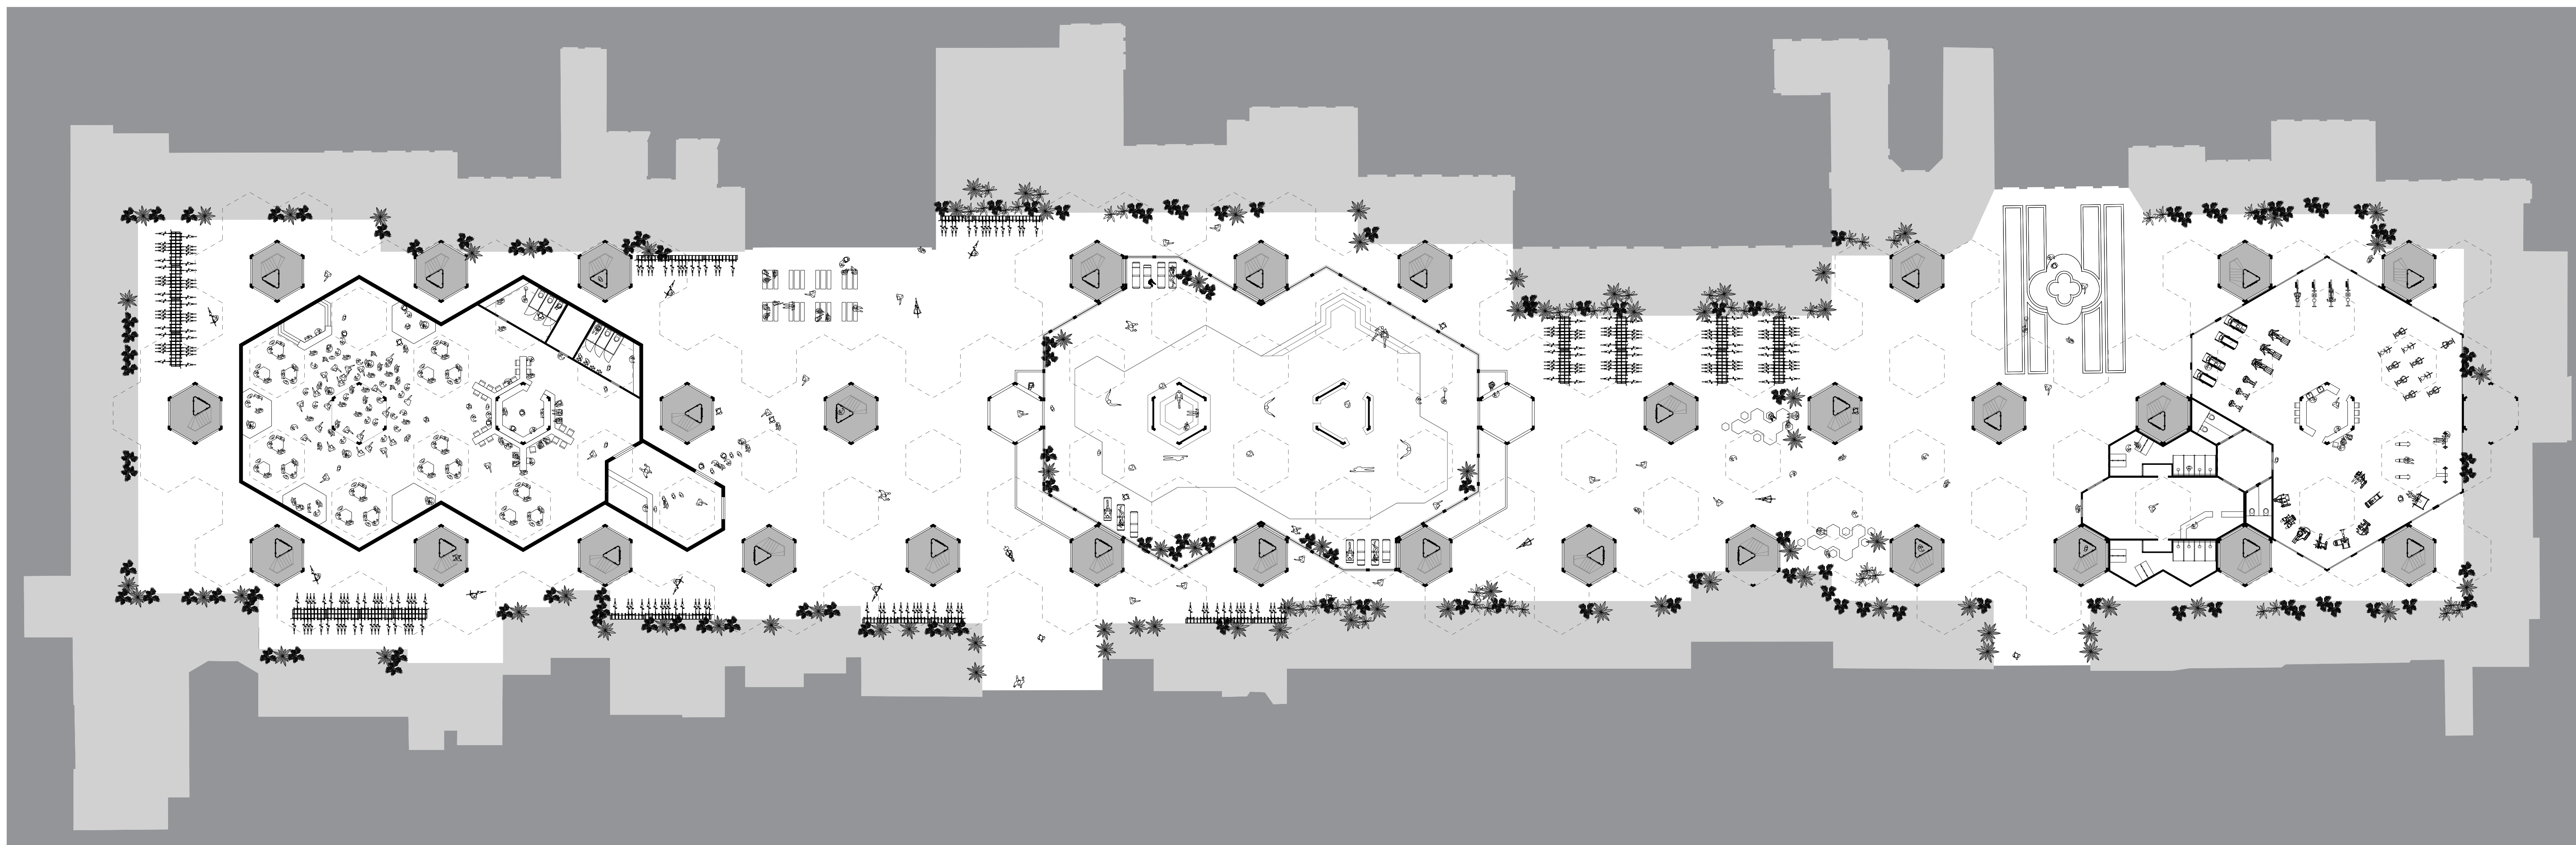

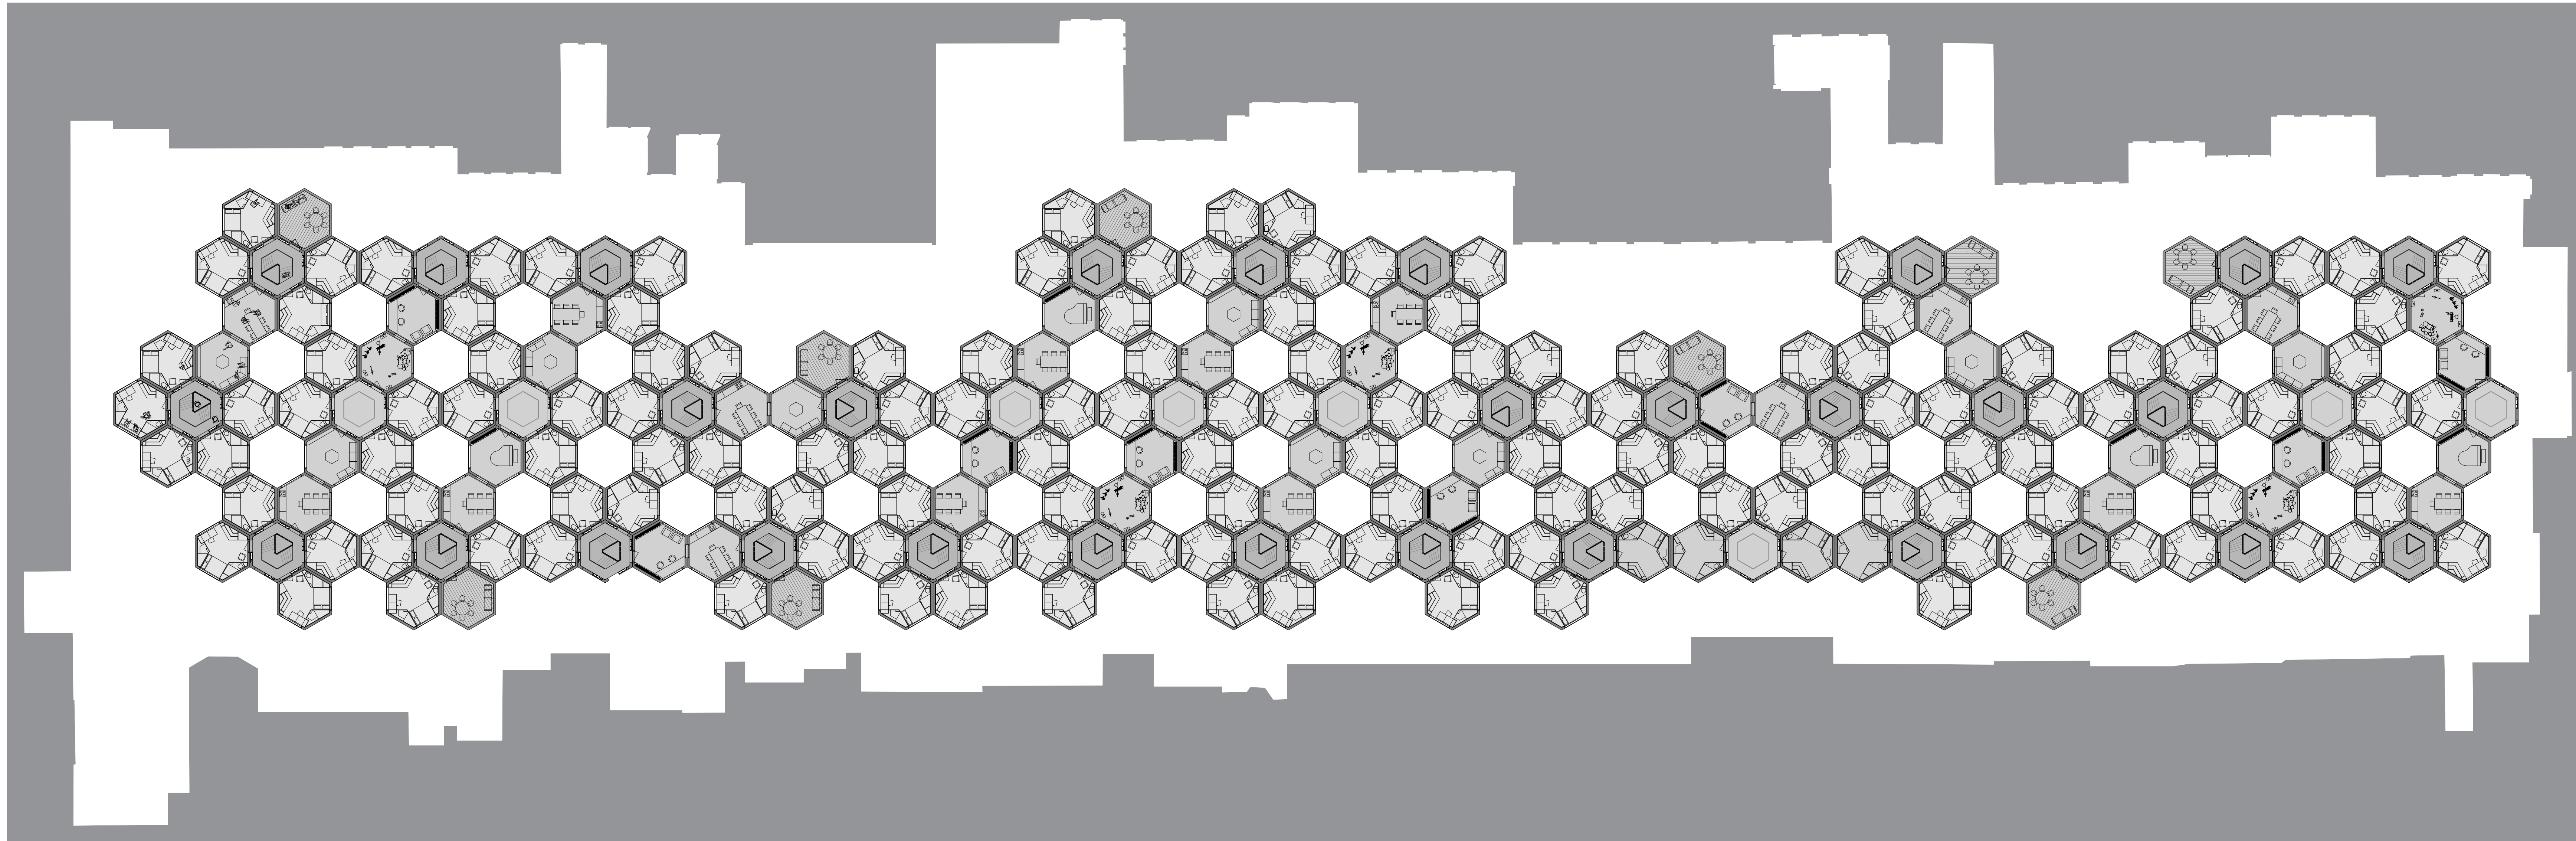


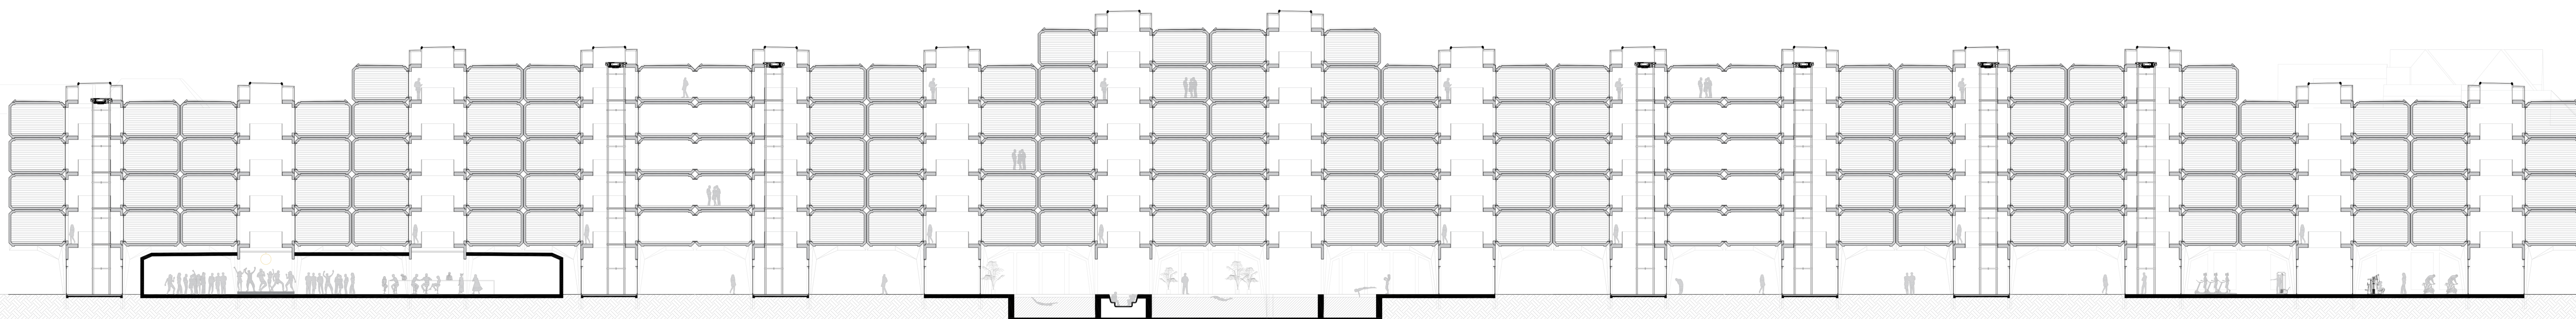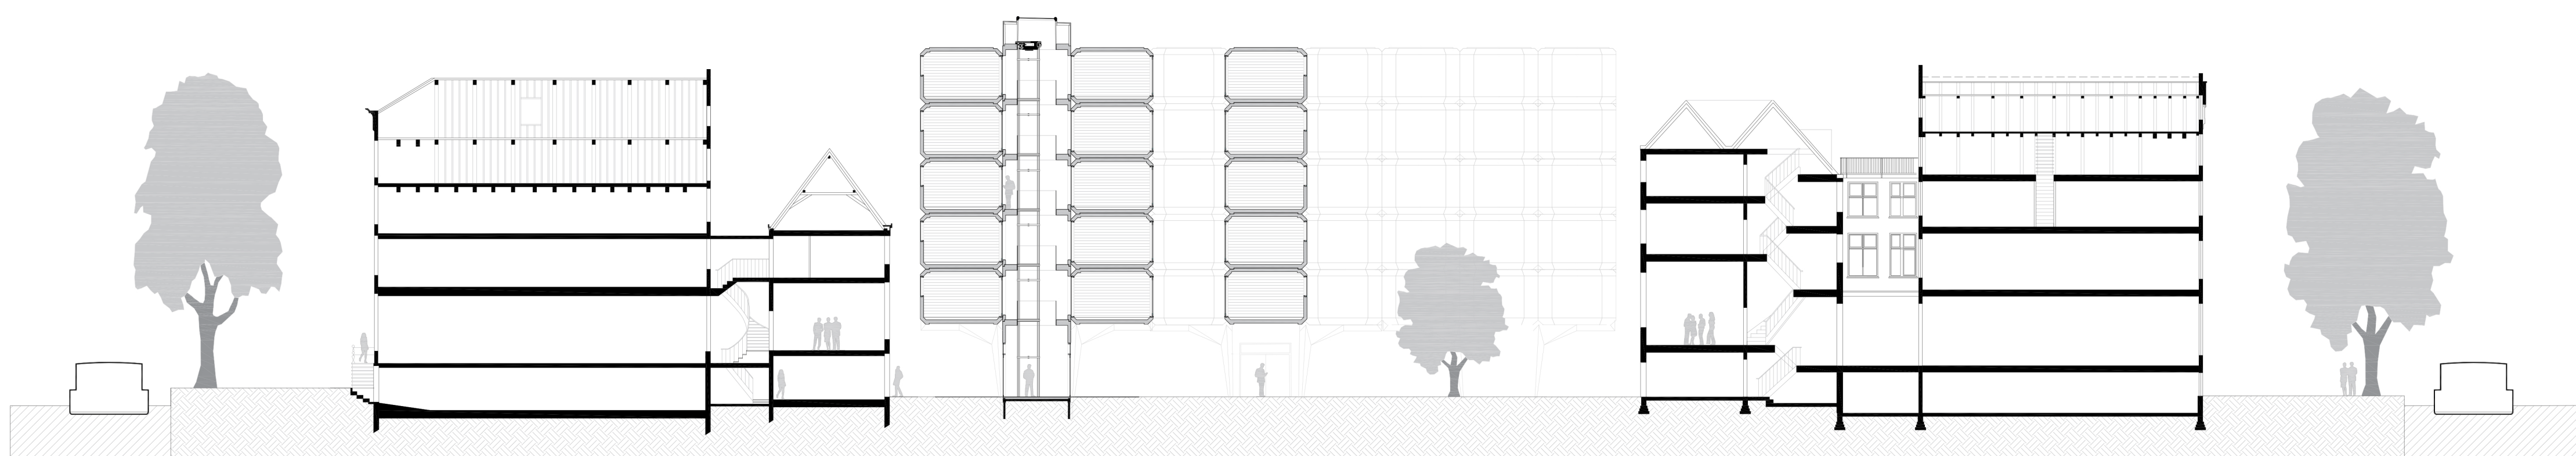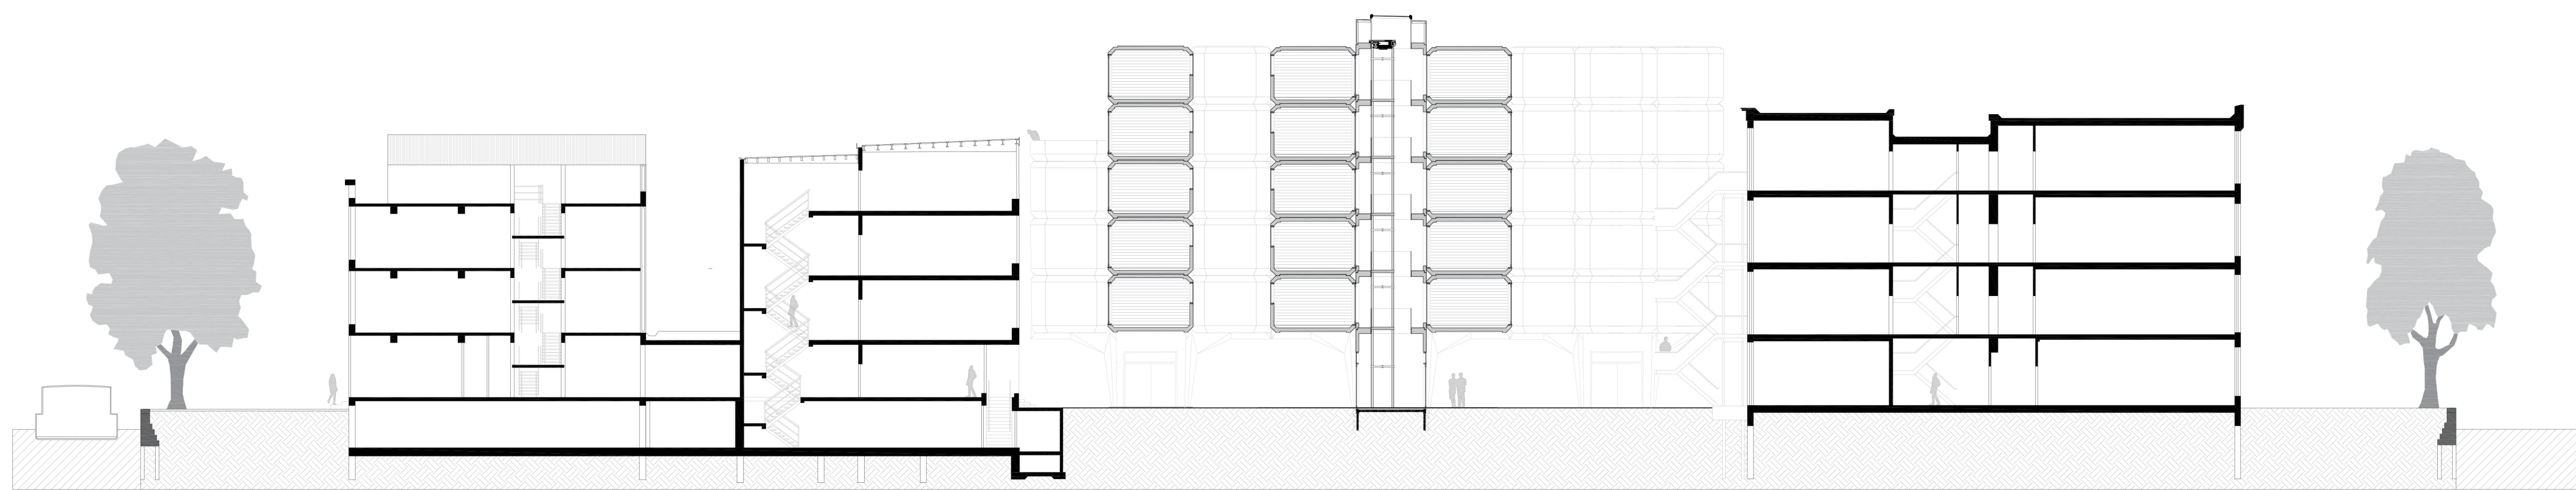

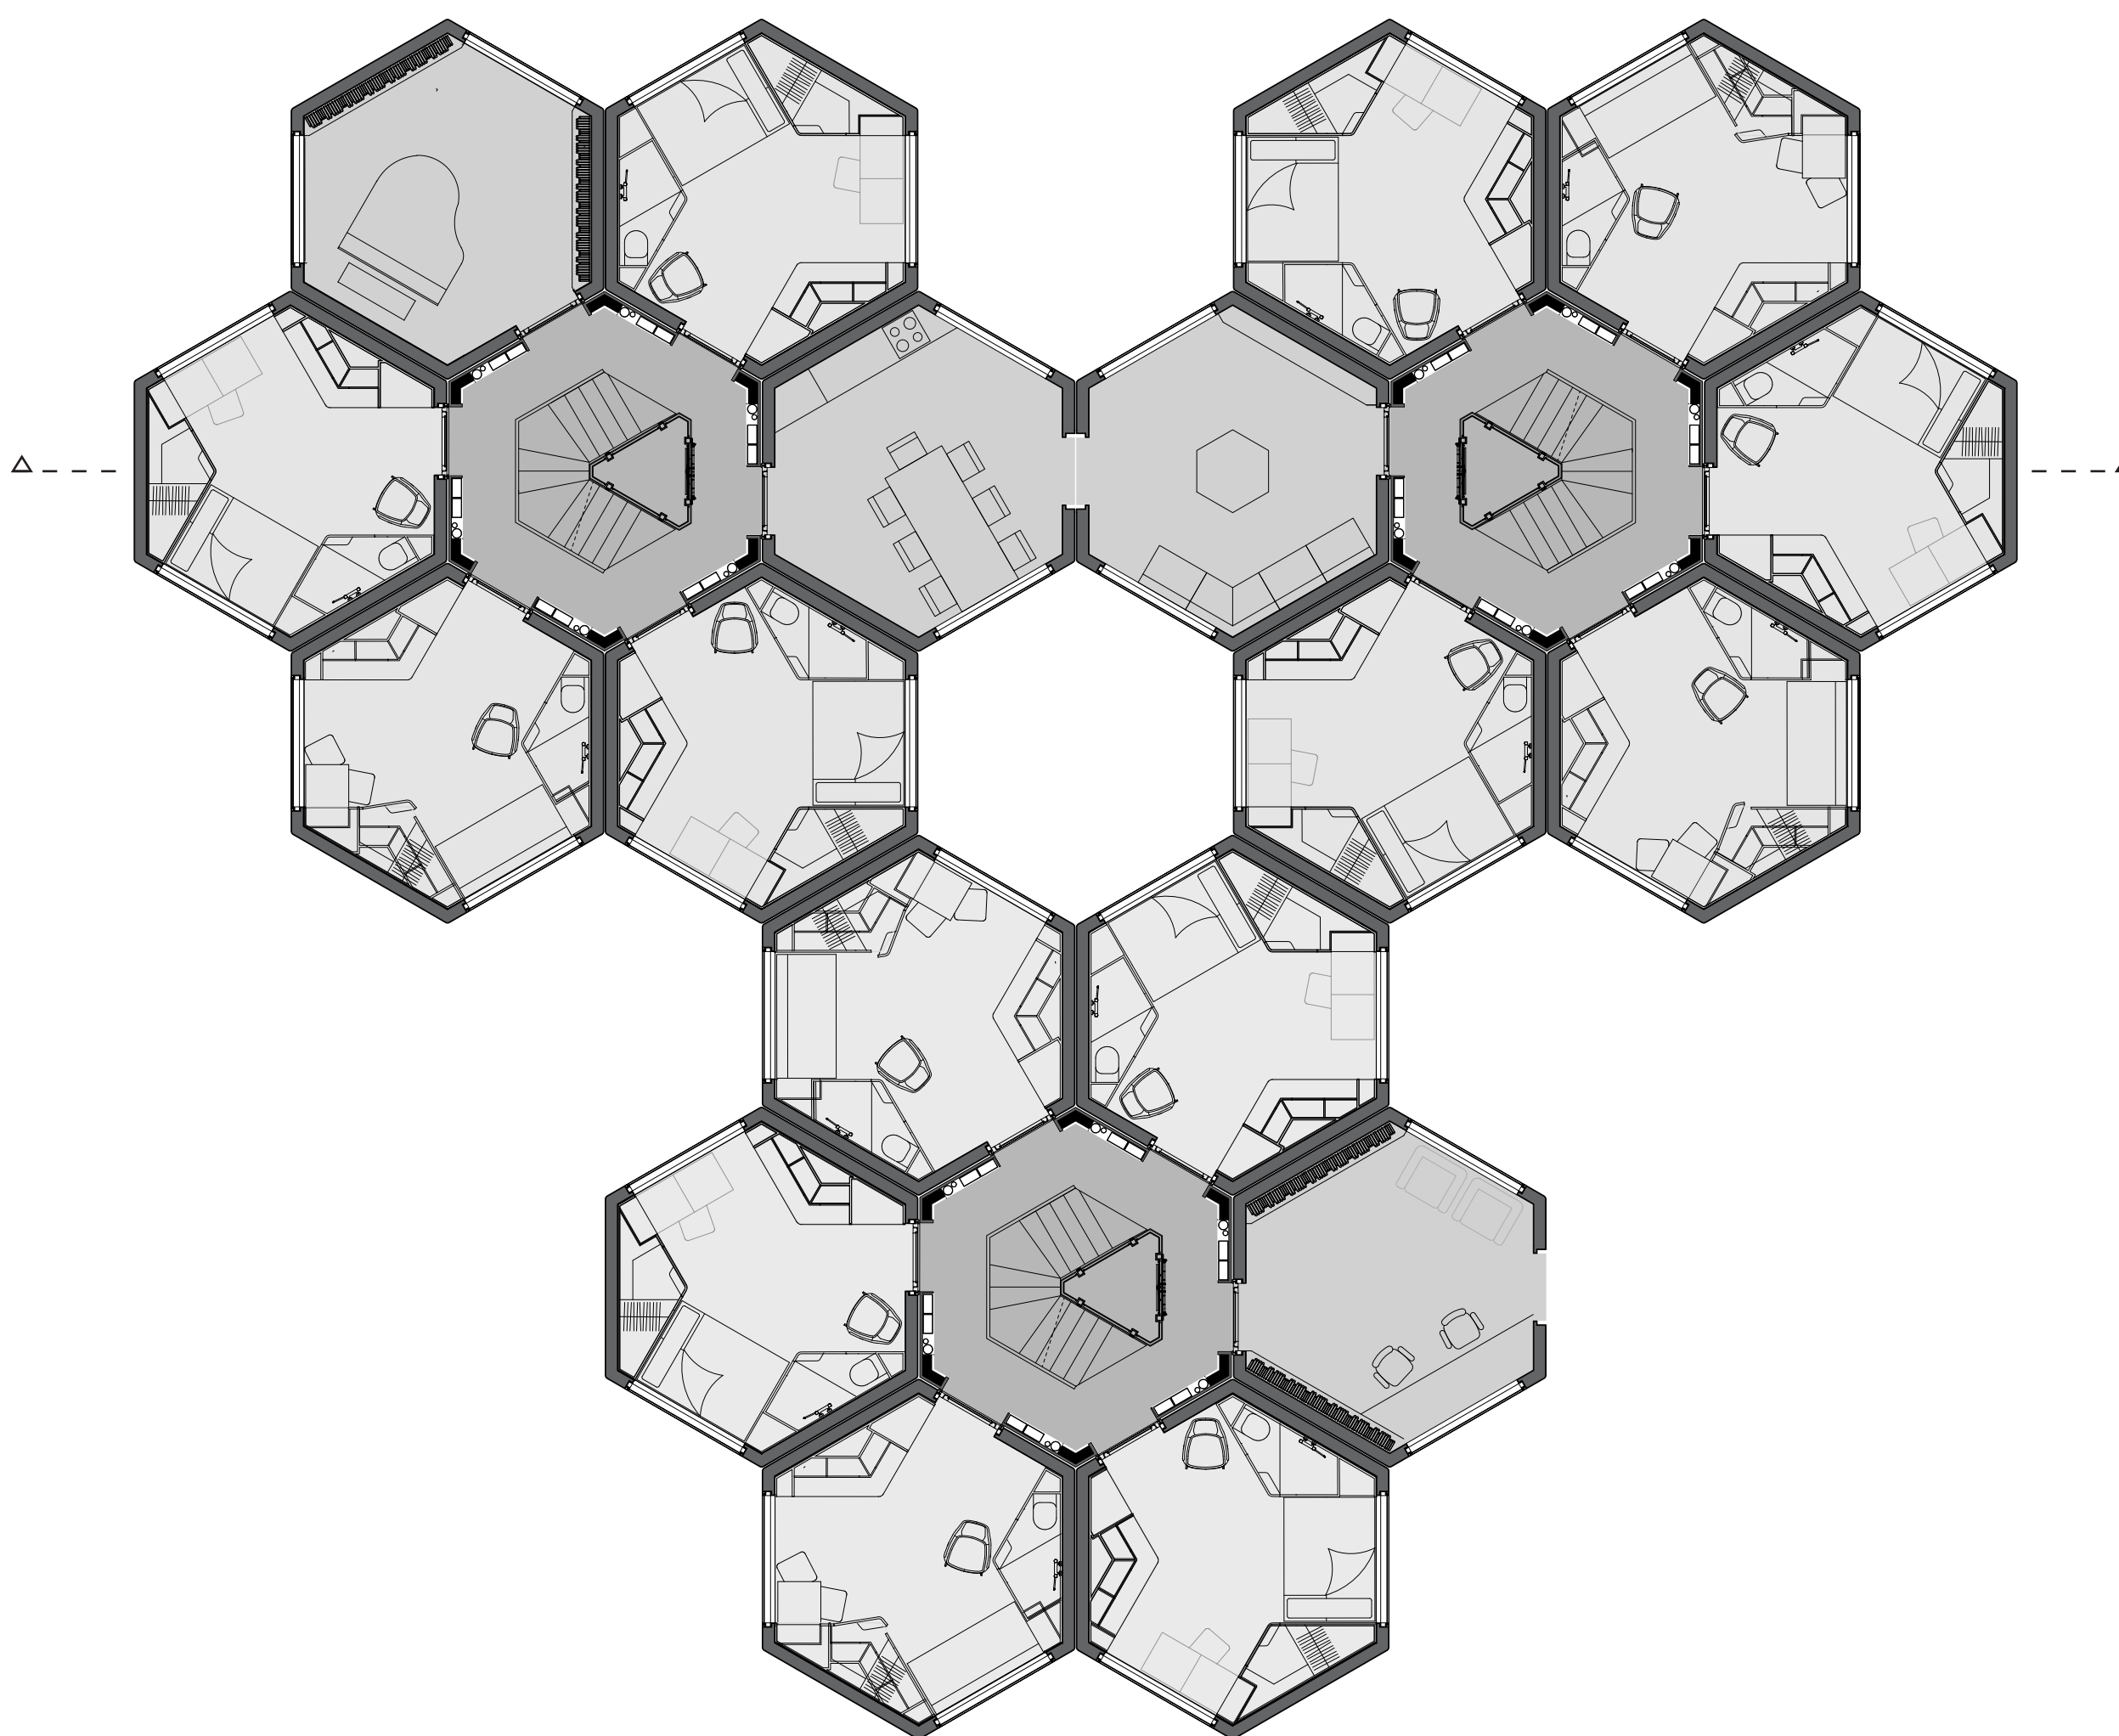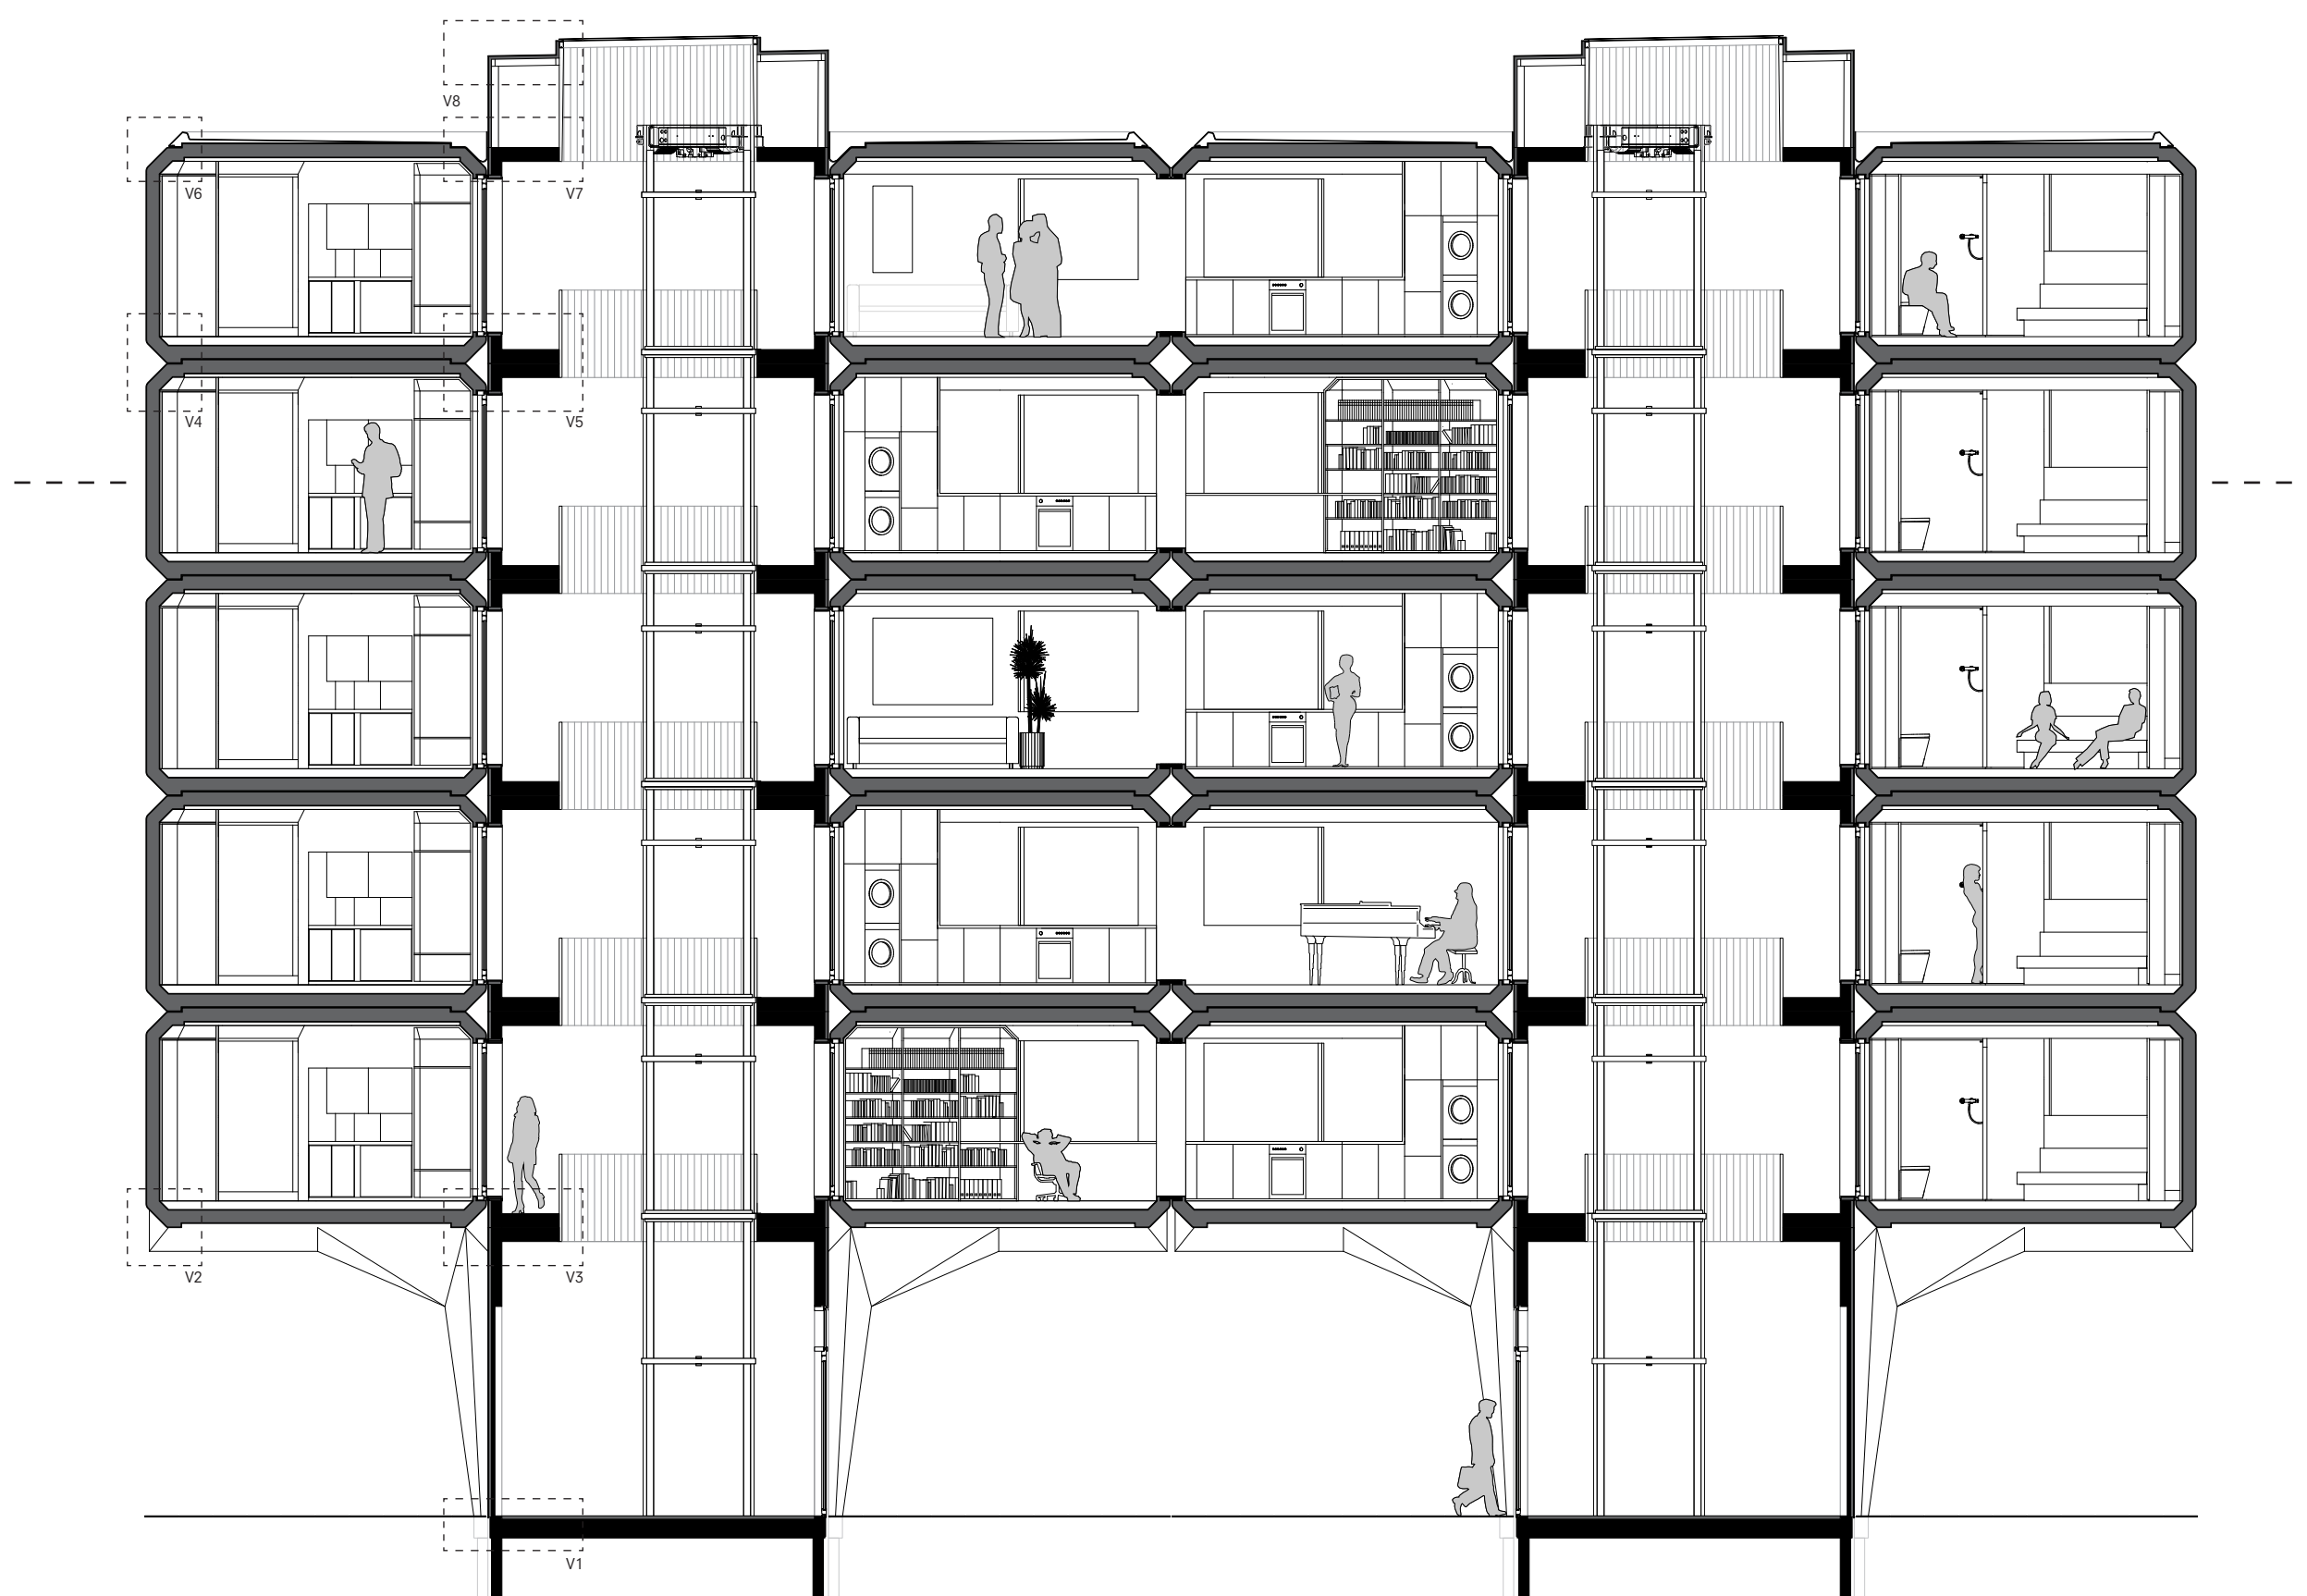


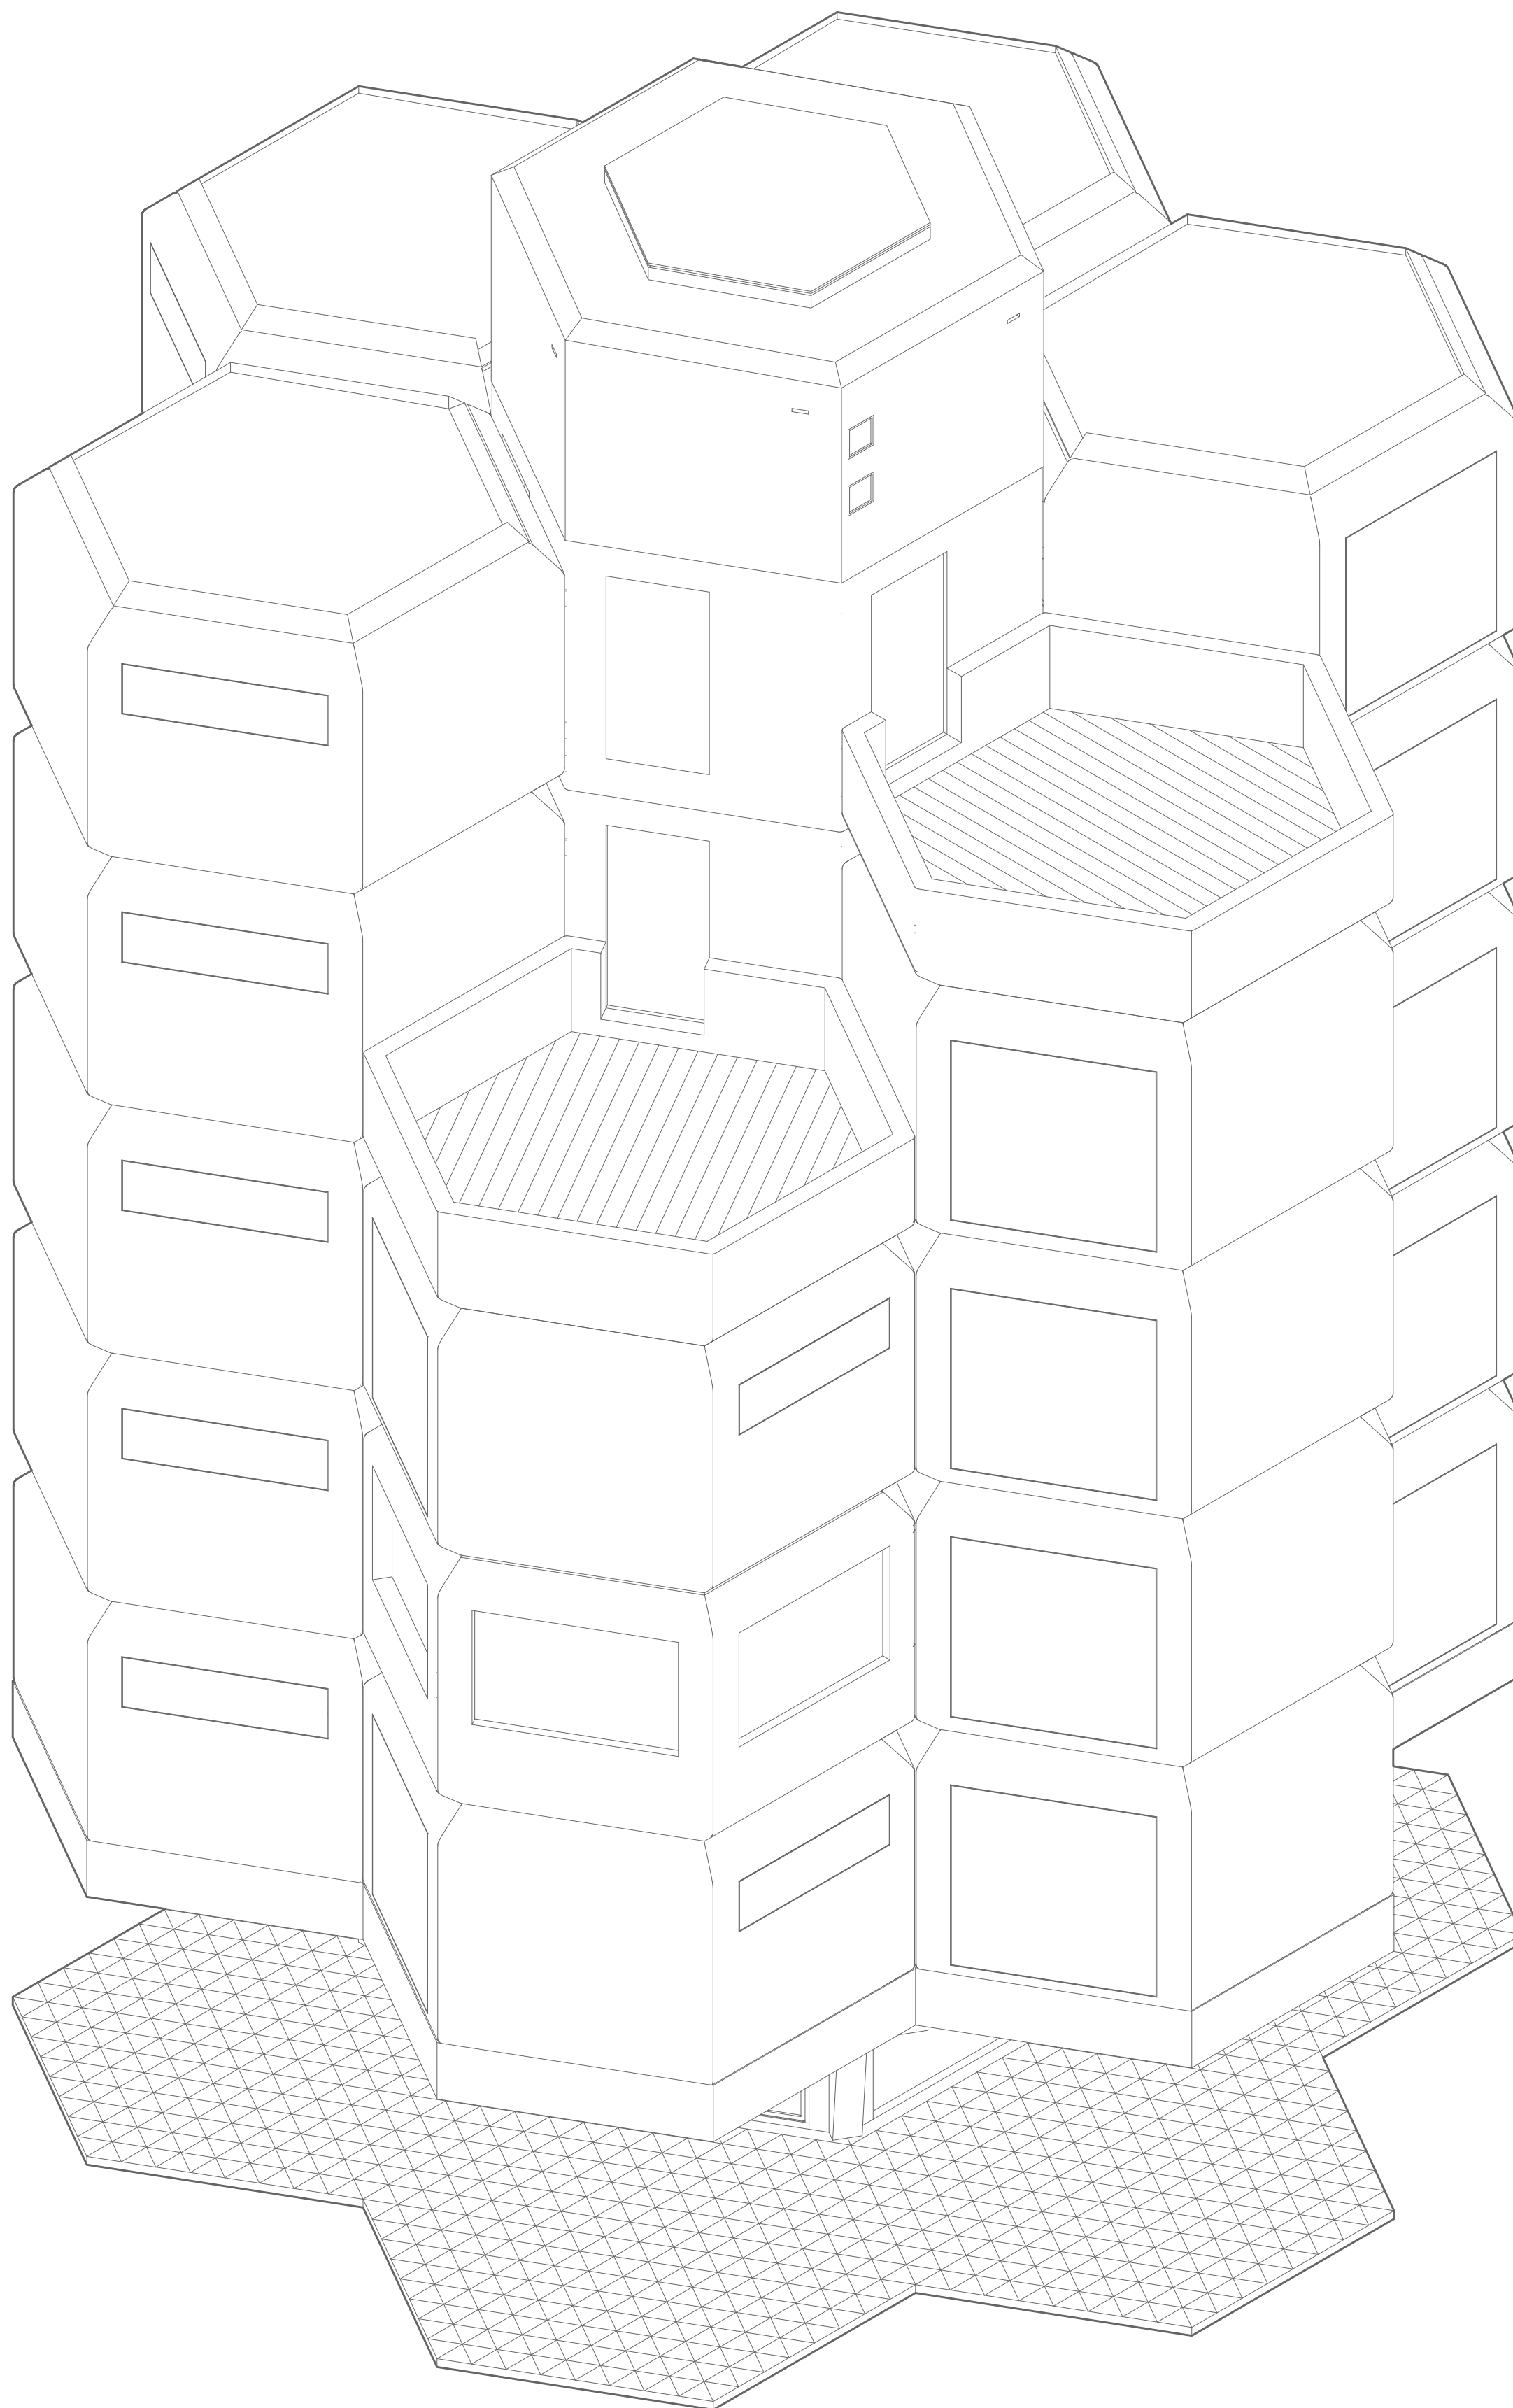


UNITS

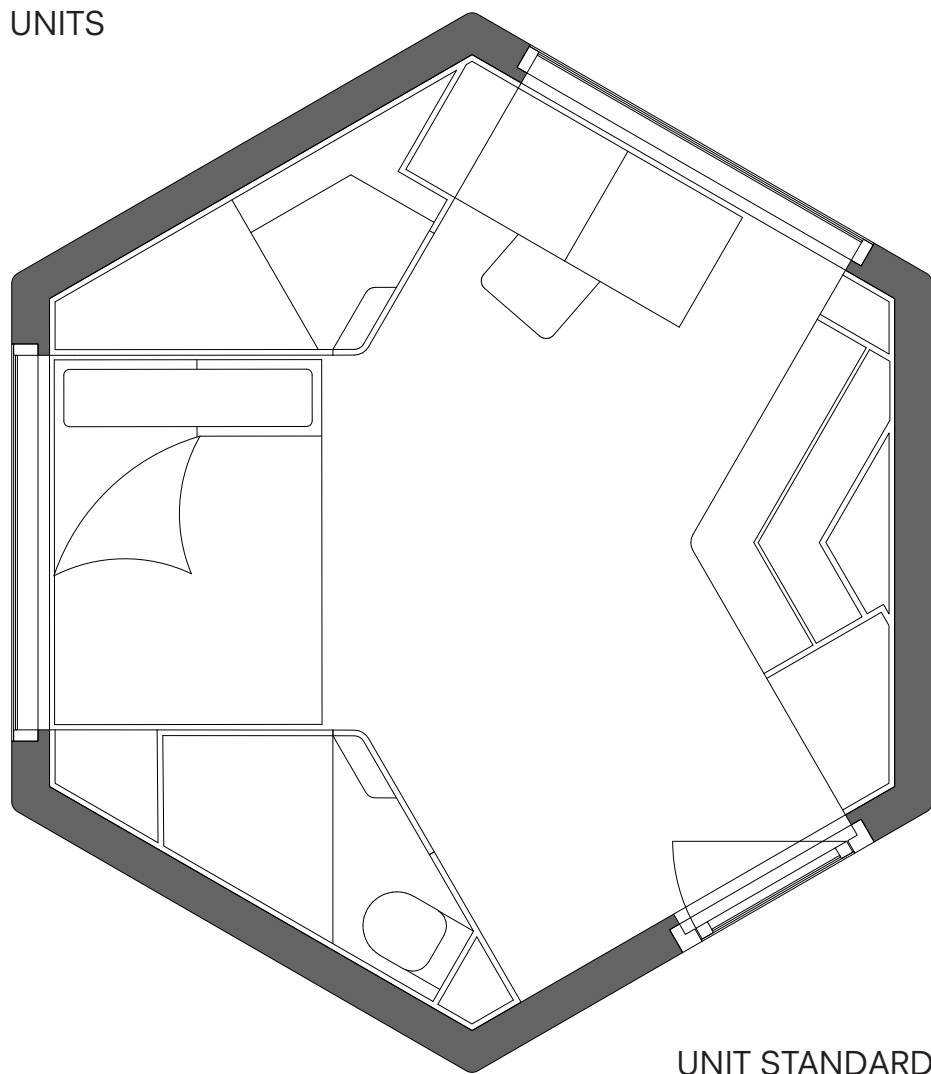

UNIT STANDARD

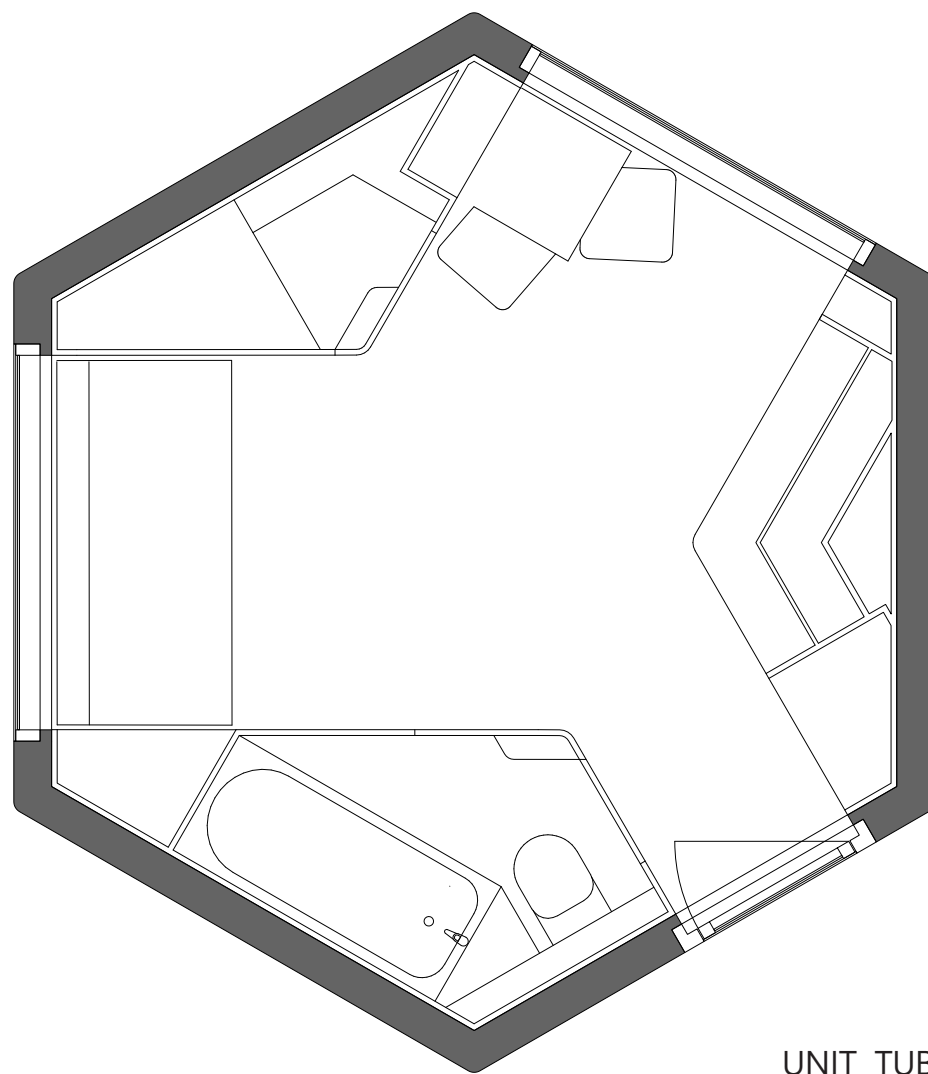


UNIT TUB

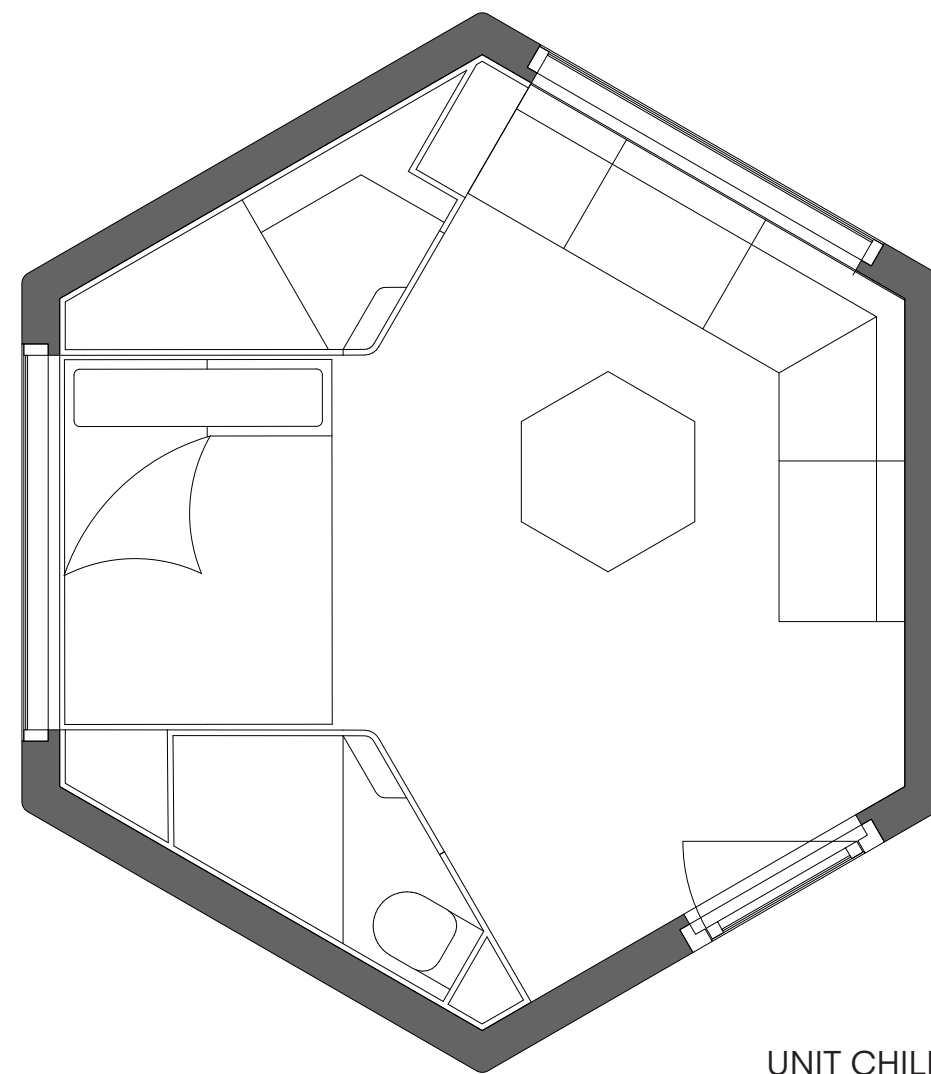


UNIT CHILL


SHARED SPACE

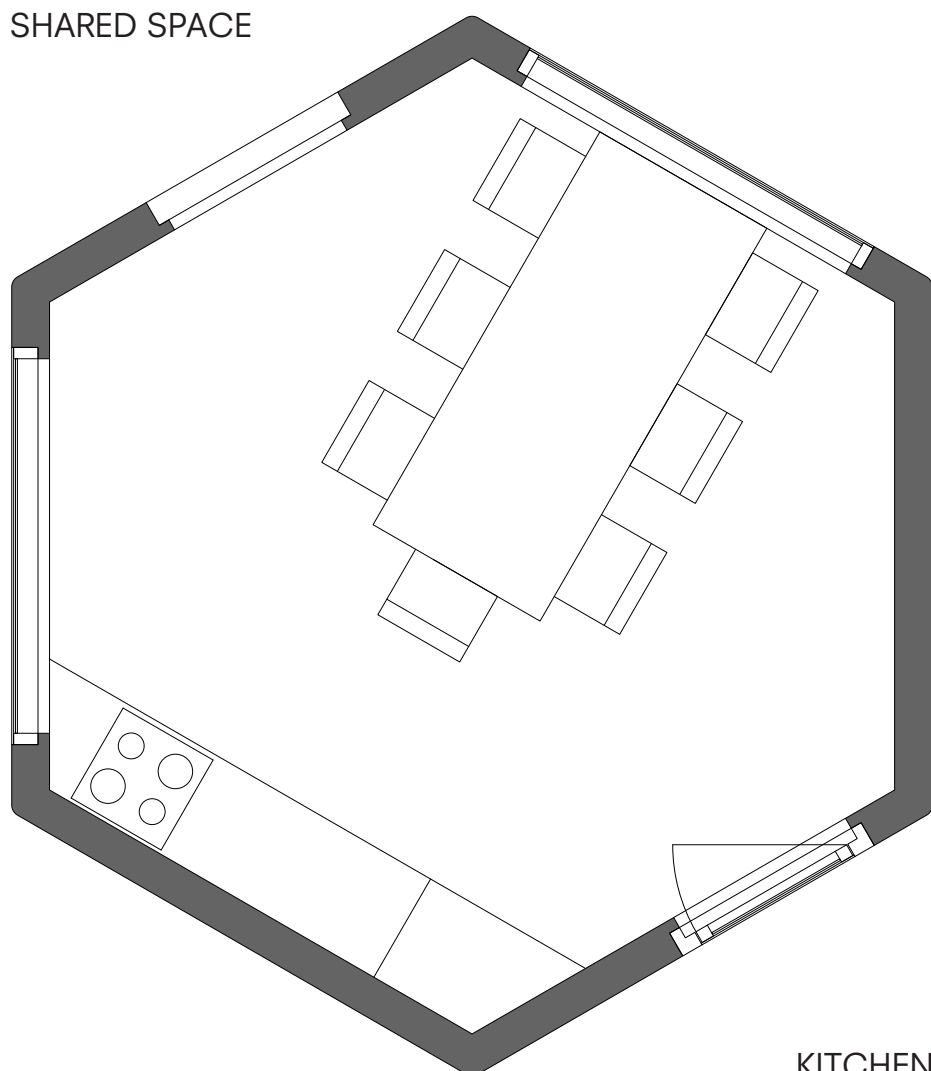


KITCHEN

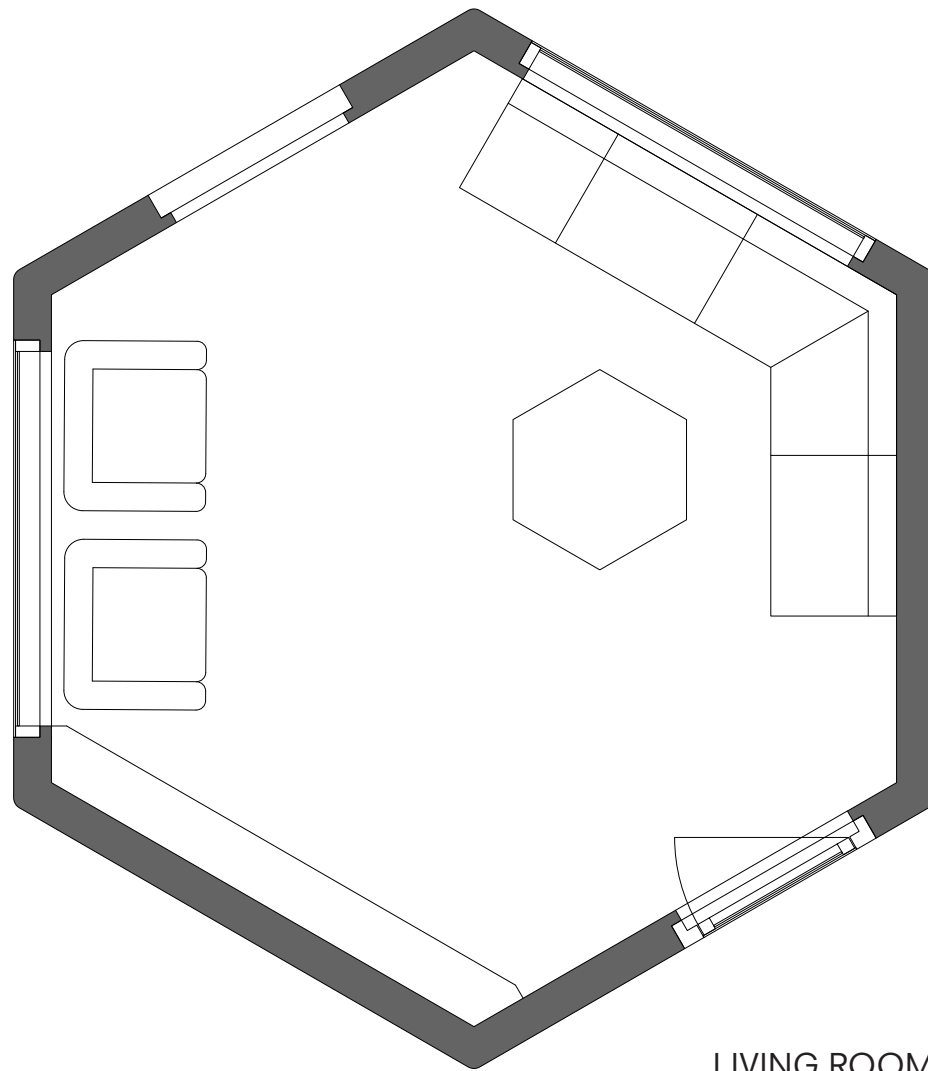


LIVING ROOM

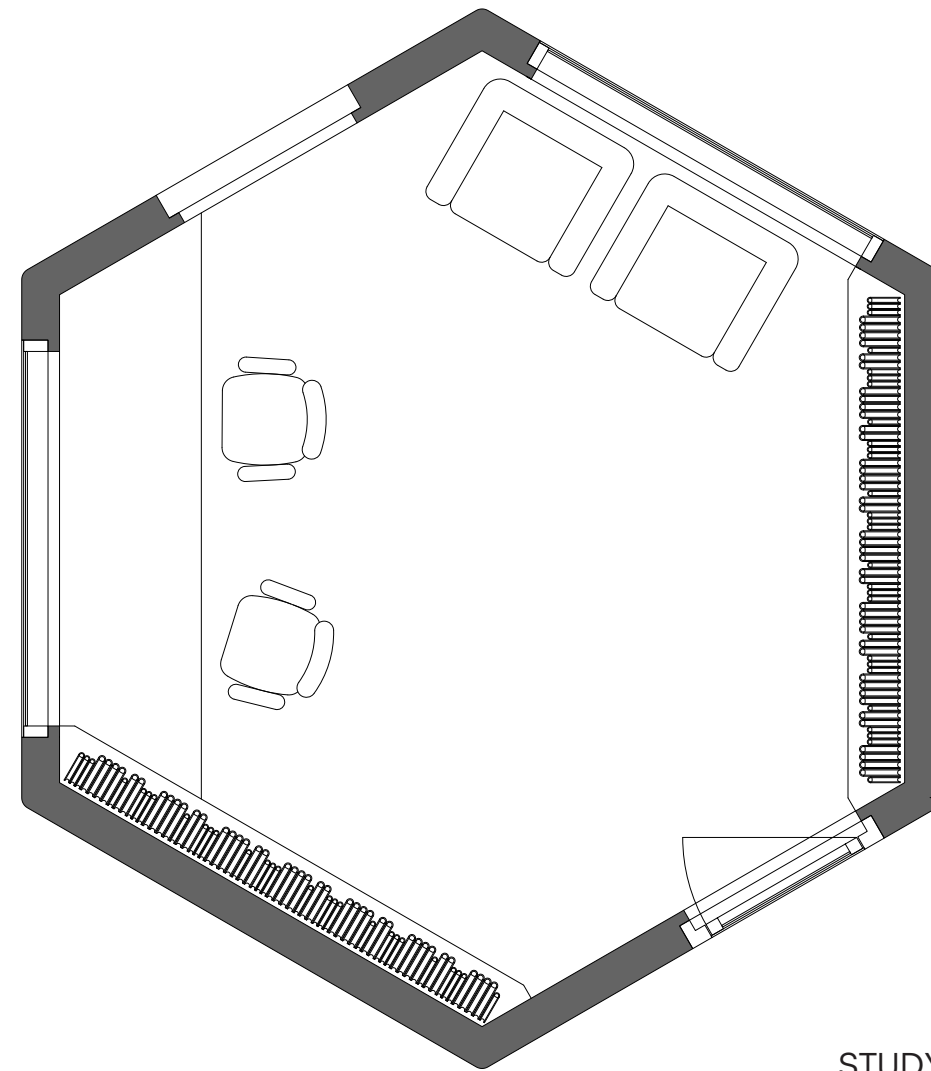


STUDY

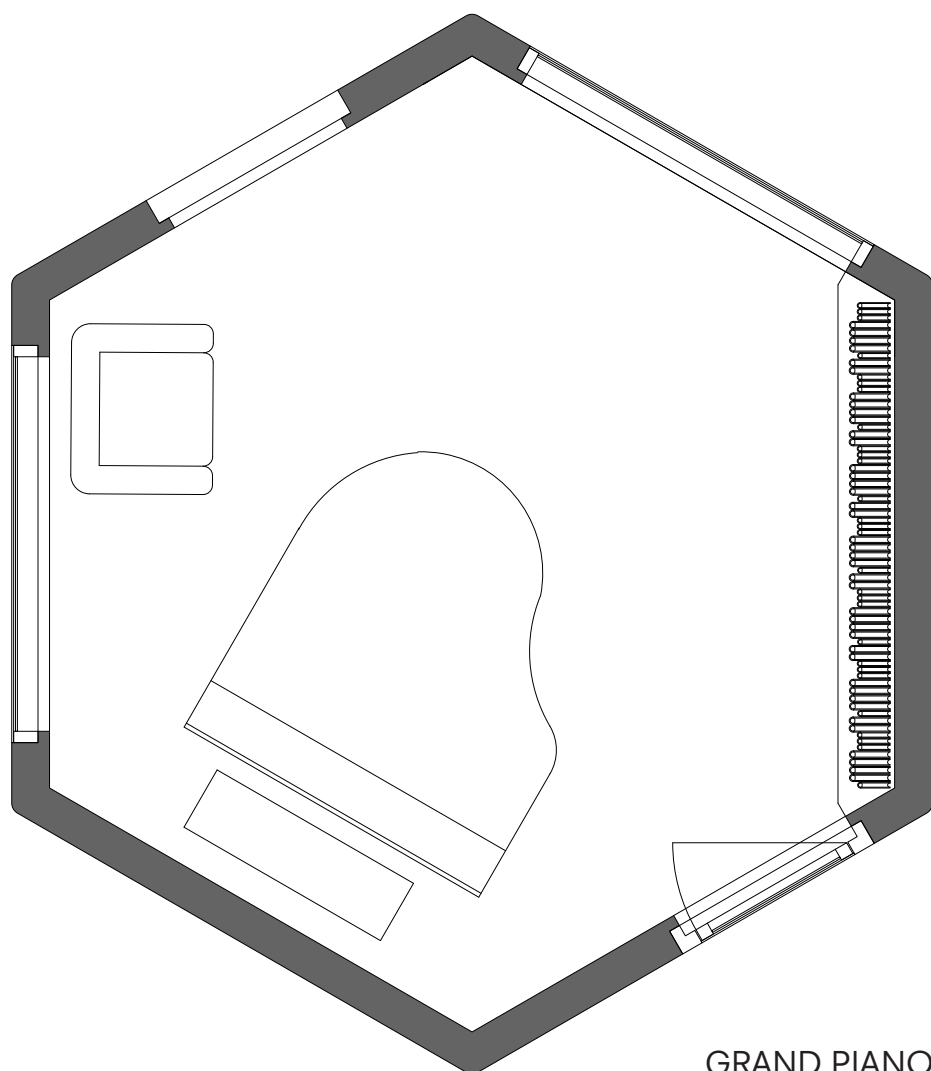

GRAND PIANO

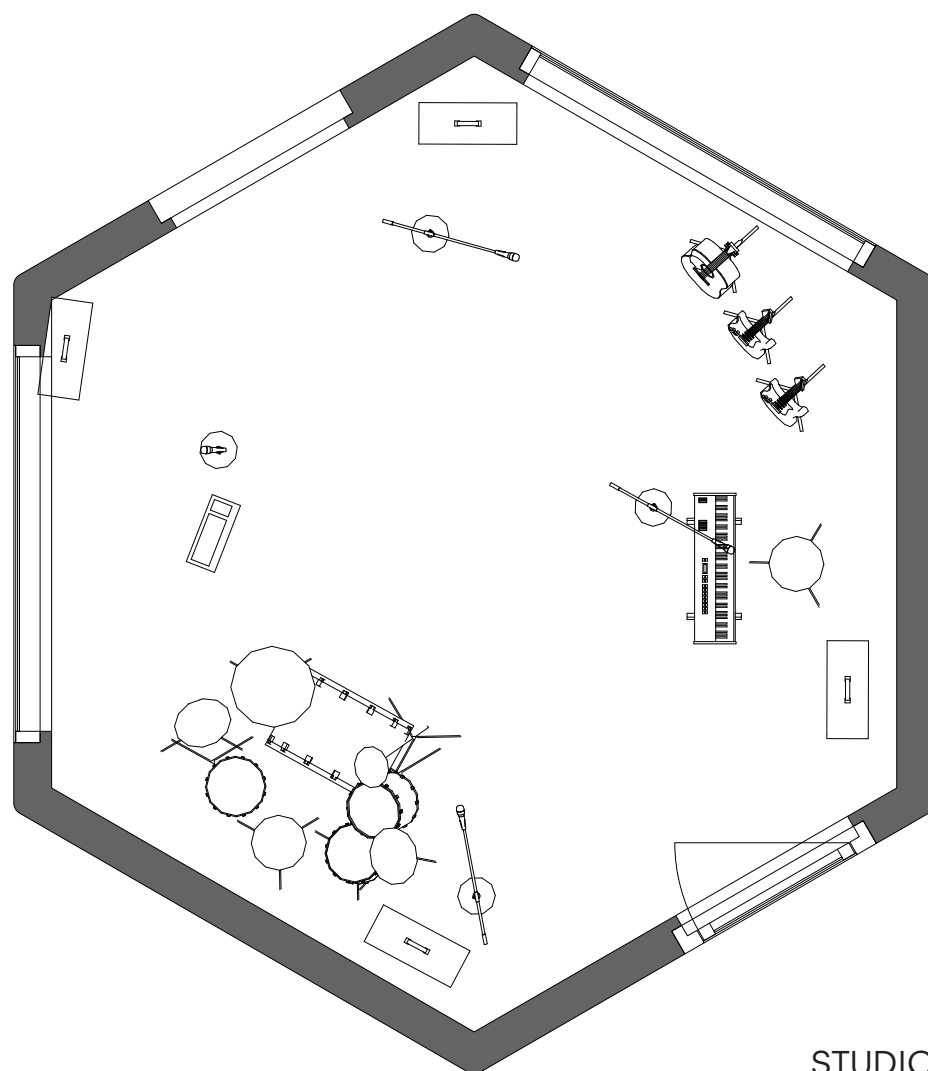


STUDIO

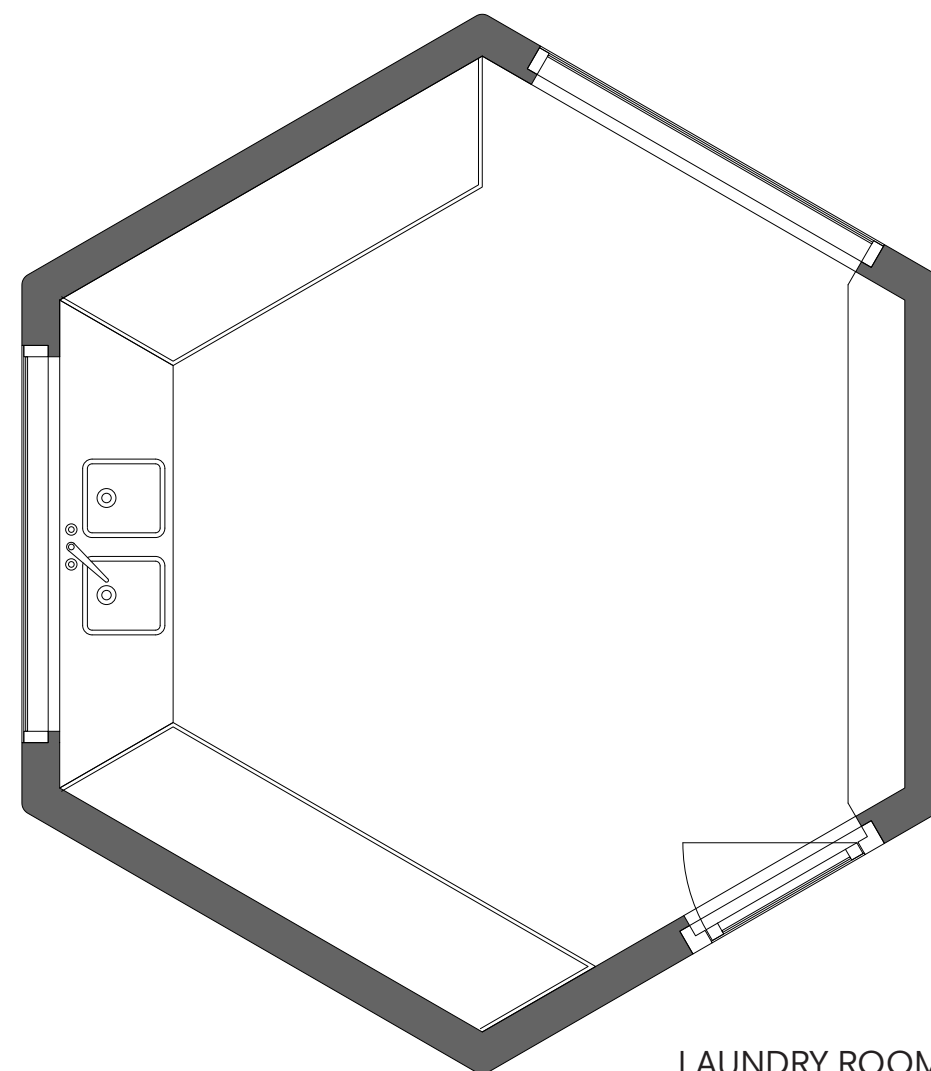


LAUNDRY ROOM







OUTDOOR SPACE

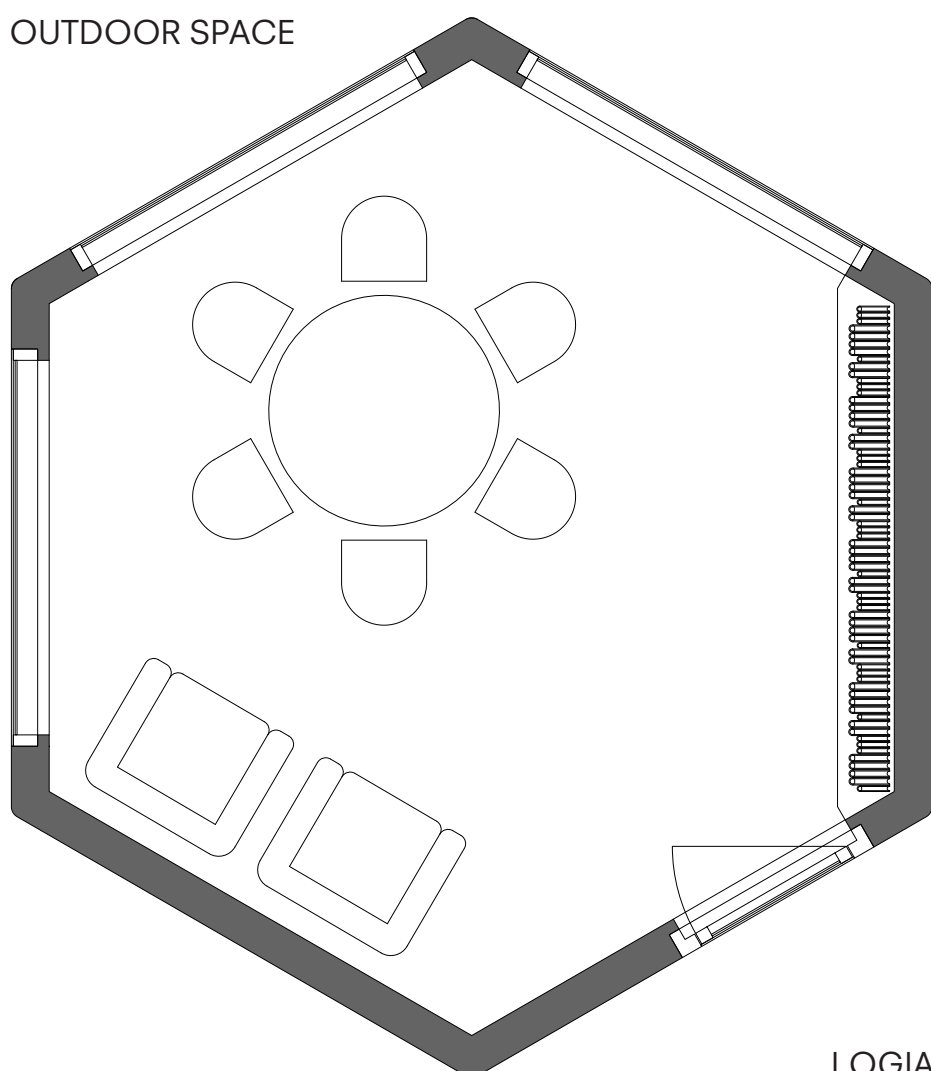

LOGIA

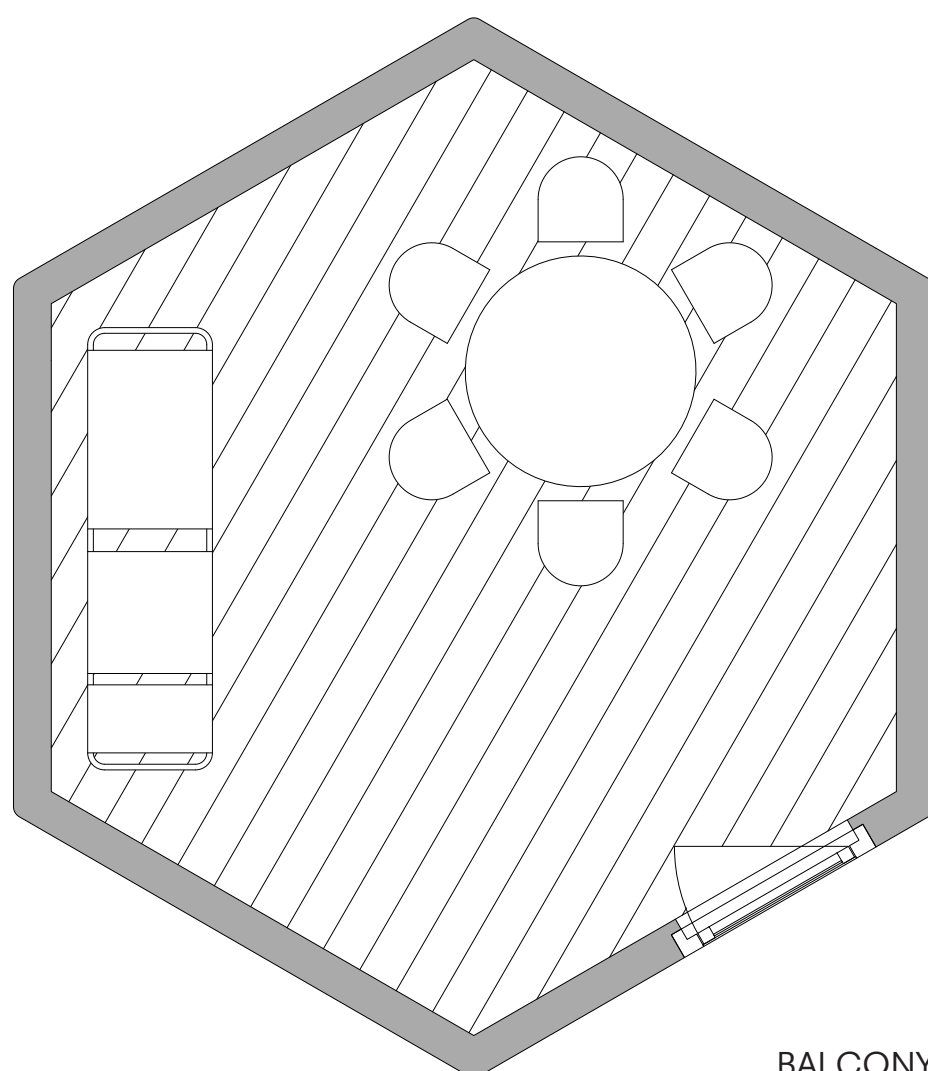

BALCONY

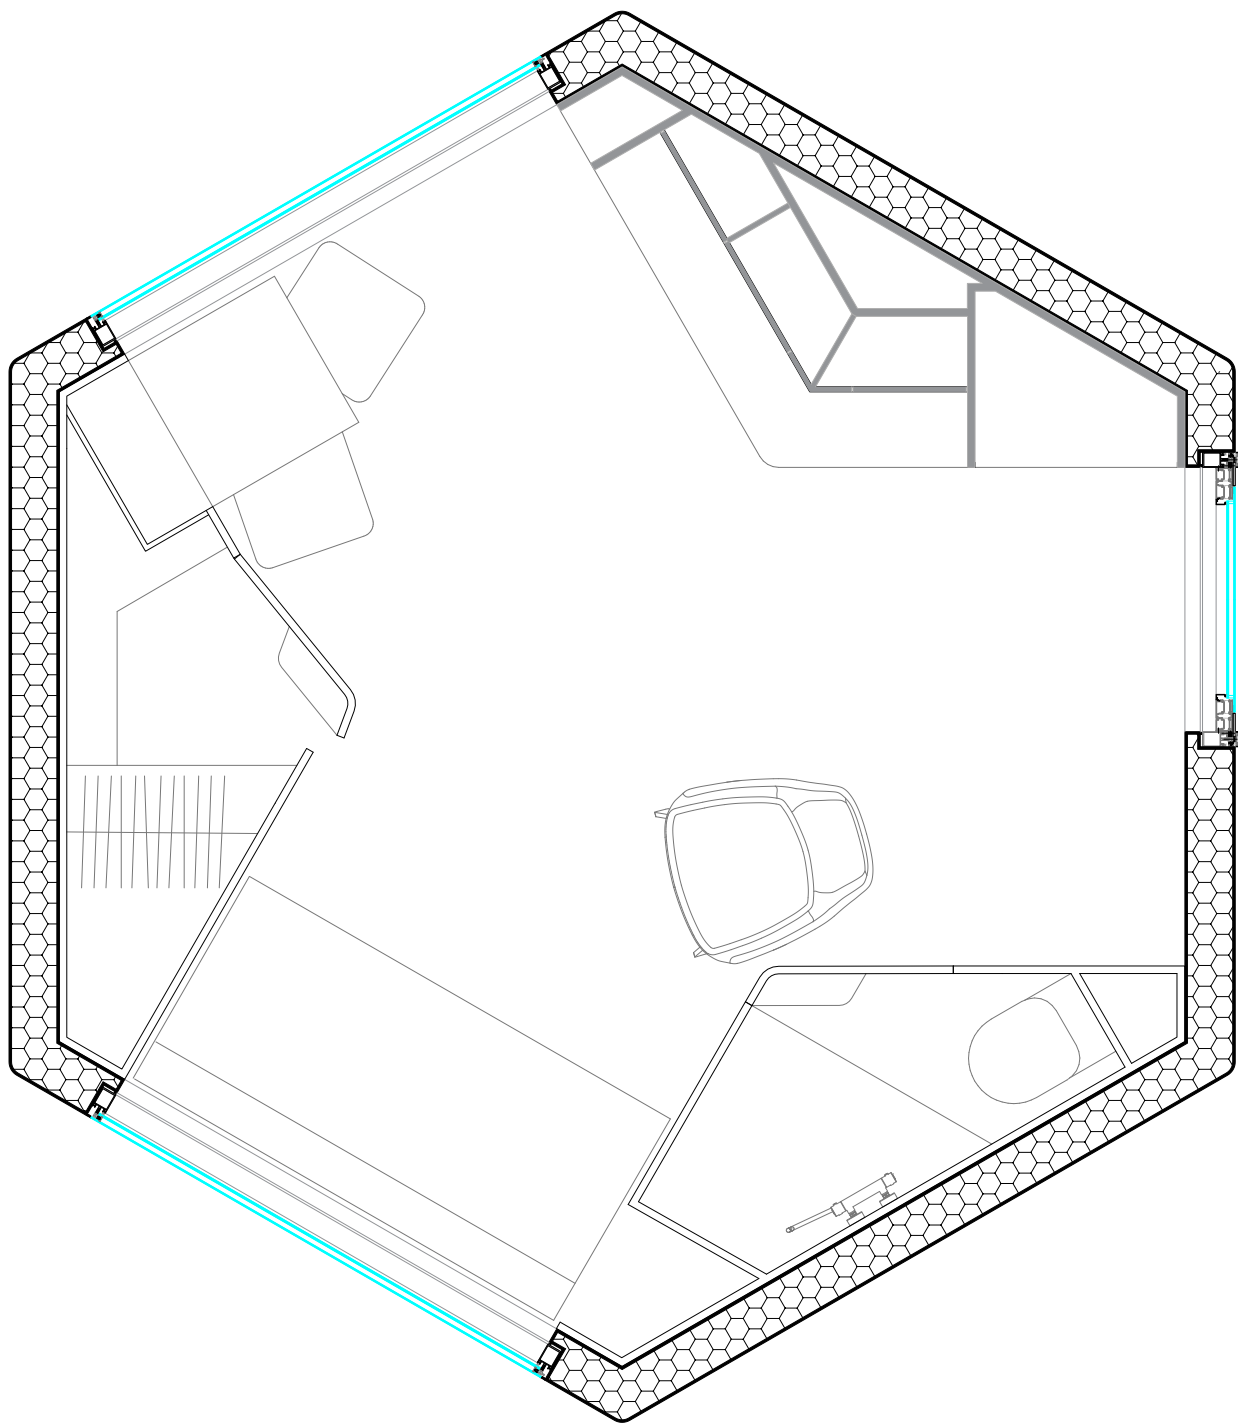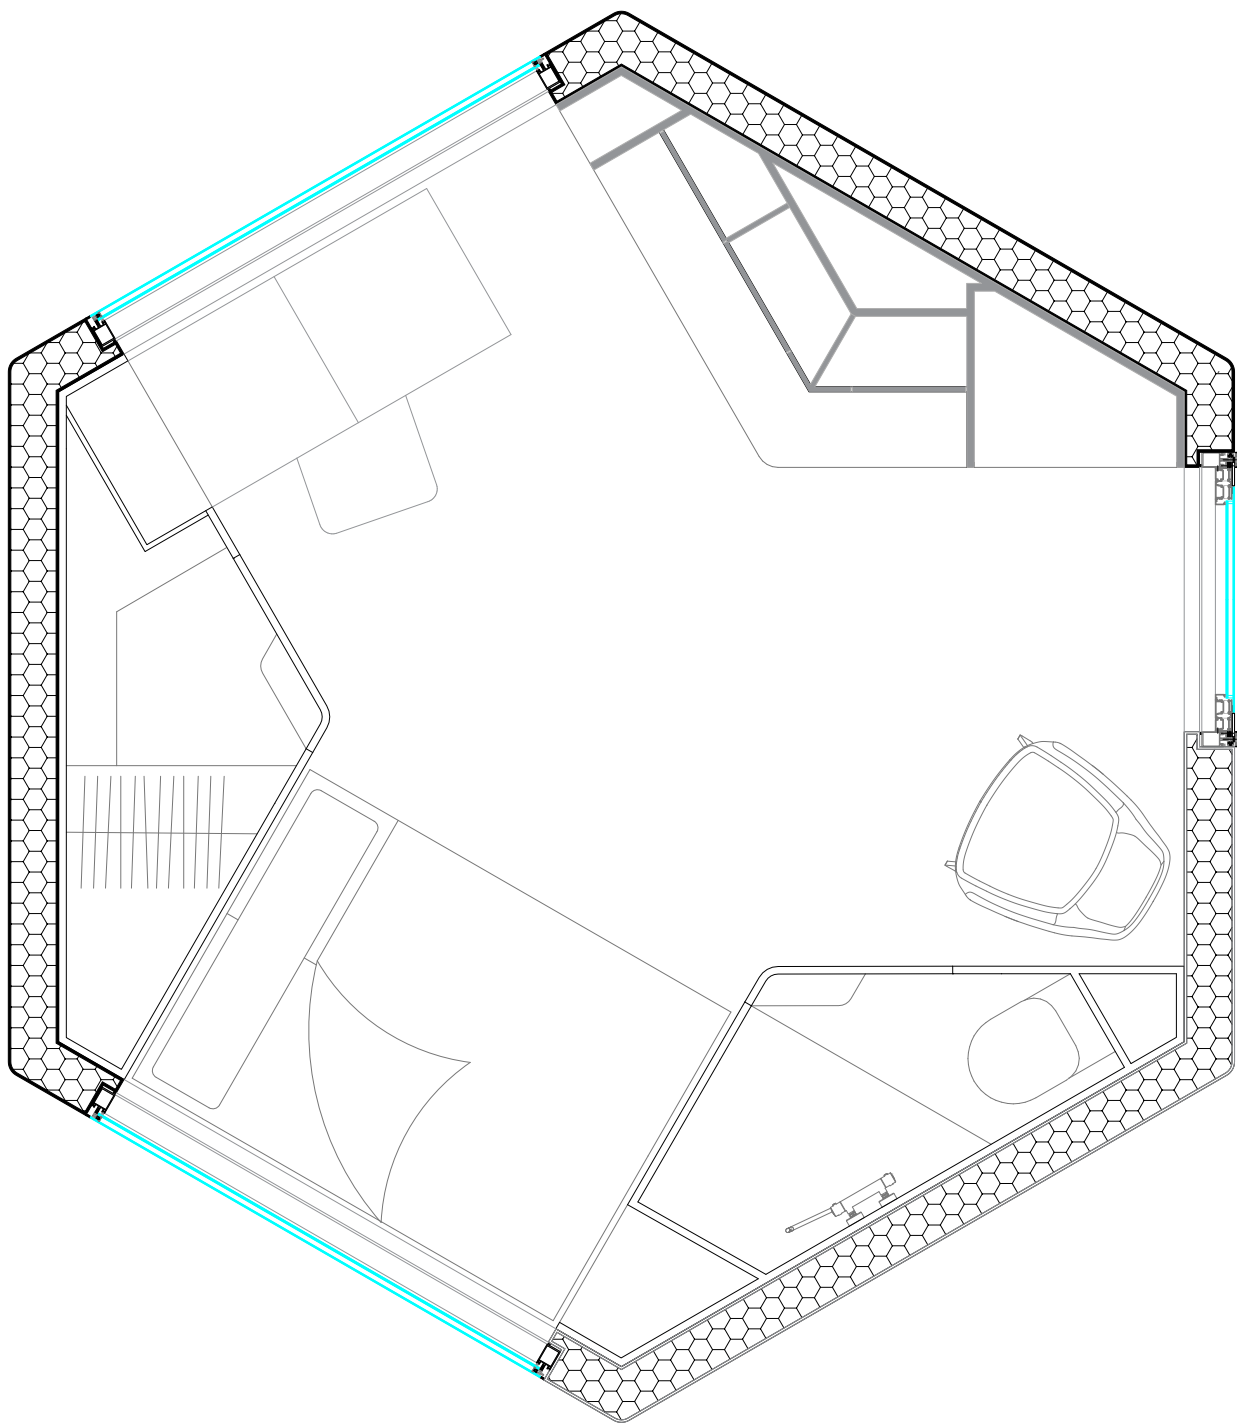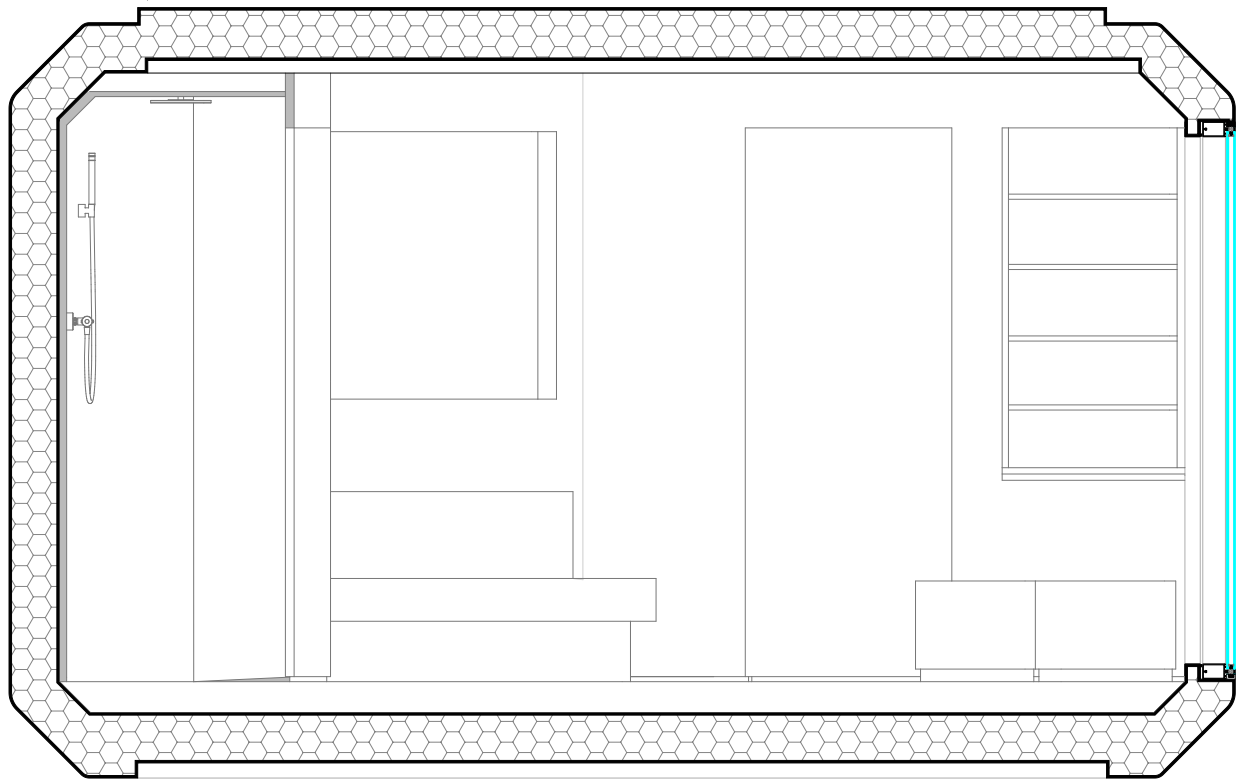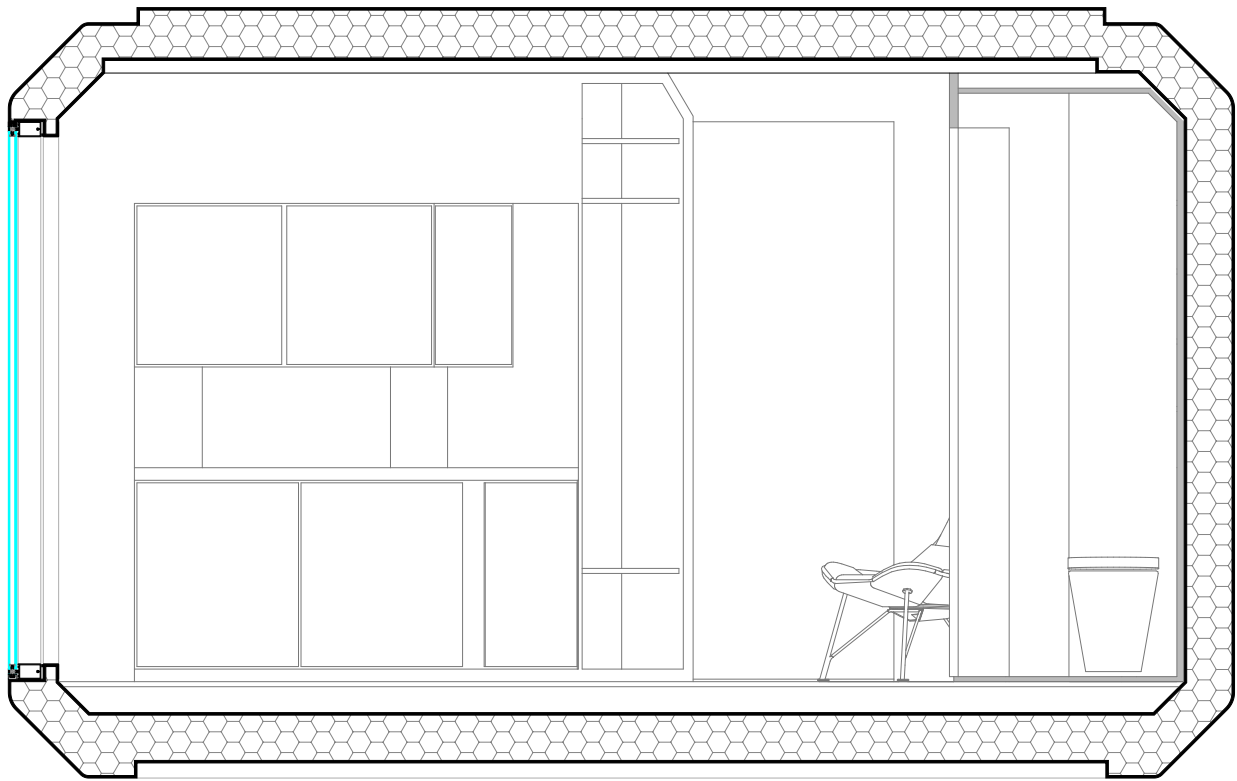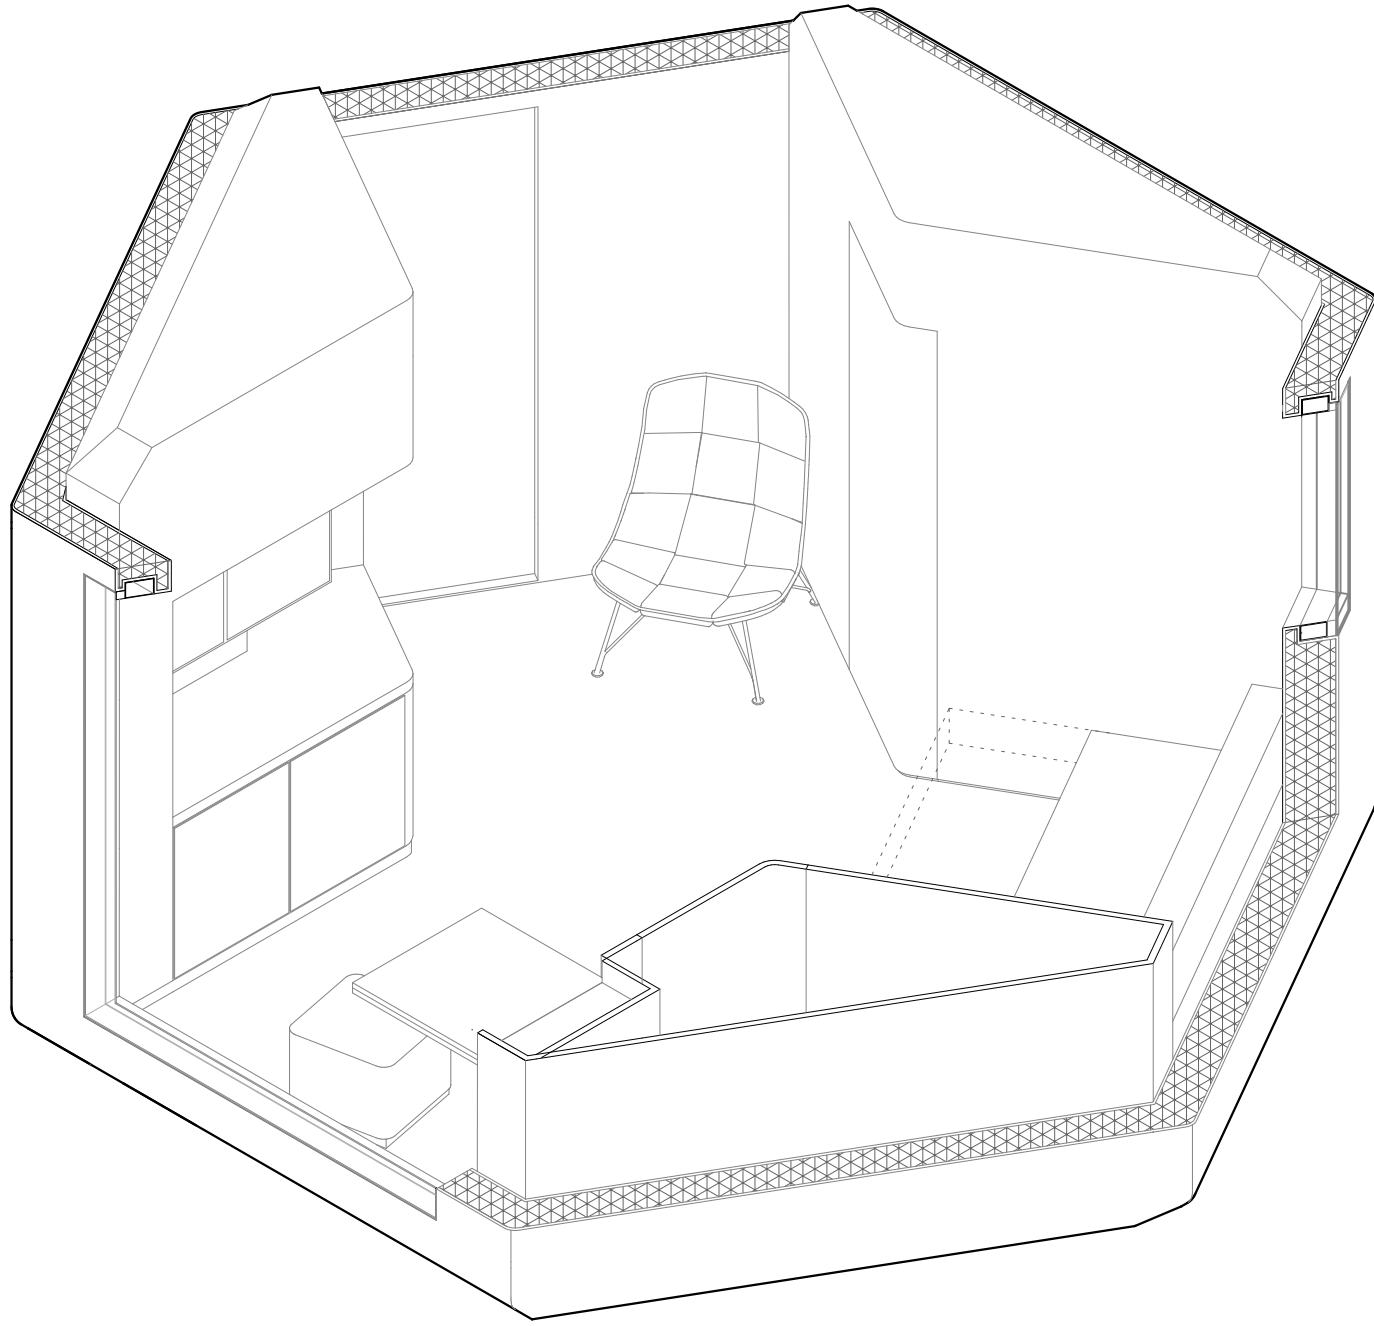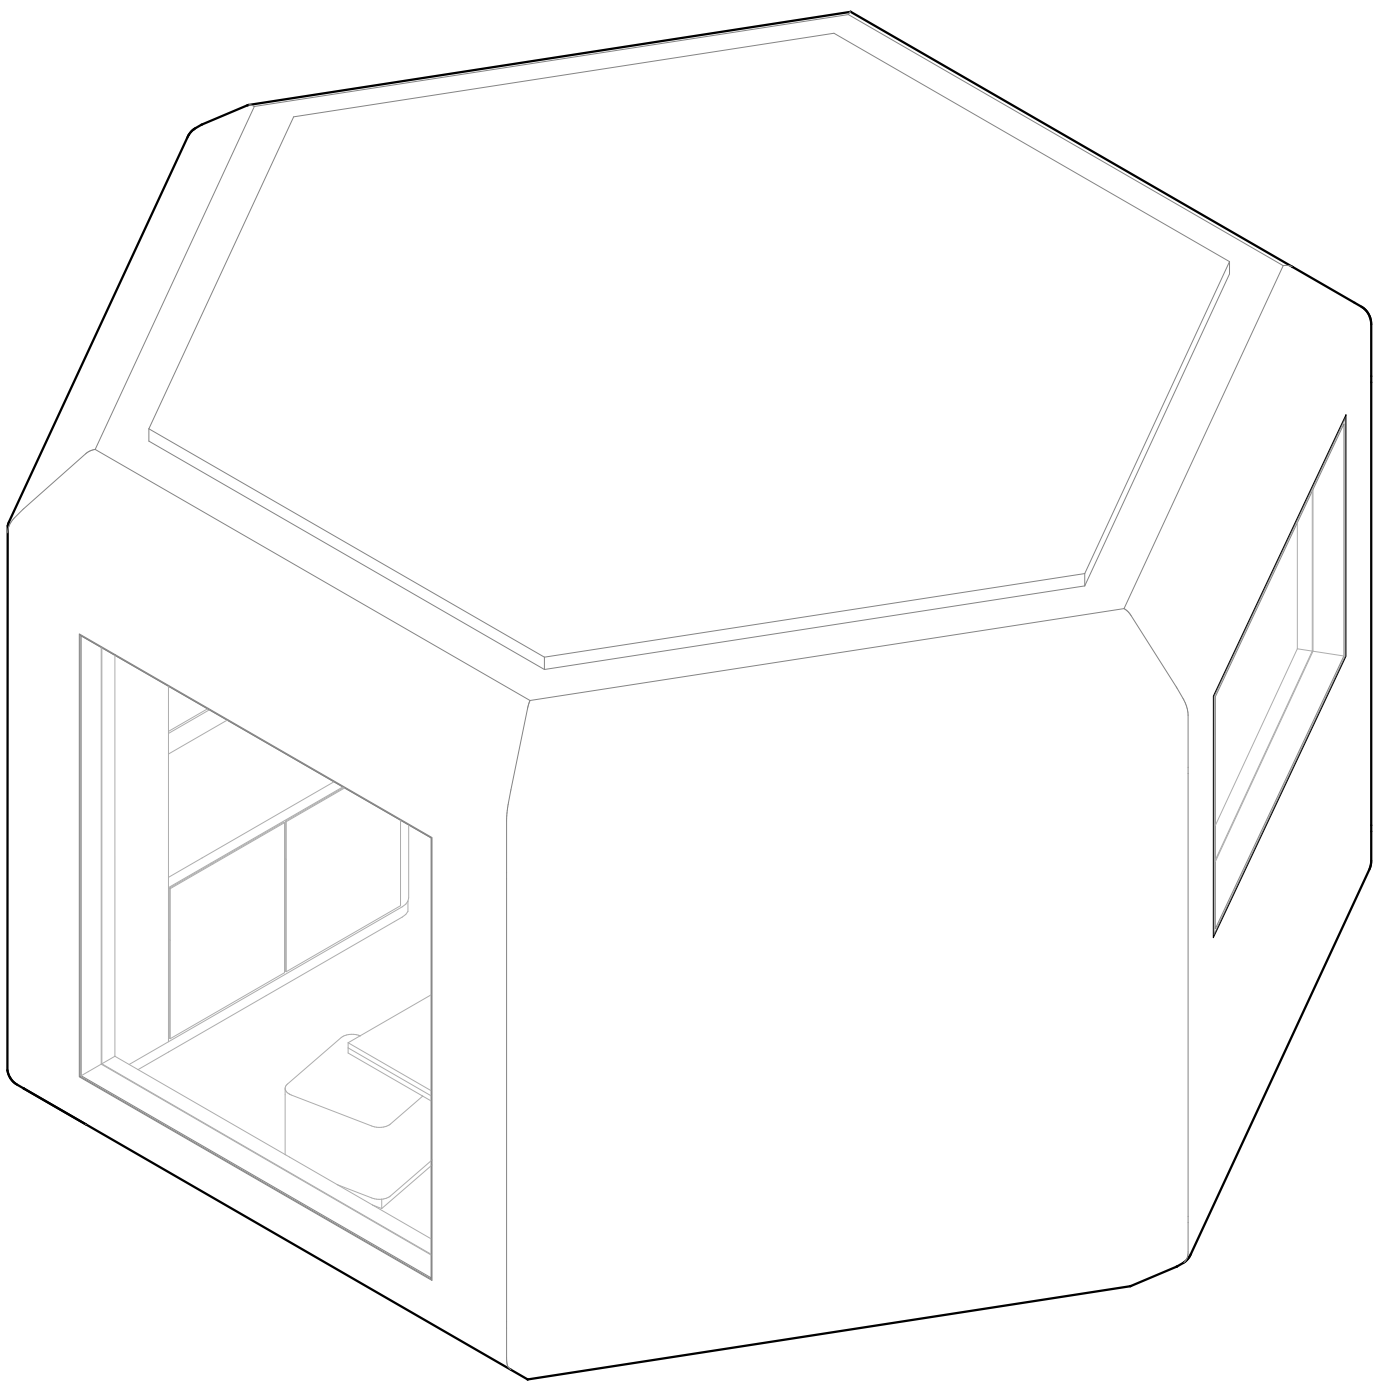

INSTALATION TOP

DRAINAGE ROOF

DRAINAGE

WINDOW DETAIL

Curtain wall mullion

WINDOW

BlackOut Smart Glass

UNIT SECTION

10 mm carbon fibre and fiberglass reinforced composite

180 mm polyurethane insulation

10 mm carbon fibre and fiberglass reinforced composite

CORE SECTION

10 mm carbon fibre and fiberglass reinforced composite

180 mm polyurethane insulation

10 mm carbon fibre and fiberglass reinforced composite

V8

V6

V7

V4

V5

V2

V3

V1