




Library

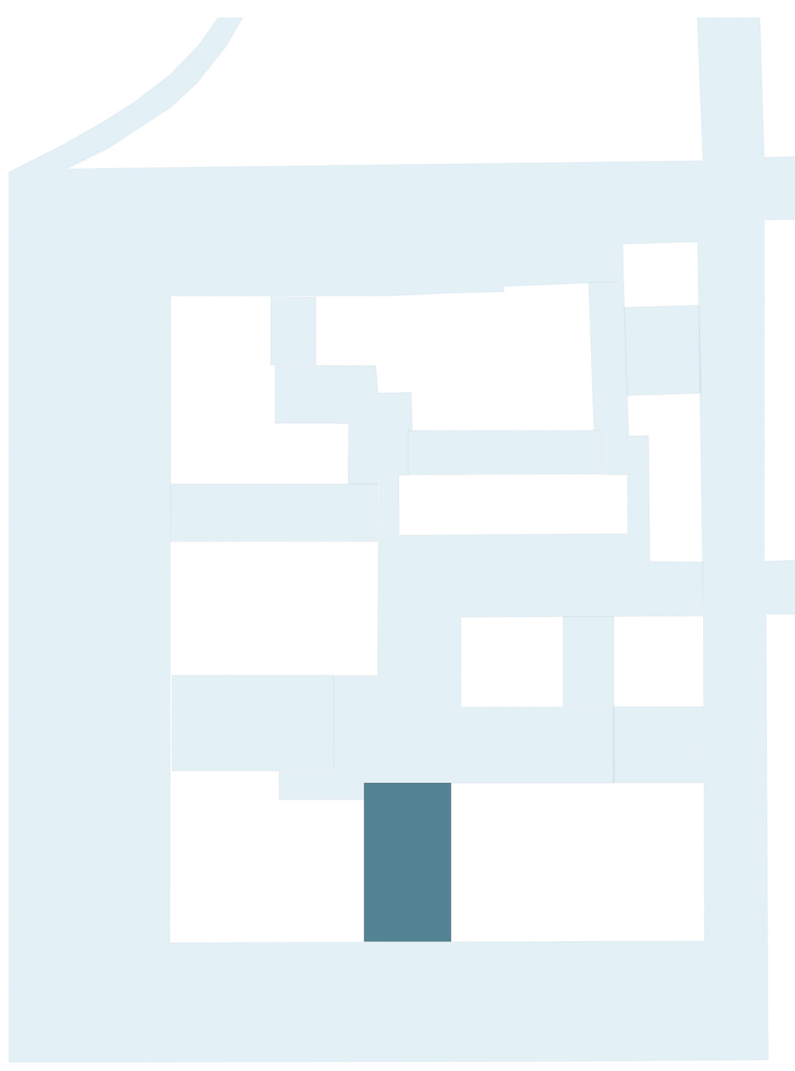


Site Plan

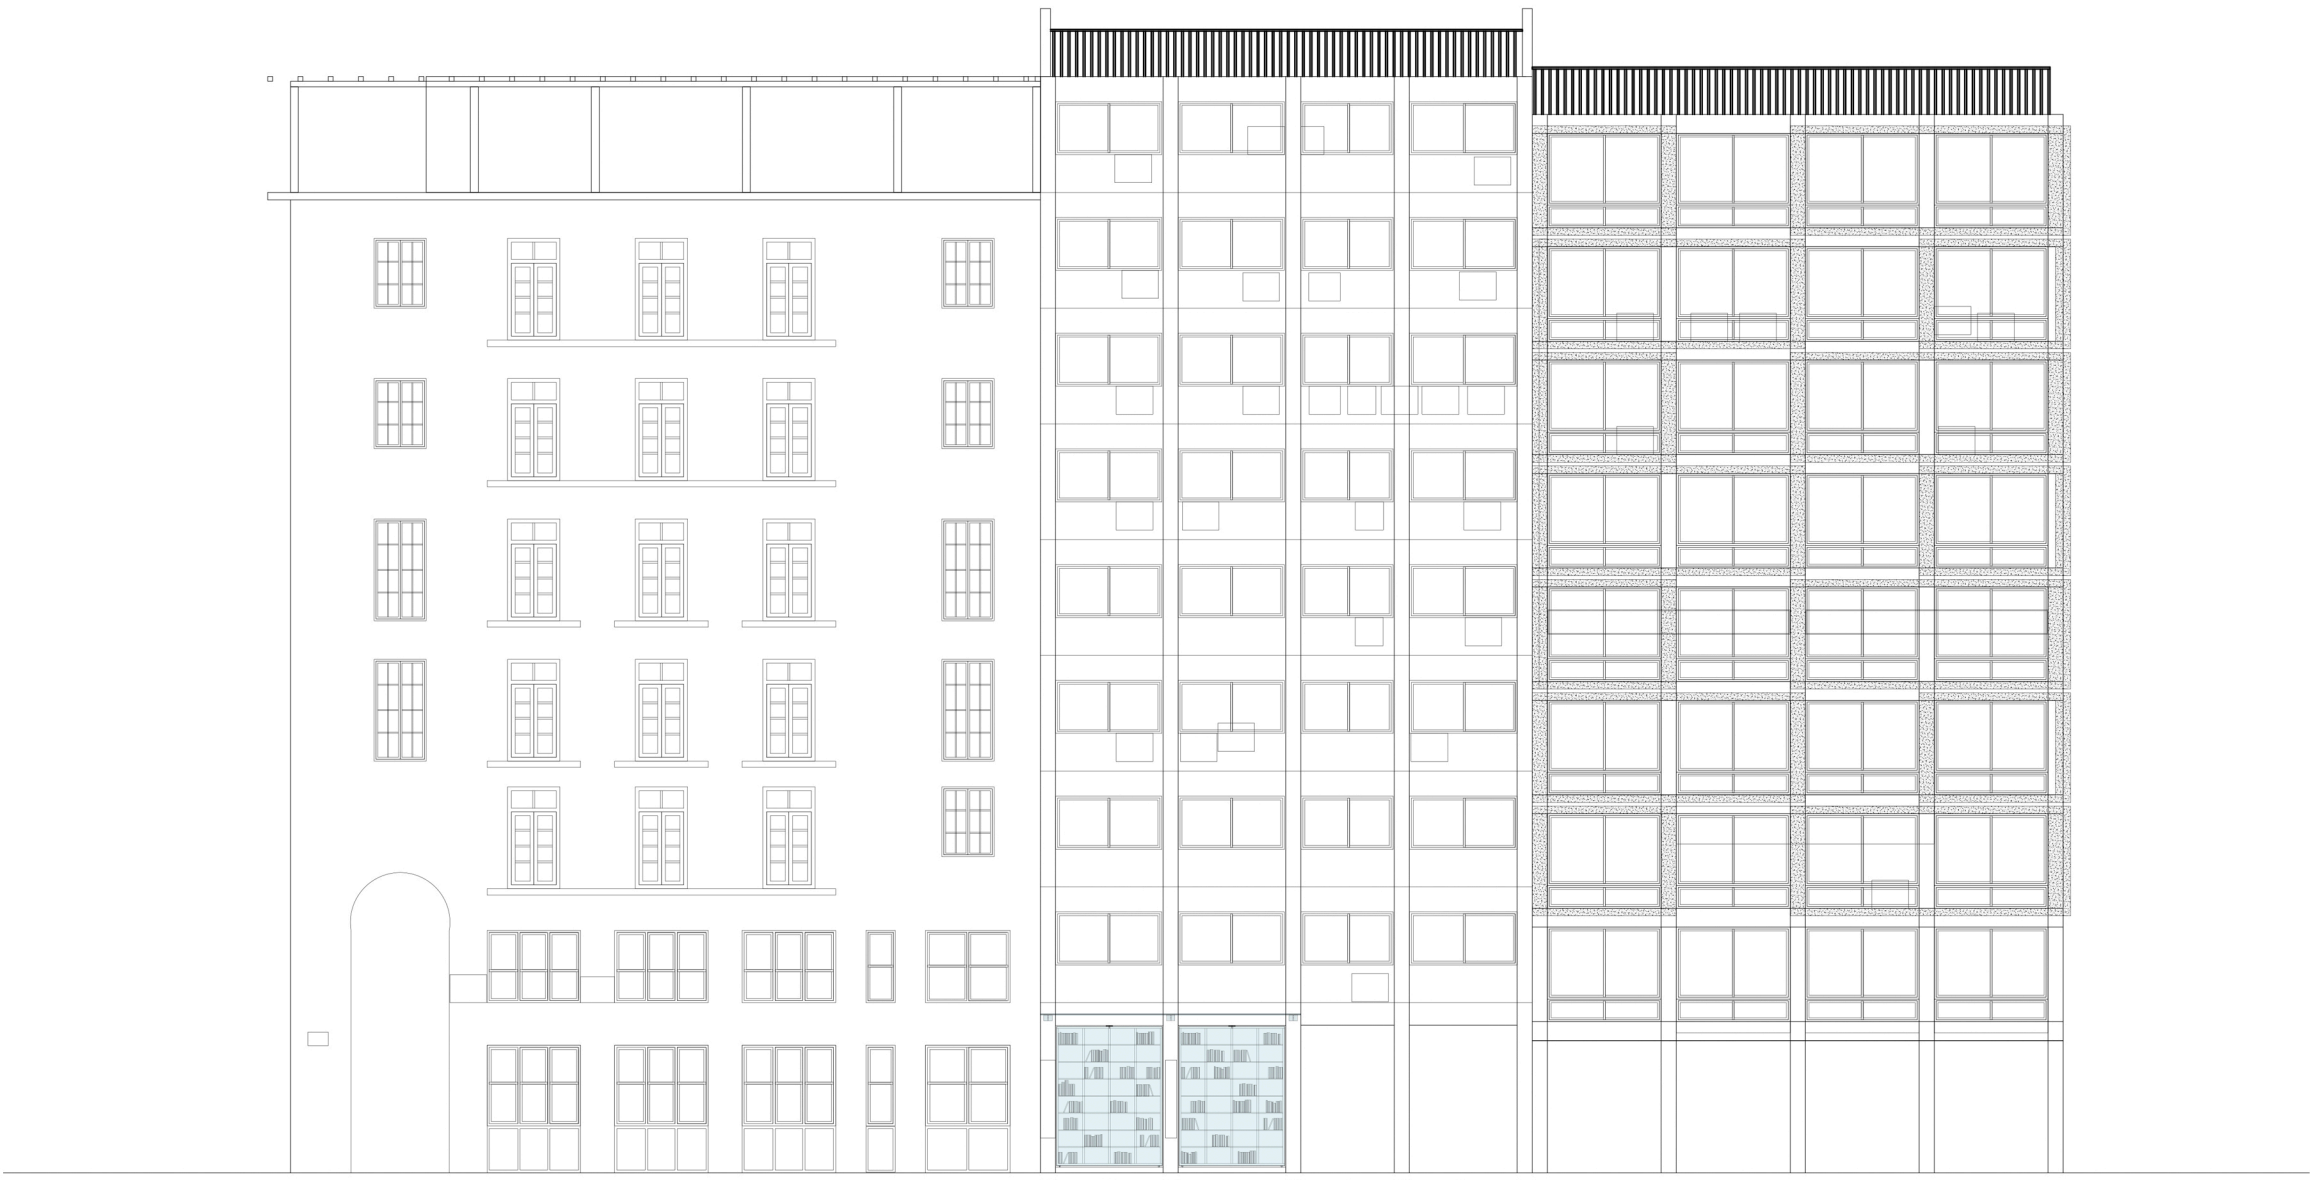


South Elevation
Scale=1/200

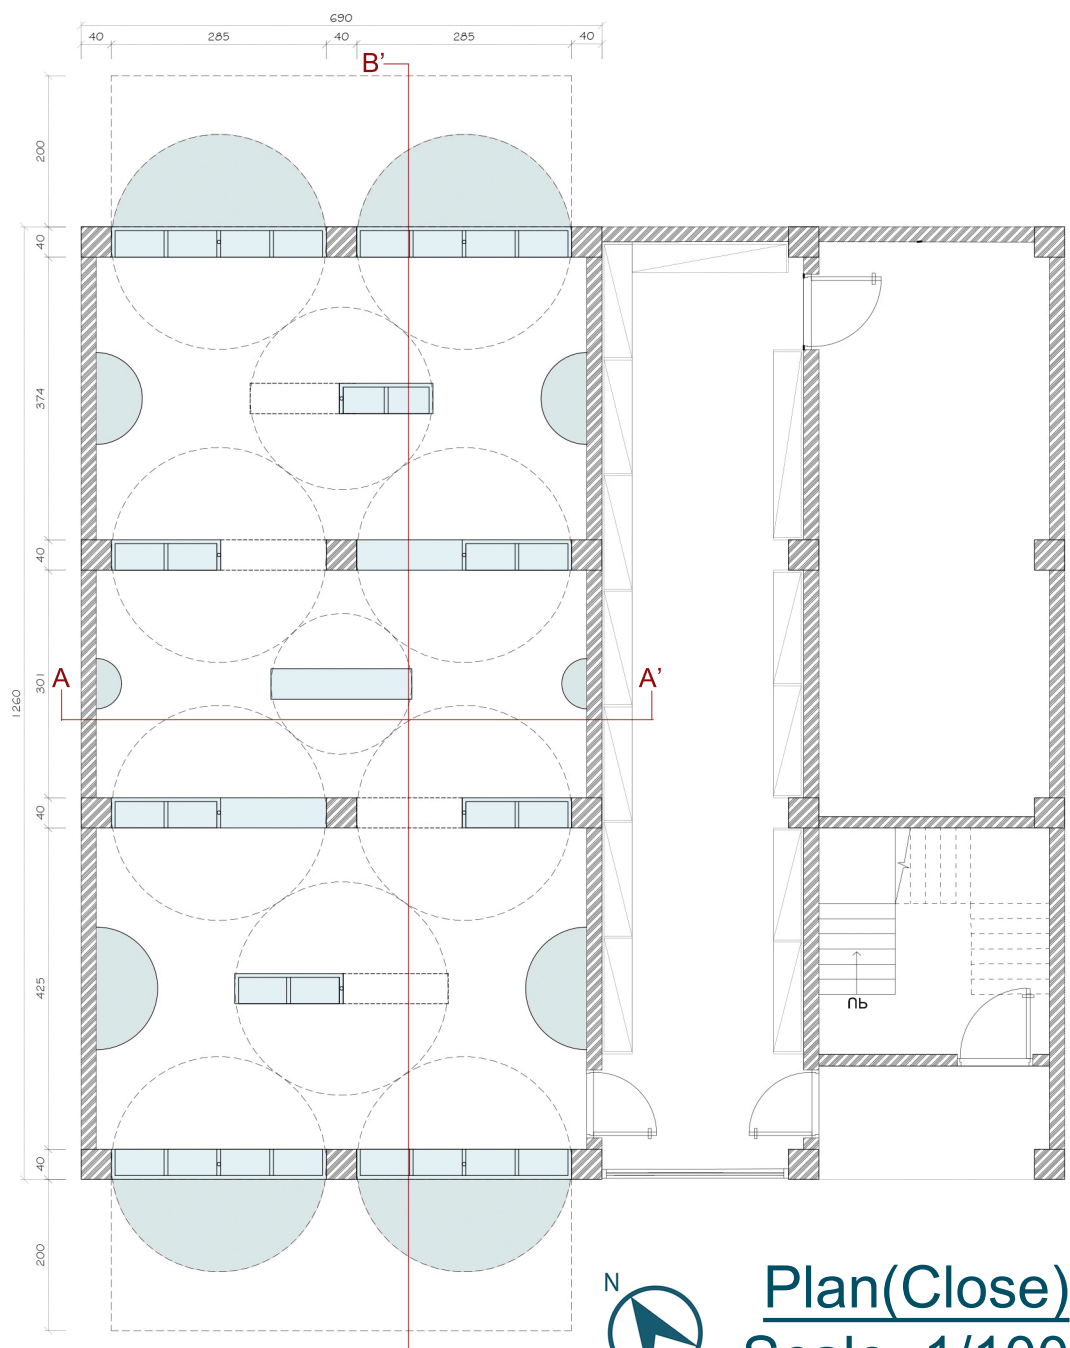


Plan(Close)
Scale=1/100

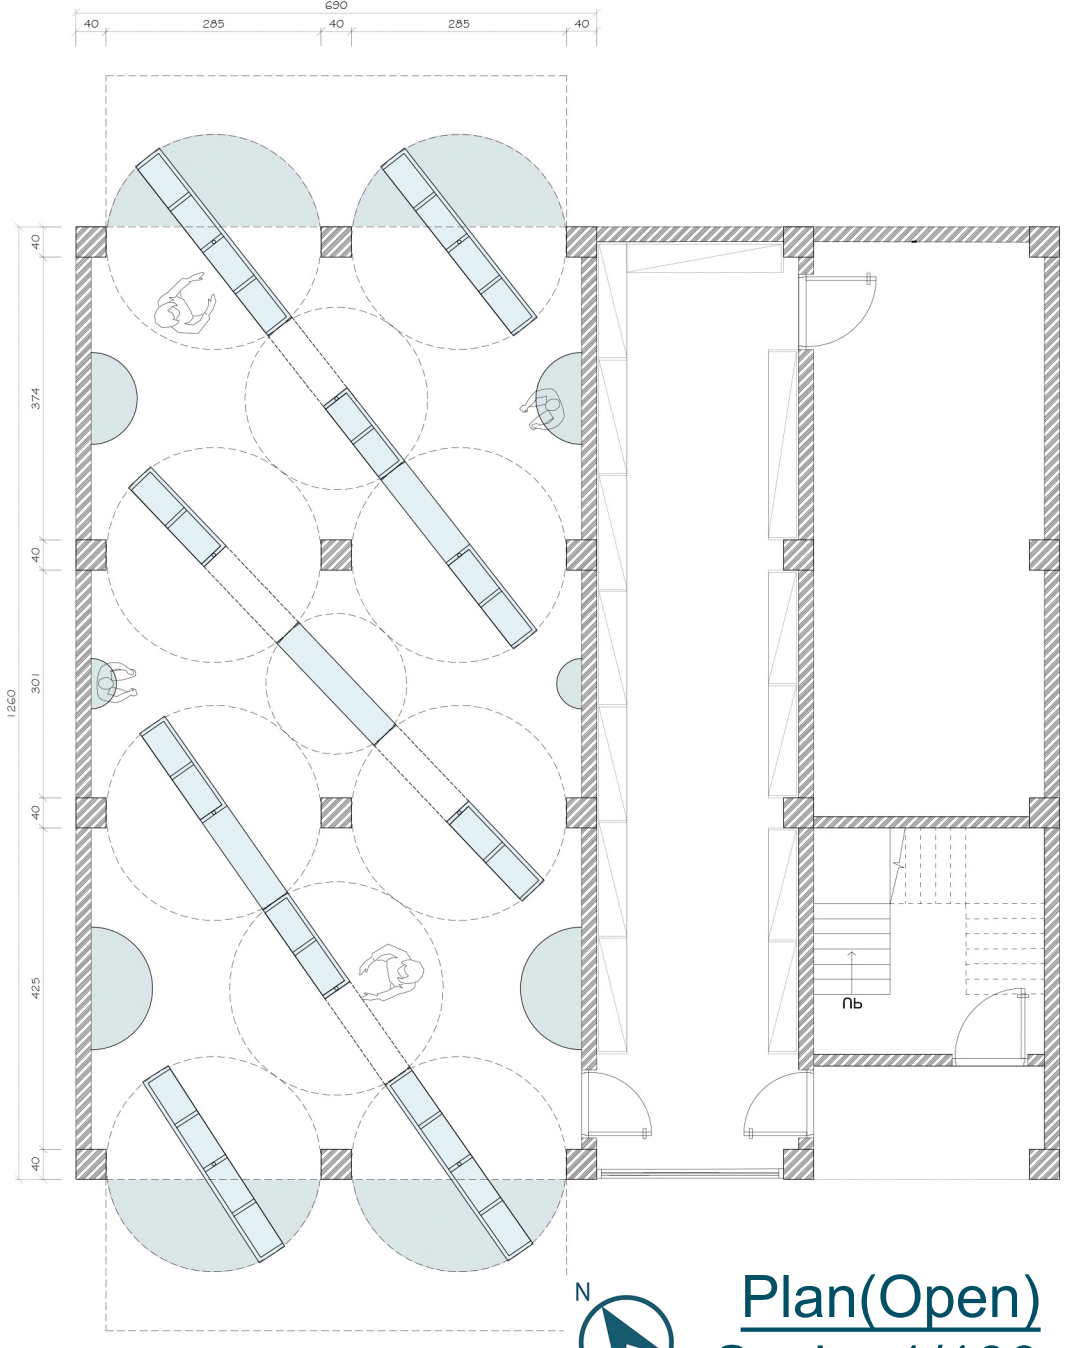







Plan(Open)
Scale=1/100

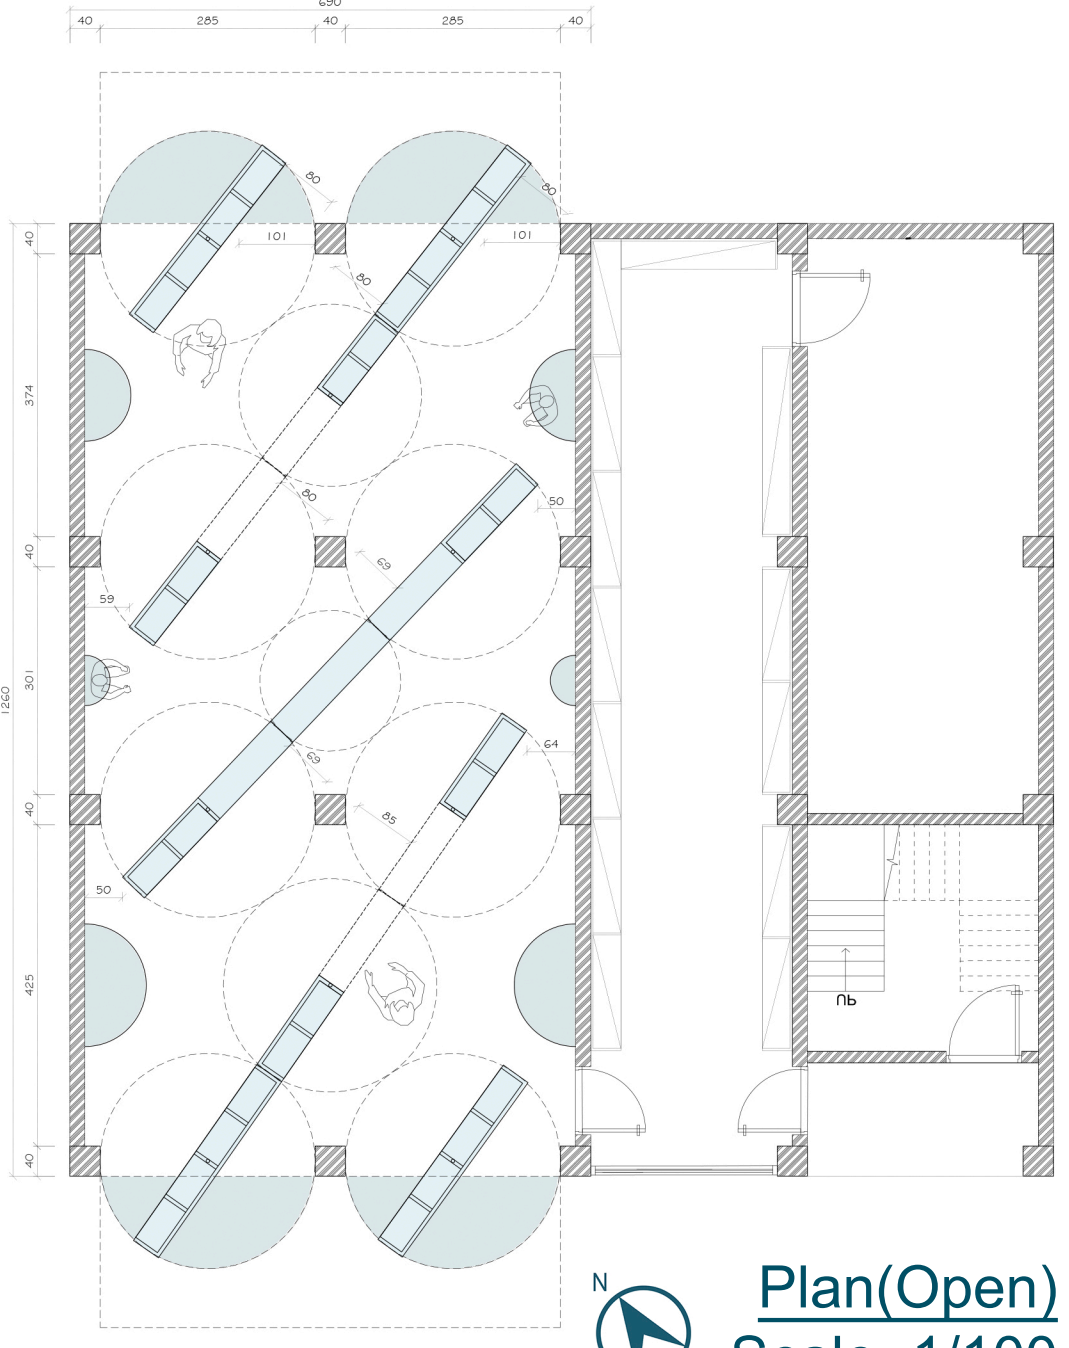






Plan(Open)
Scale=1/100

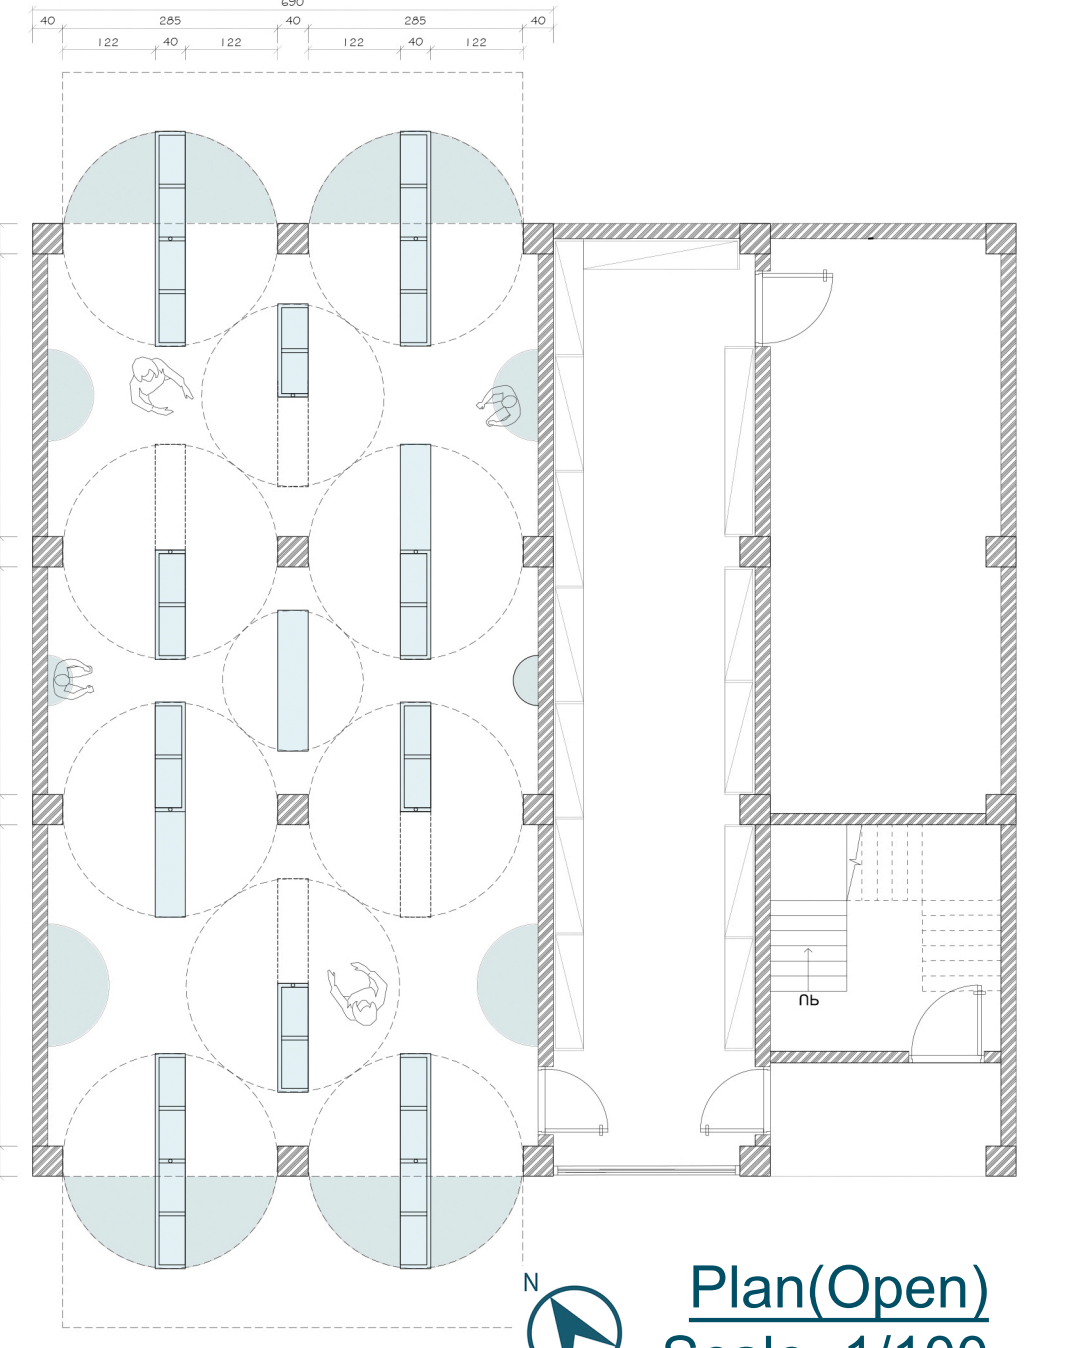





Plan(Open)
Scale=1/100

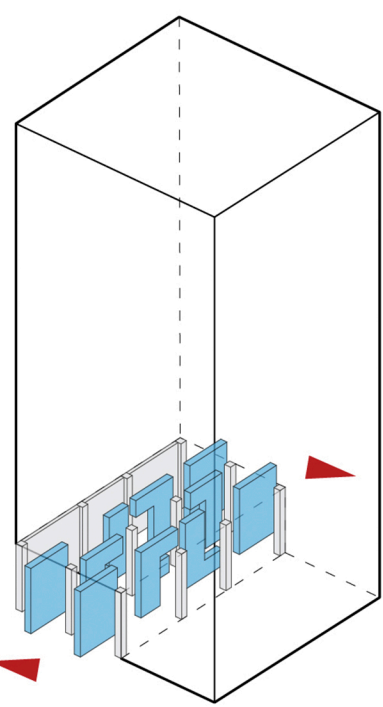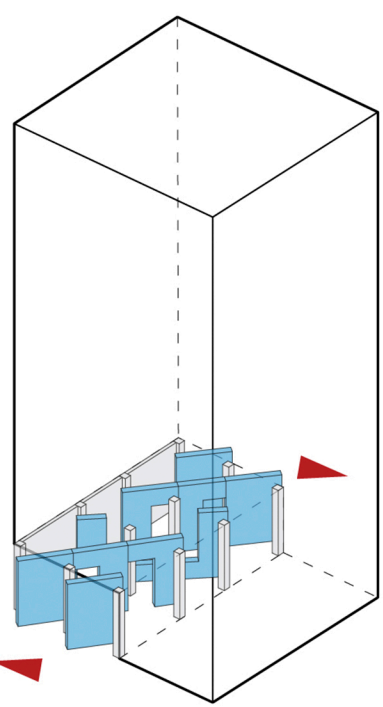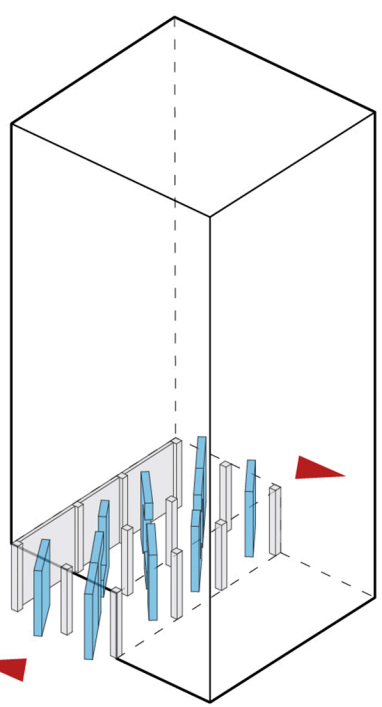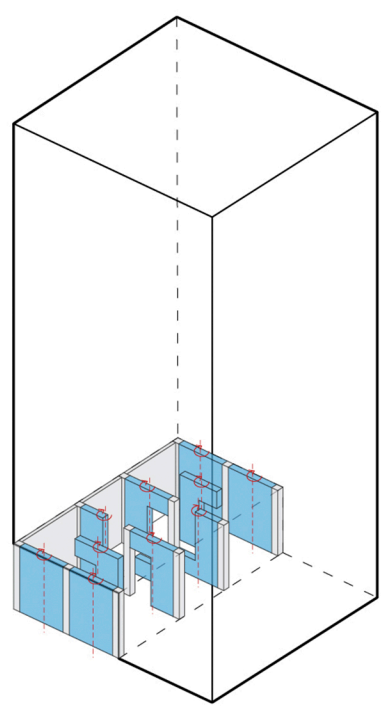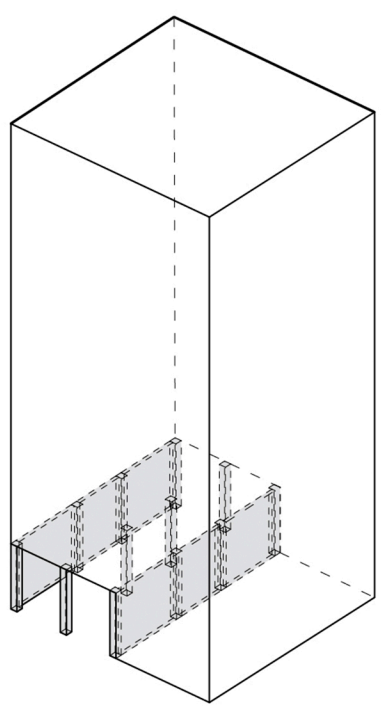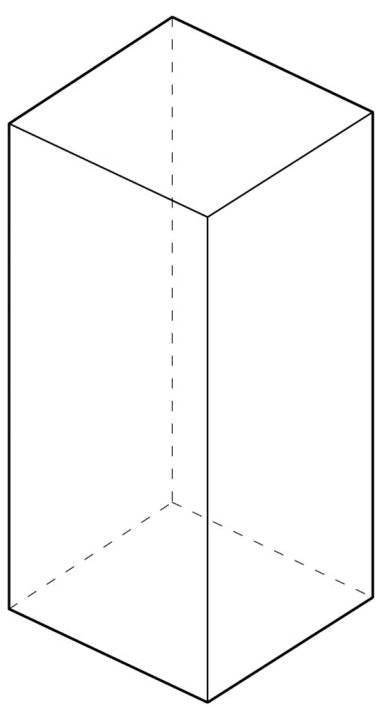

Diagram

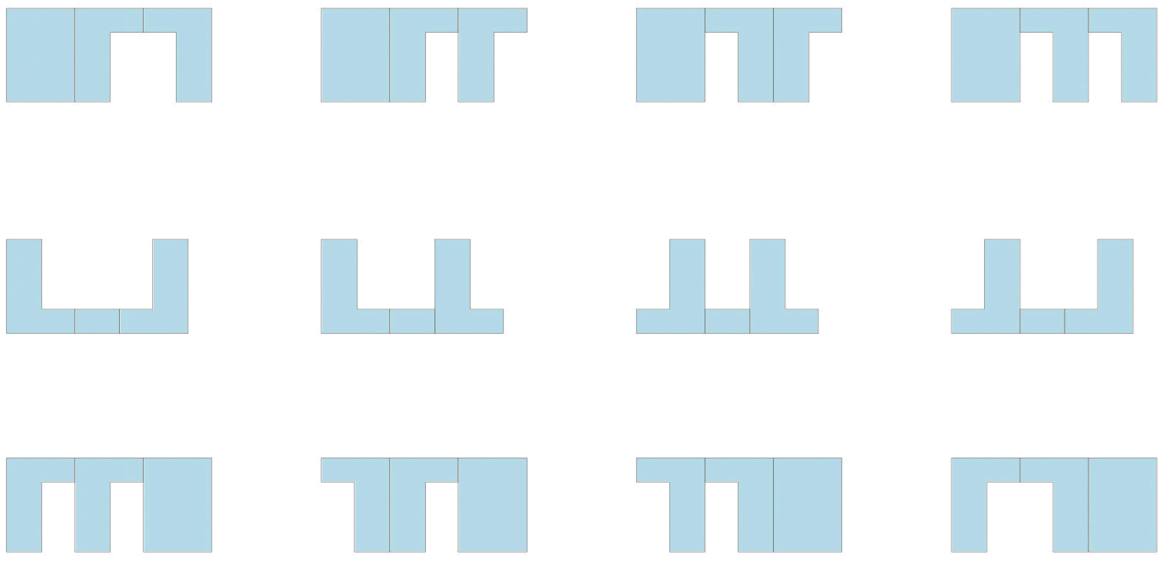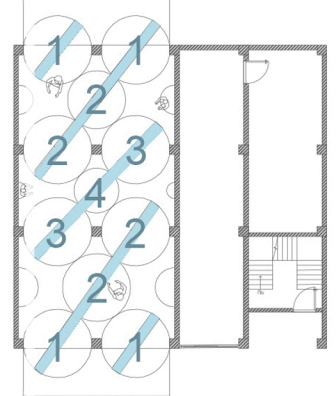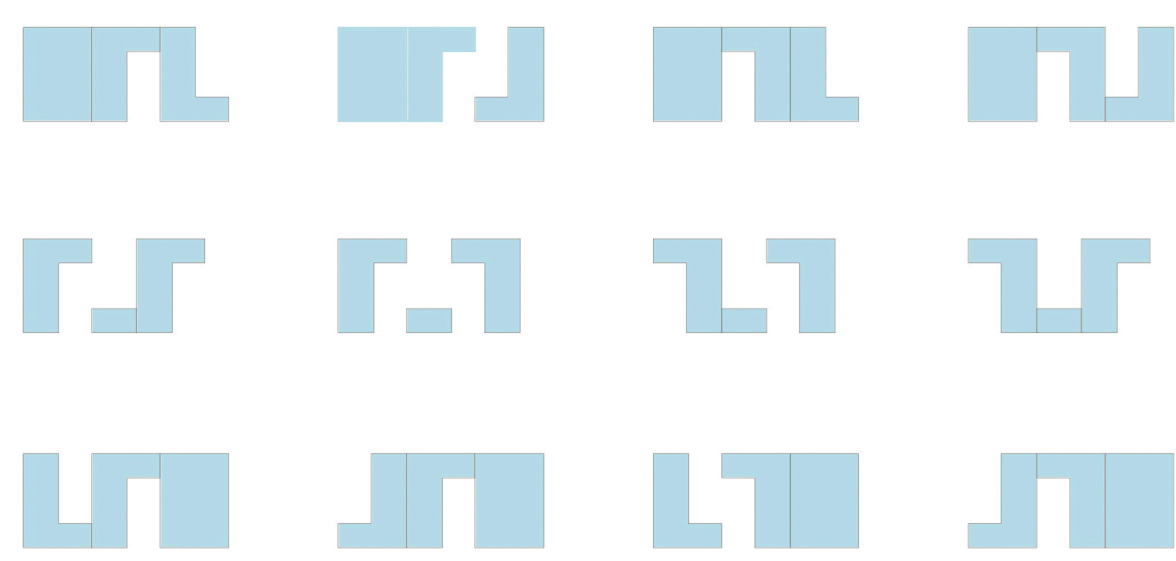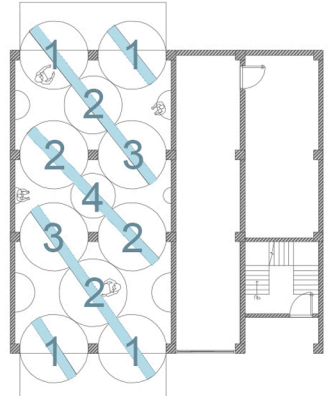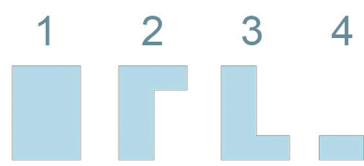


Bookshelf Types

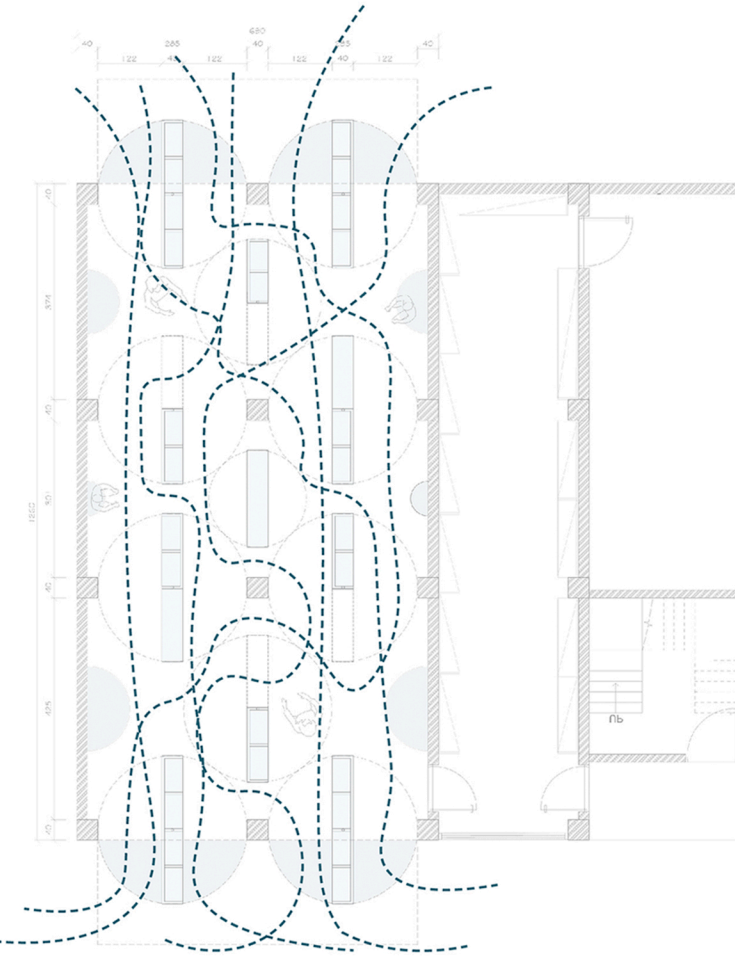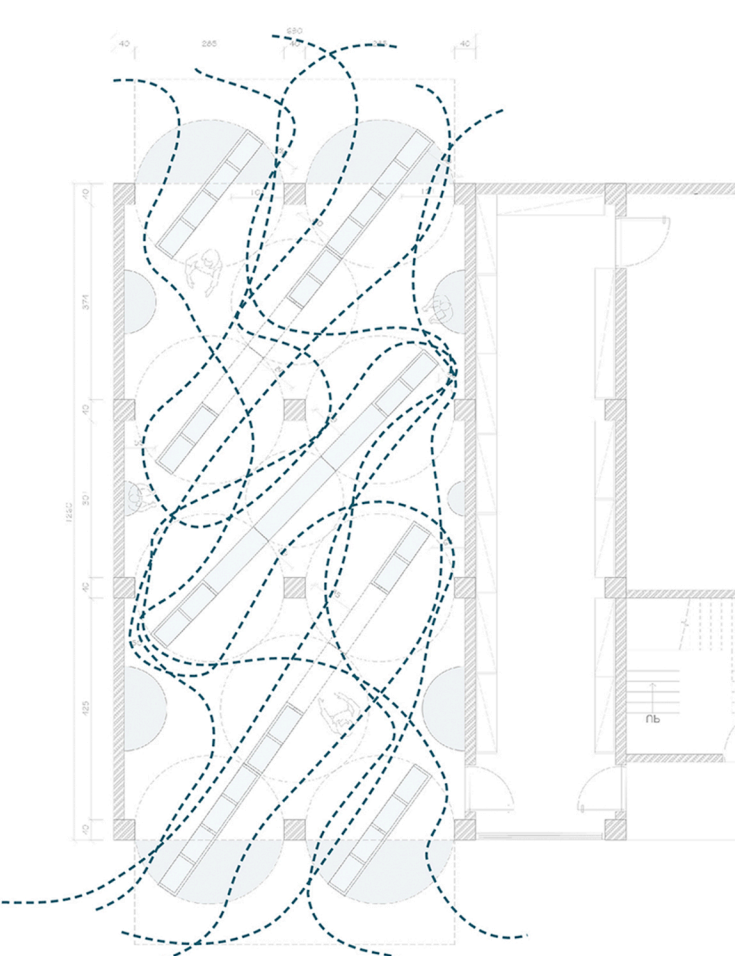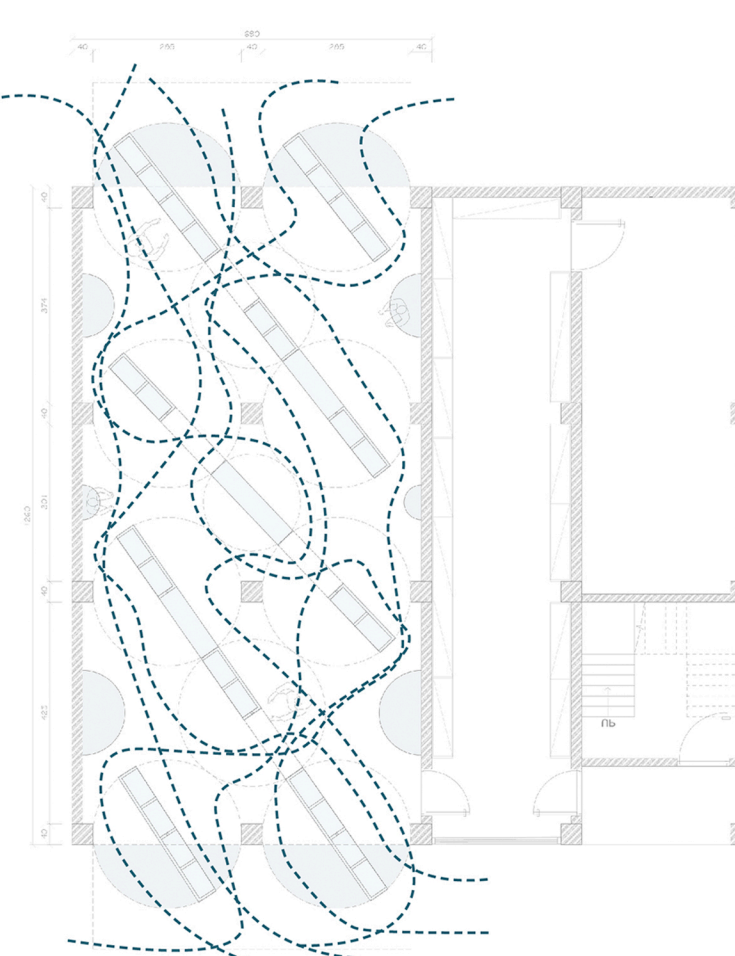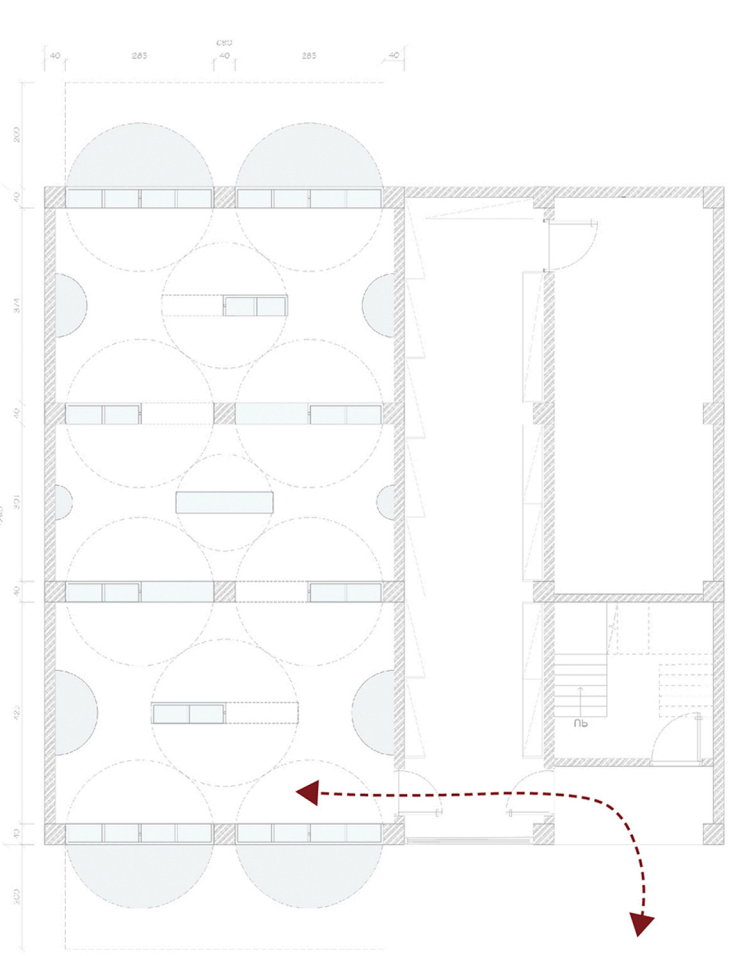


Circulation




Detail A
Scale=1/5

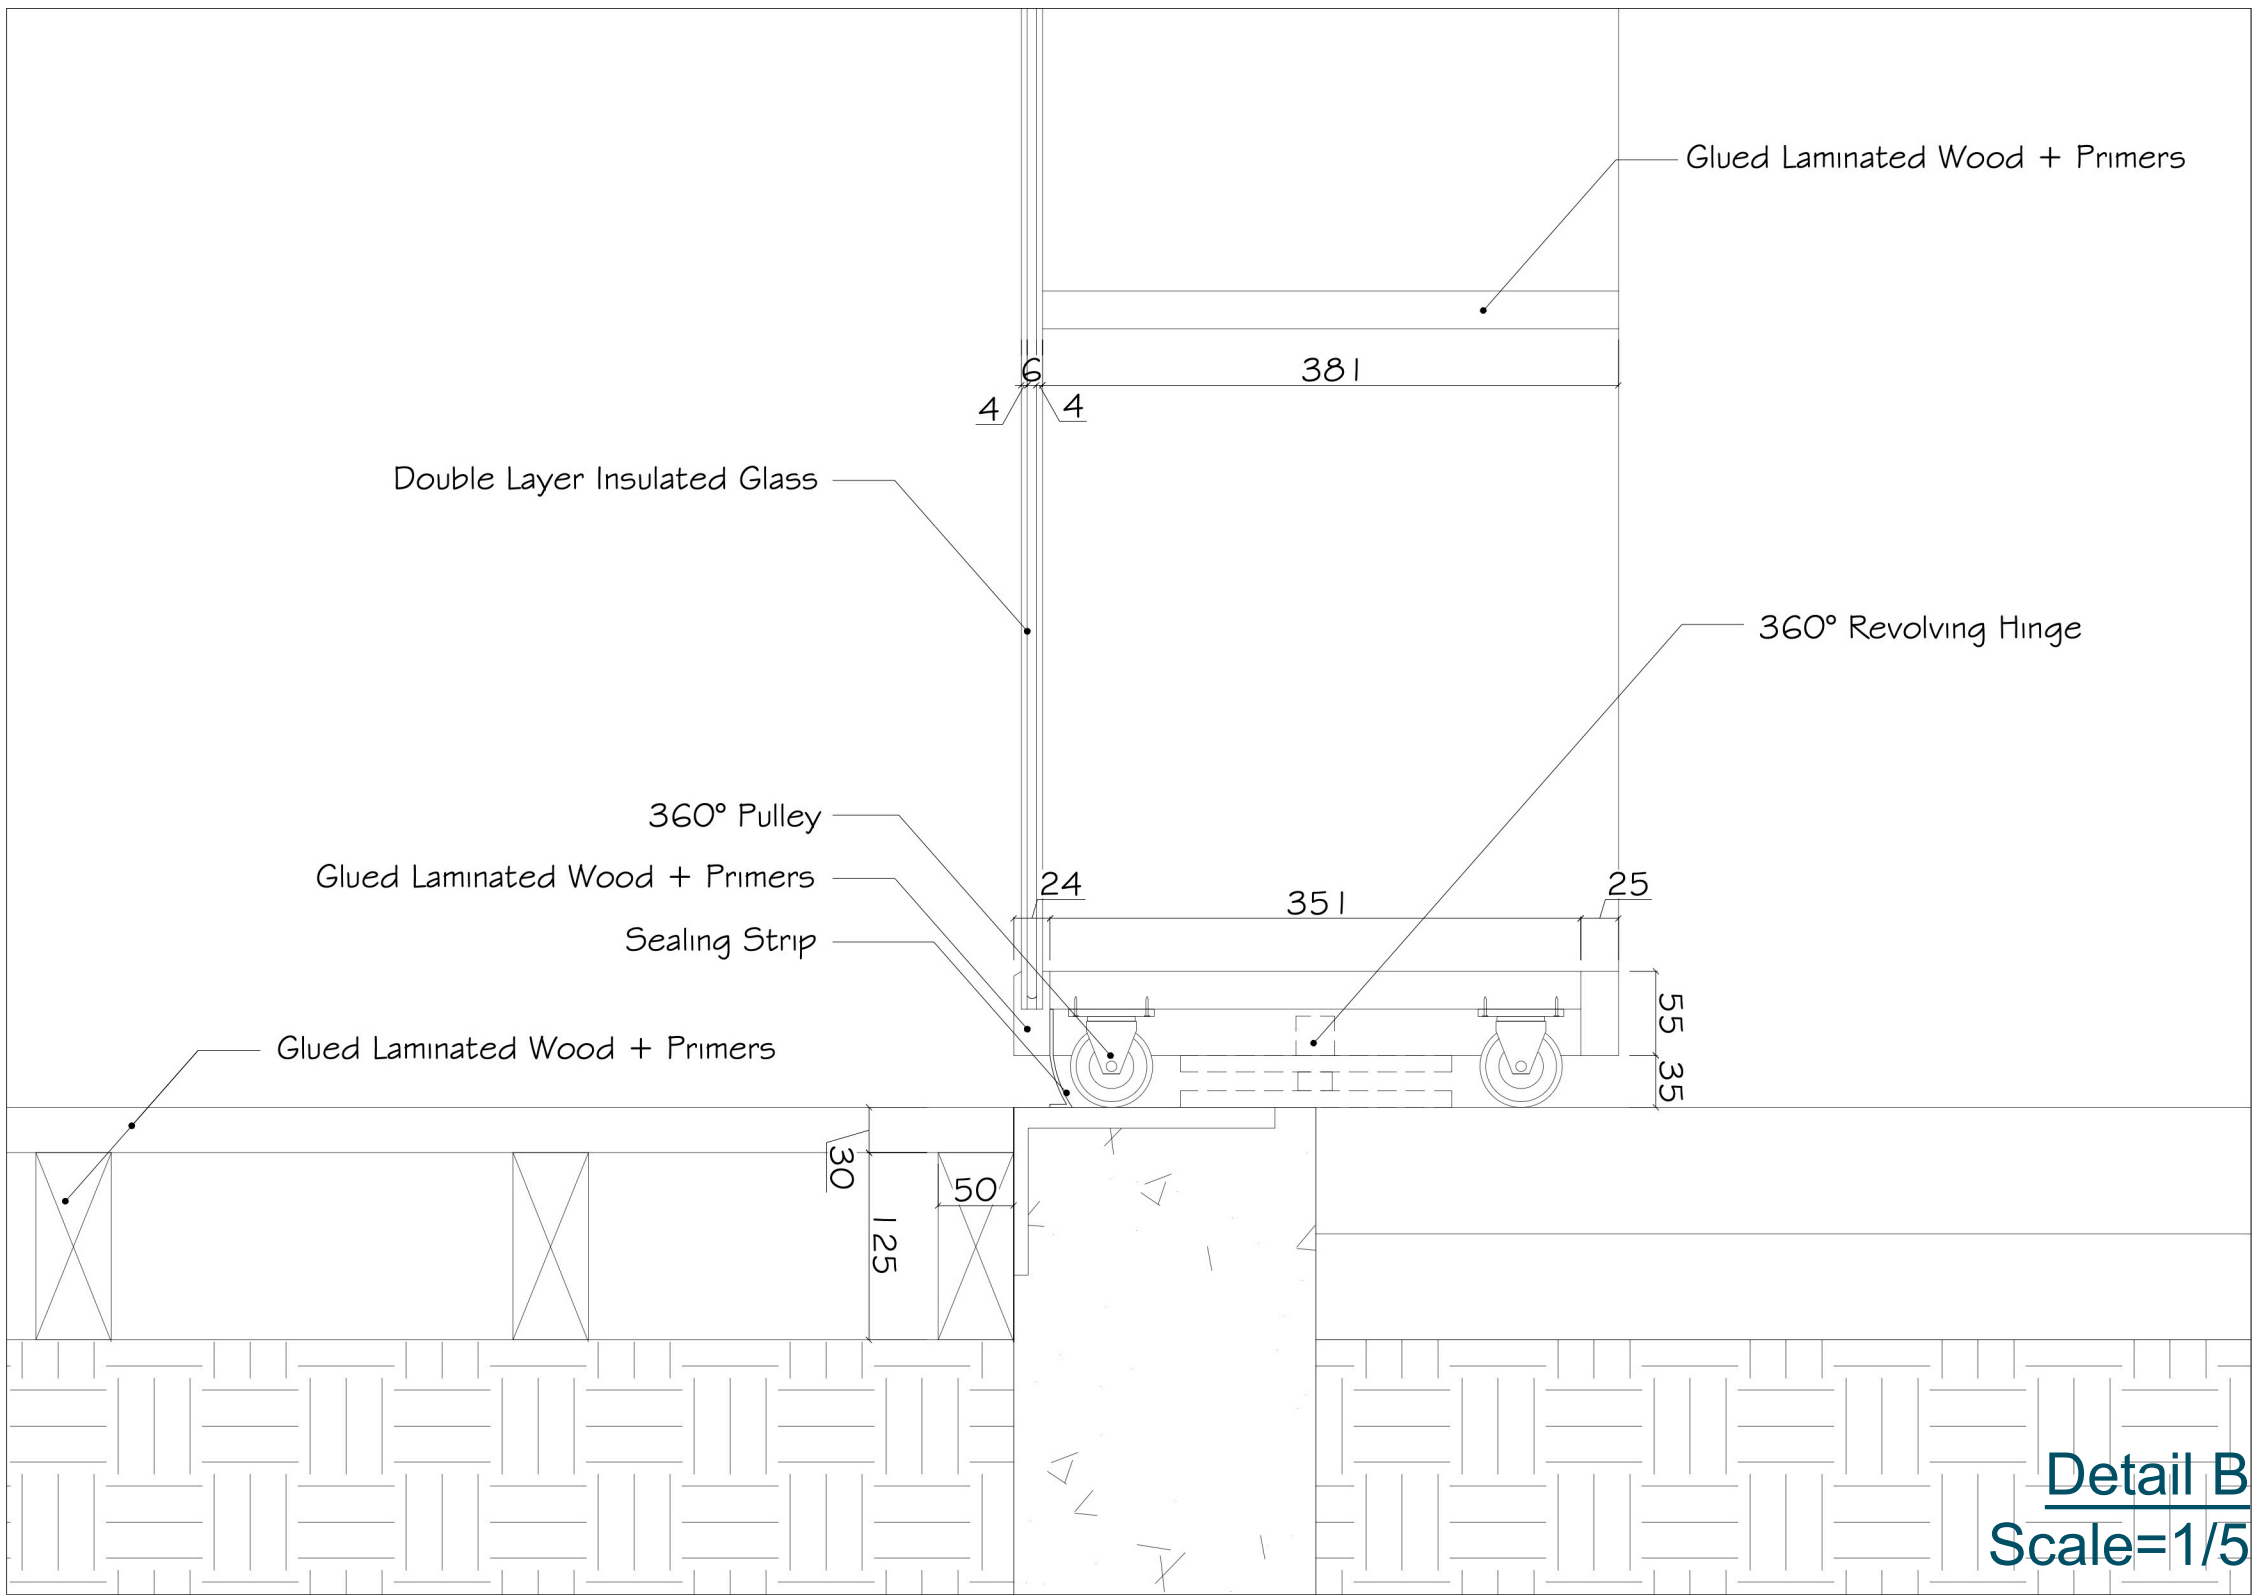

Detail B
Scale=1/5

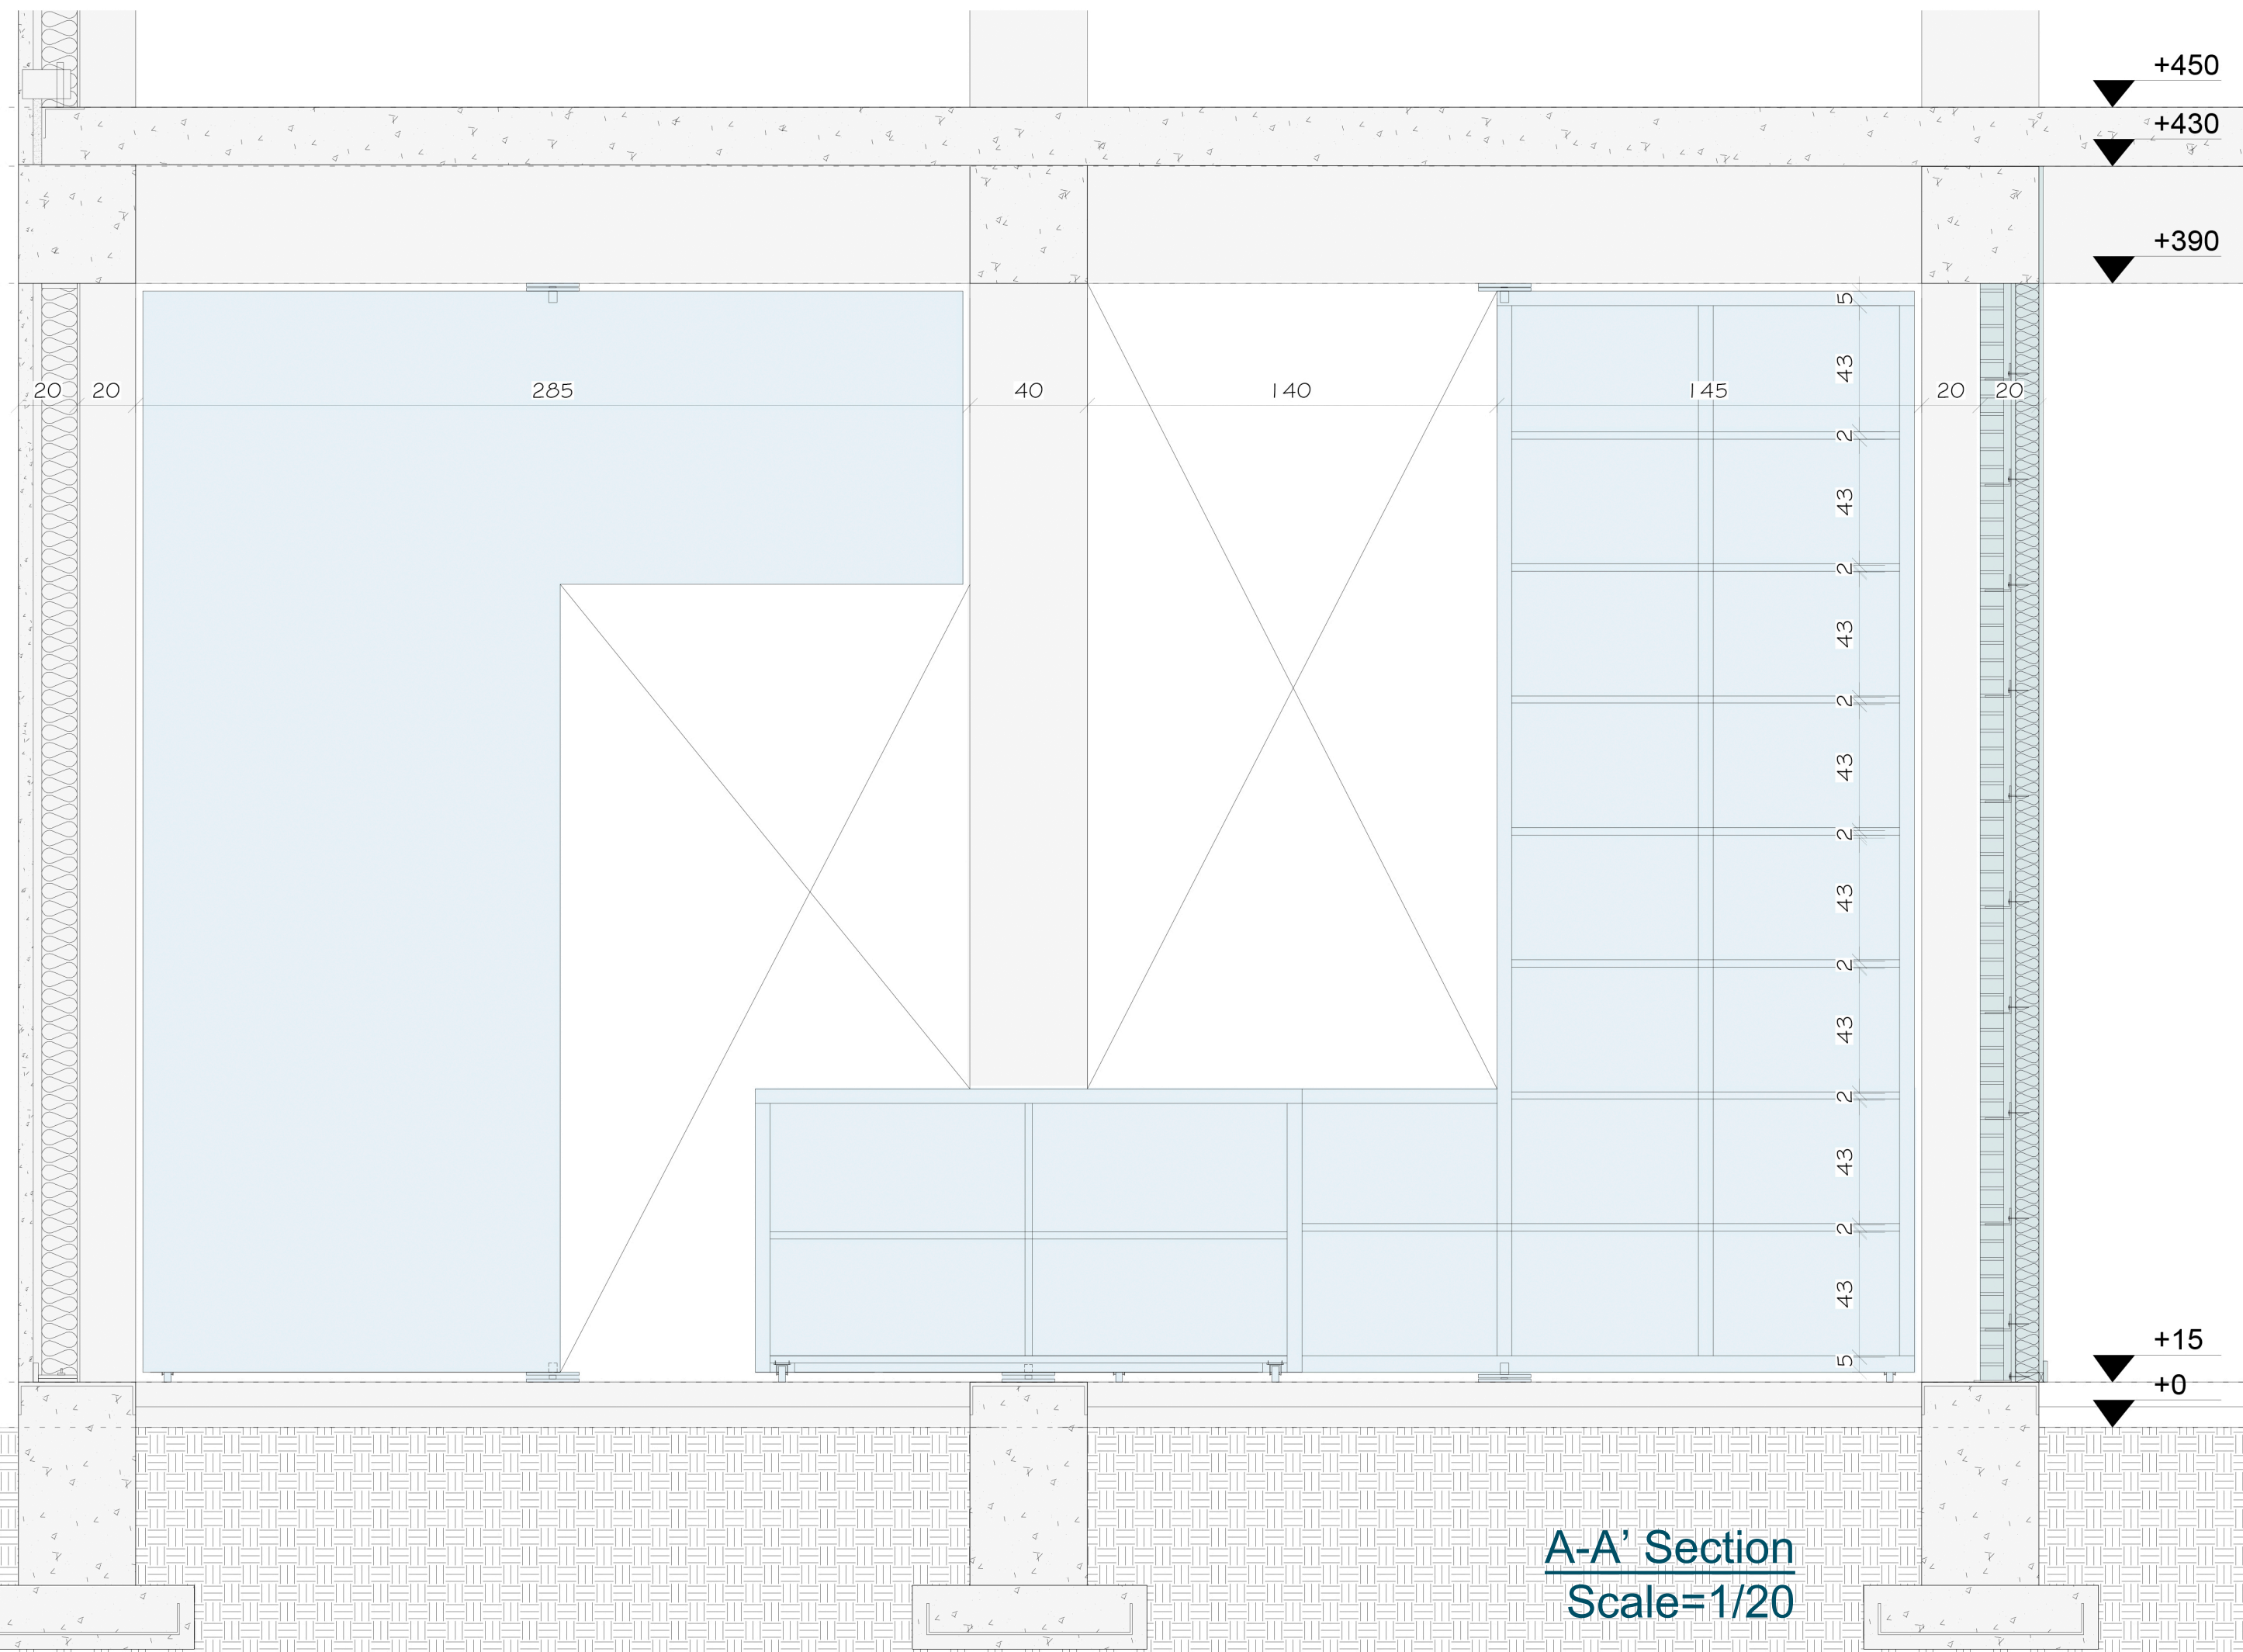

A-A' Section
Scale=1/20

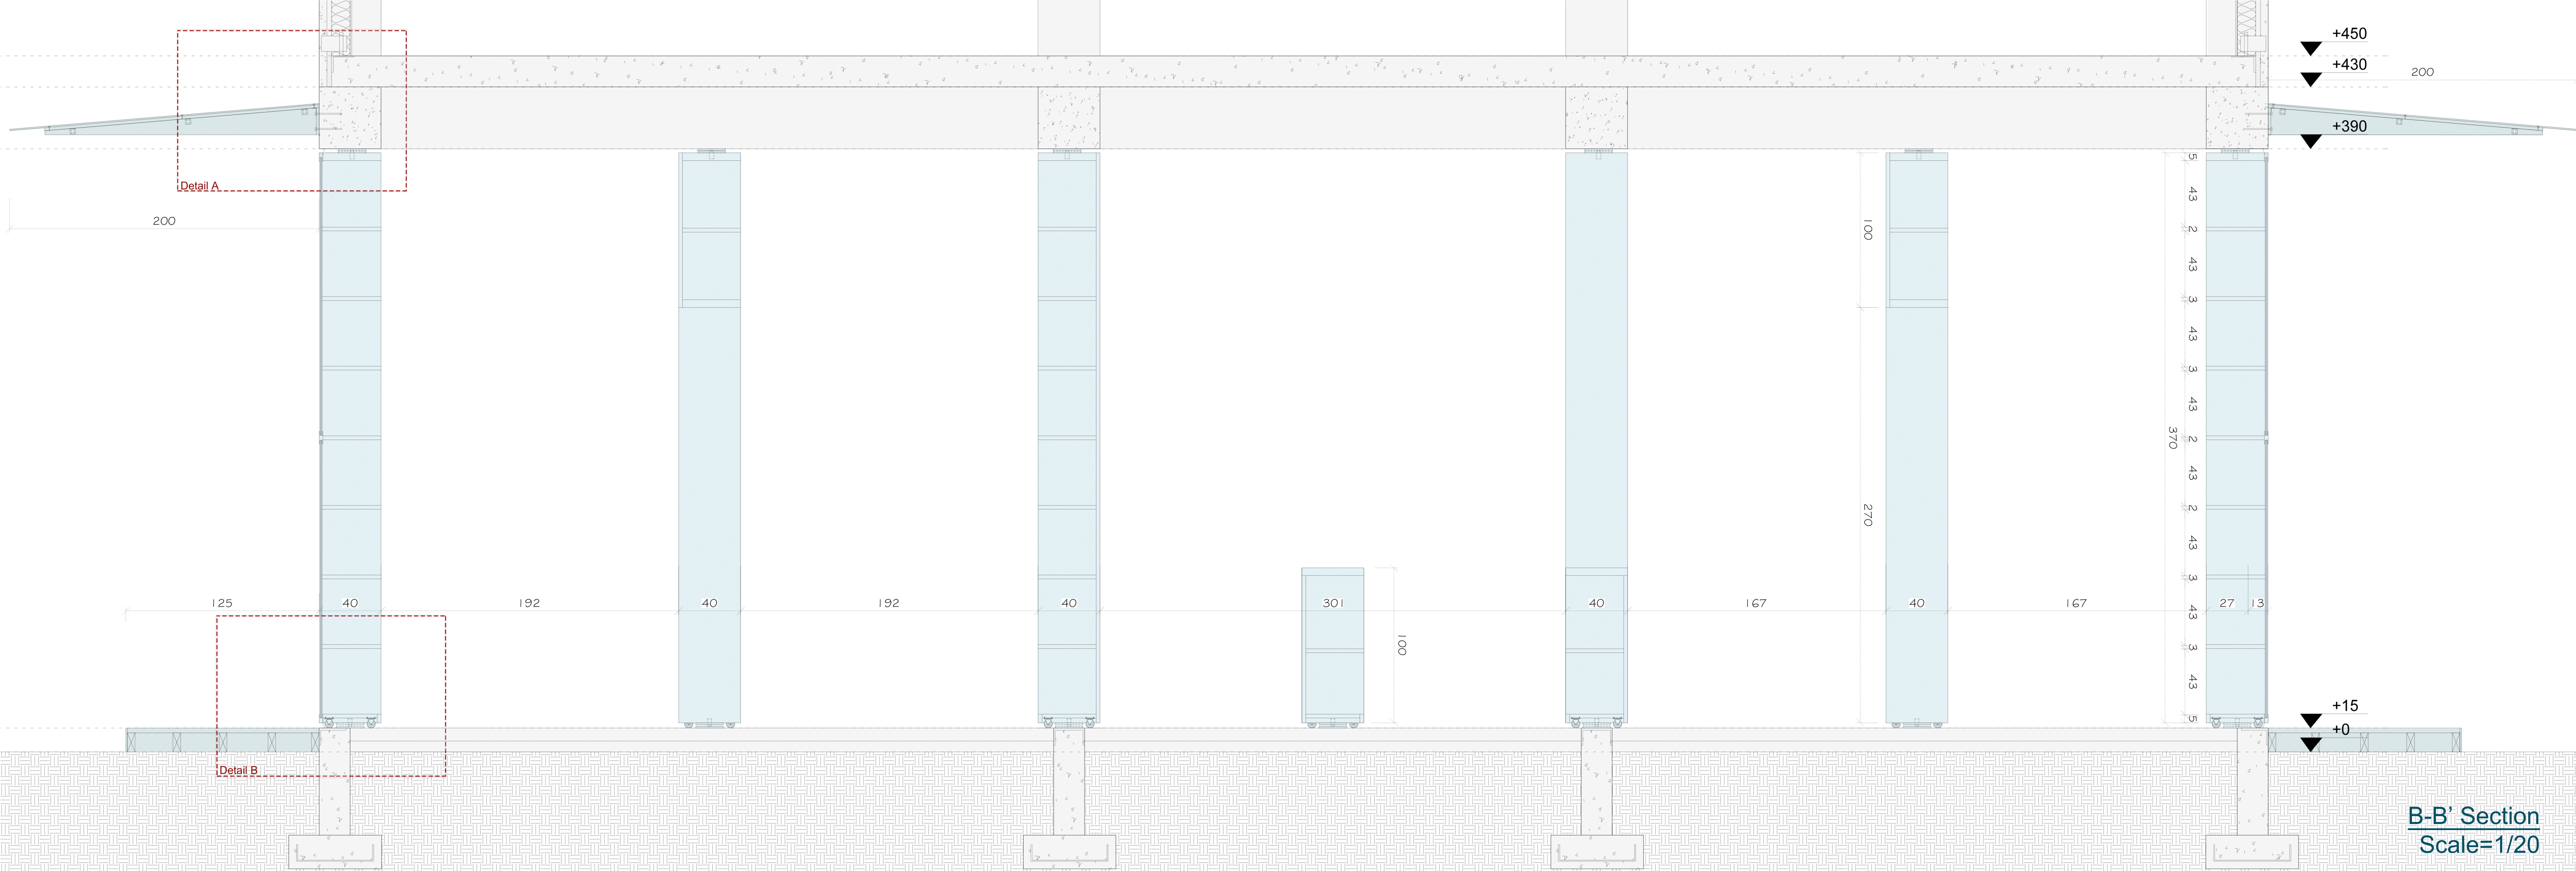

B-B' Section
Scale=1/20