


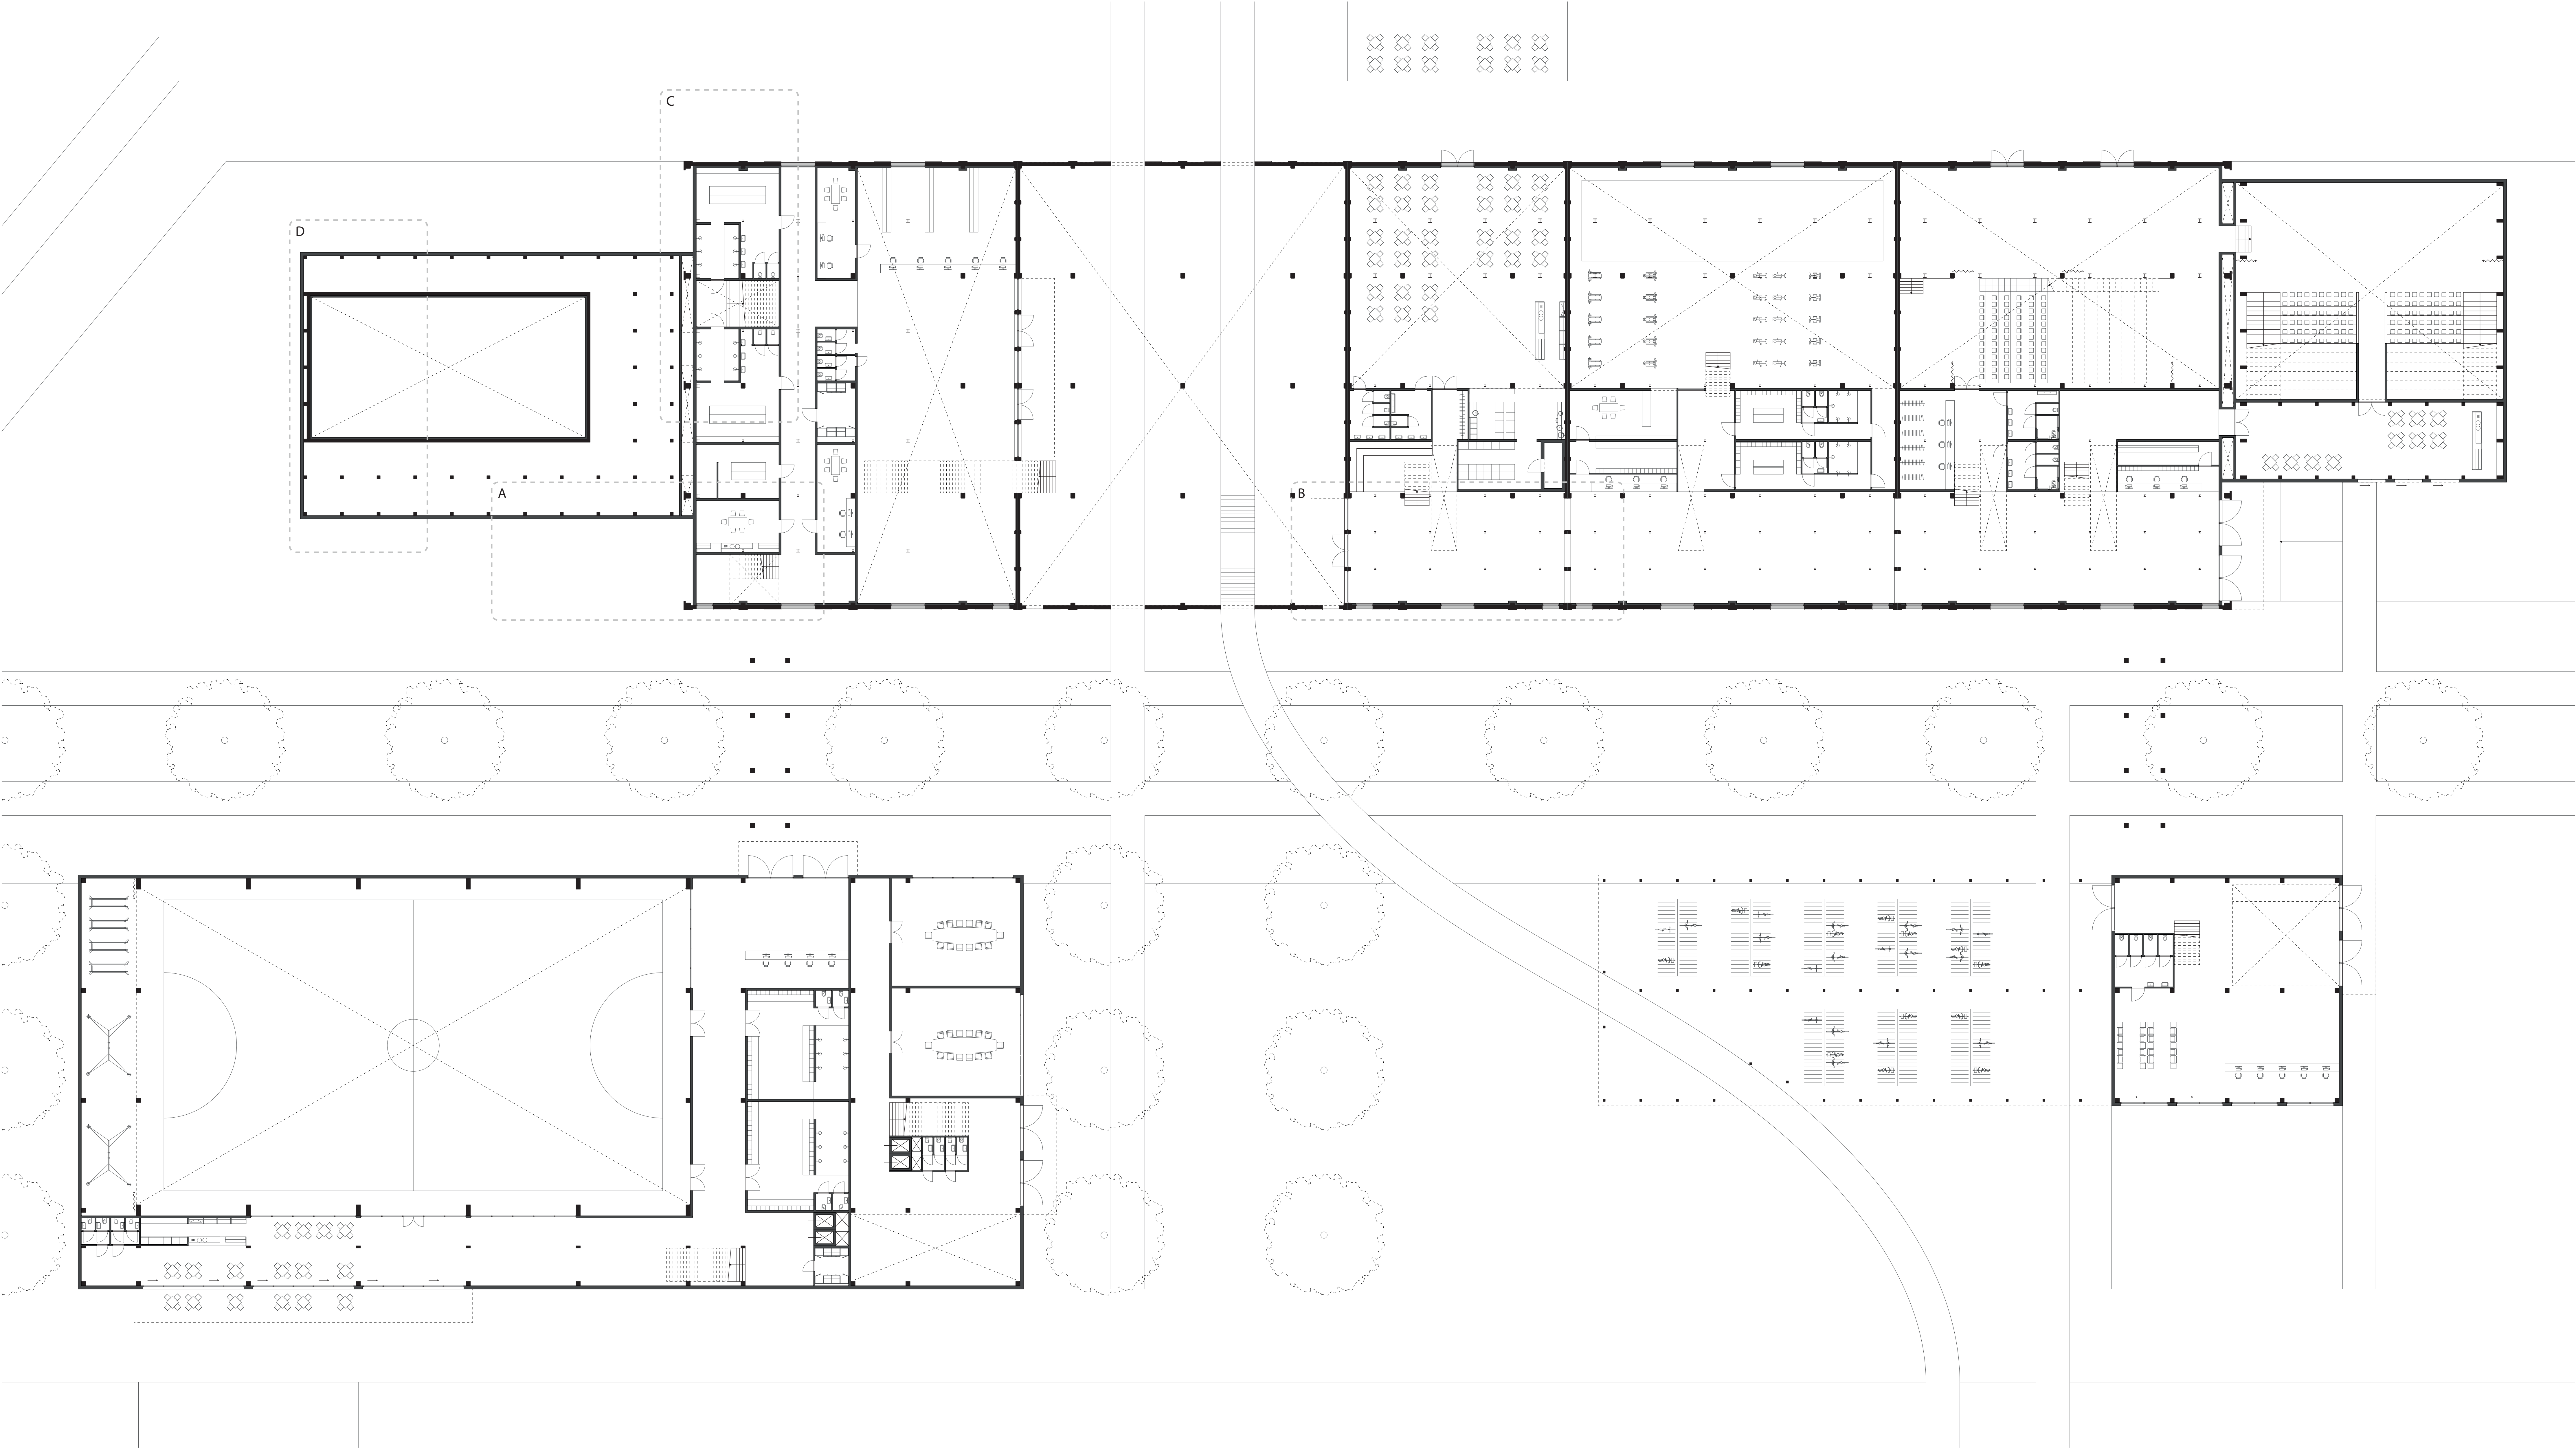
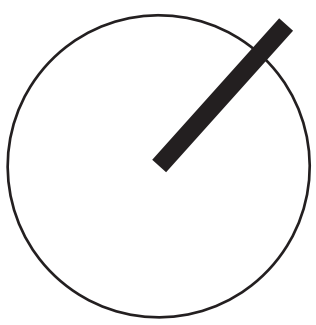
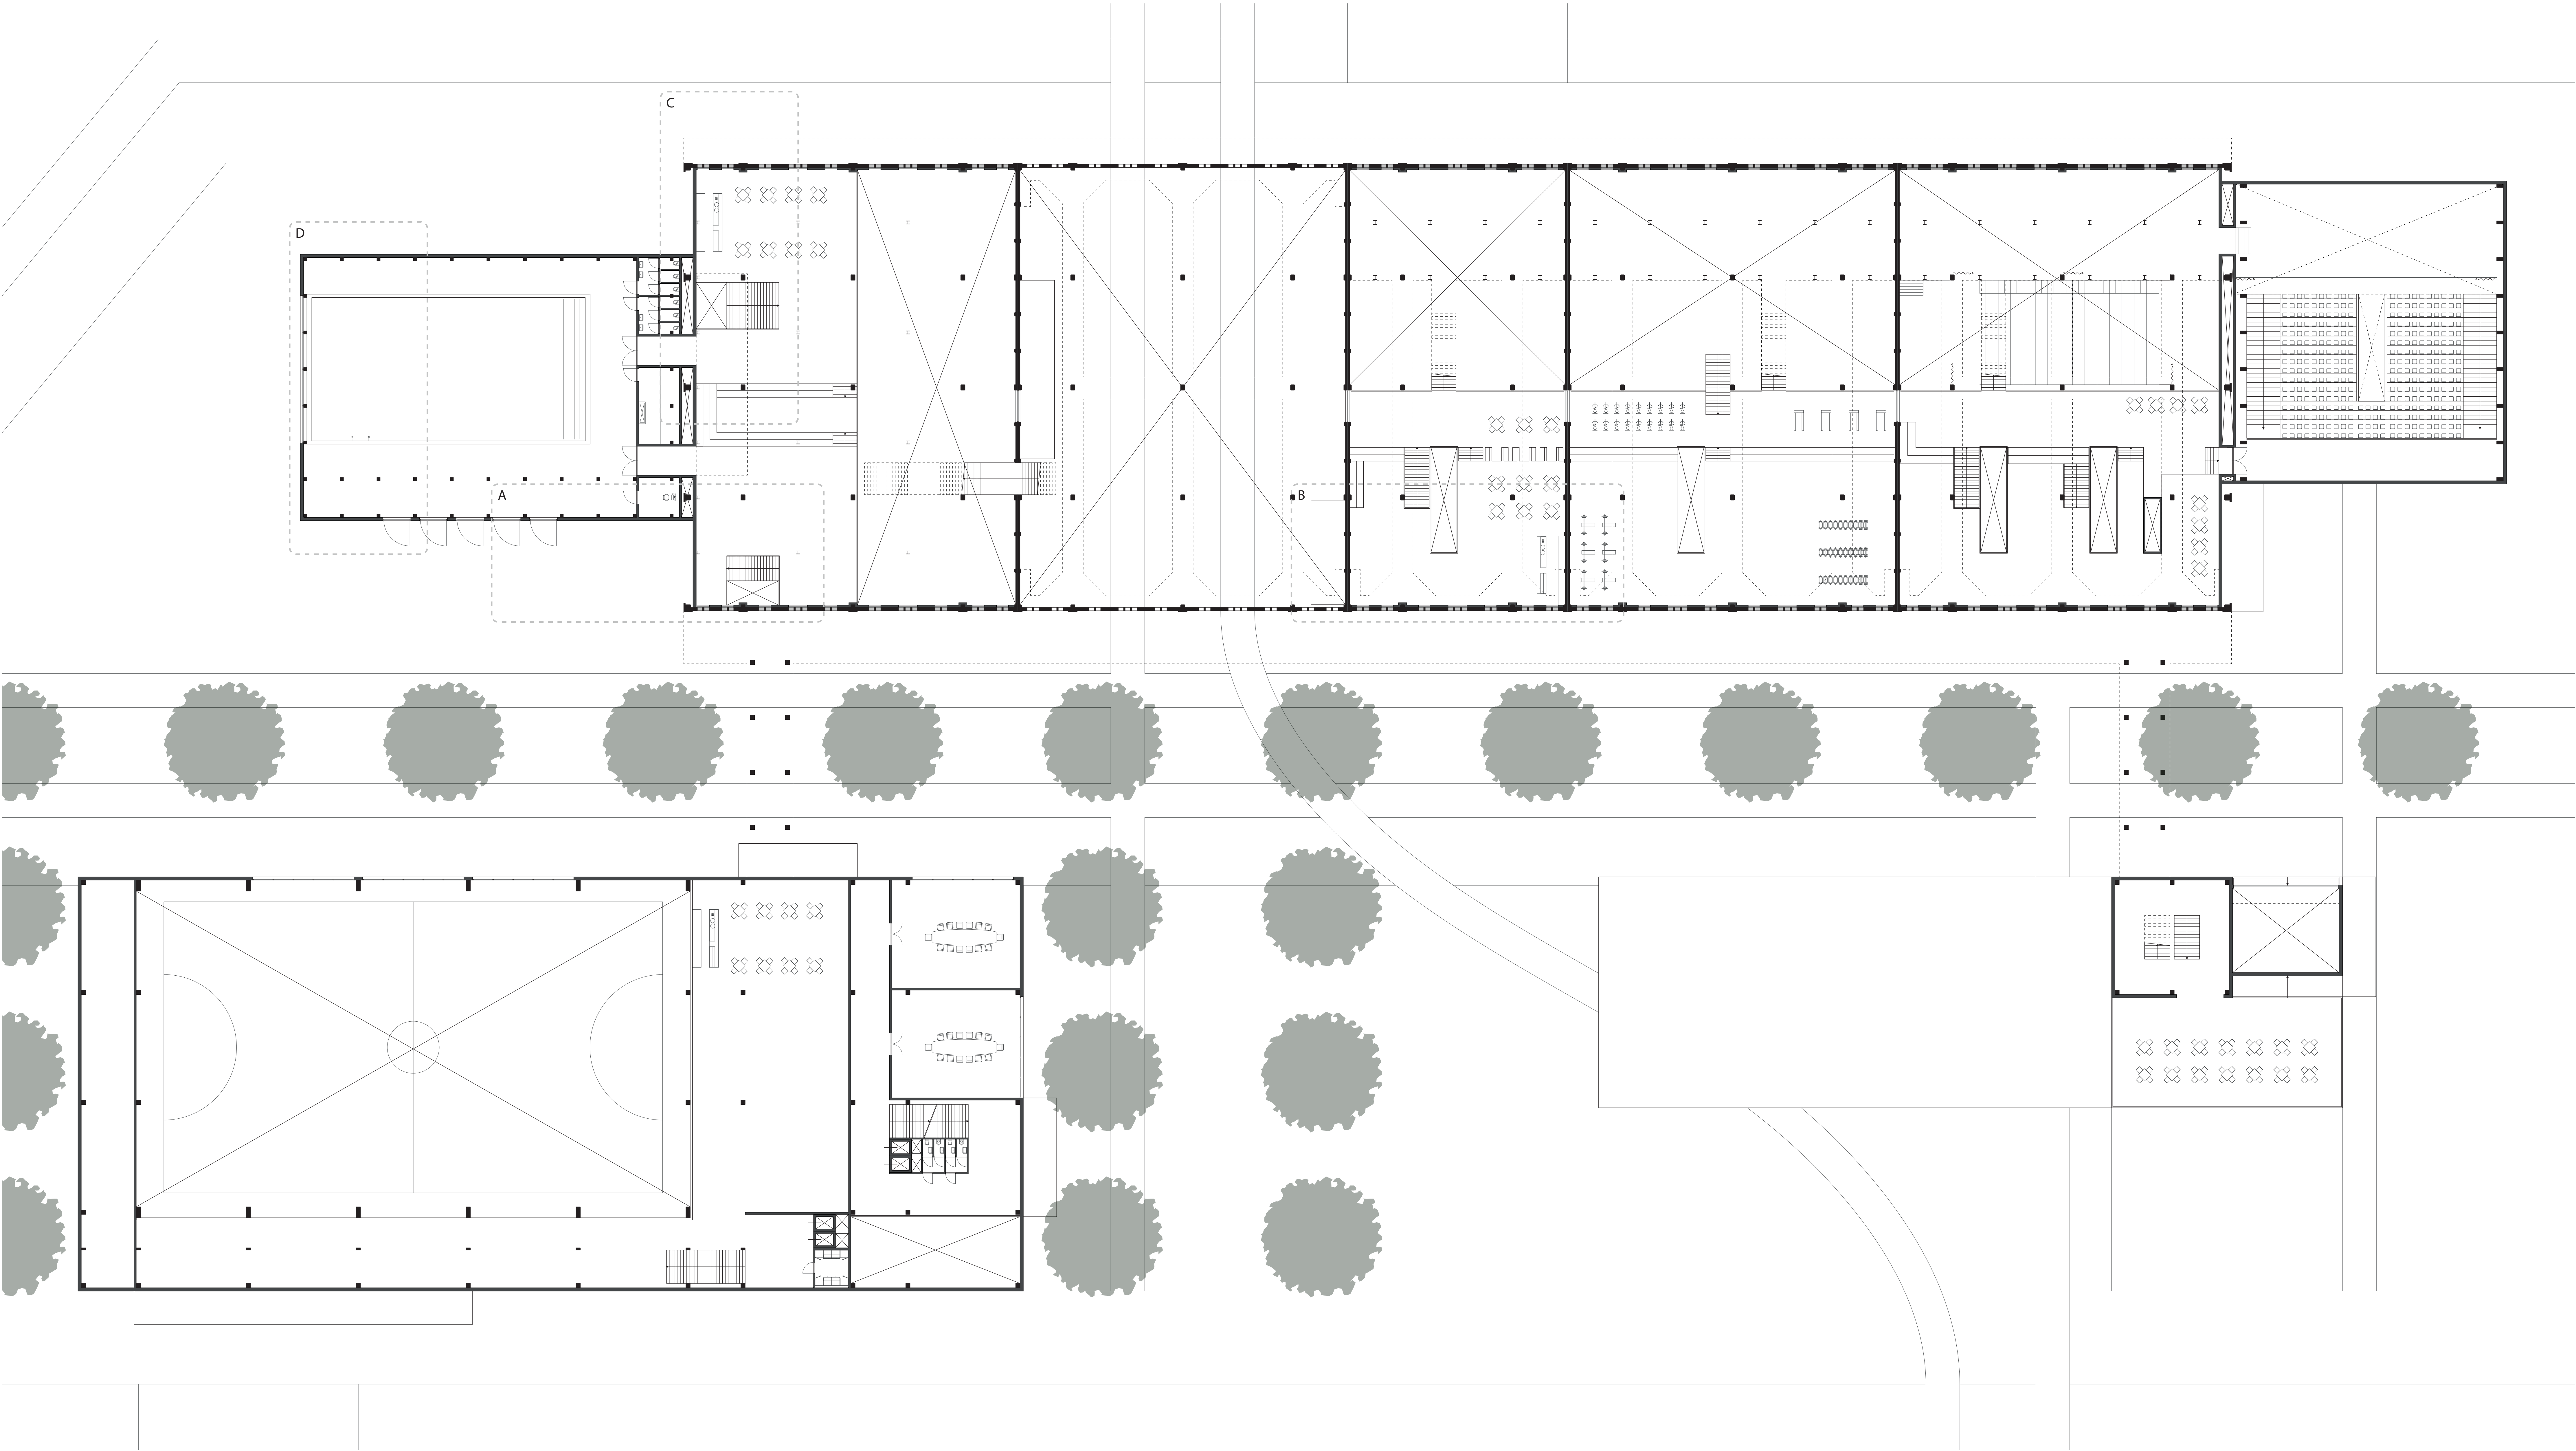


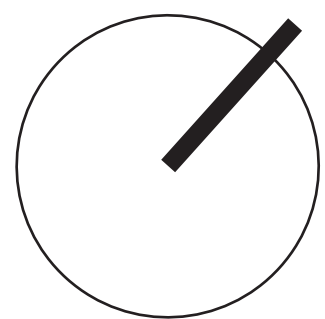

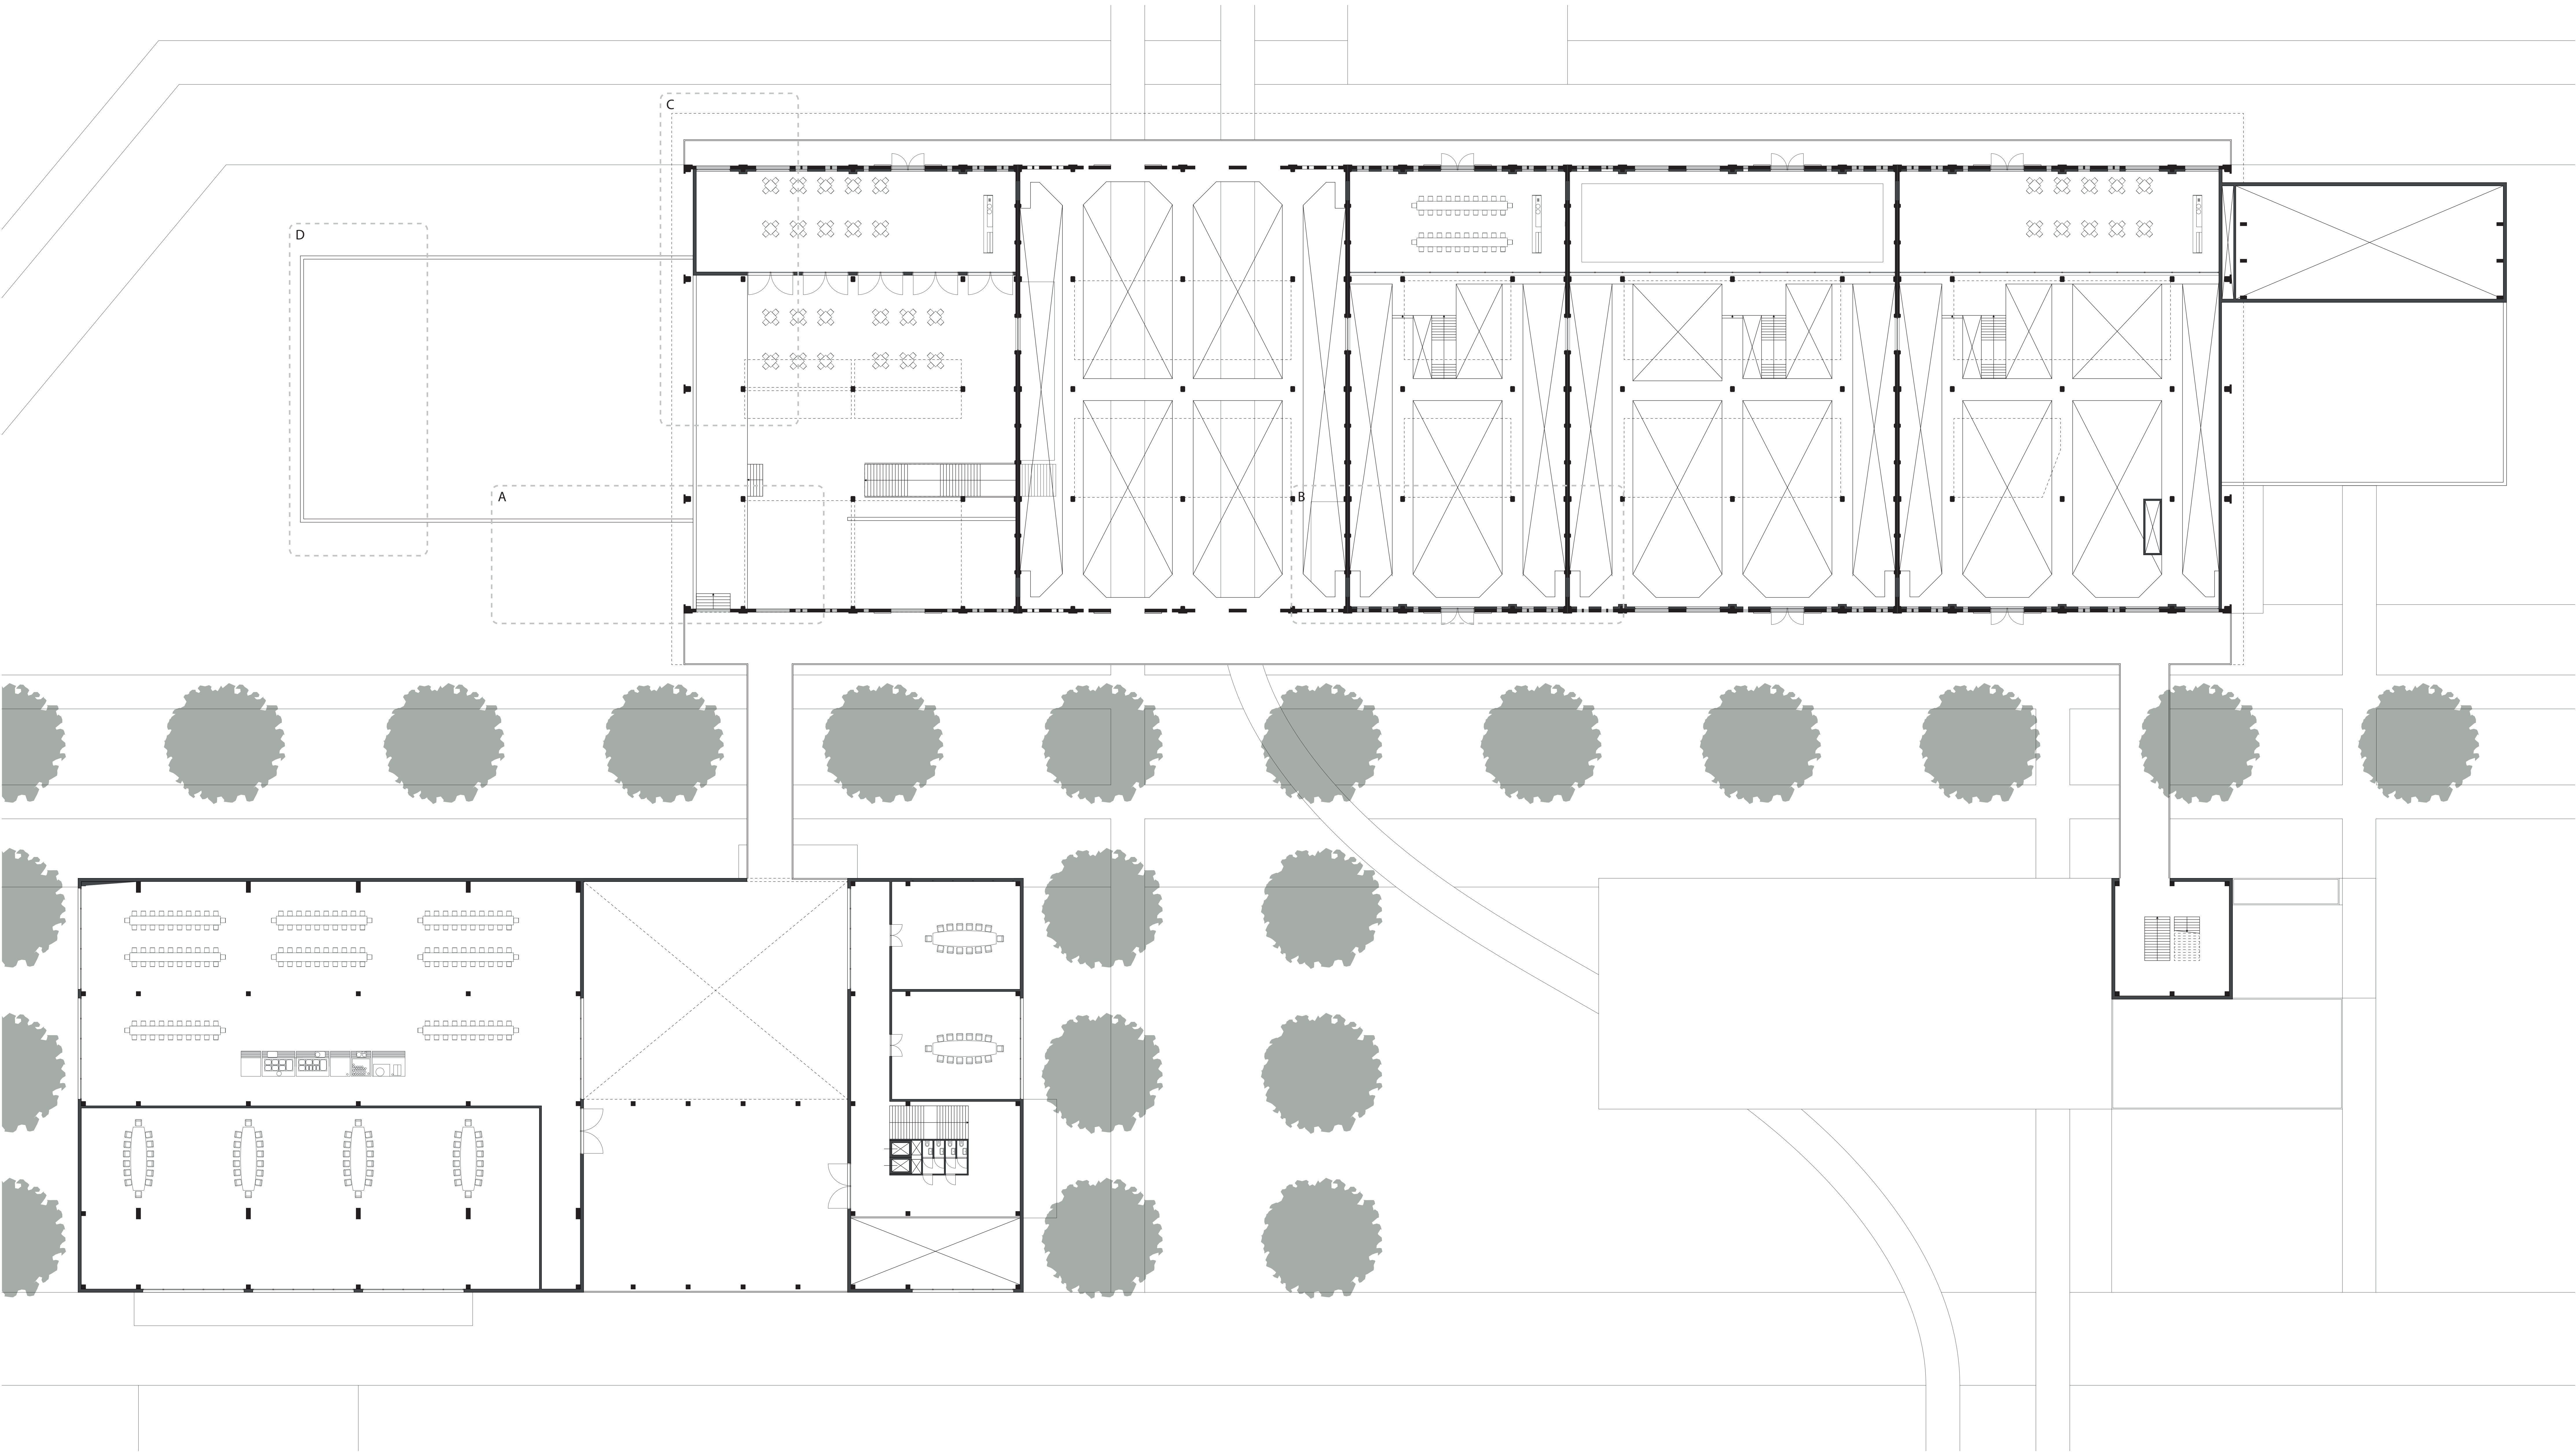

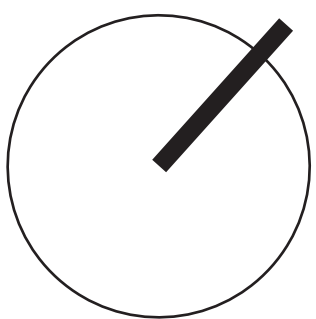


north

1: 200




east

1: 200

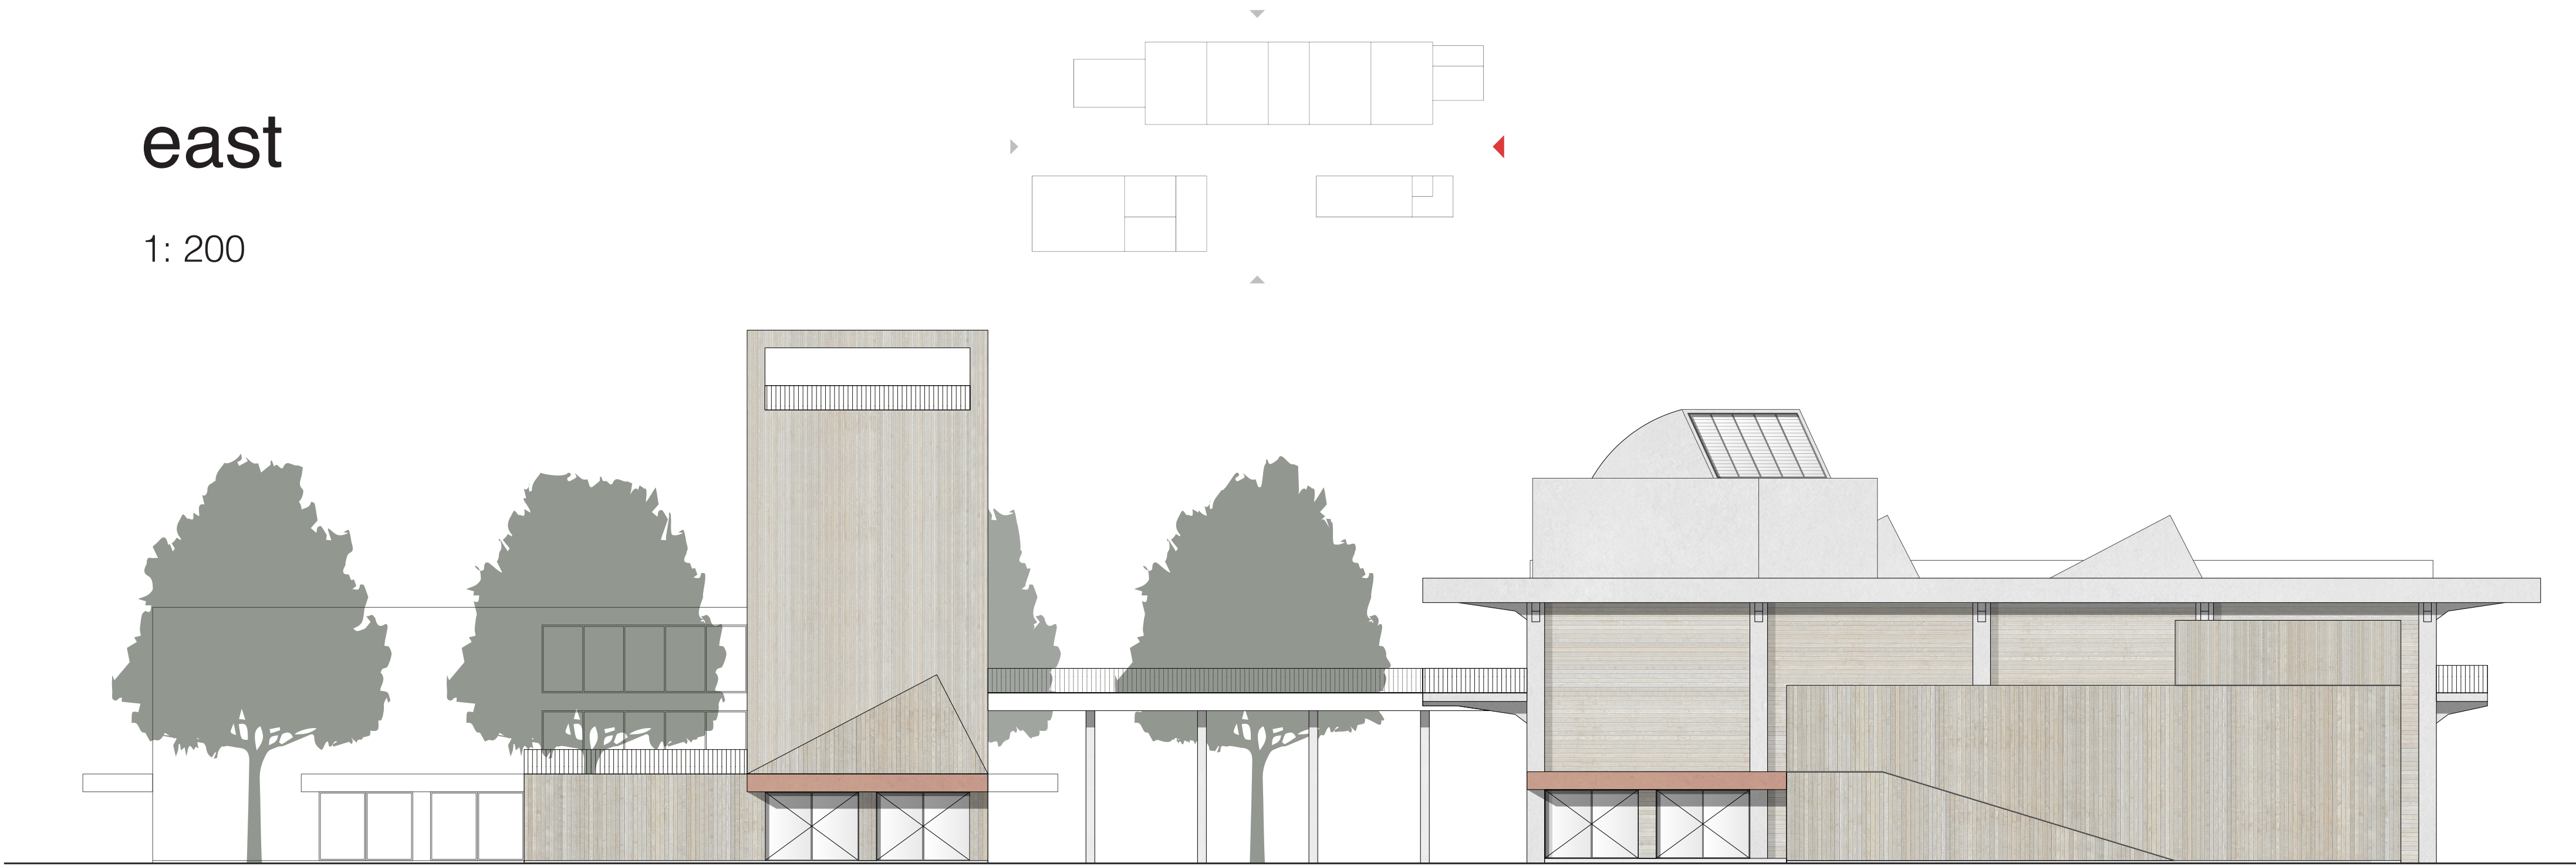


west



1: 200

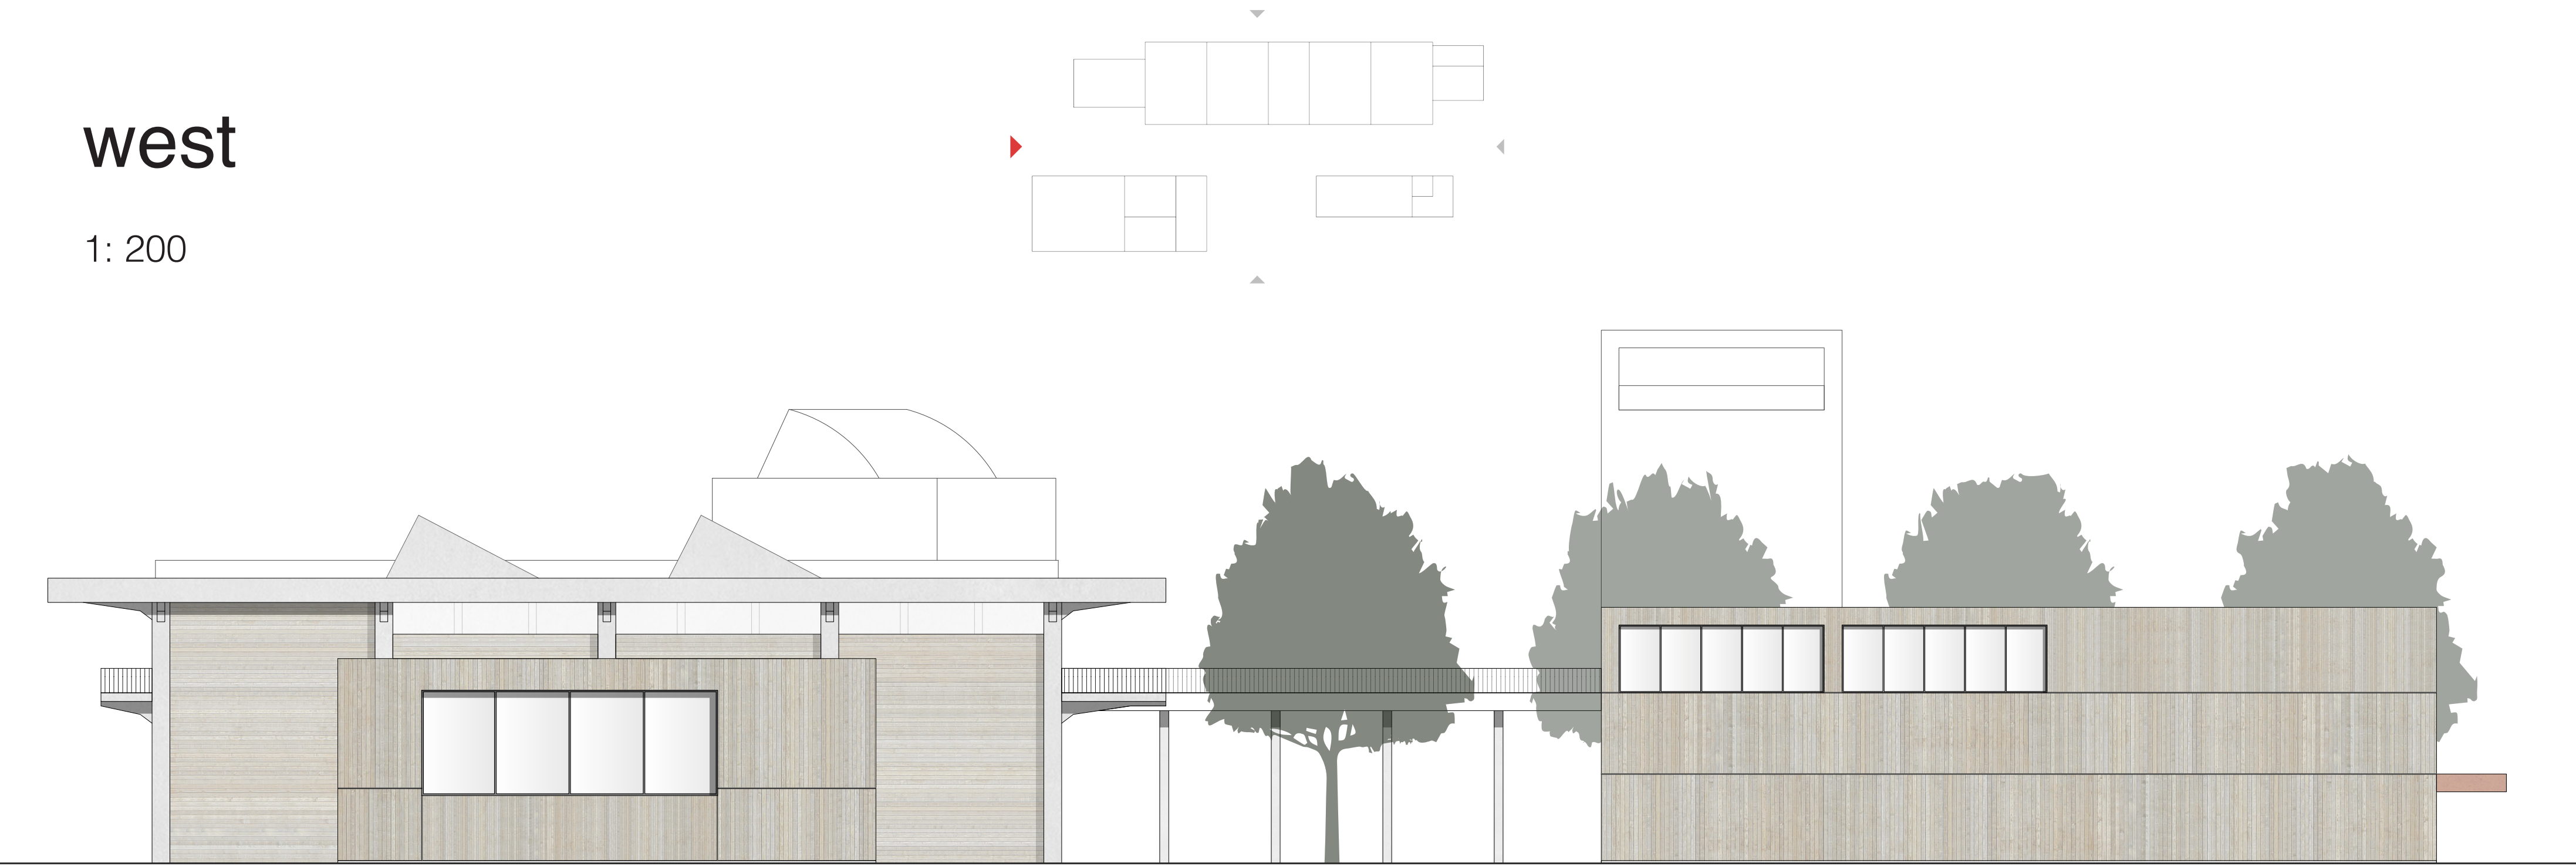

south



1: 200


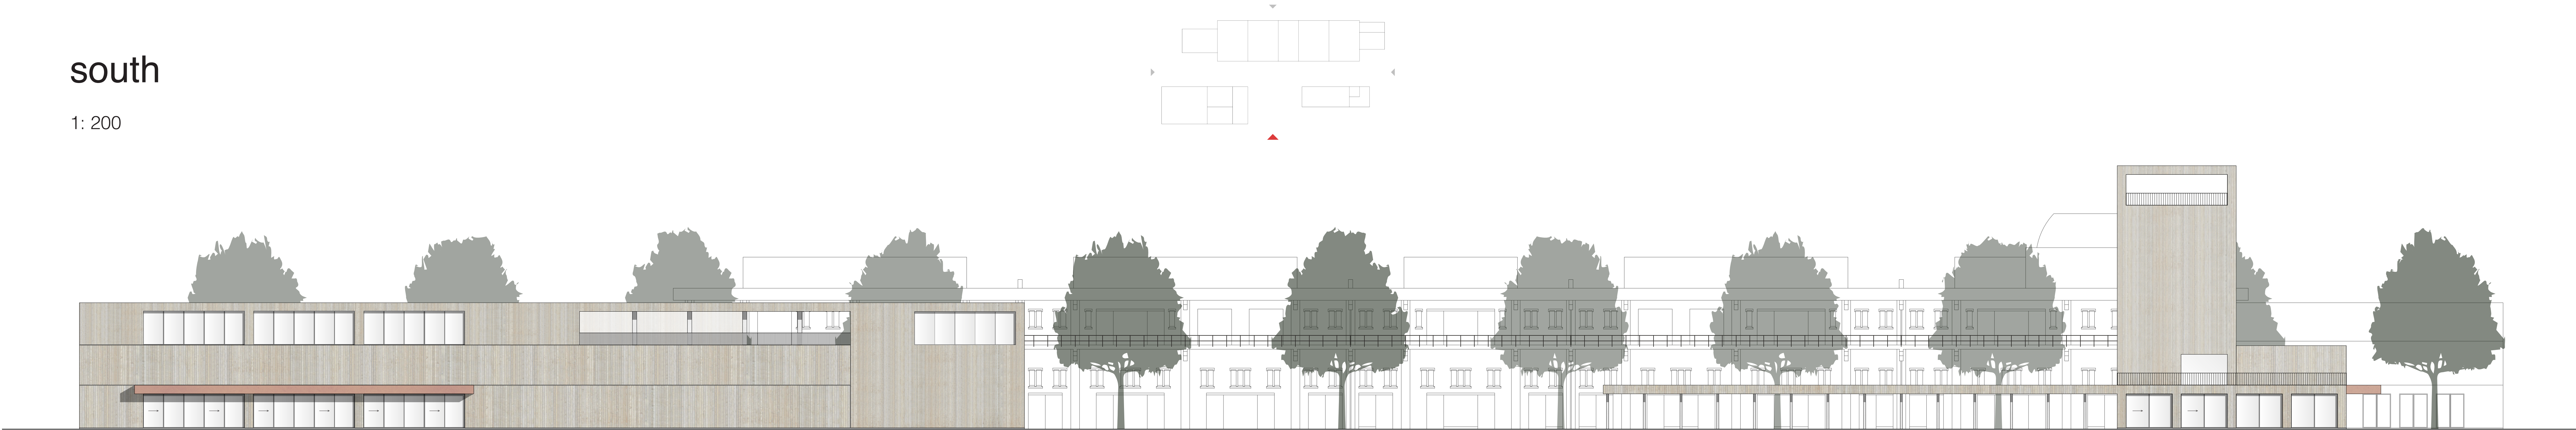


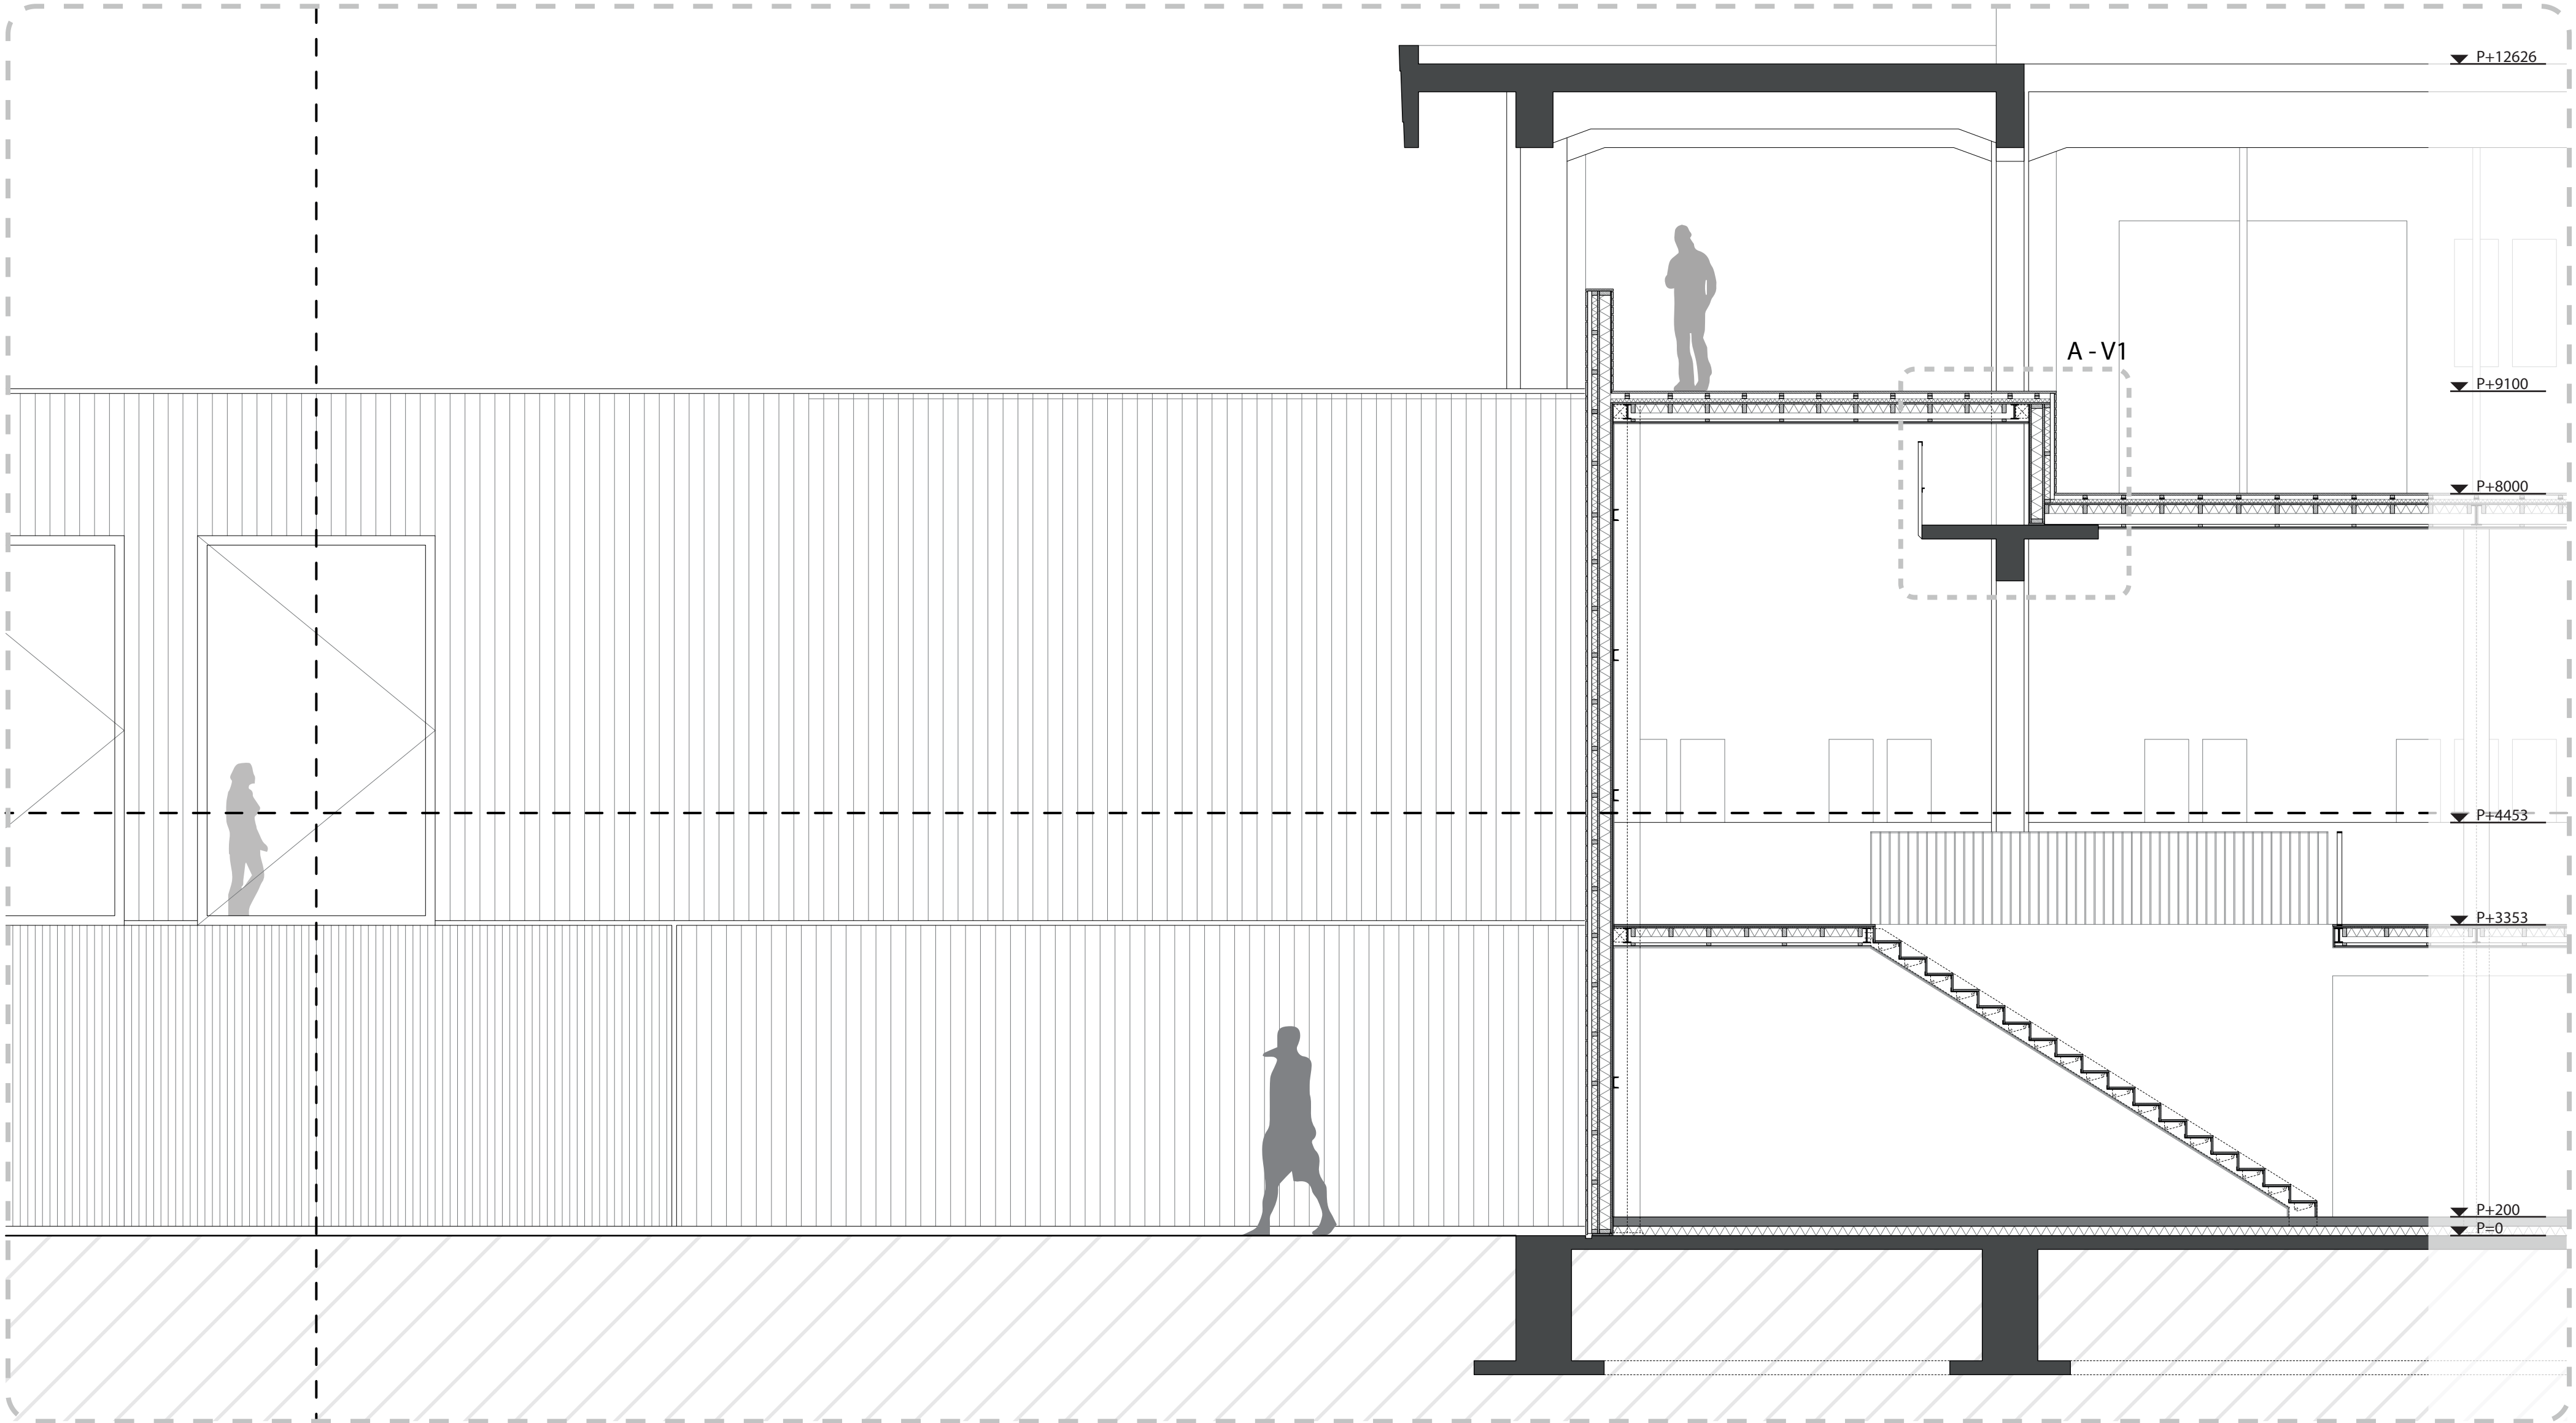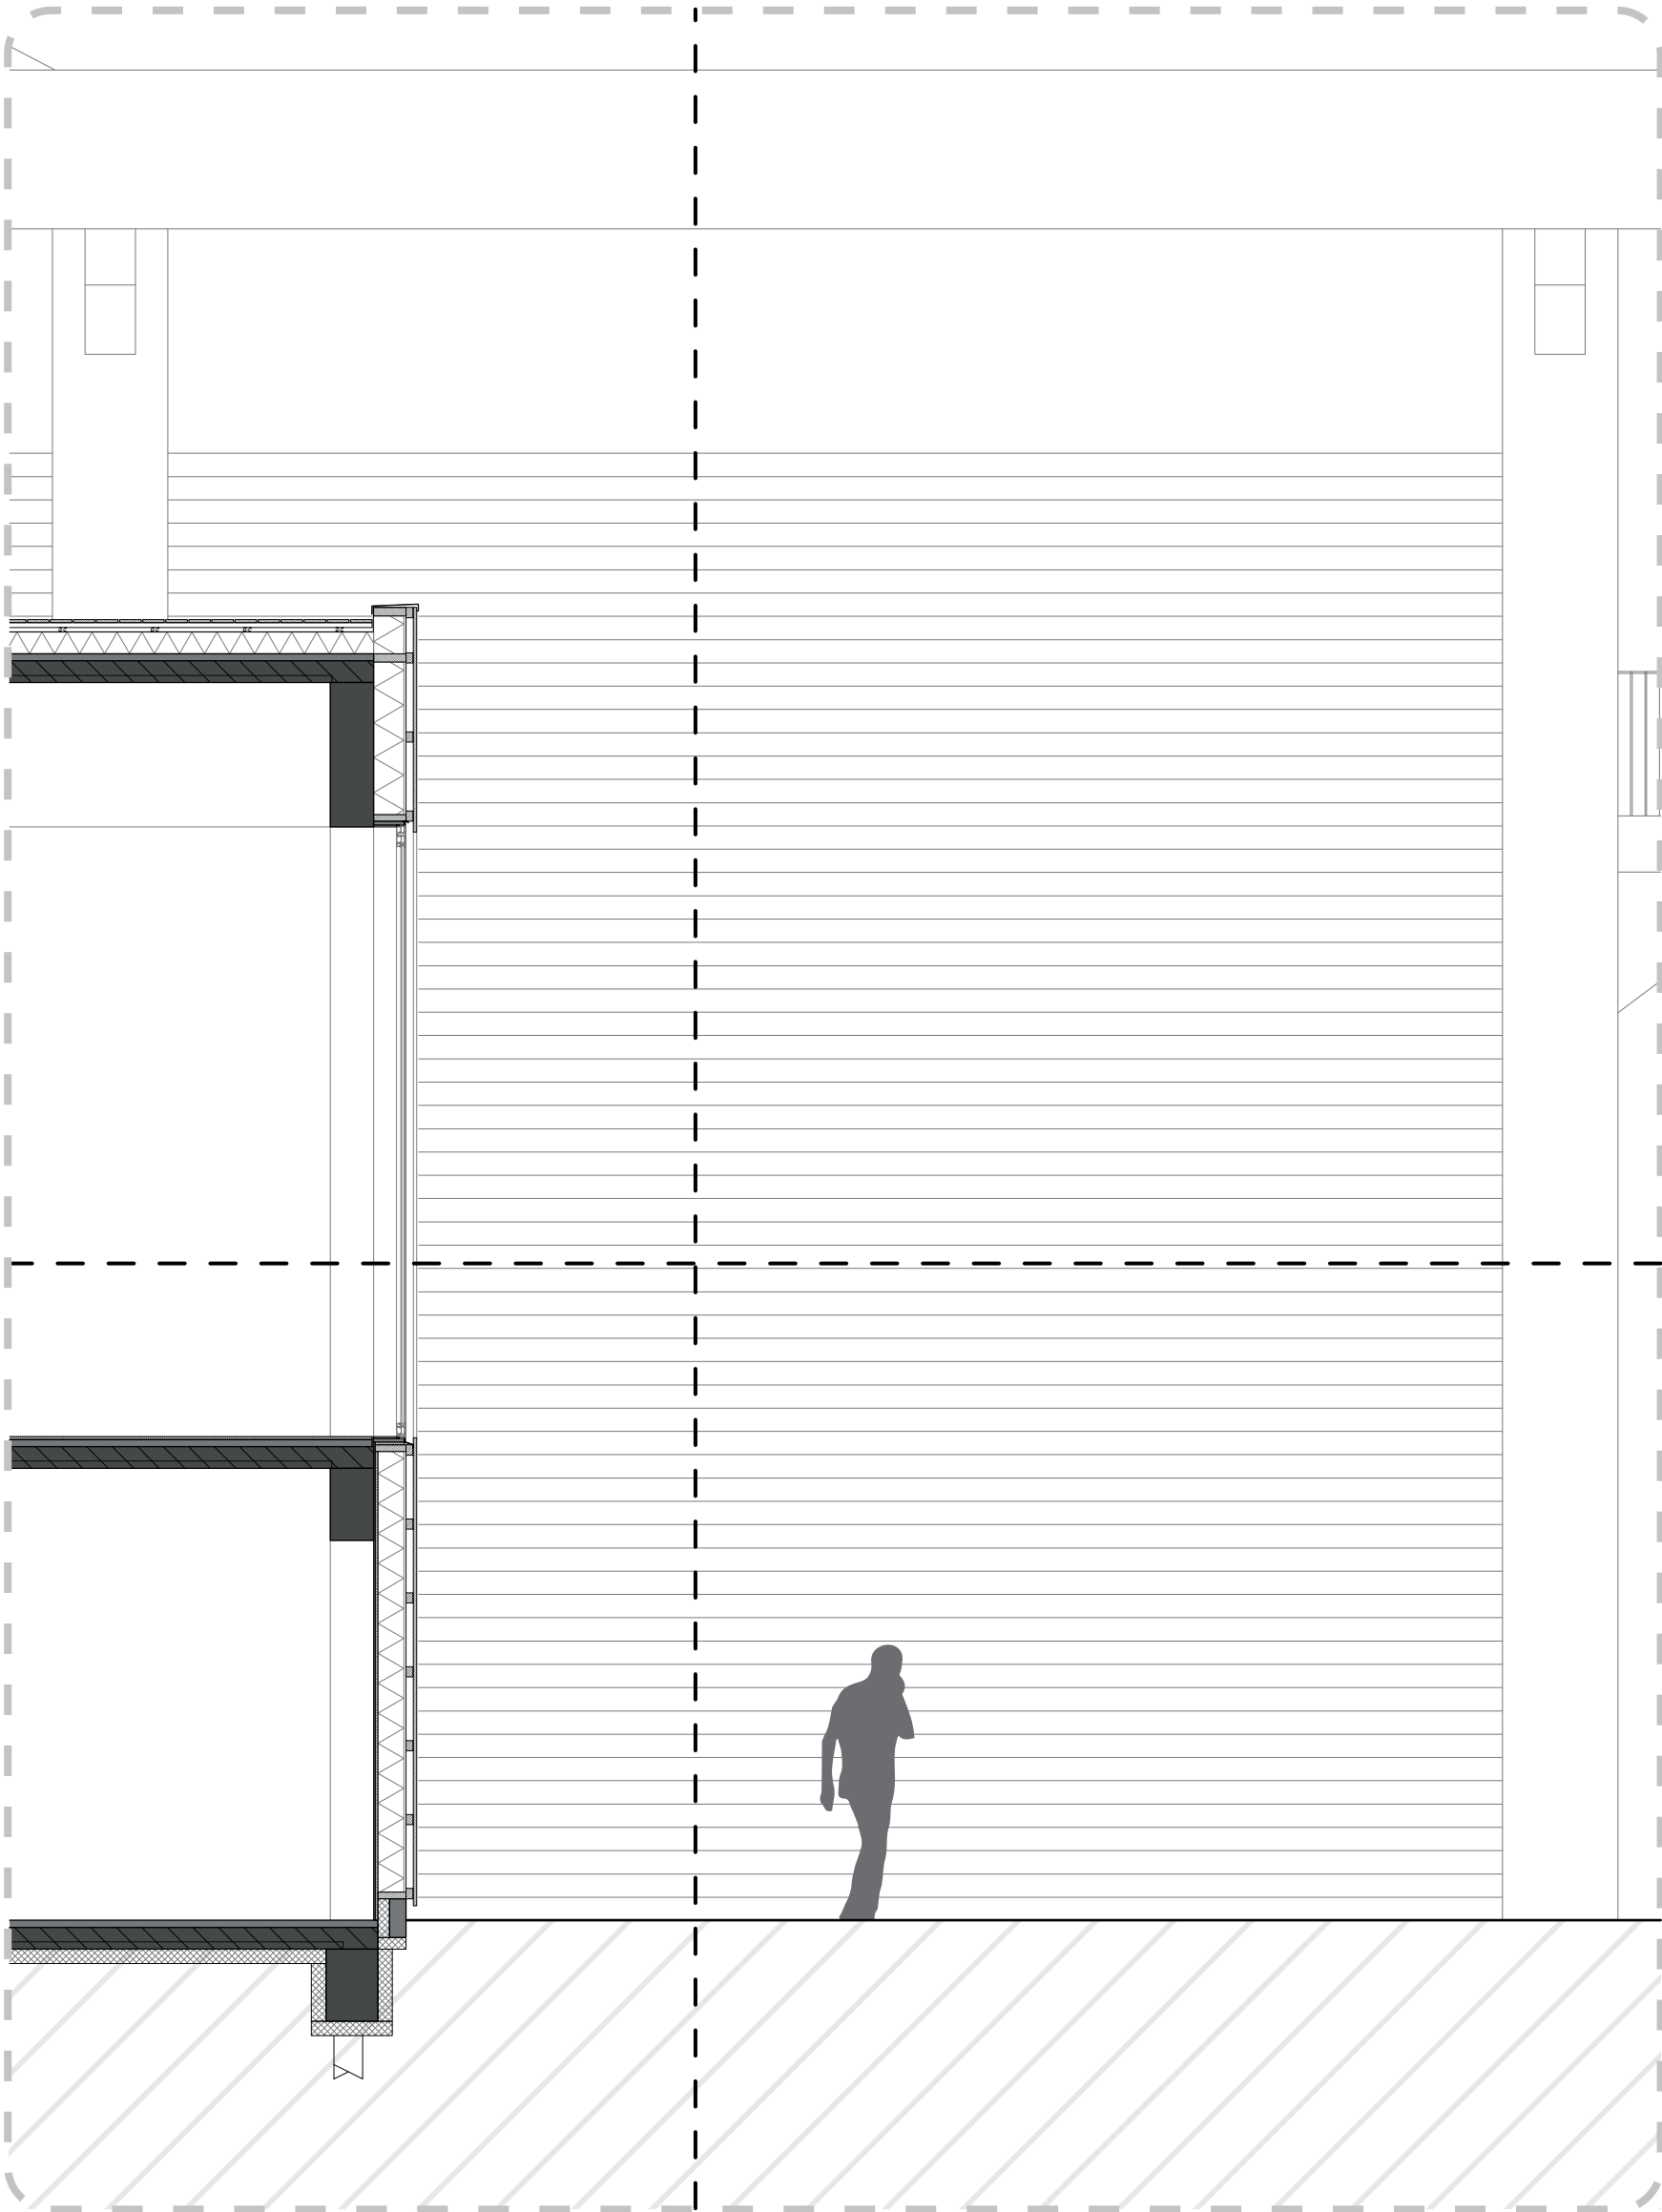

fragment A




1:50


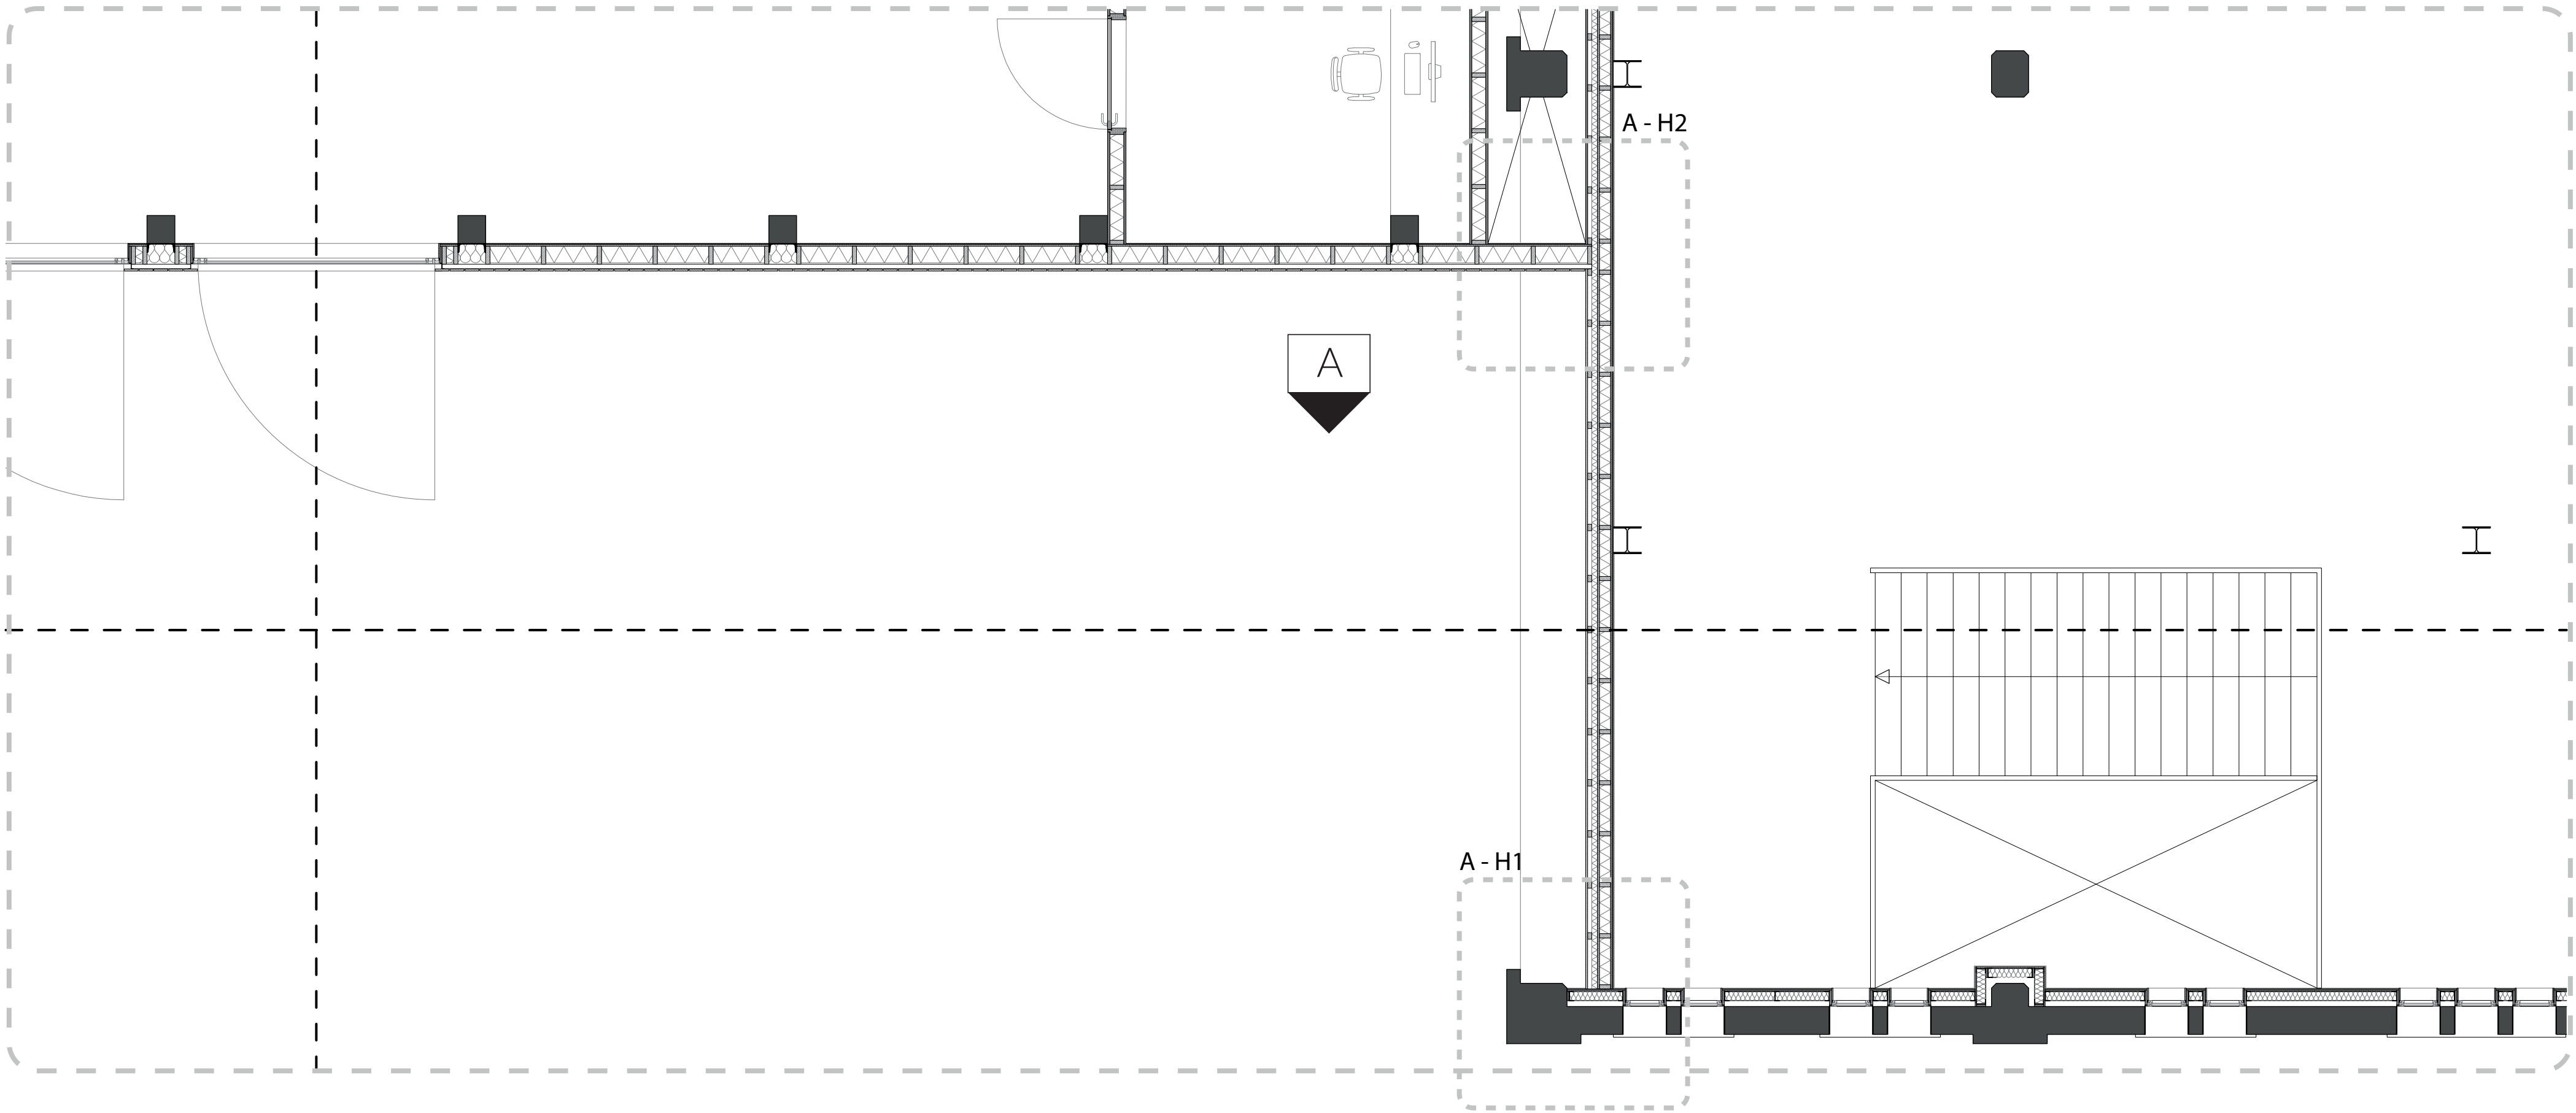
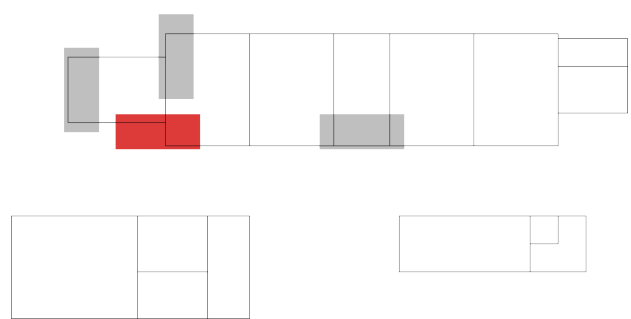


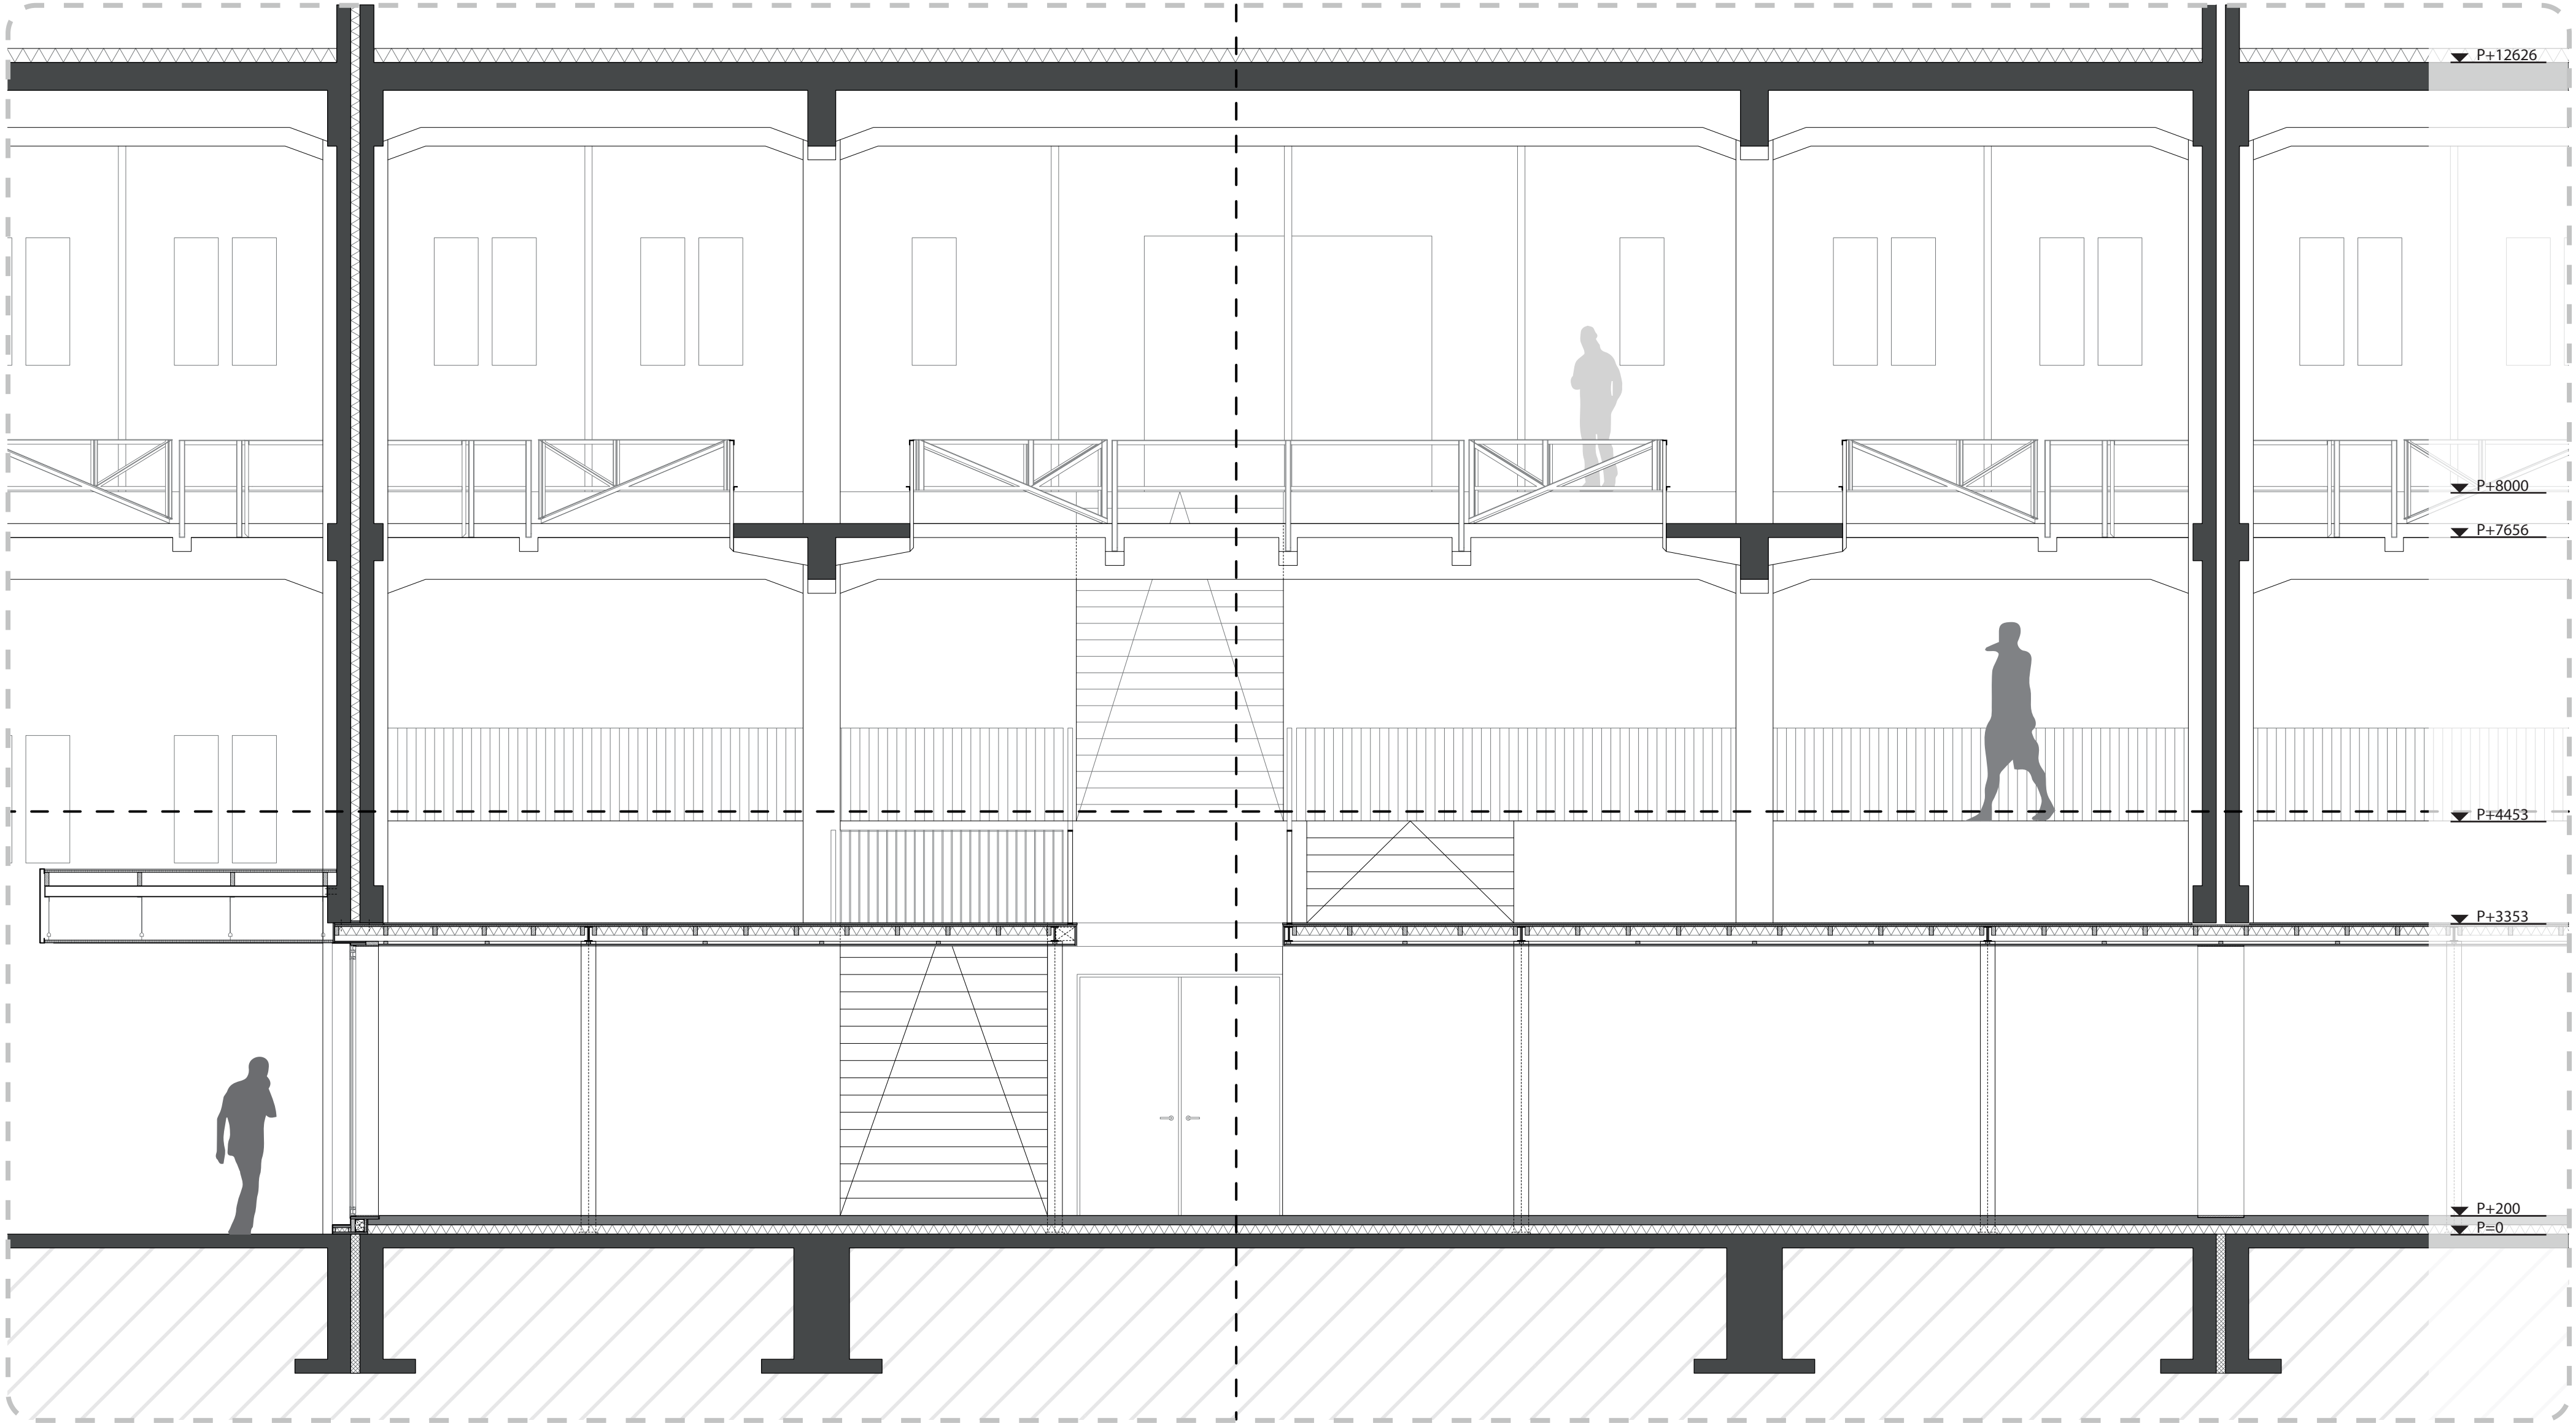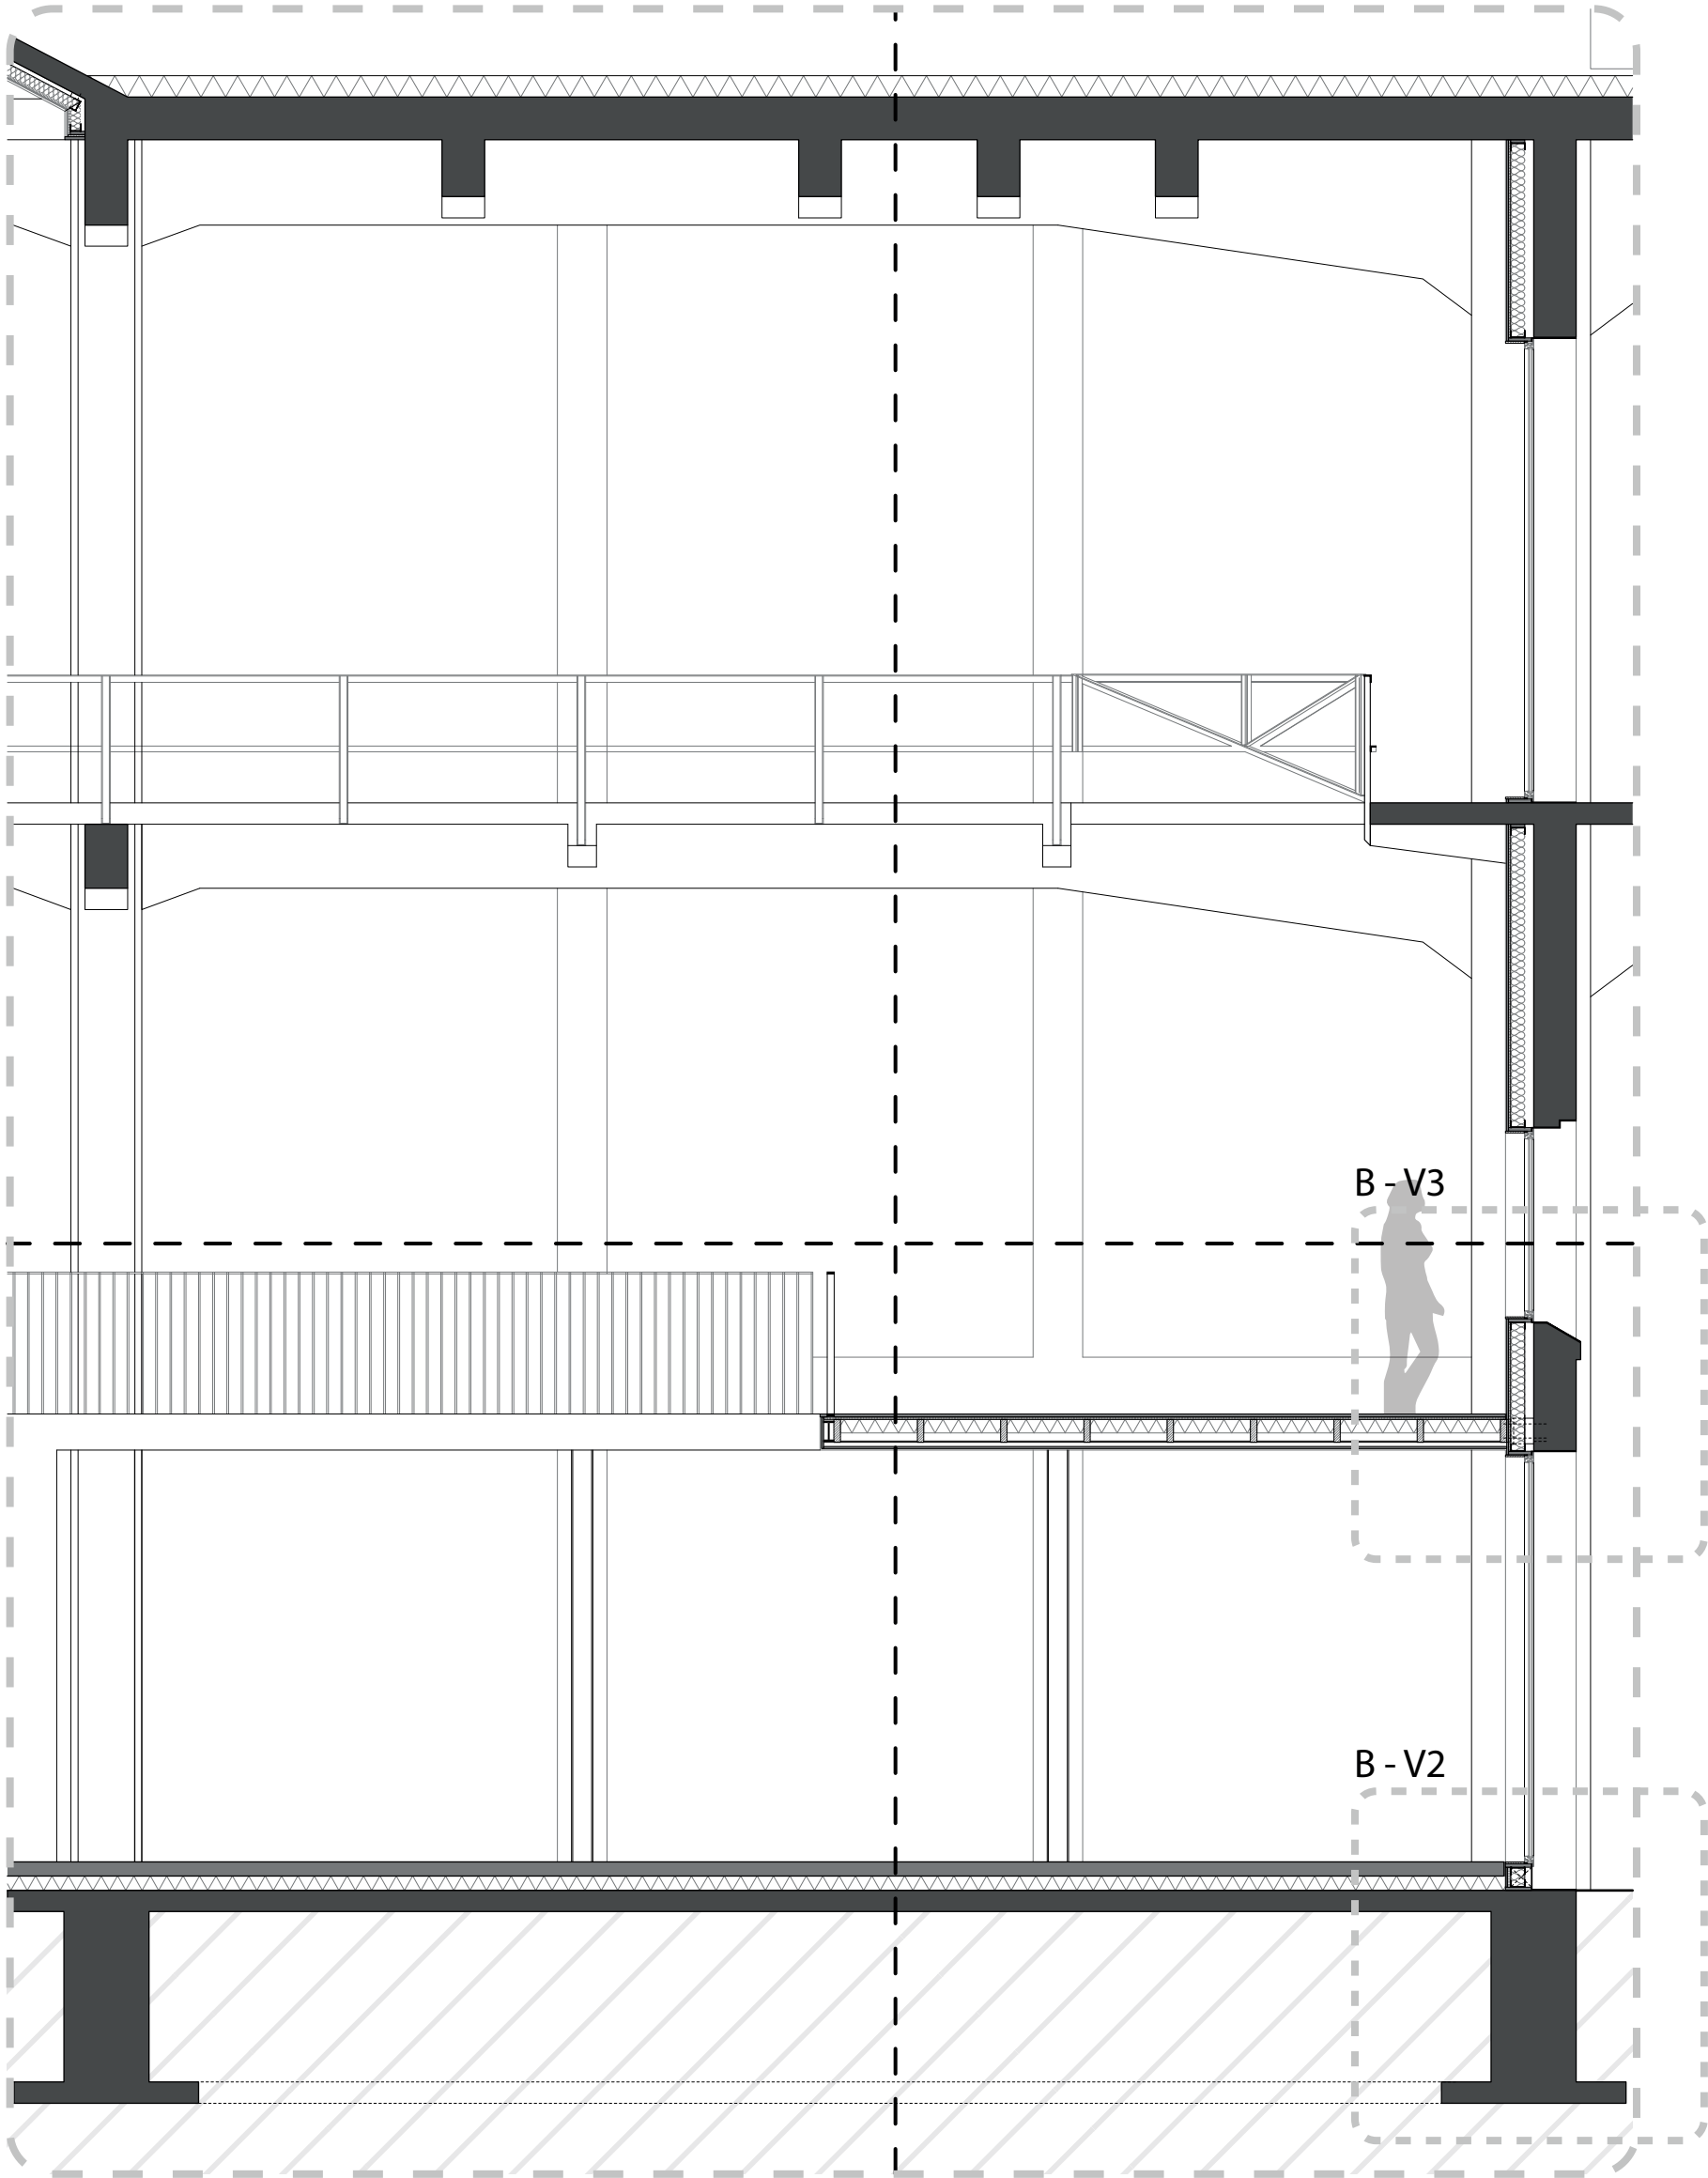


fragment B

1:50

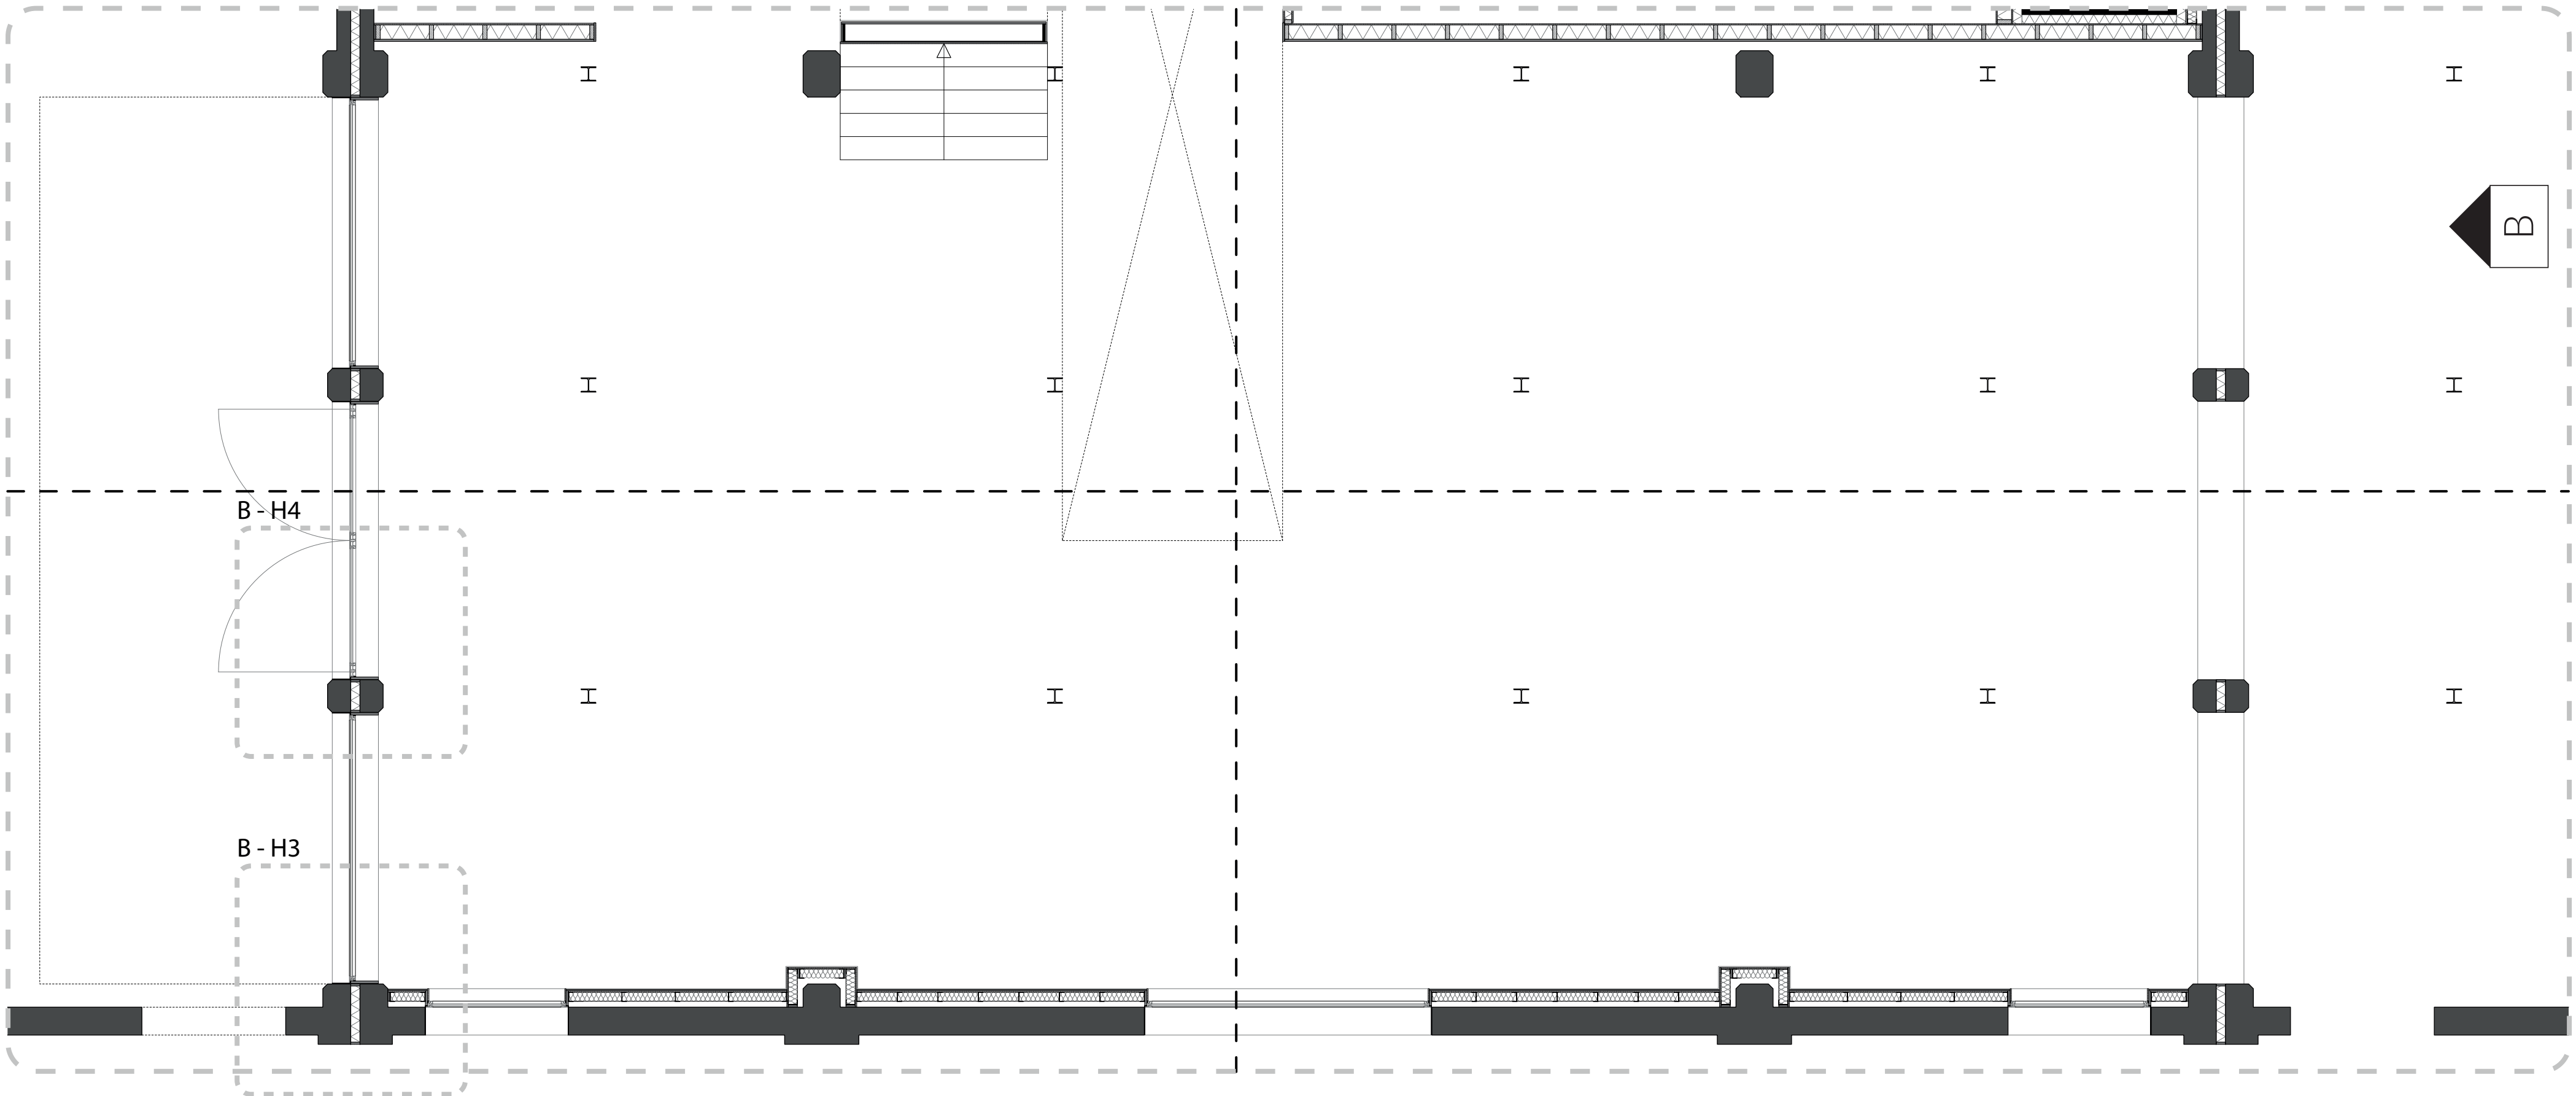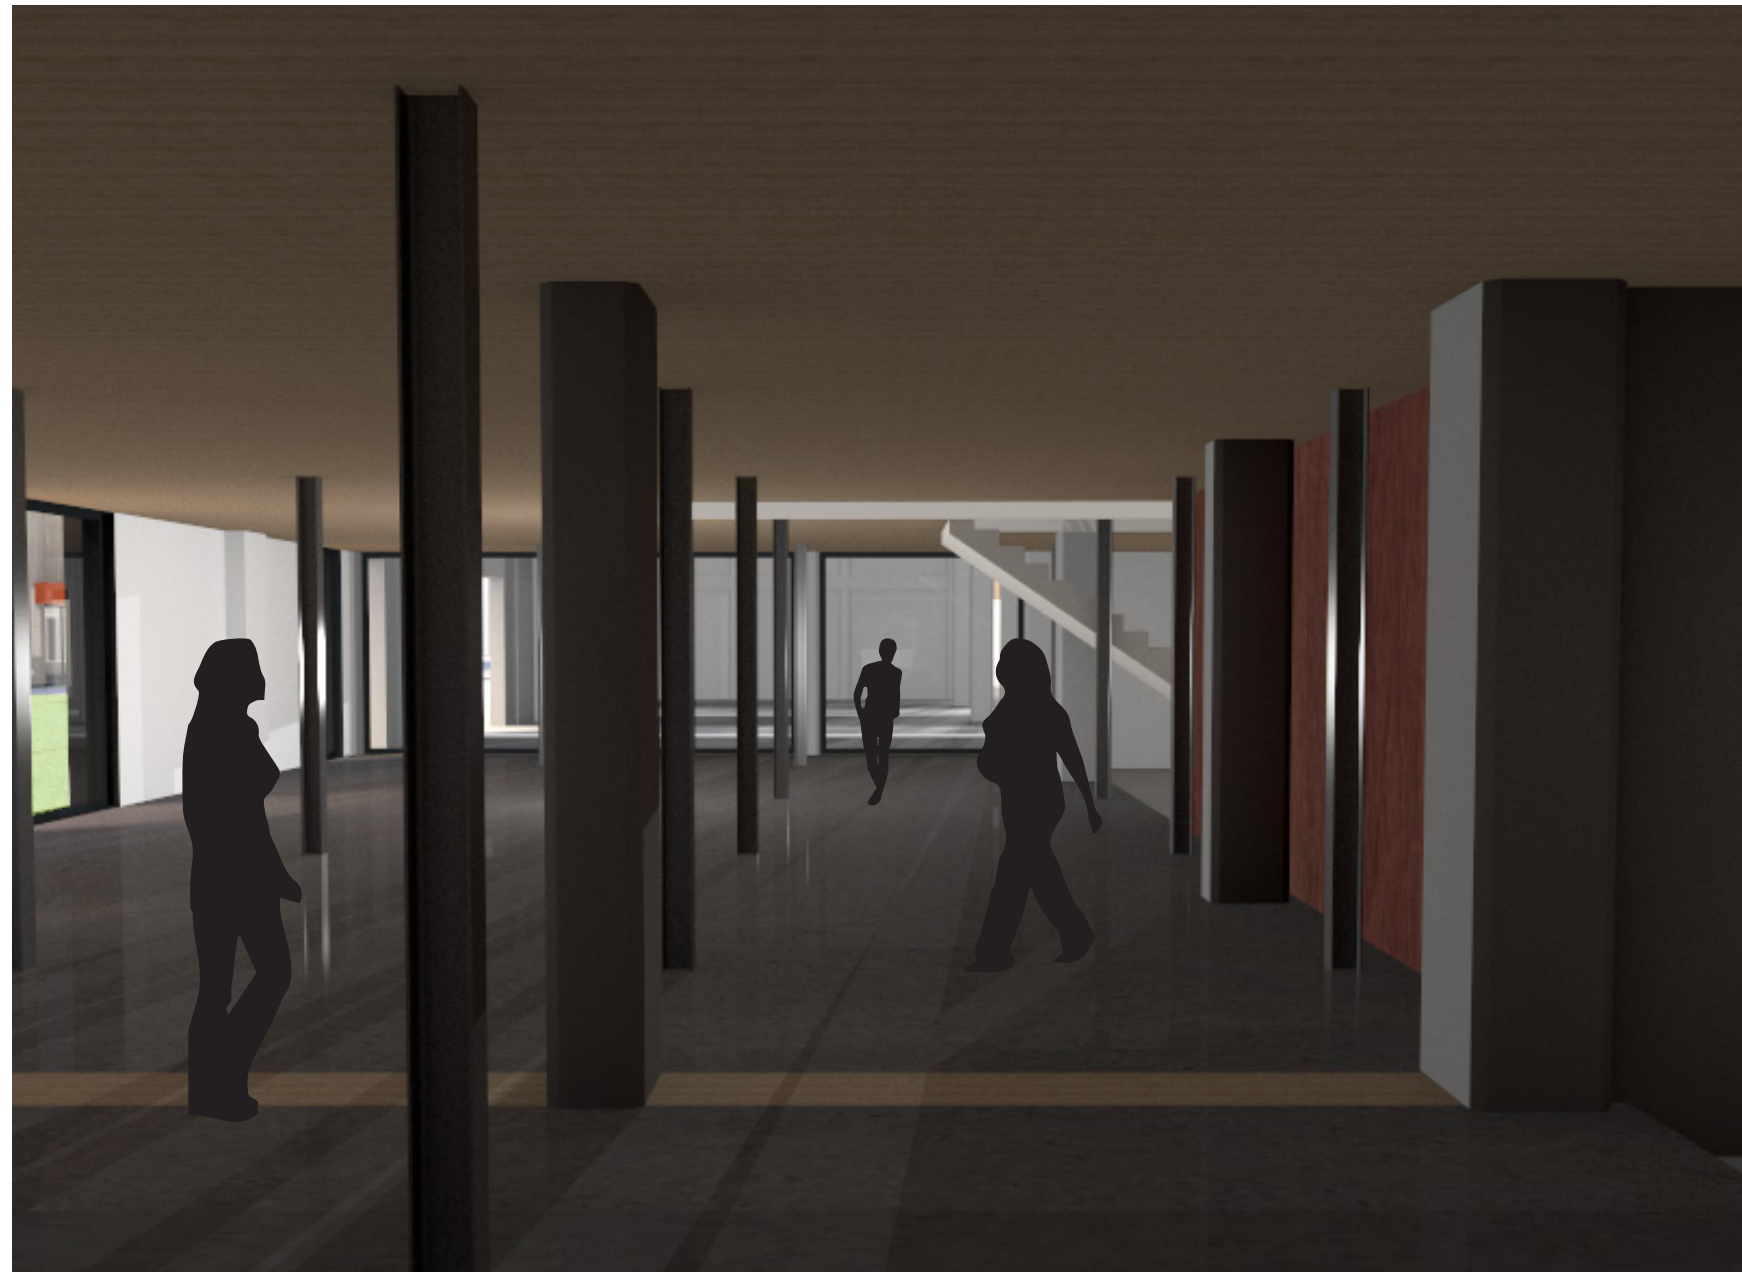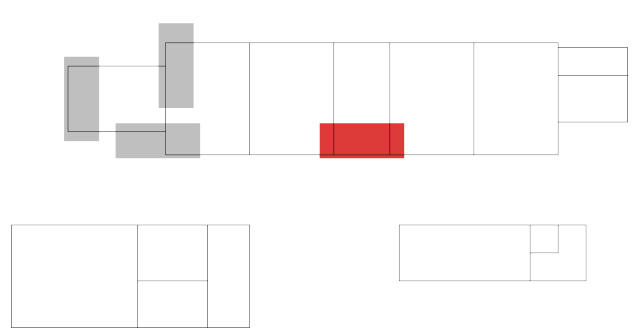

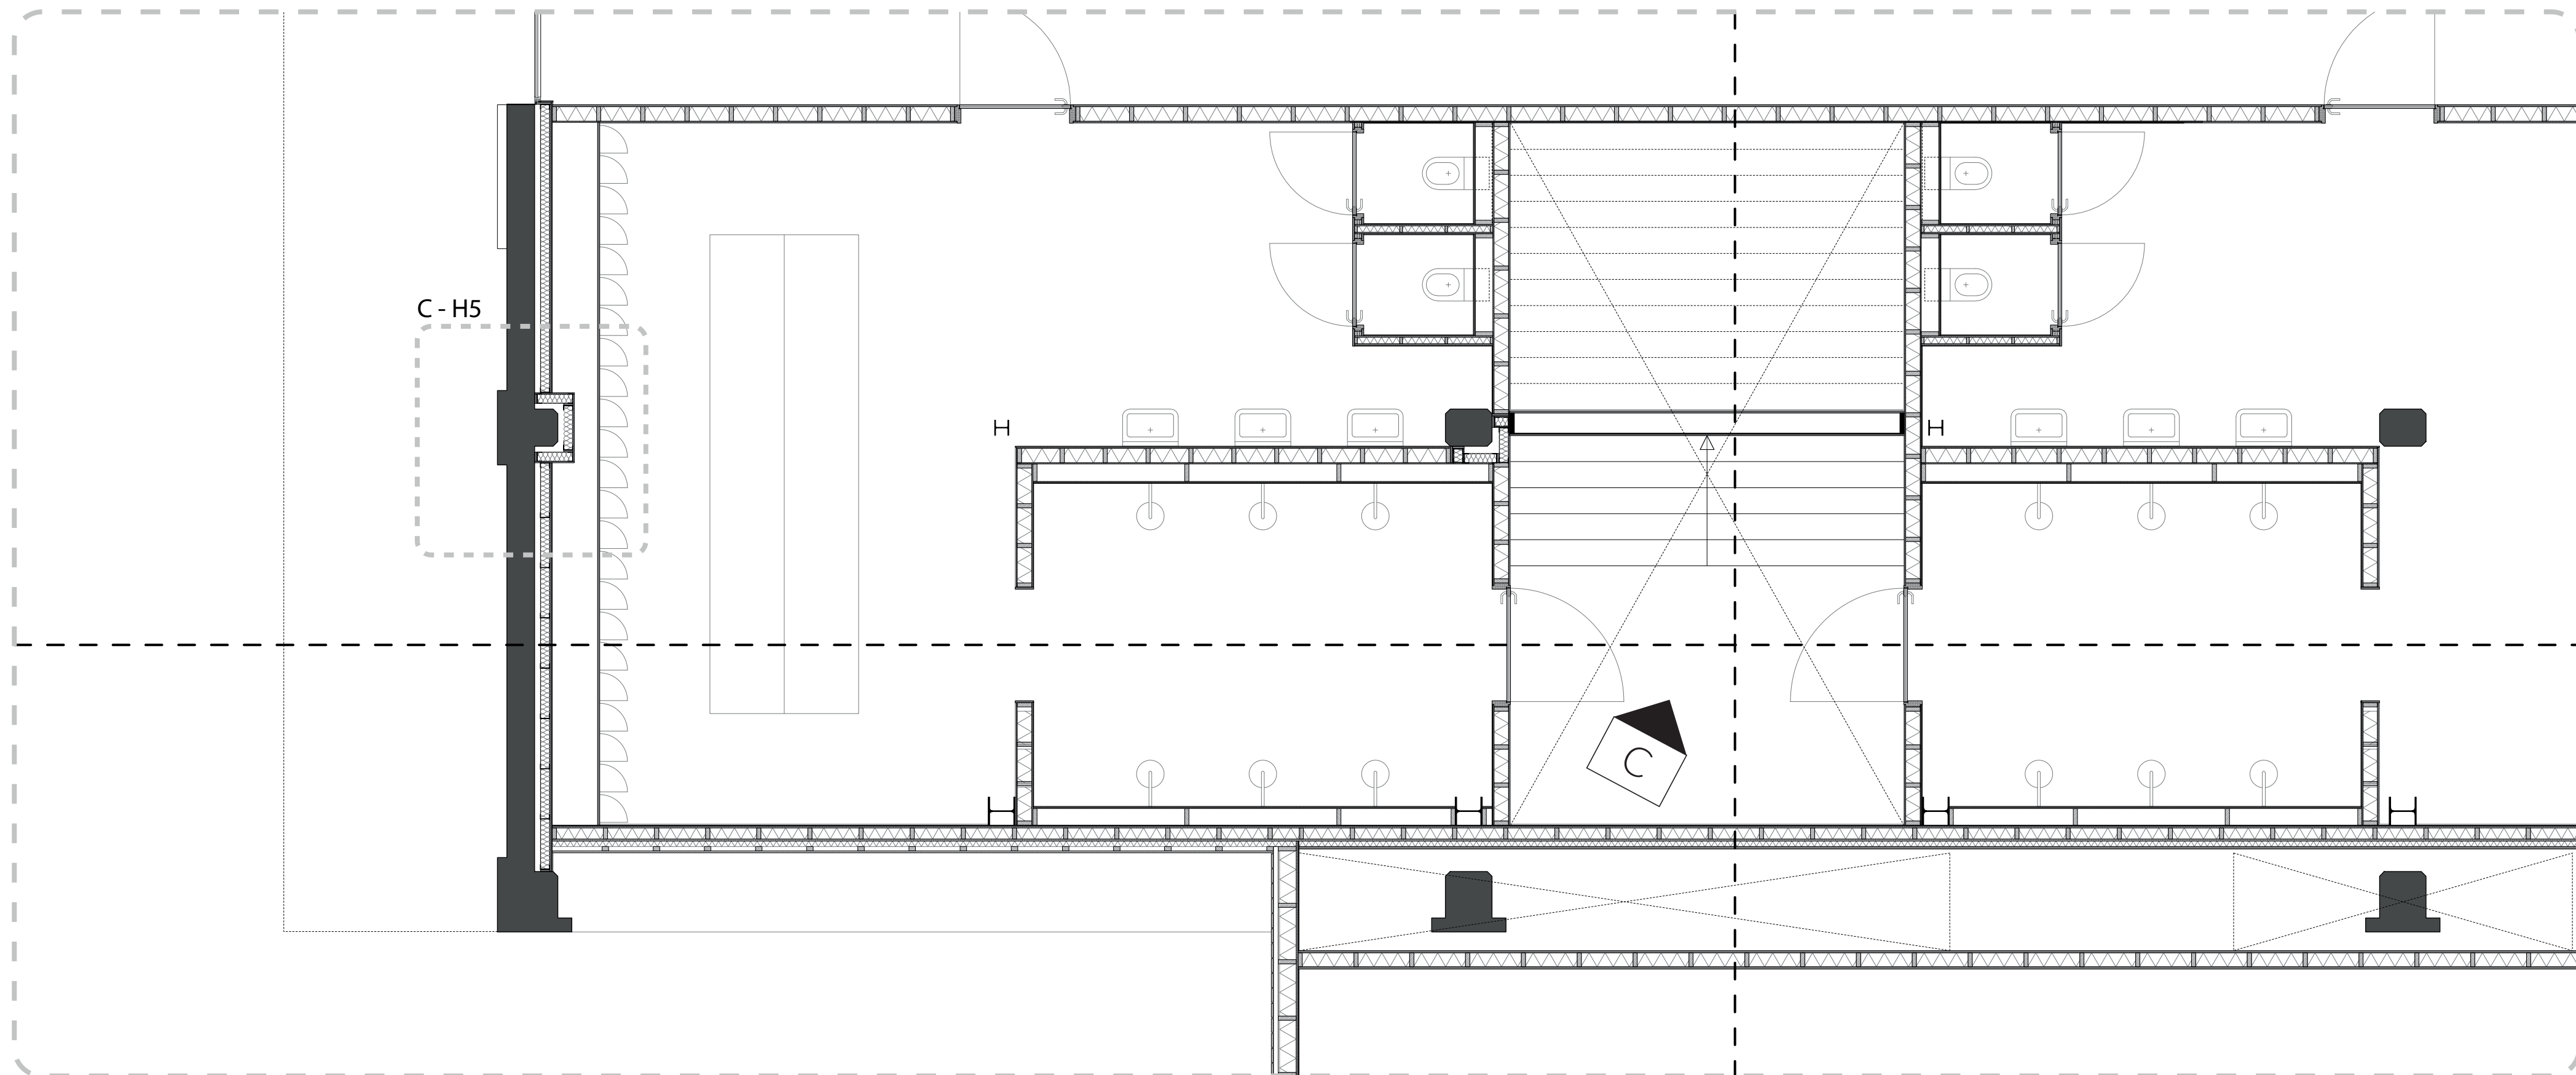
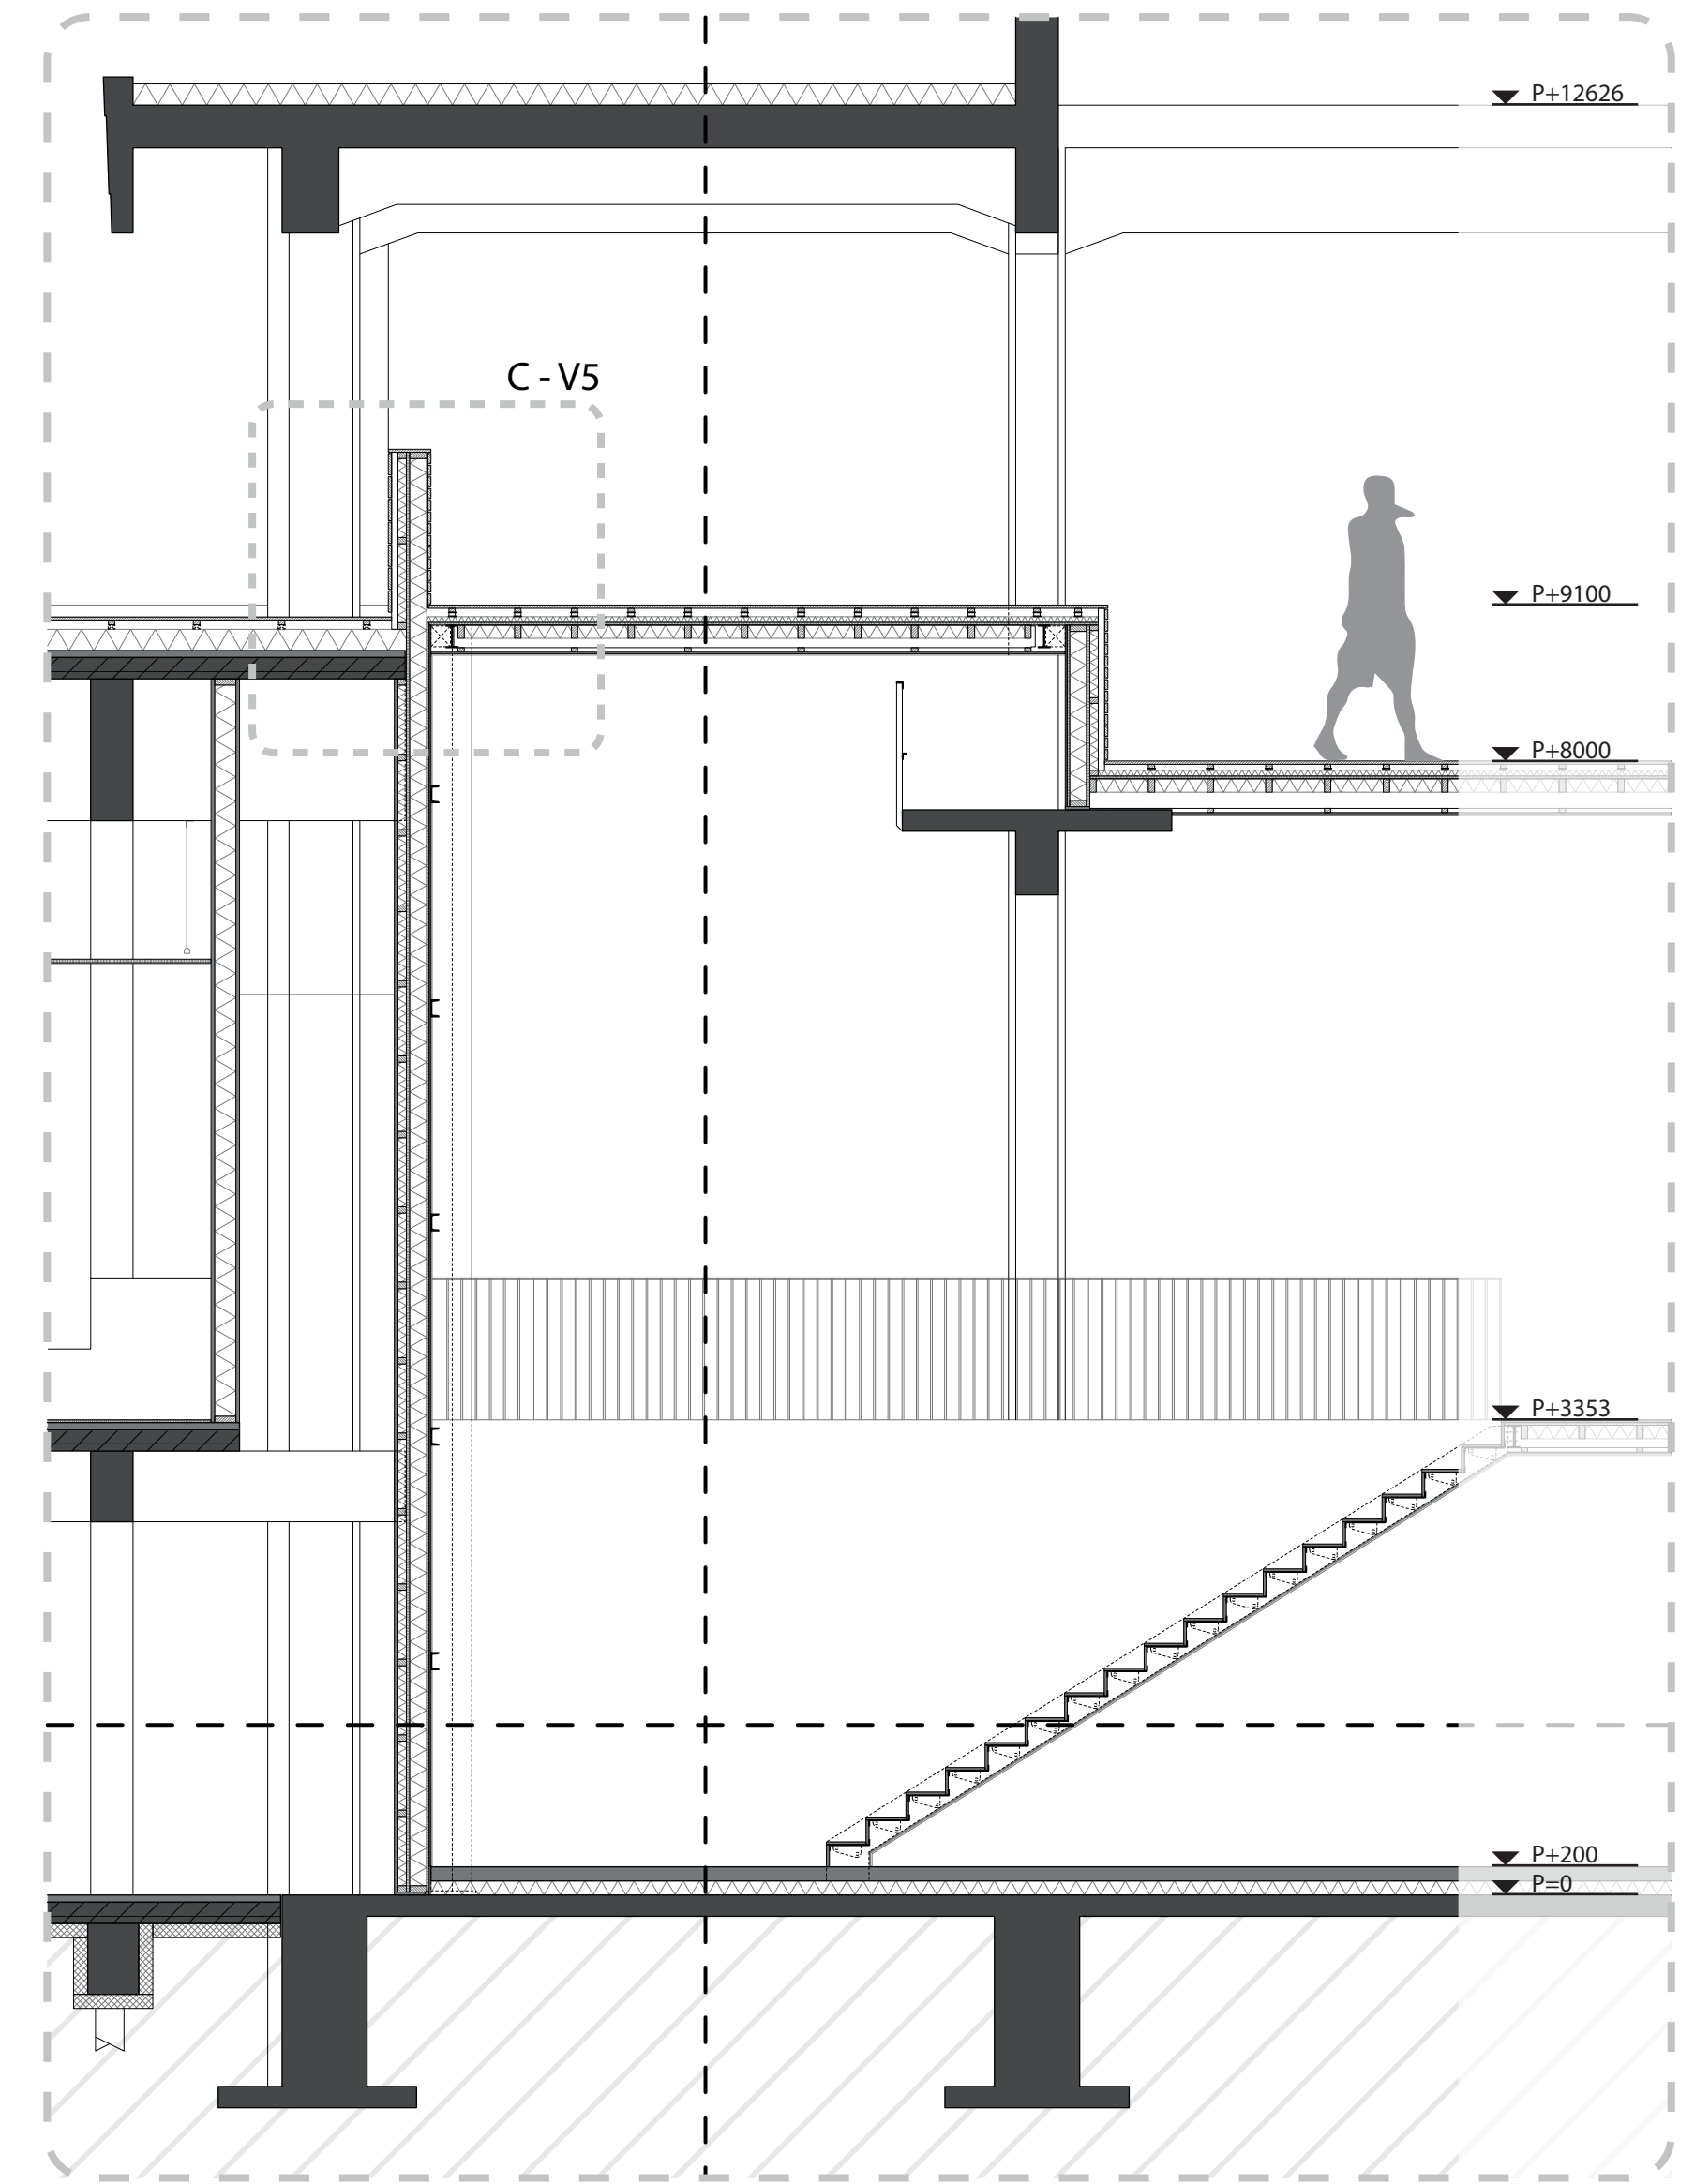
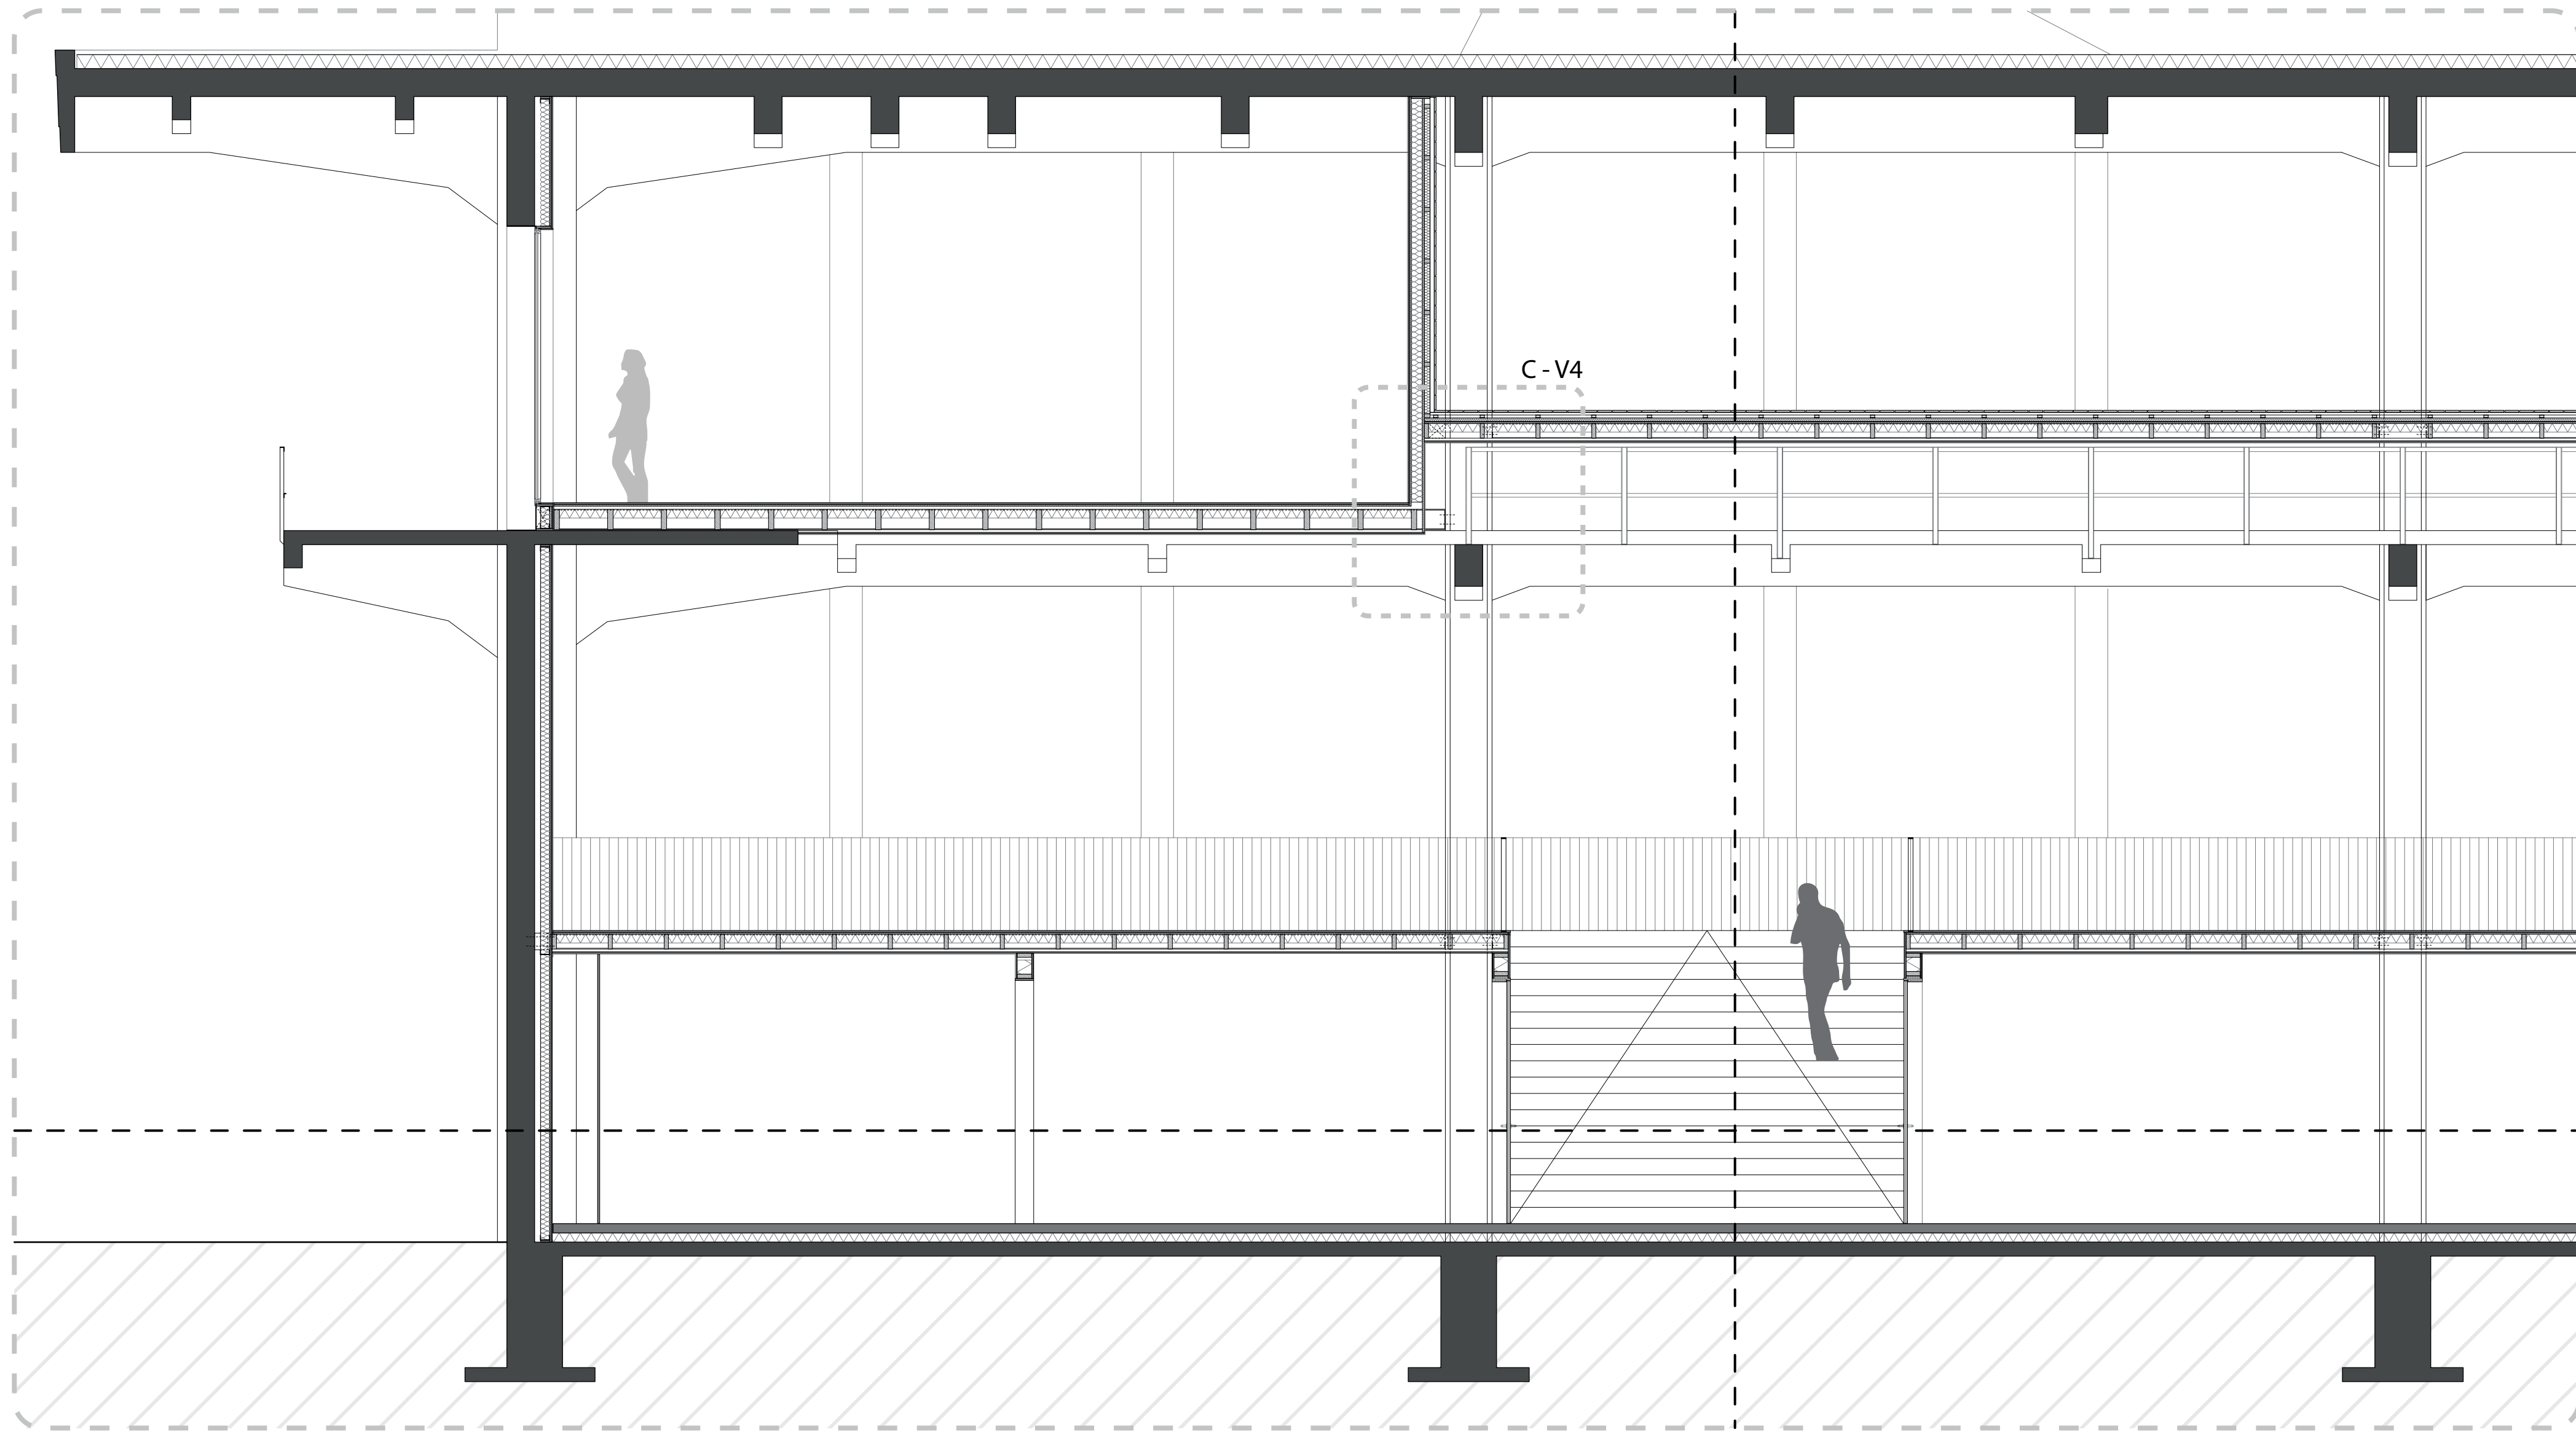


fragment C

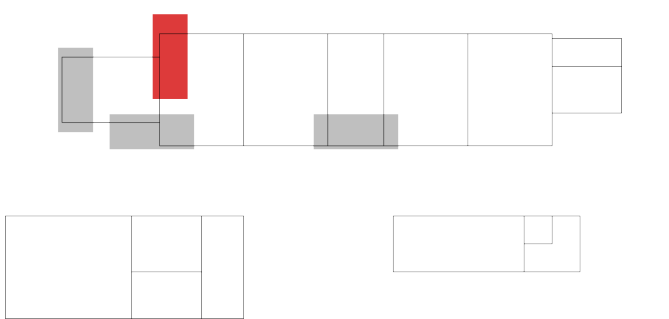



1:50



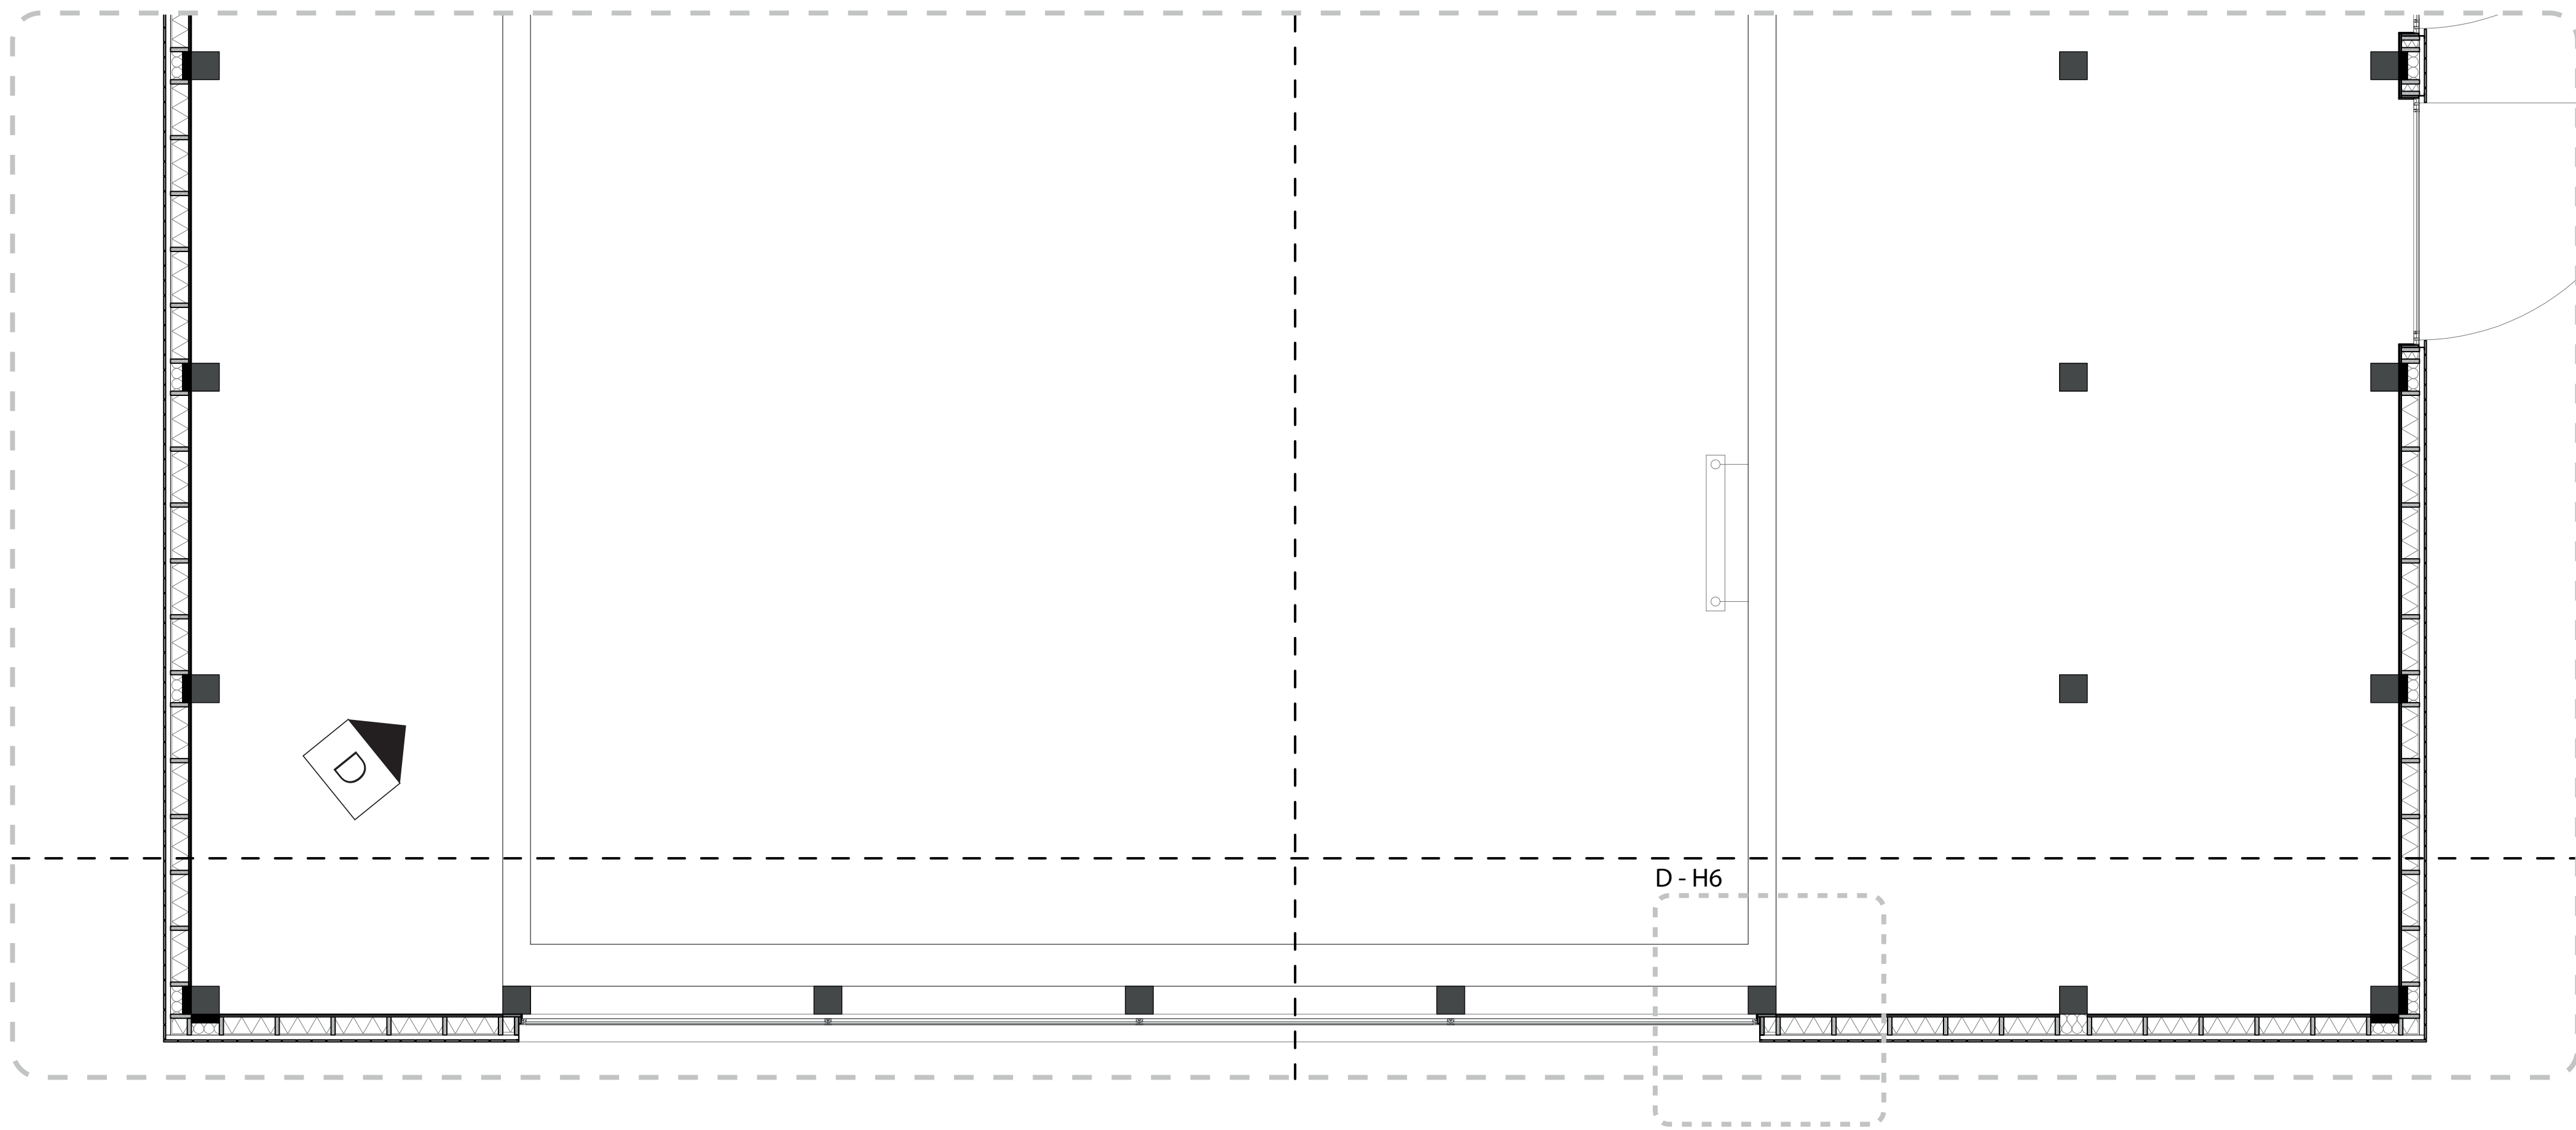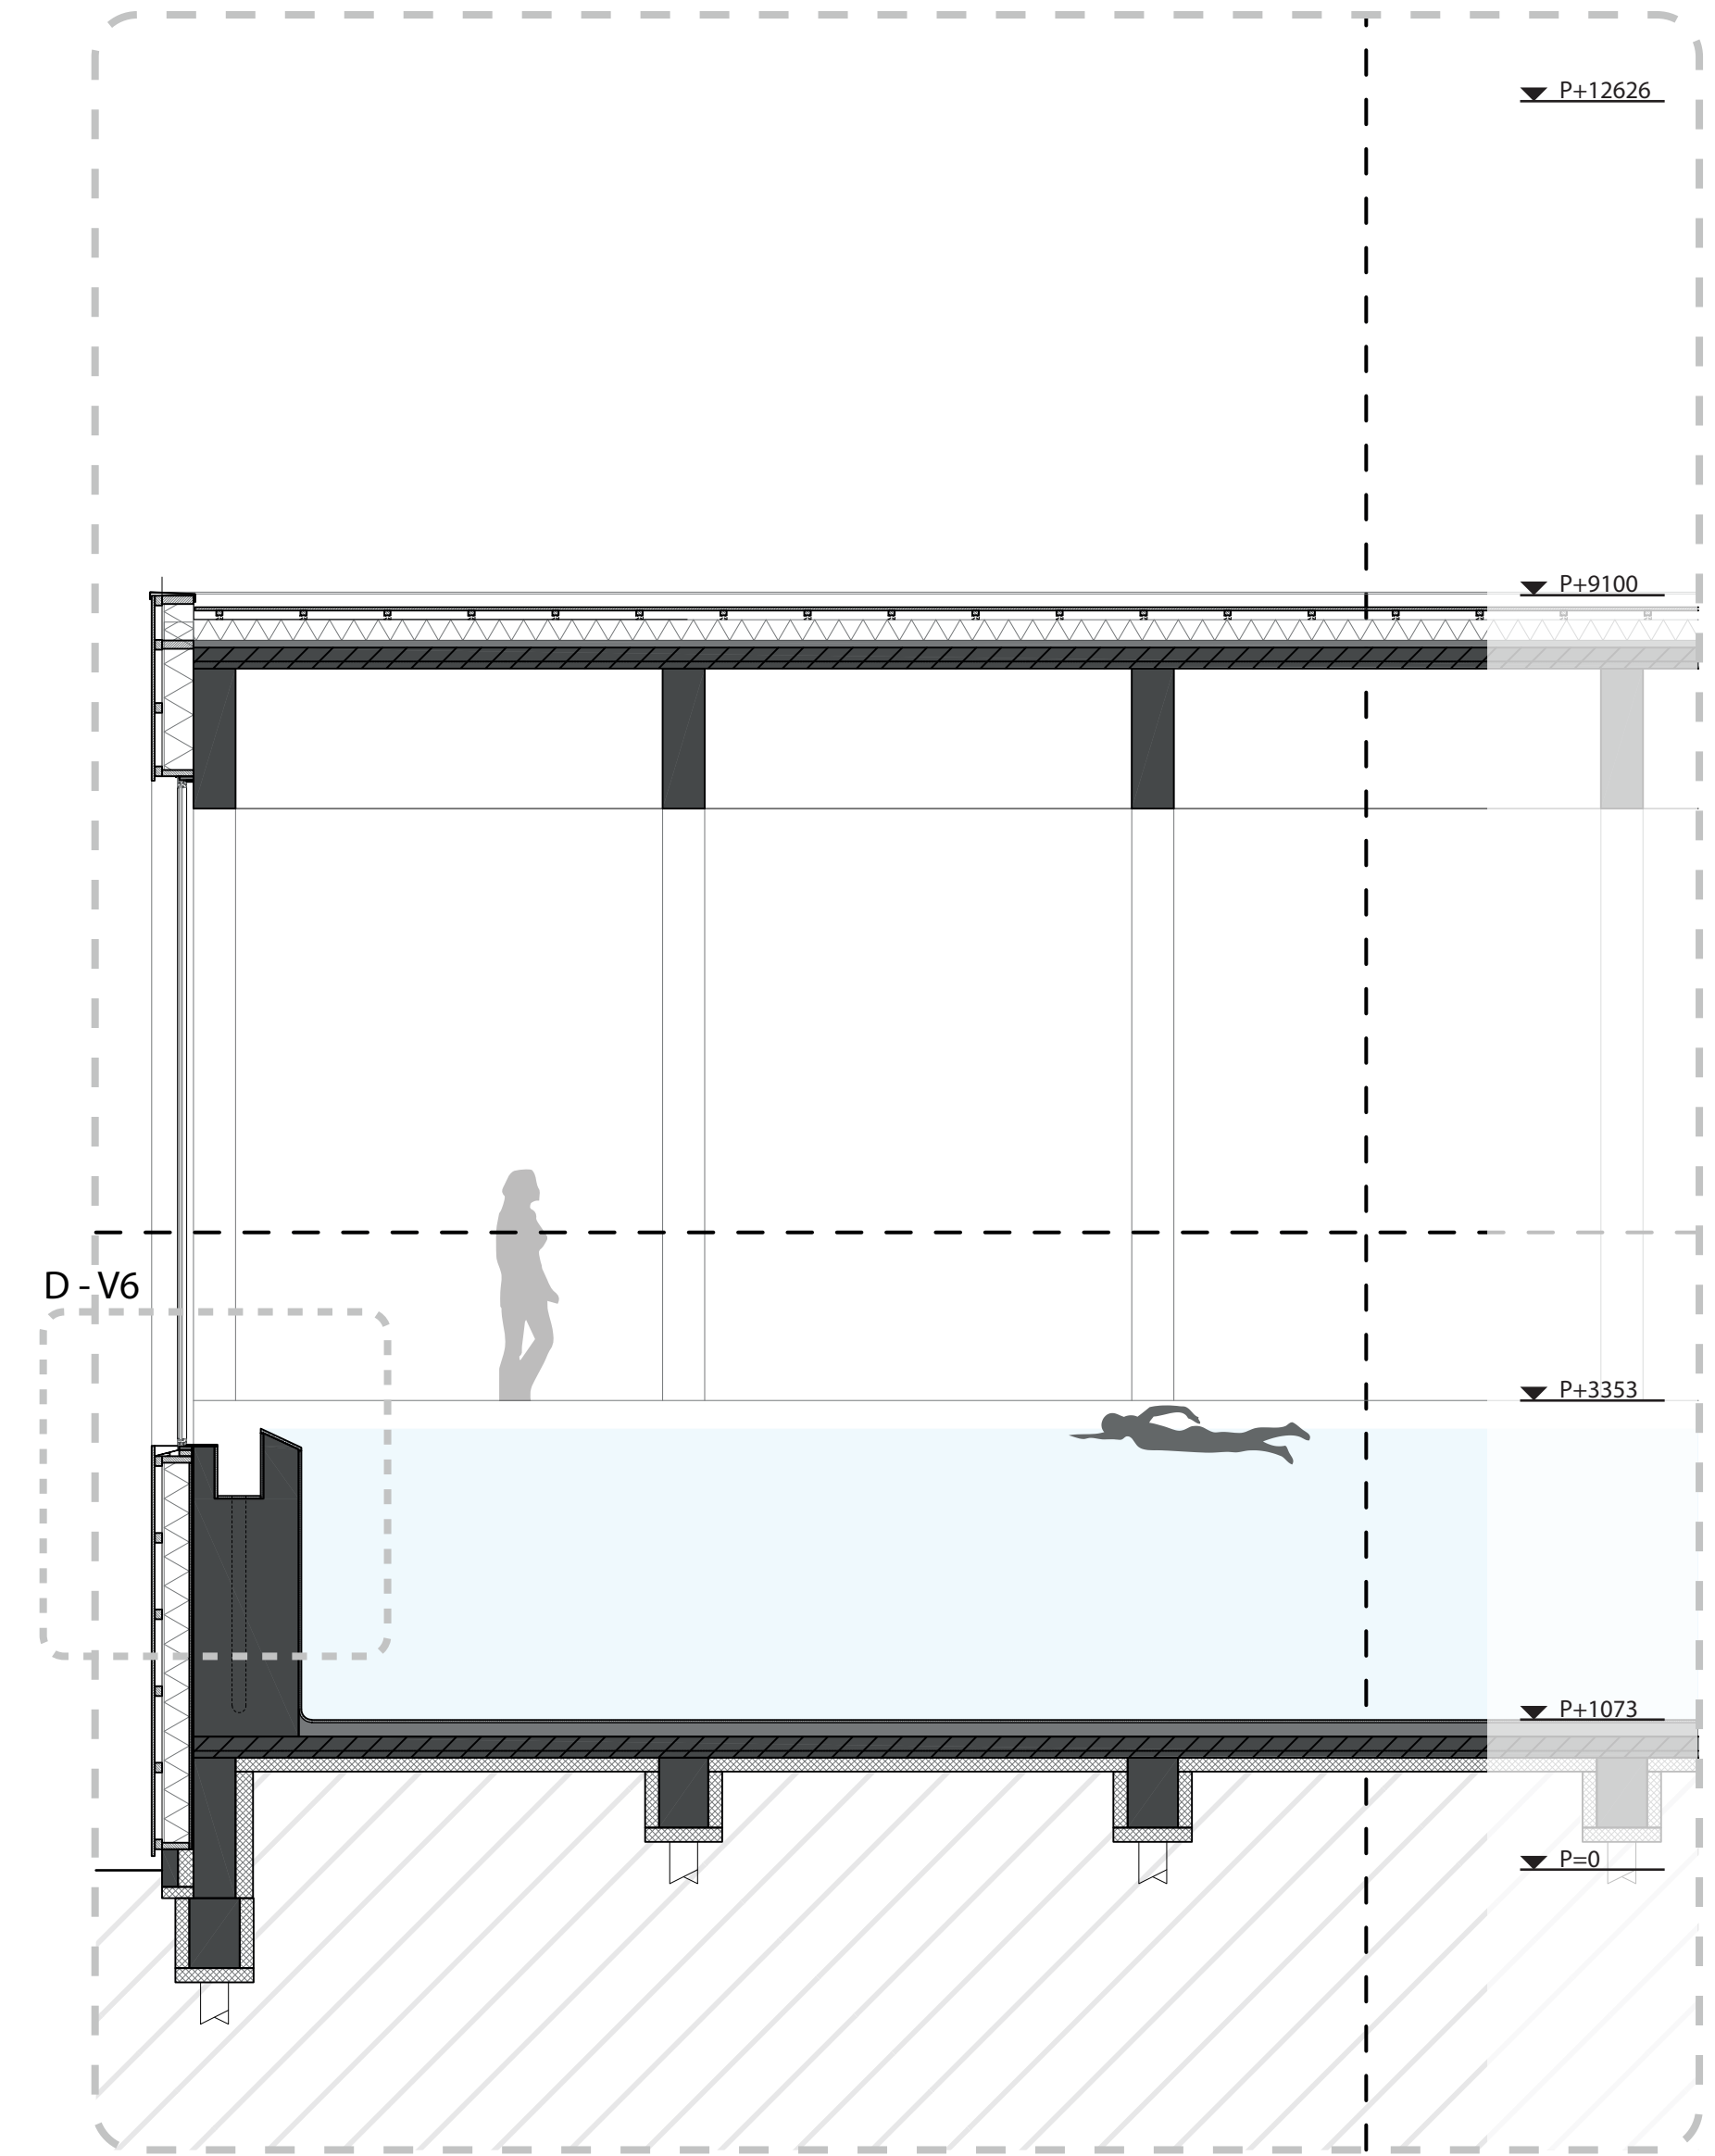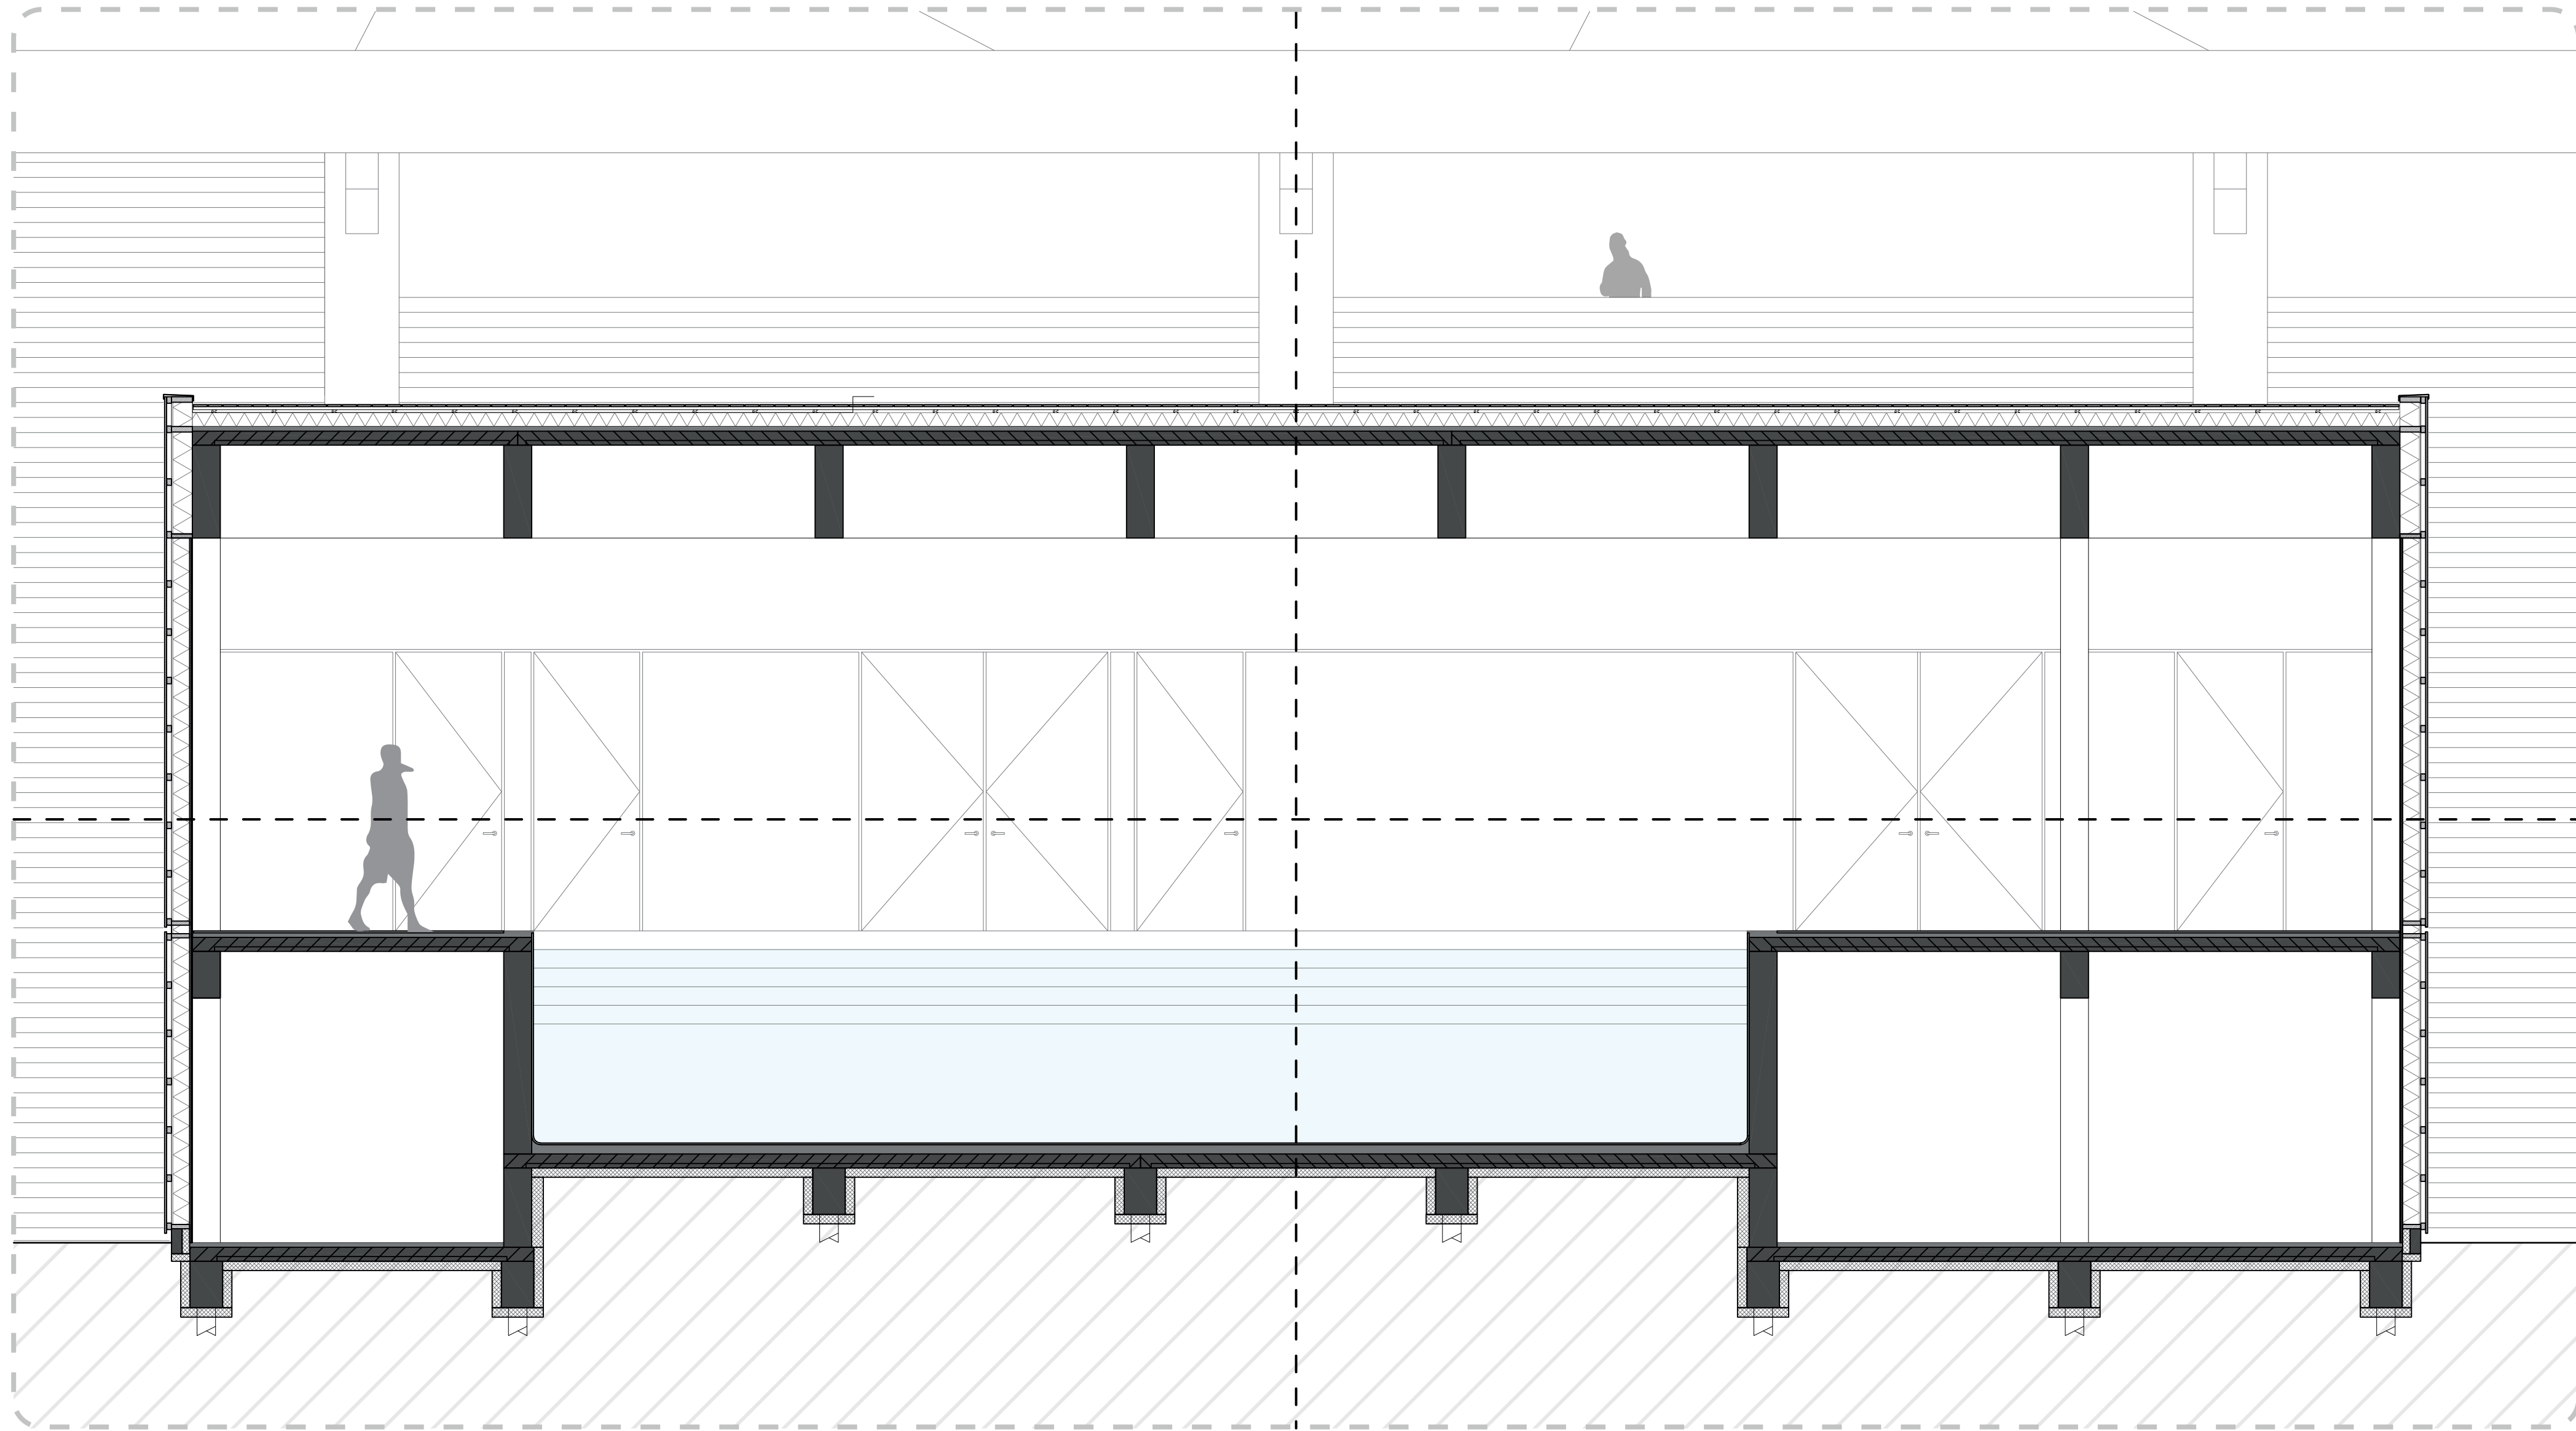

fragment D


1:50

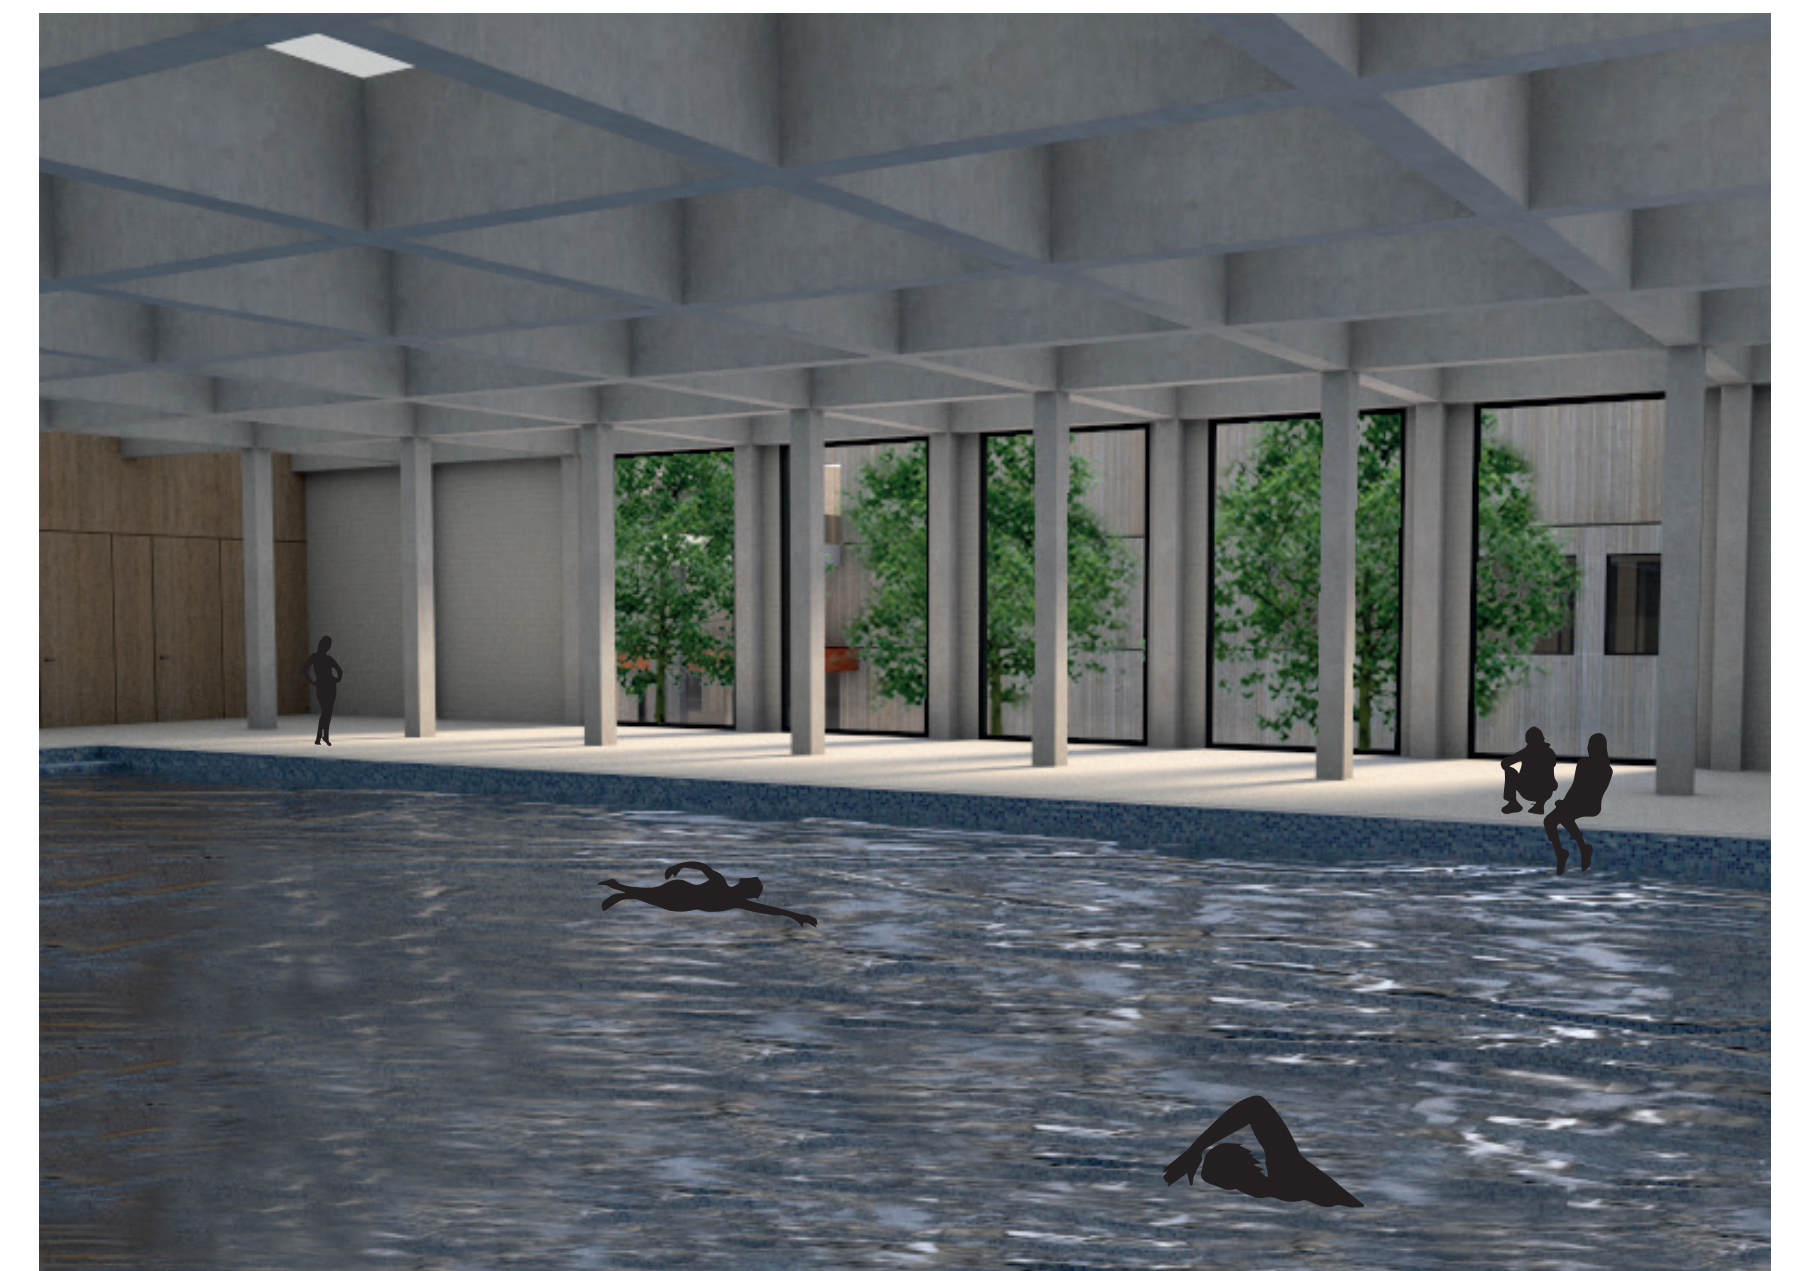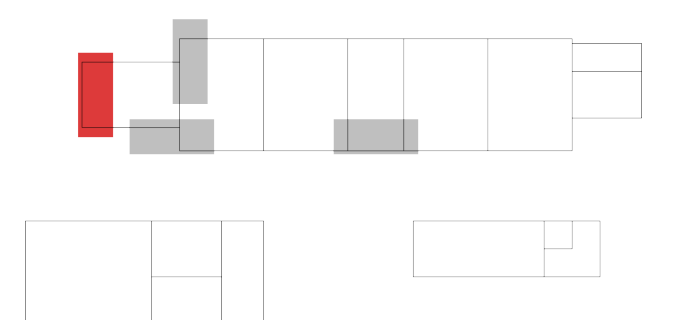

details horizontaal


A - H1

1: 10

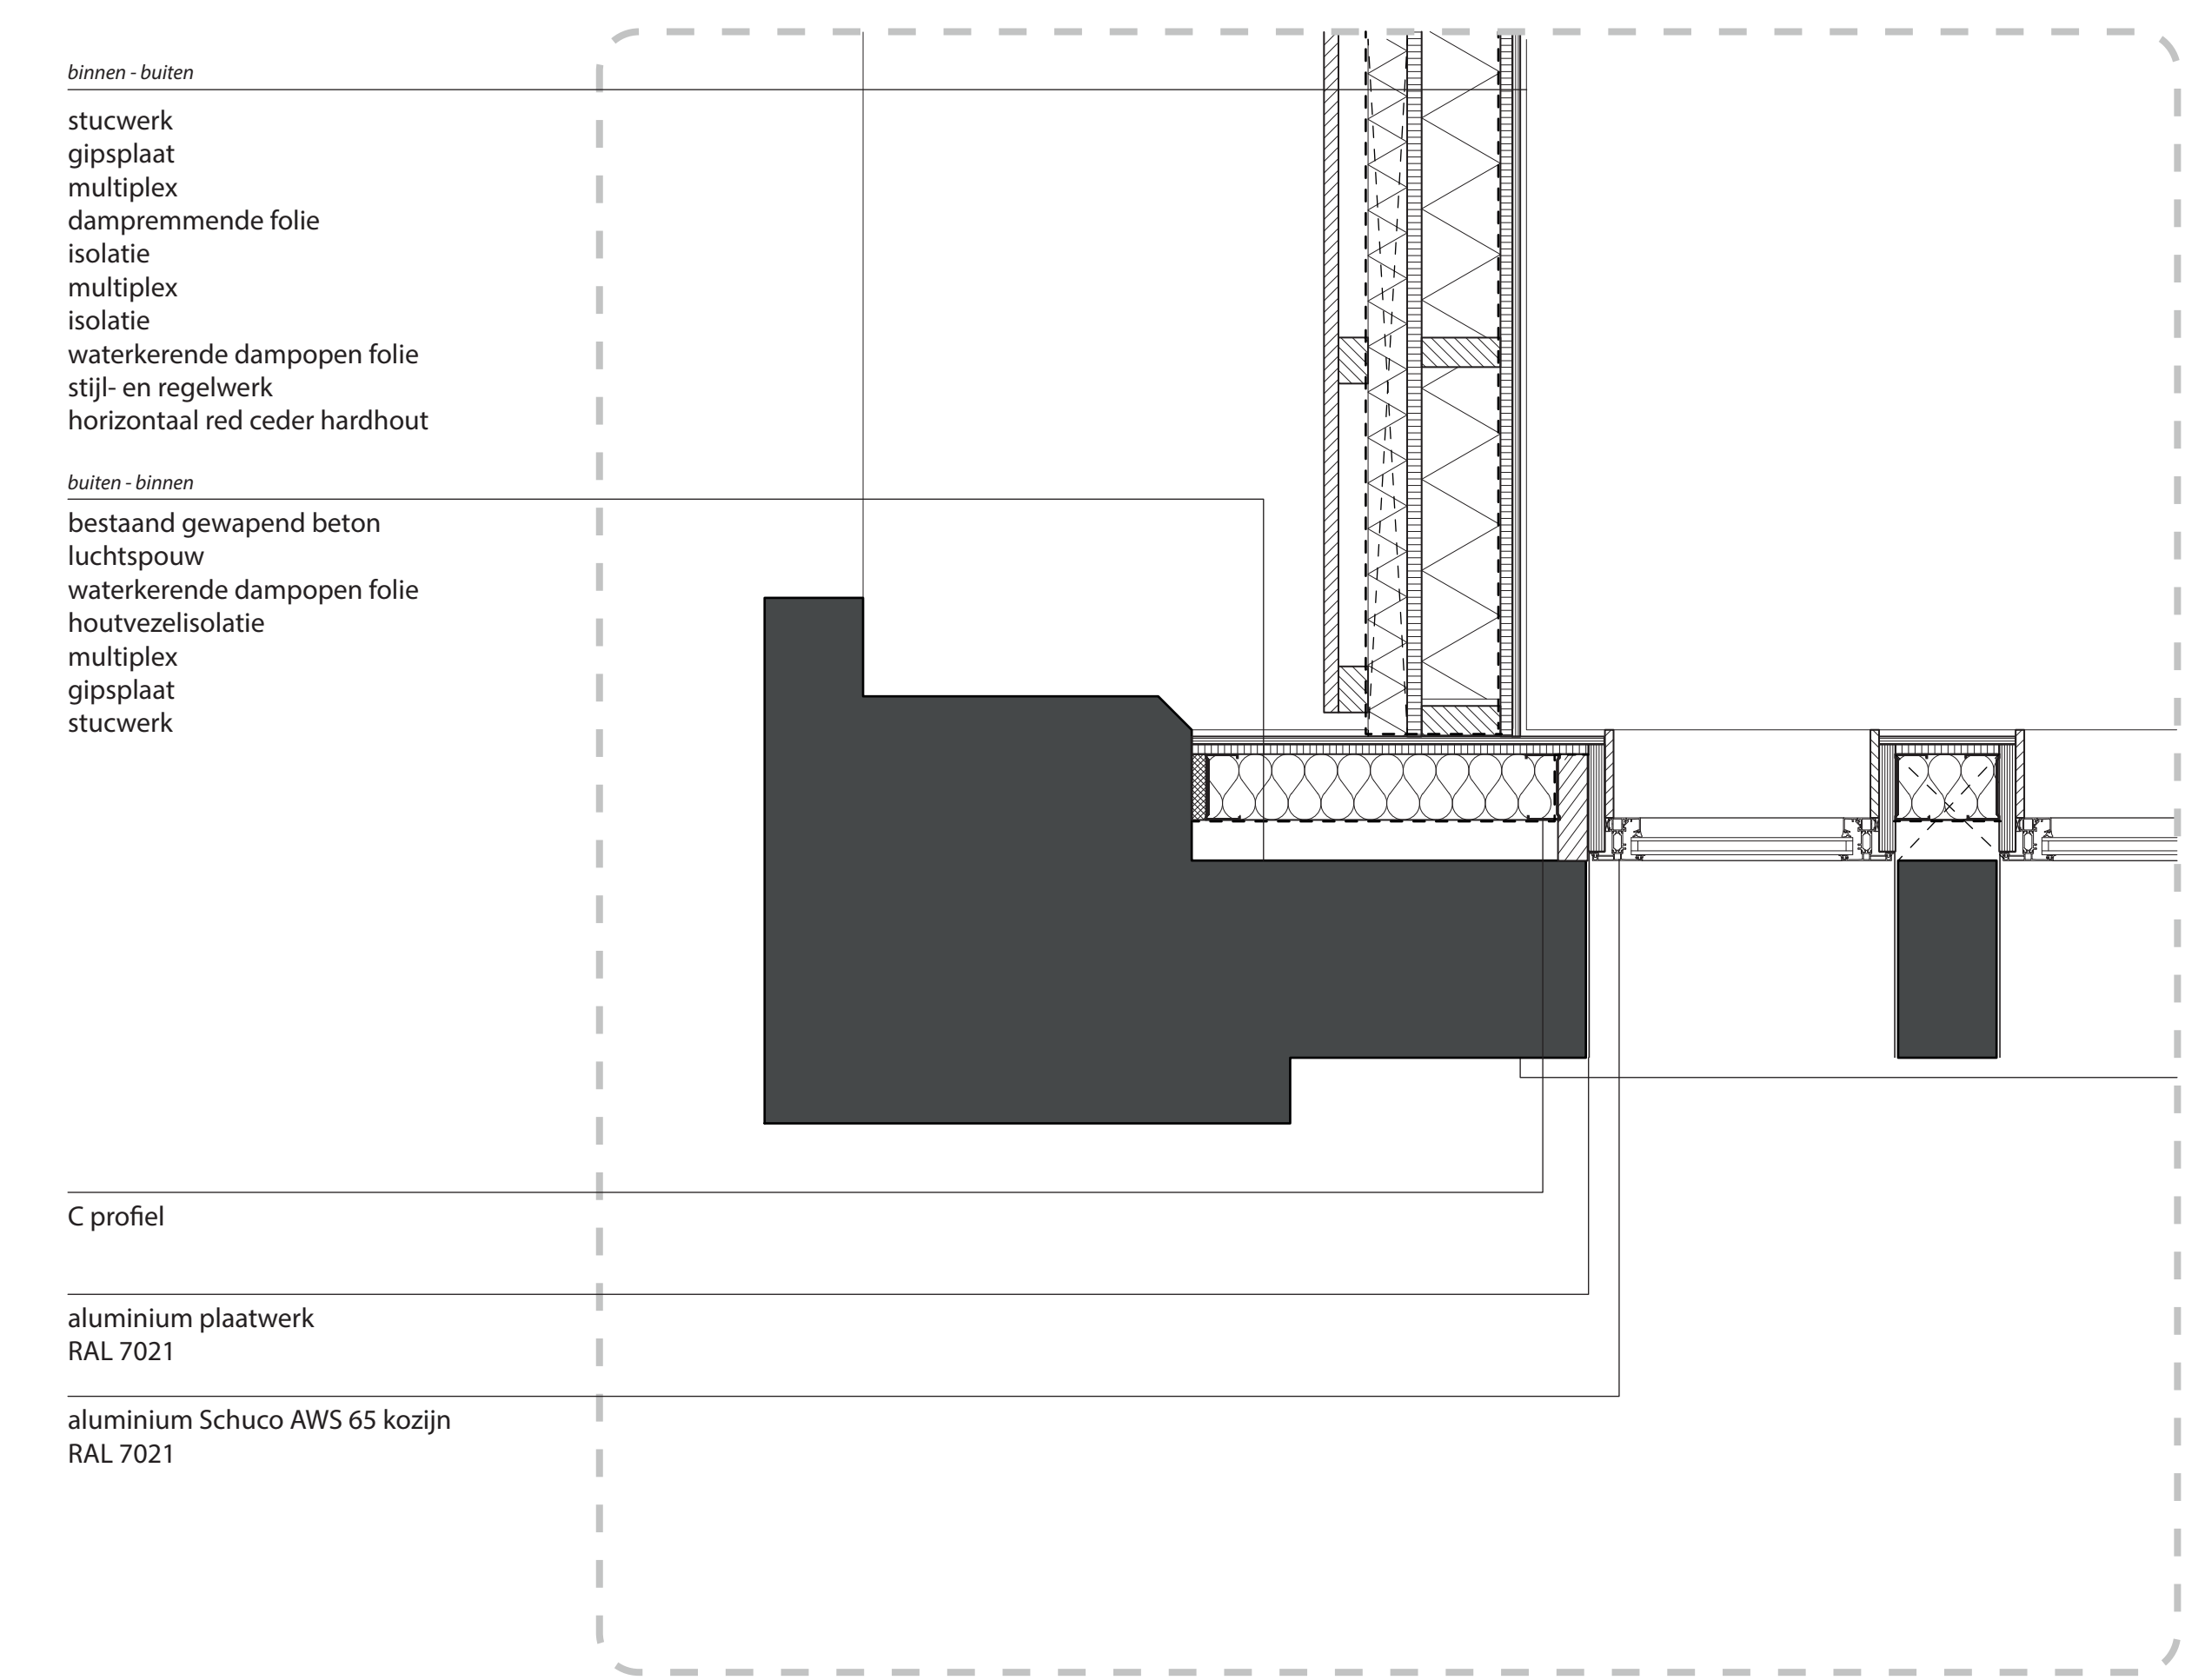


A - H2

1: 10

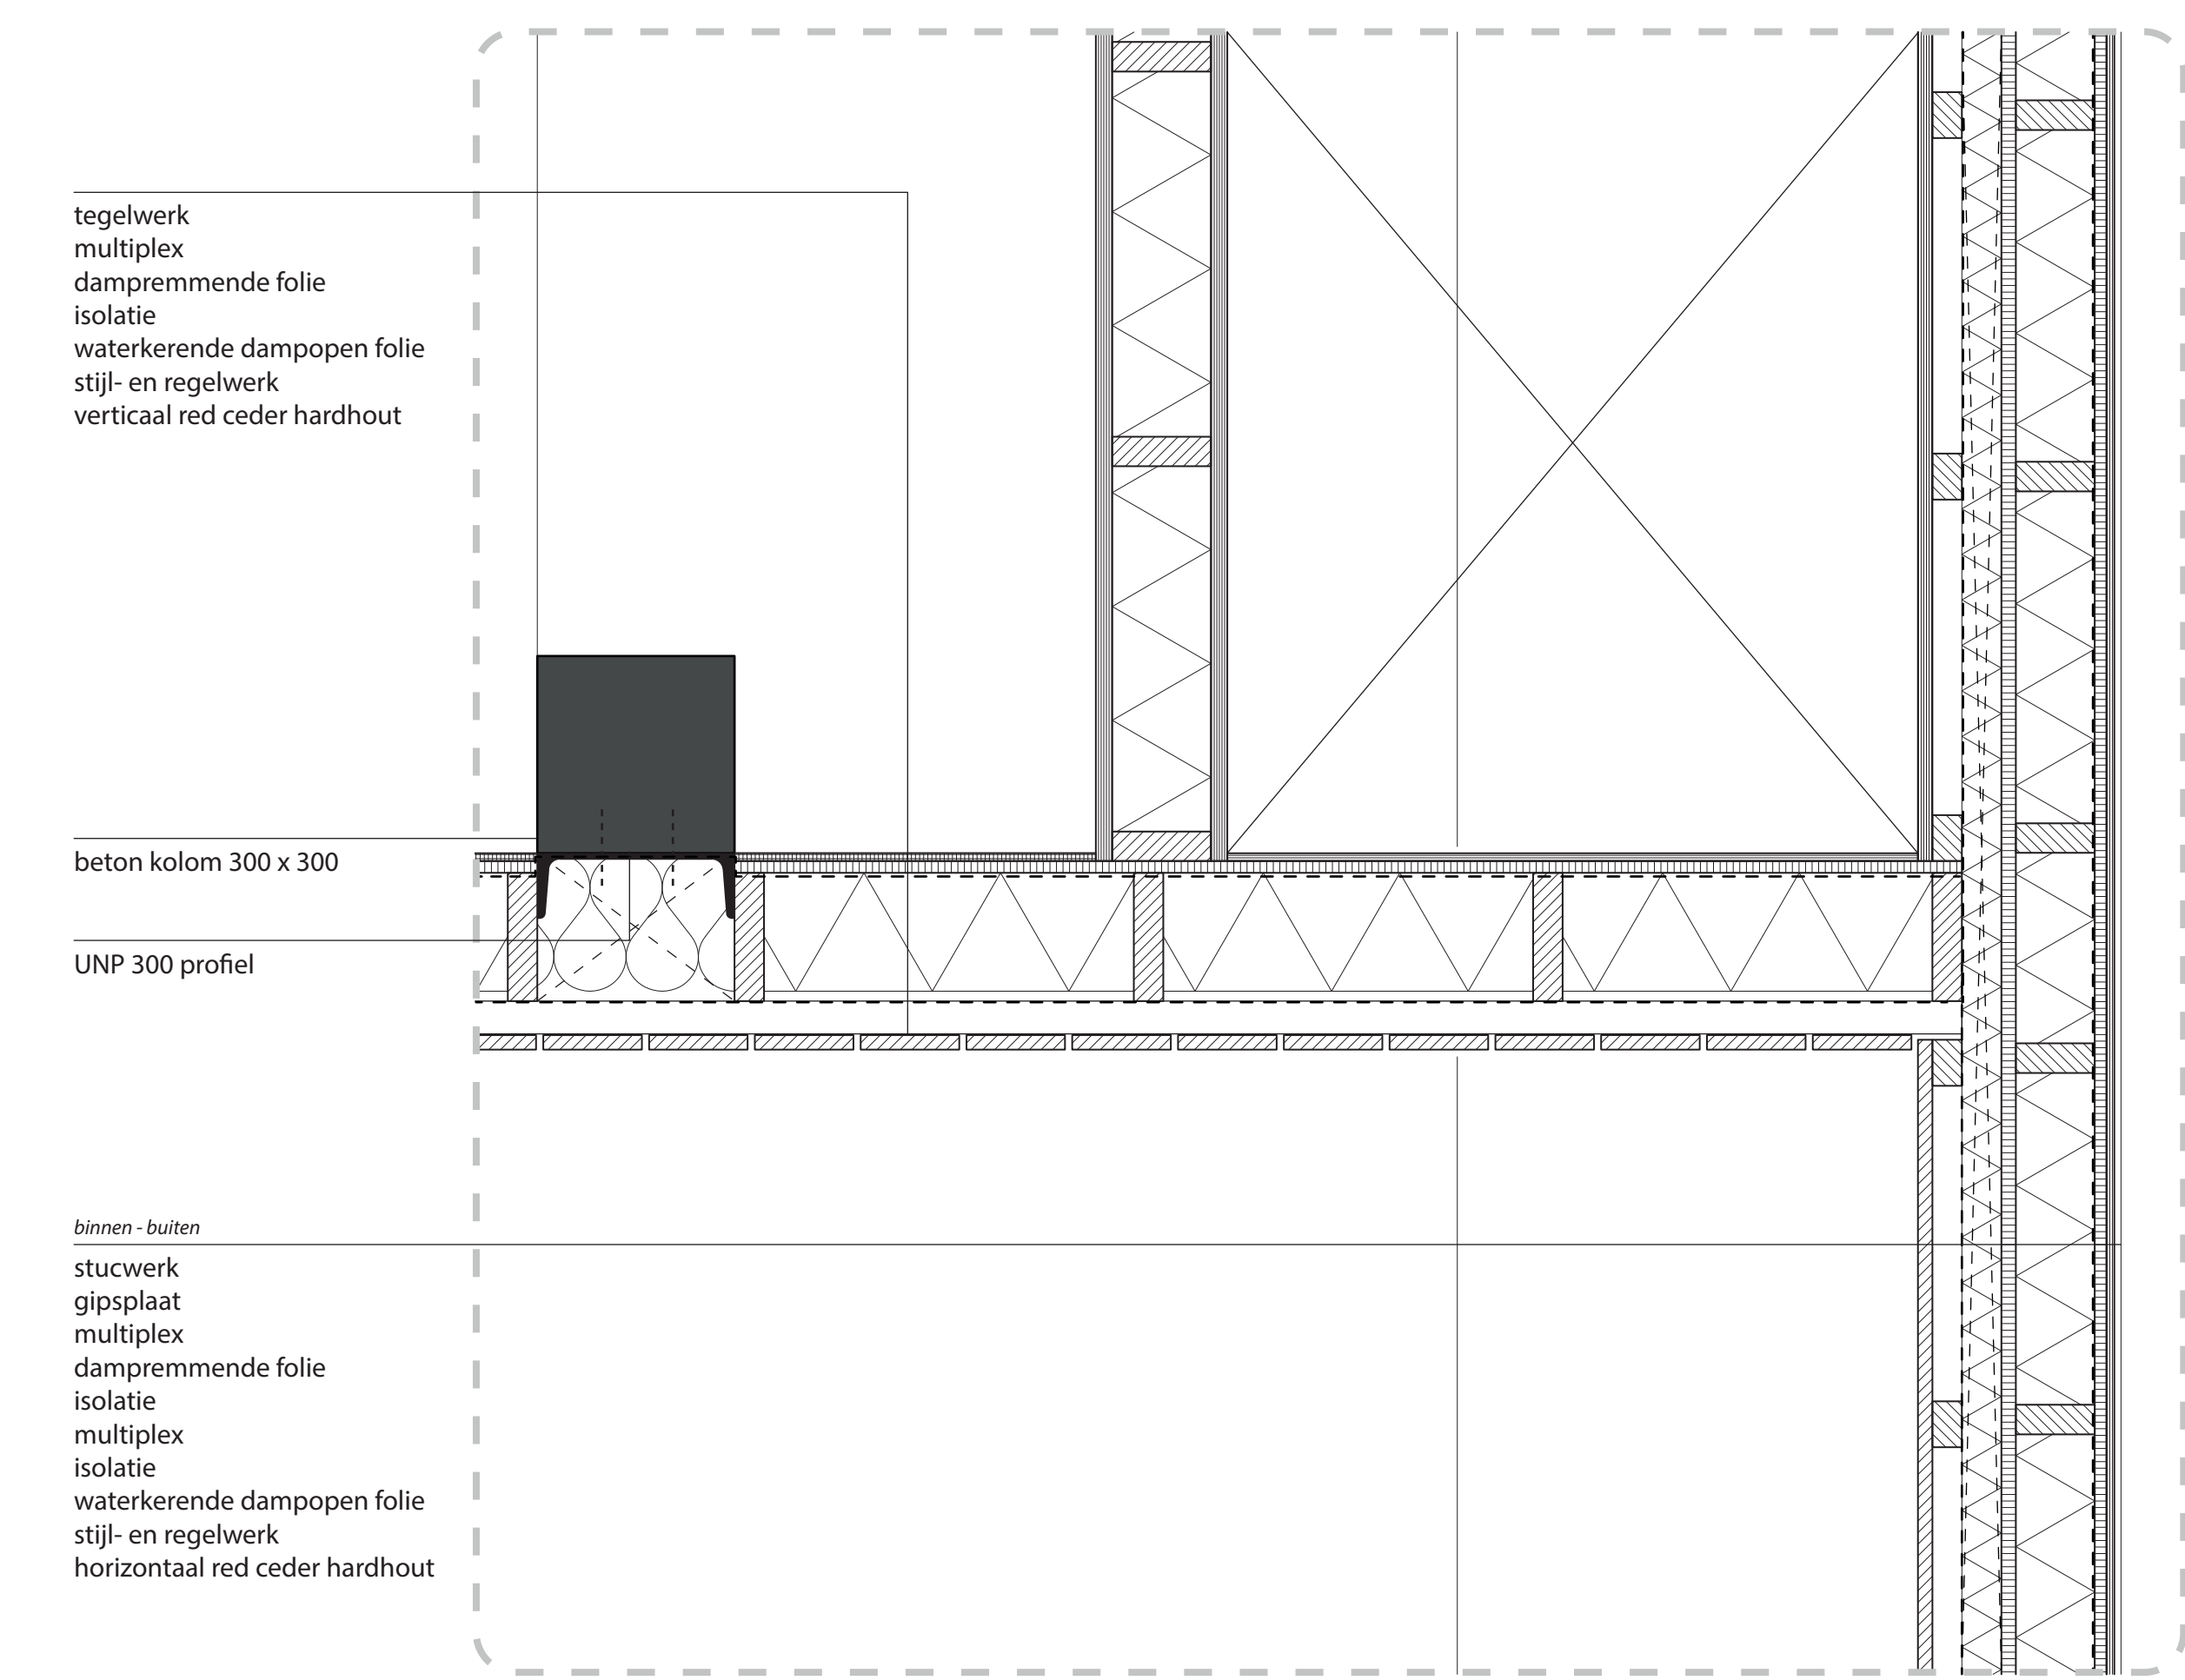


B - H3

1: 10

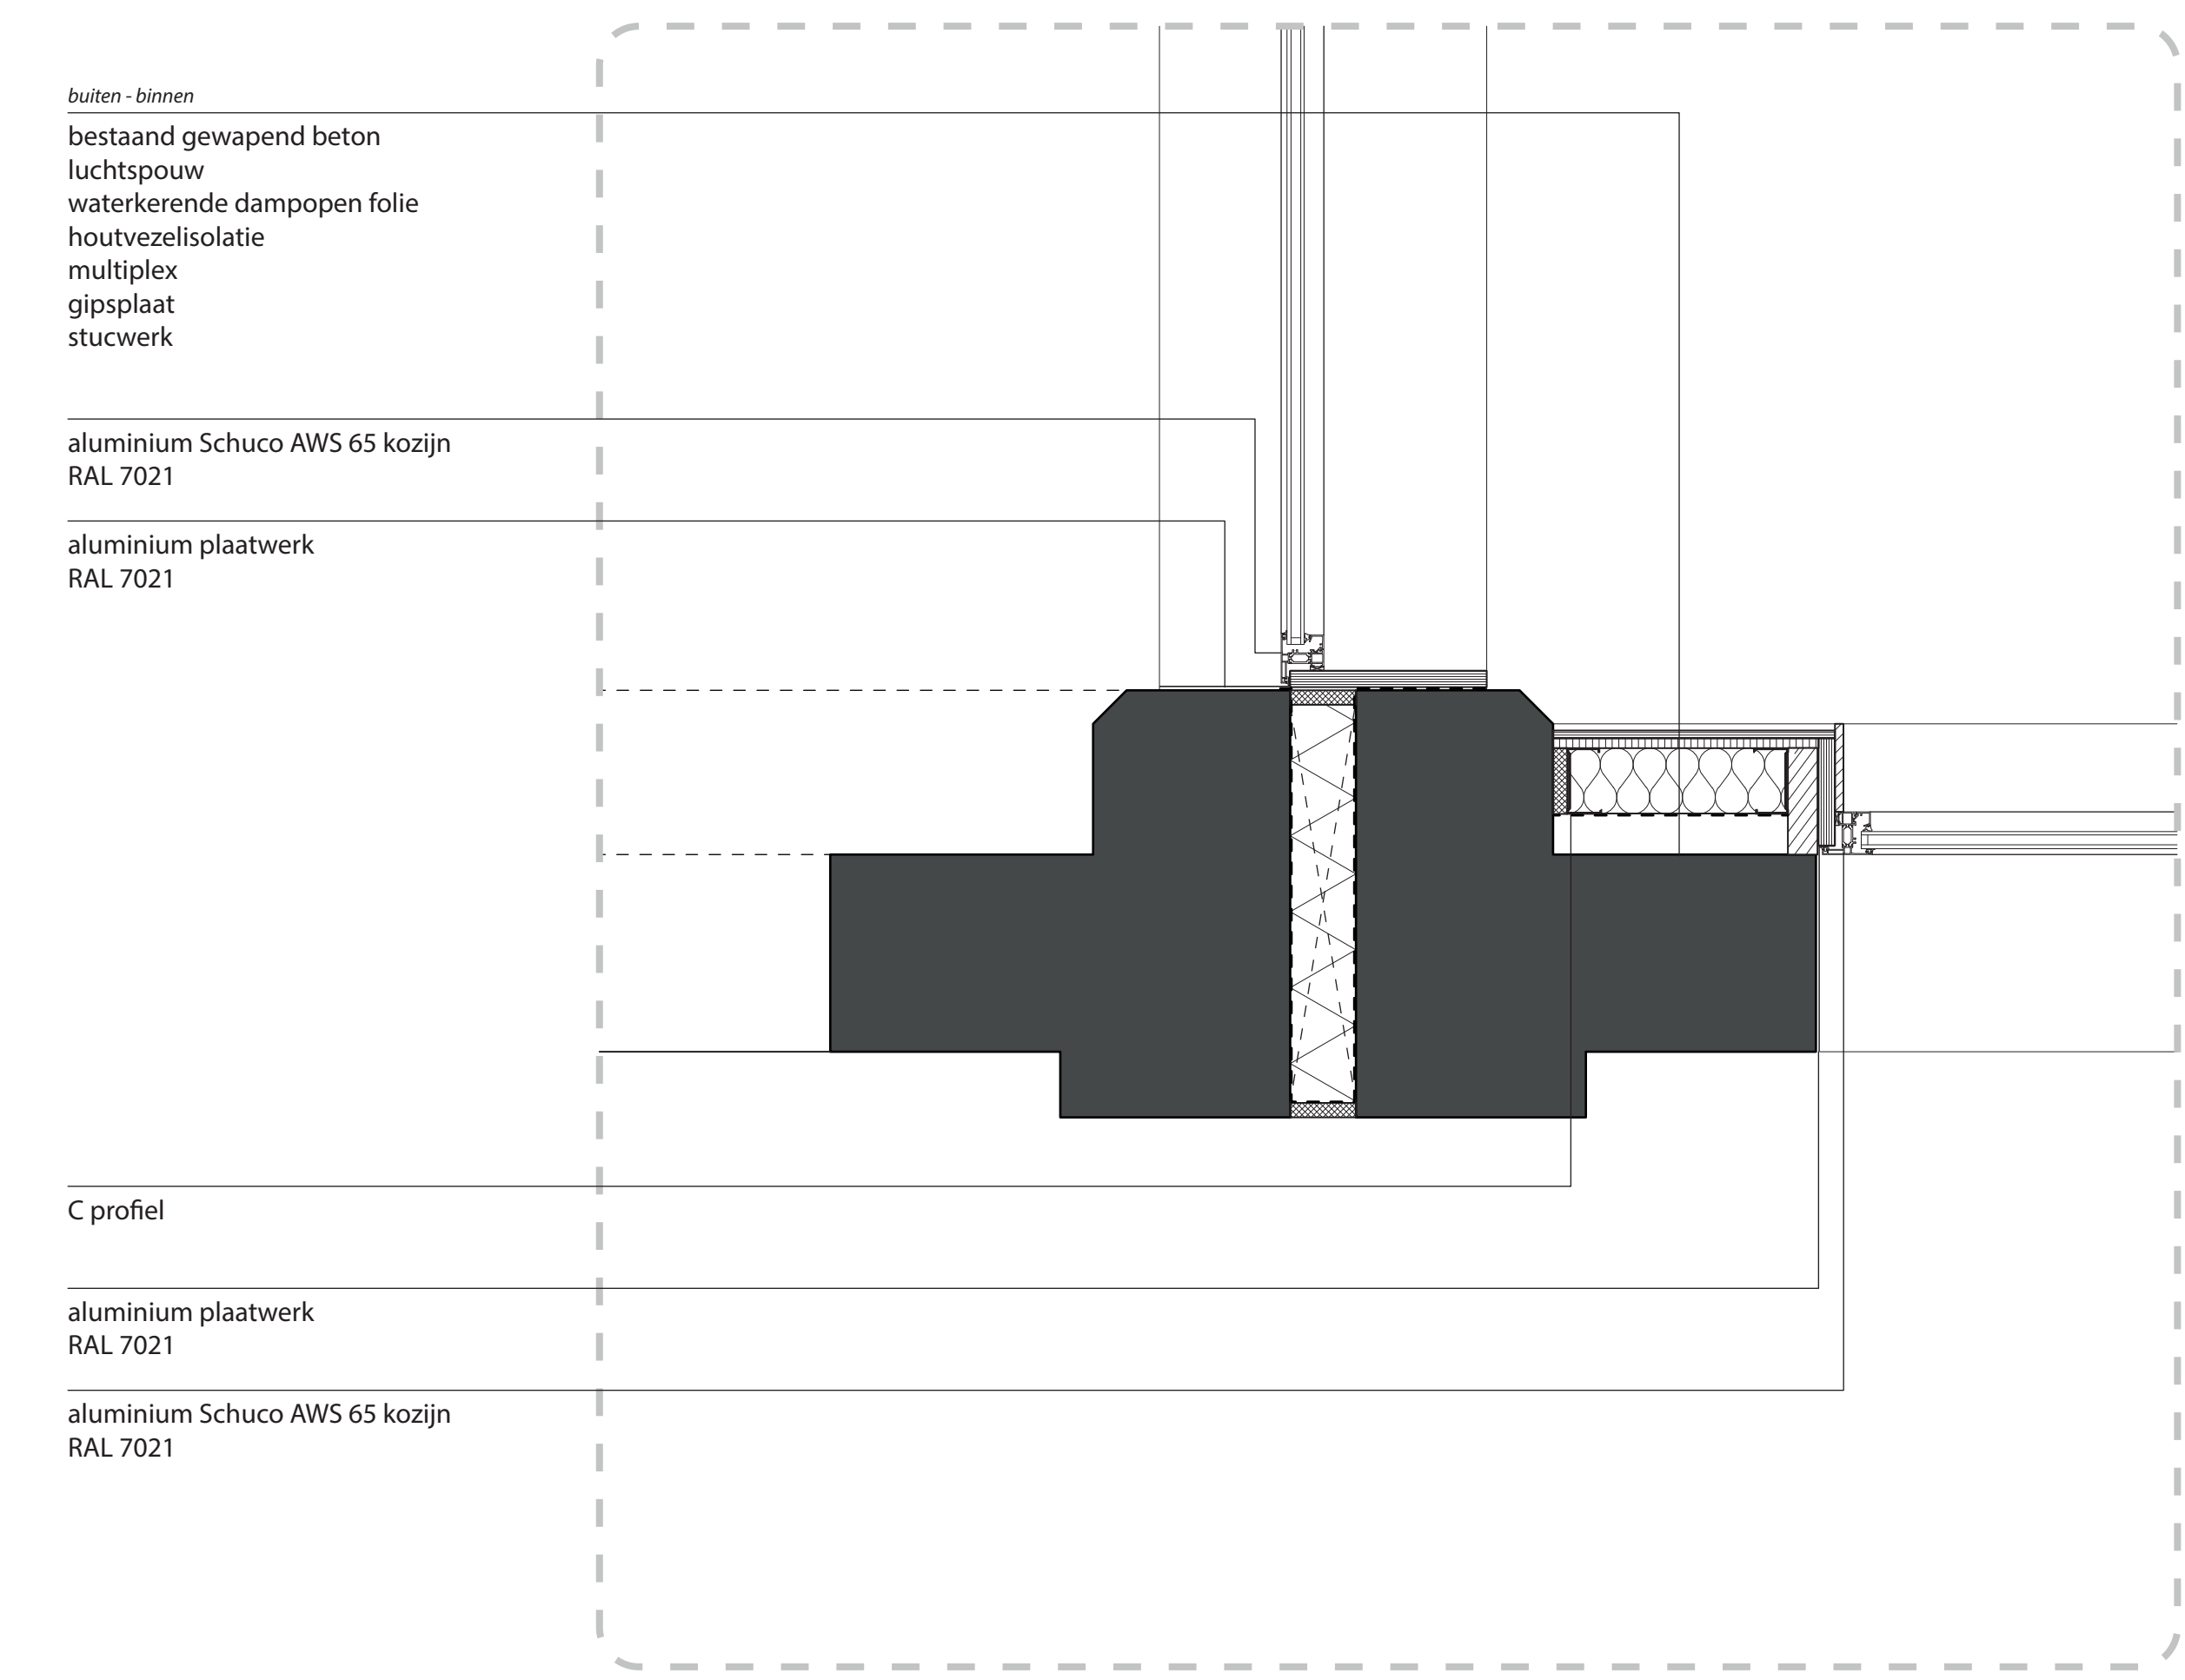


B - H4

1: 10

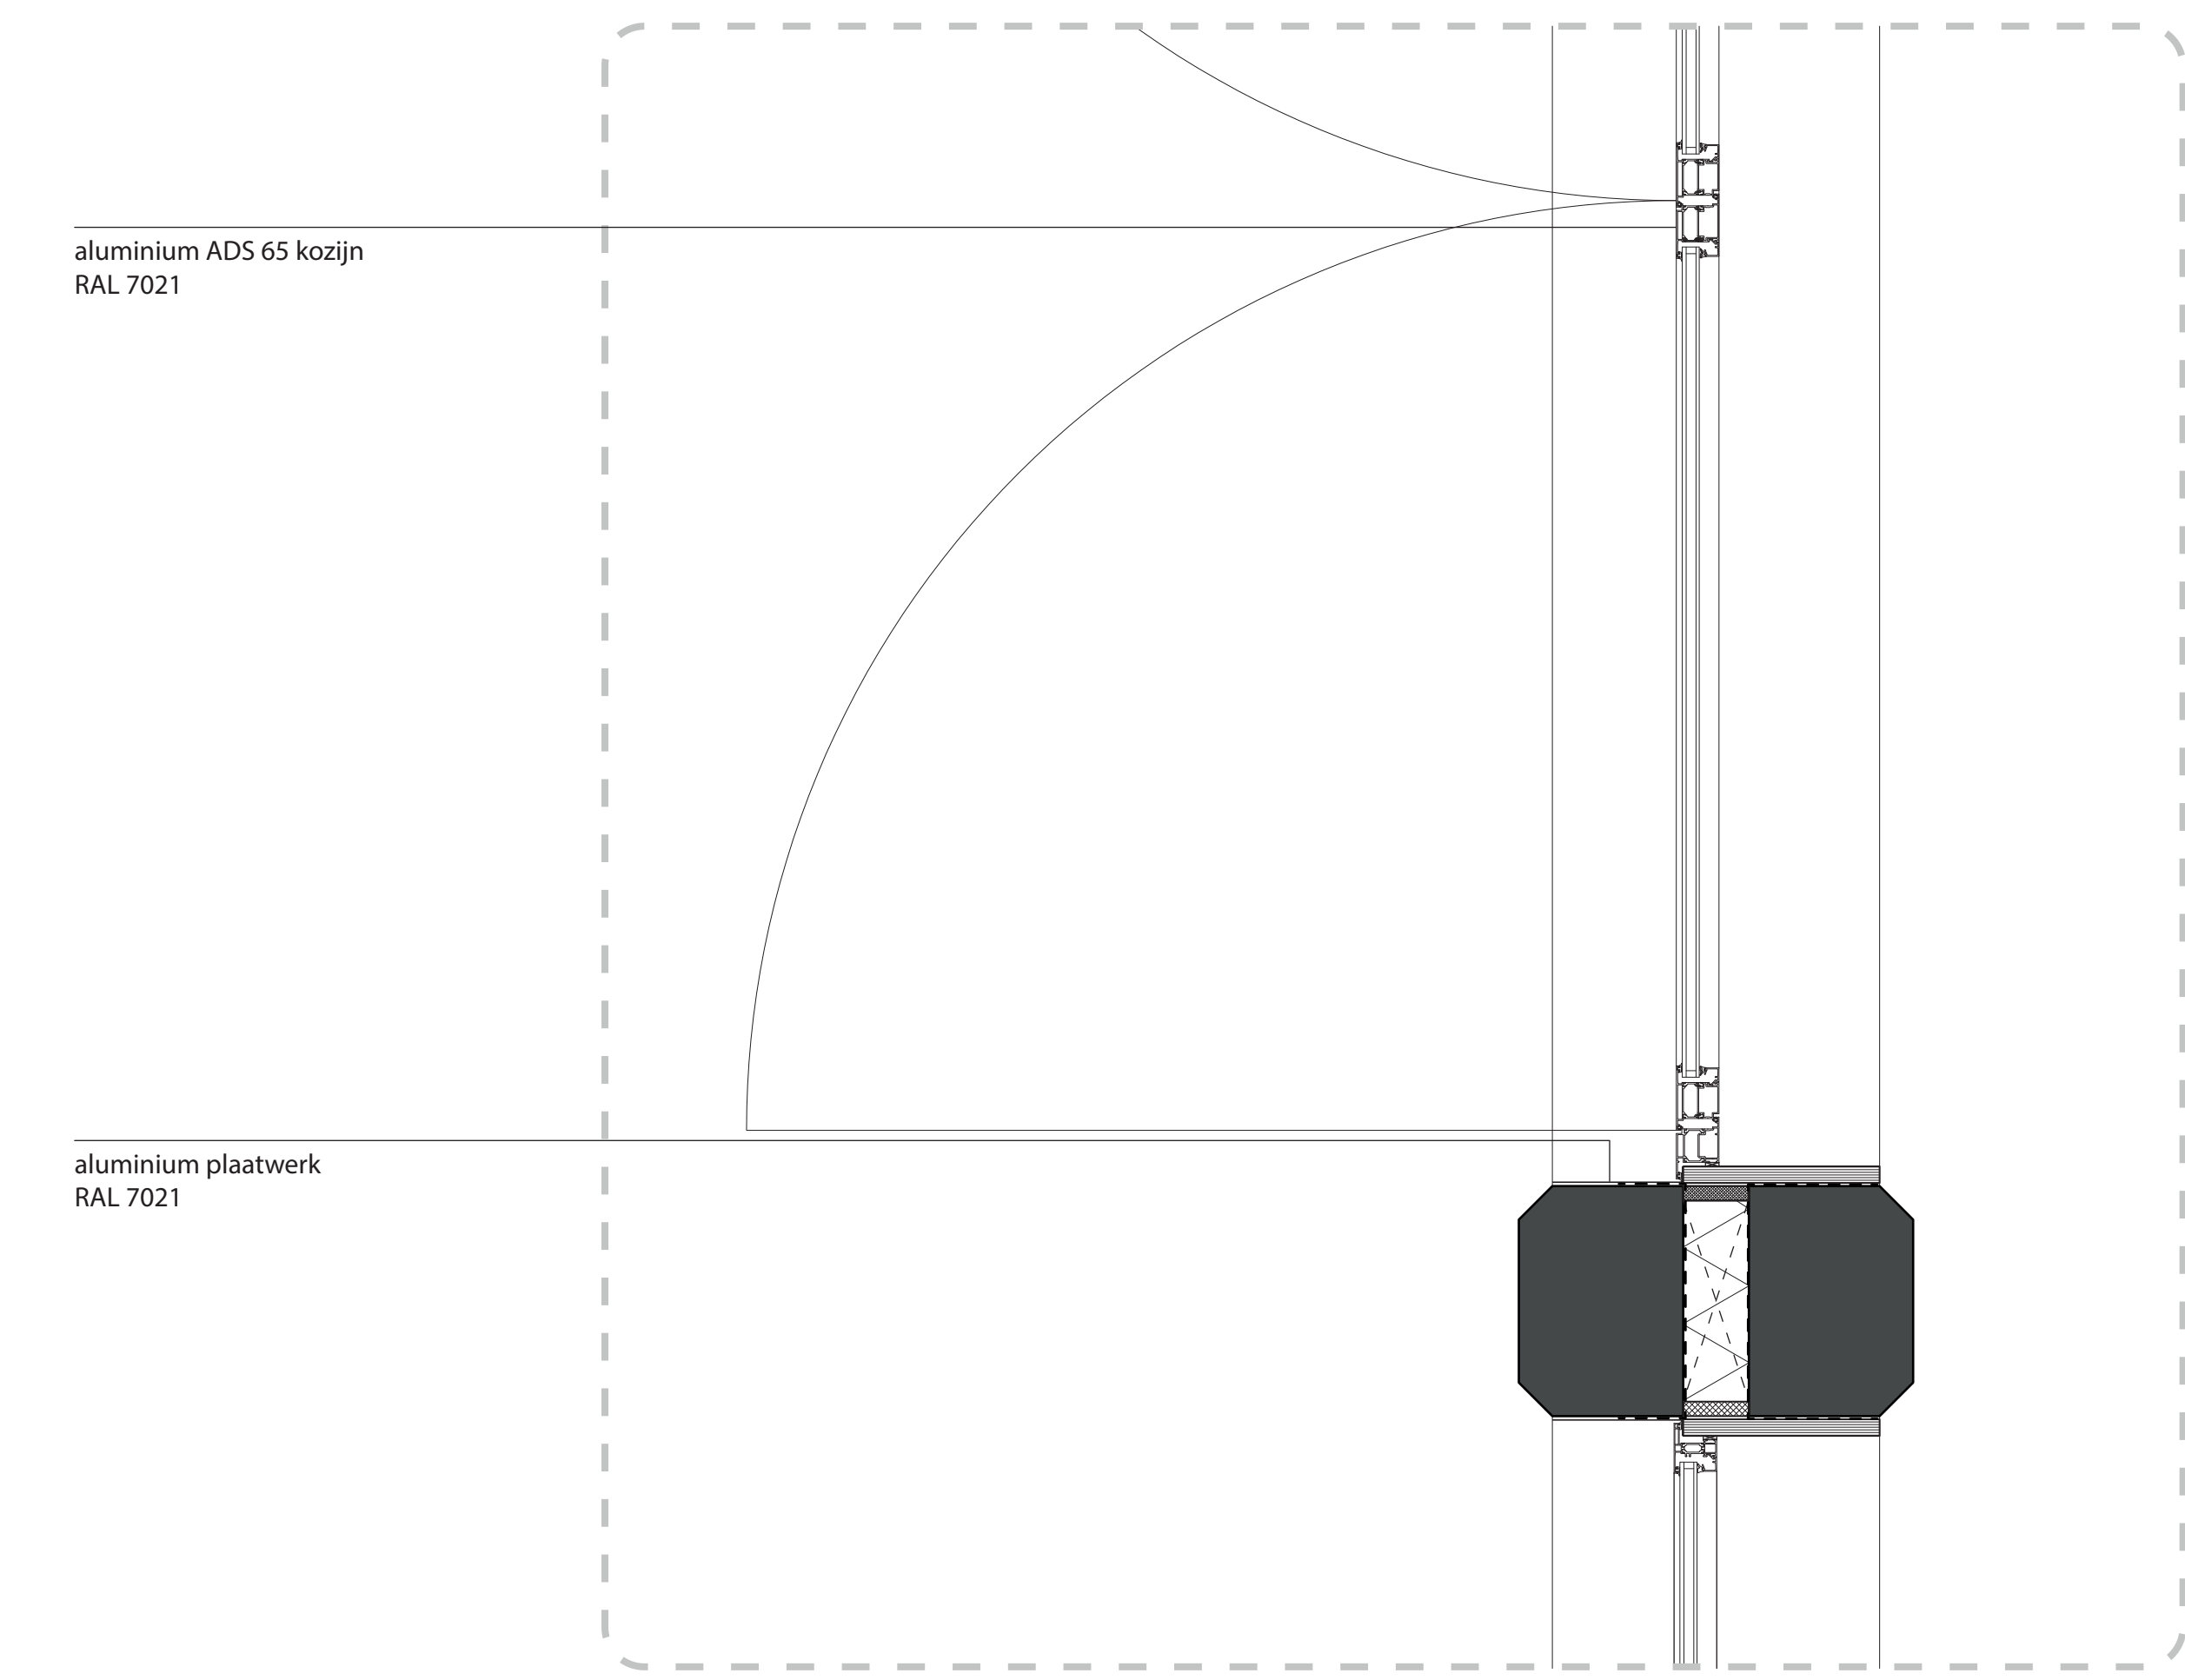


C - H5

1: 10

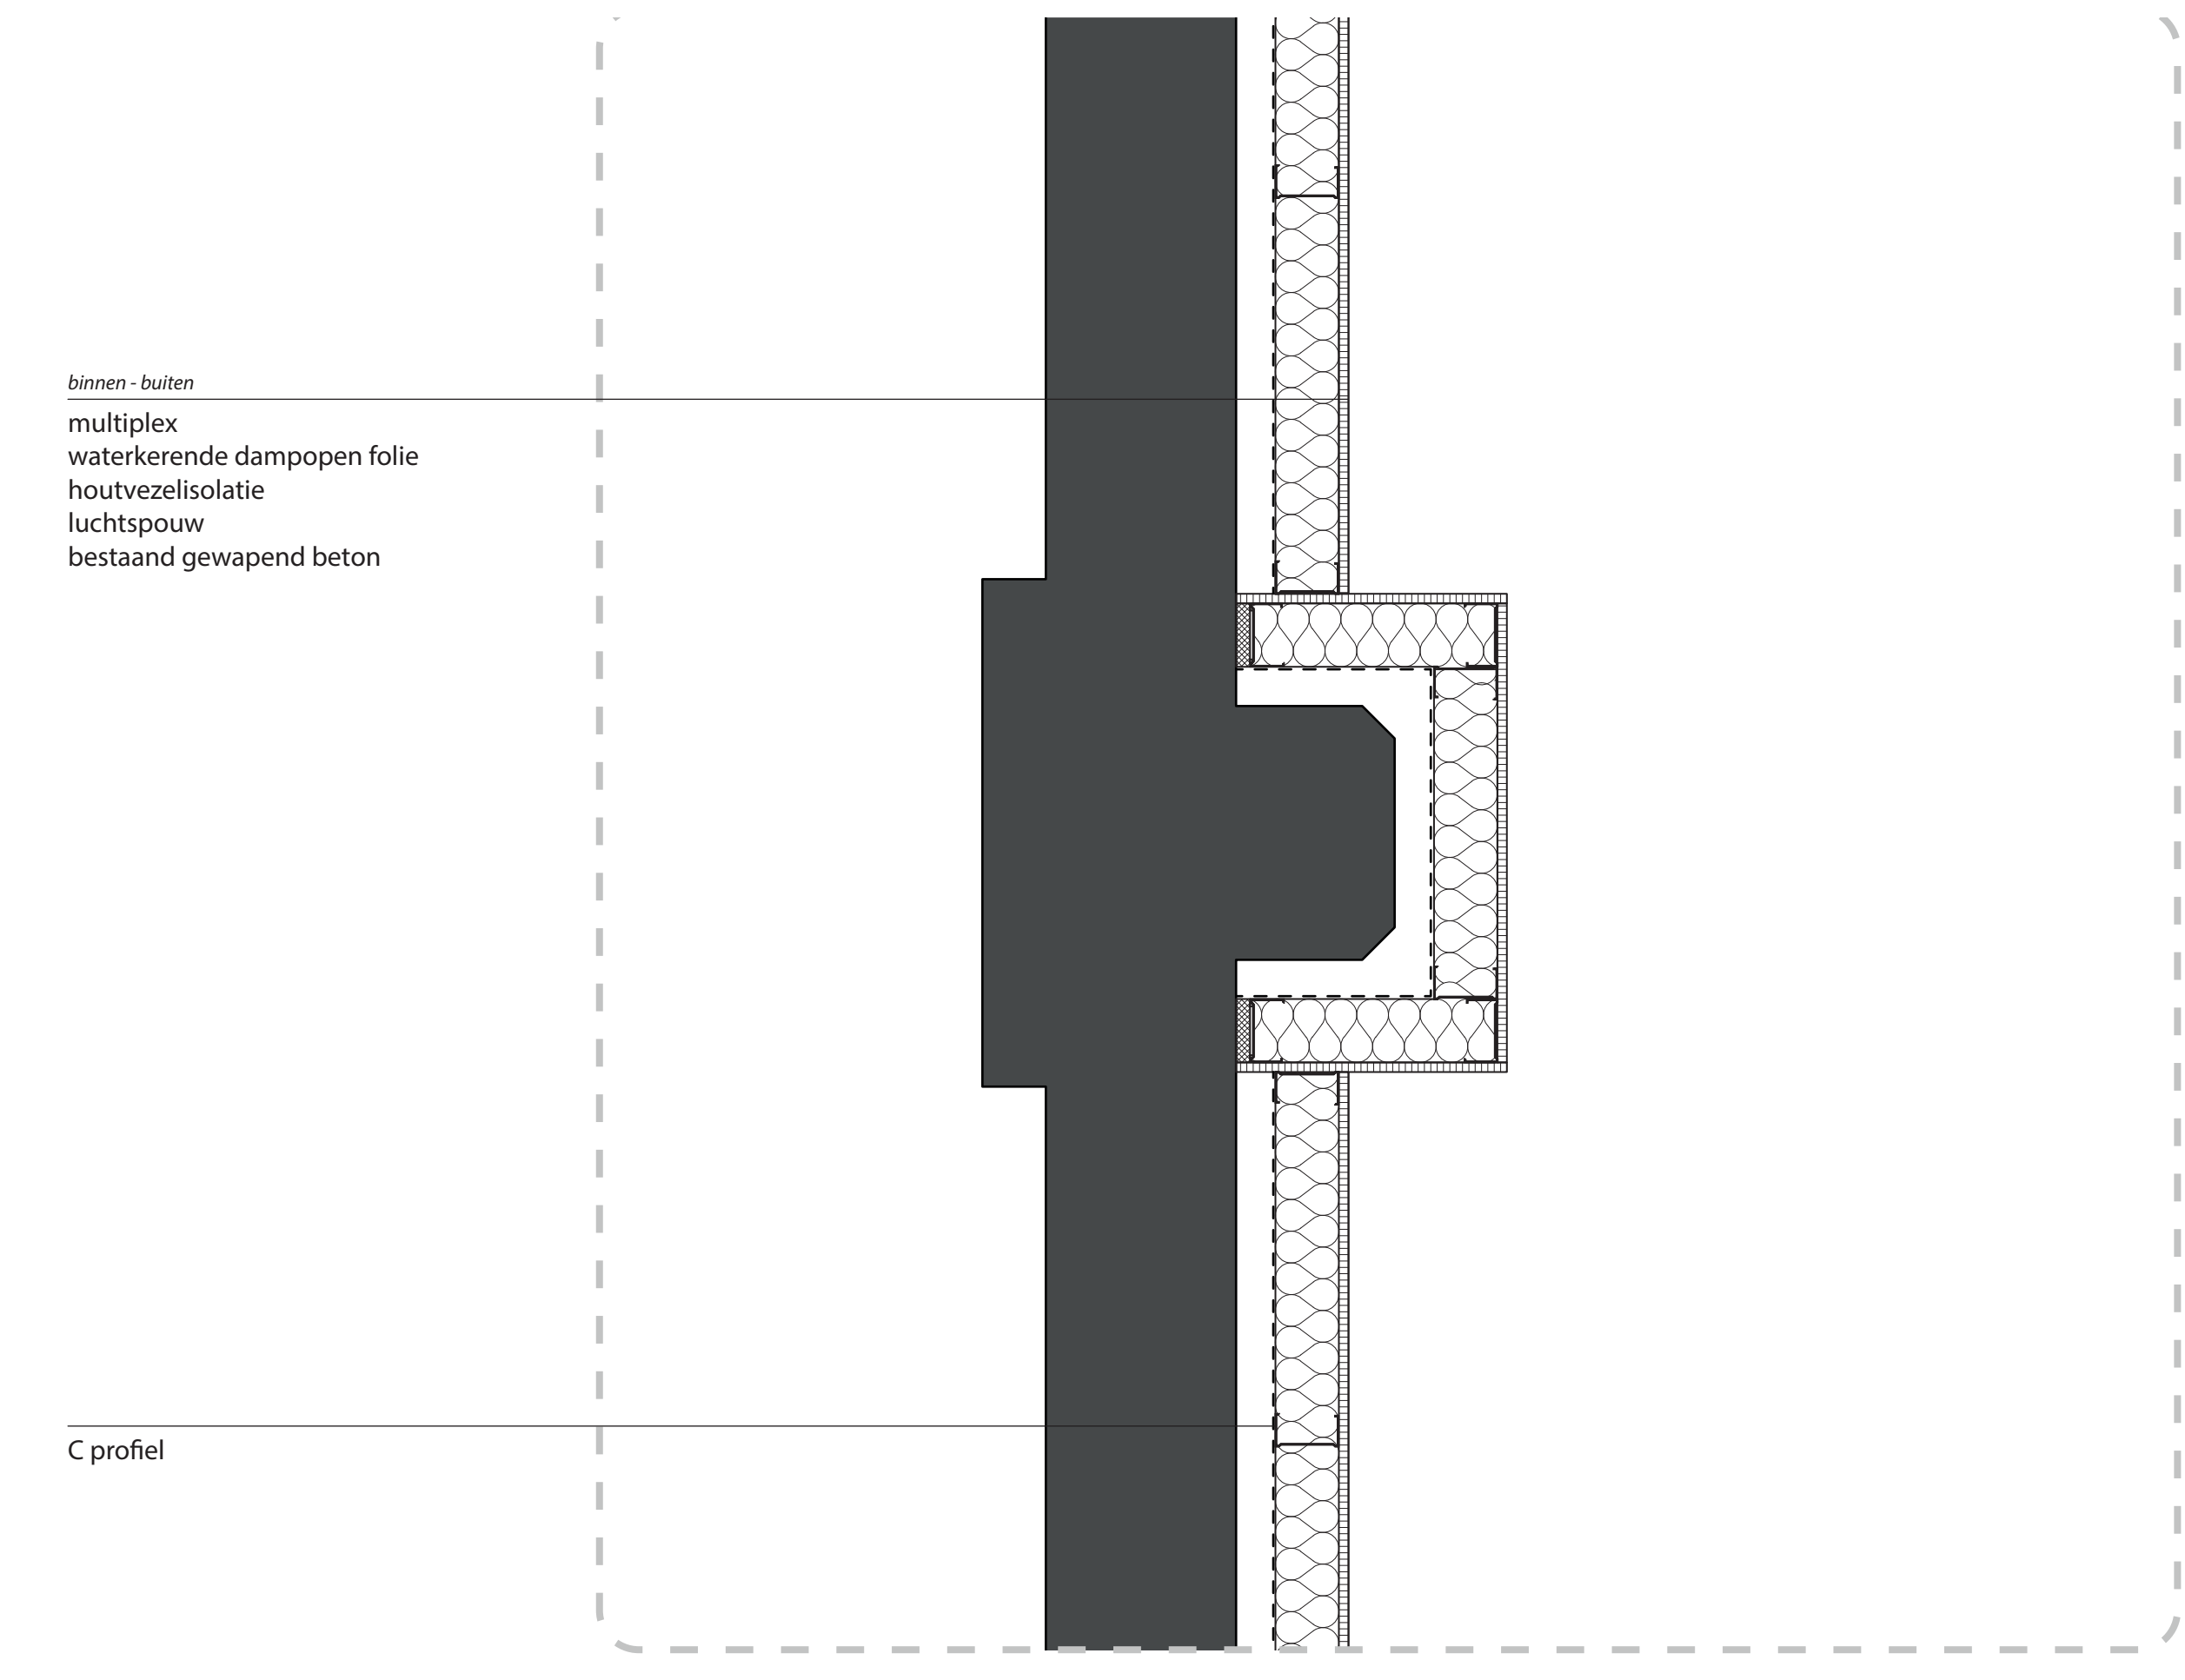

D - H6


1: 10

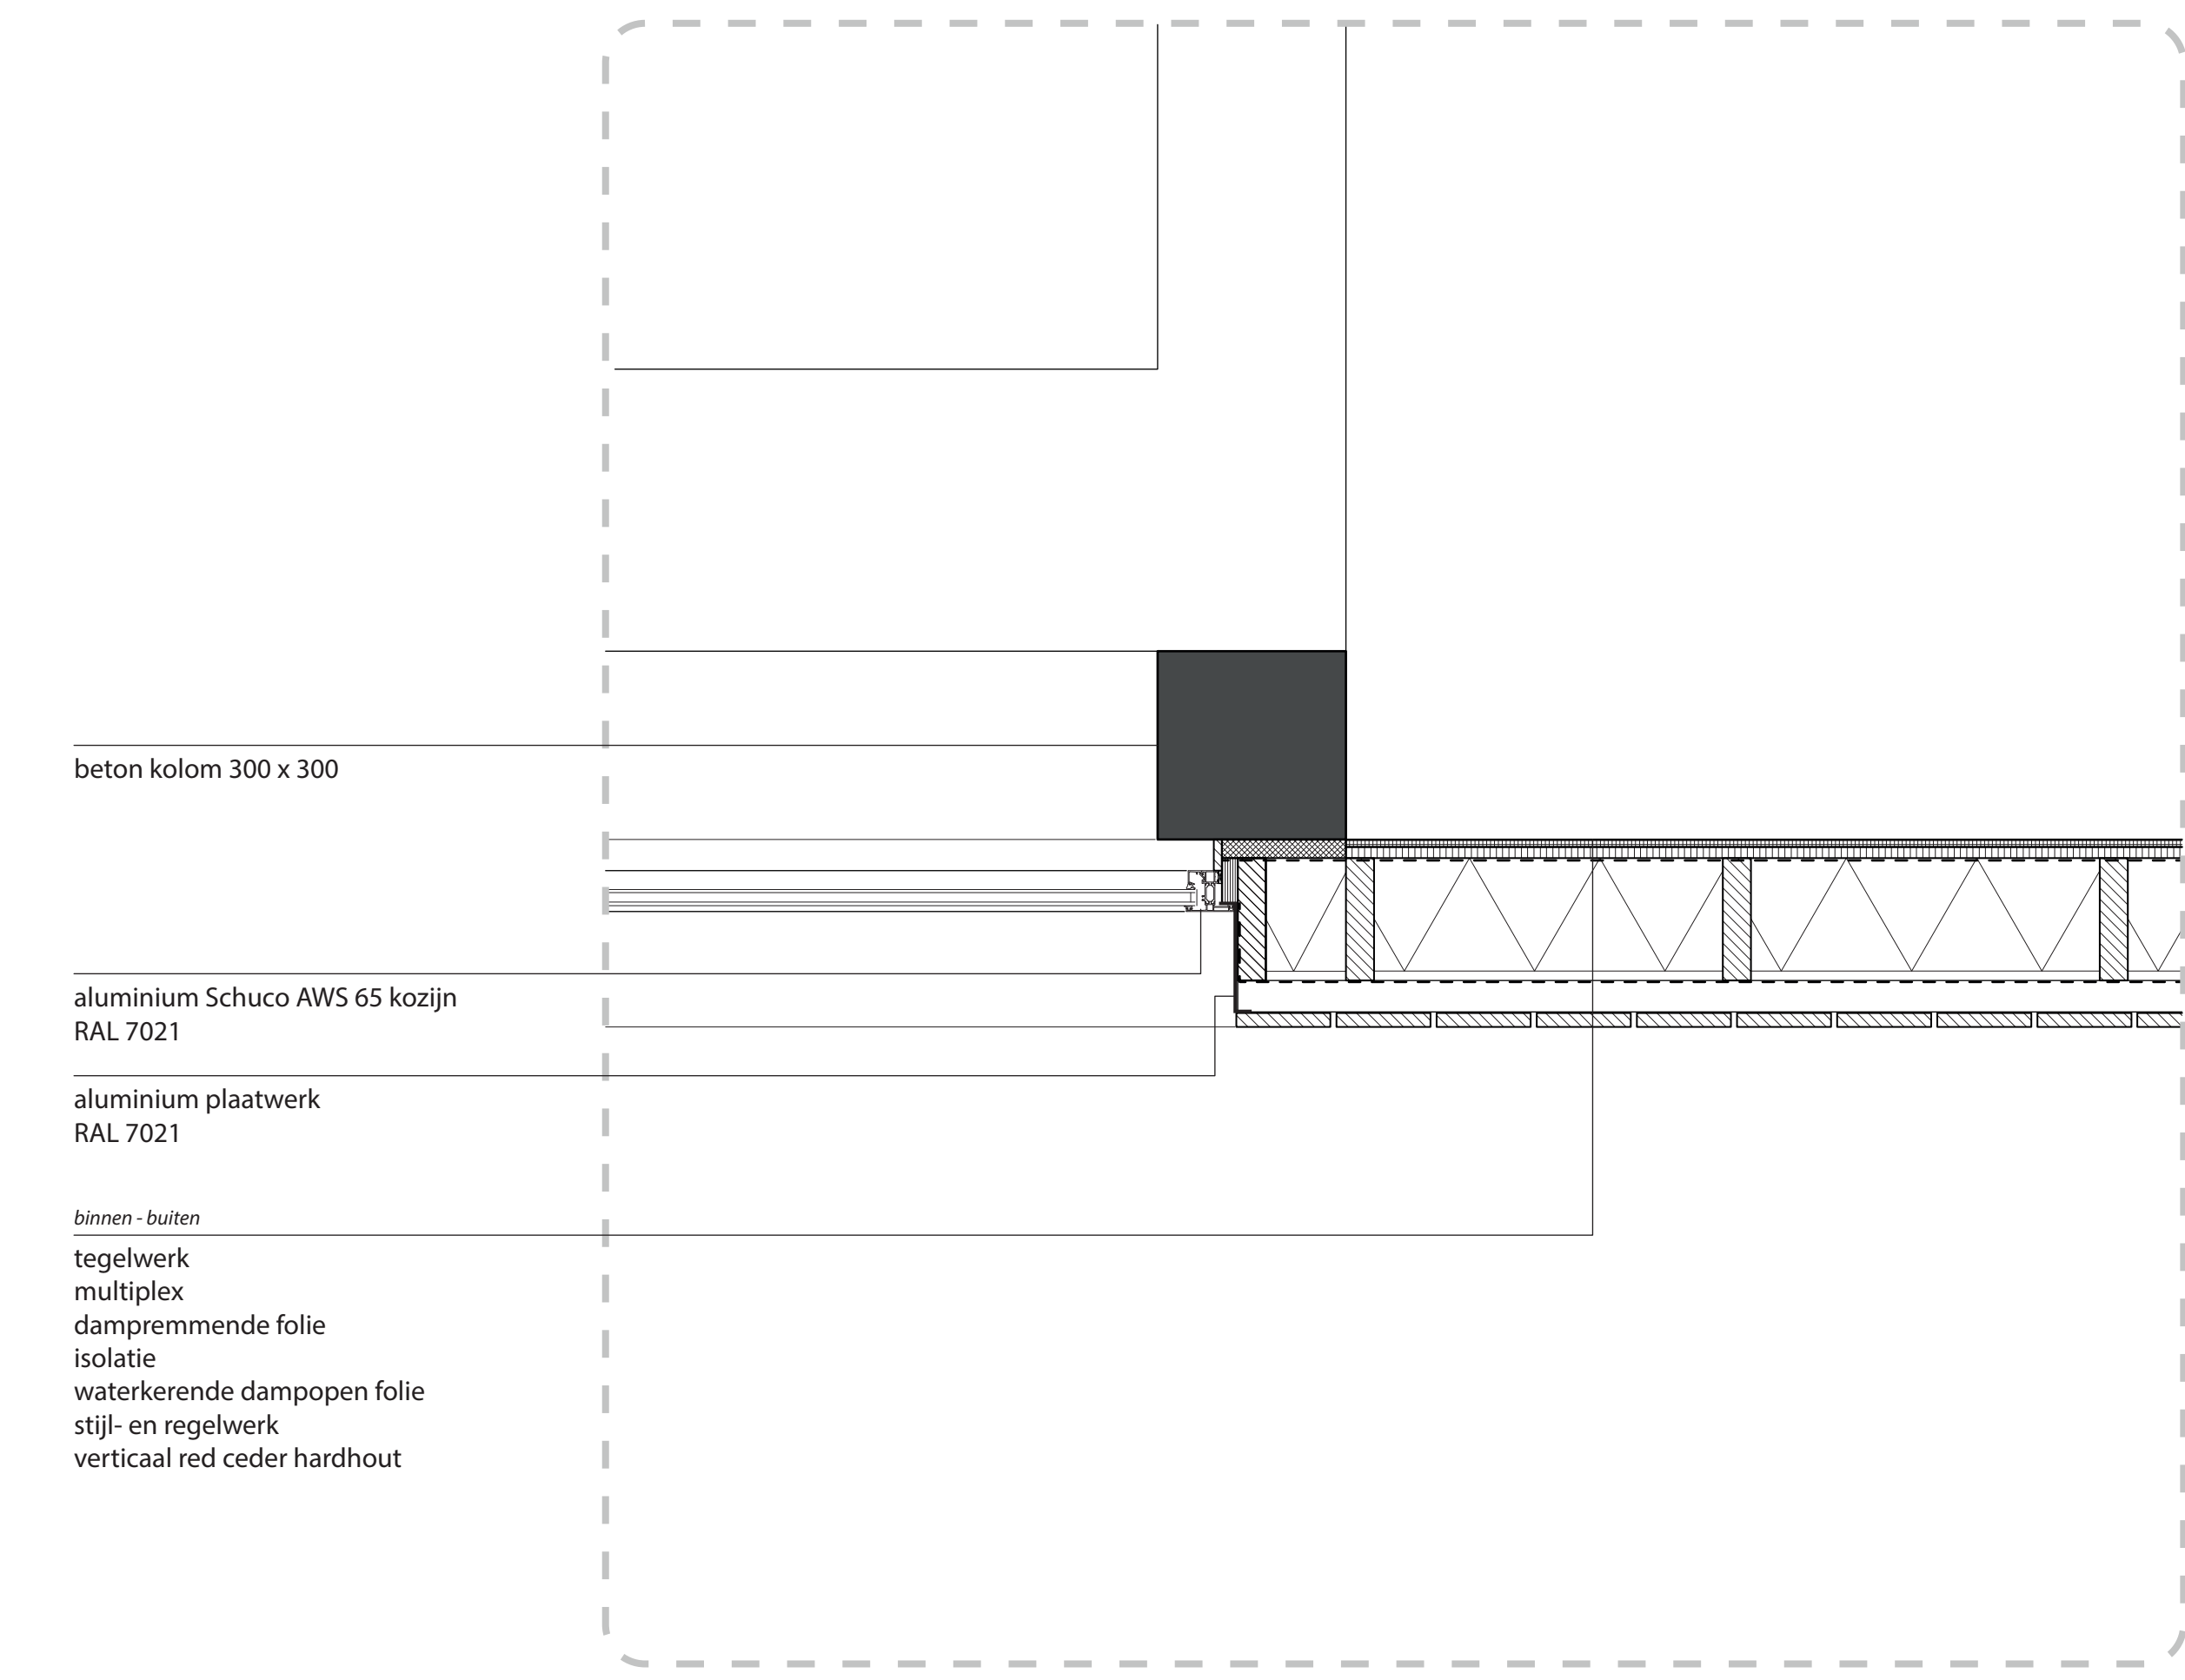

details verticaal


A - V1

1: 10

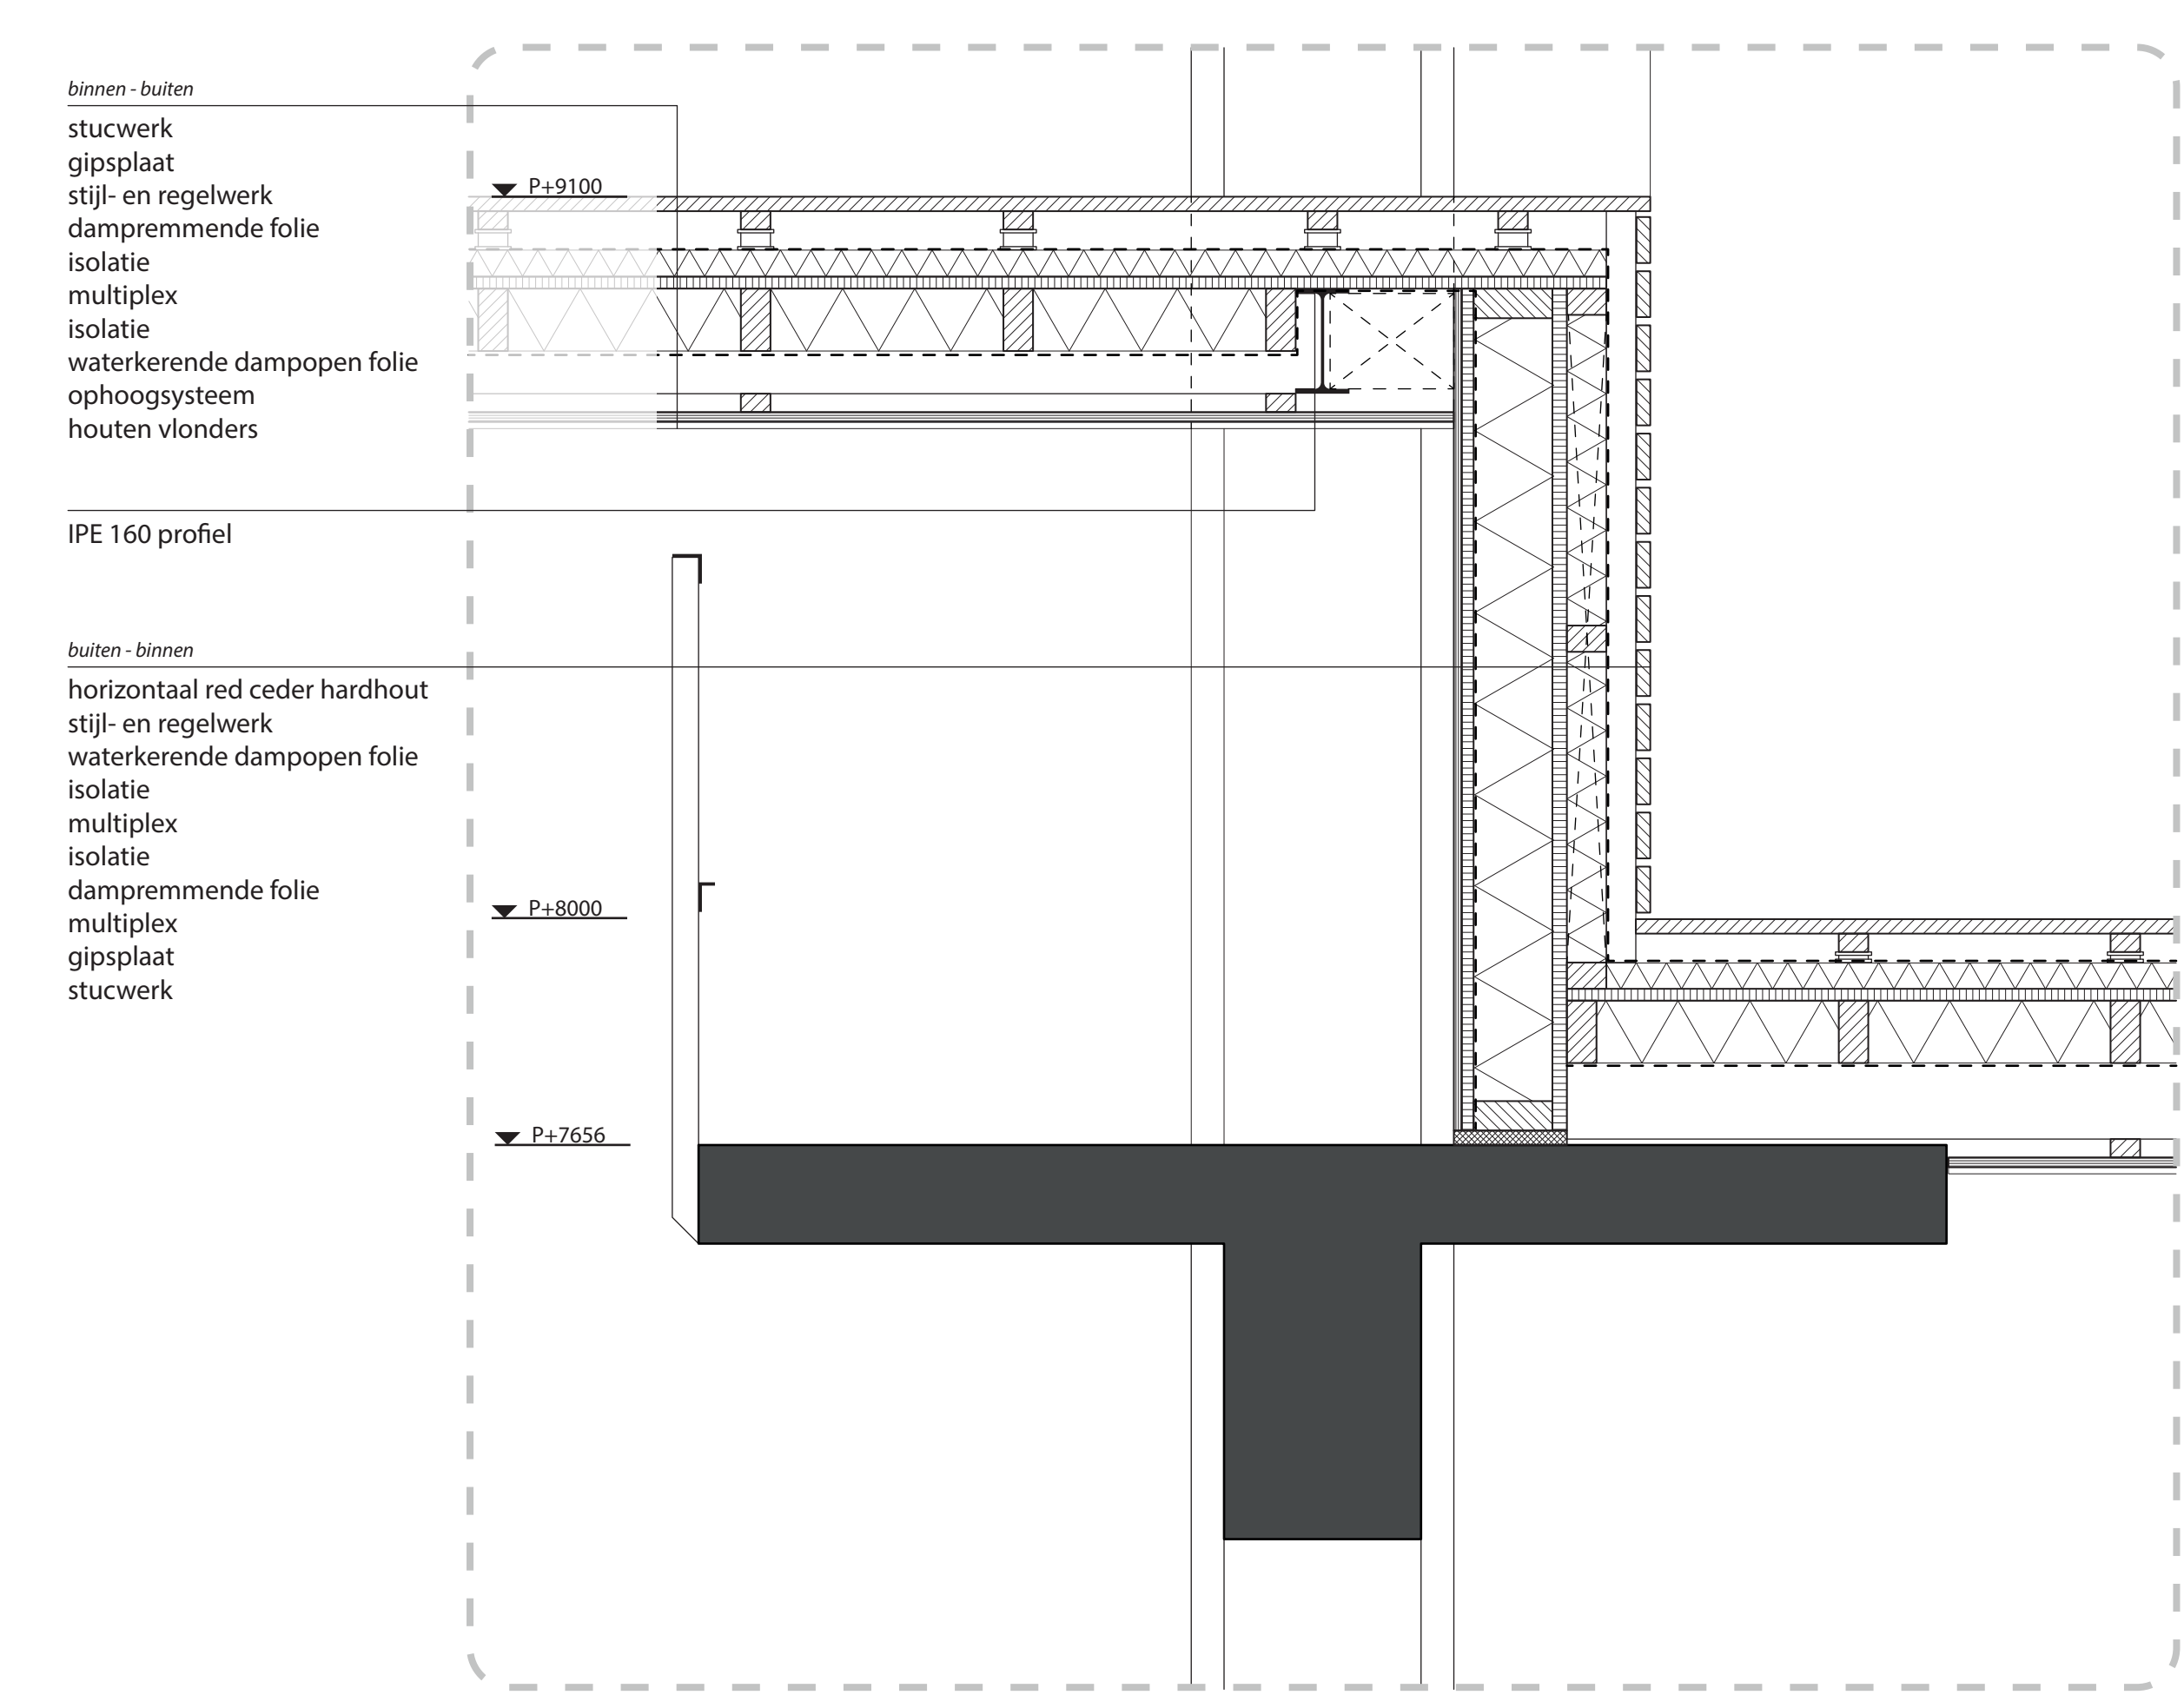


B - V2

1: 10

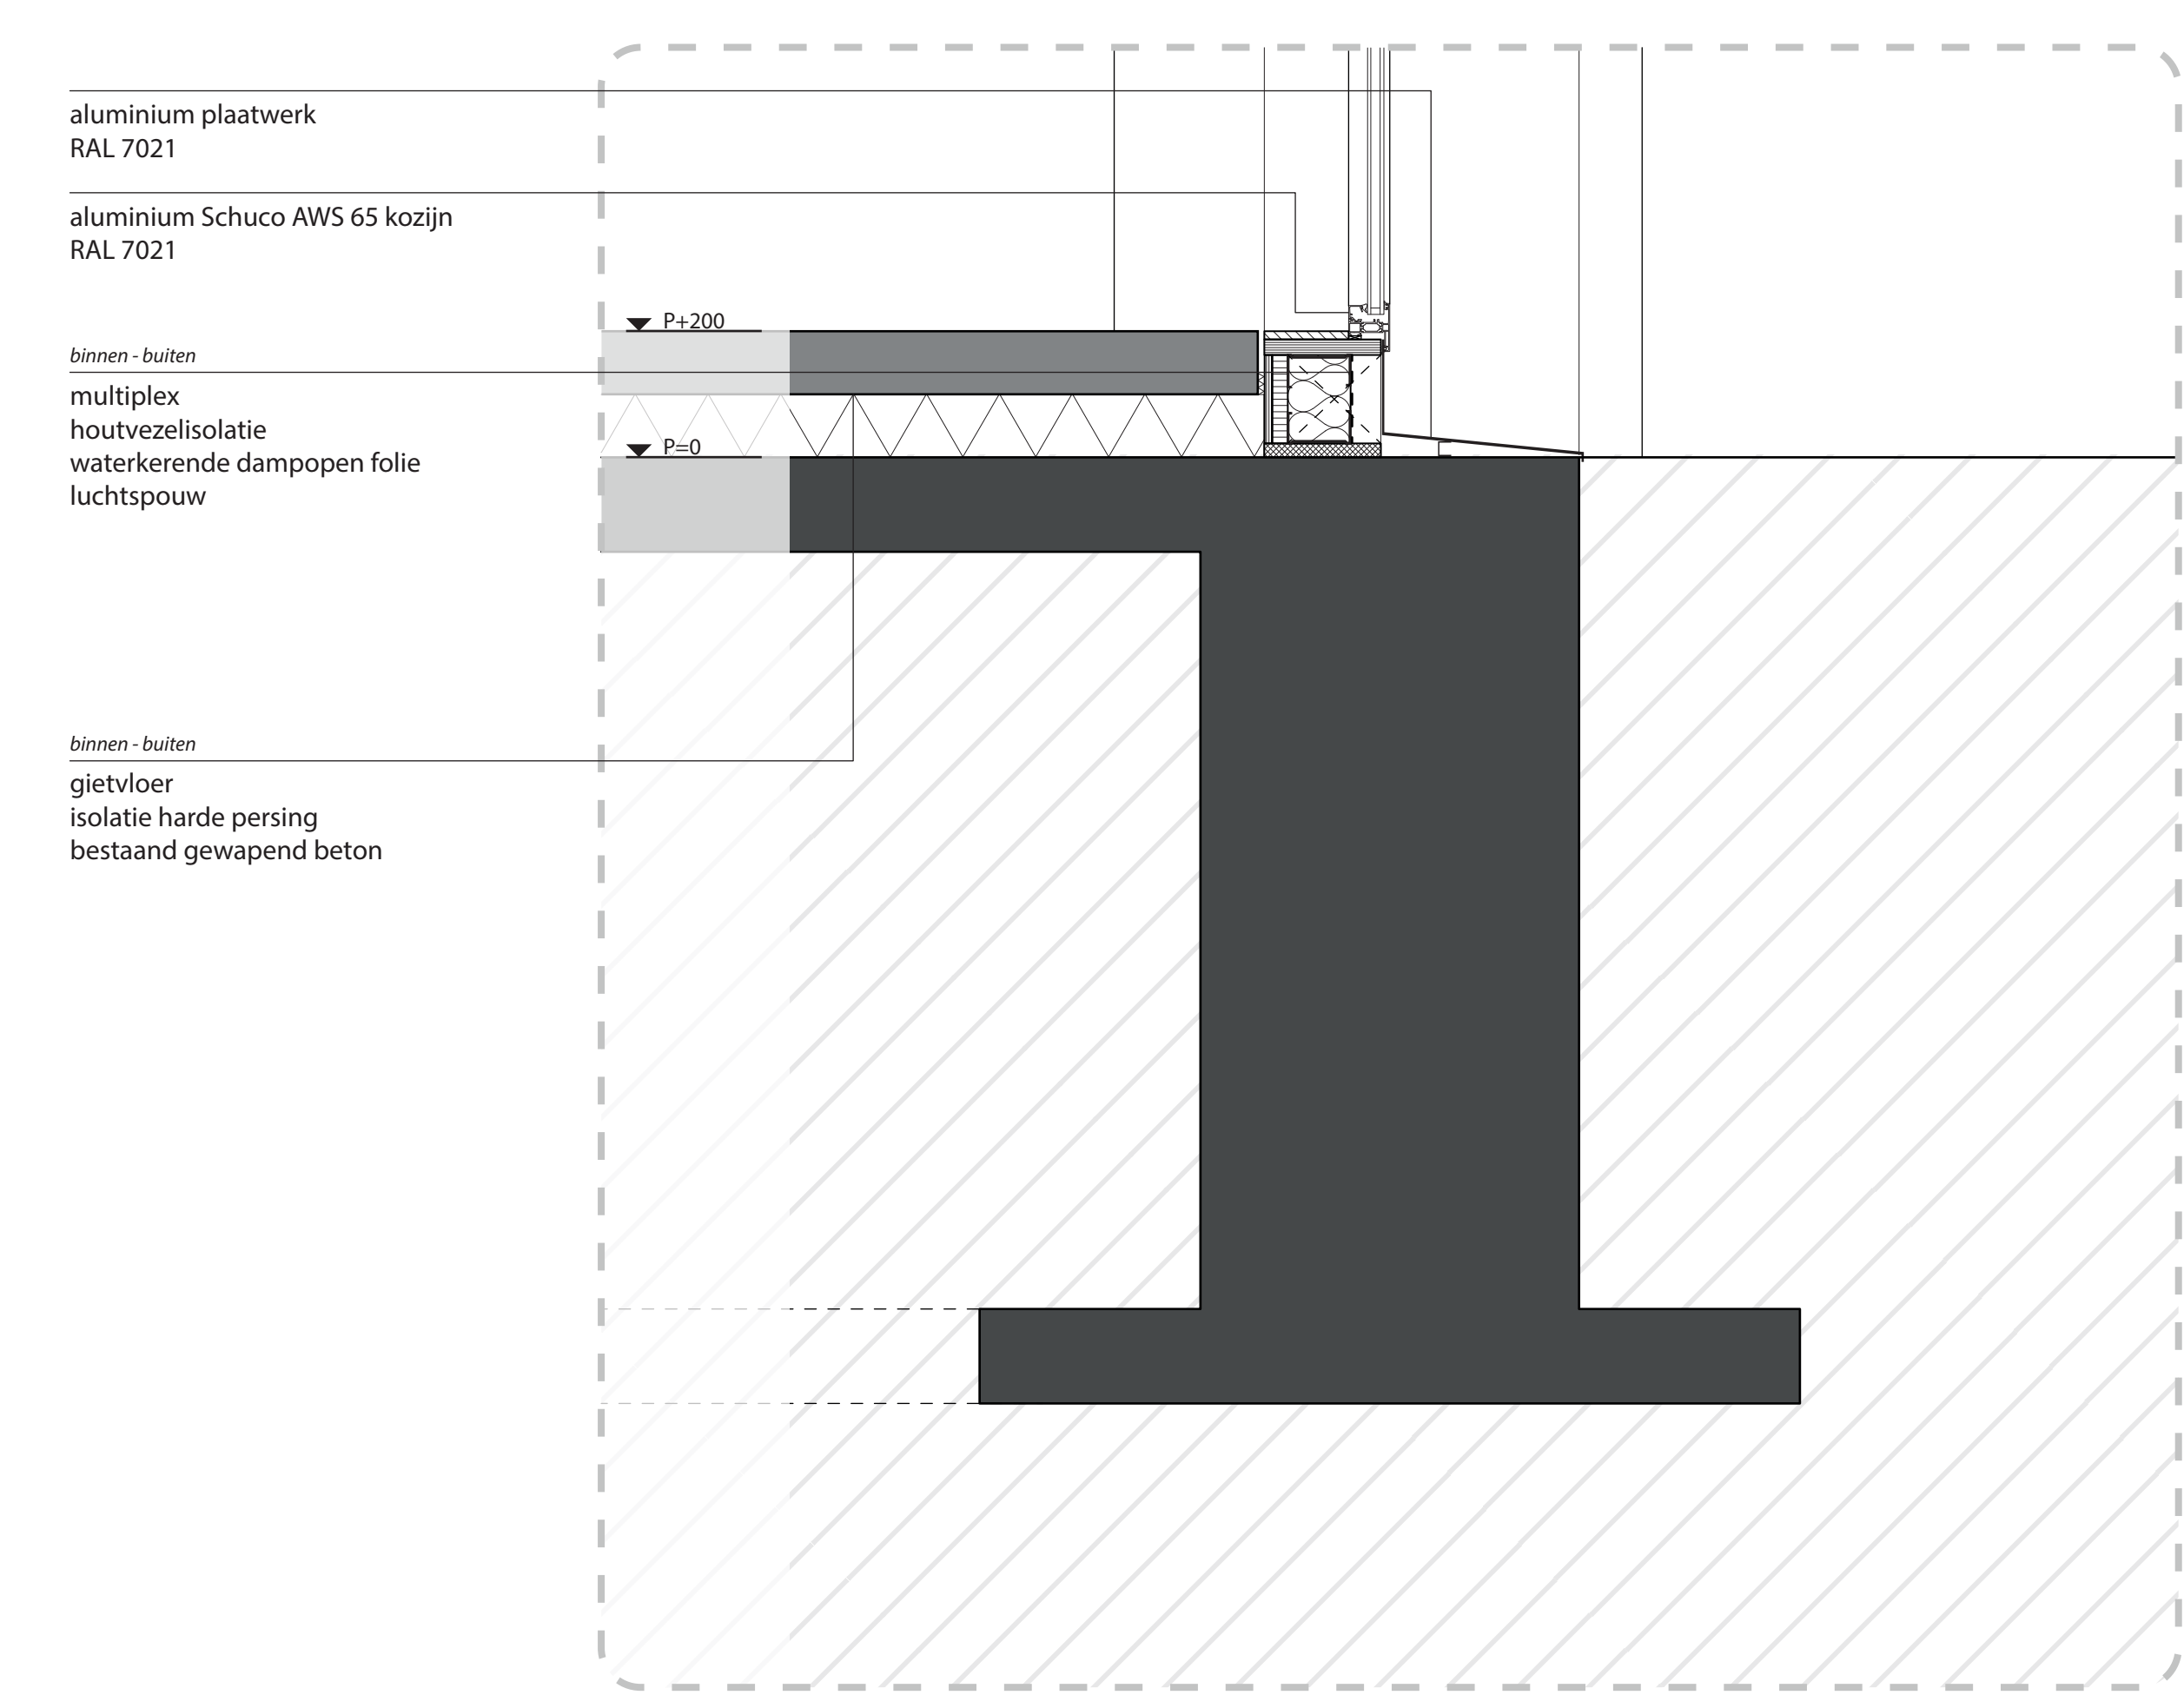


B - V3

1: 10

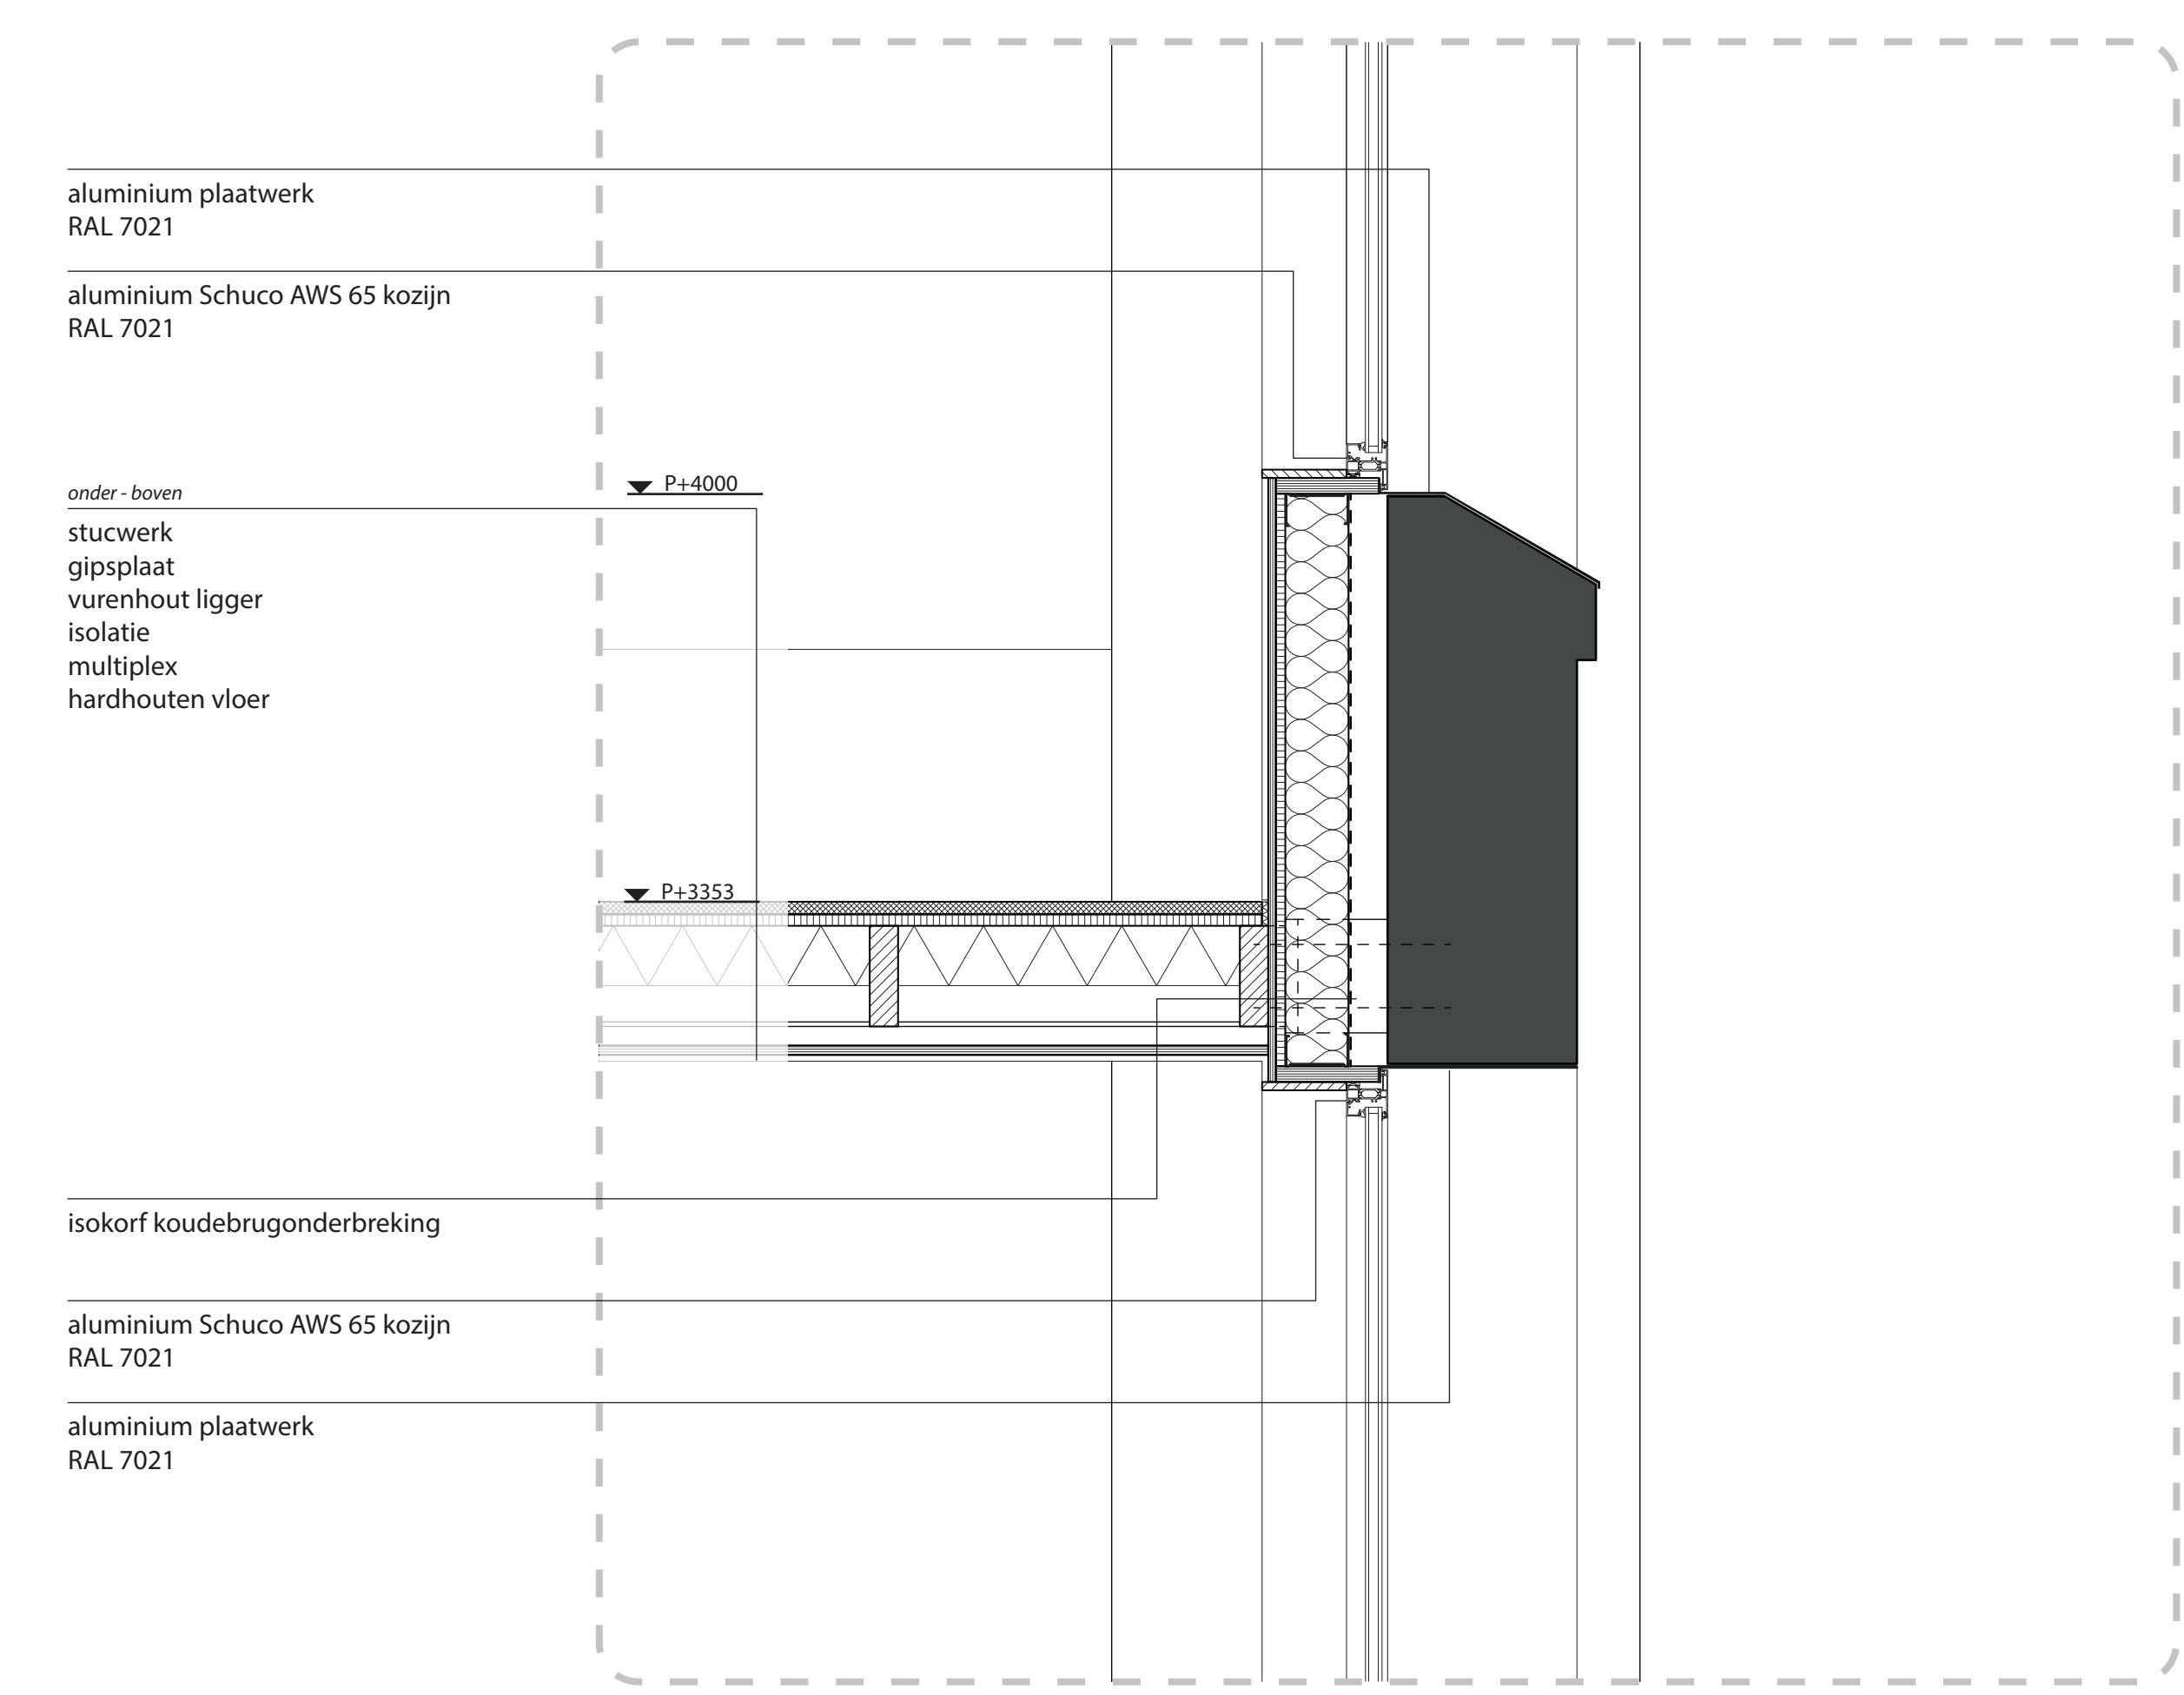


C - V4

1: 10

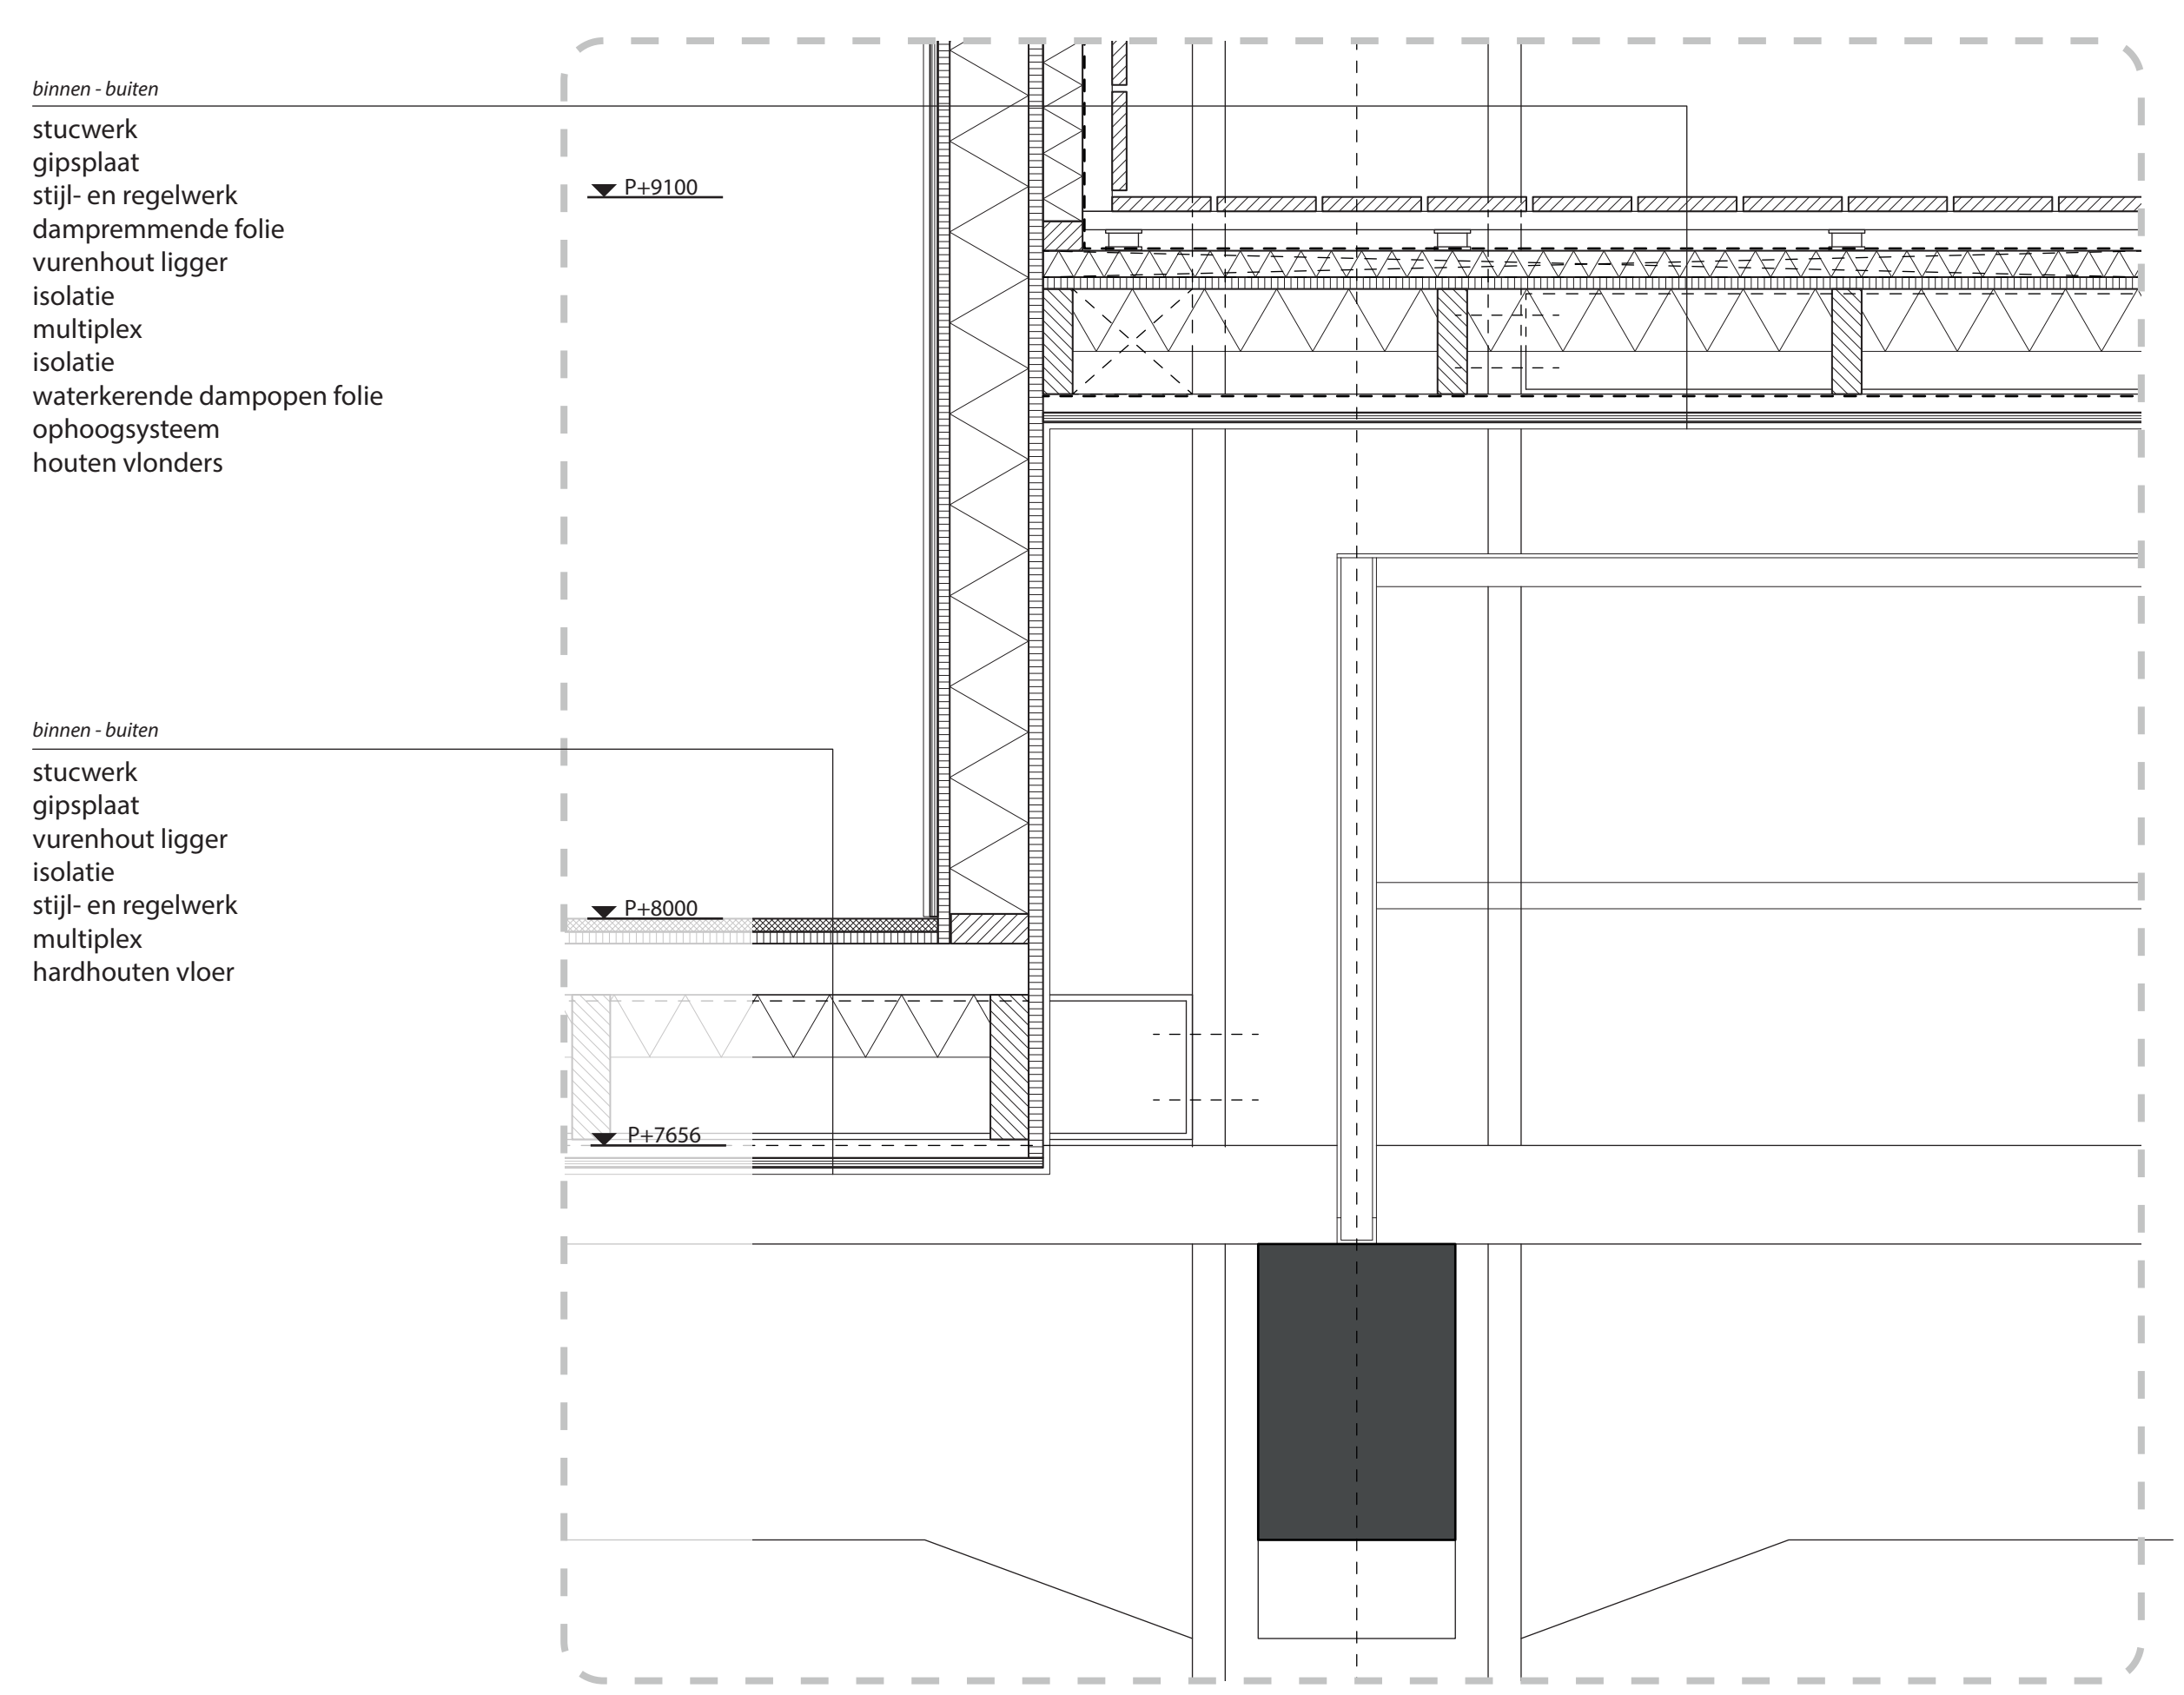

C - V5

1: 10

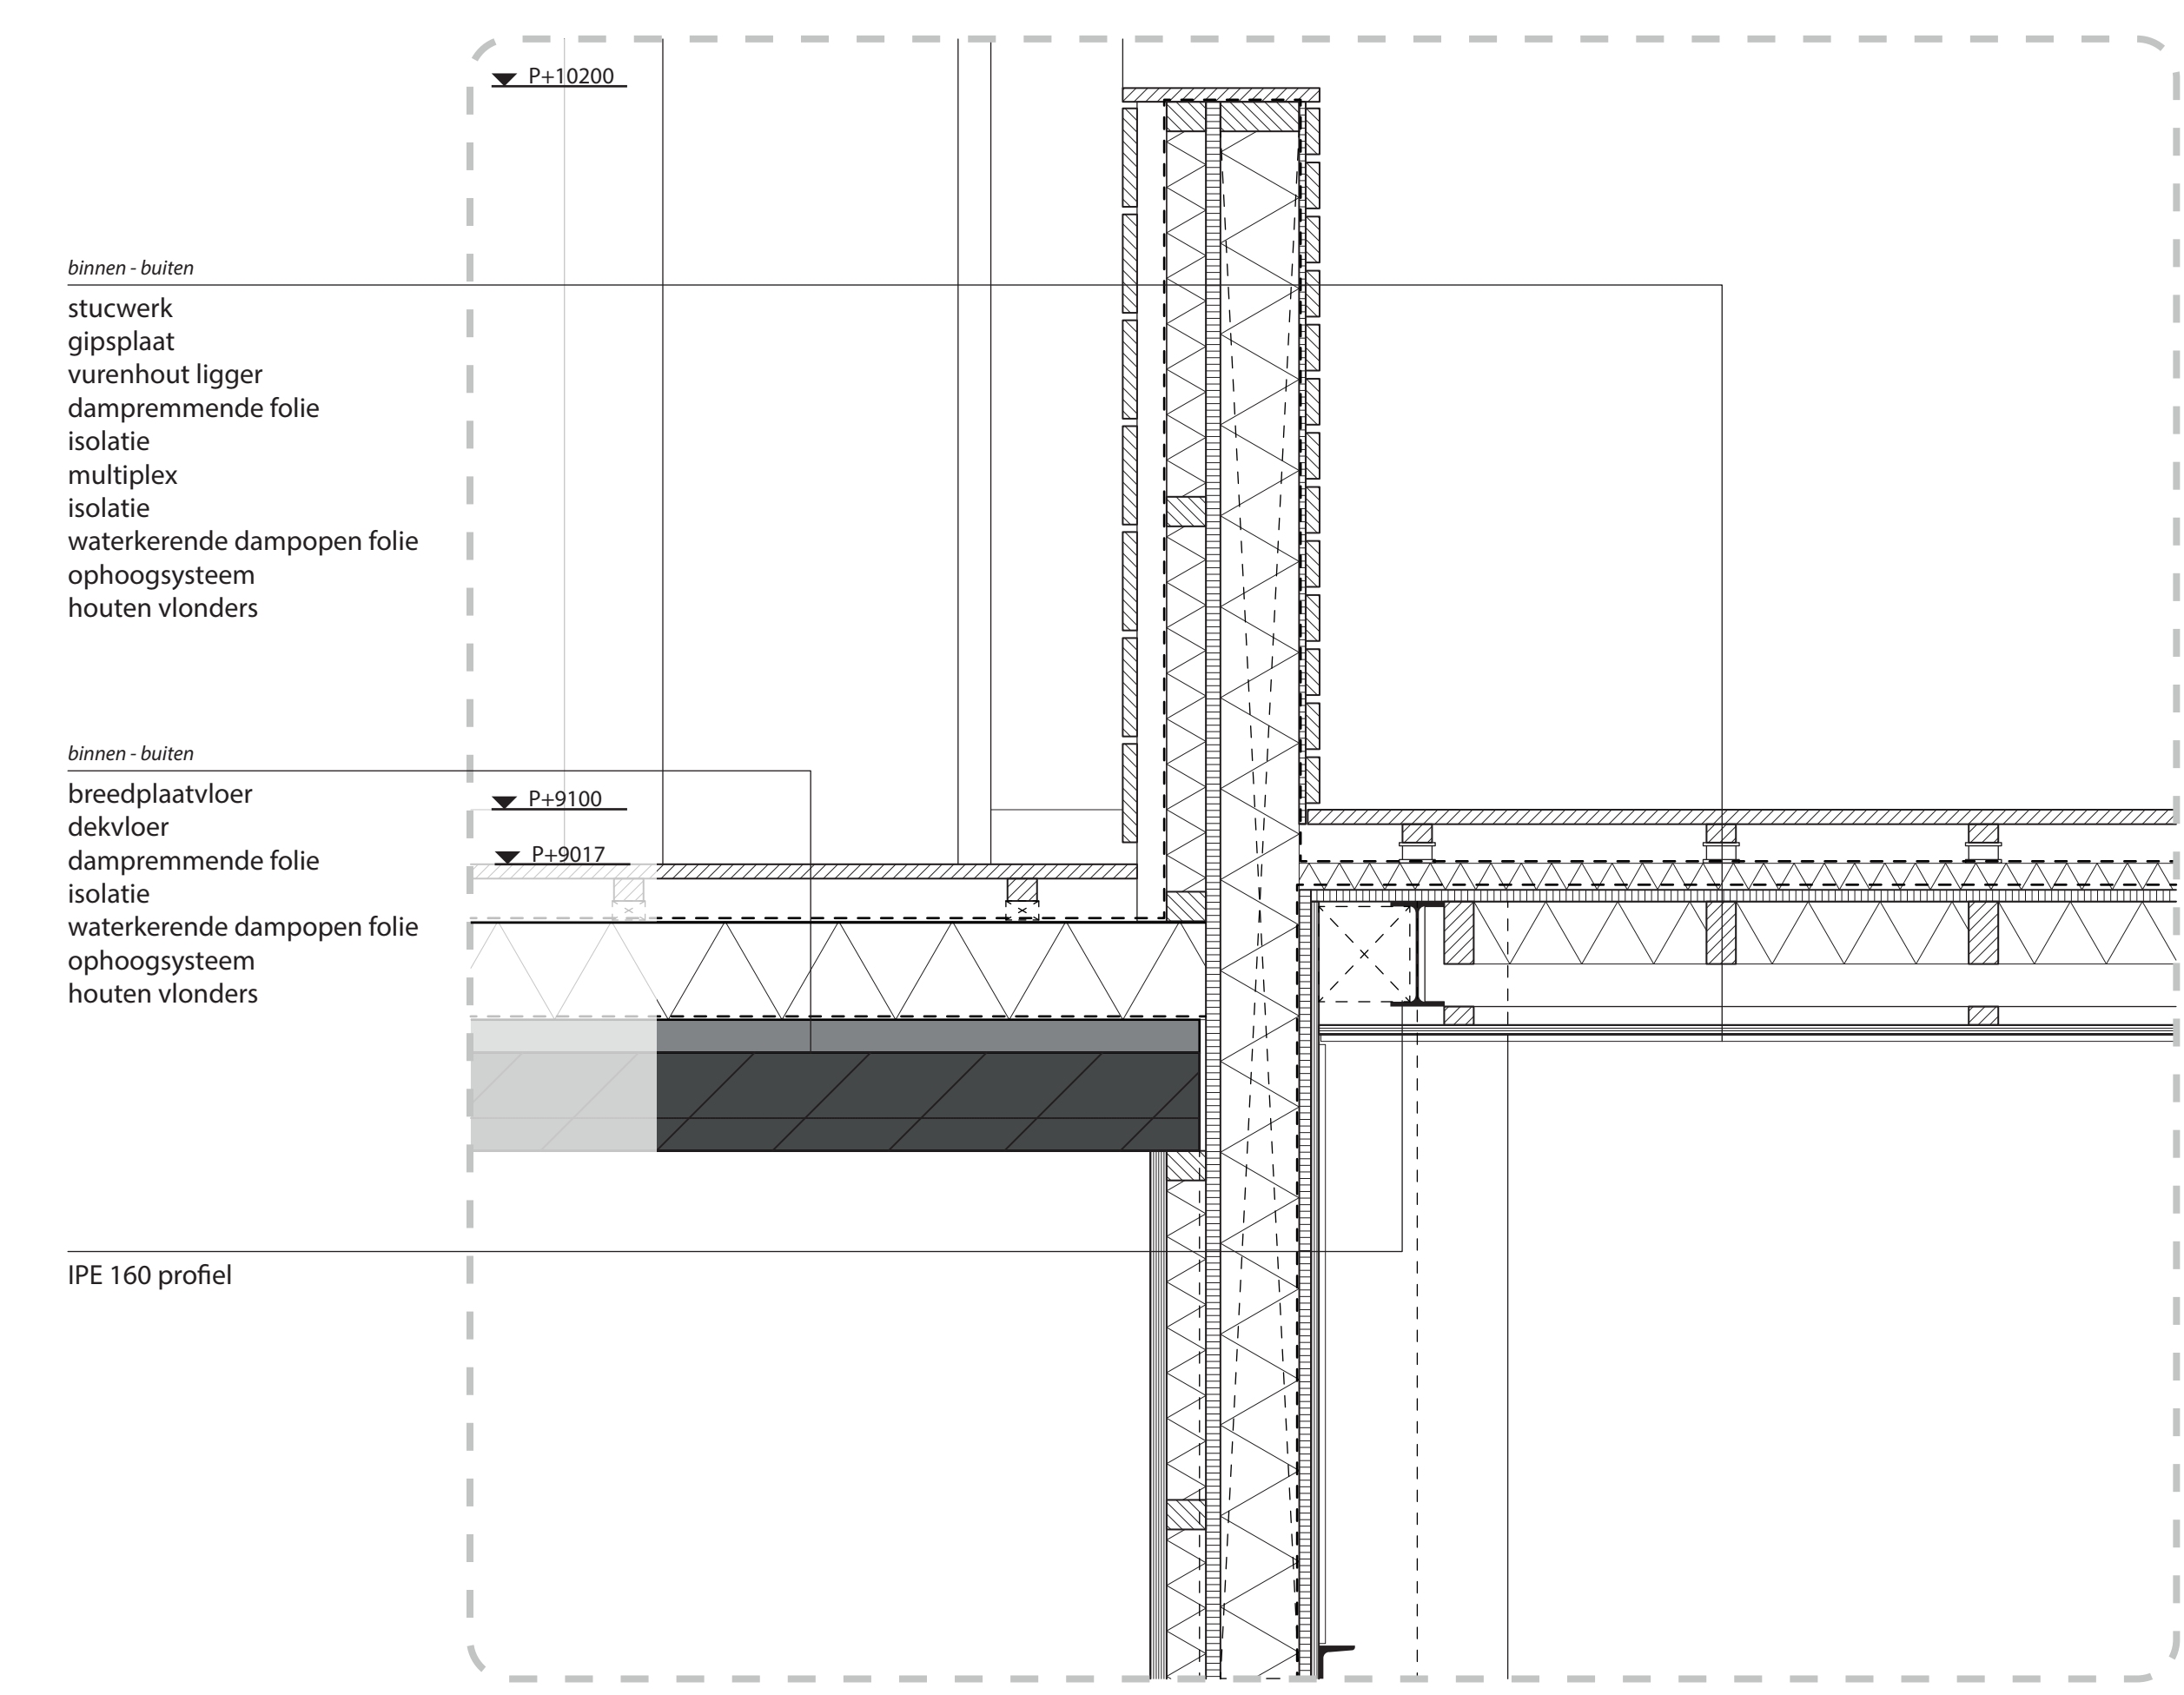

D - V6

1: 10

