




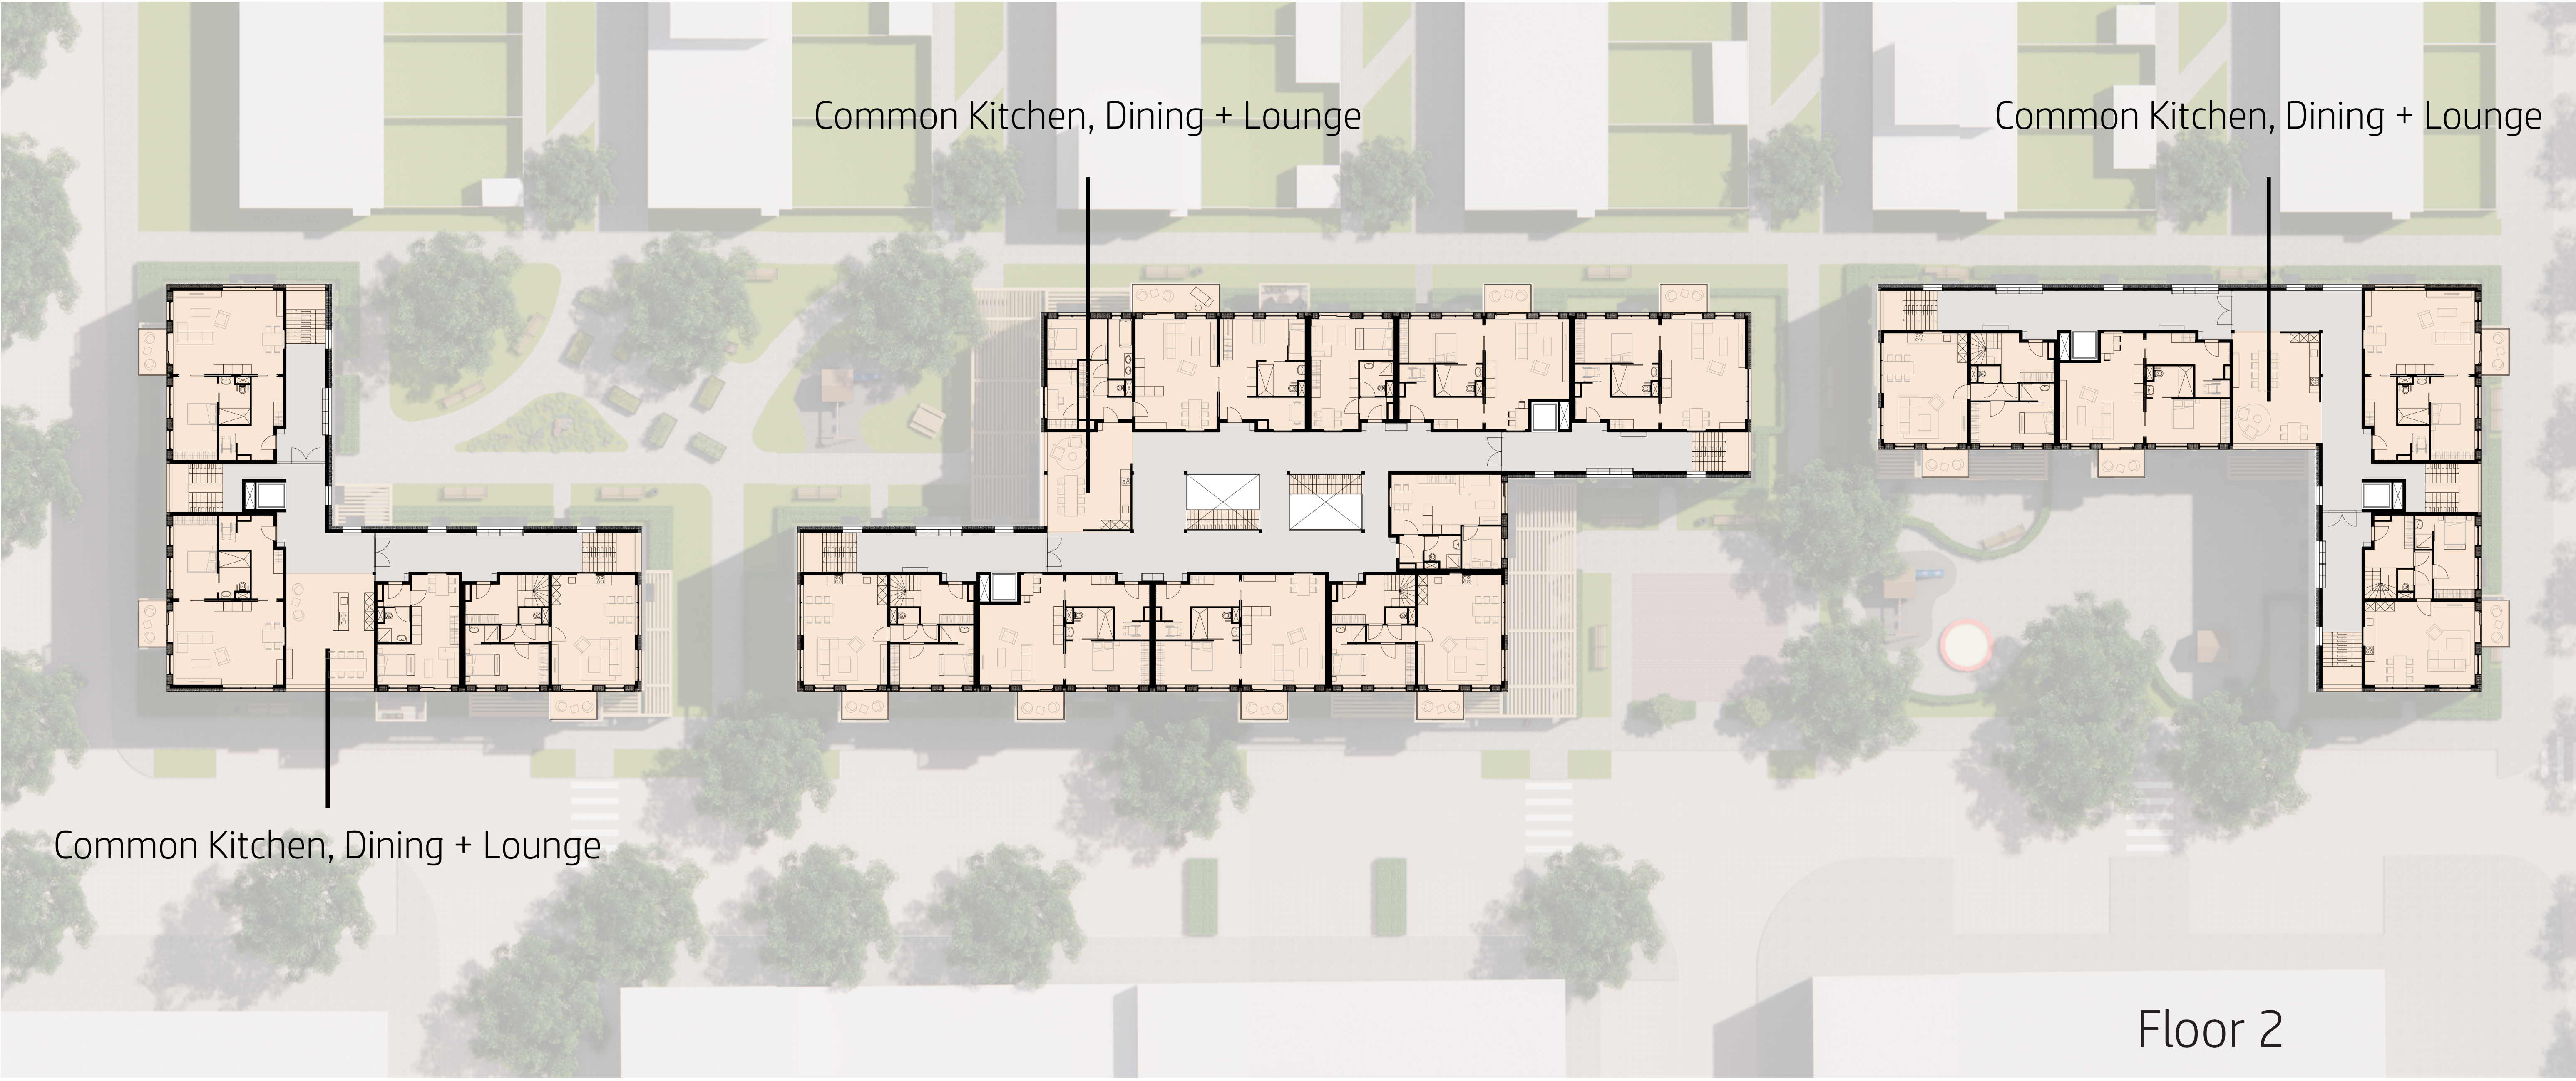



Roof plan



Roof Kitchen/Lounge

Roof Kitchen/Lounge

Roof Kitchen/Lounge

Floor 3

1:200



West facade



North facade




South facade










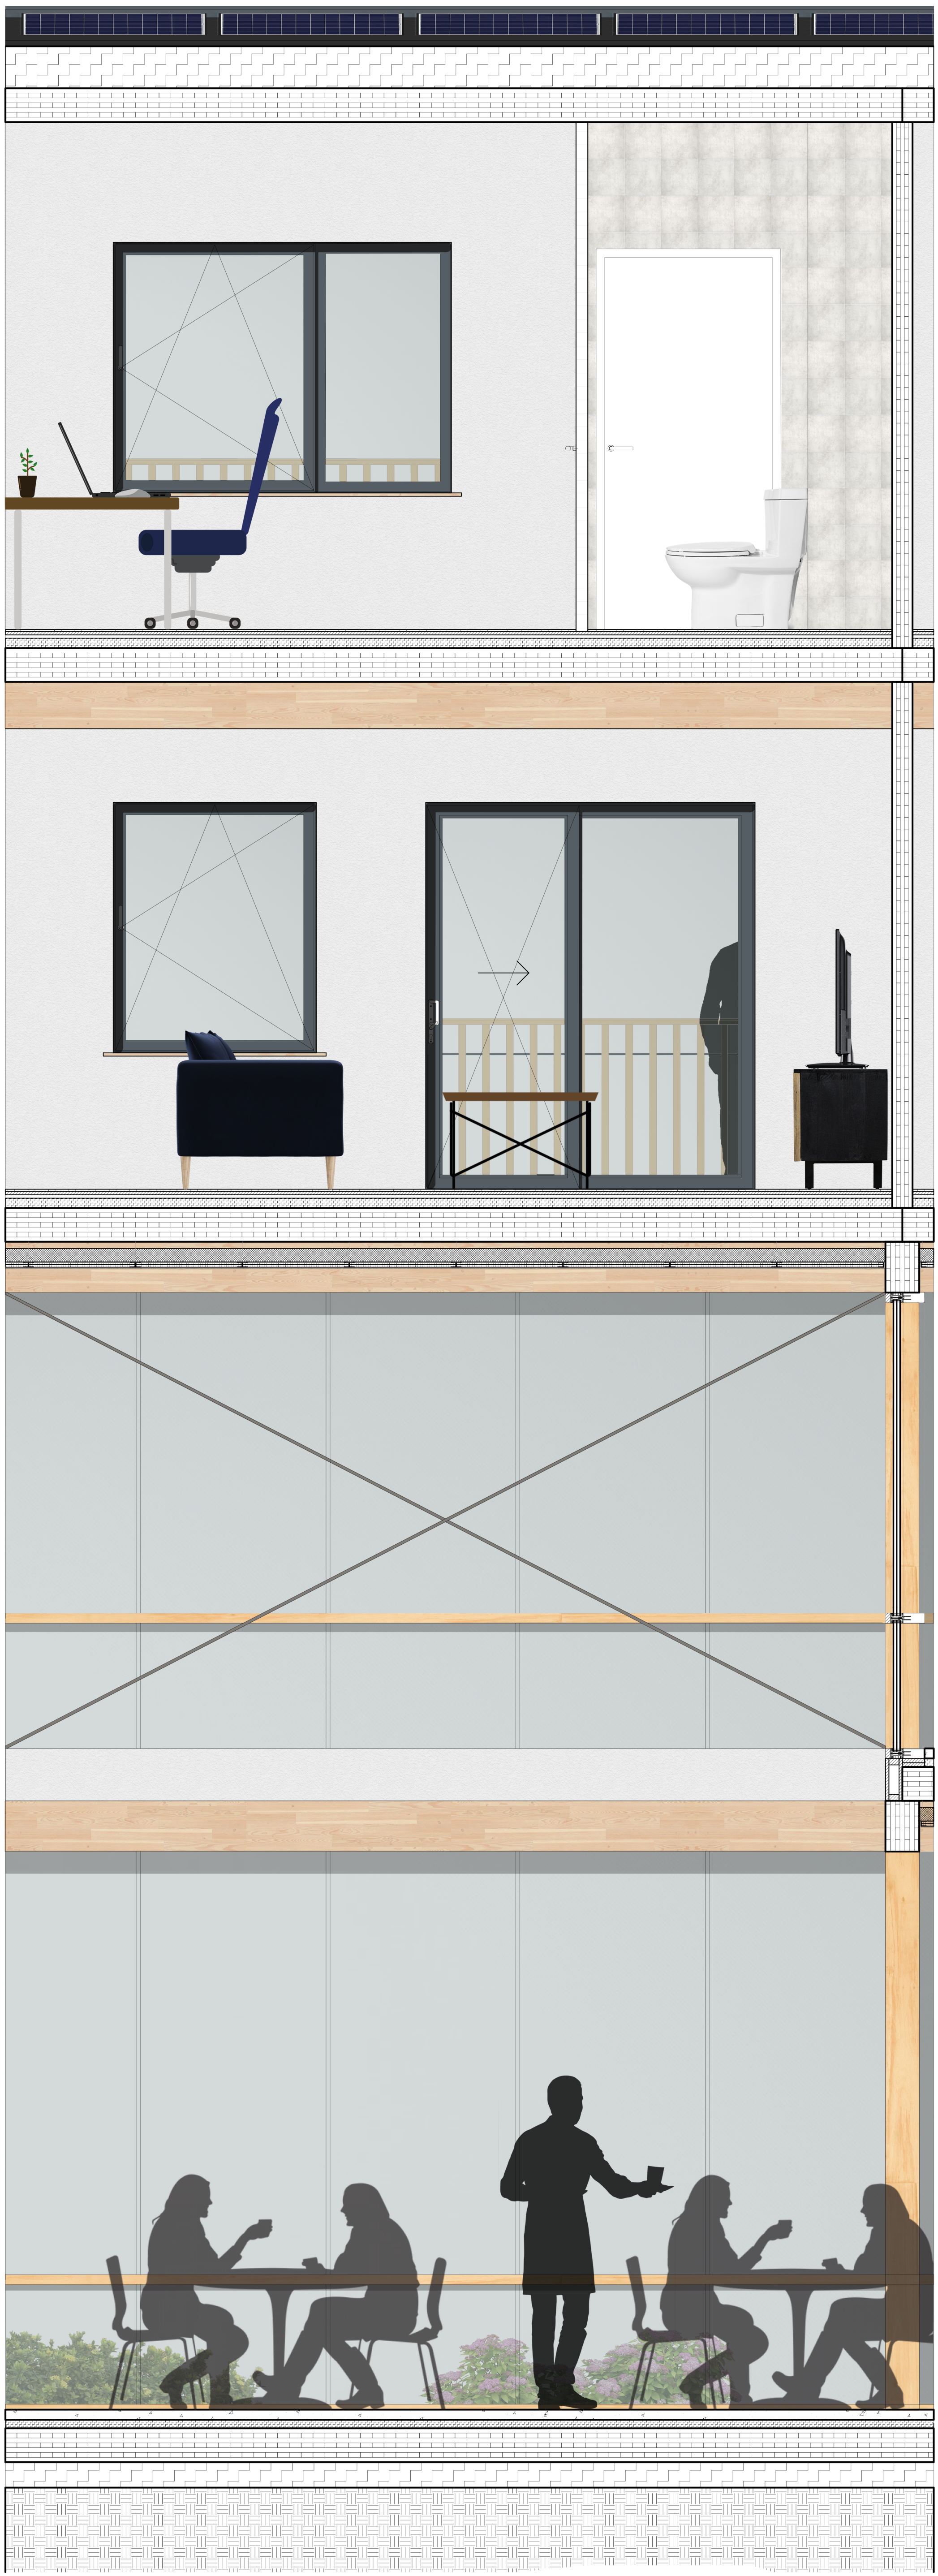


1:20

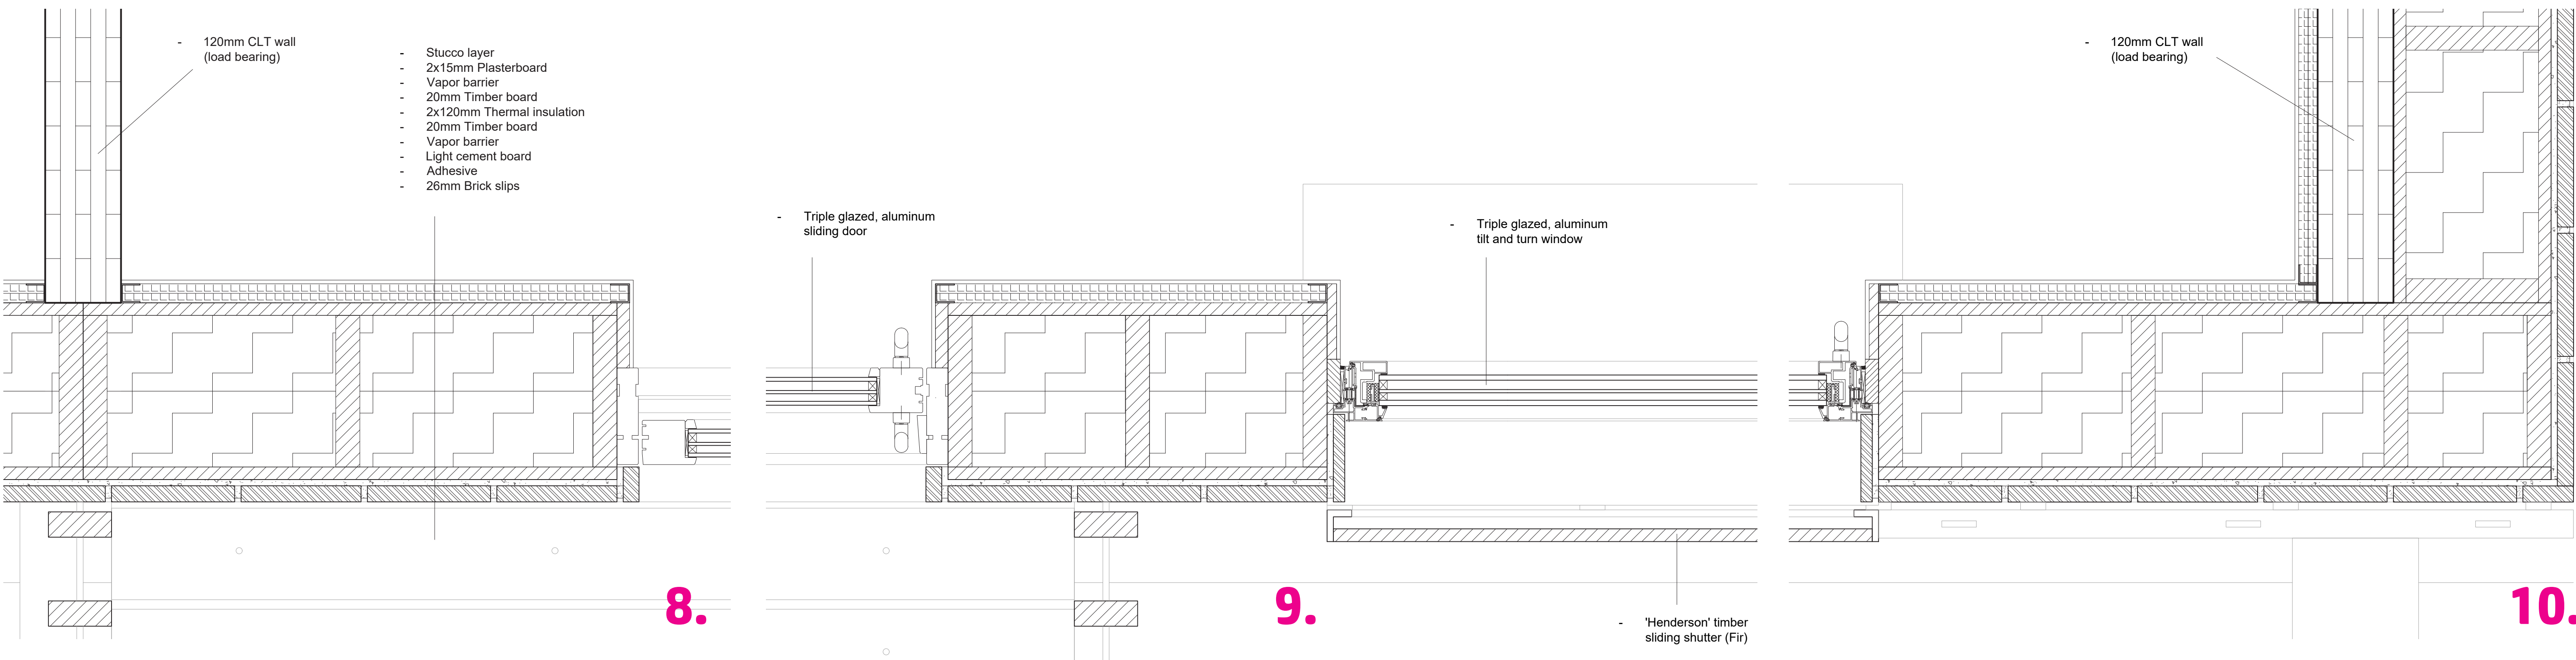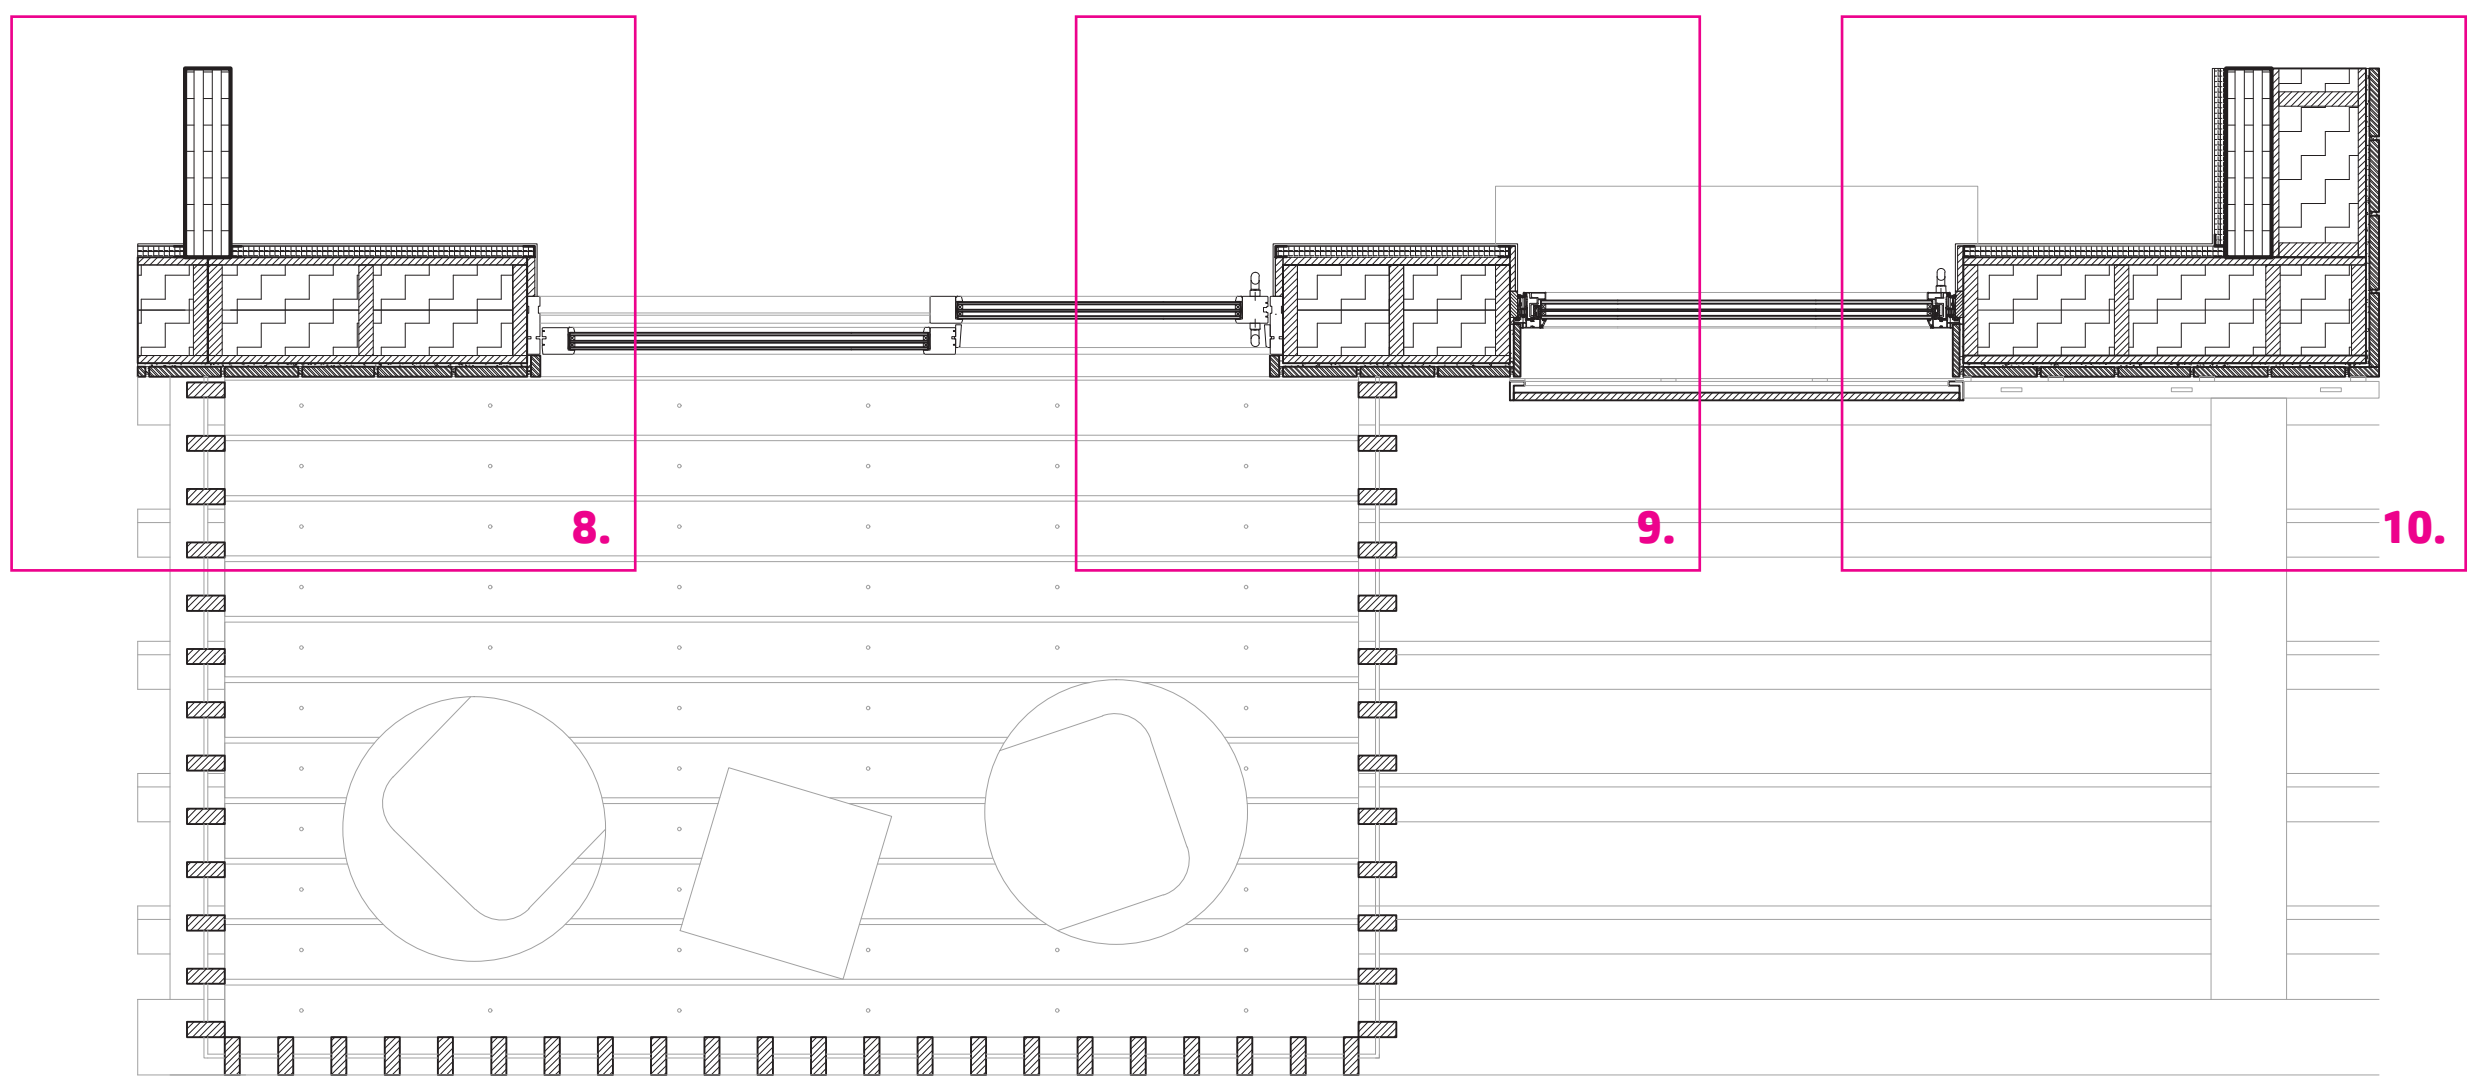




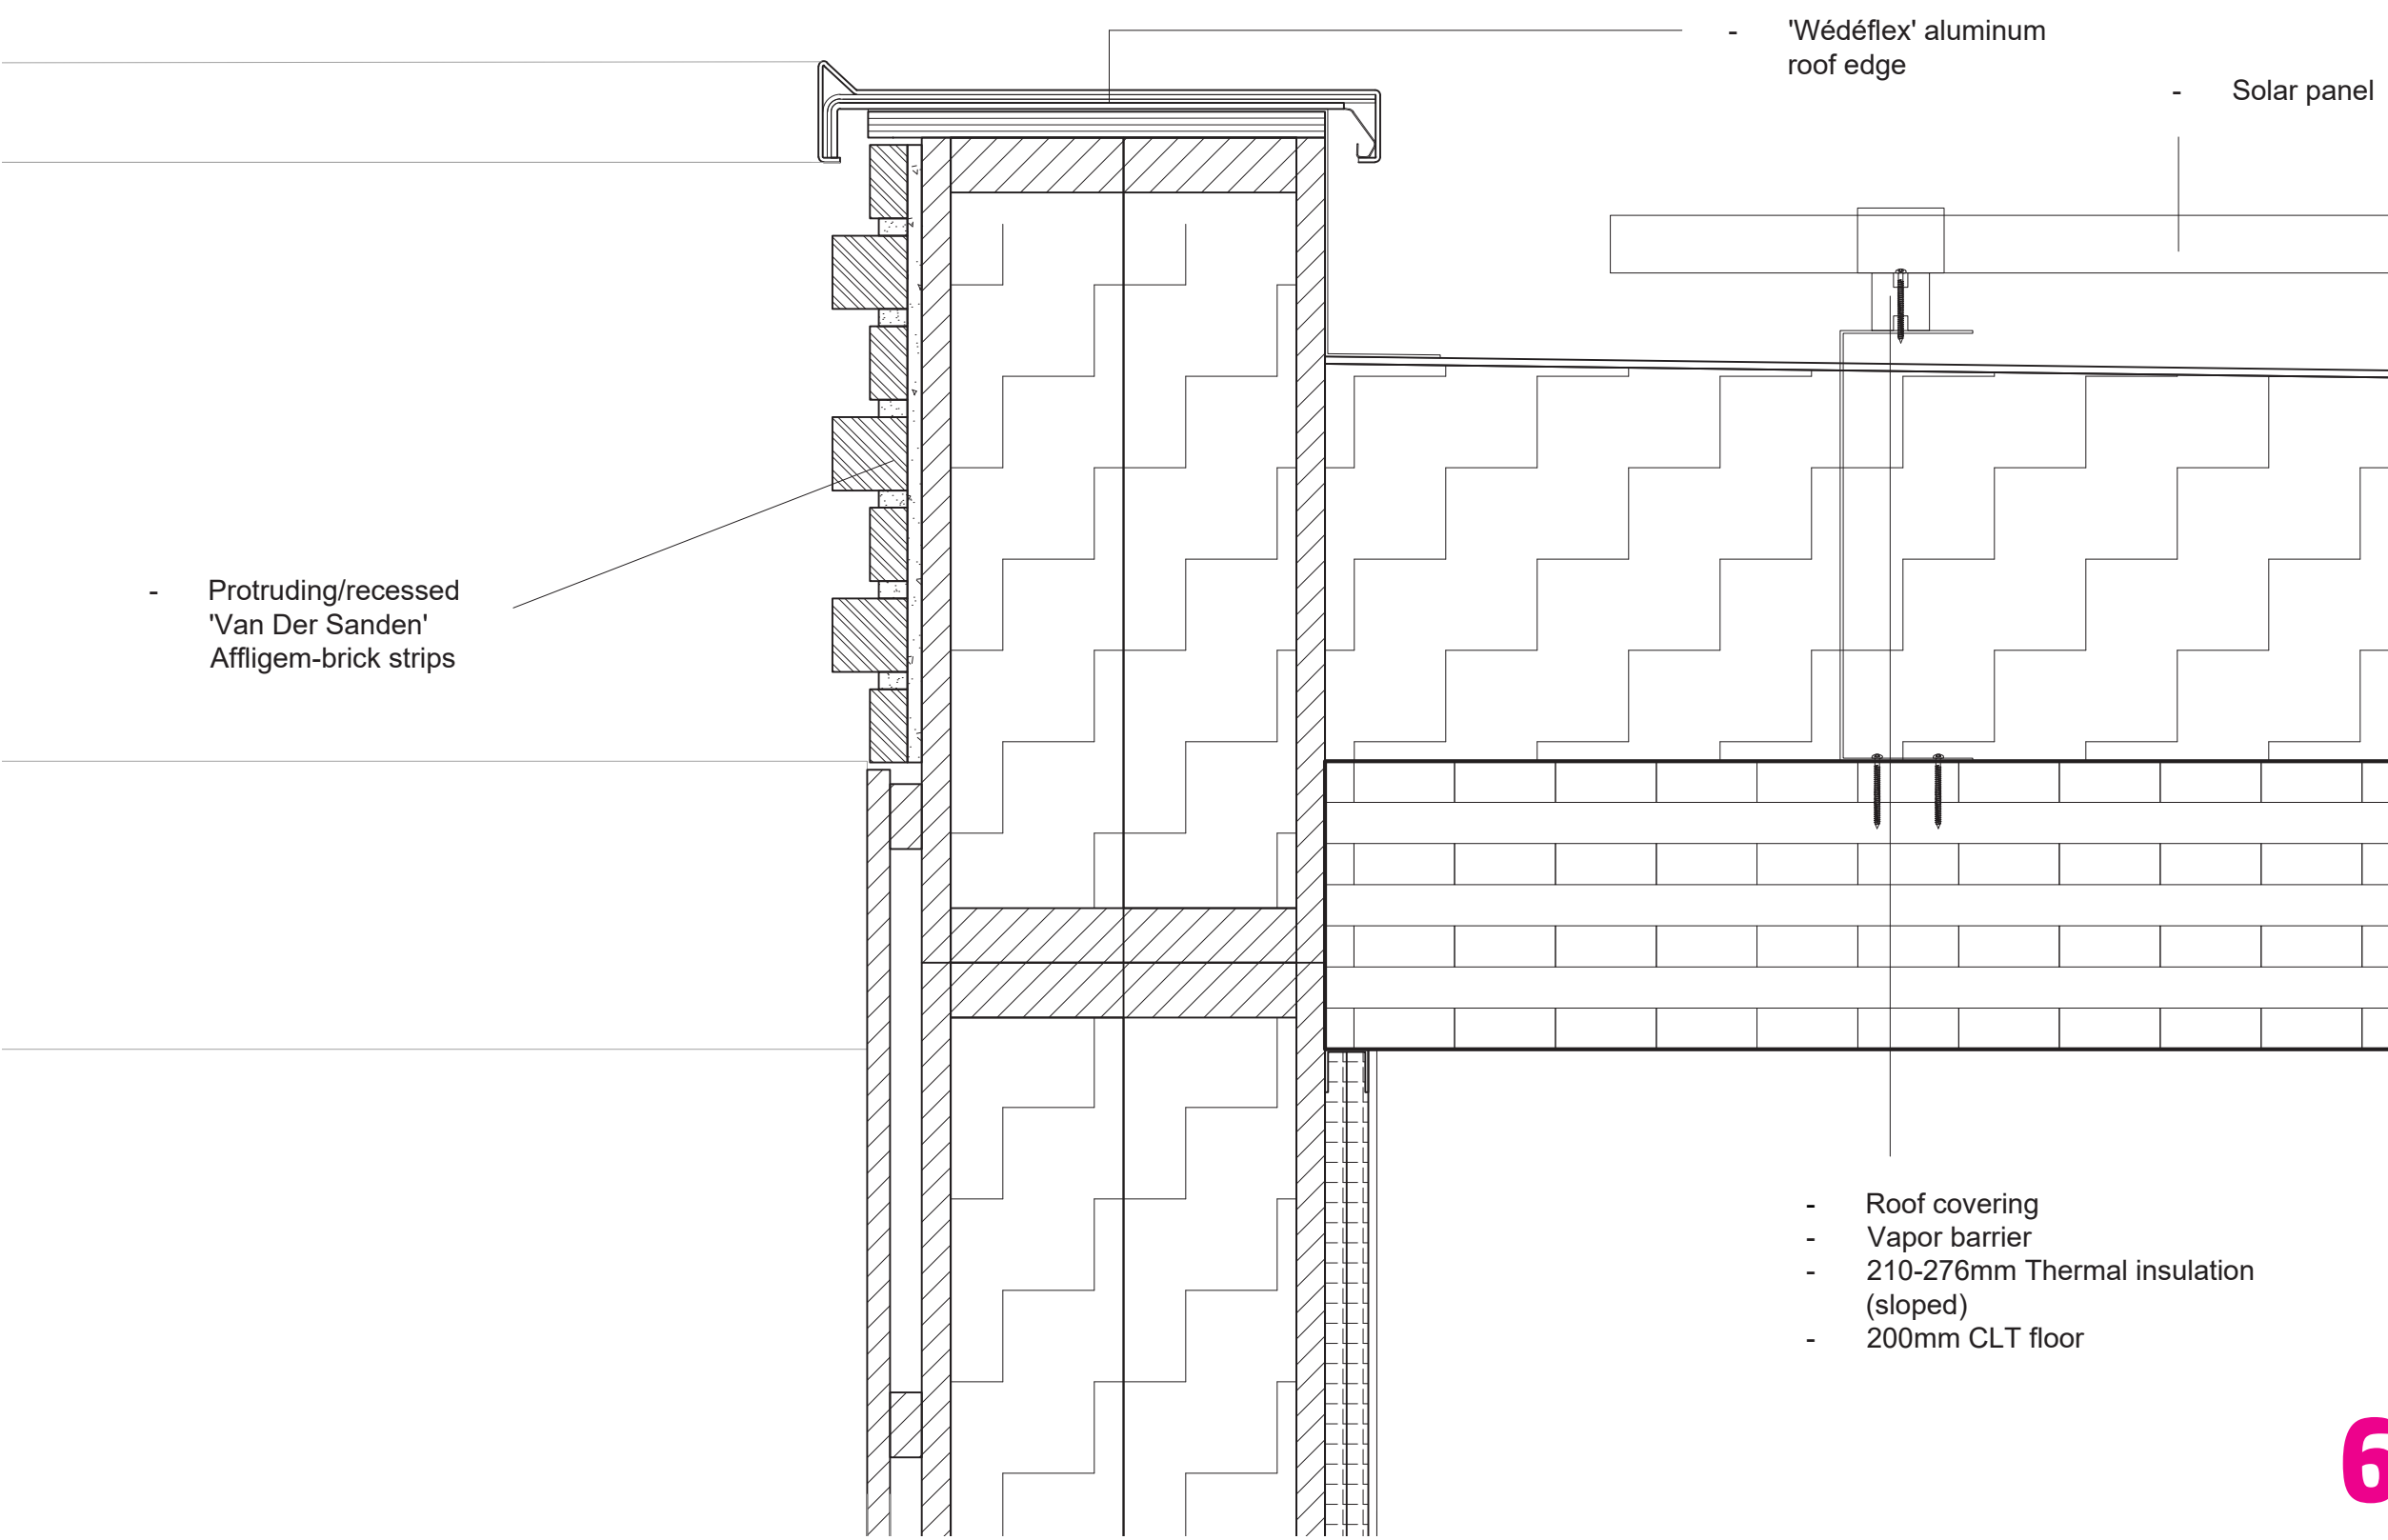


6.

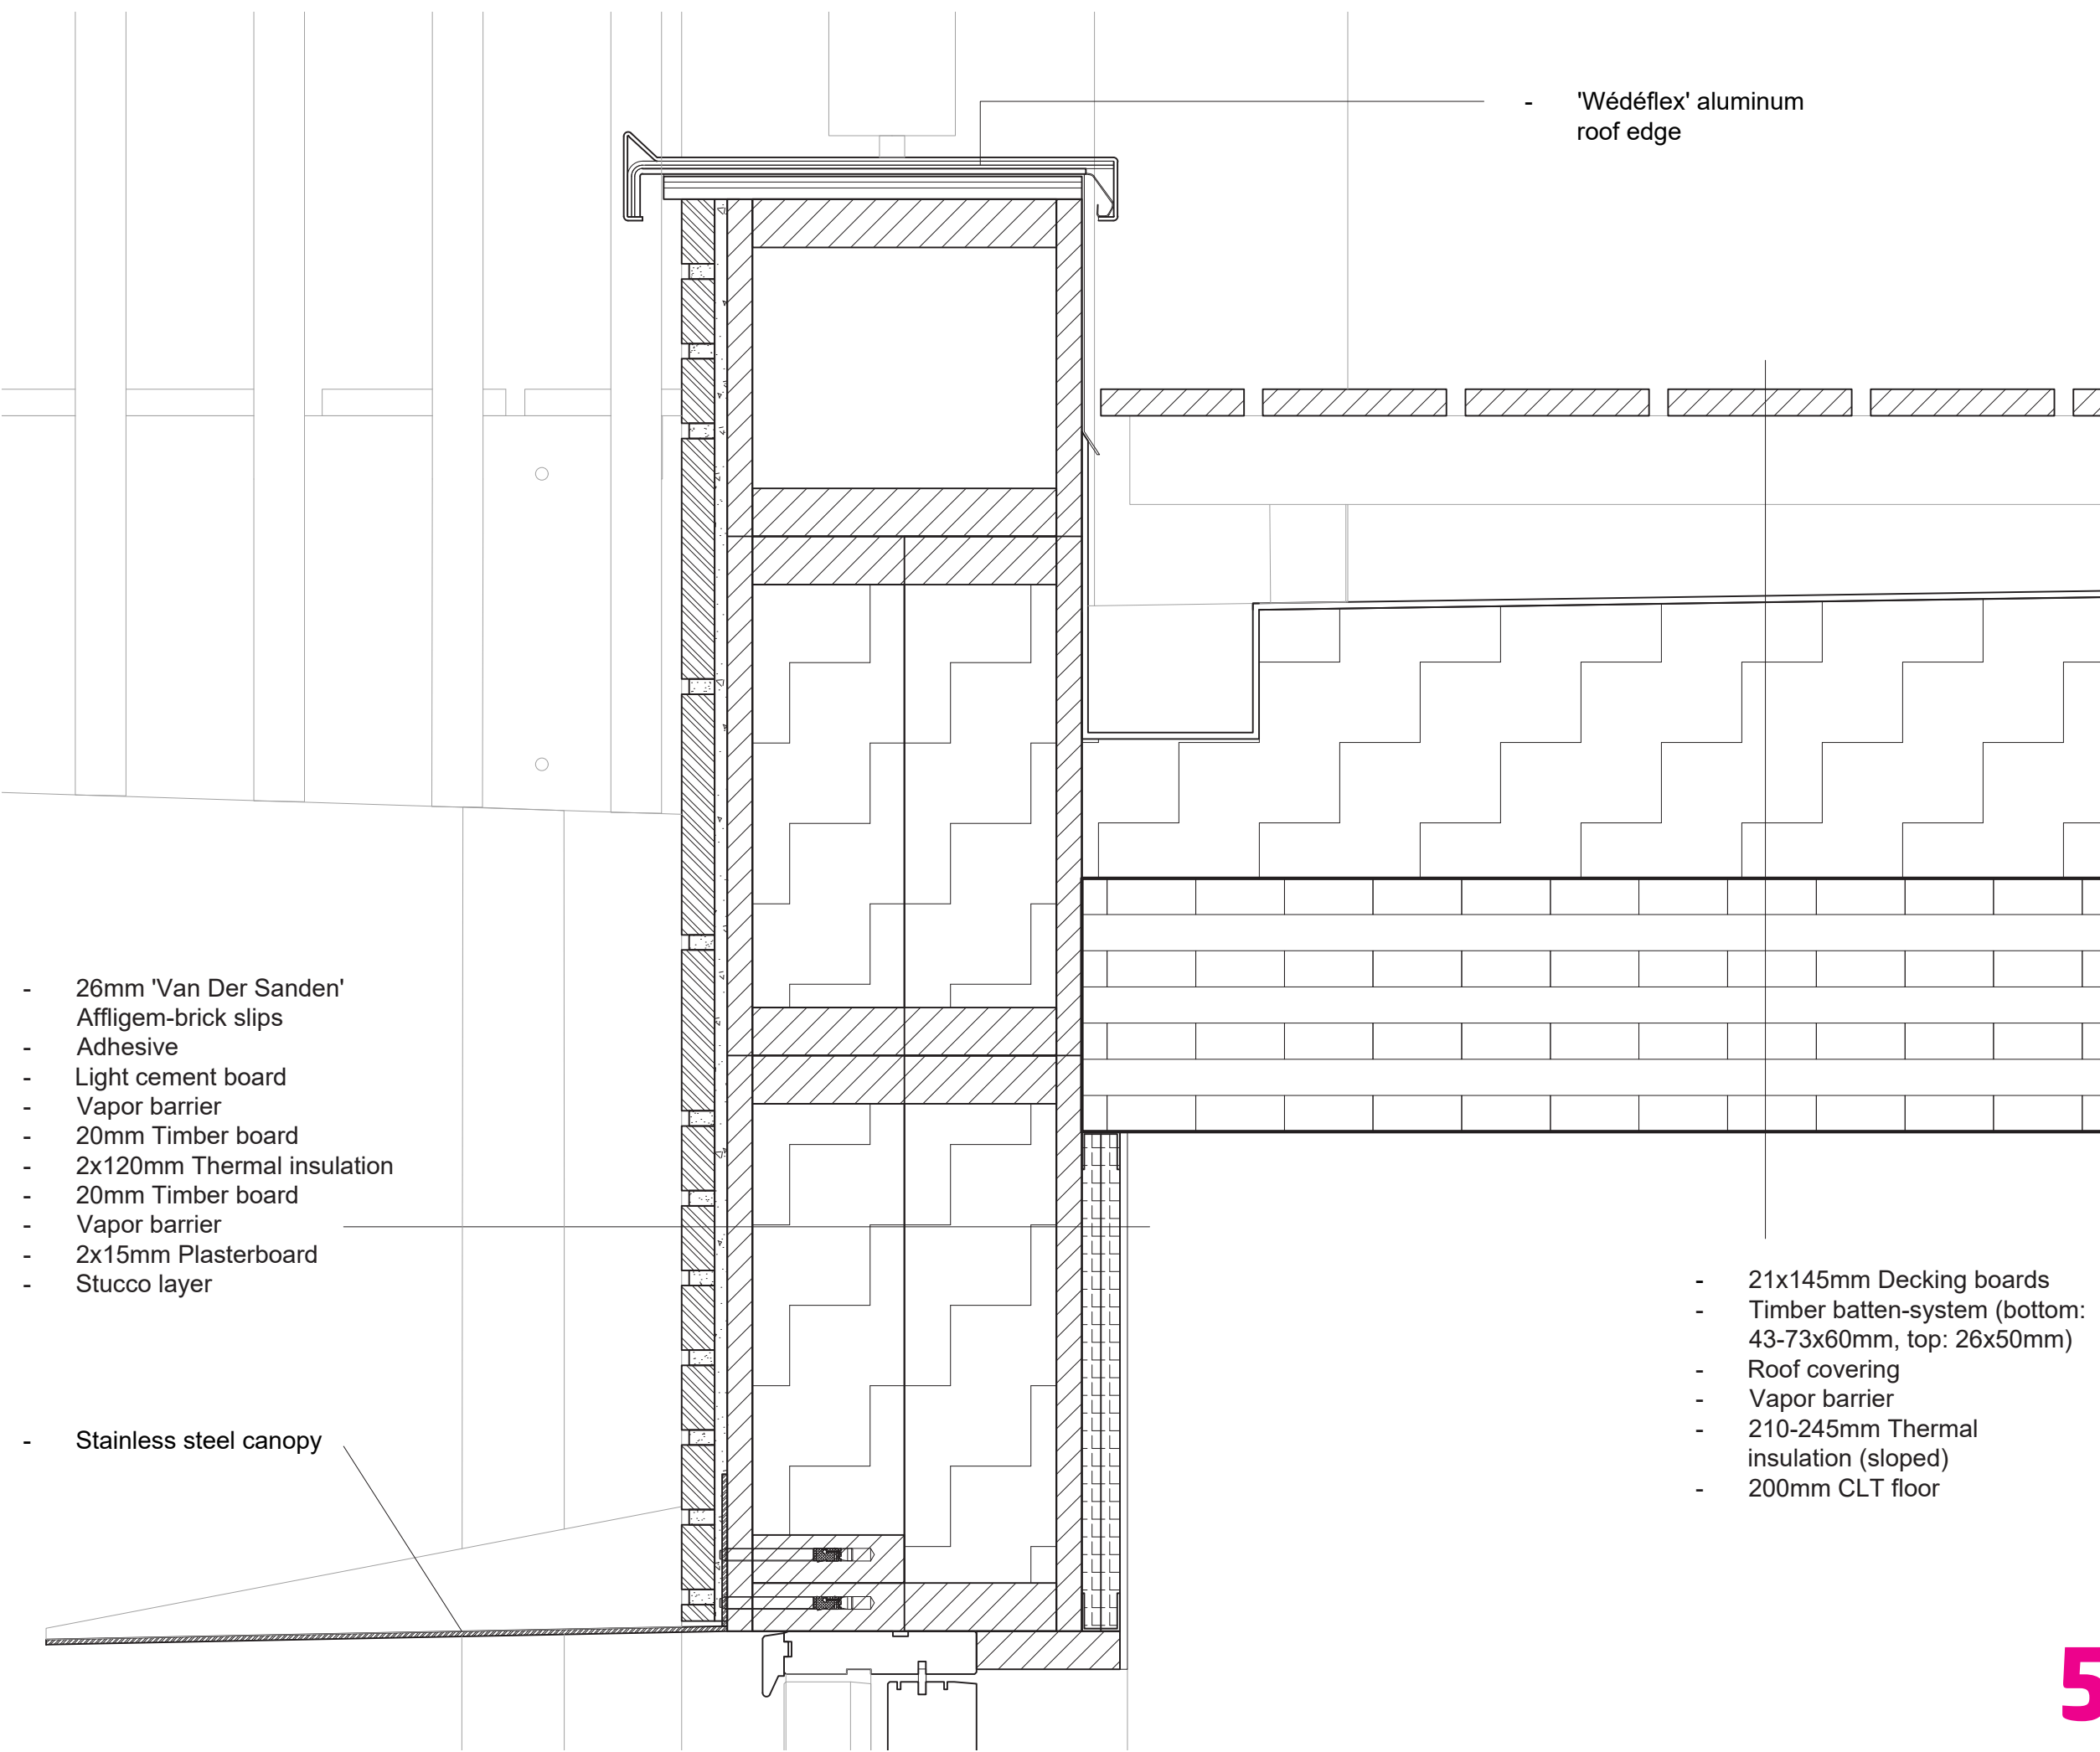

5.

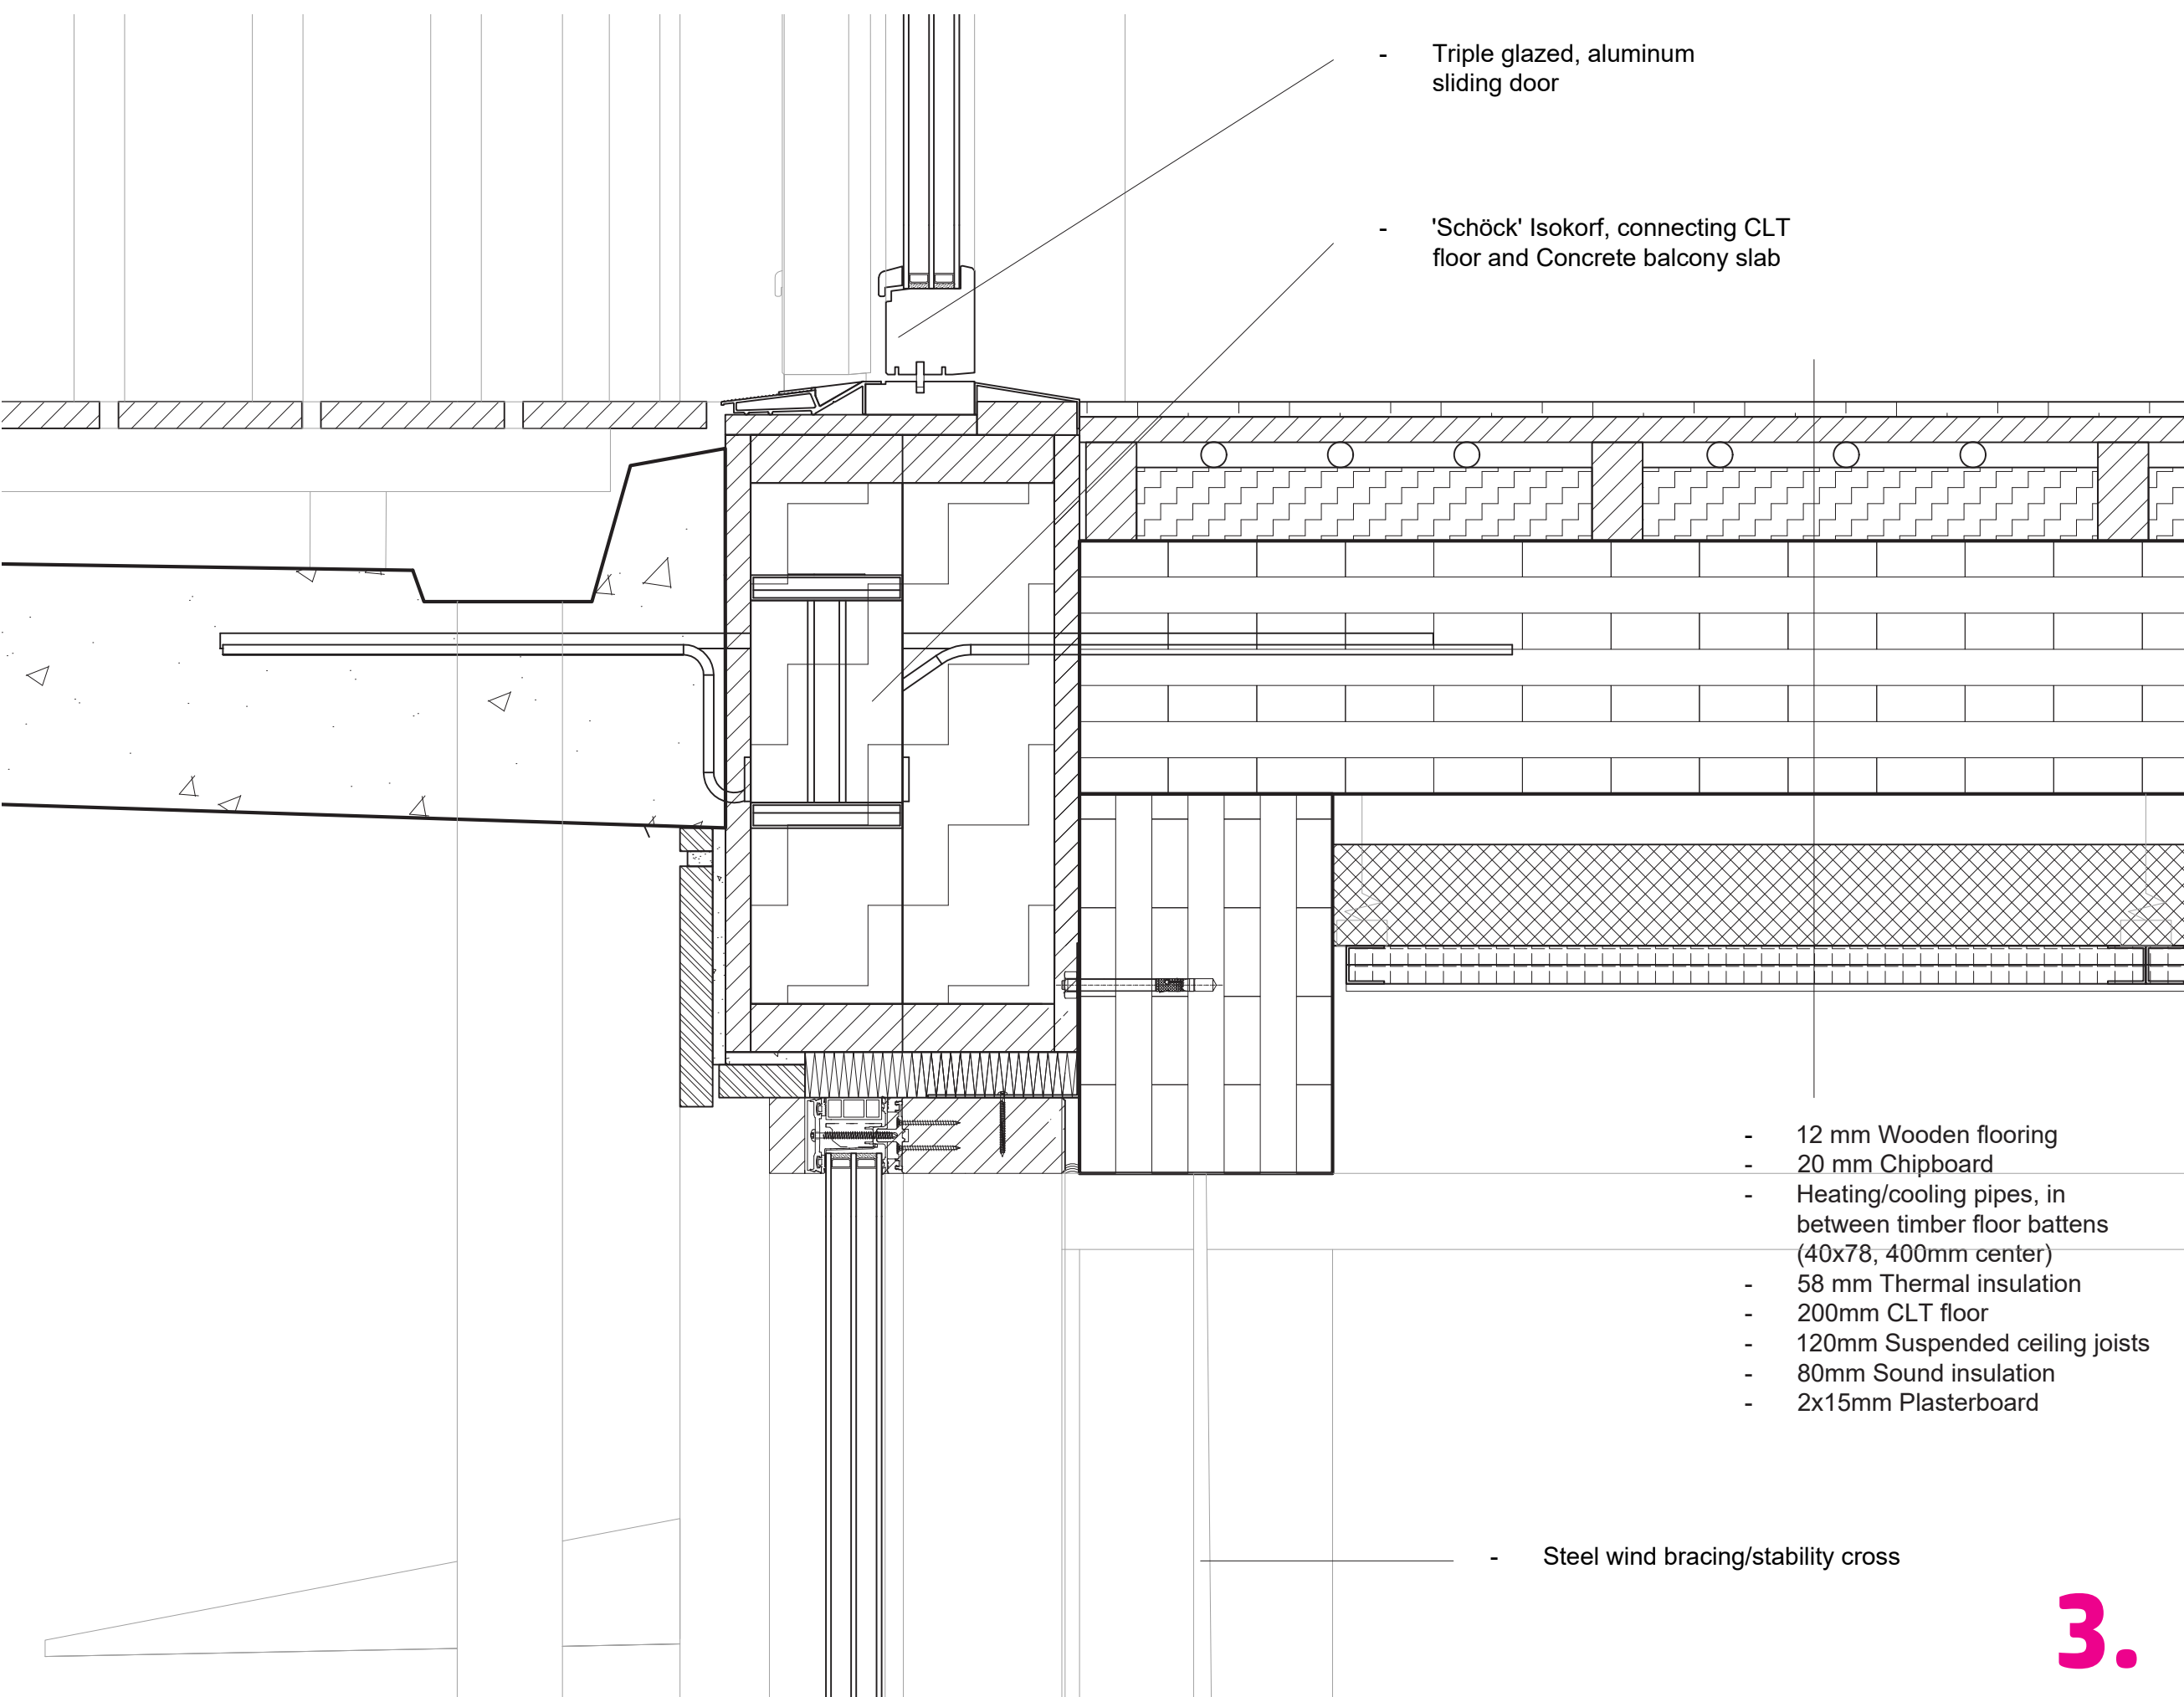

3.

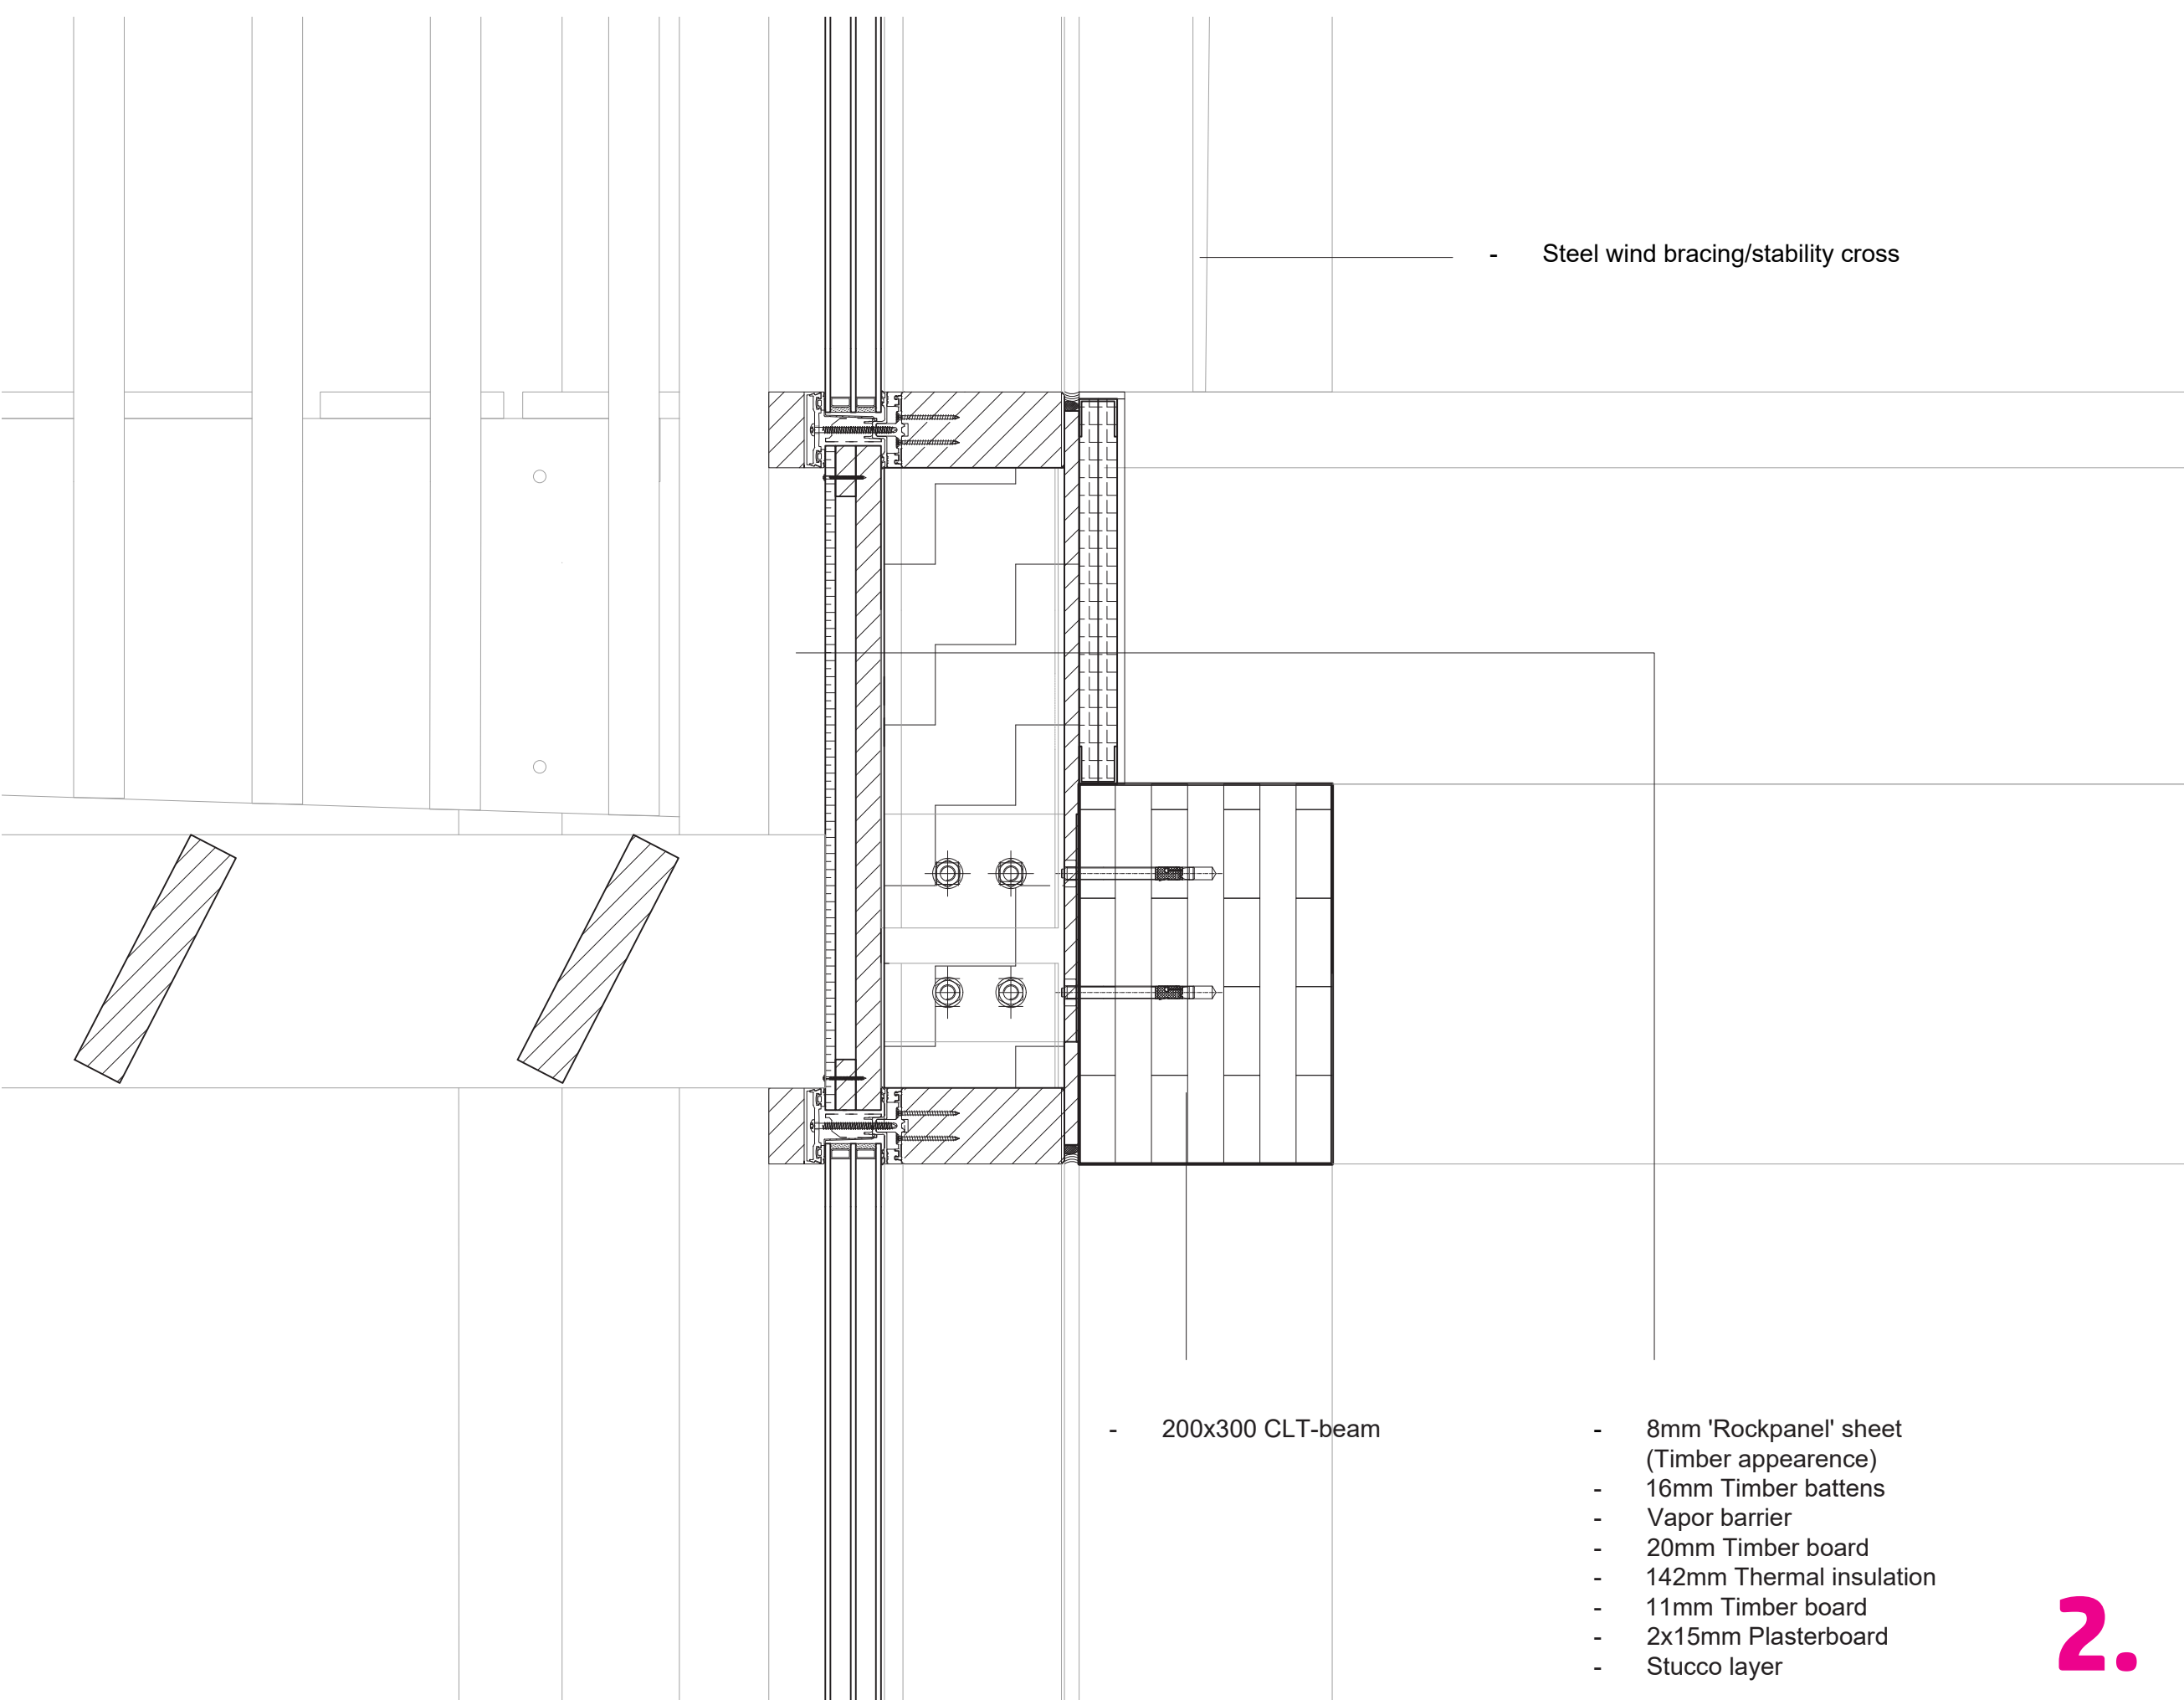

2.

▲ +14520

▲ +14040


▲ +10840

▲ +7530


▲ +4220

▲ +310

▲ 0




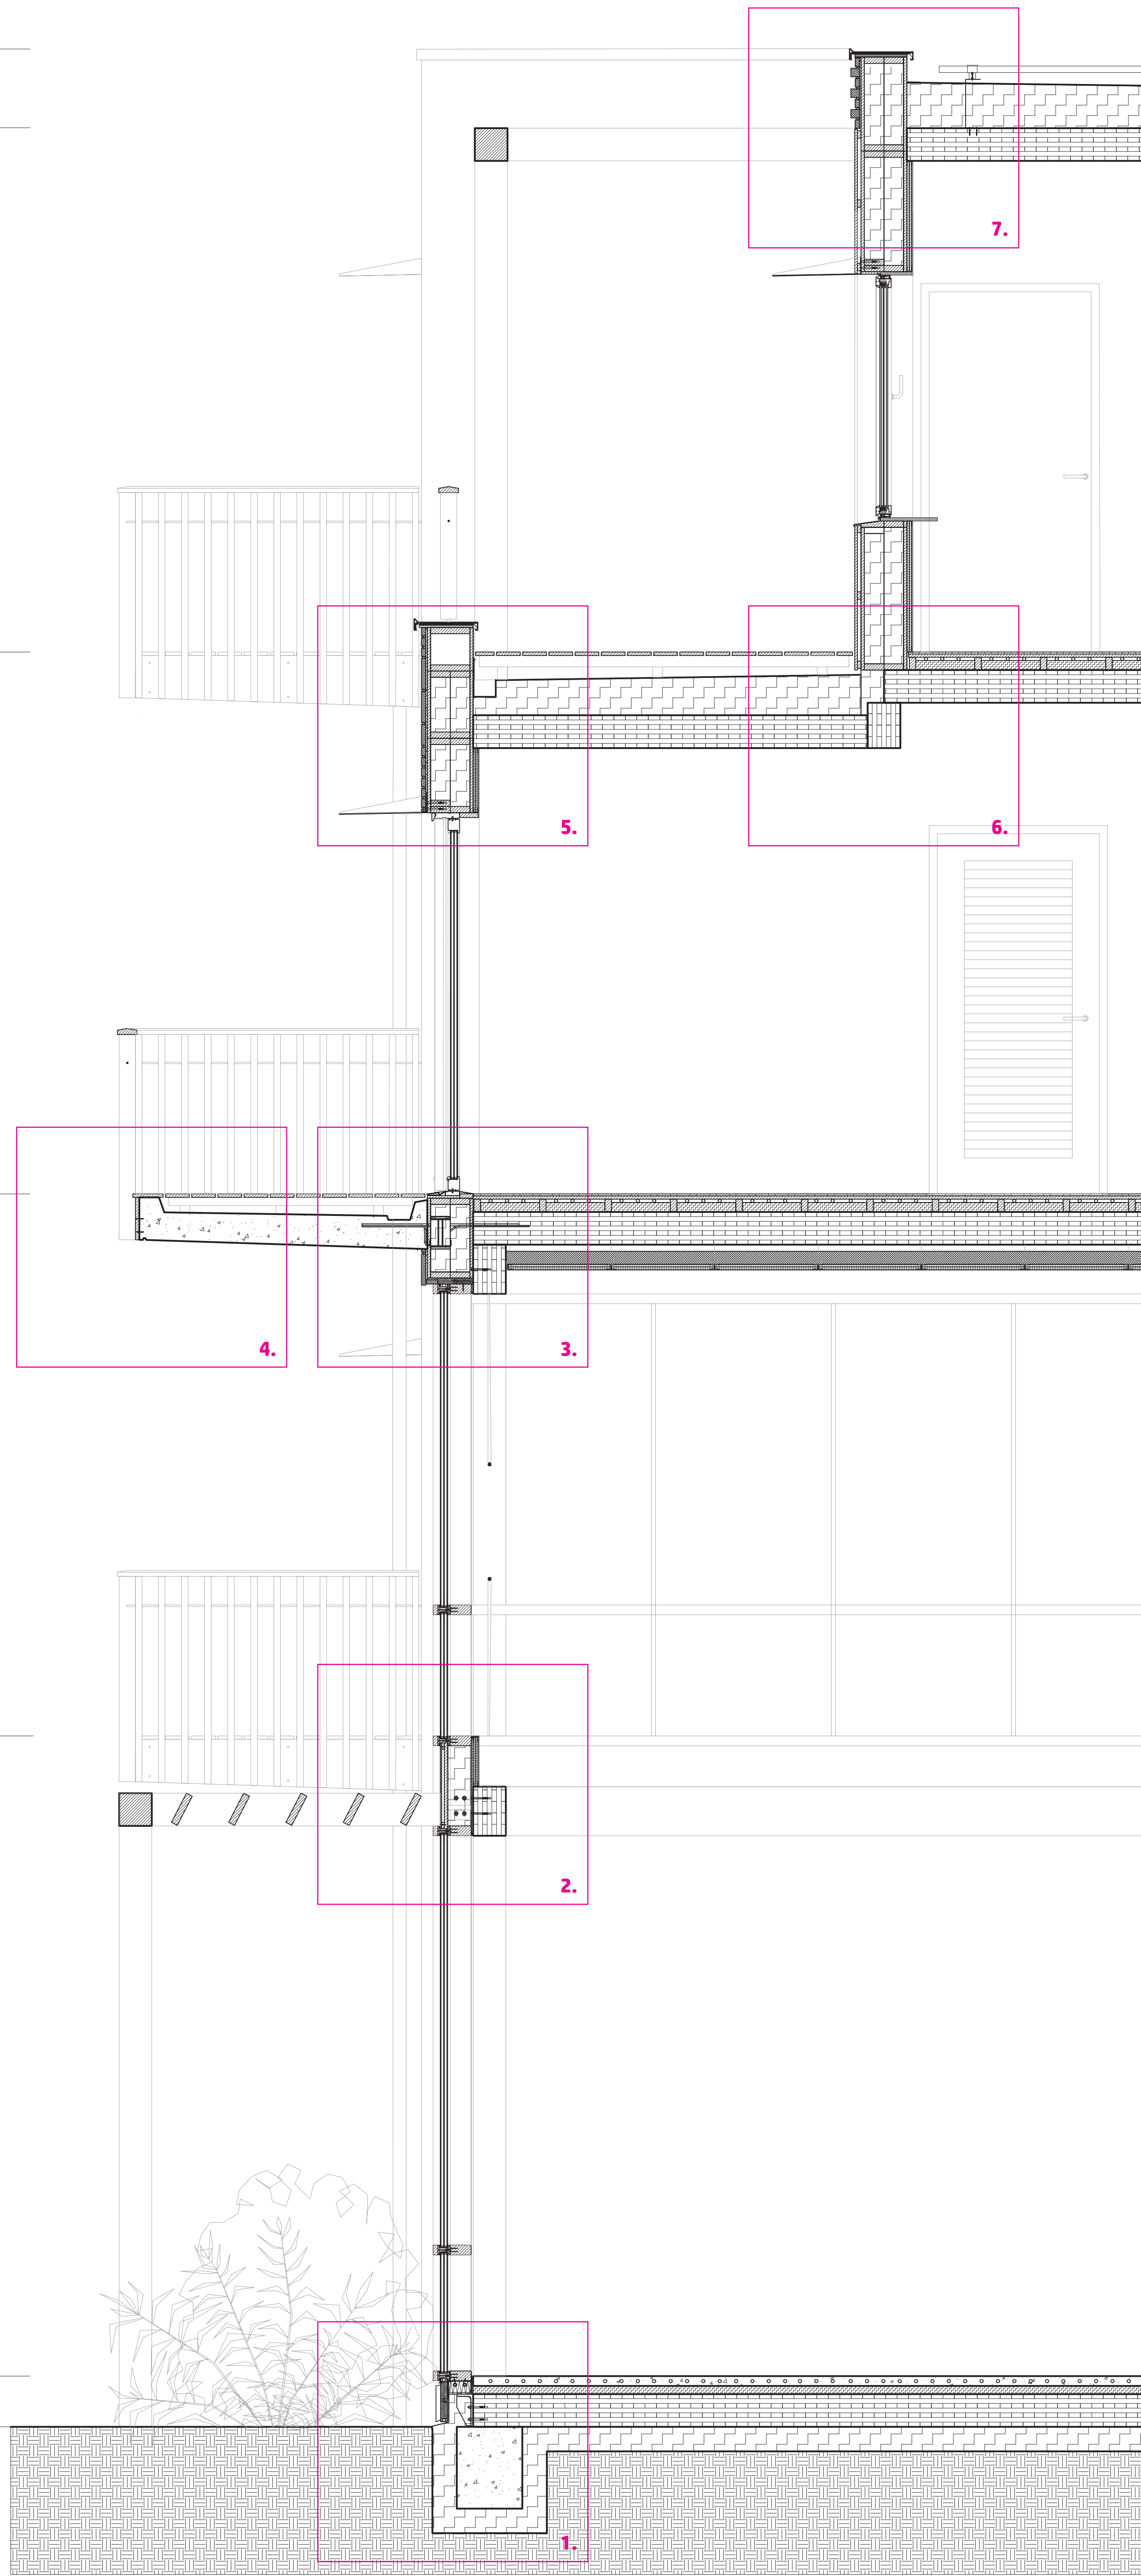


1:20


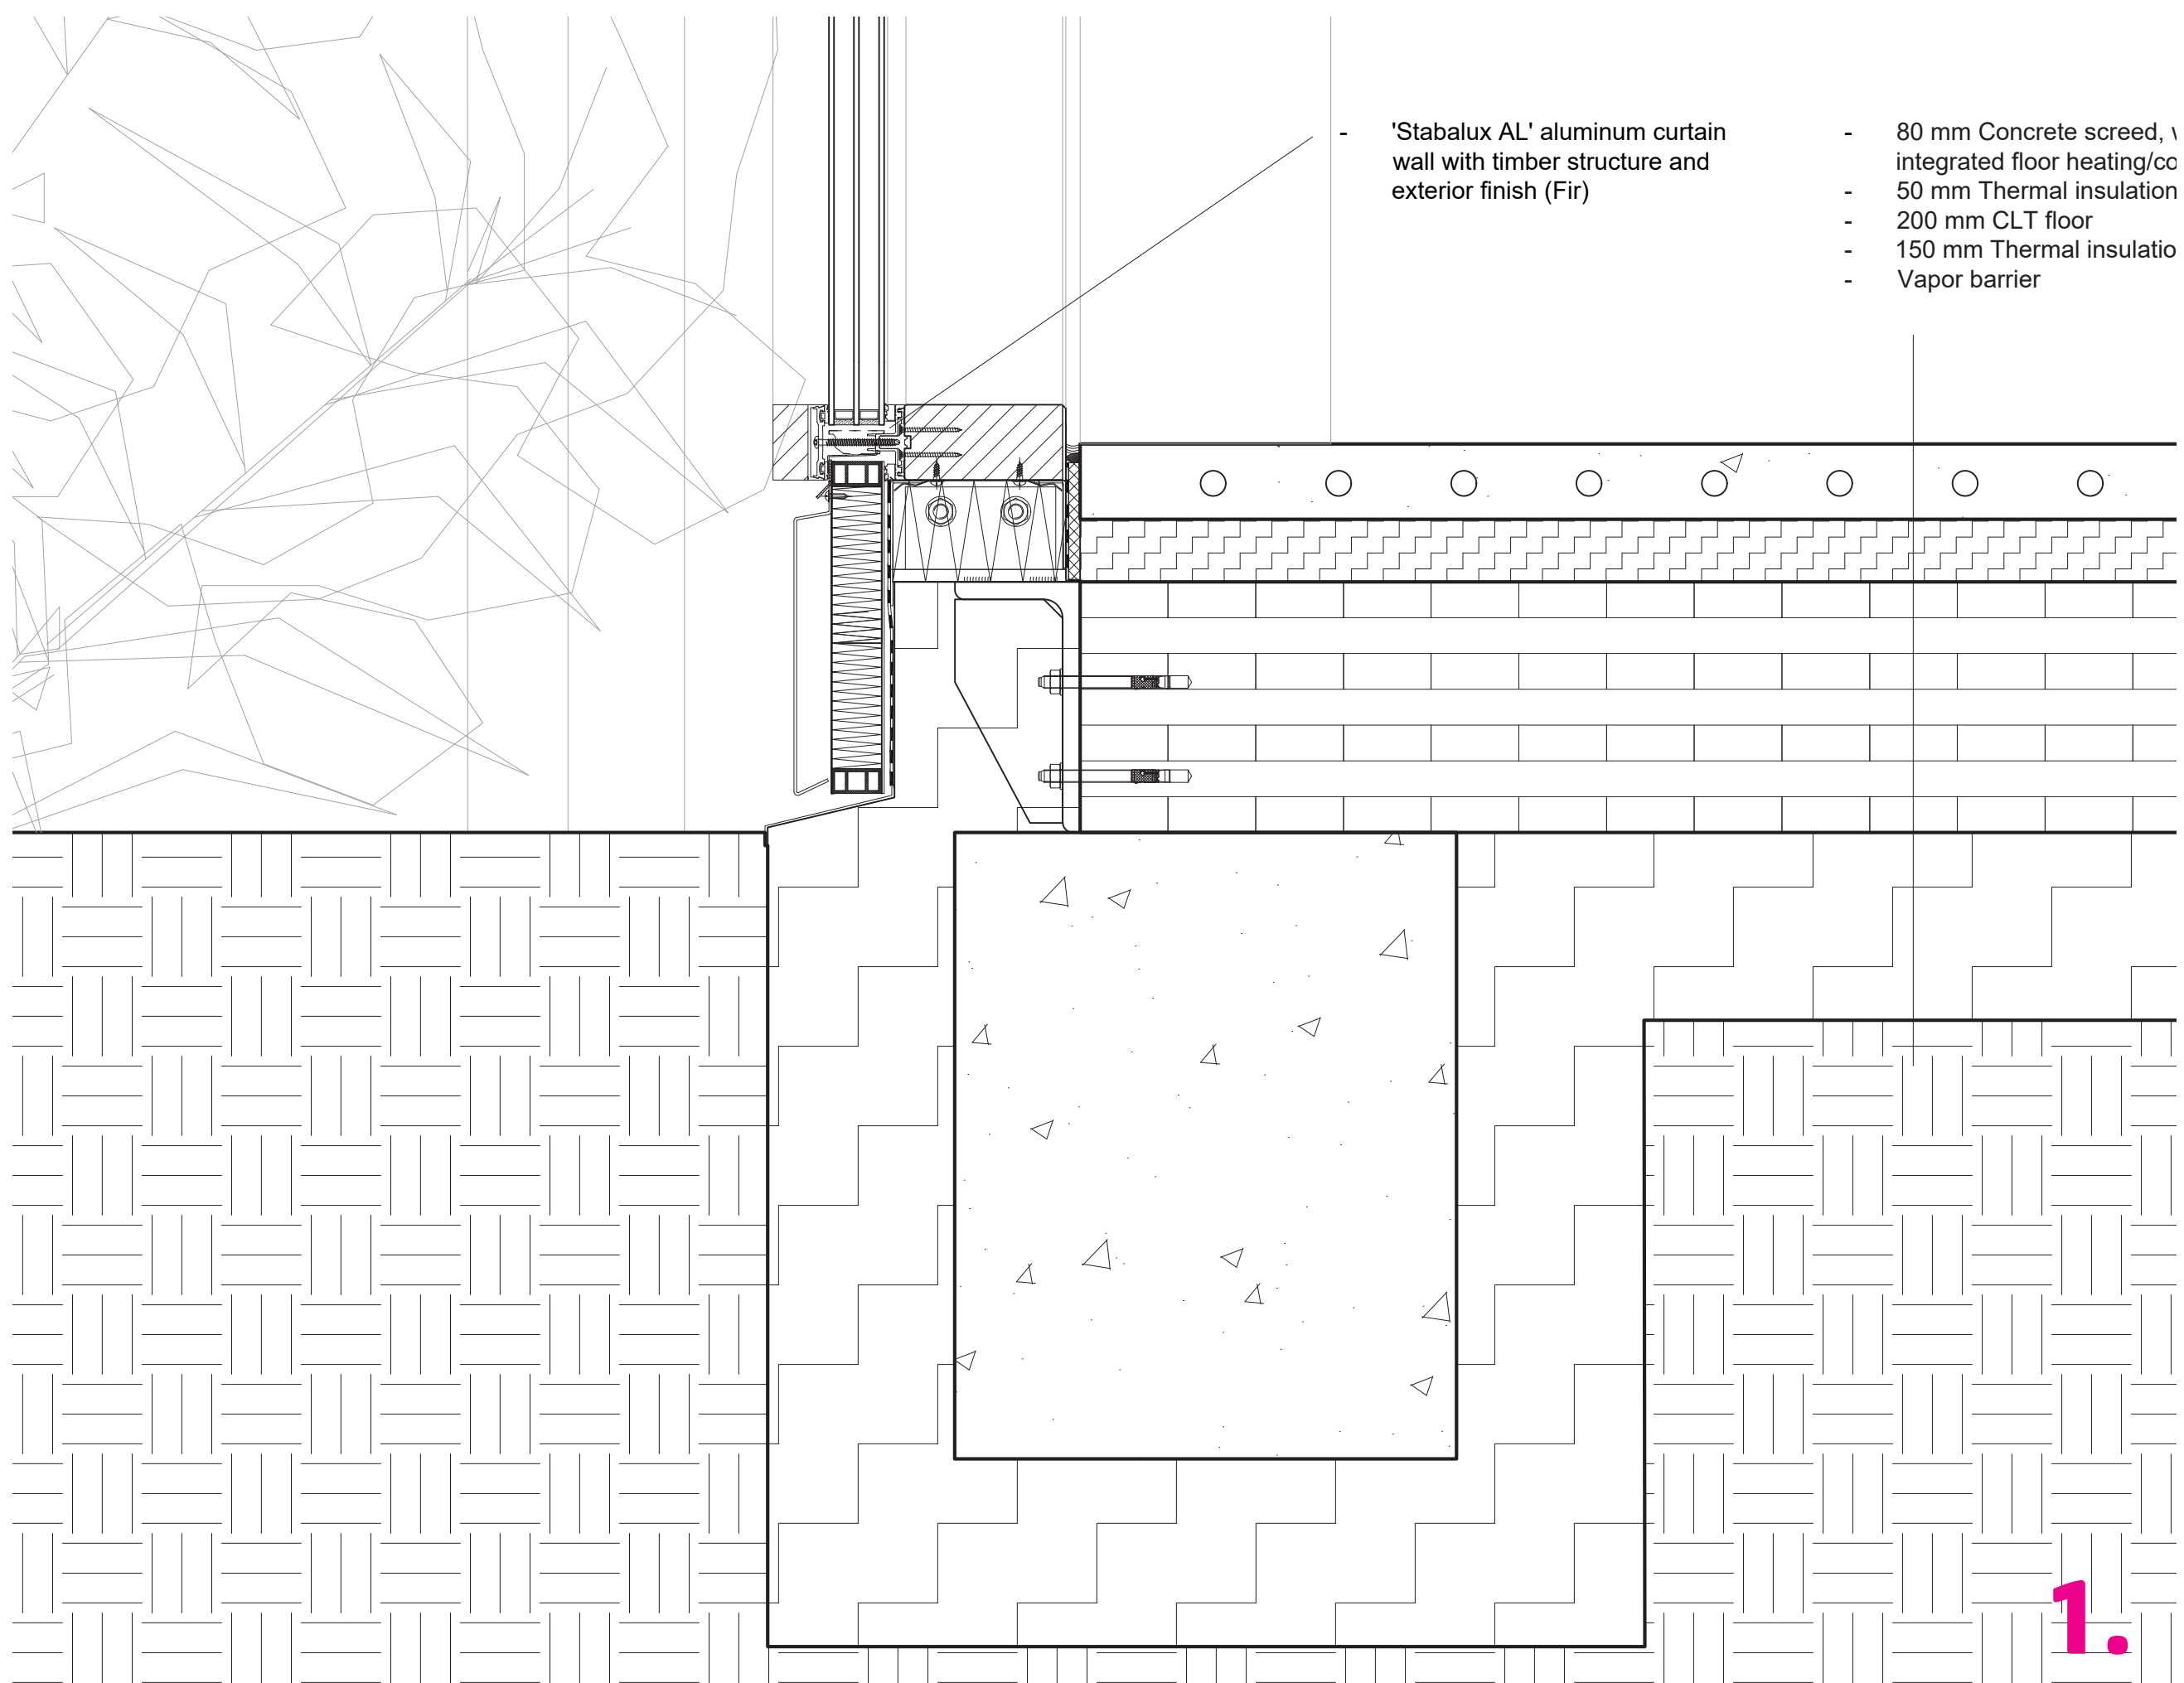


1.



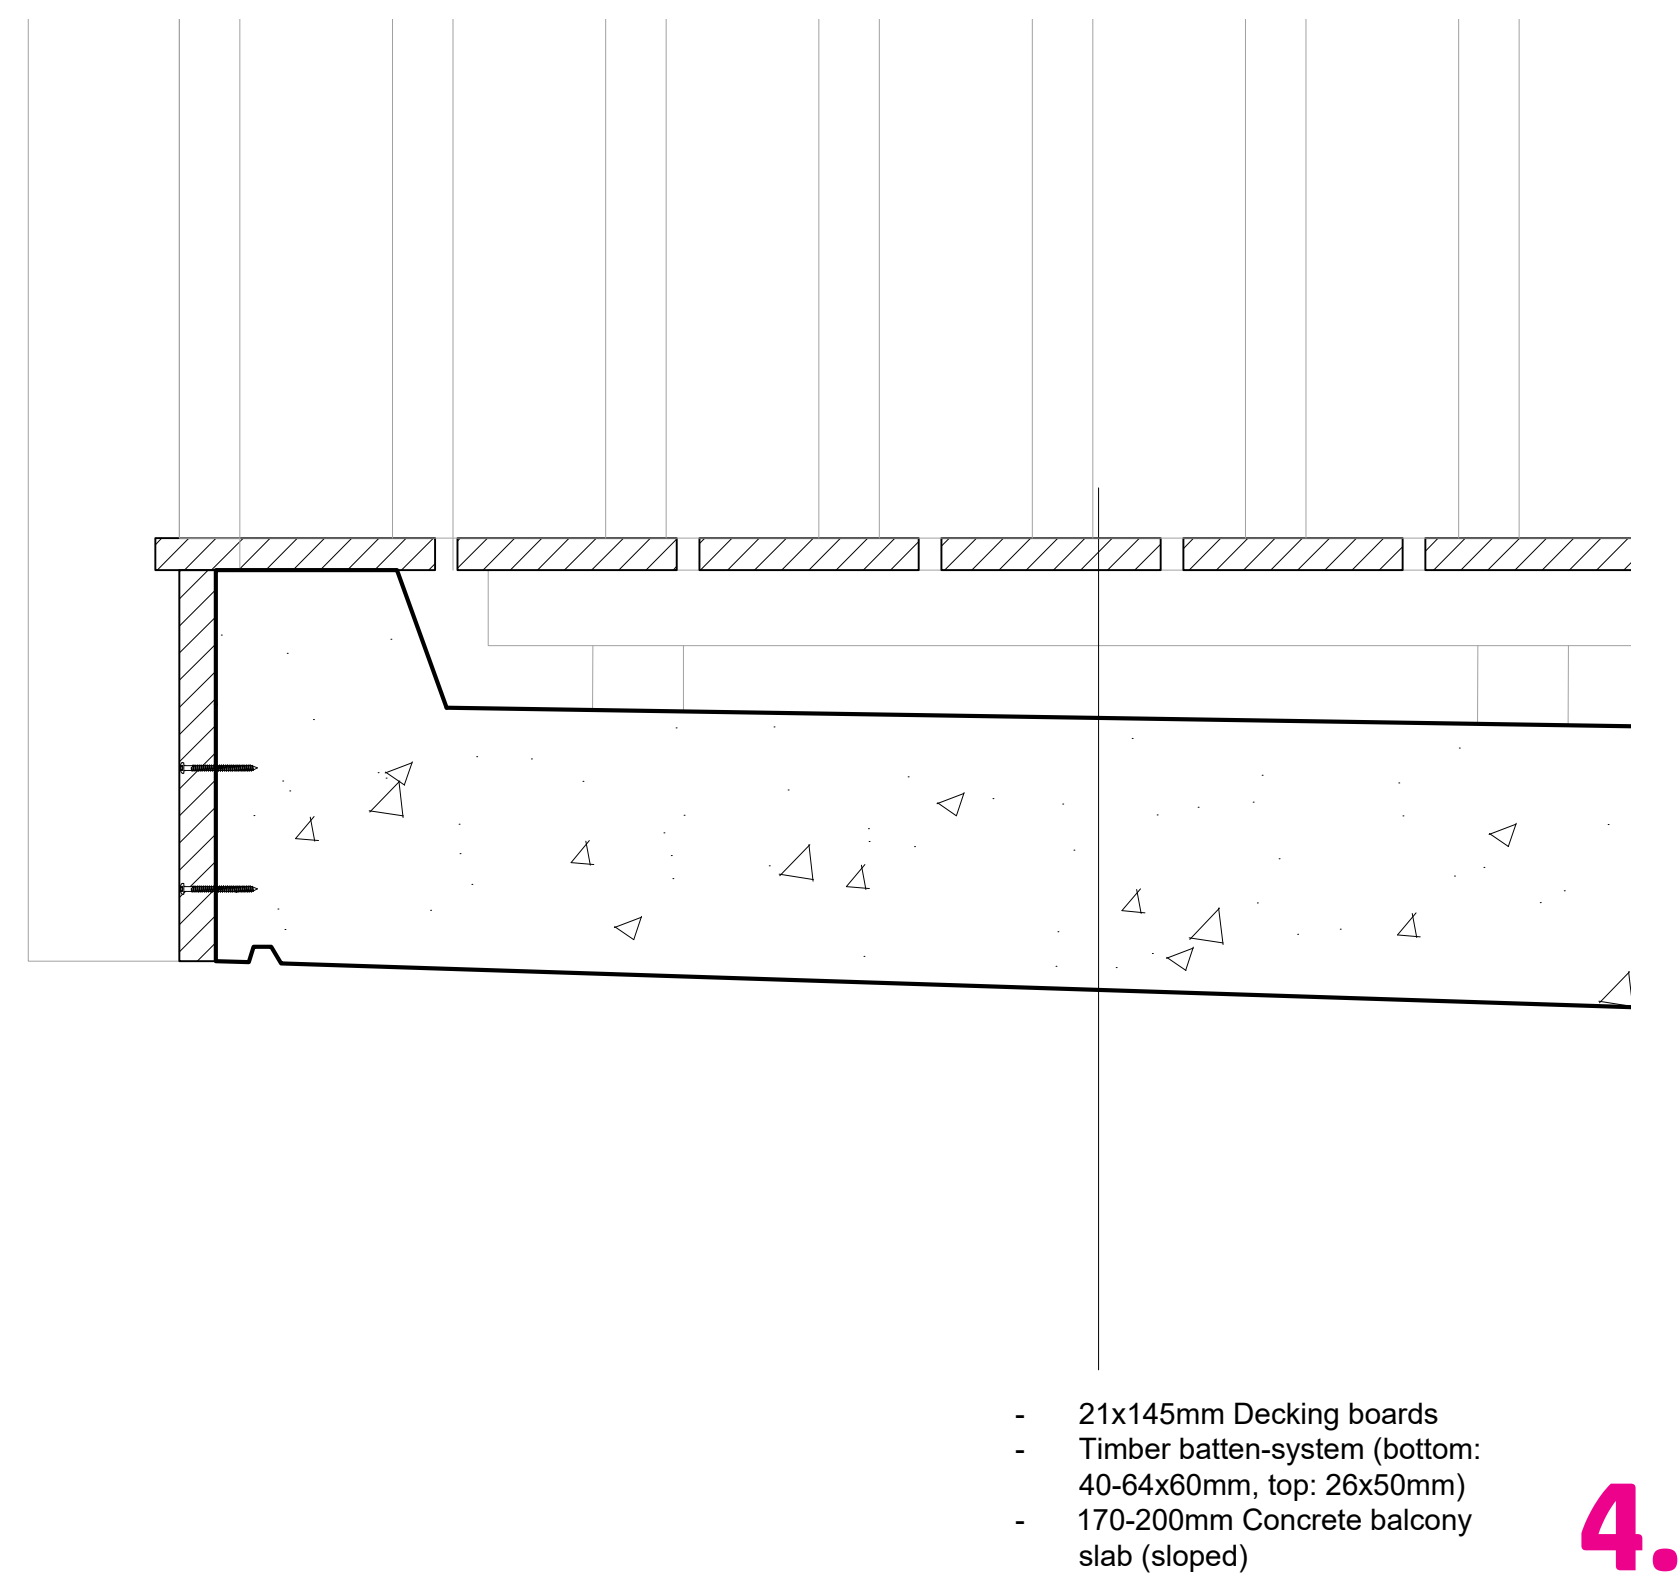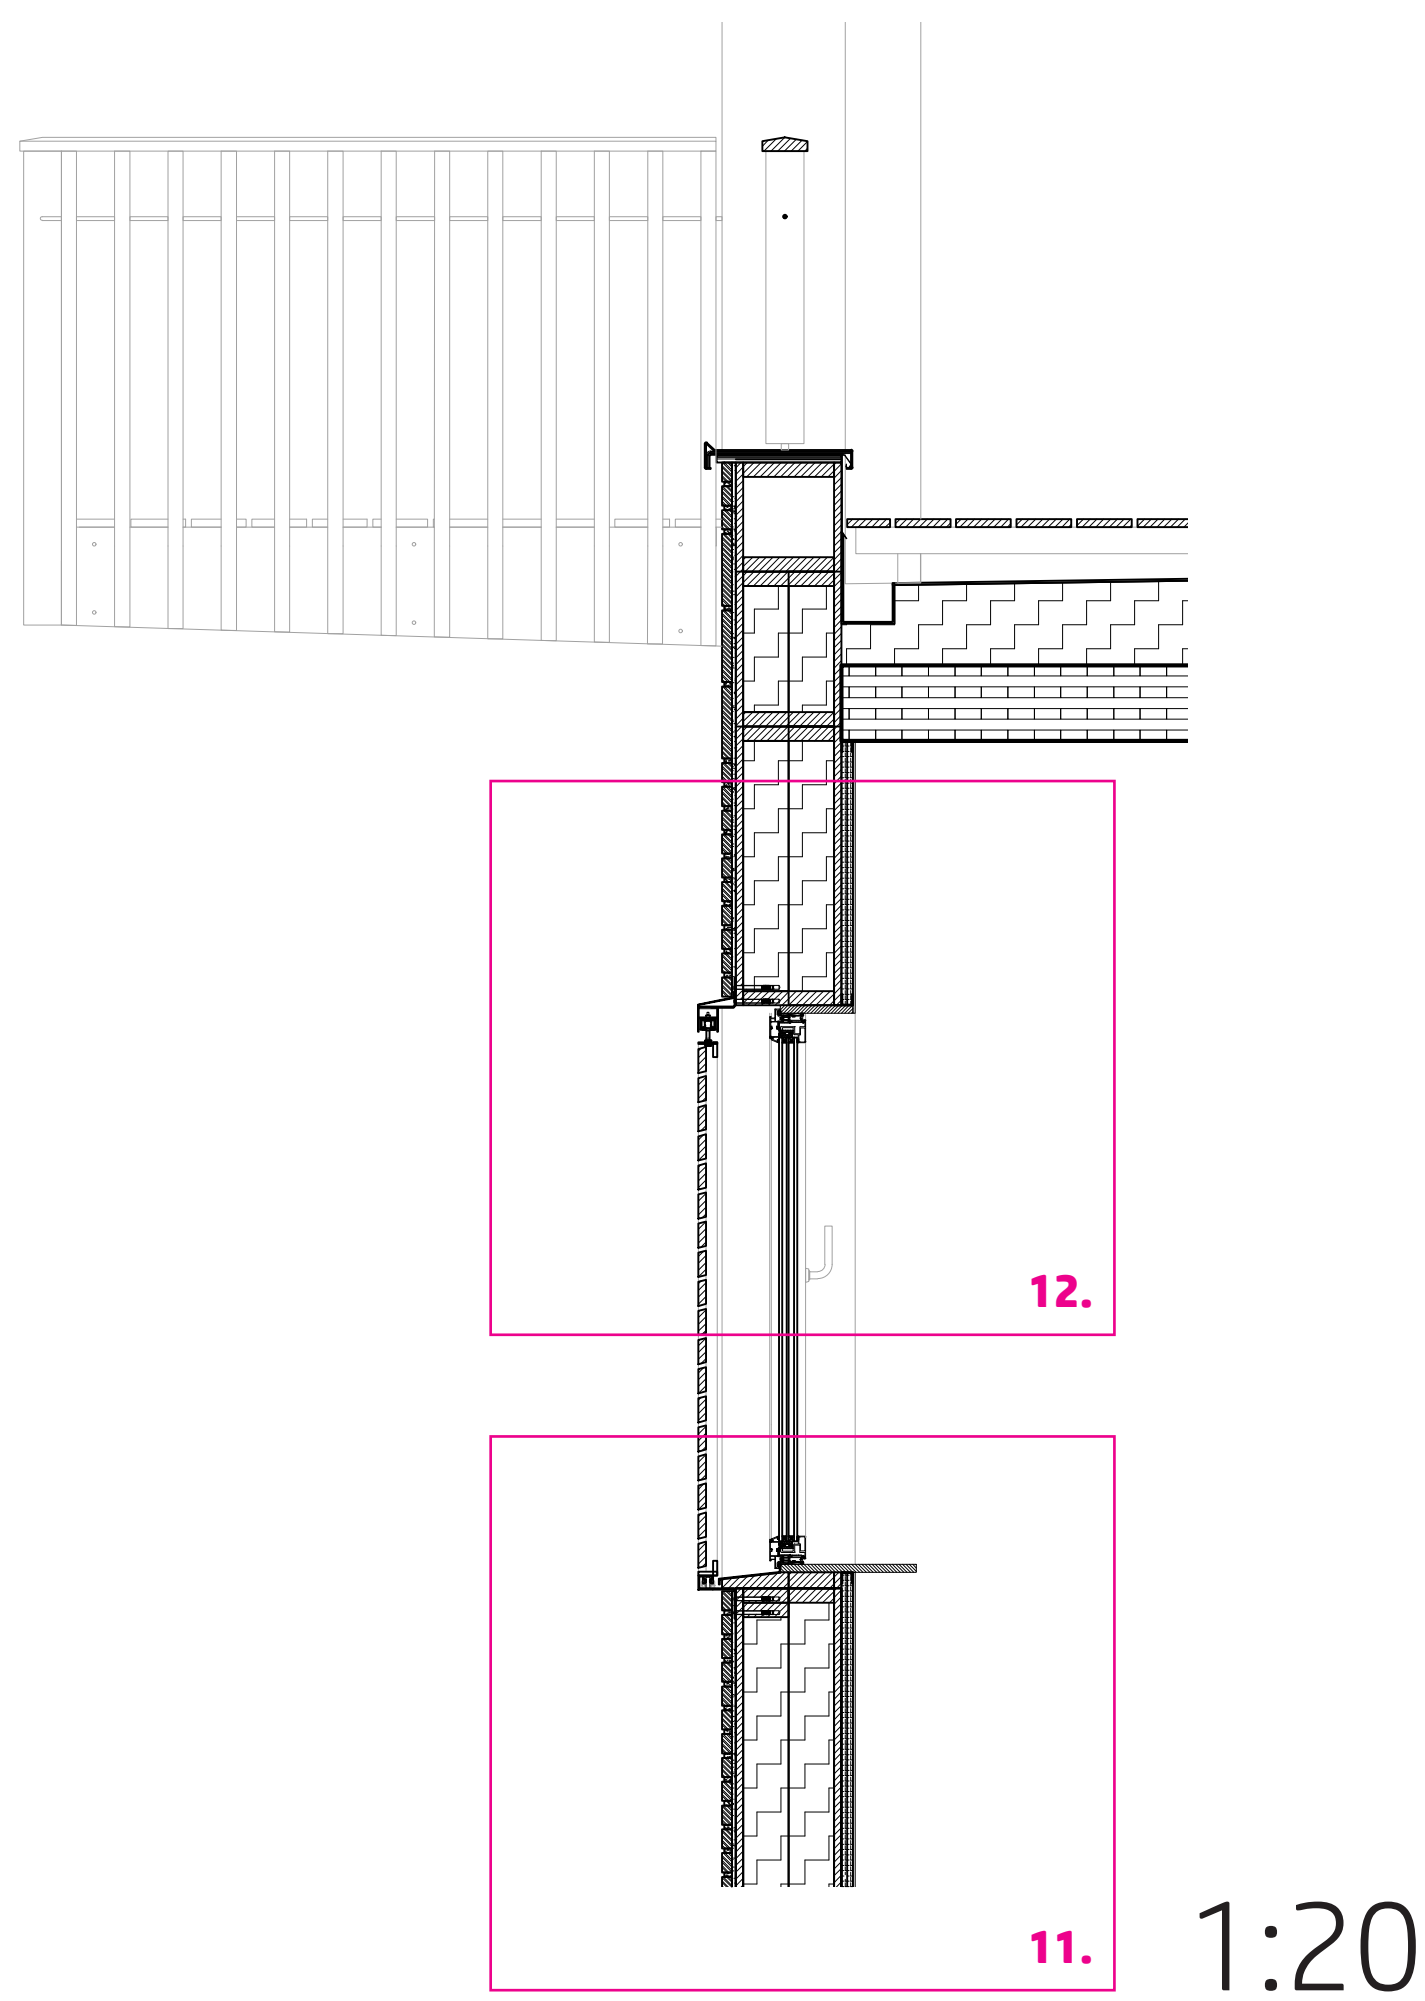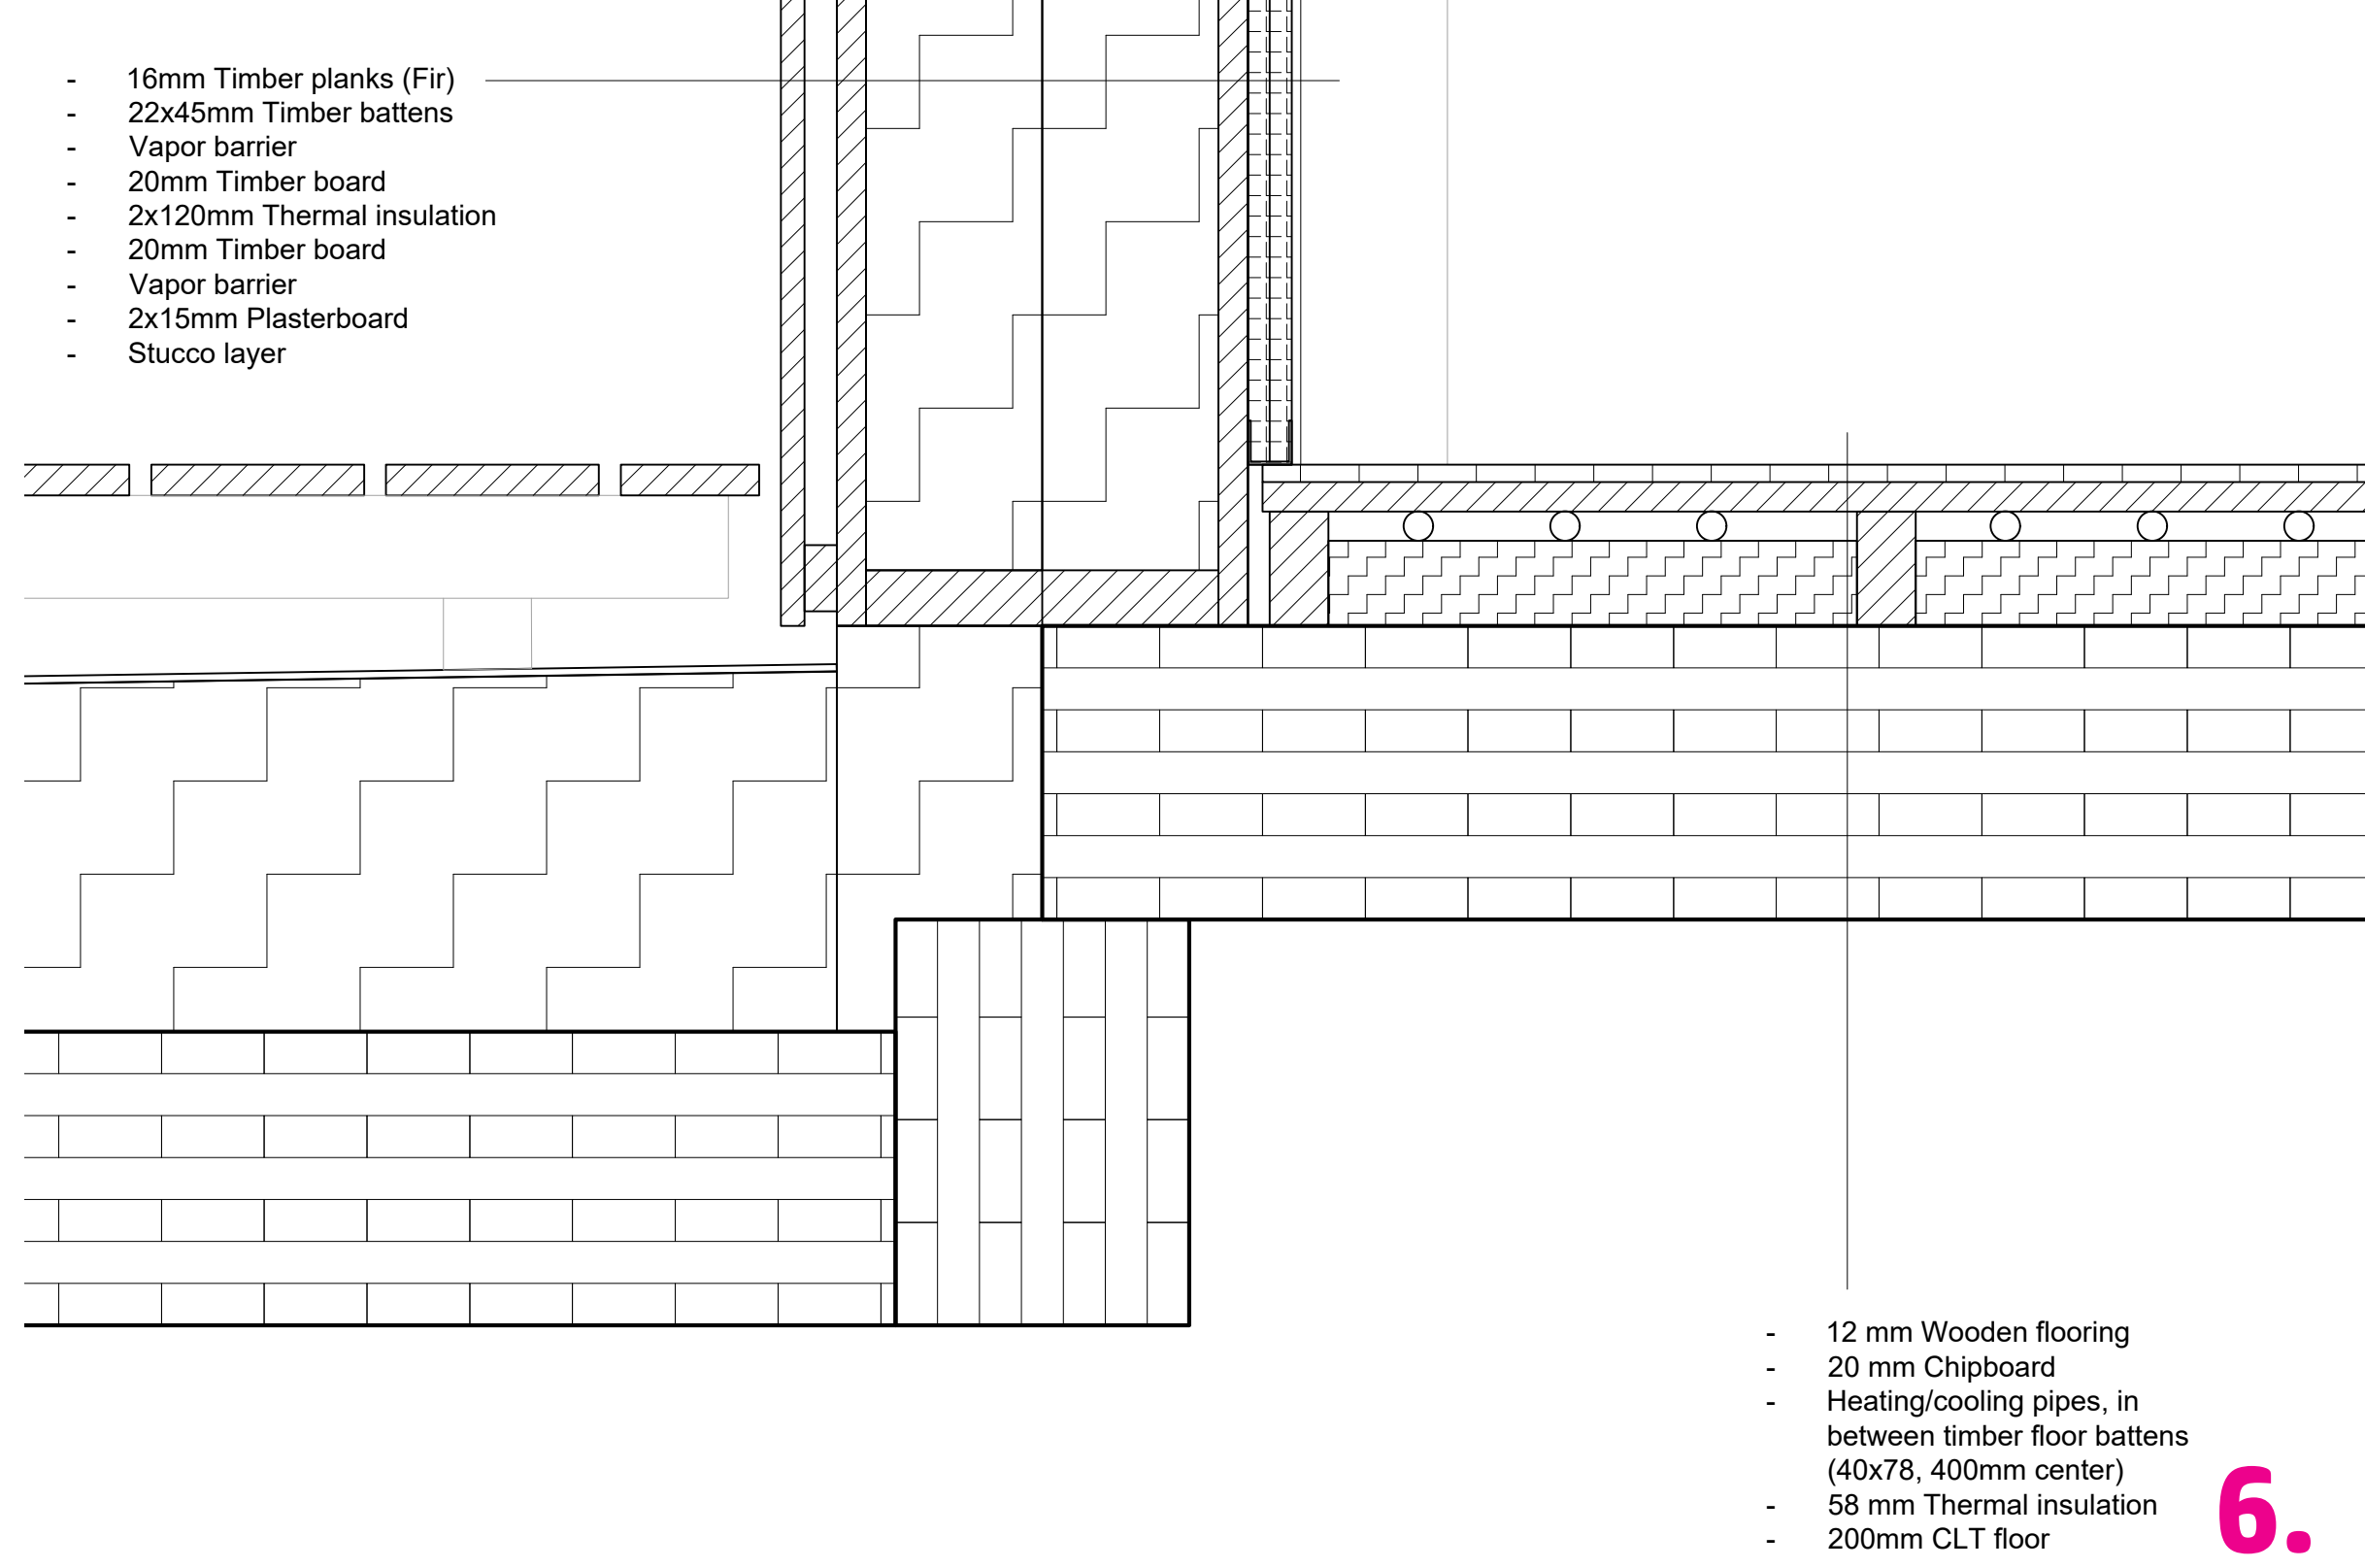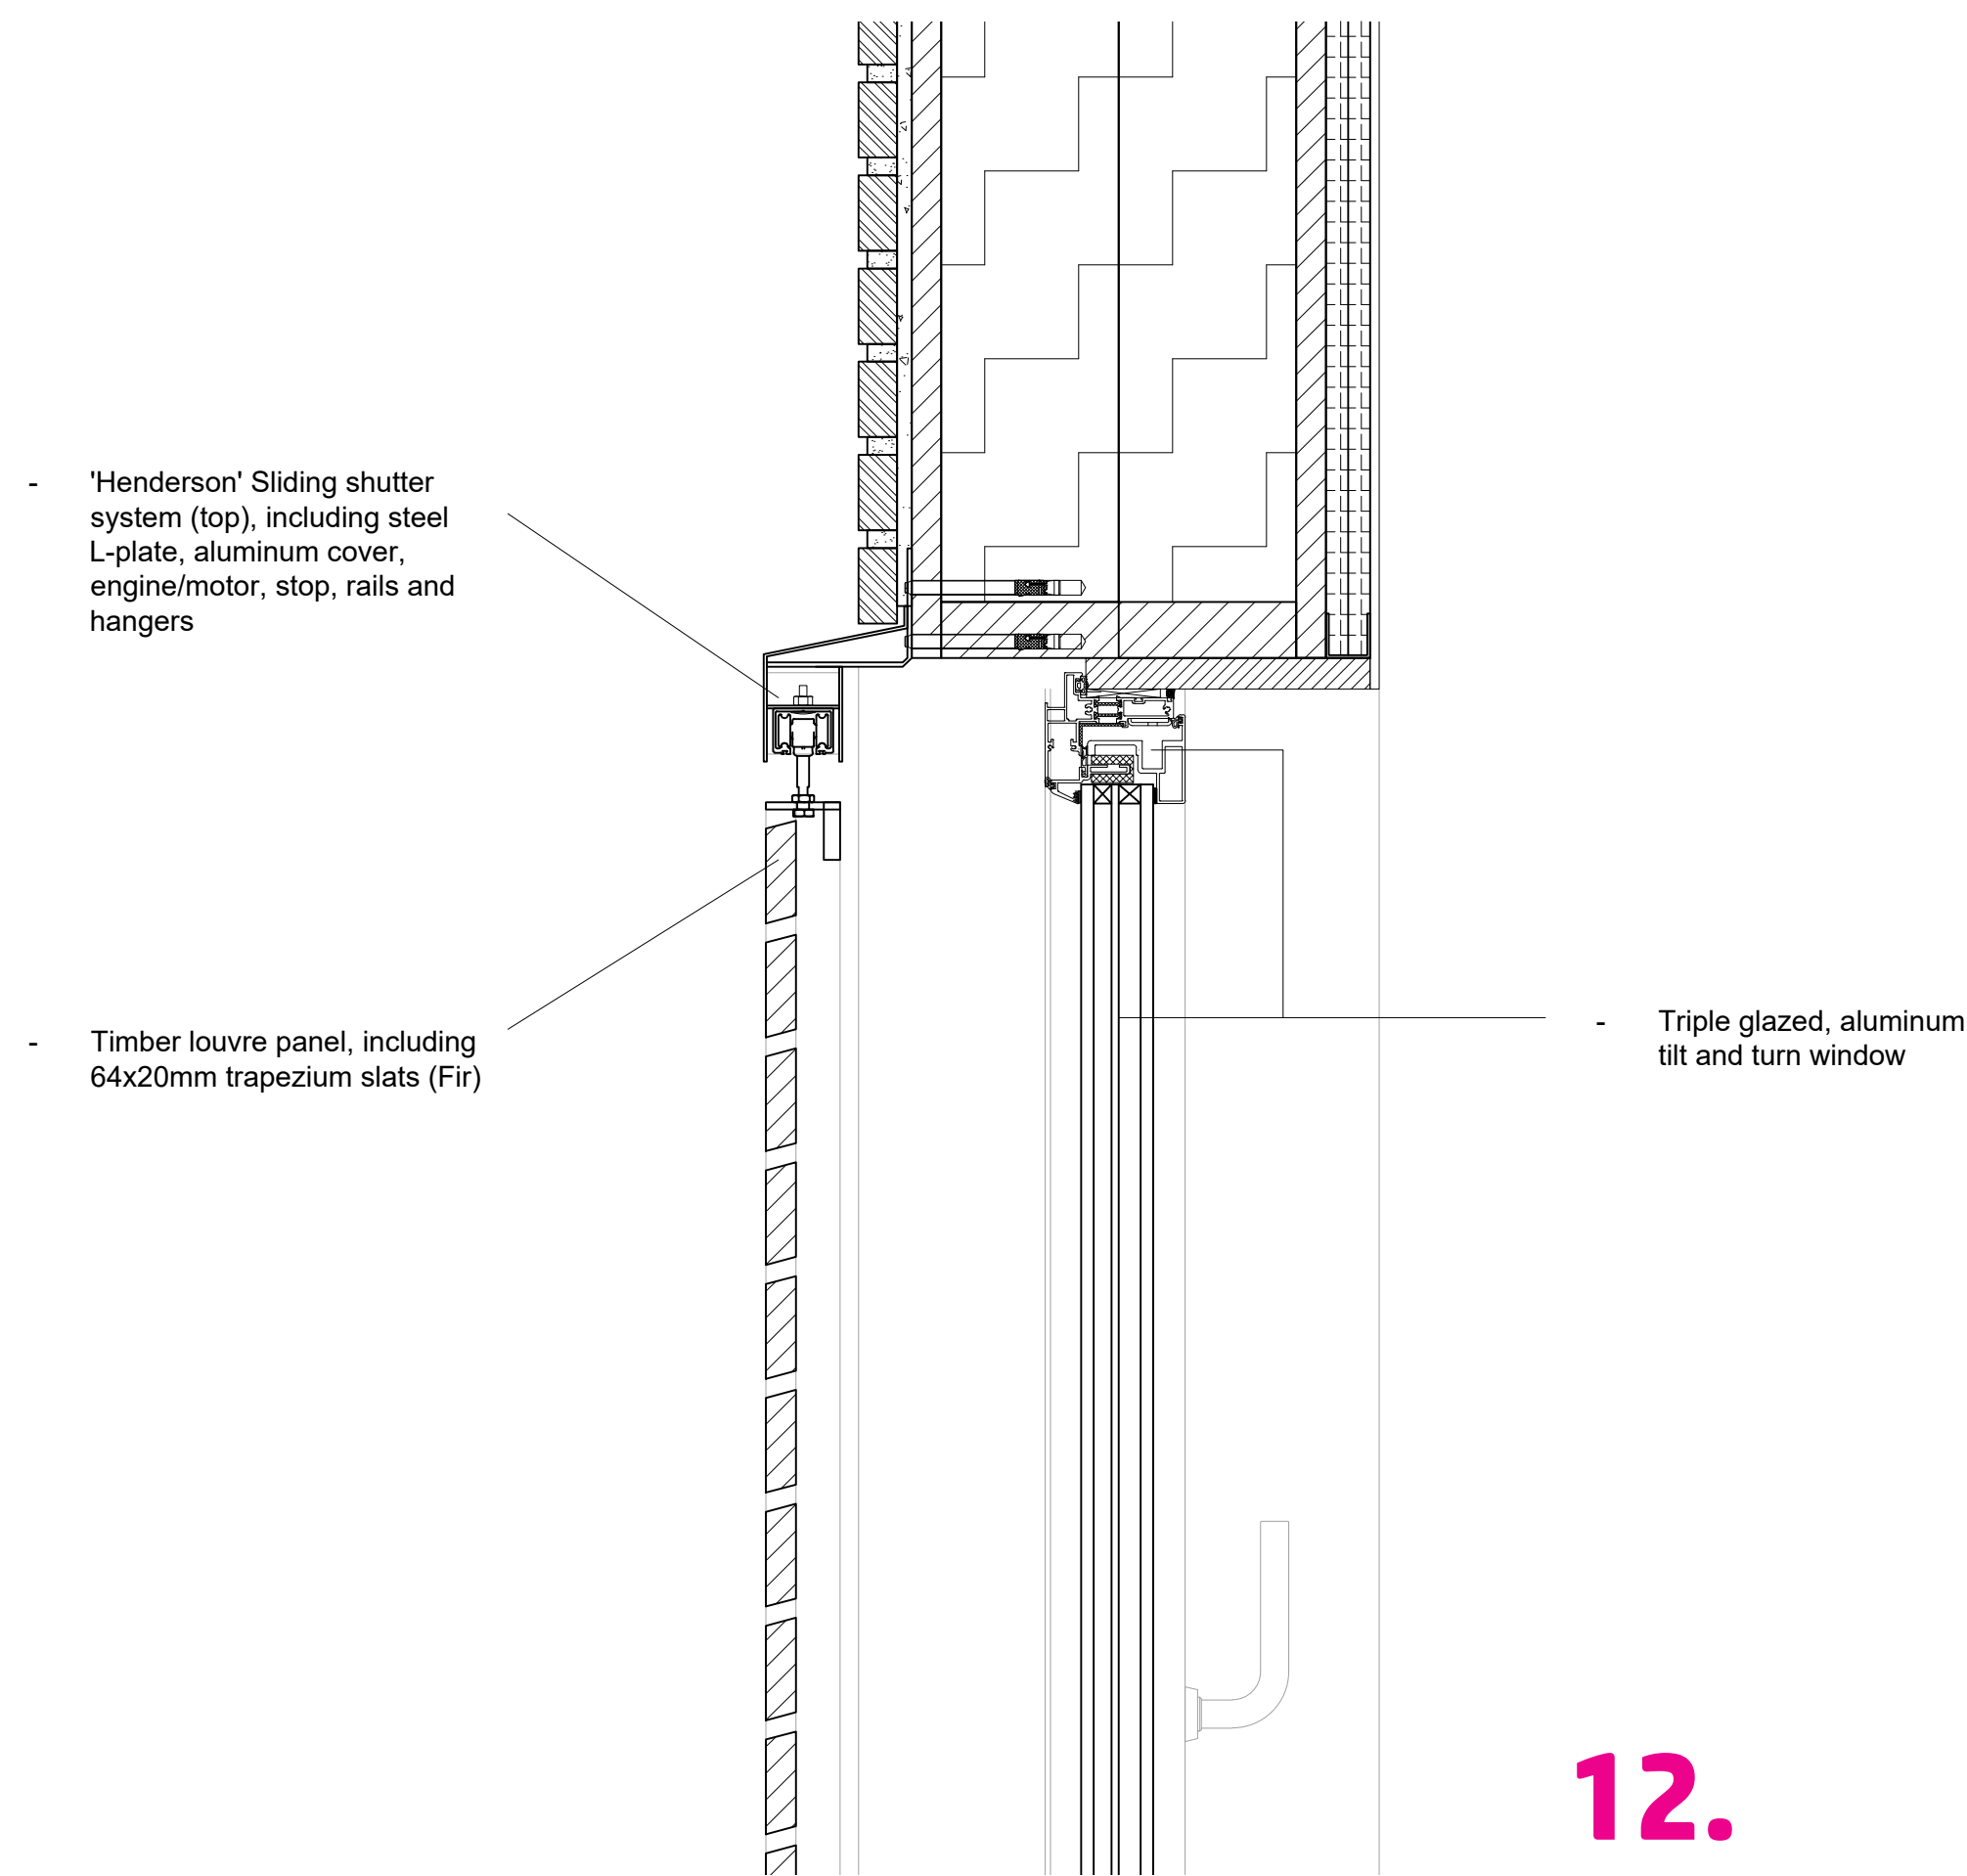

1:5

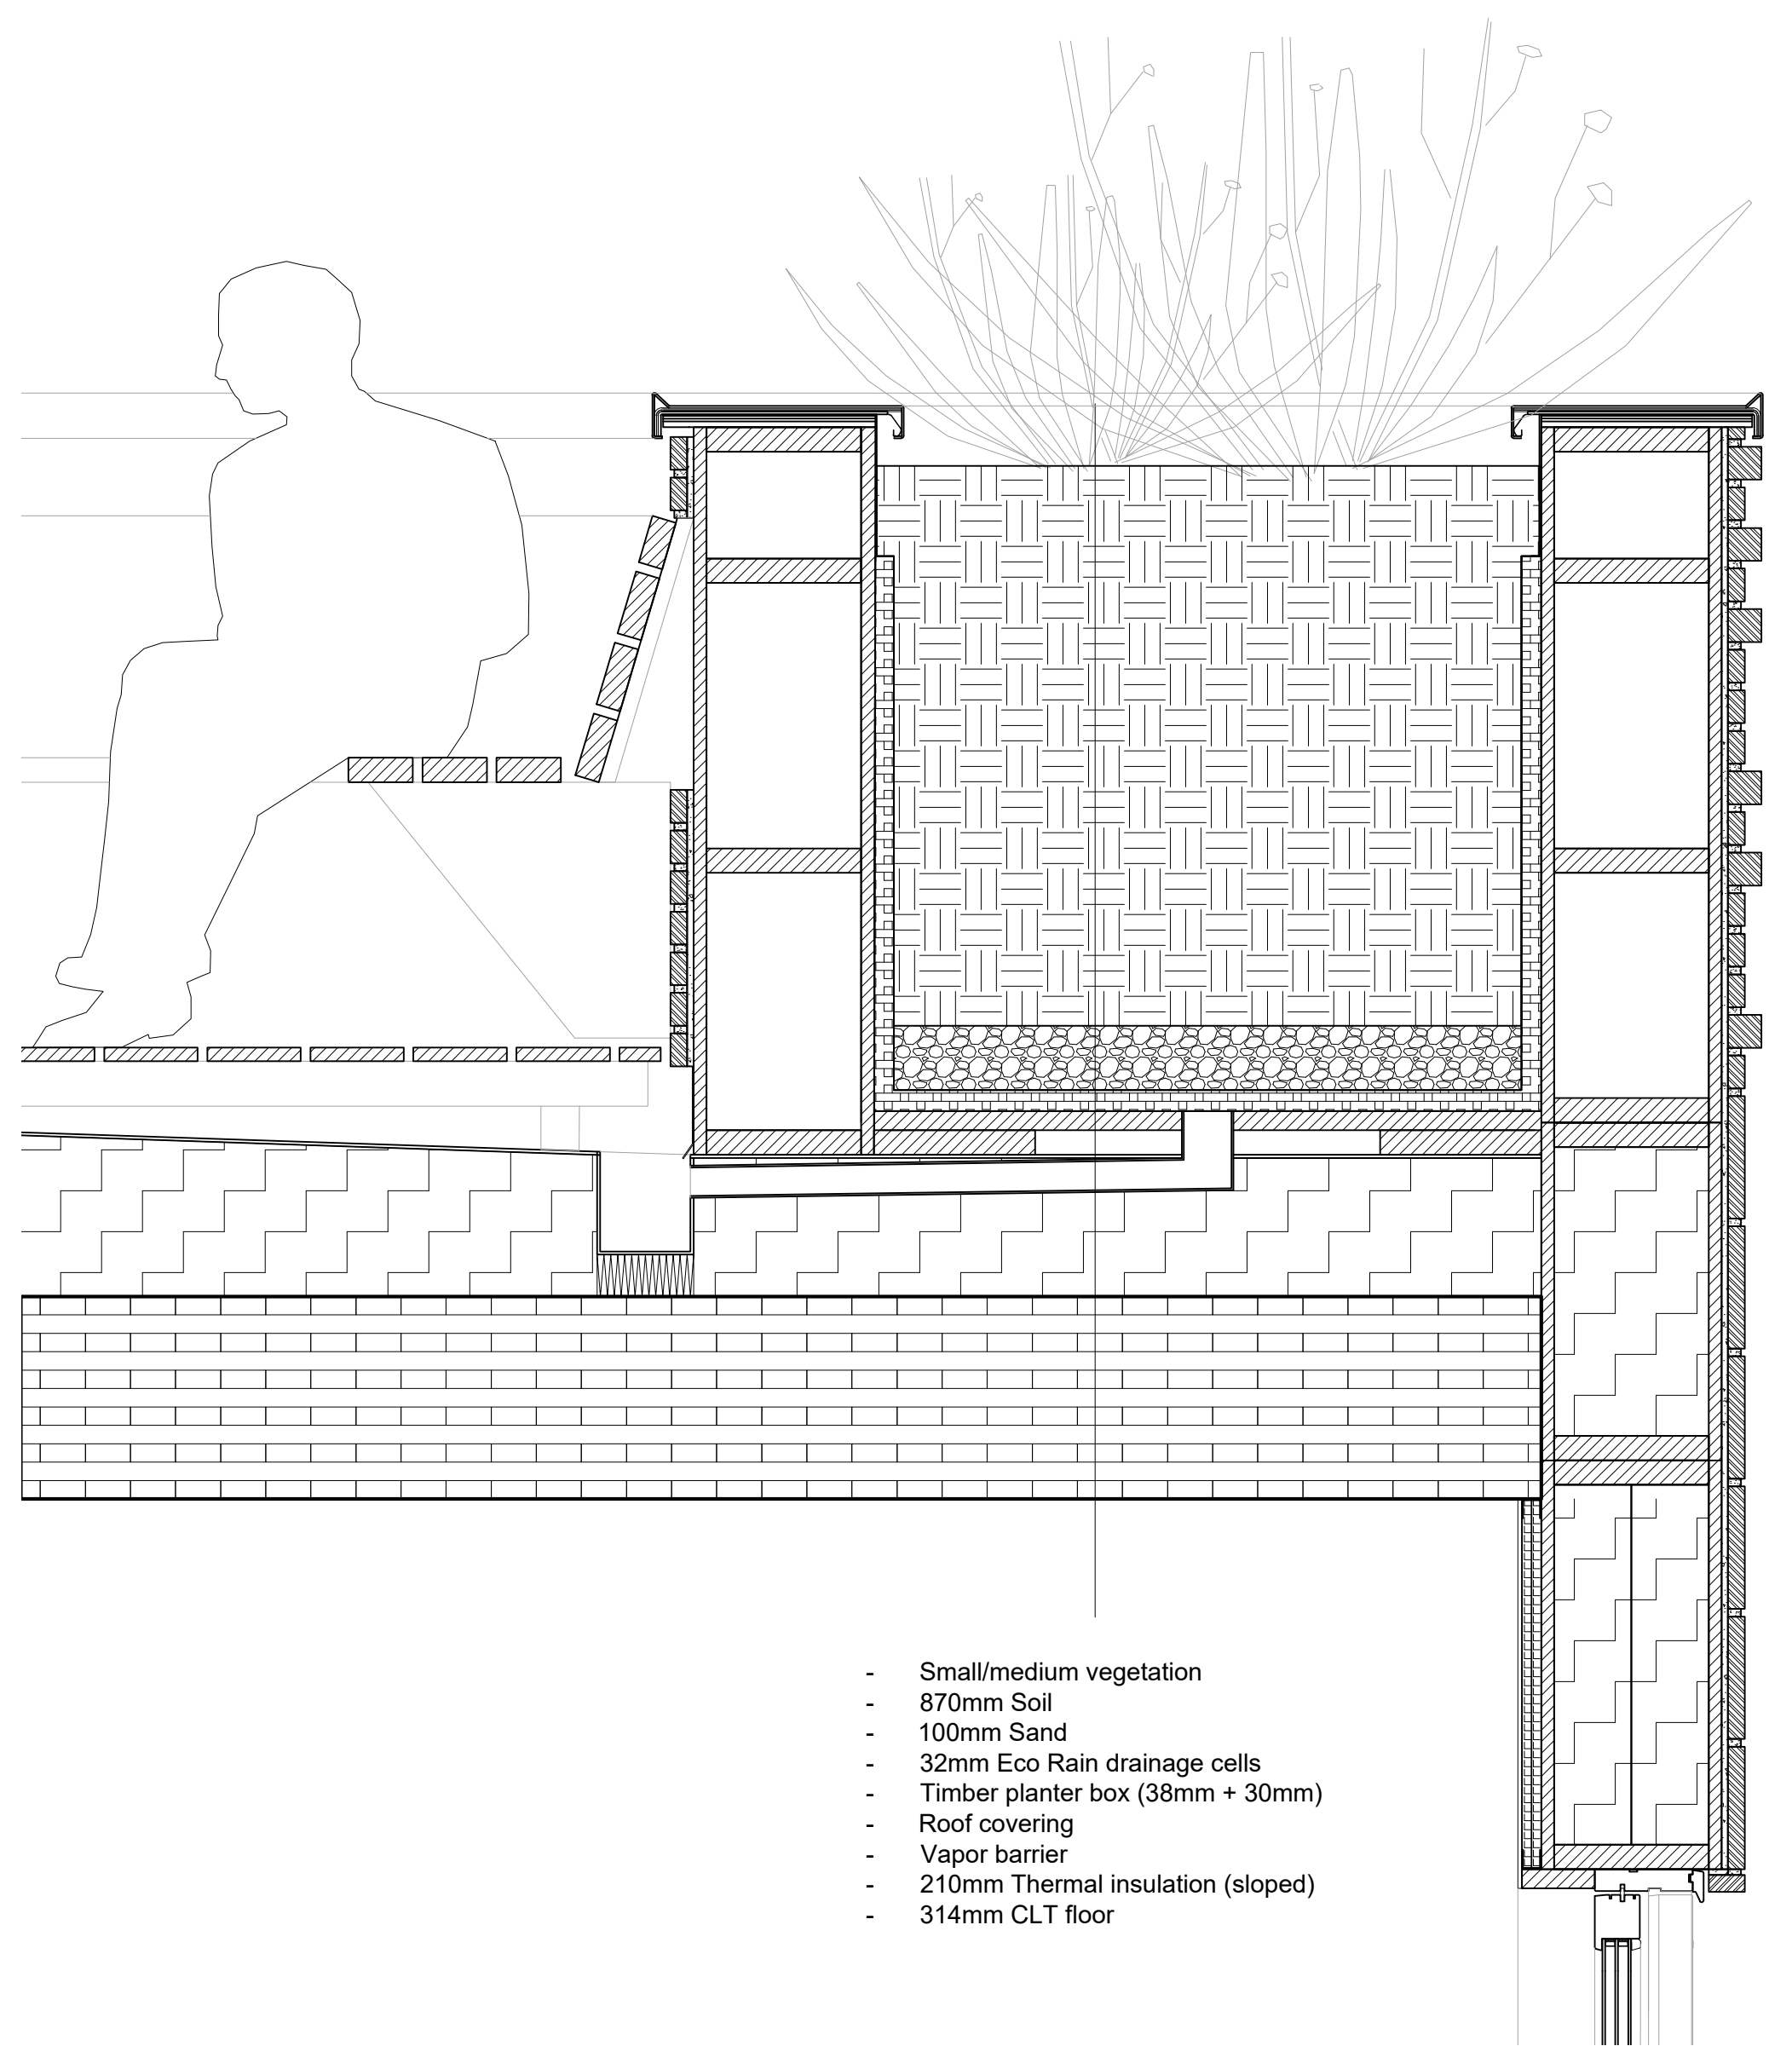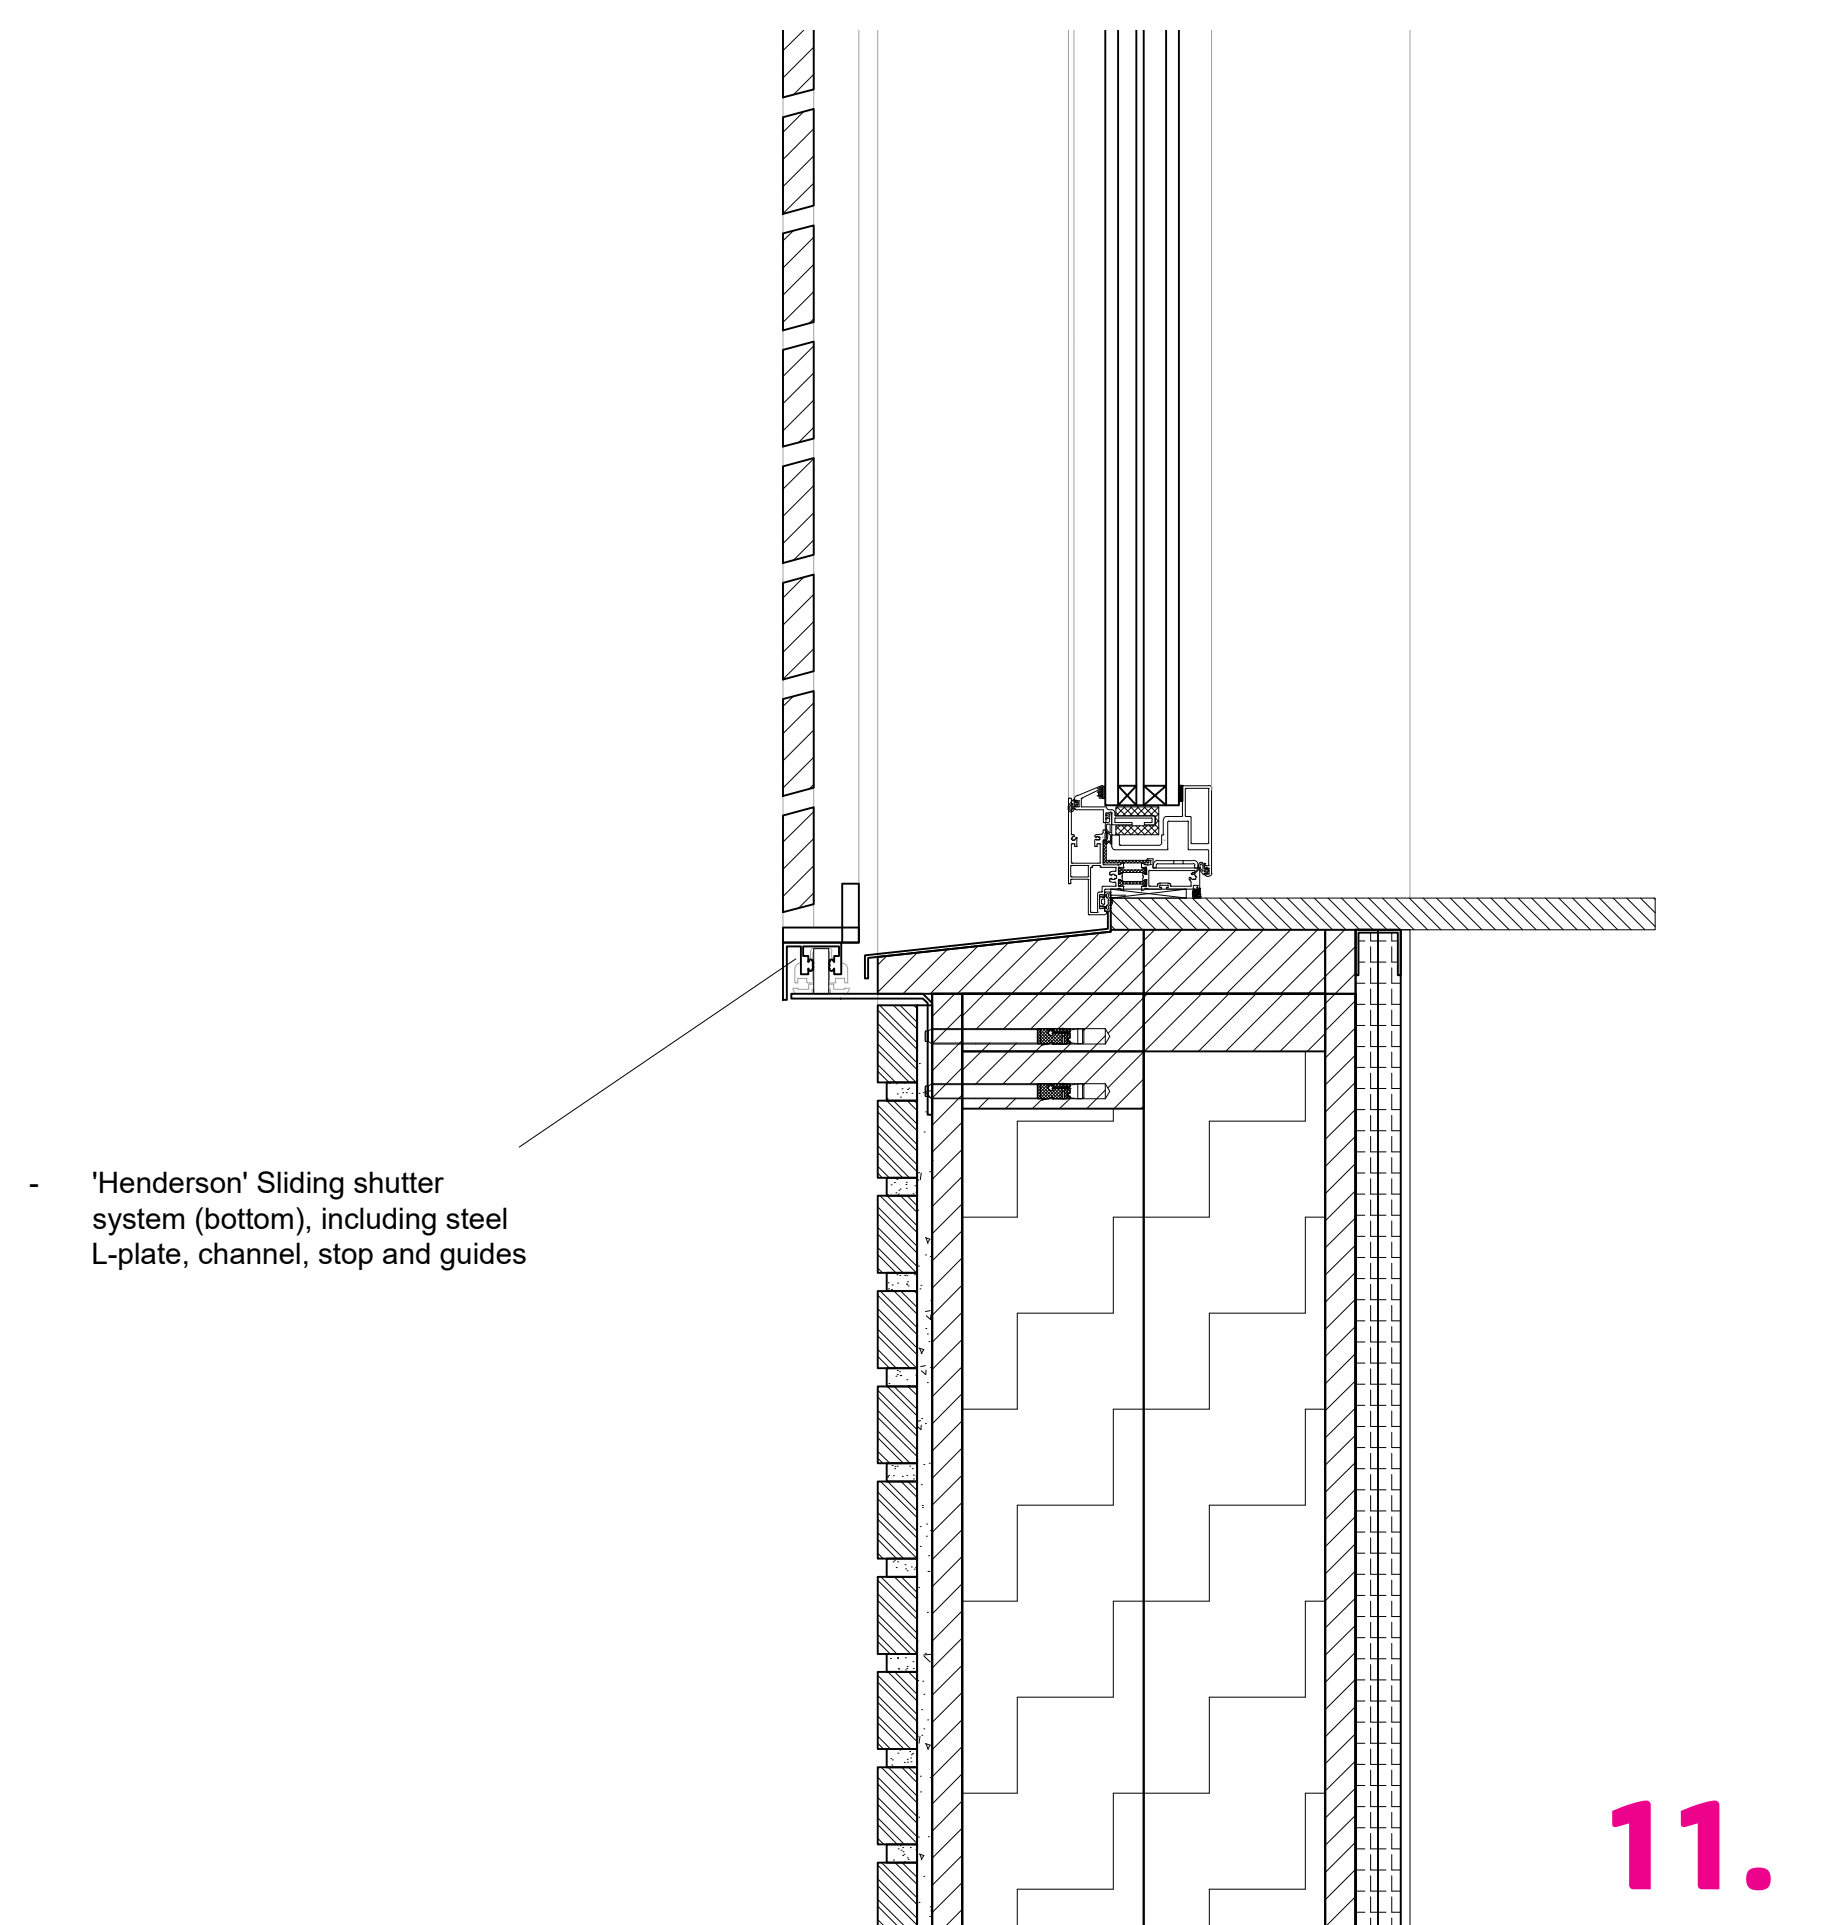

Roof garden planter

1:10