





Rendering of model




DIY
Processing and packaging
of agricultural products

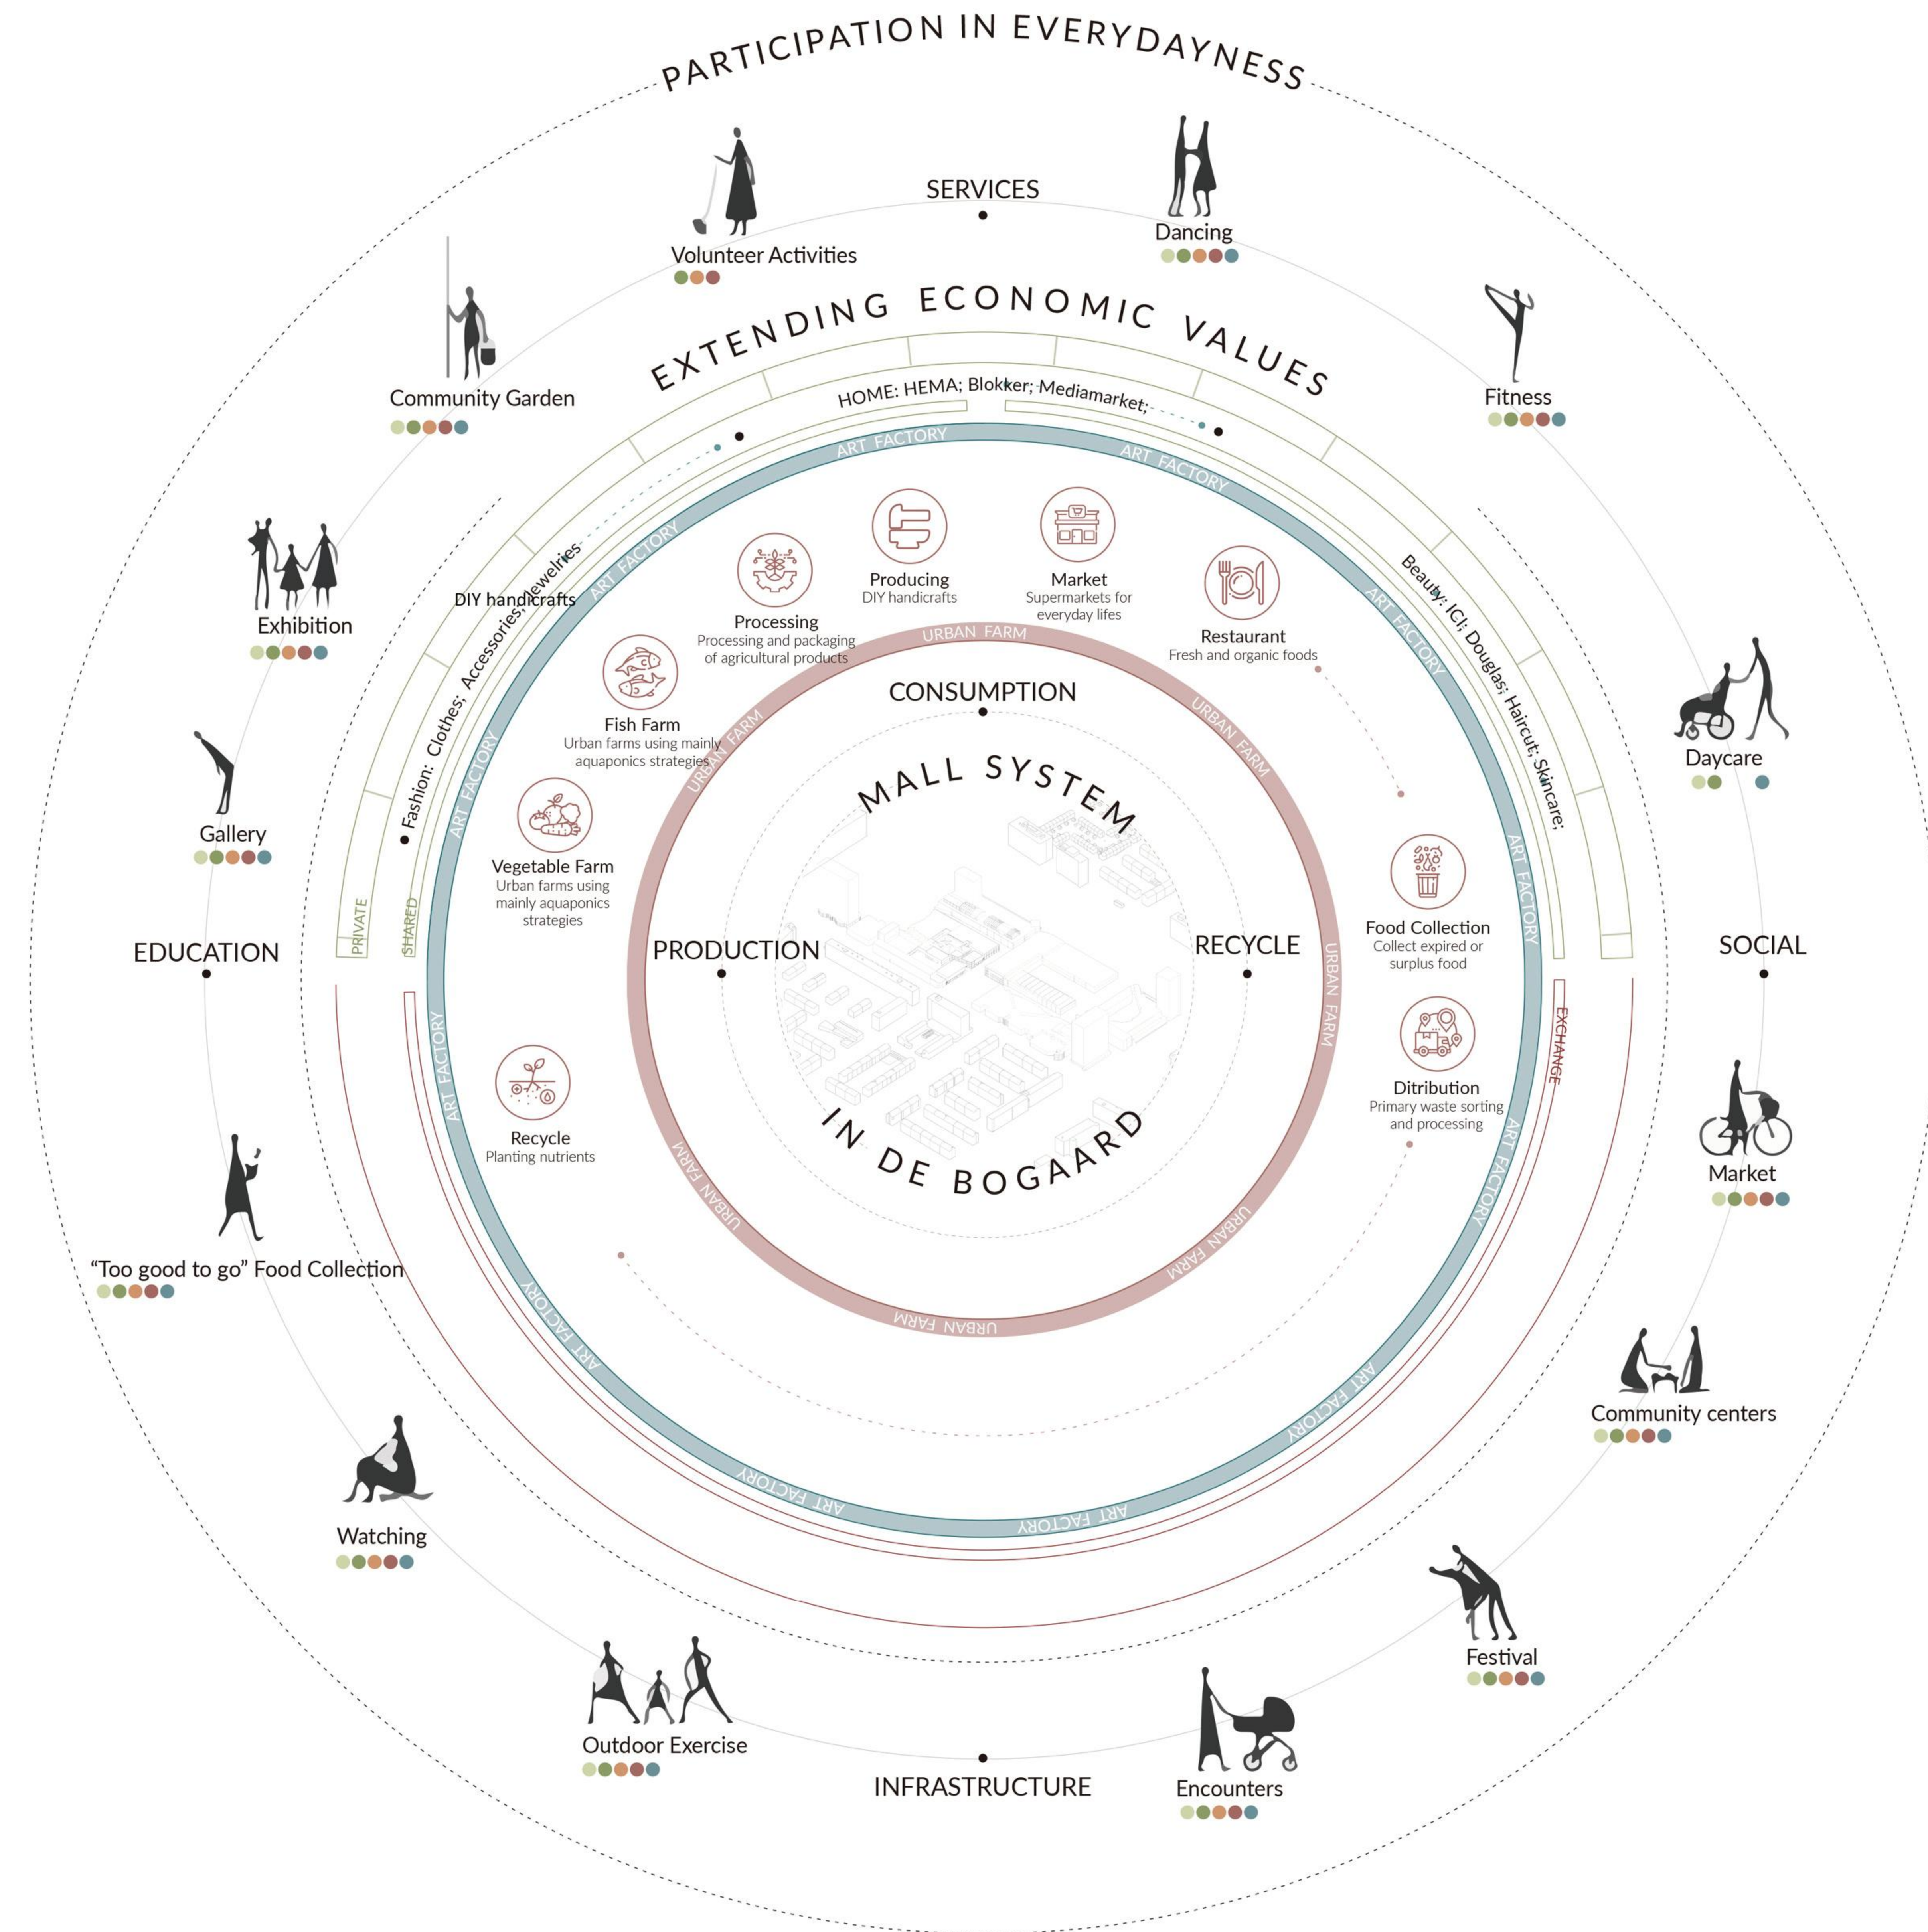


new system

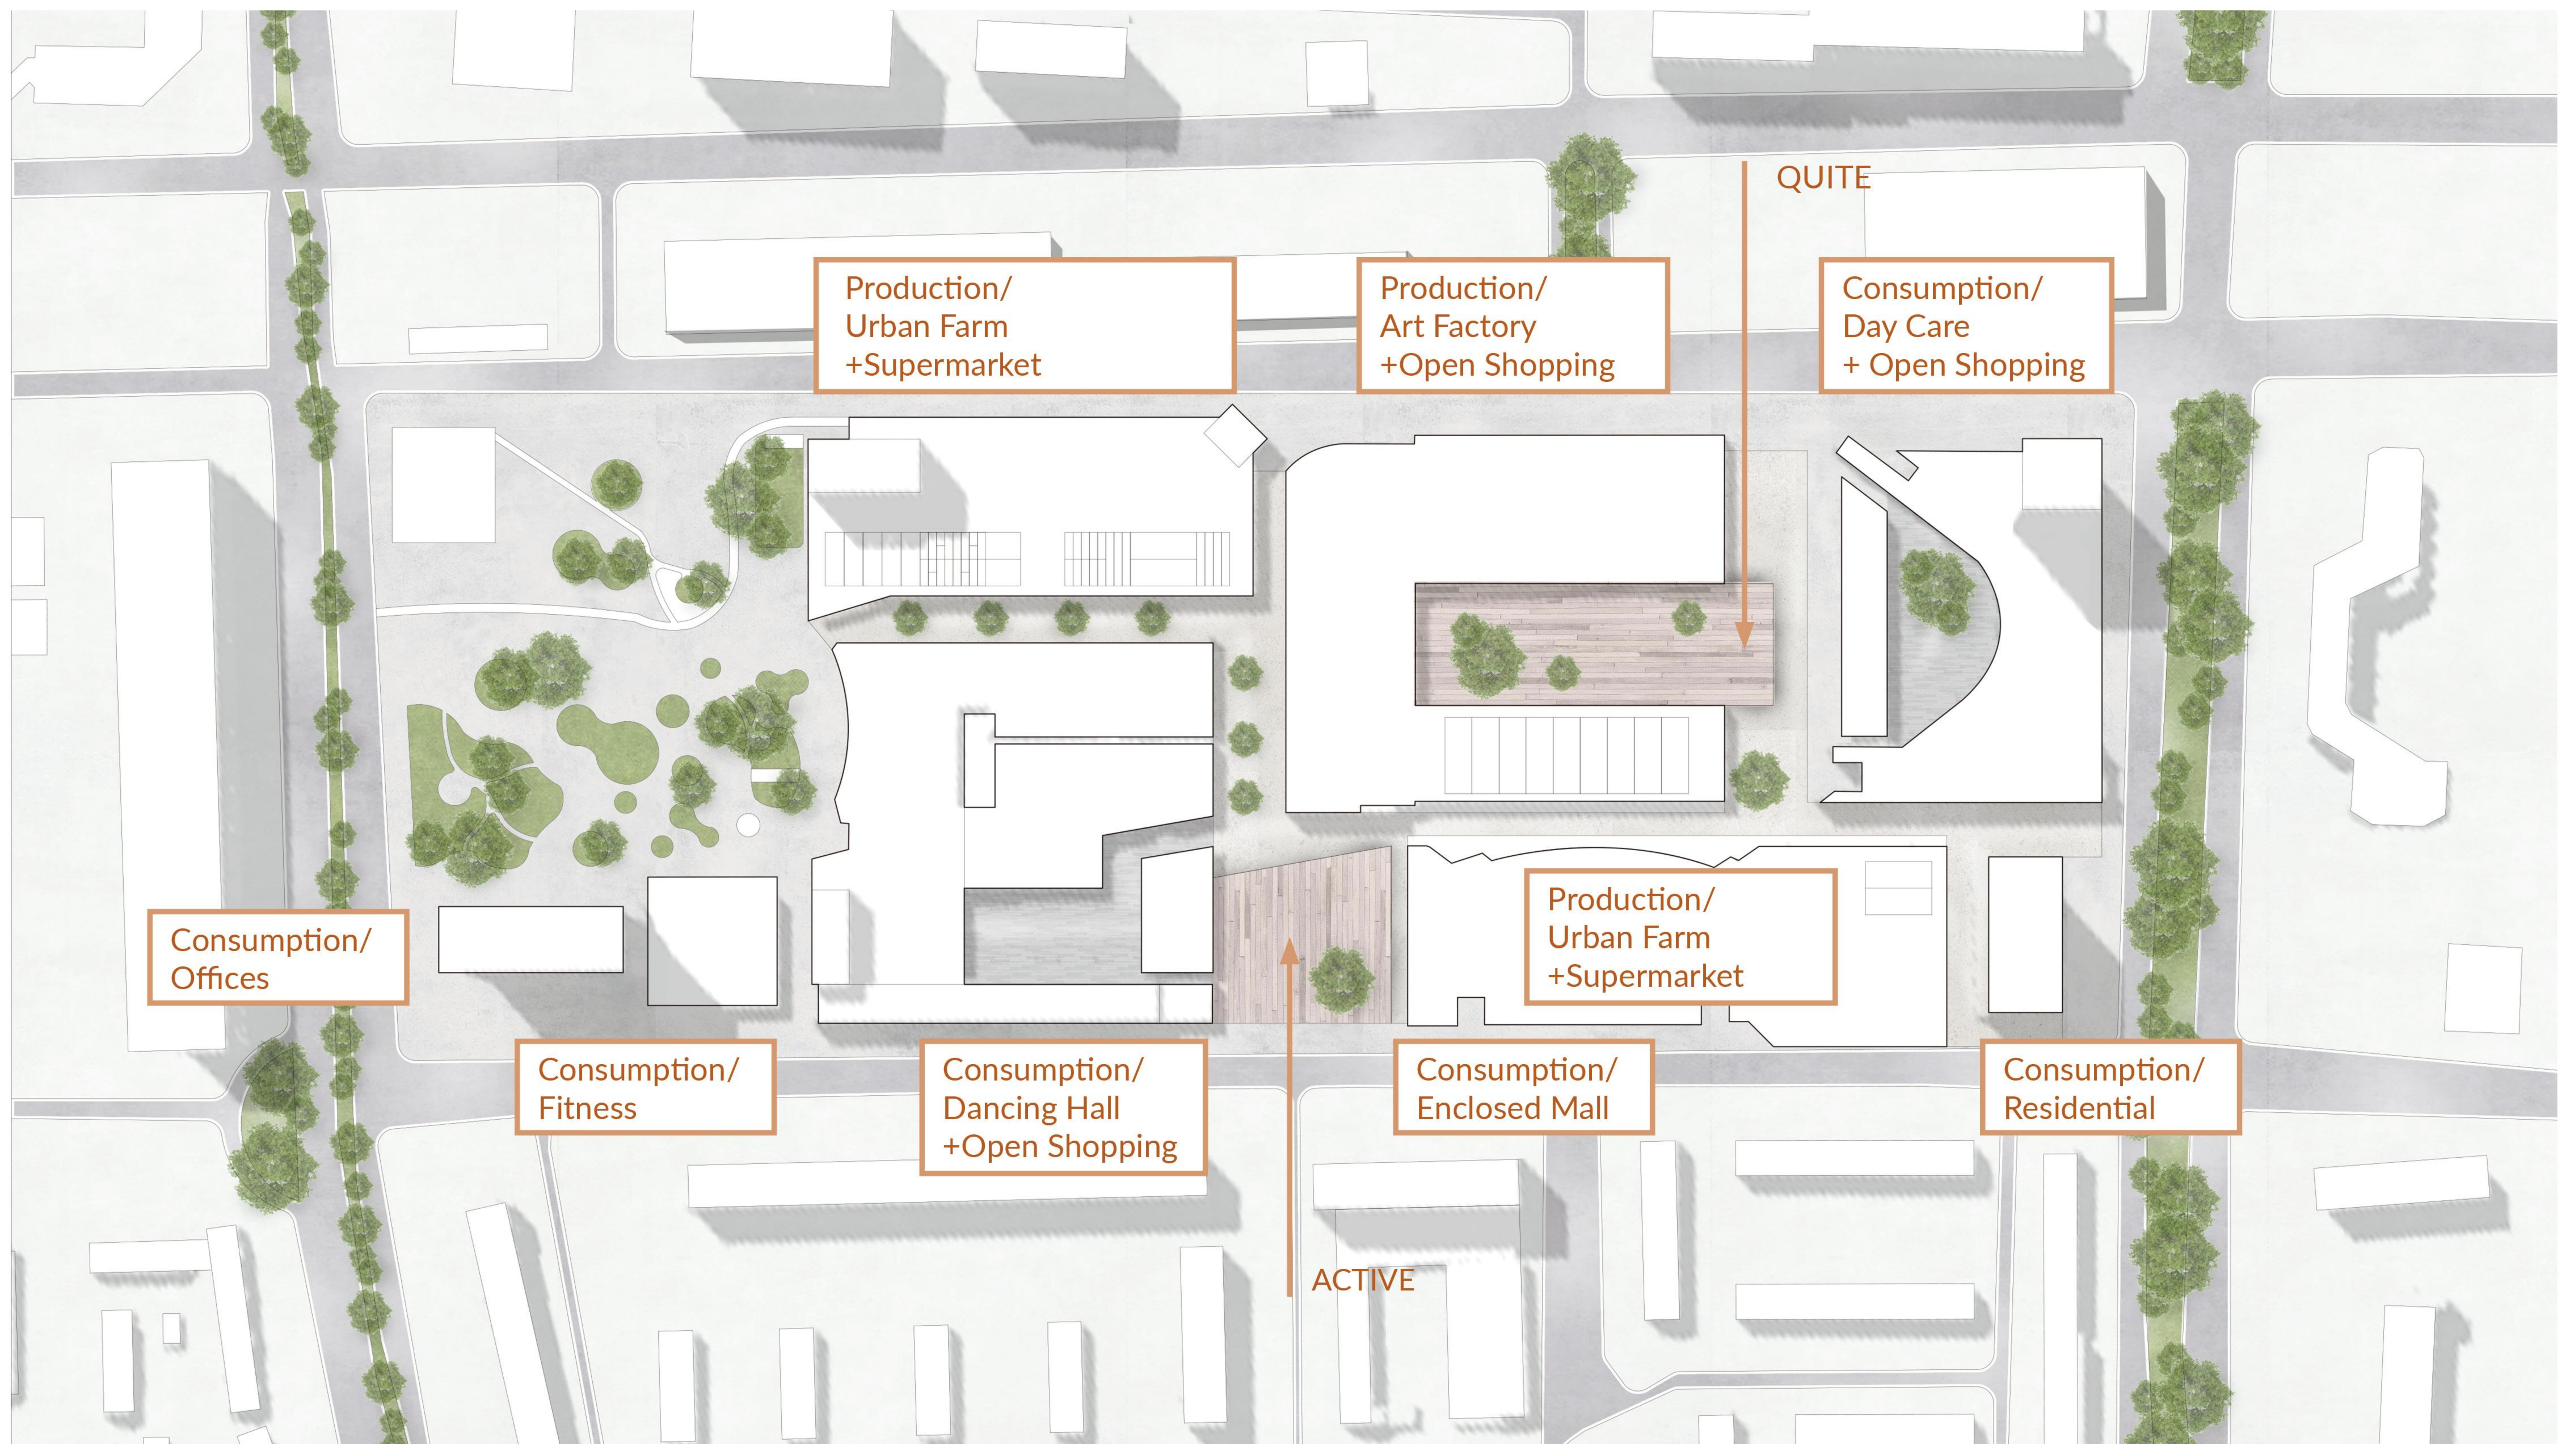


urban plan

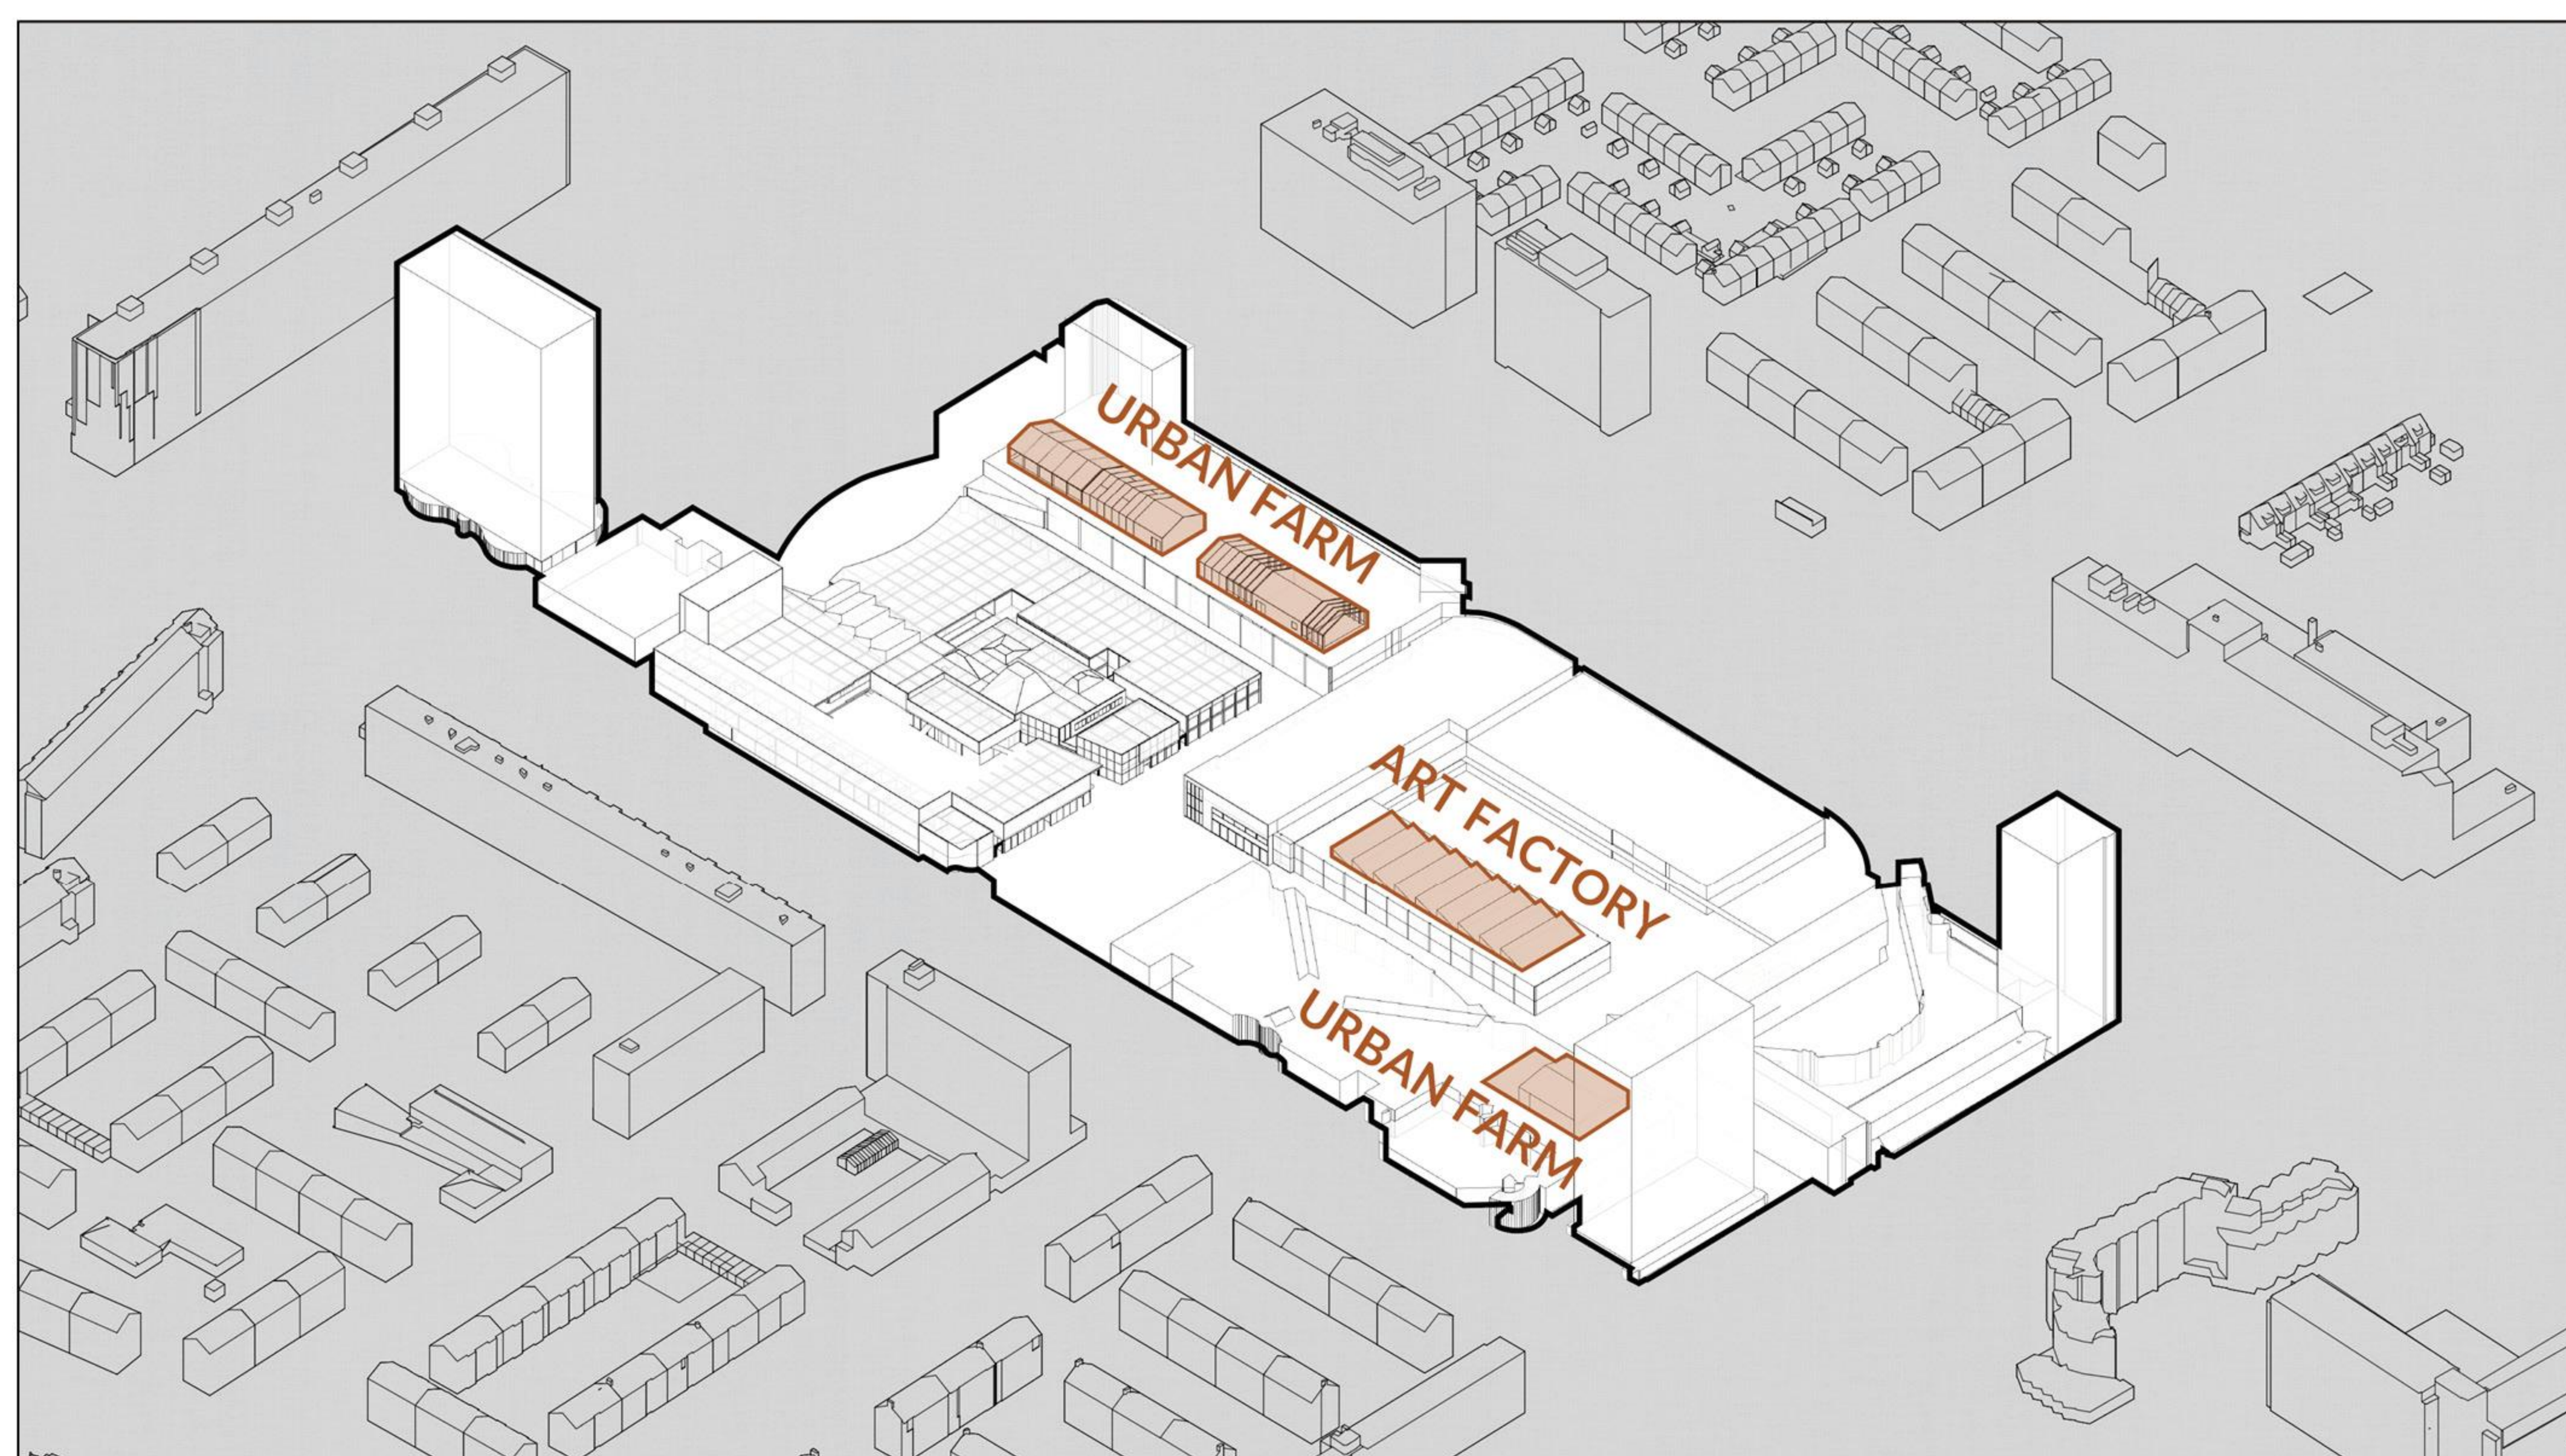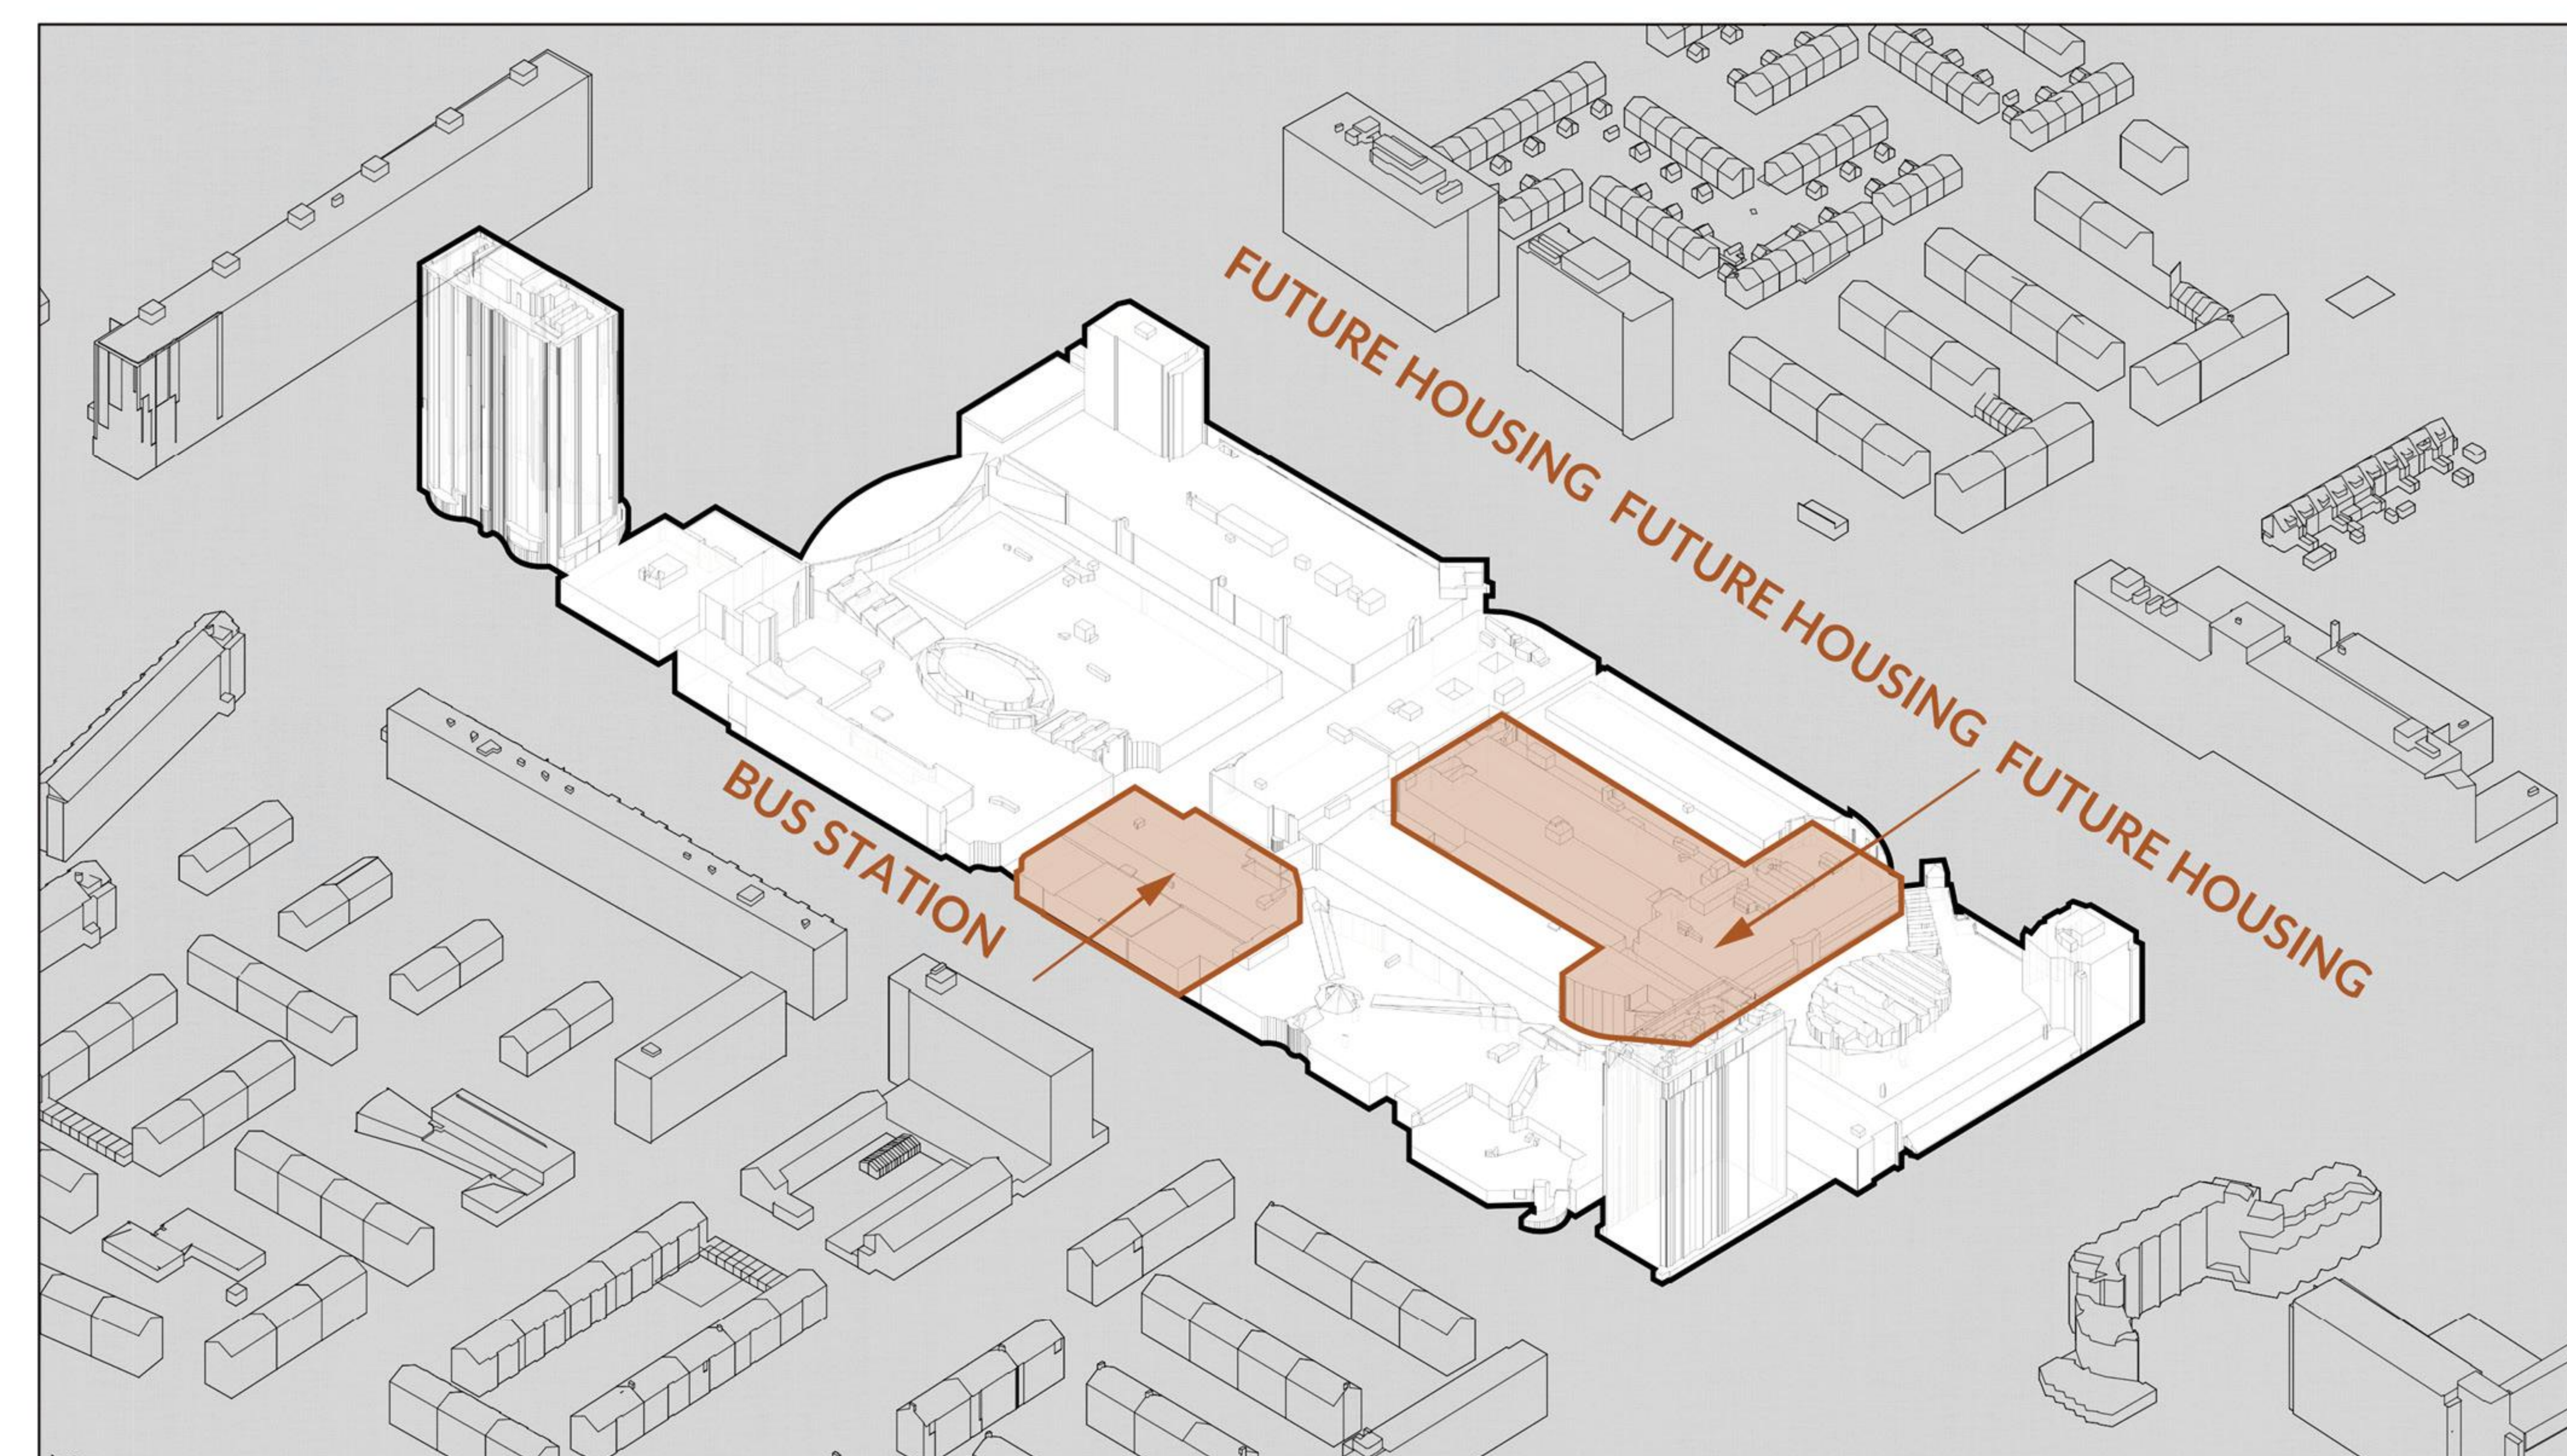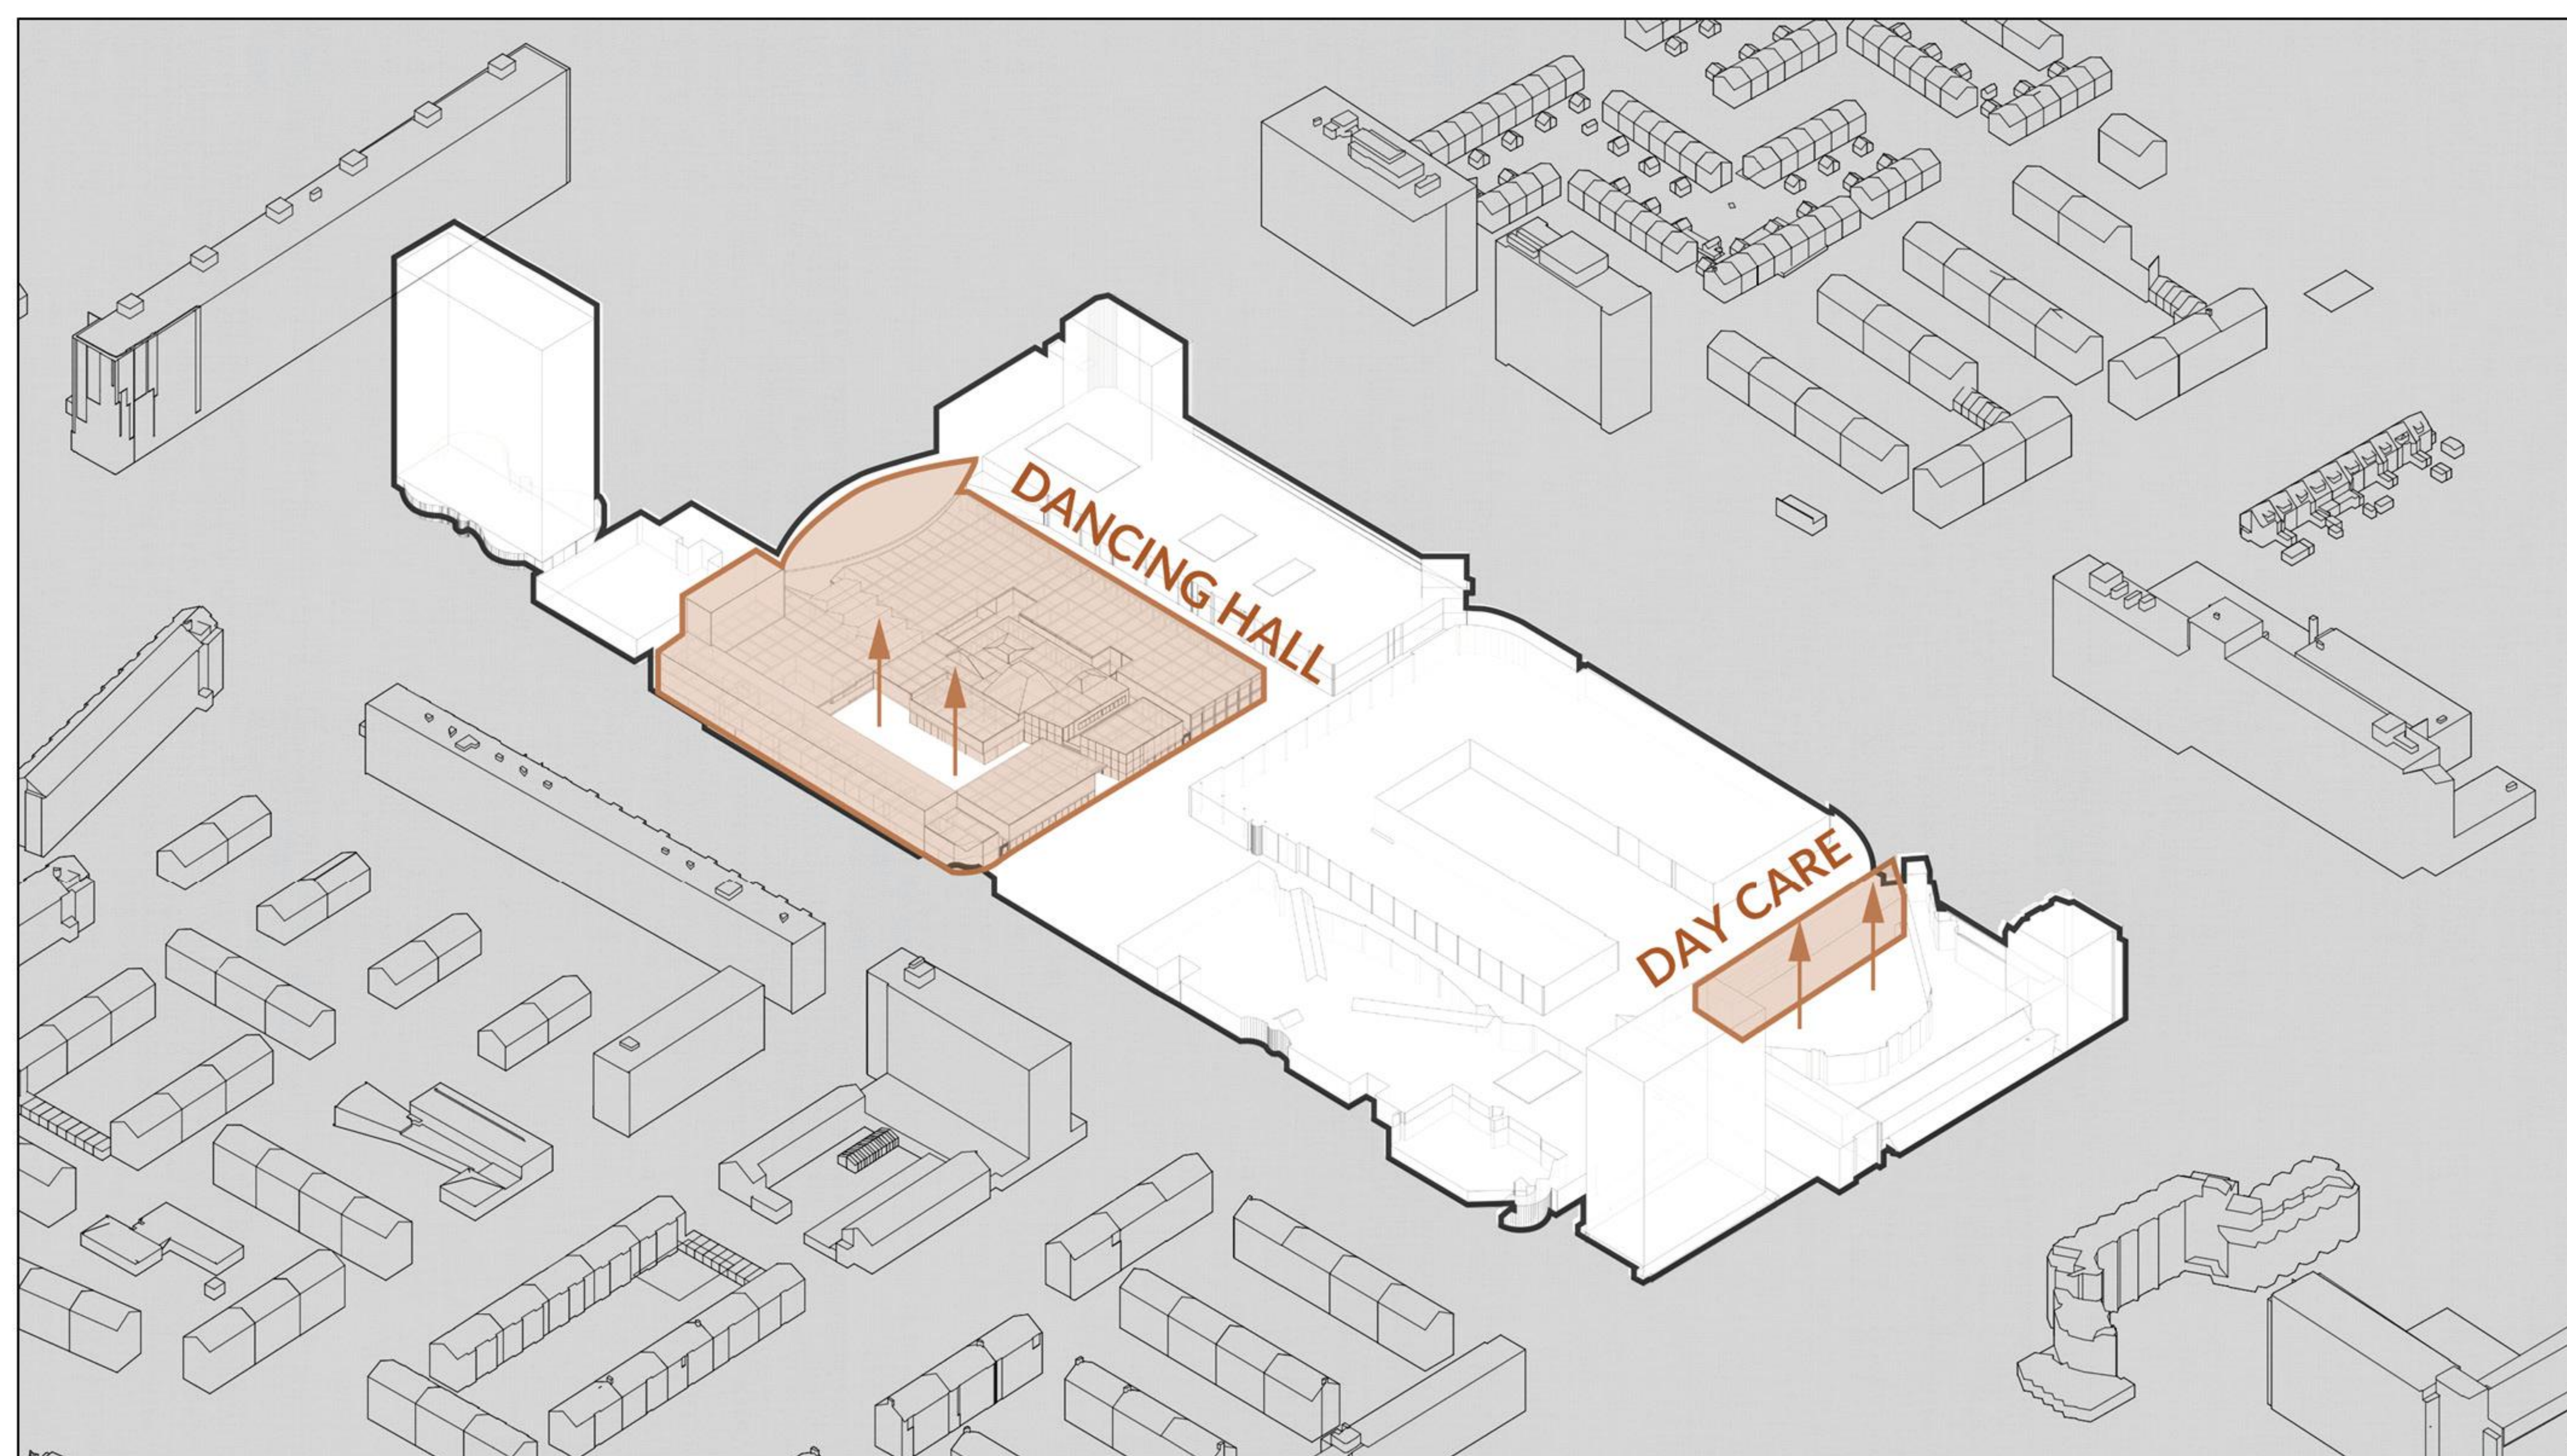

design process

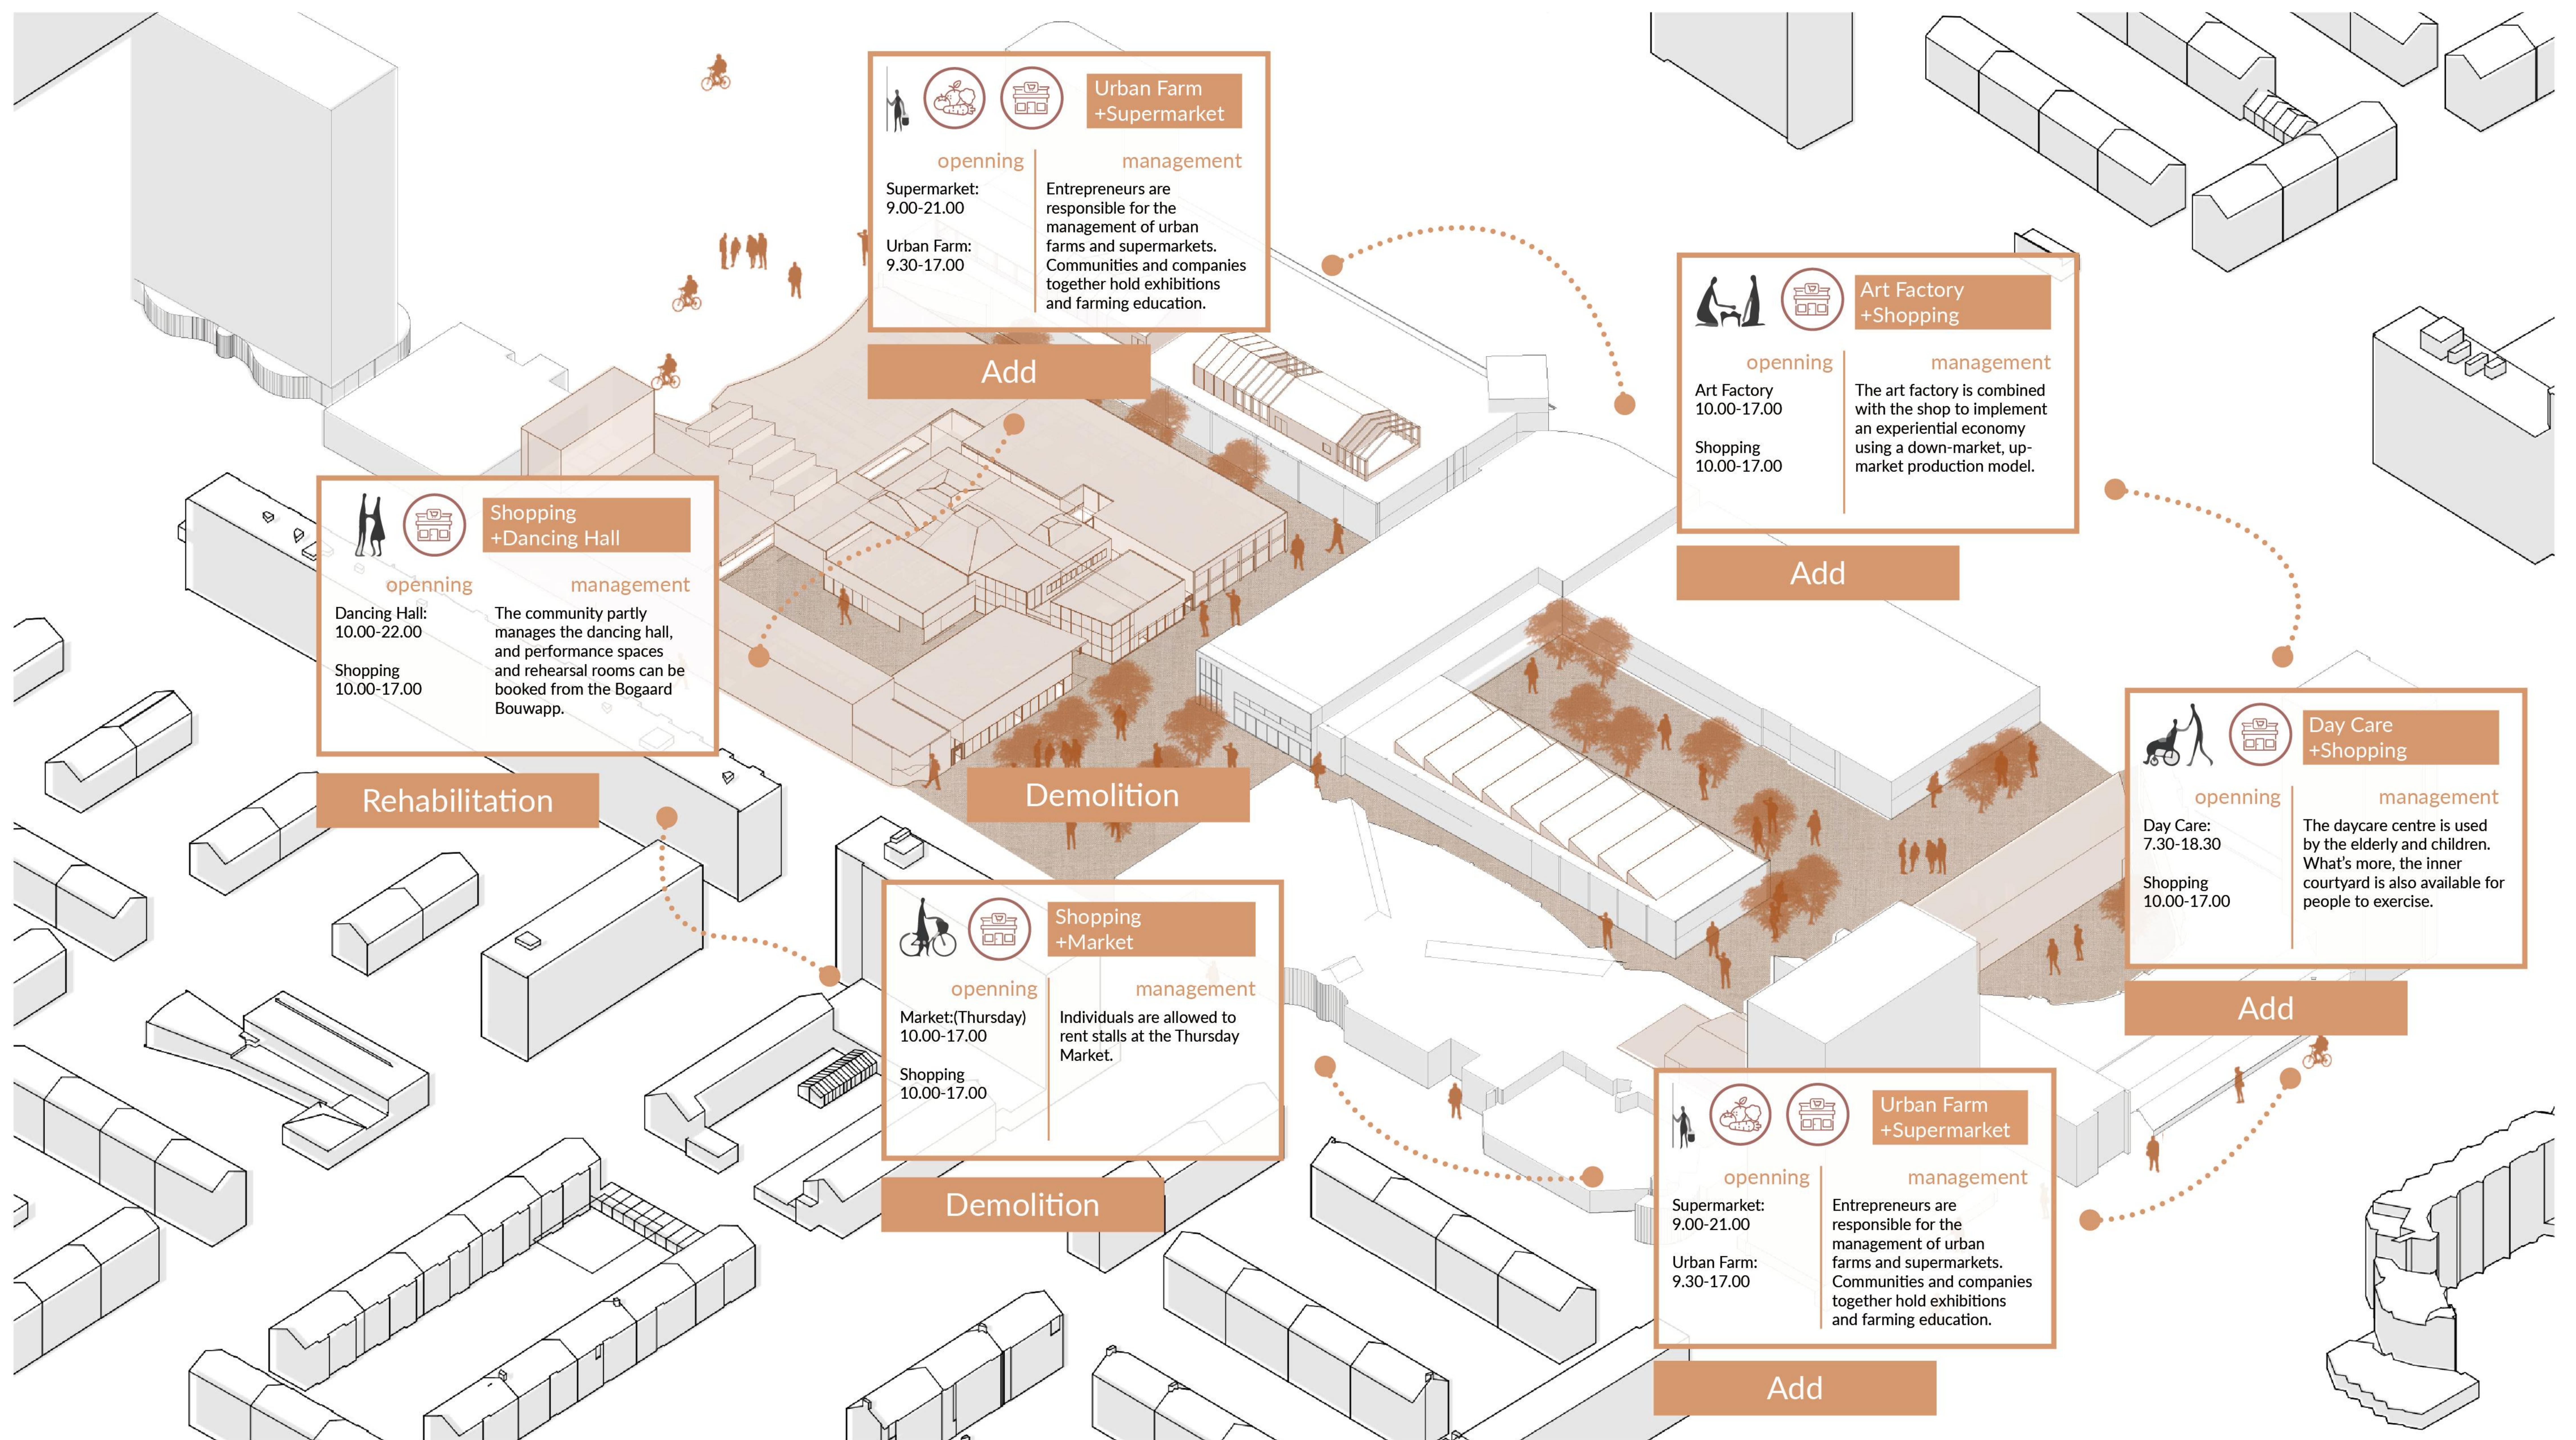

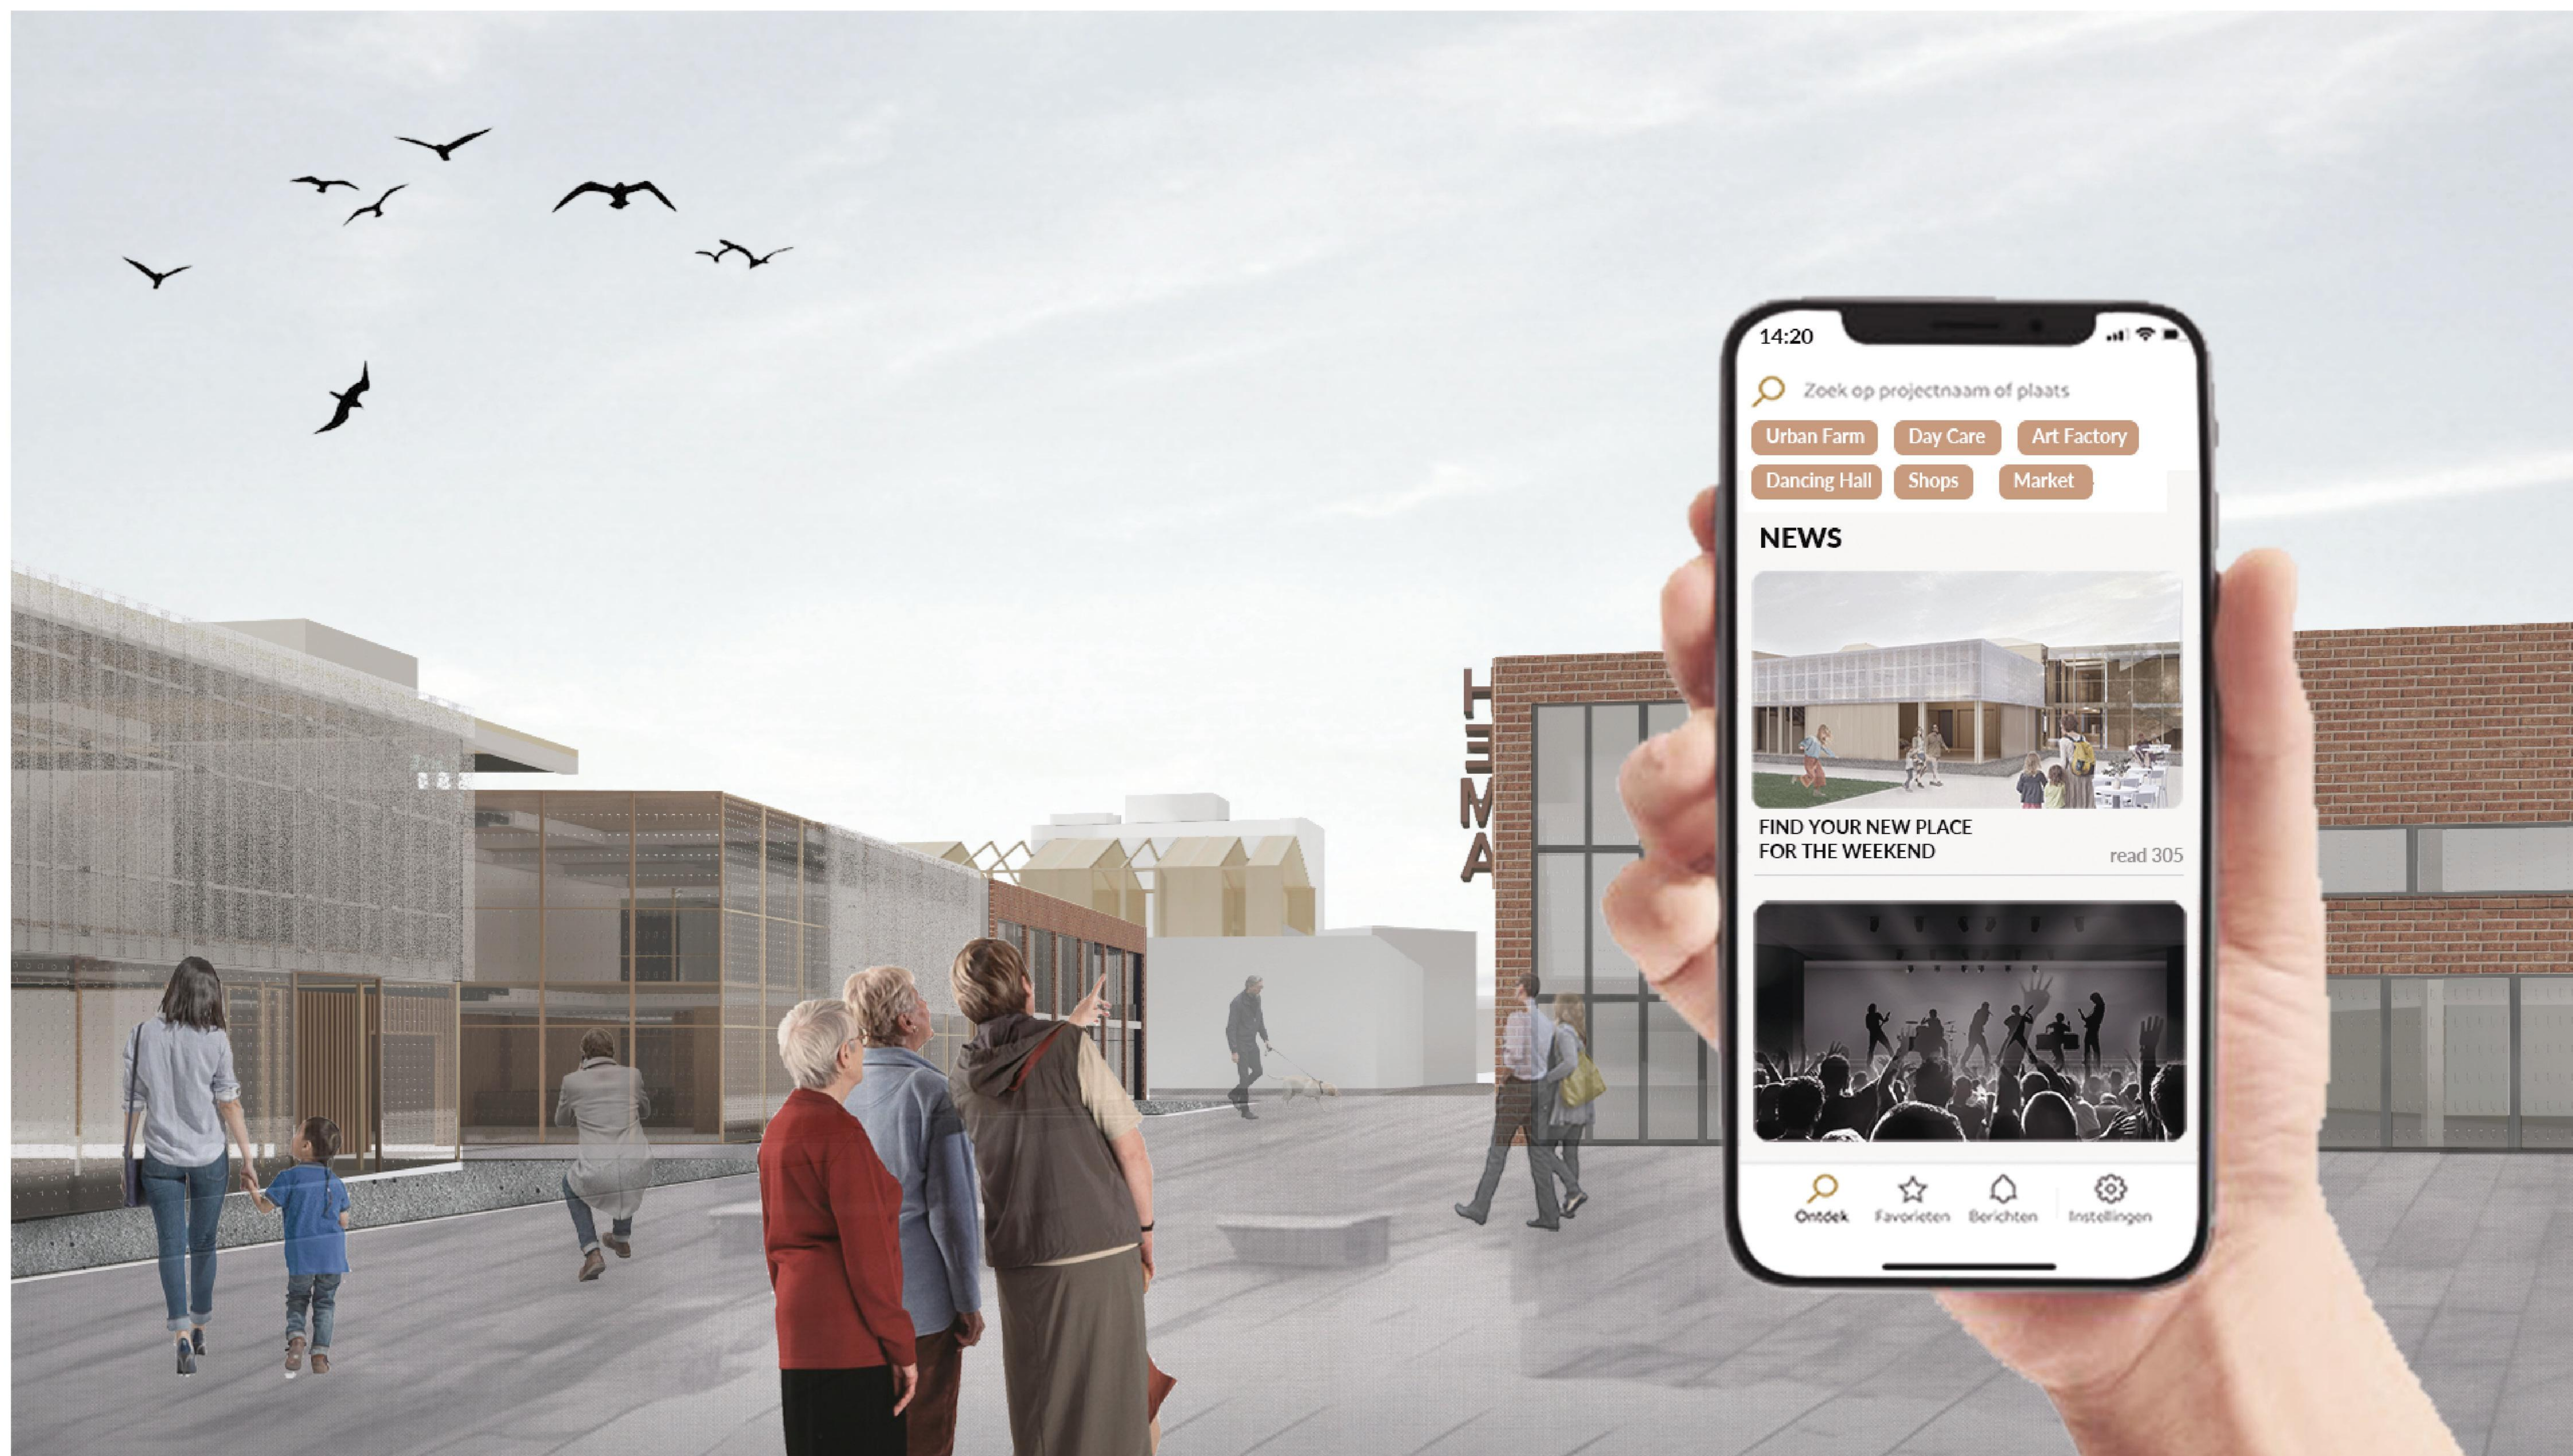

App



Collage

S P A C E



Art Factory








Park

Collage

Urban Farm

Consumption

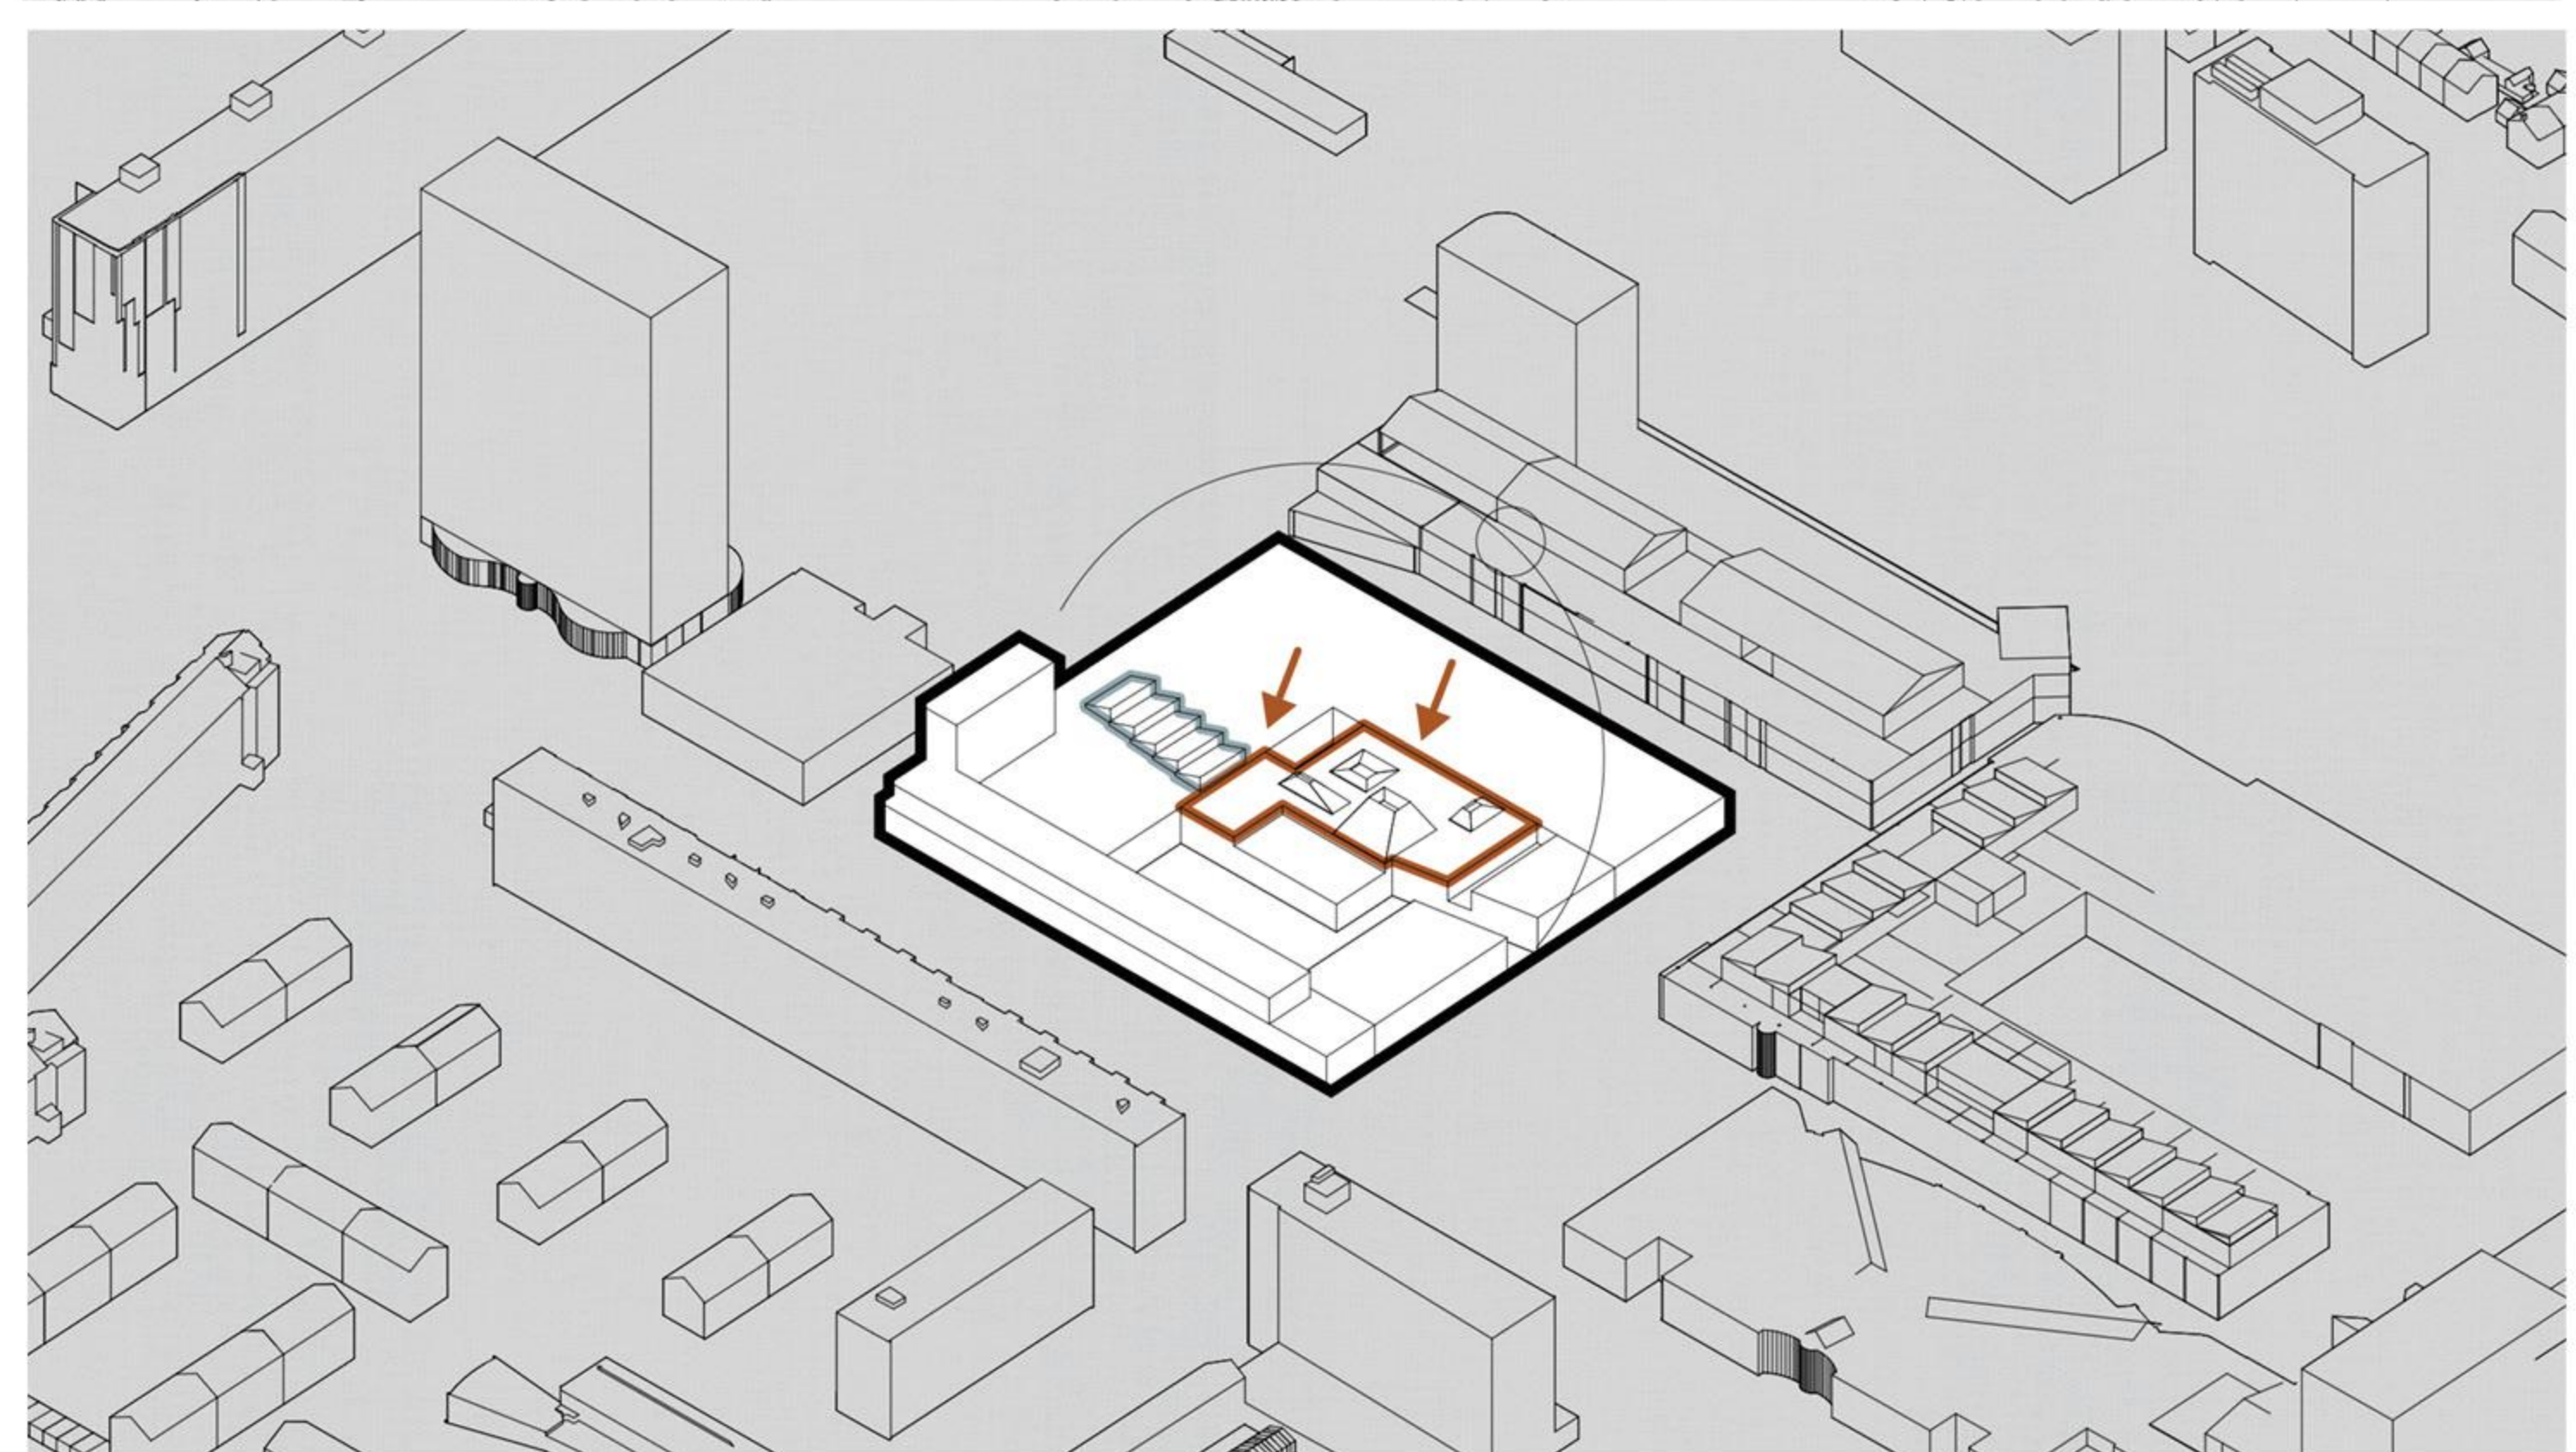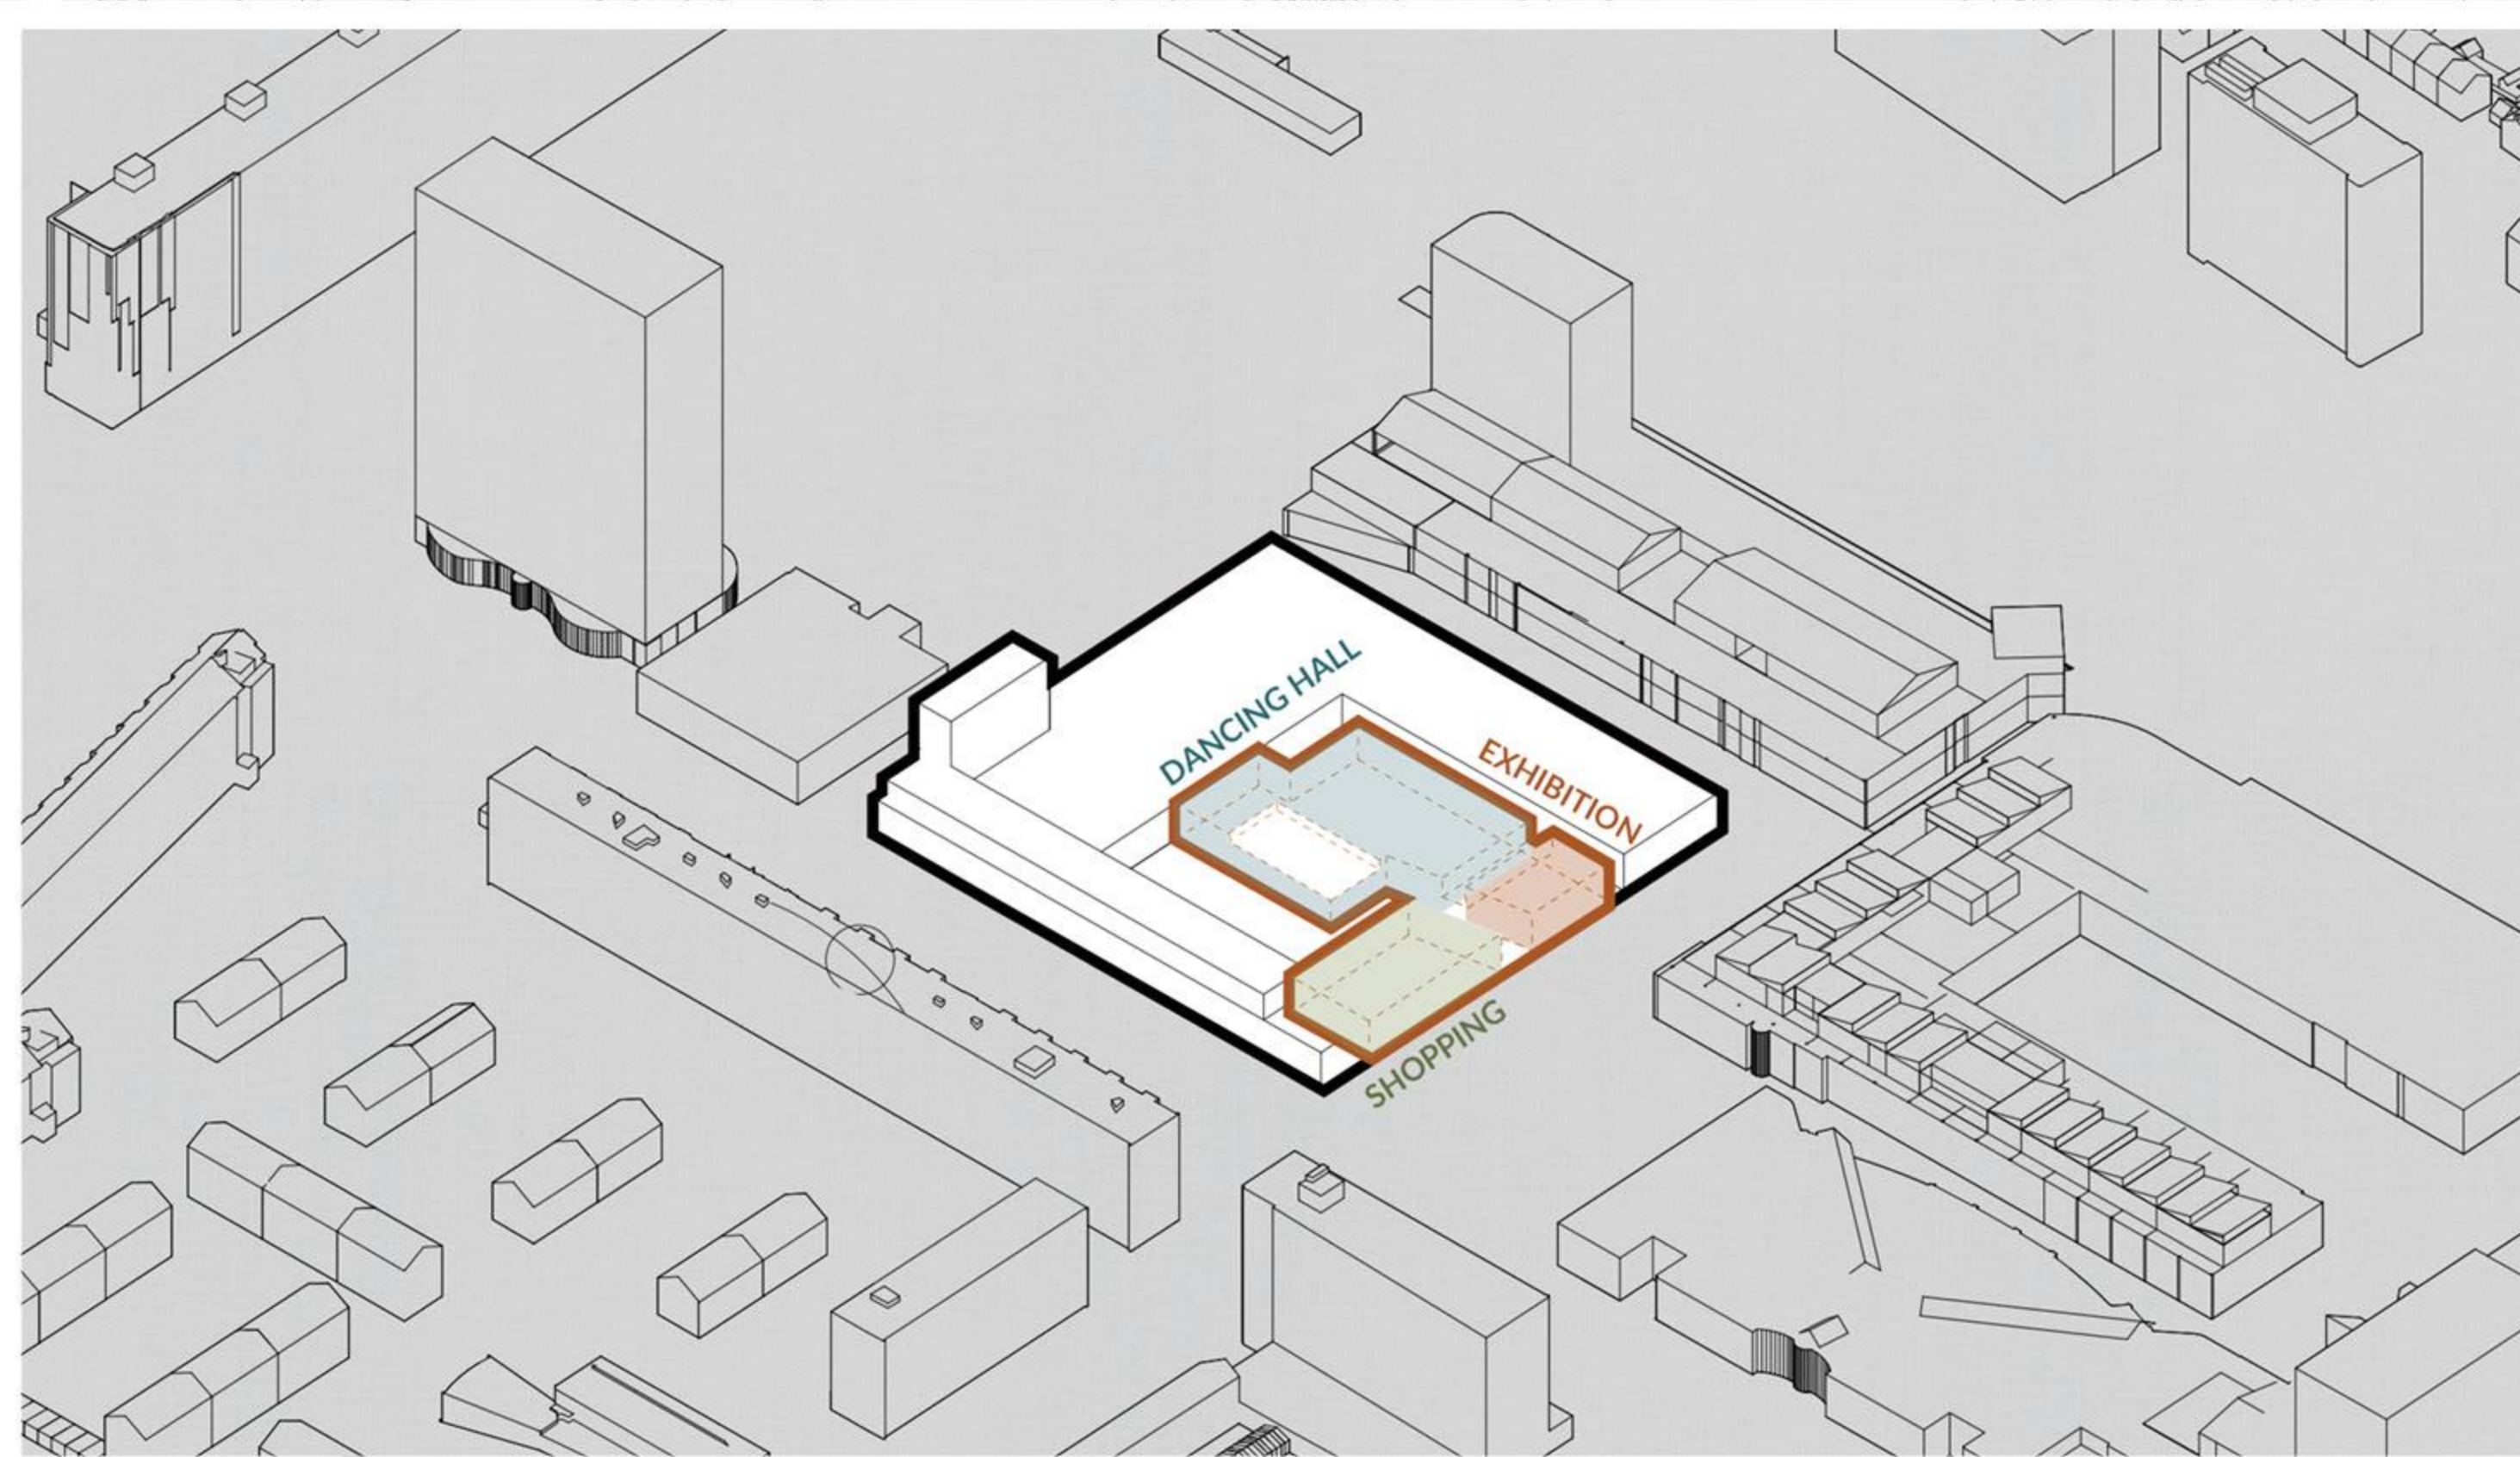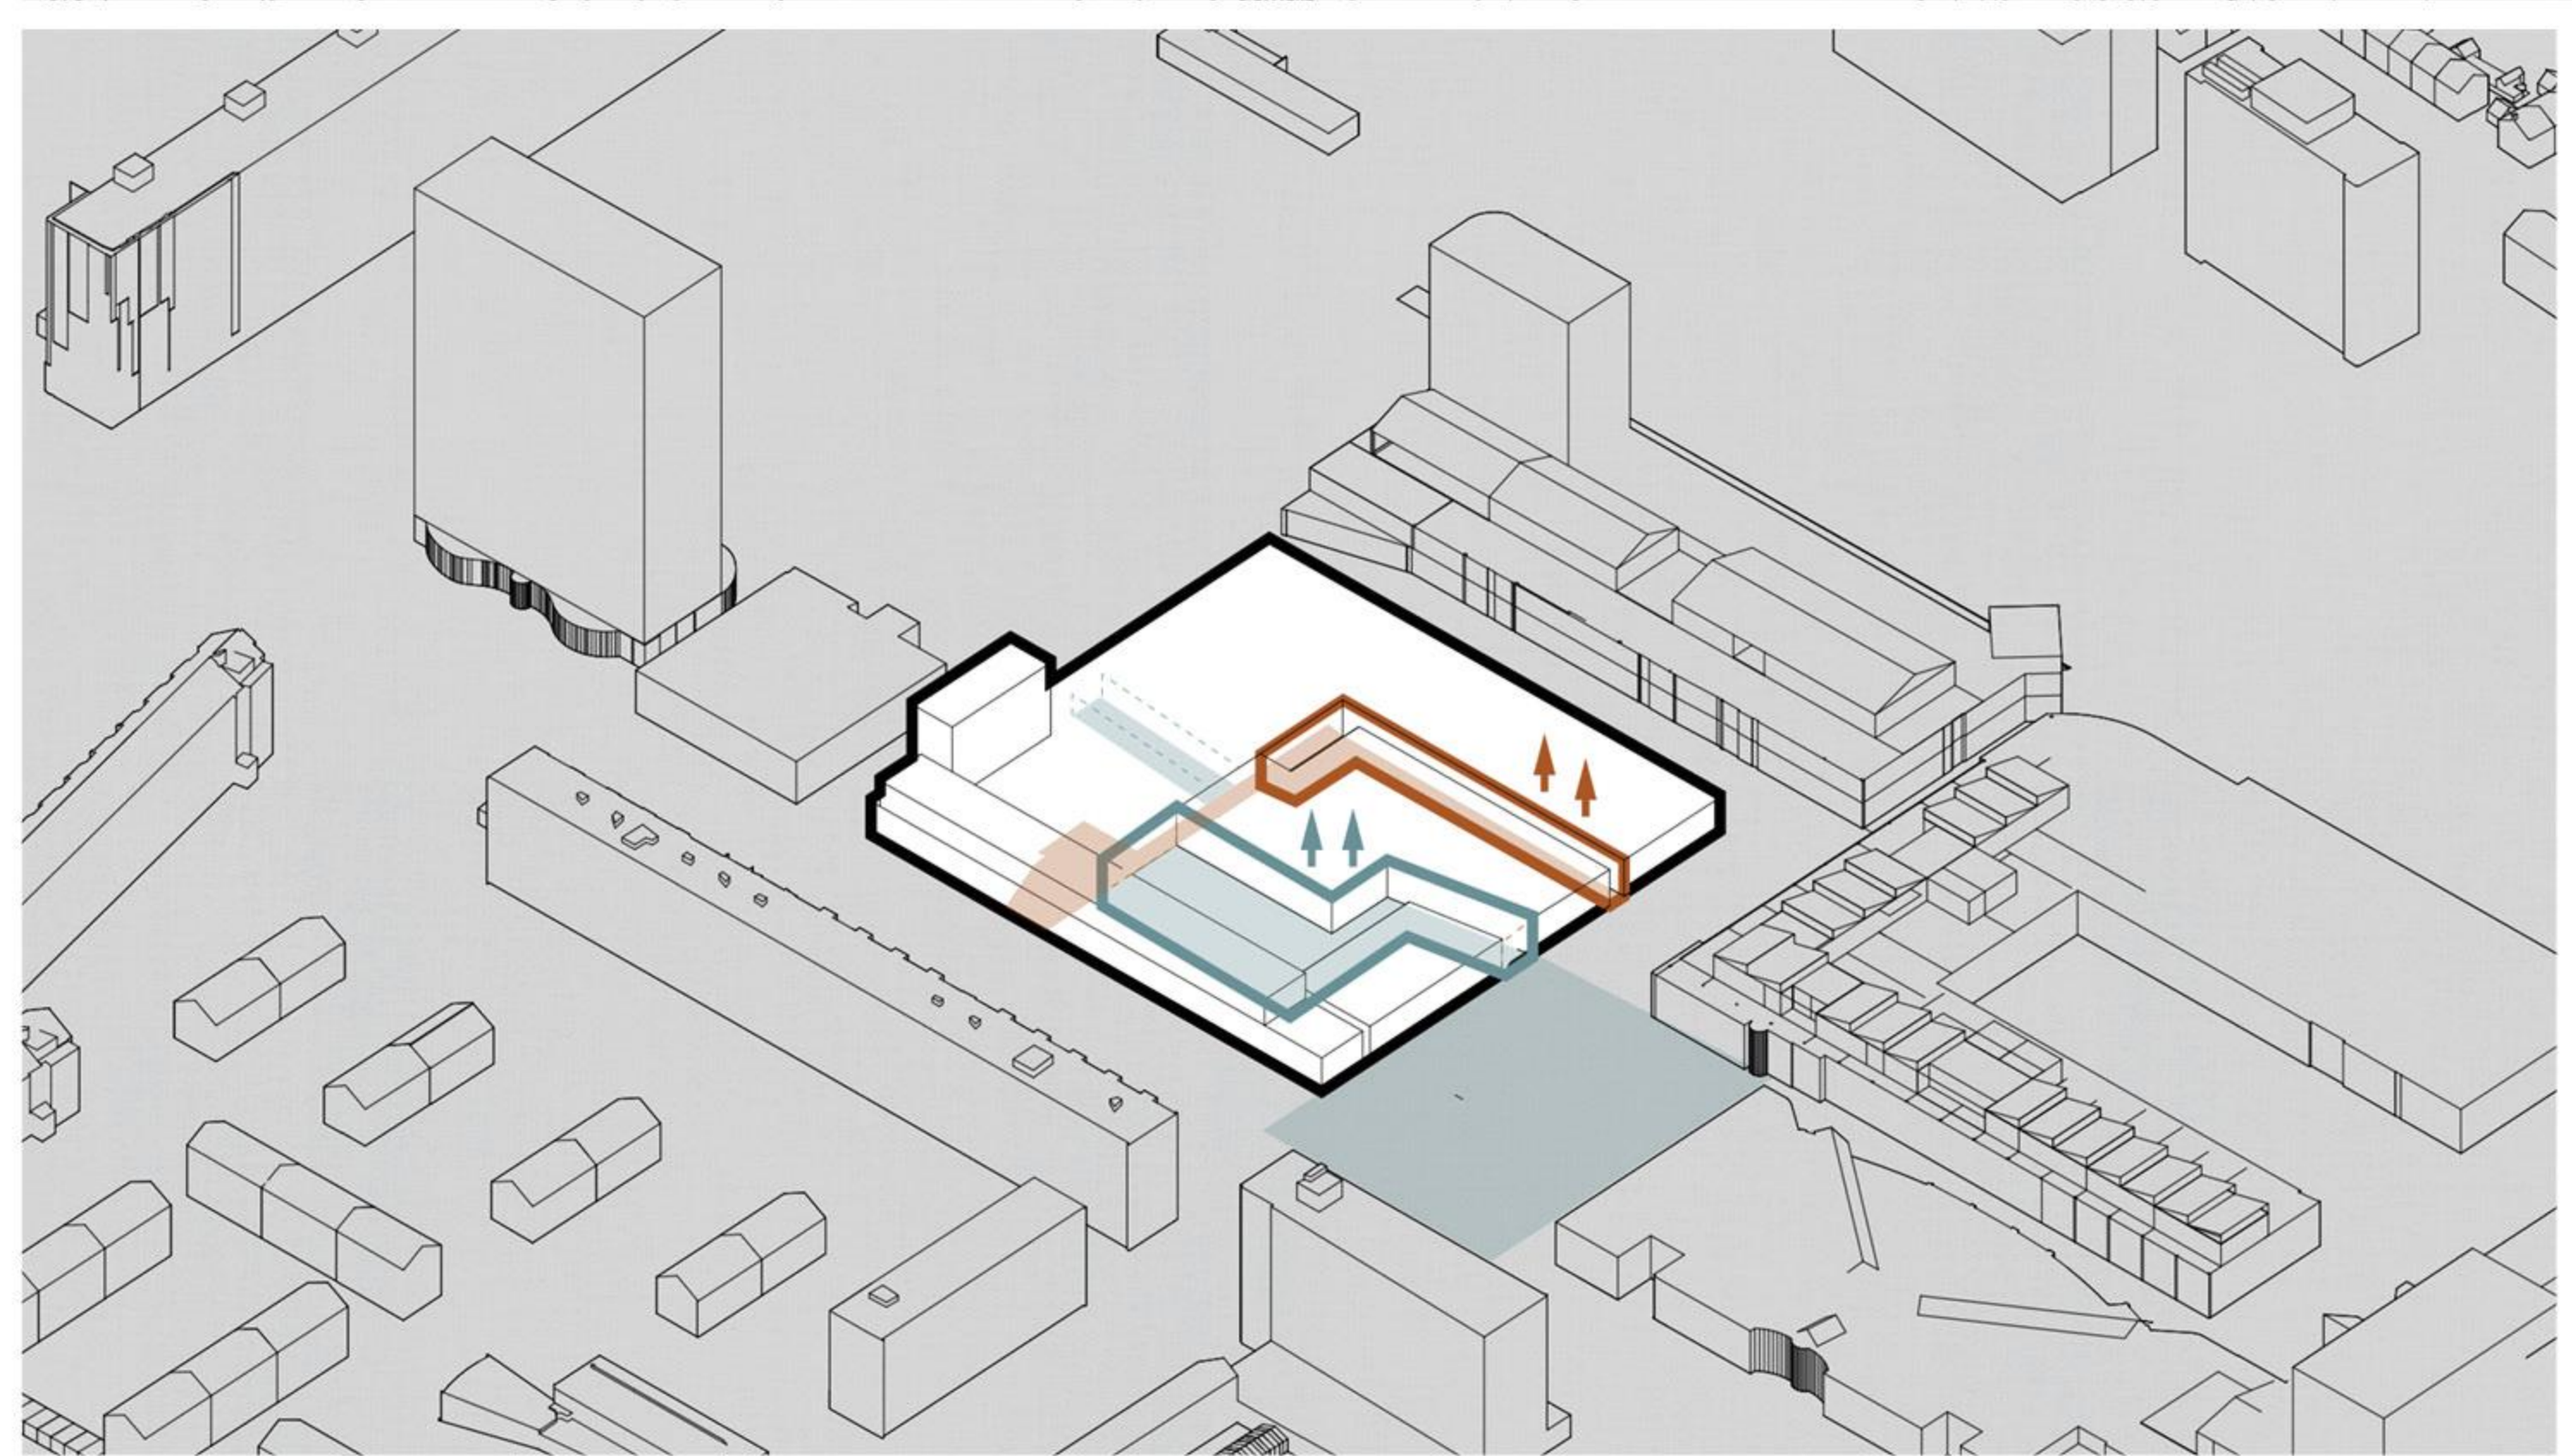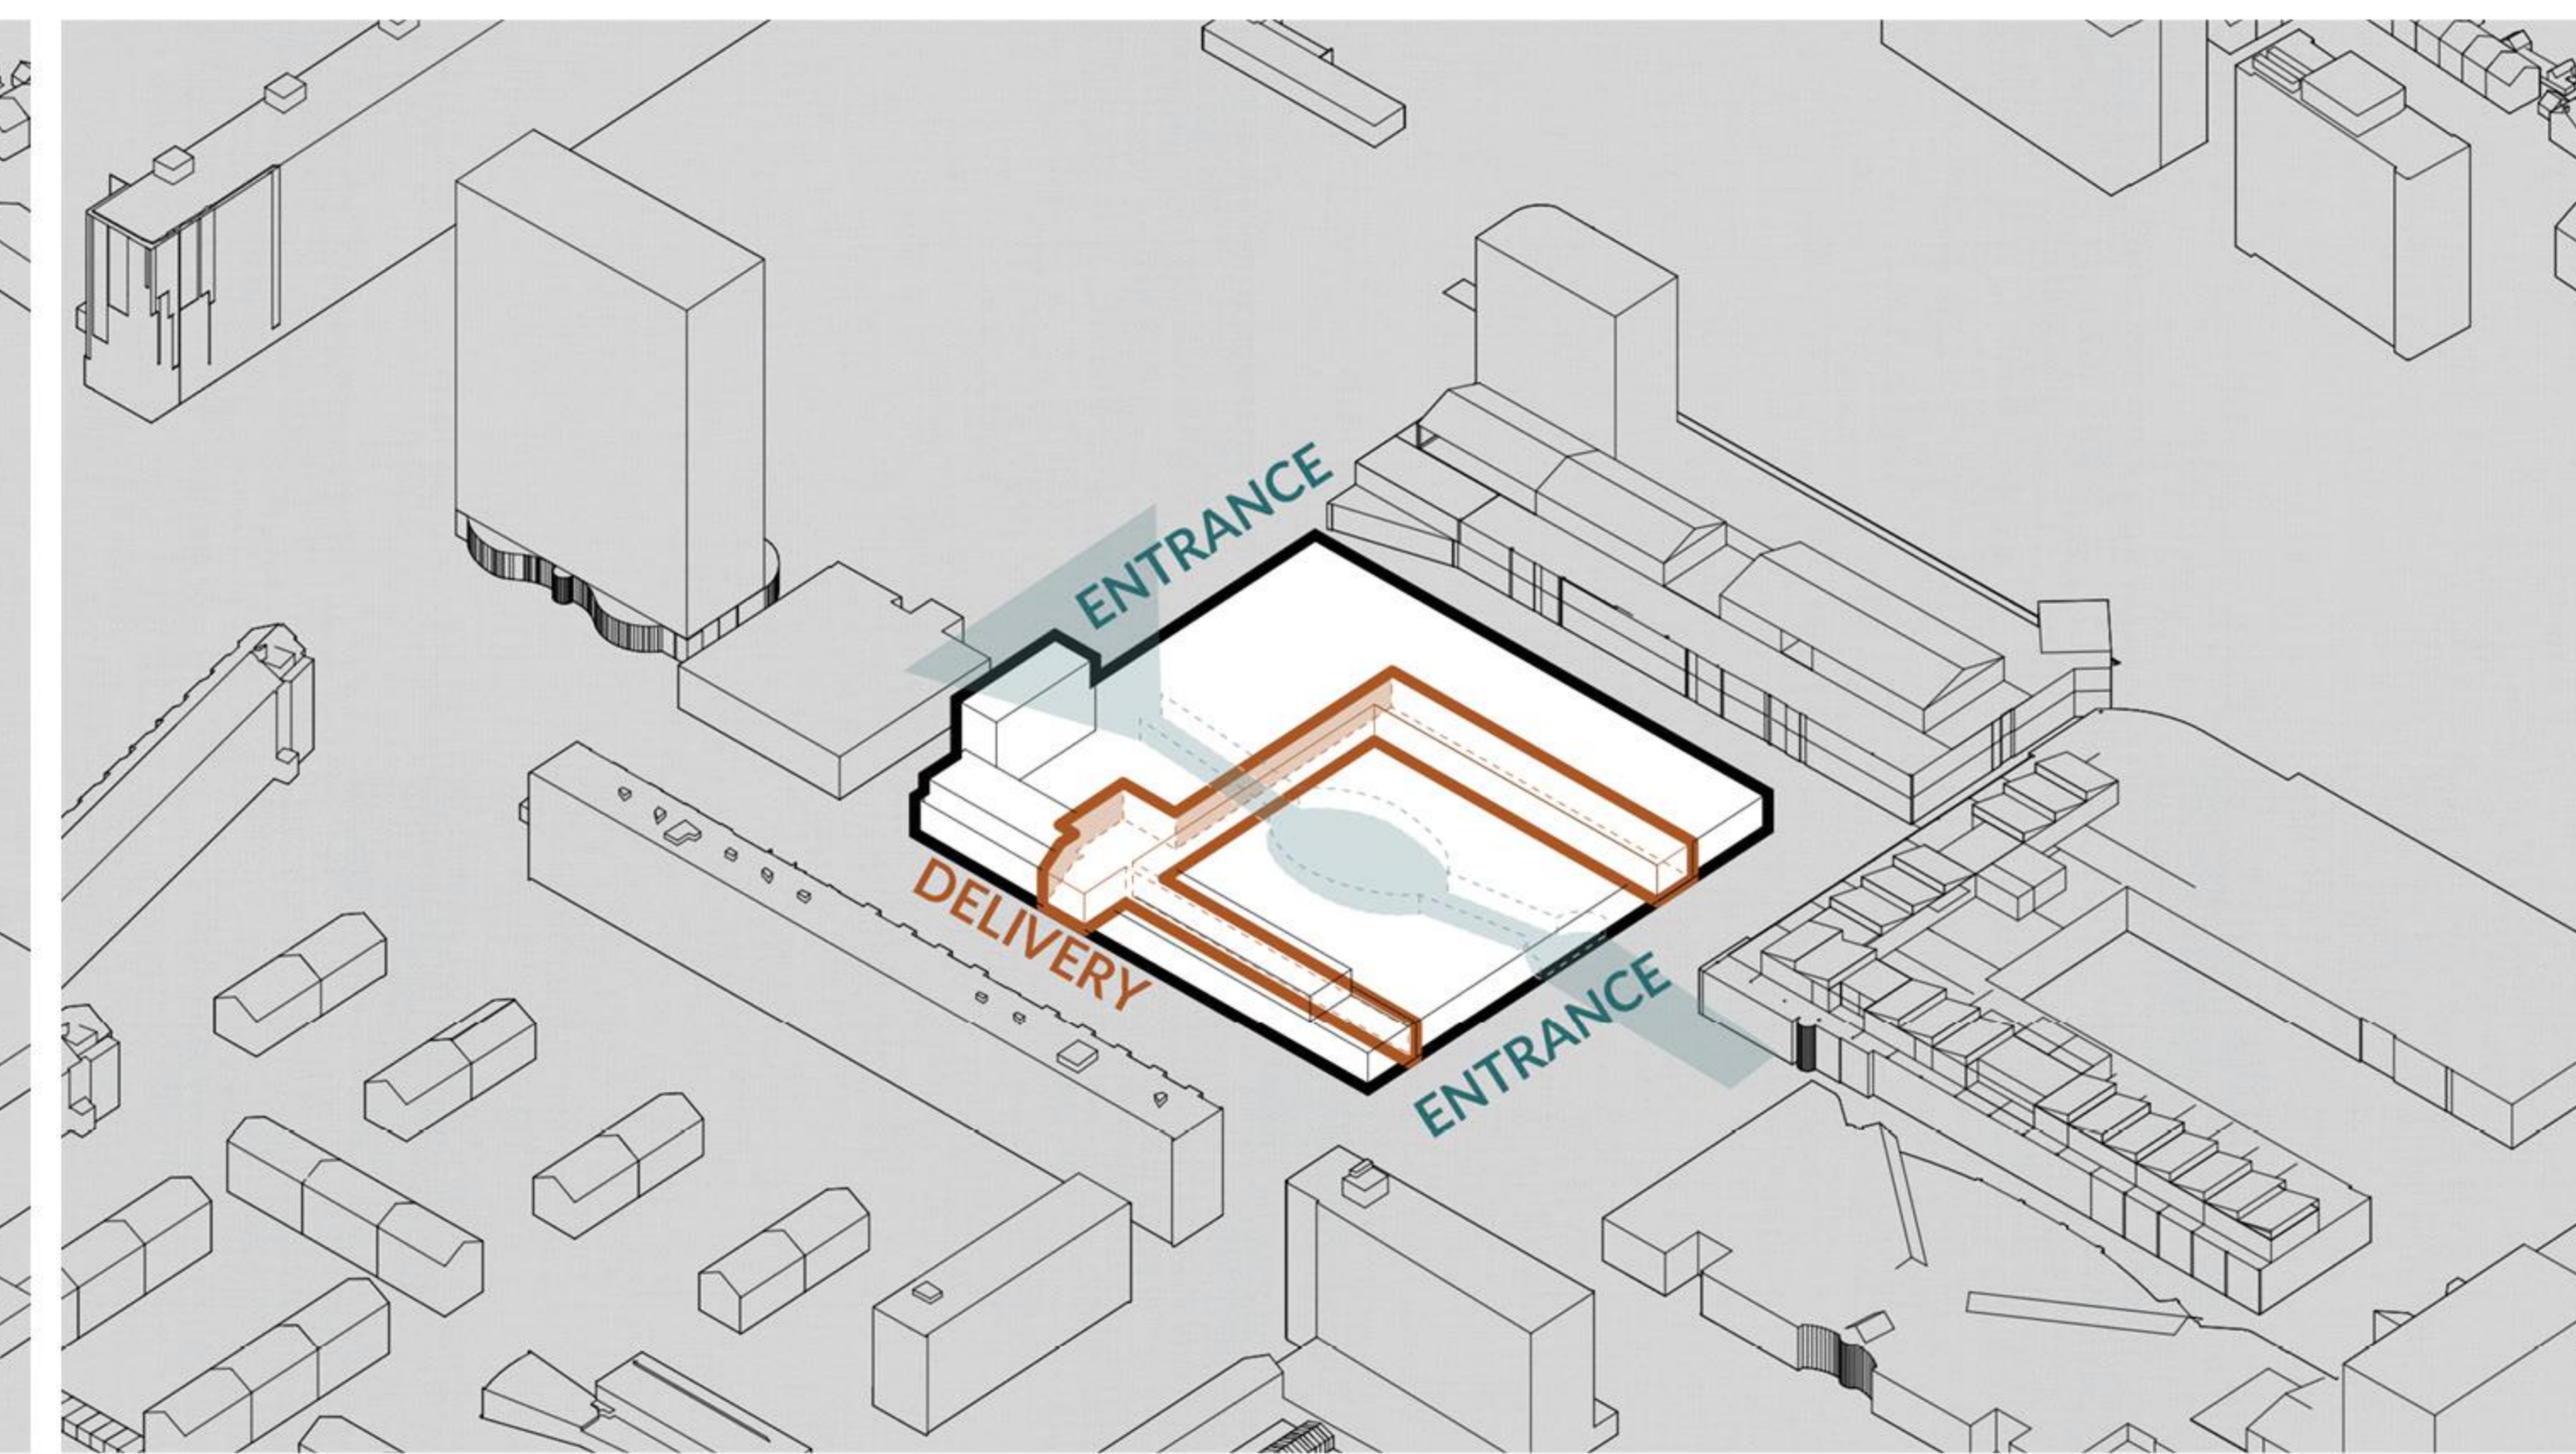
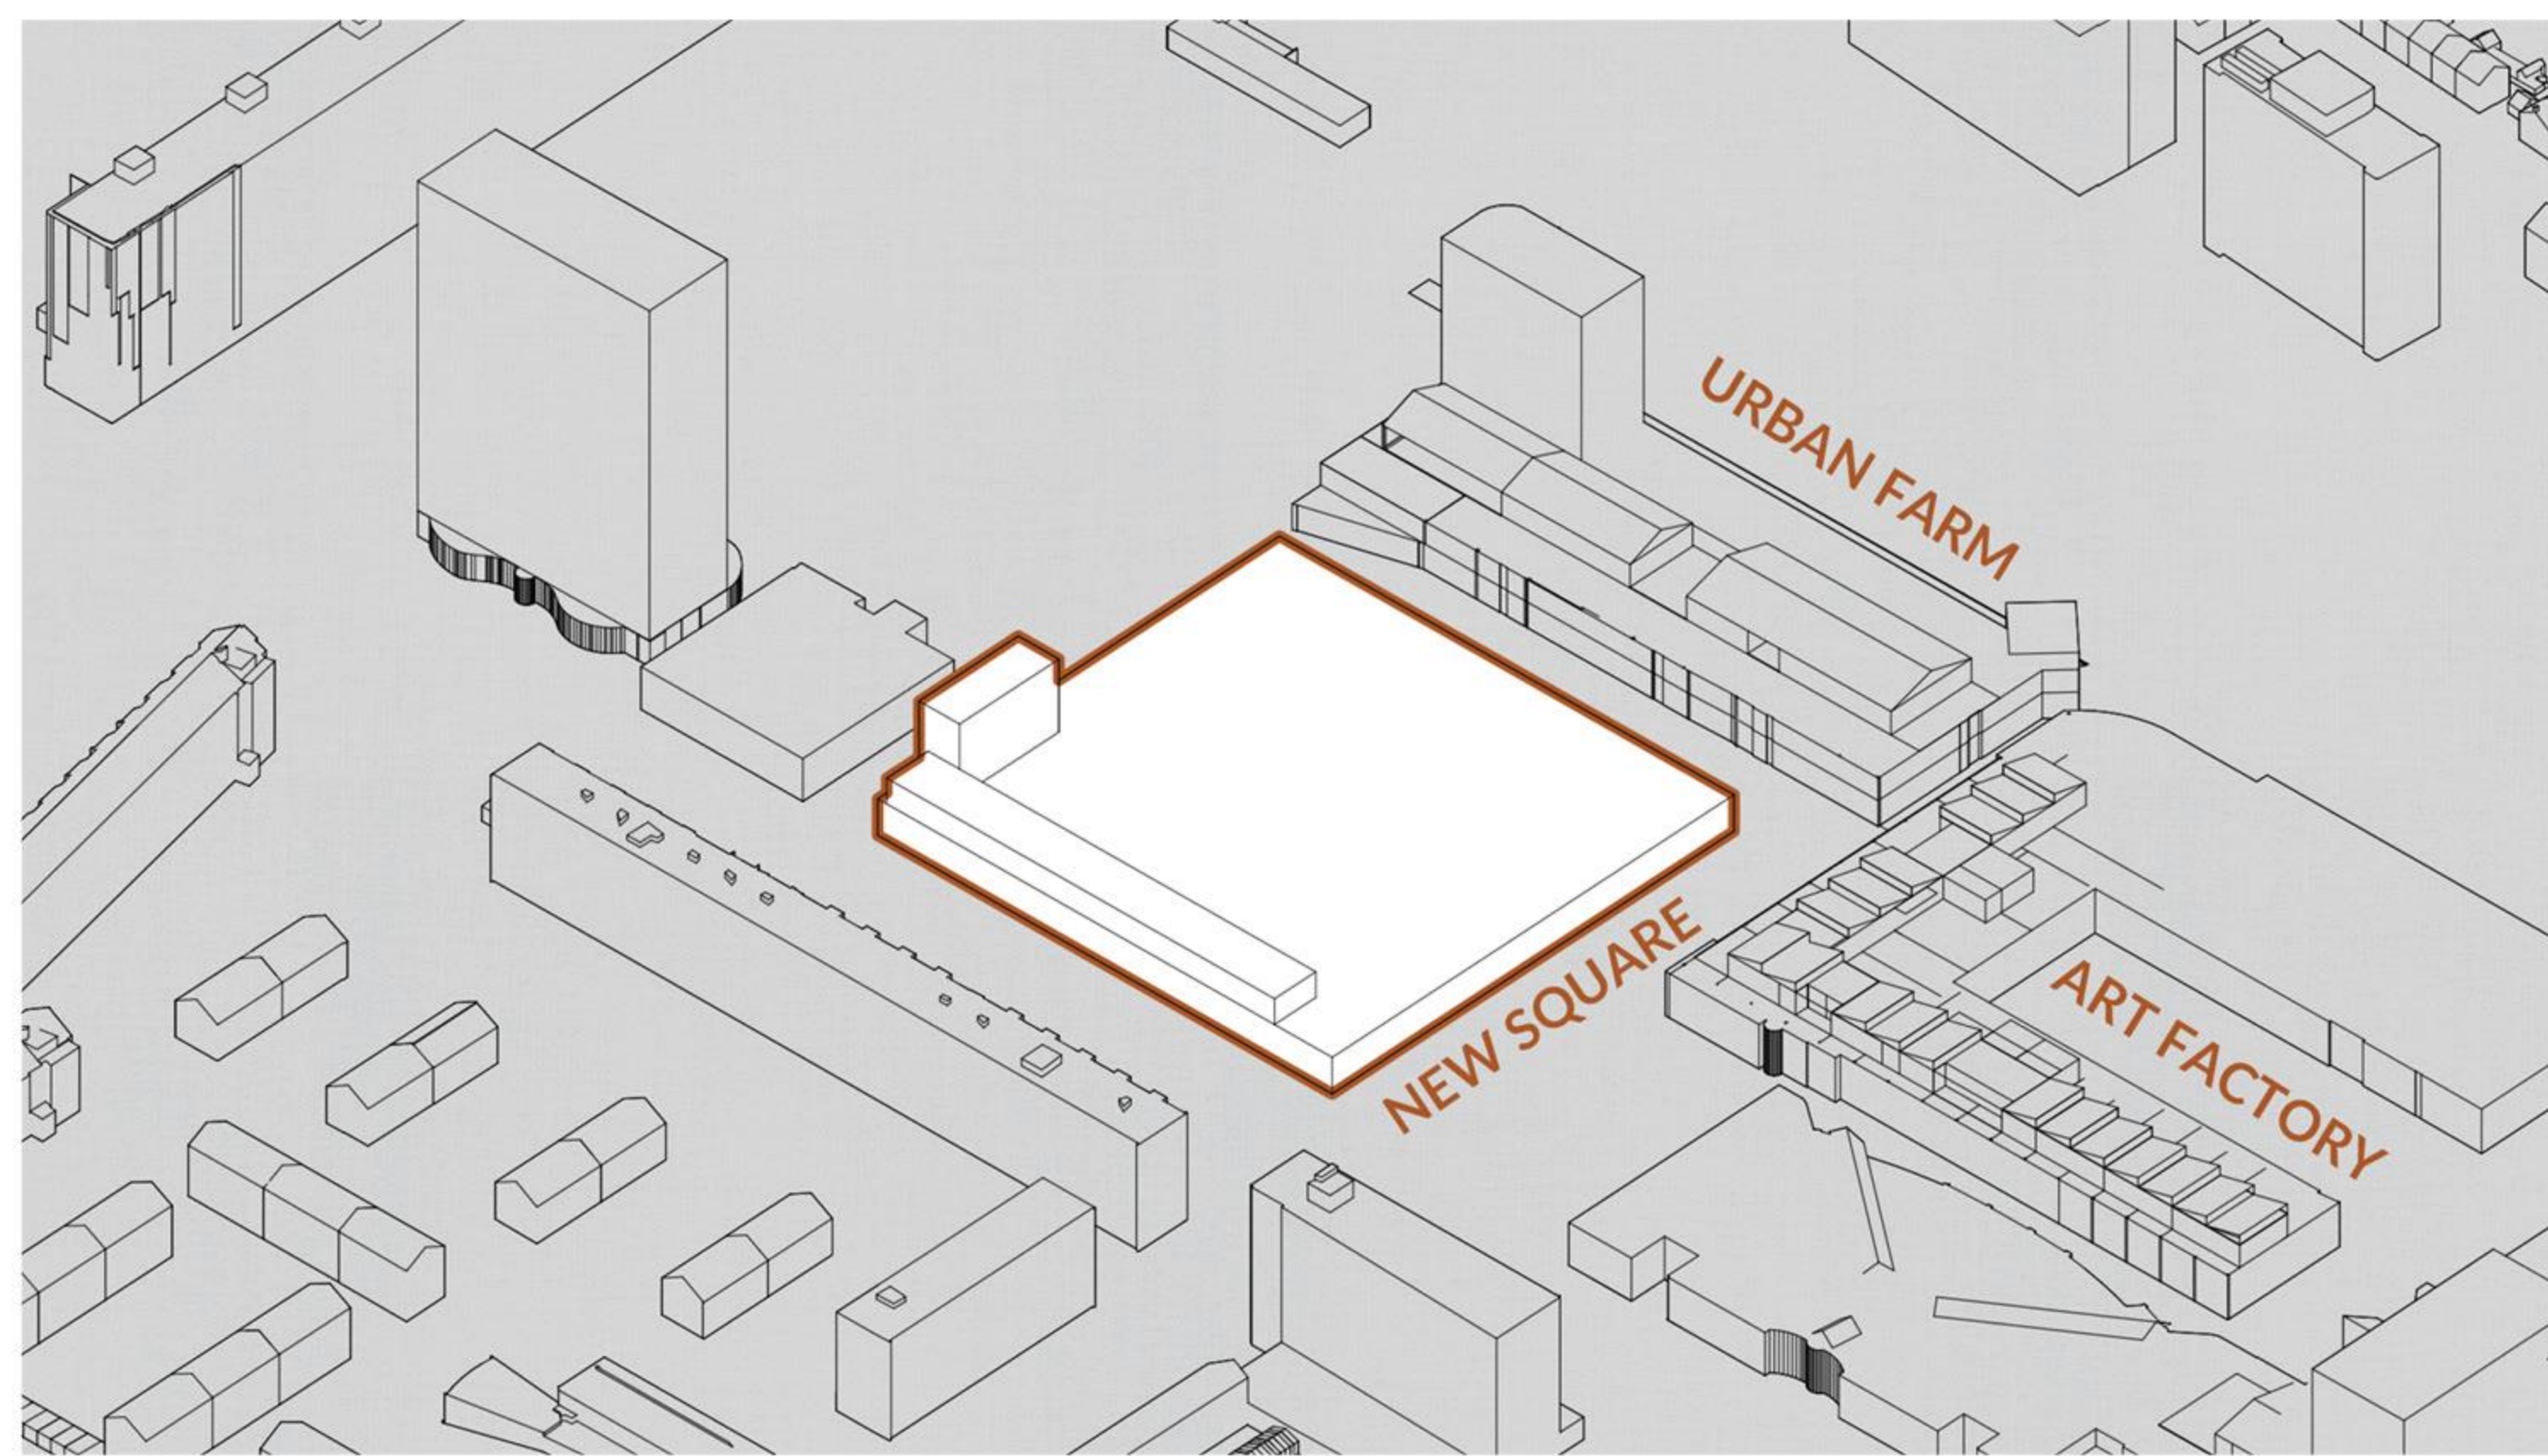


design process

1. Profesional Performance
2. Entrance
3. Livehouse
4. Artists' foyer
5. Storage
6. Informal Performace
7. Bar
8. Technic room
9. Info&Ticket
10. Mobile stage
11. Office
12. Exhibition
13. Shops
14. Residence
15. Rehearsal
16. Co-working
17. Dancing studio
18. Relaxing room
19. Dressing
20. Art factory
21. Startup studio

0m 20m

Ground Floor

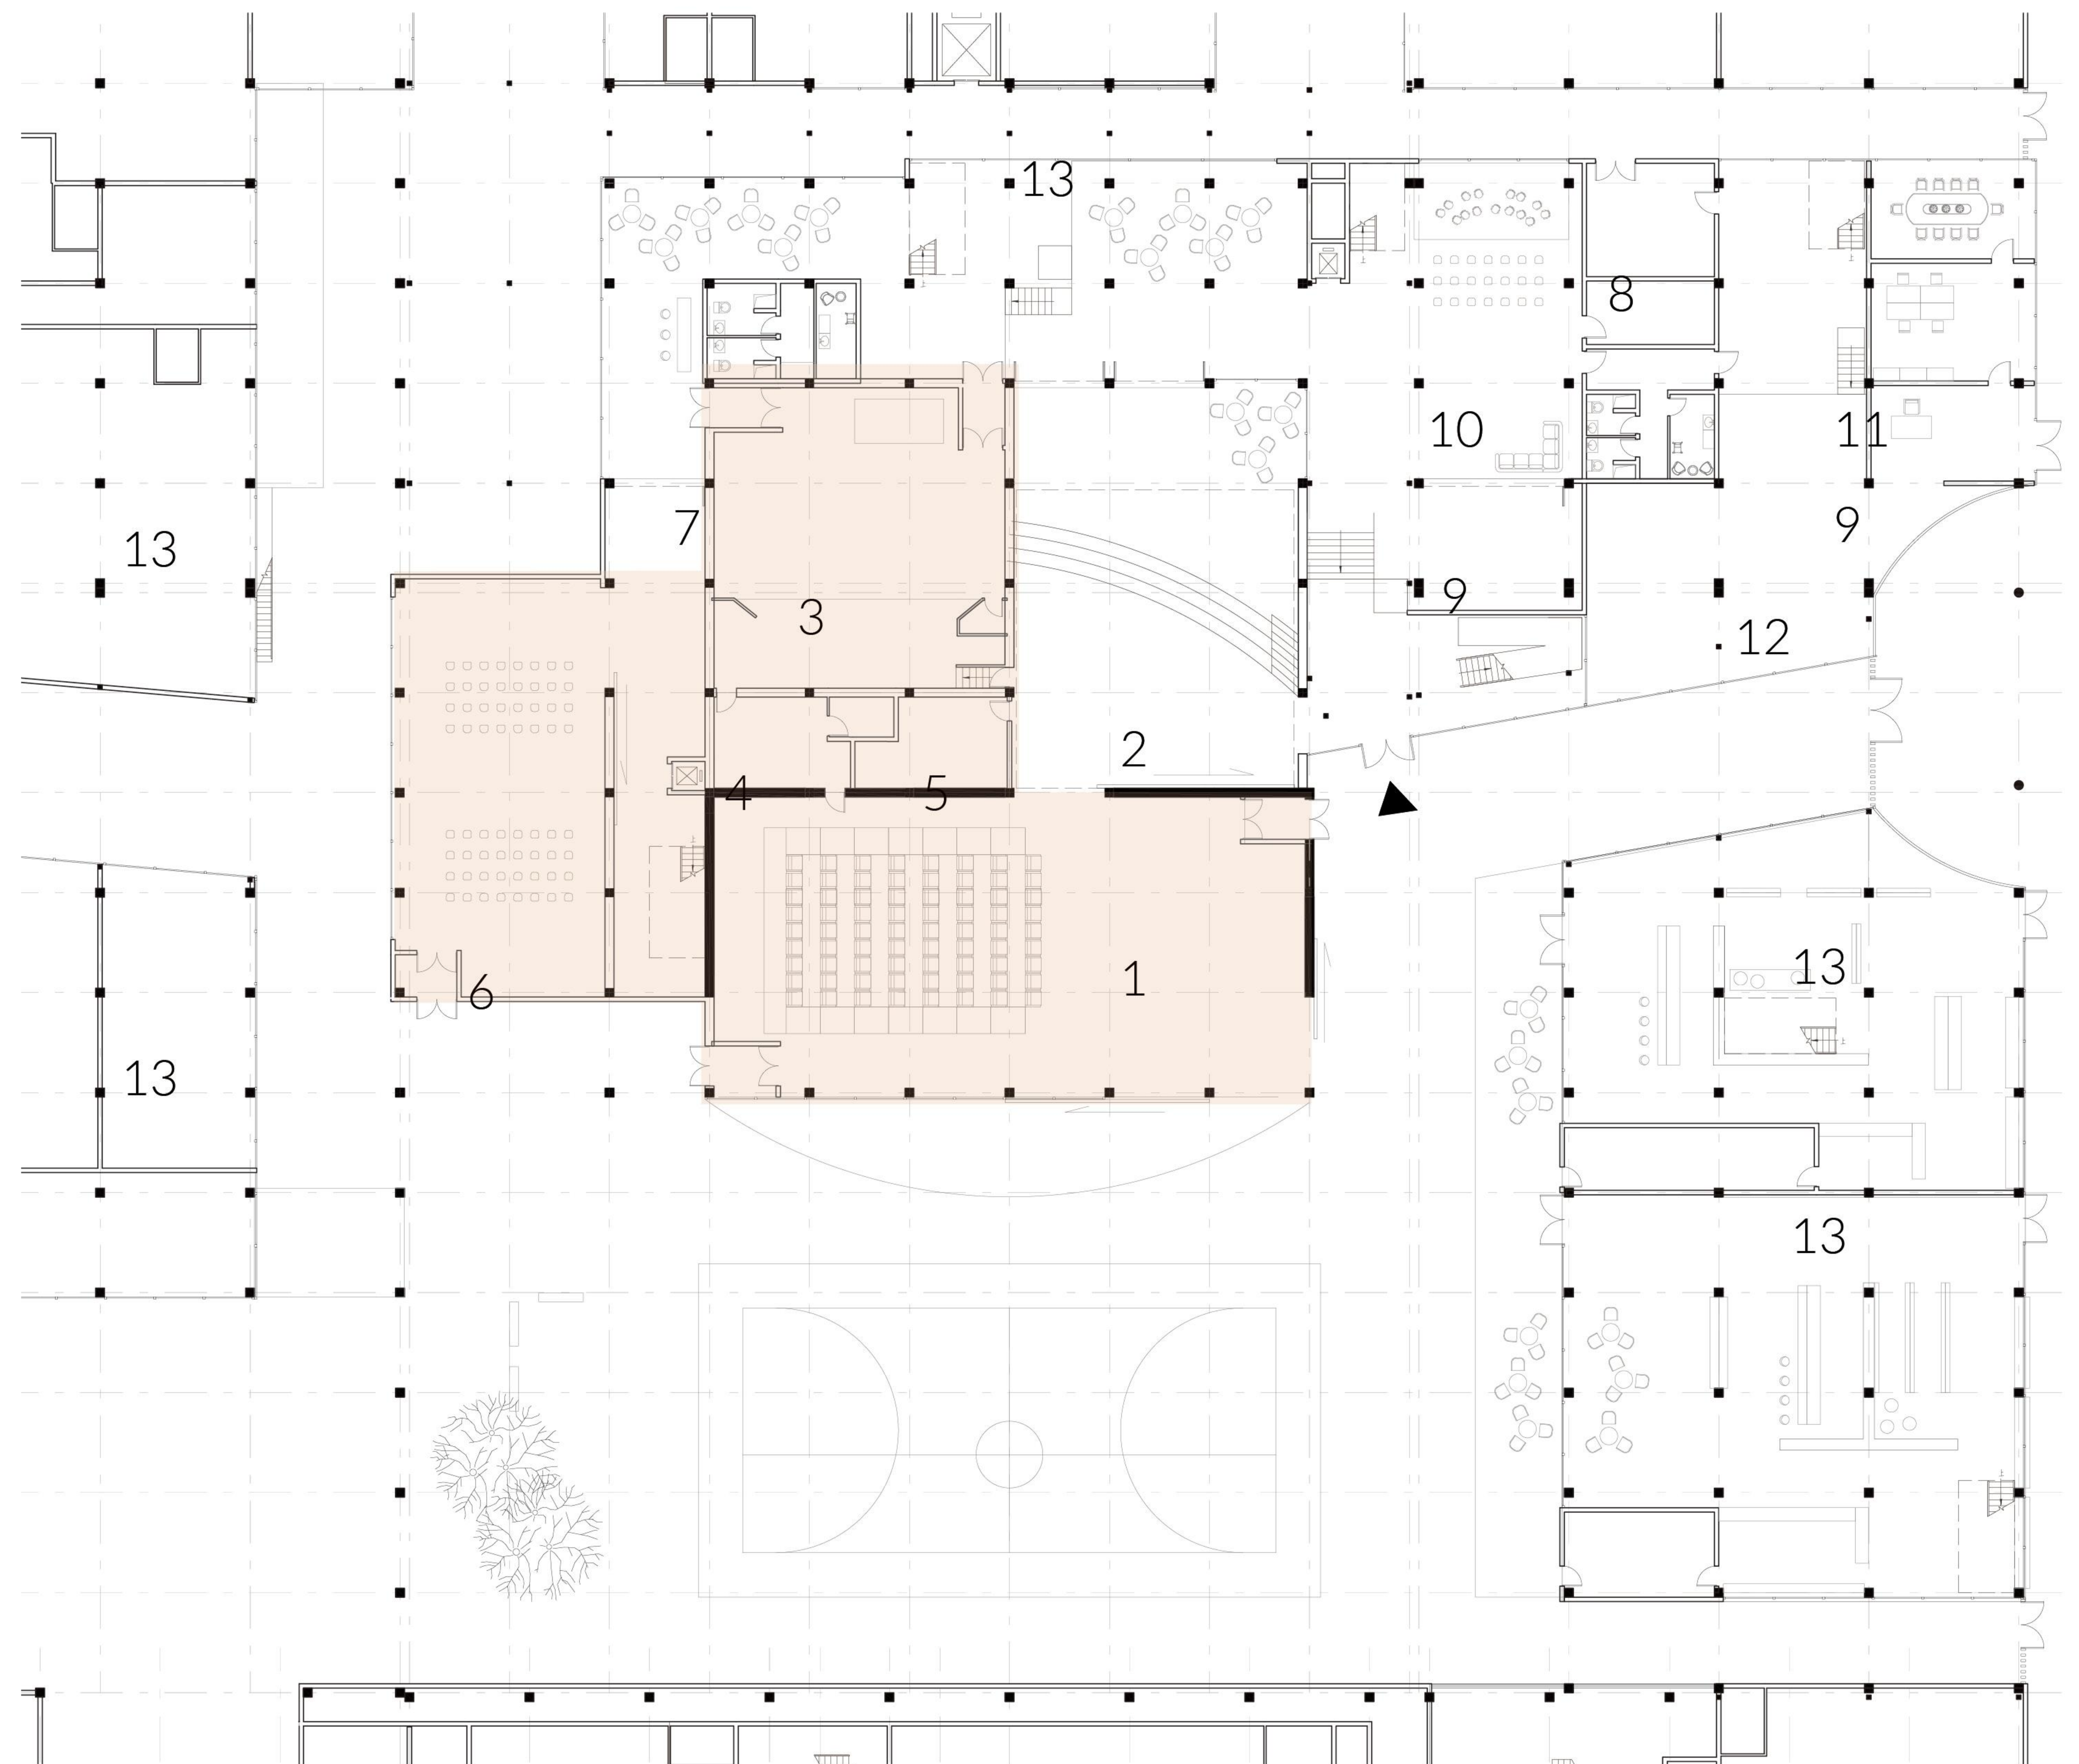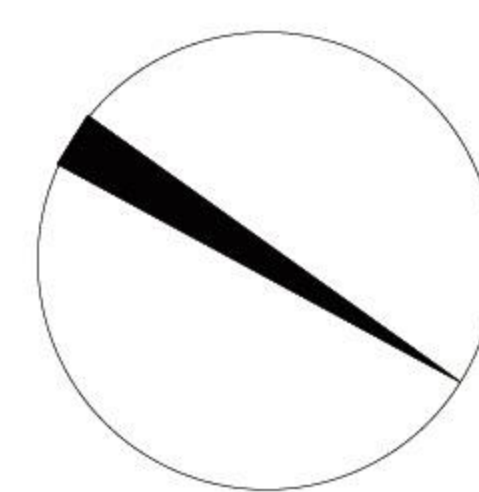




rendering




rendering



rendering

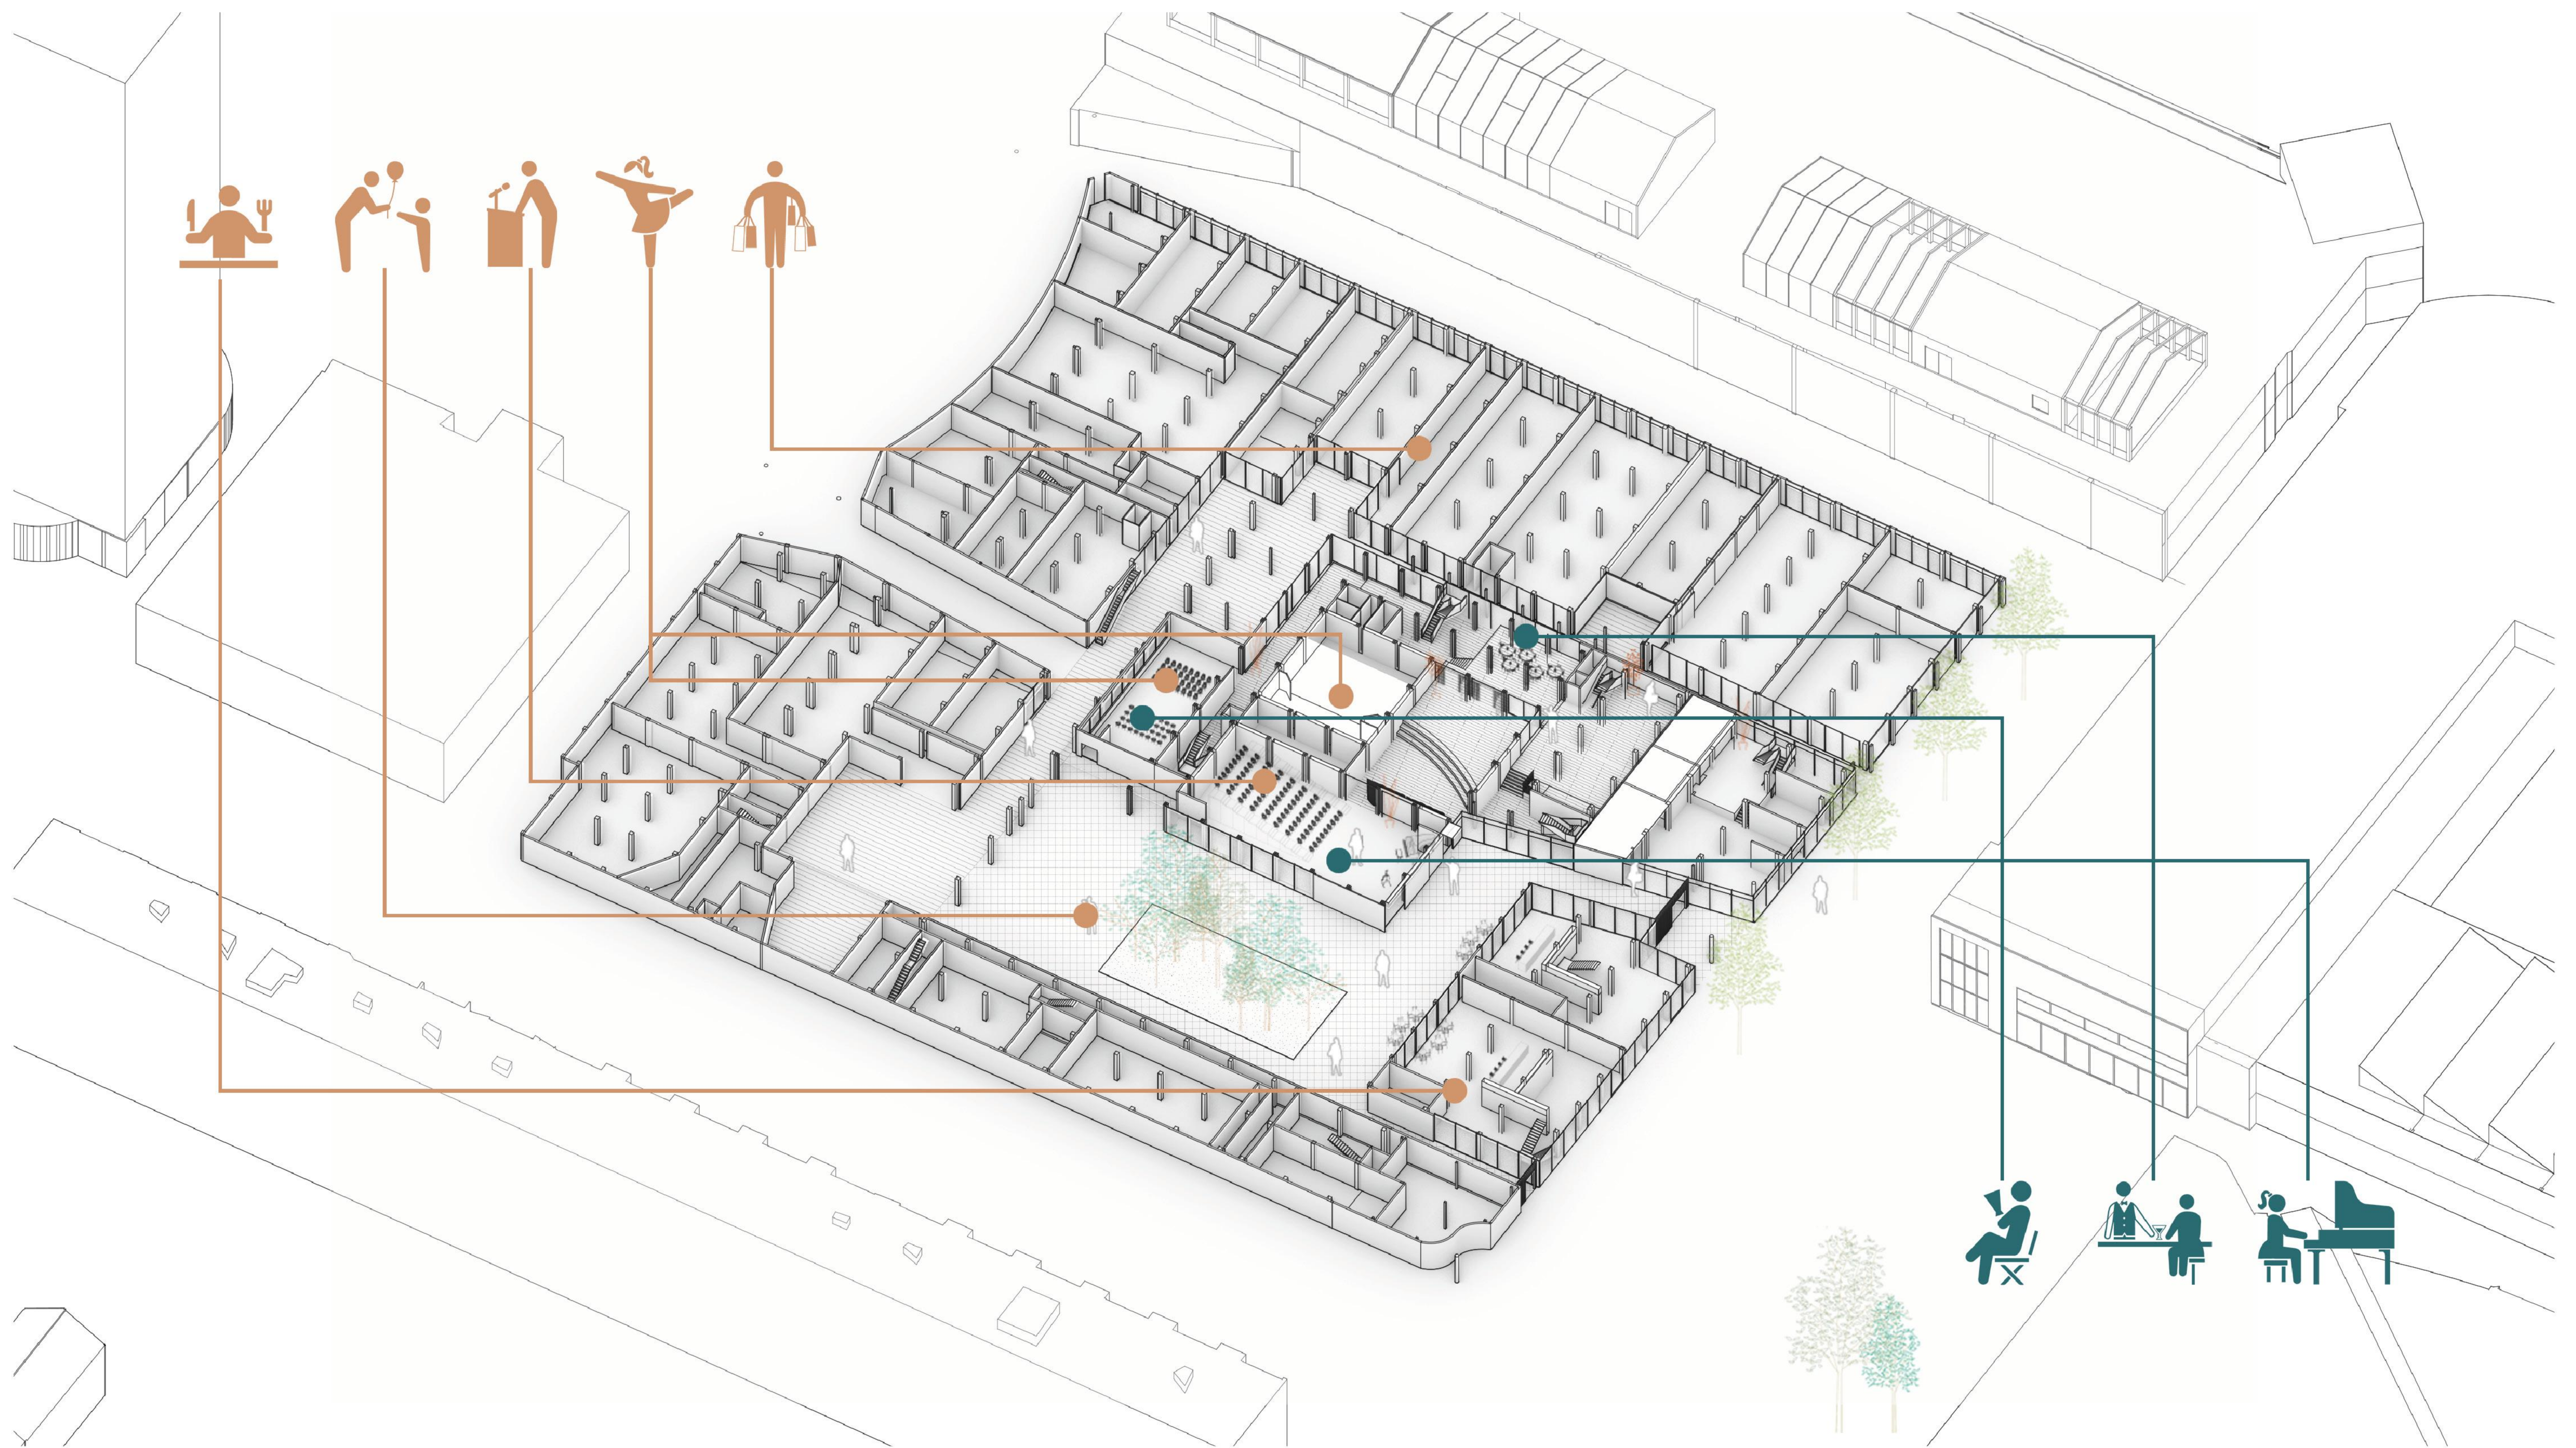

program

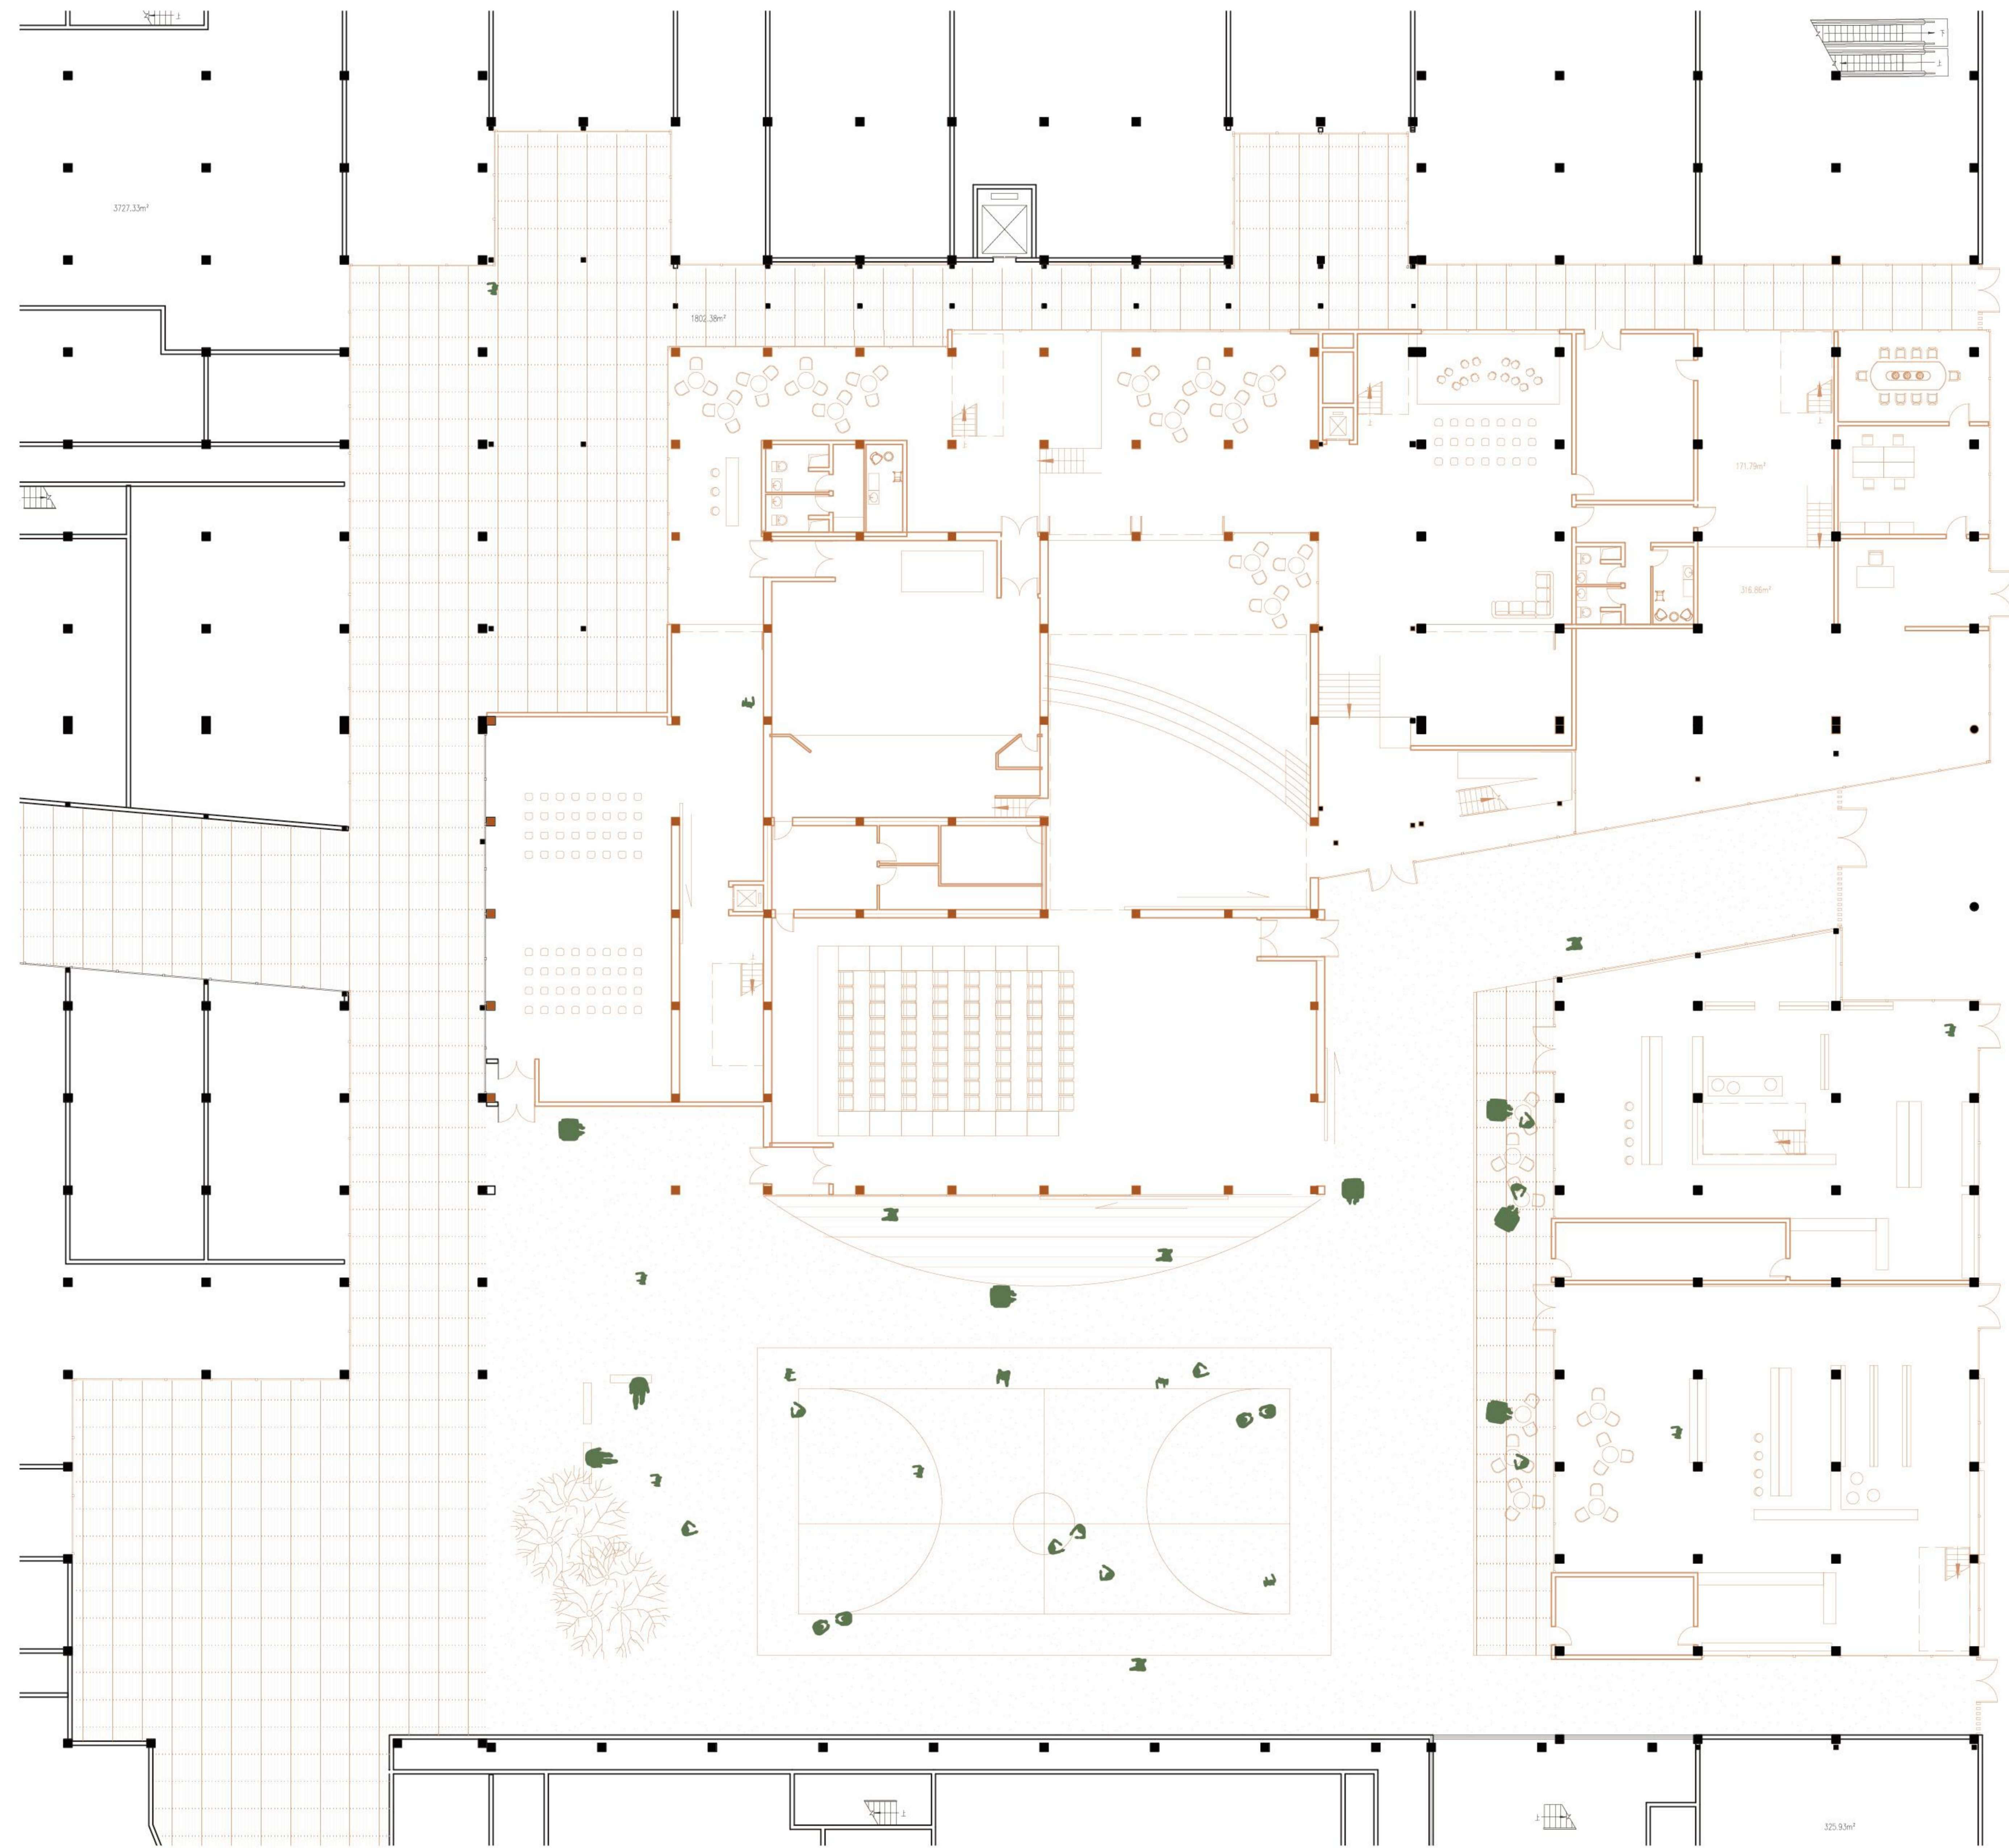

spatial analysis




rendering



rendering



rendering


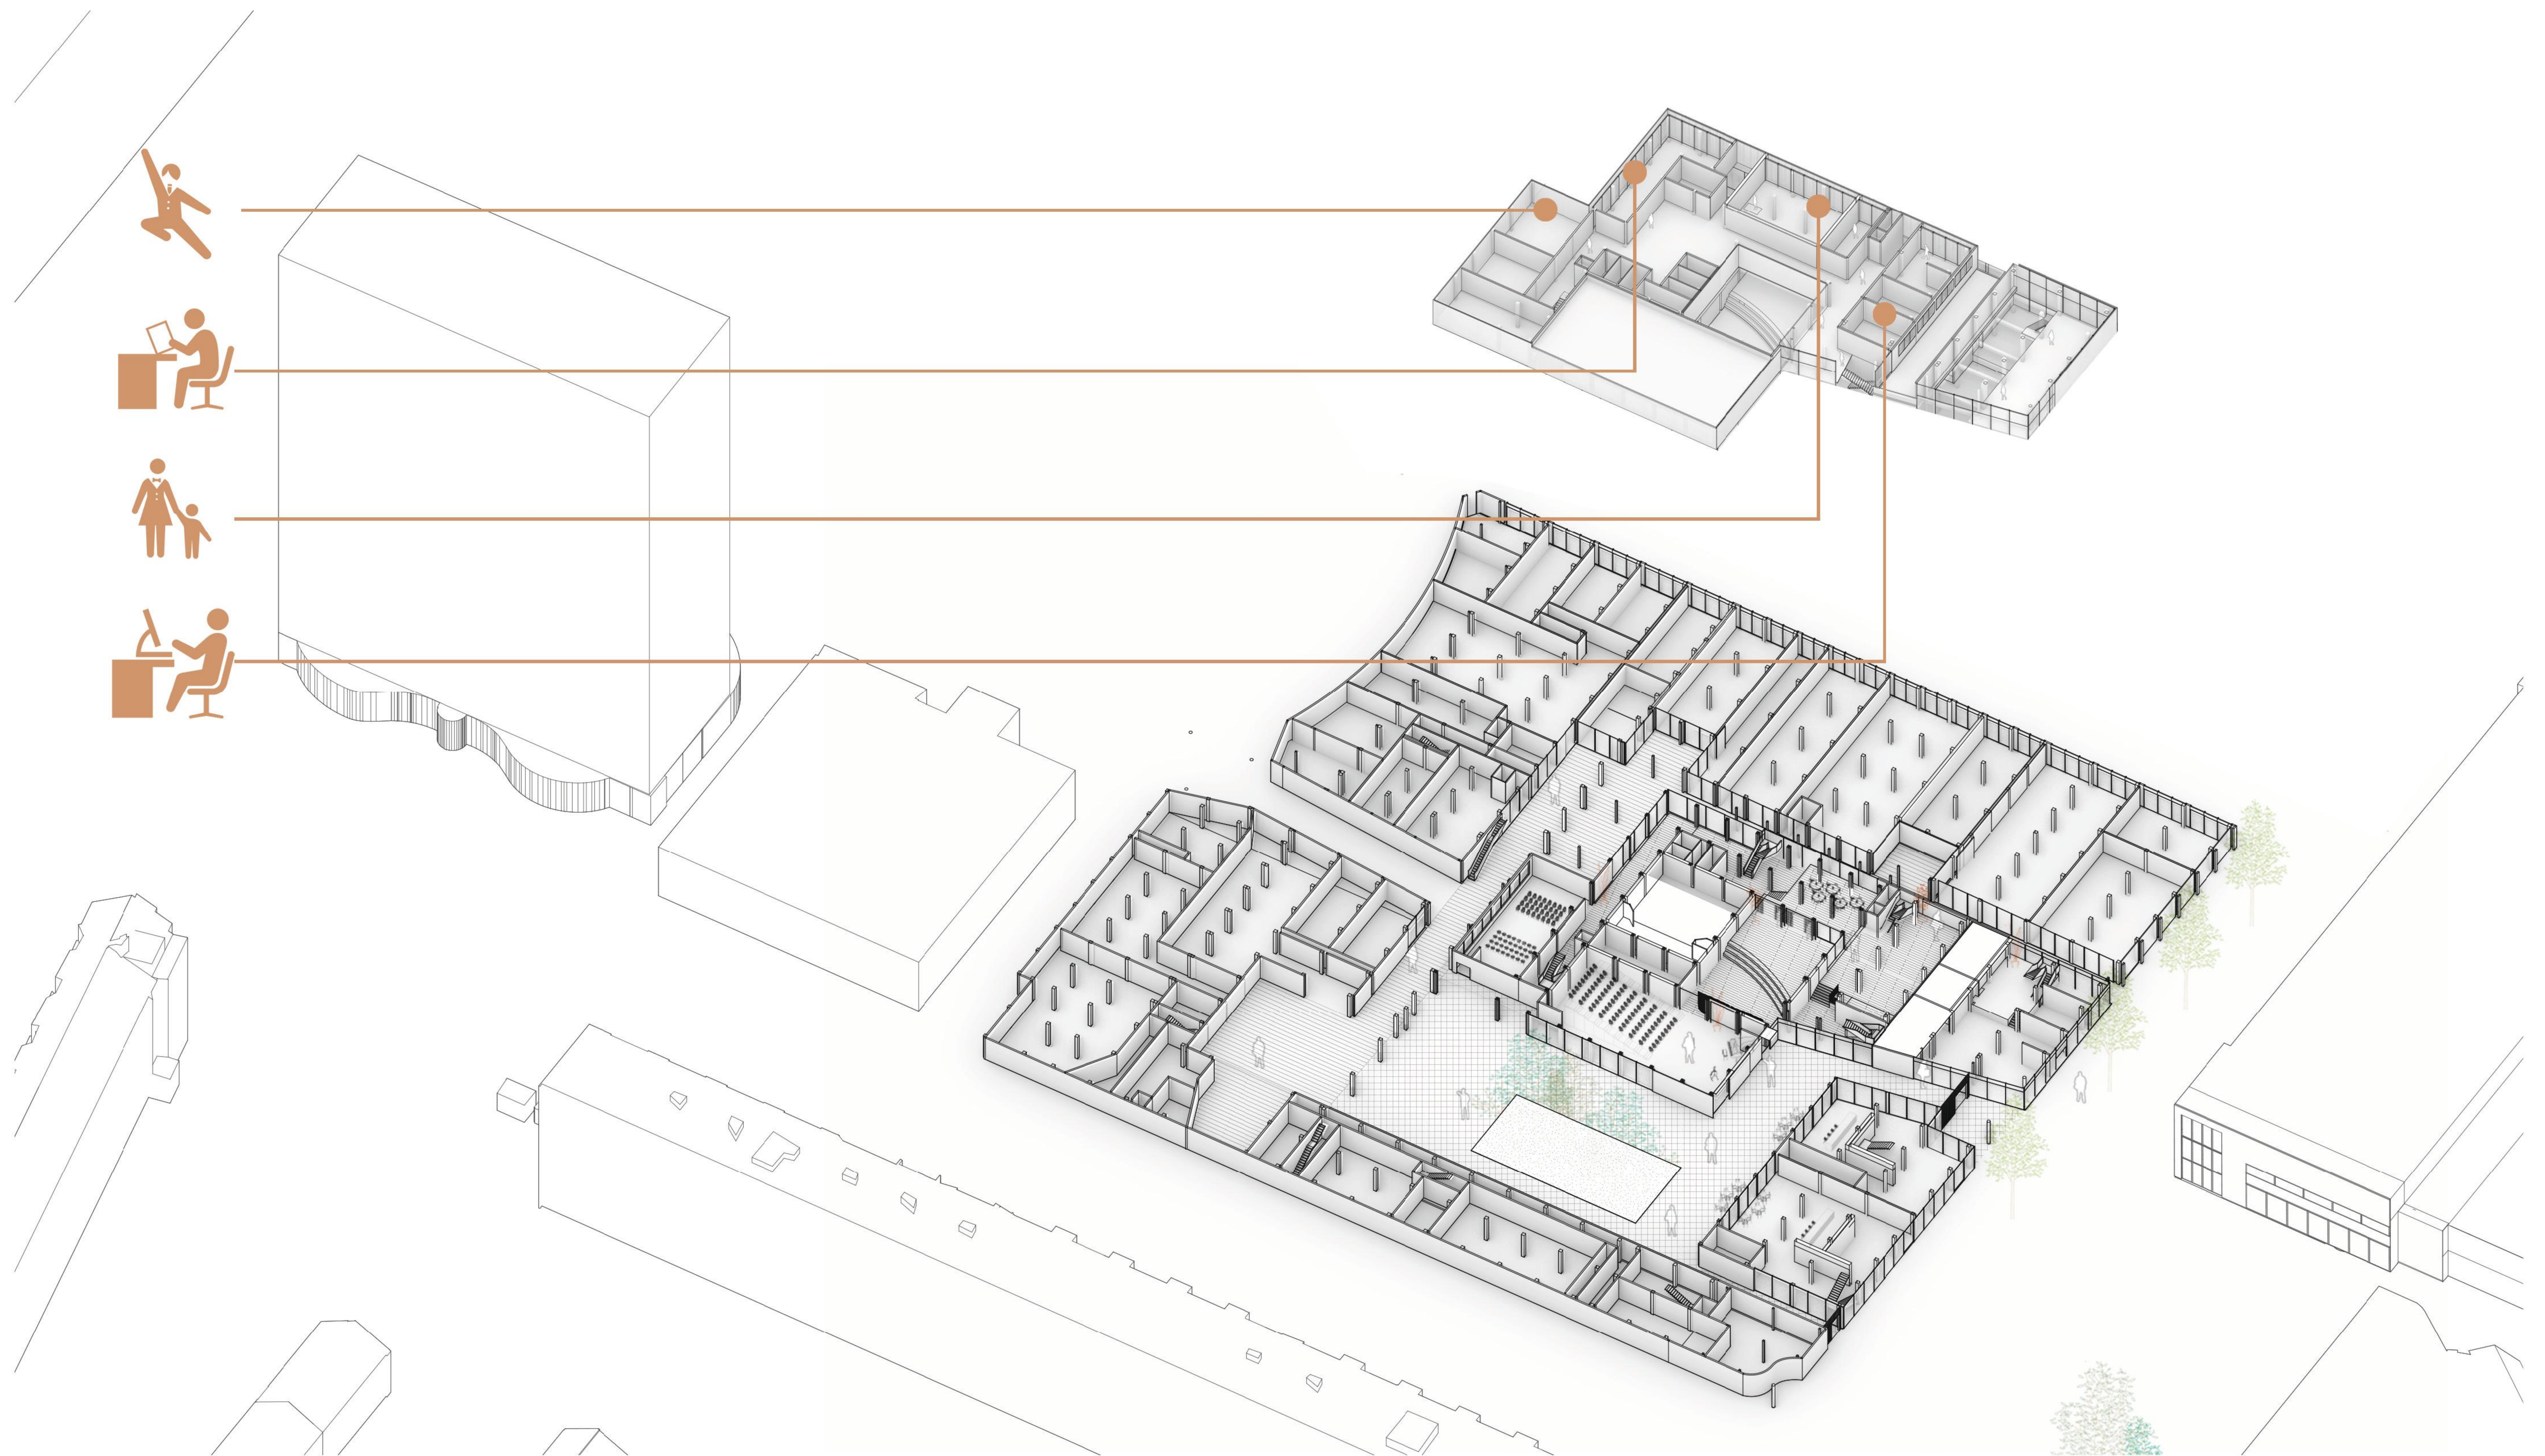



program

1. Profesional Performance
2. Entrance
3. Livehouse
4. Artists' foyer
5. Storage
6. Informal Performace
7. Bar
8. Technic room
9. Info&Ticket
10. Mobile stage
11. Office
12. Exhibition
13. Shops
14. Residence
15. Rehearsal
16. Co-working
17. Dancing studio
18. Relaxing room
19. Dressing
20. Art factory
21. Startup studio


0m 20m

First Floor


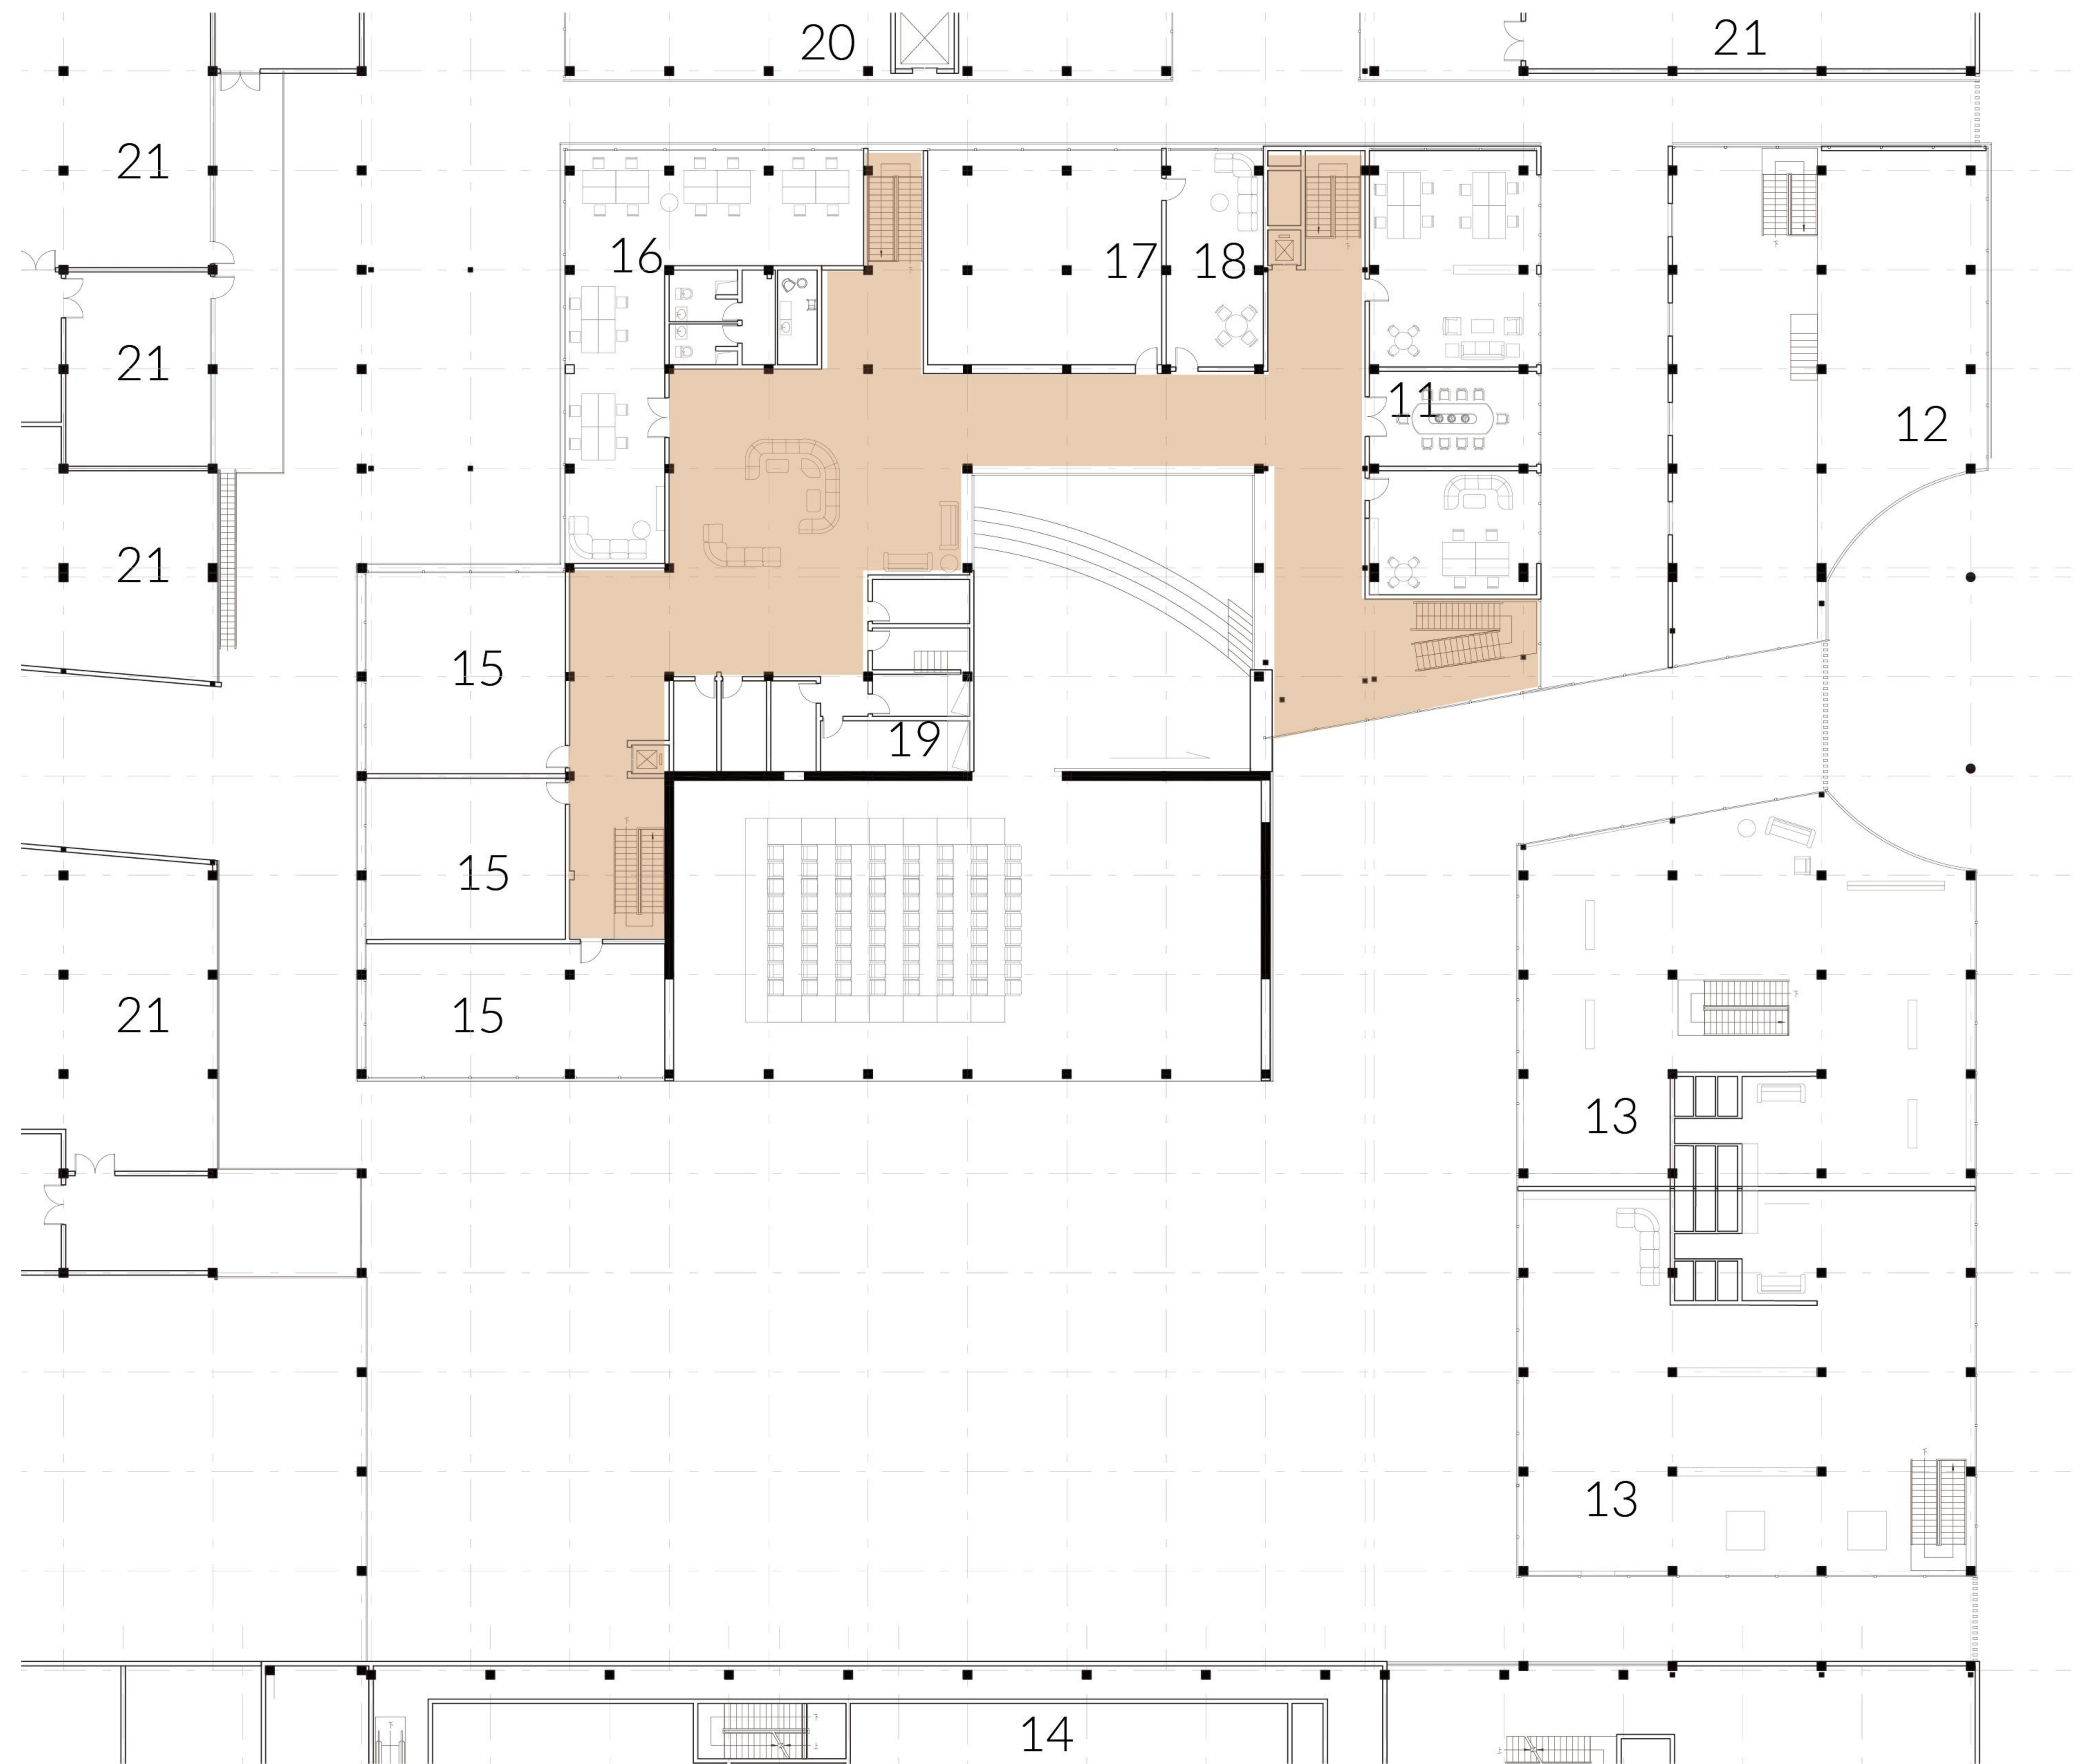
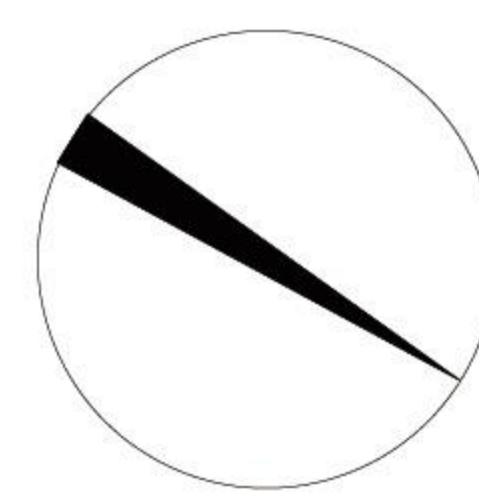


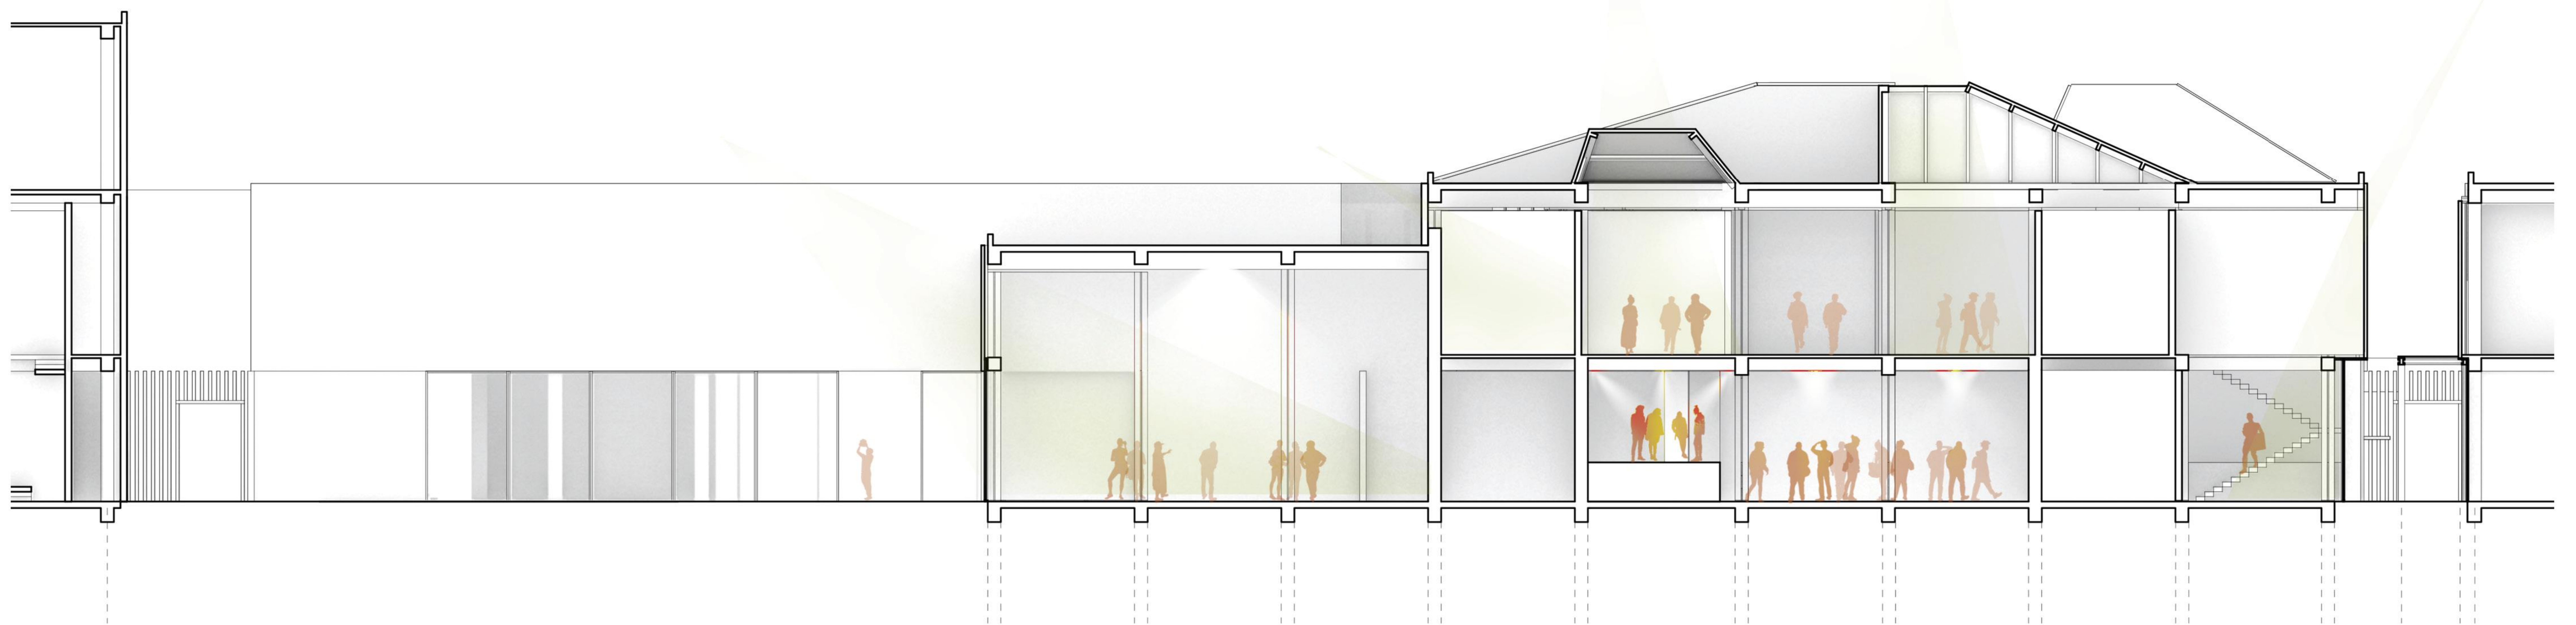



Light

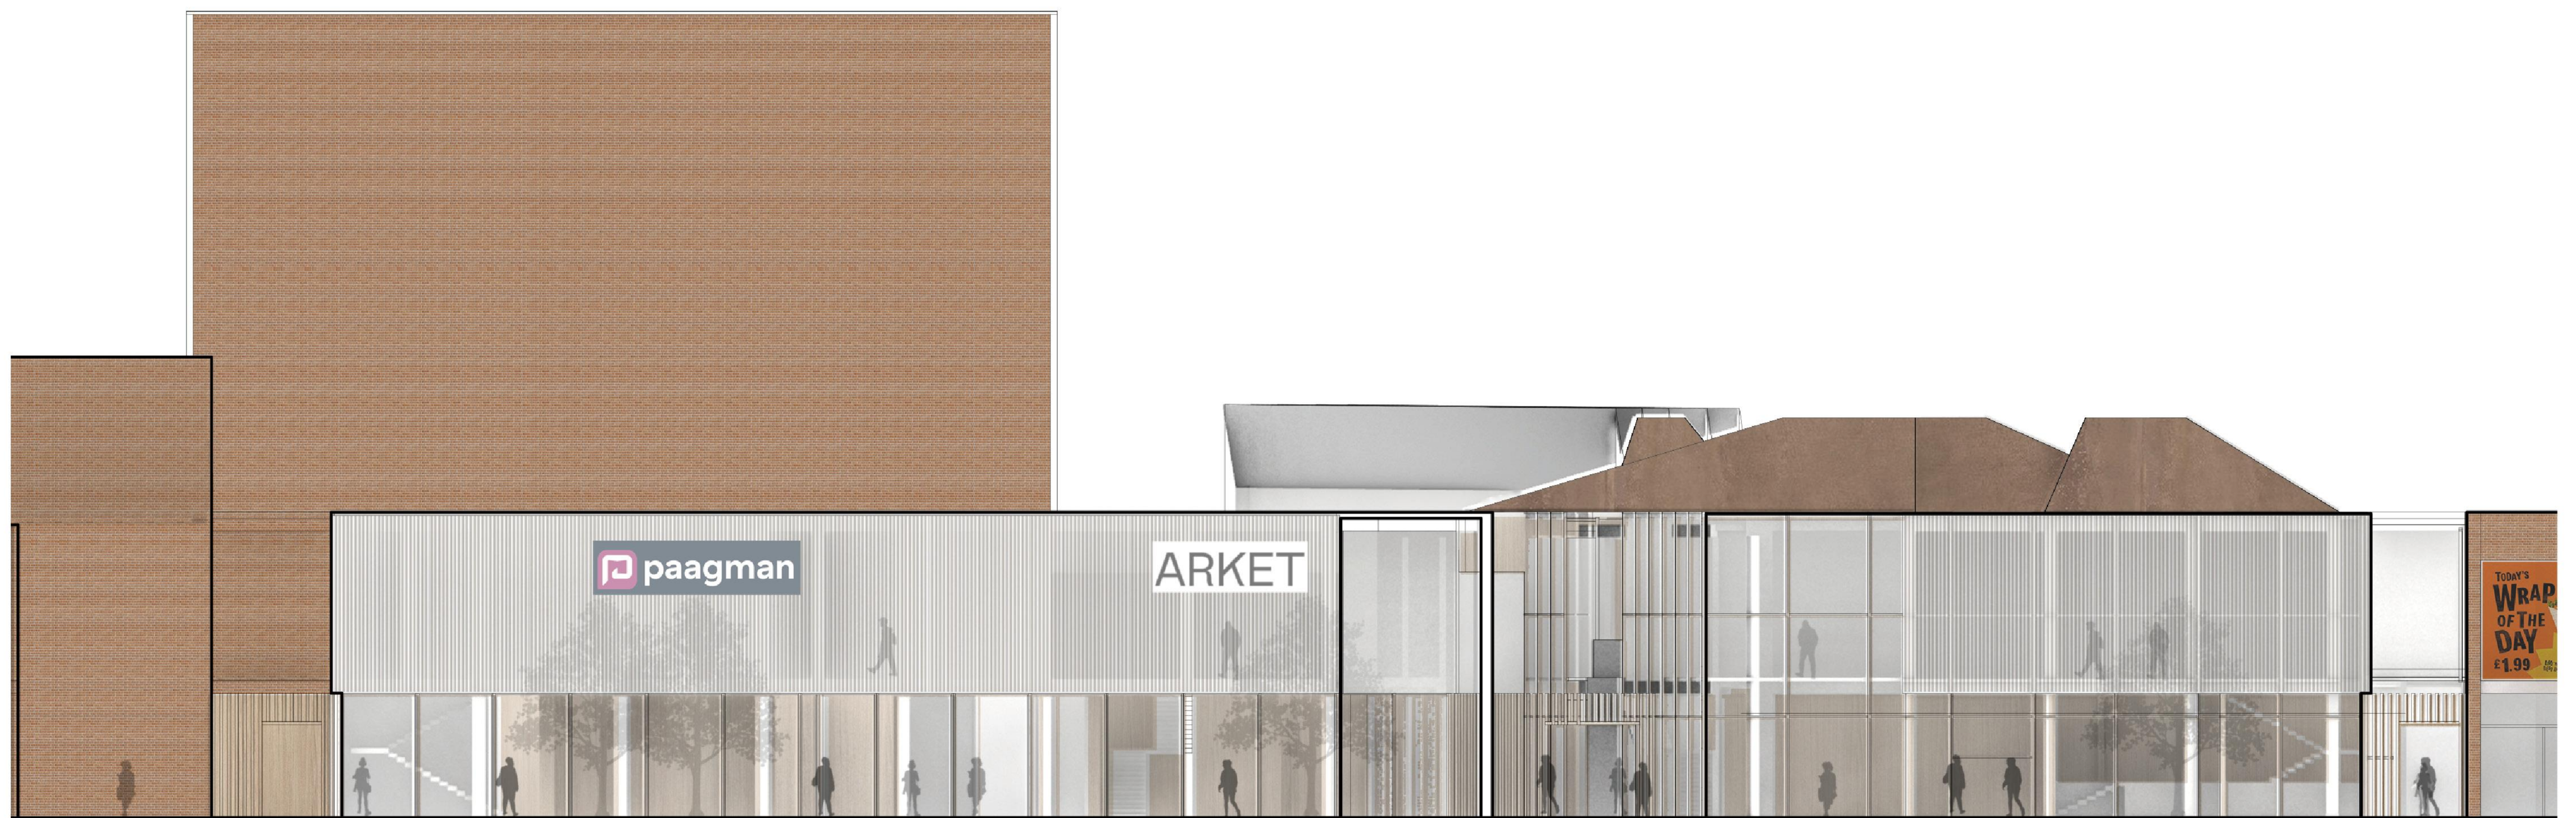


Facade

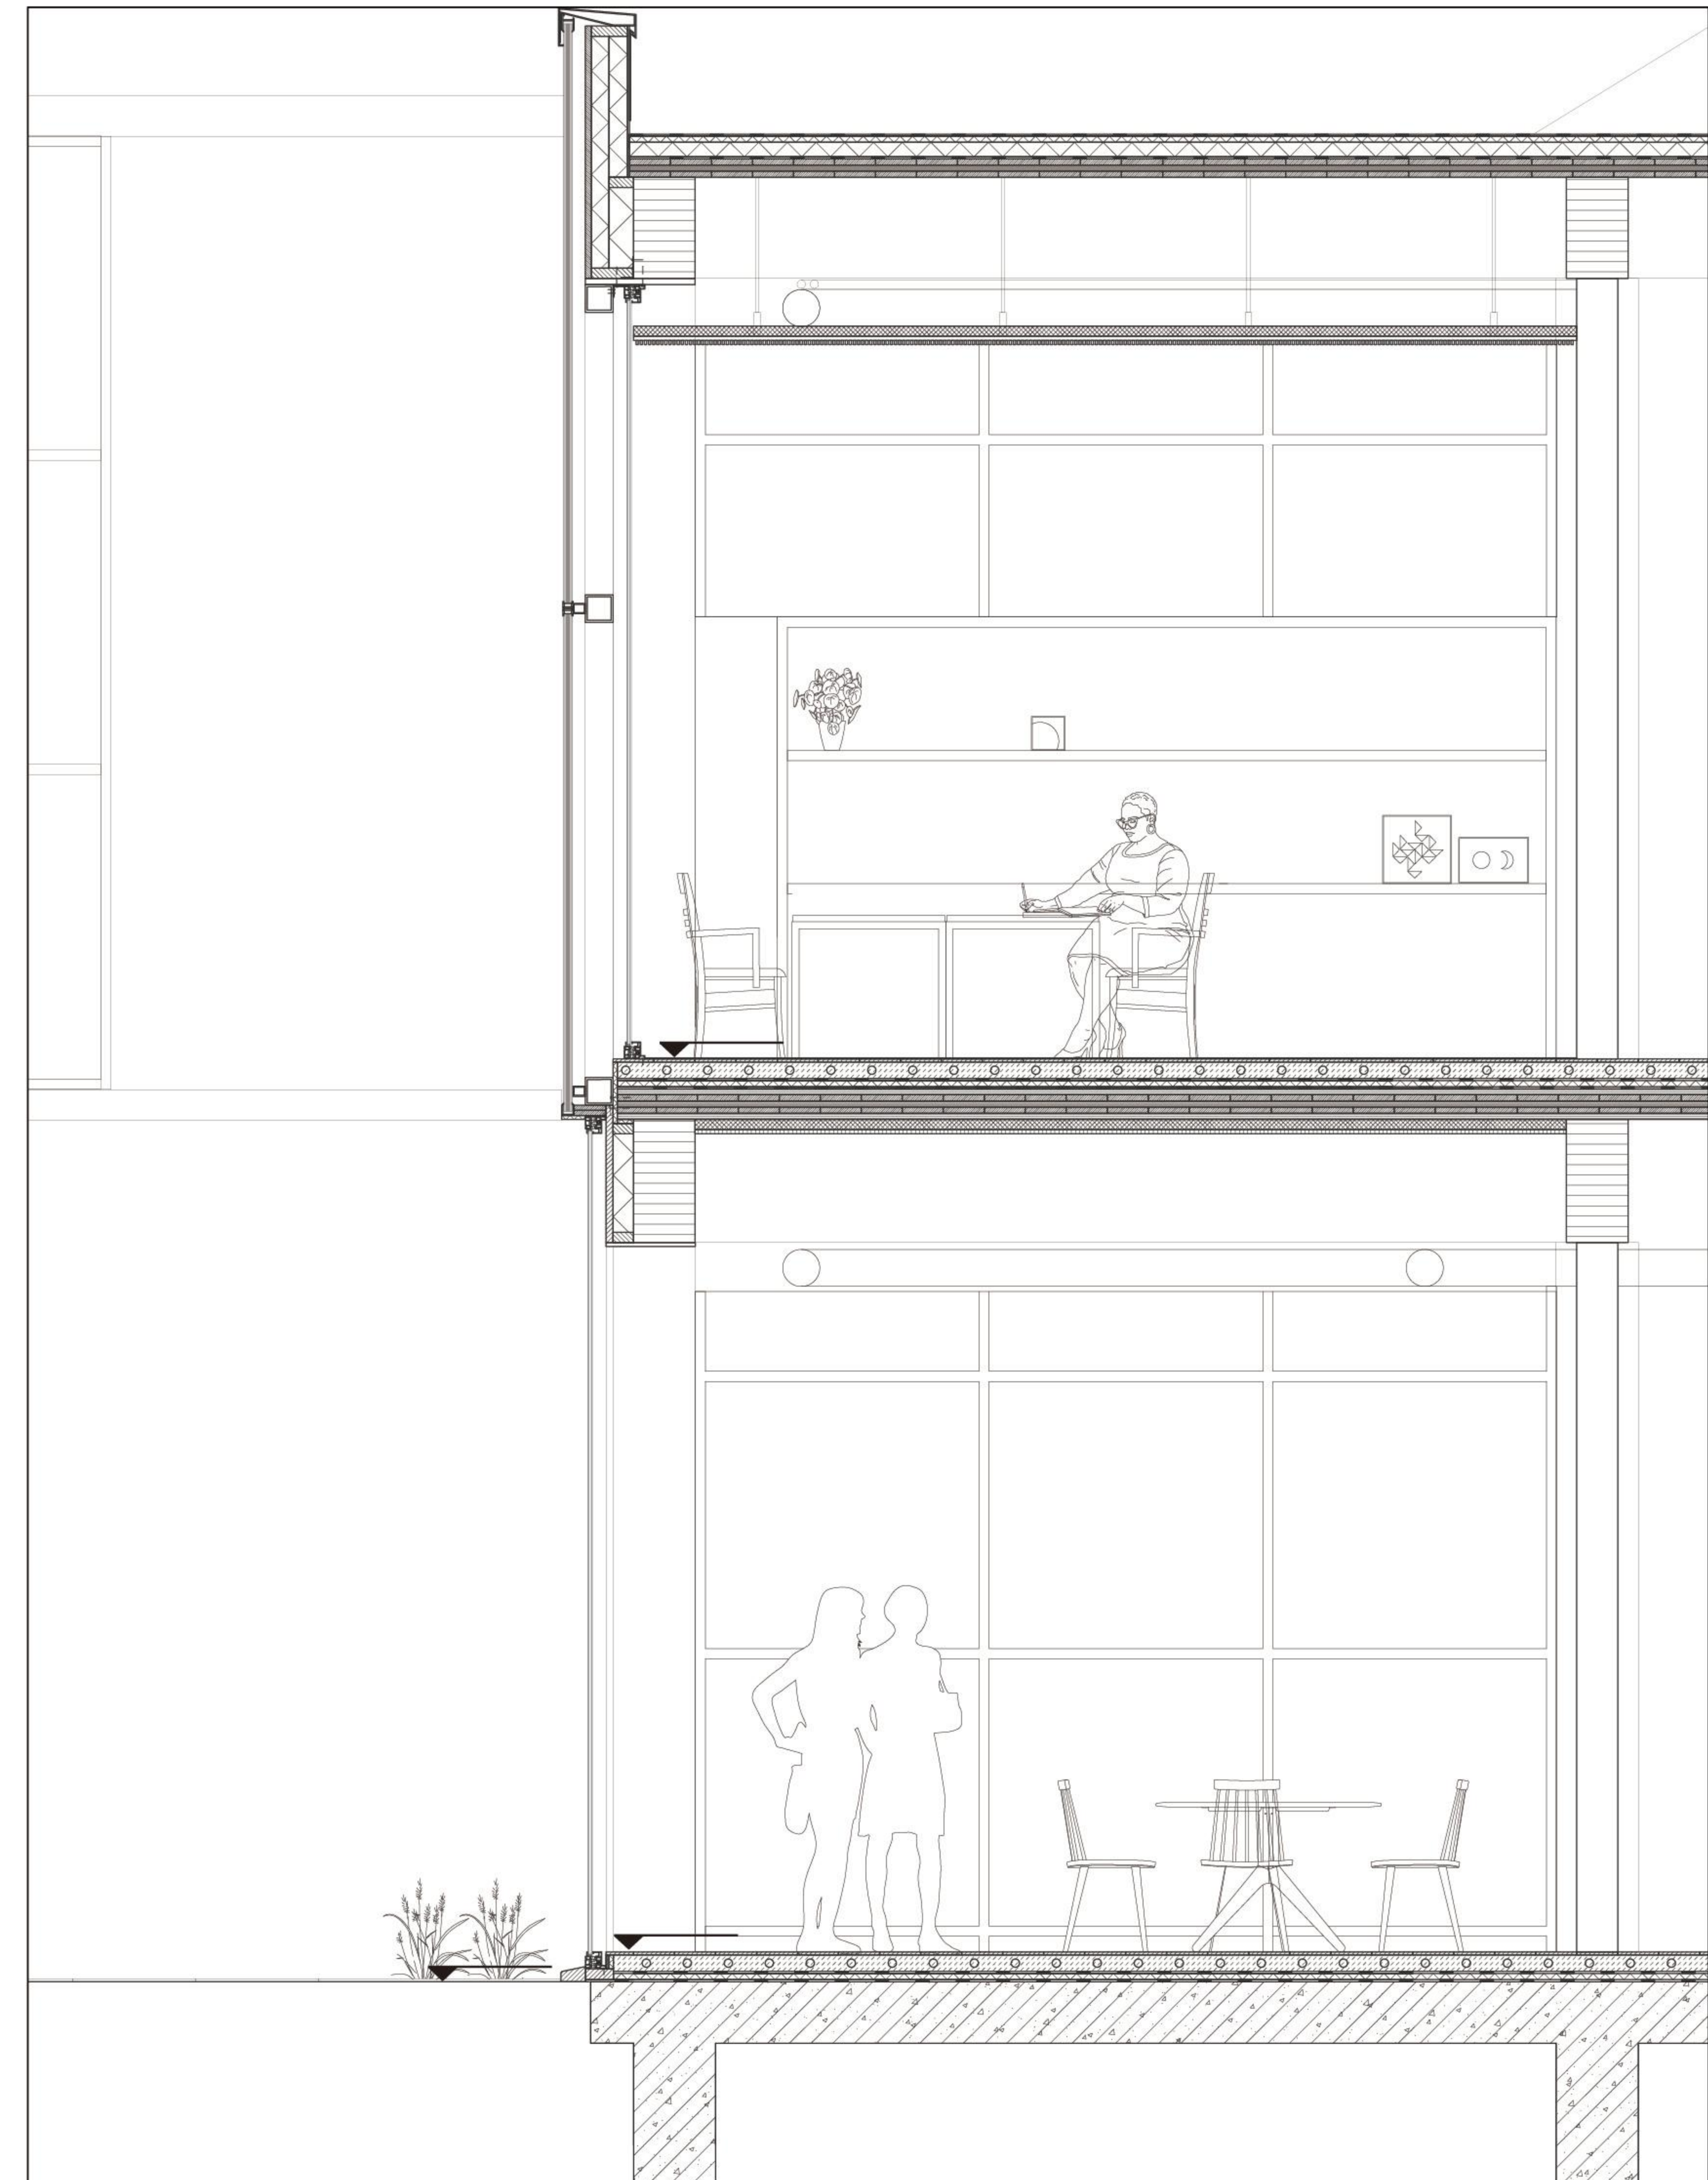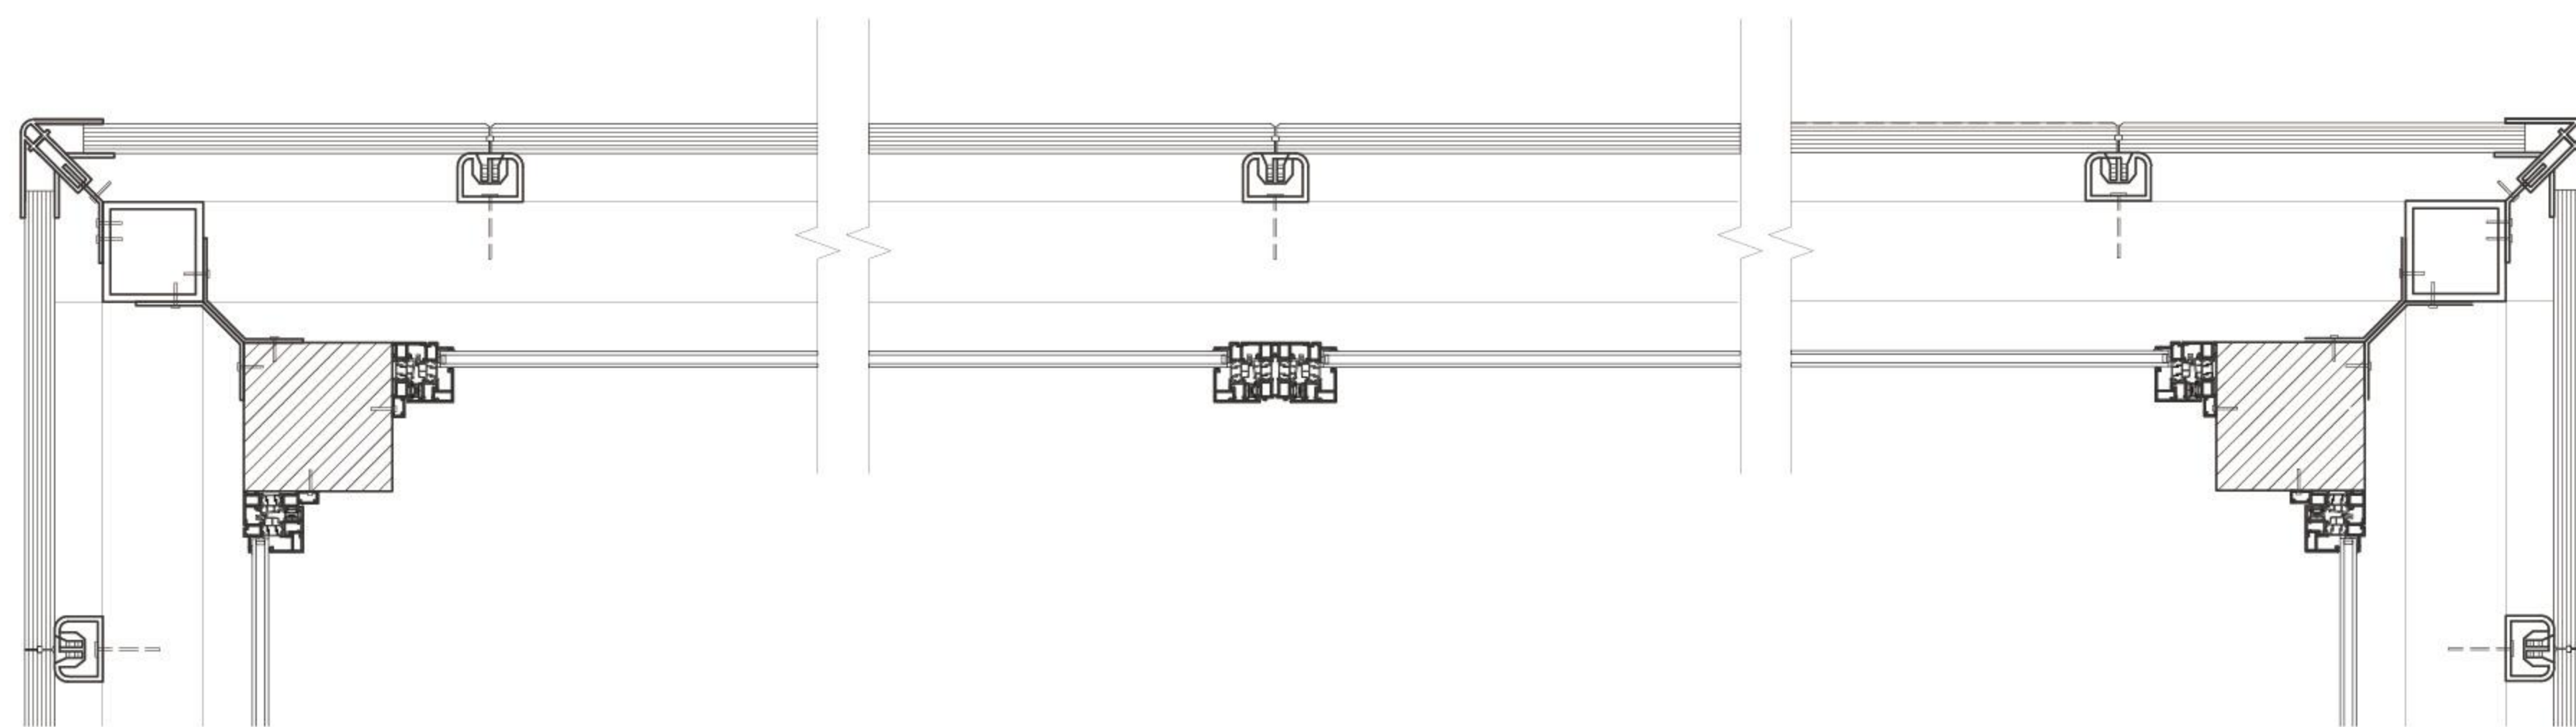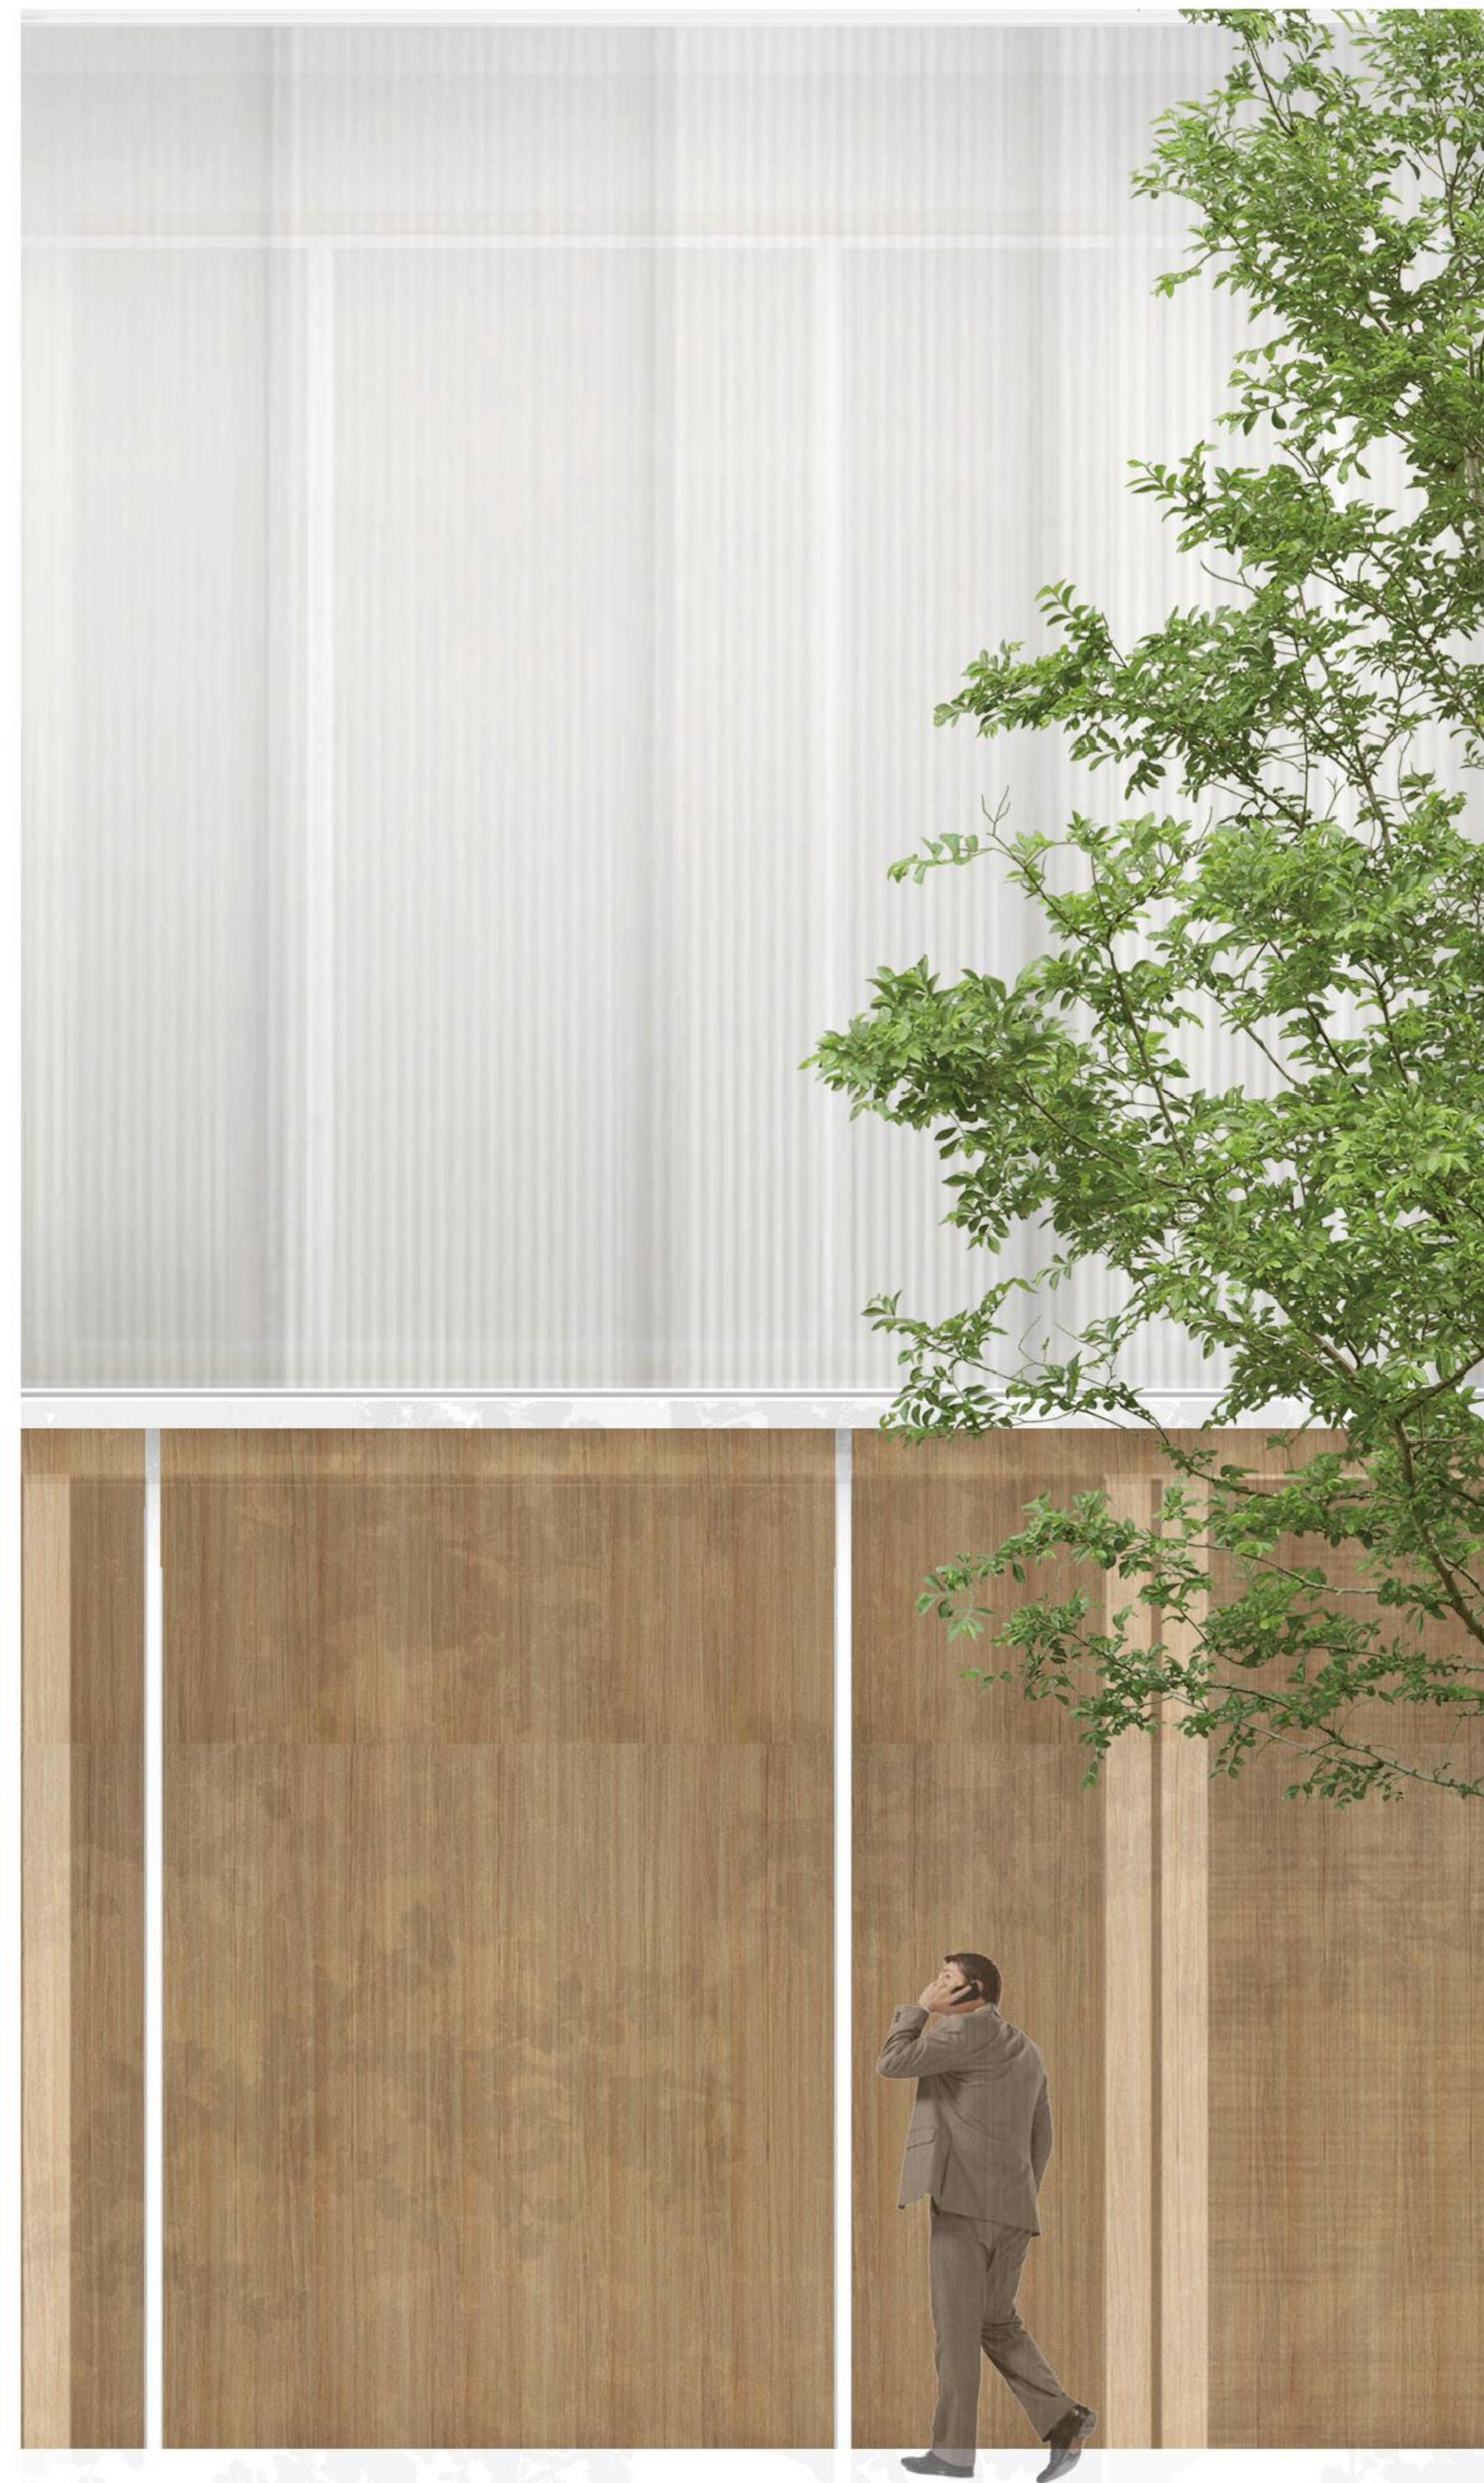

Facade

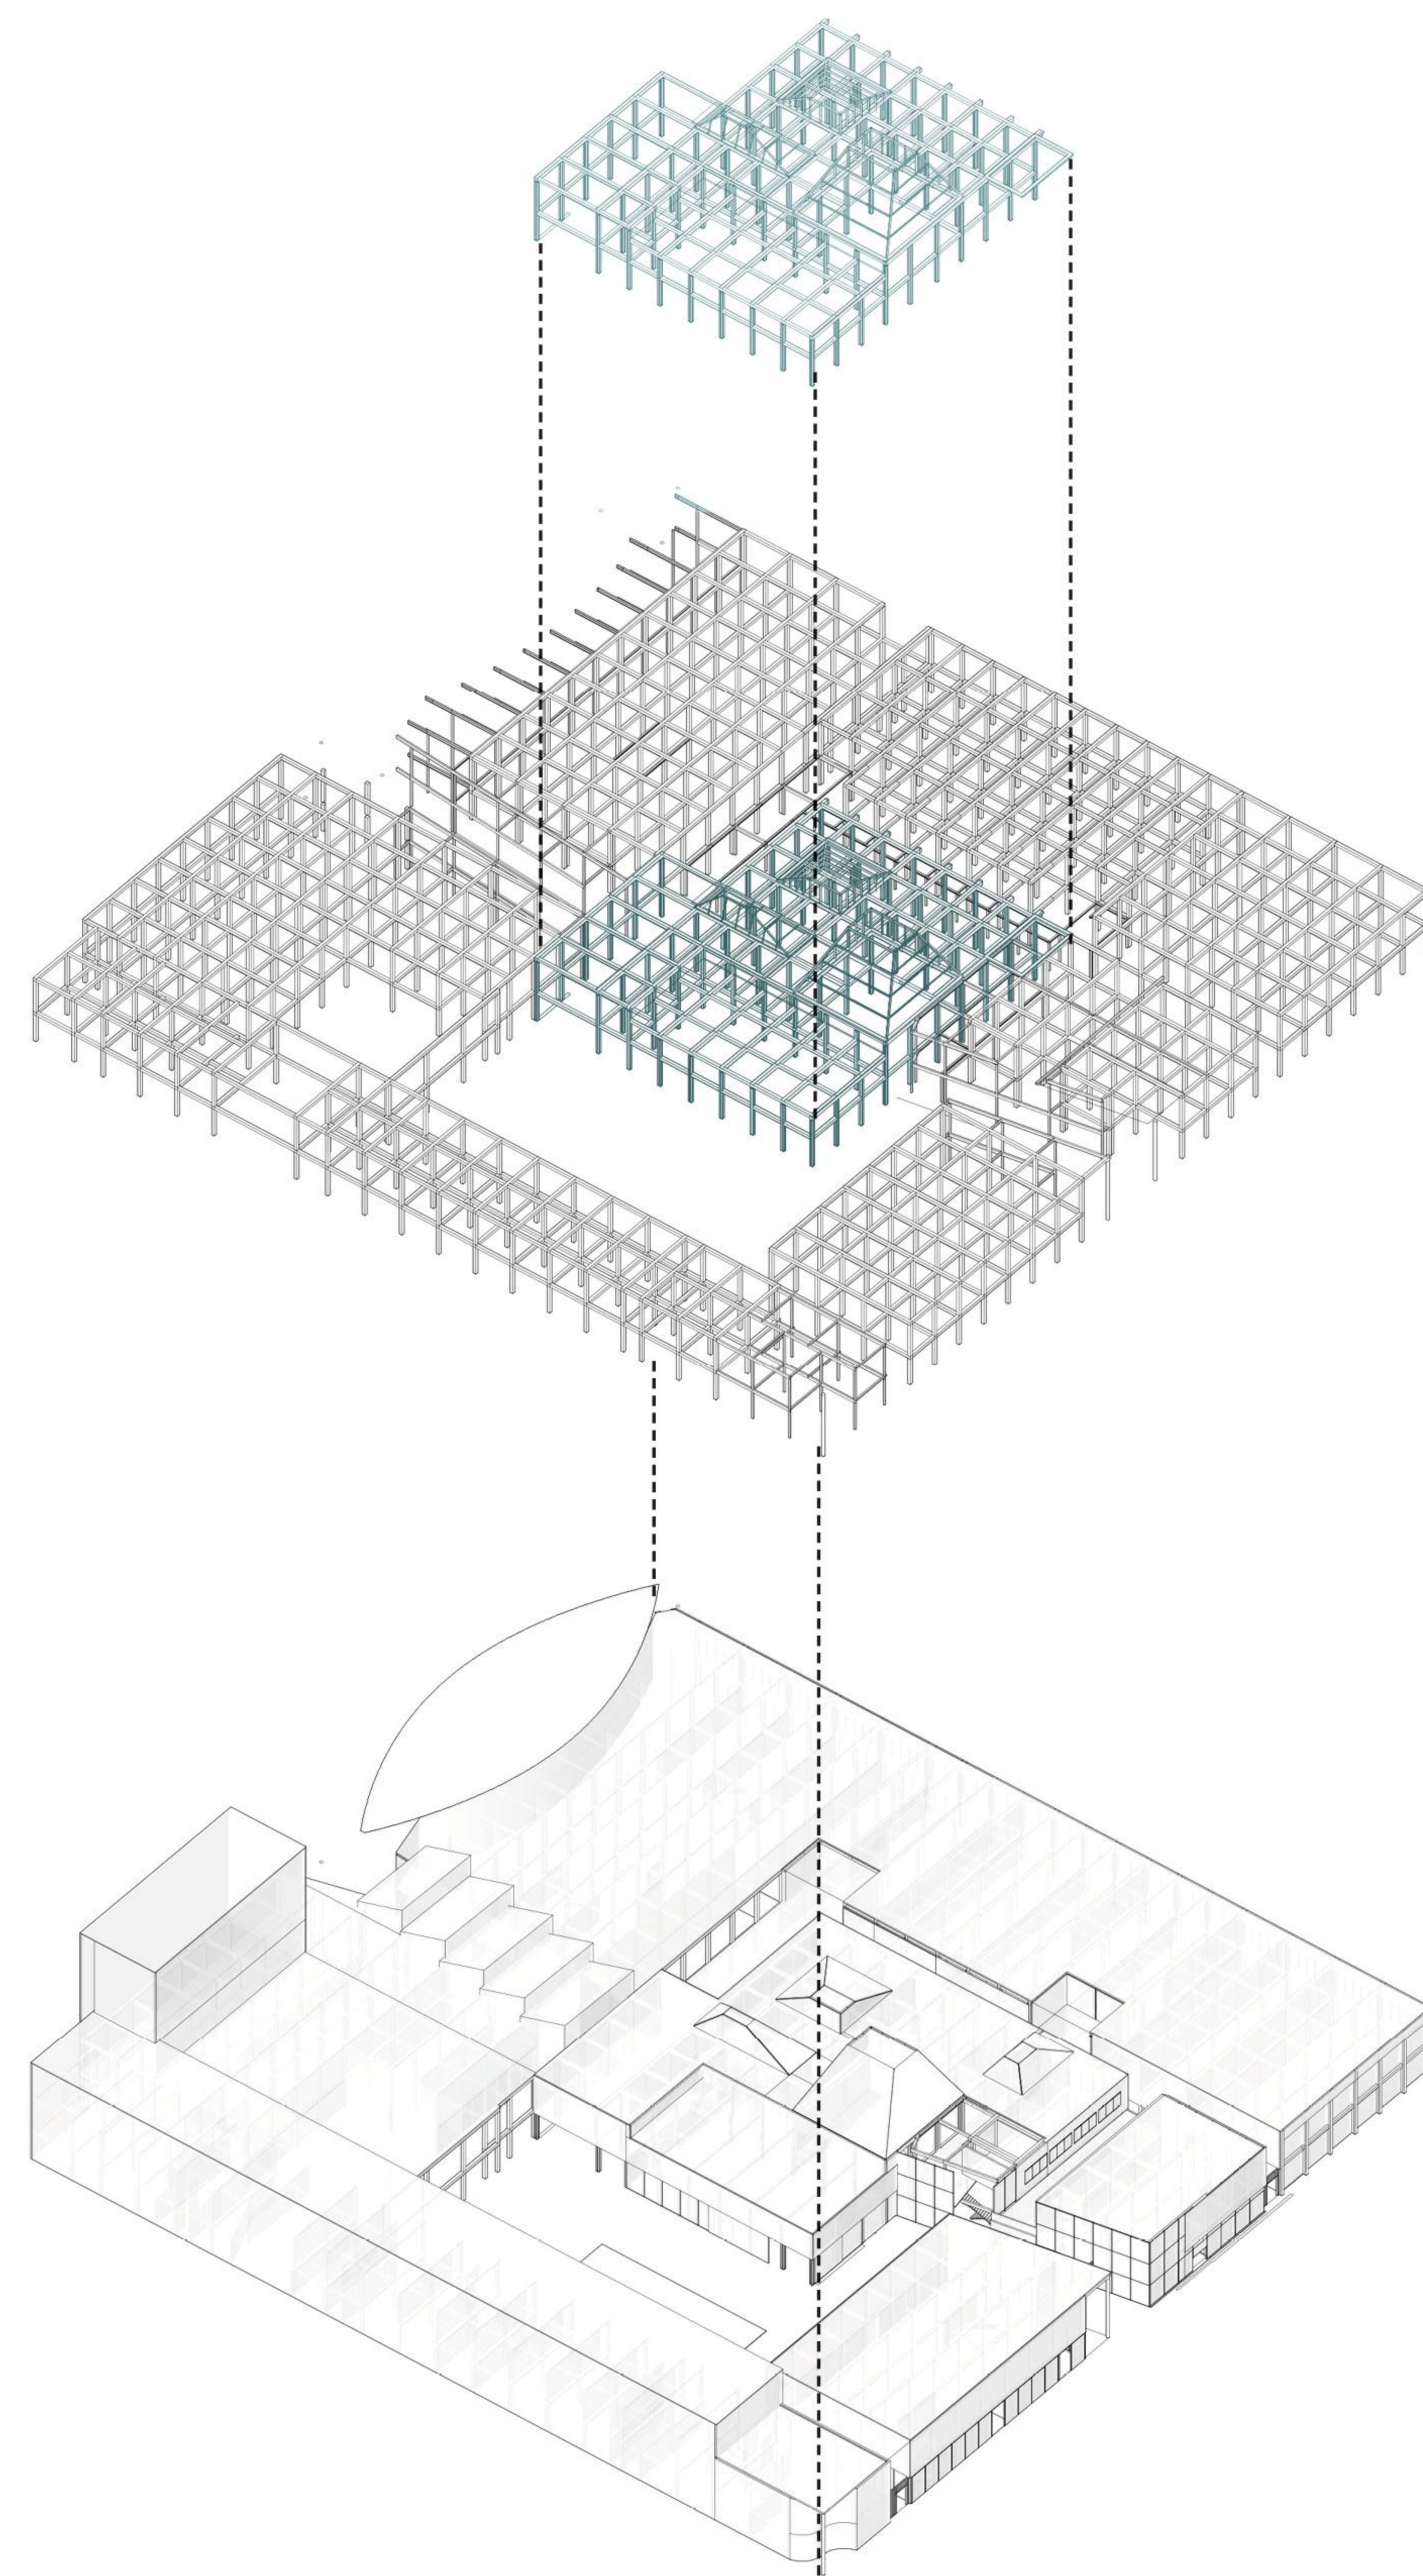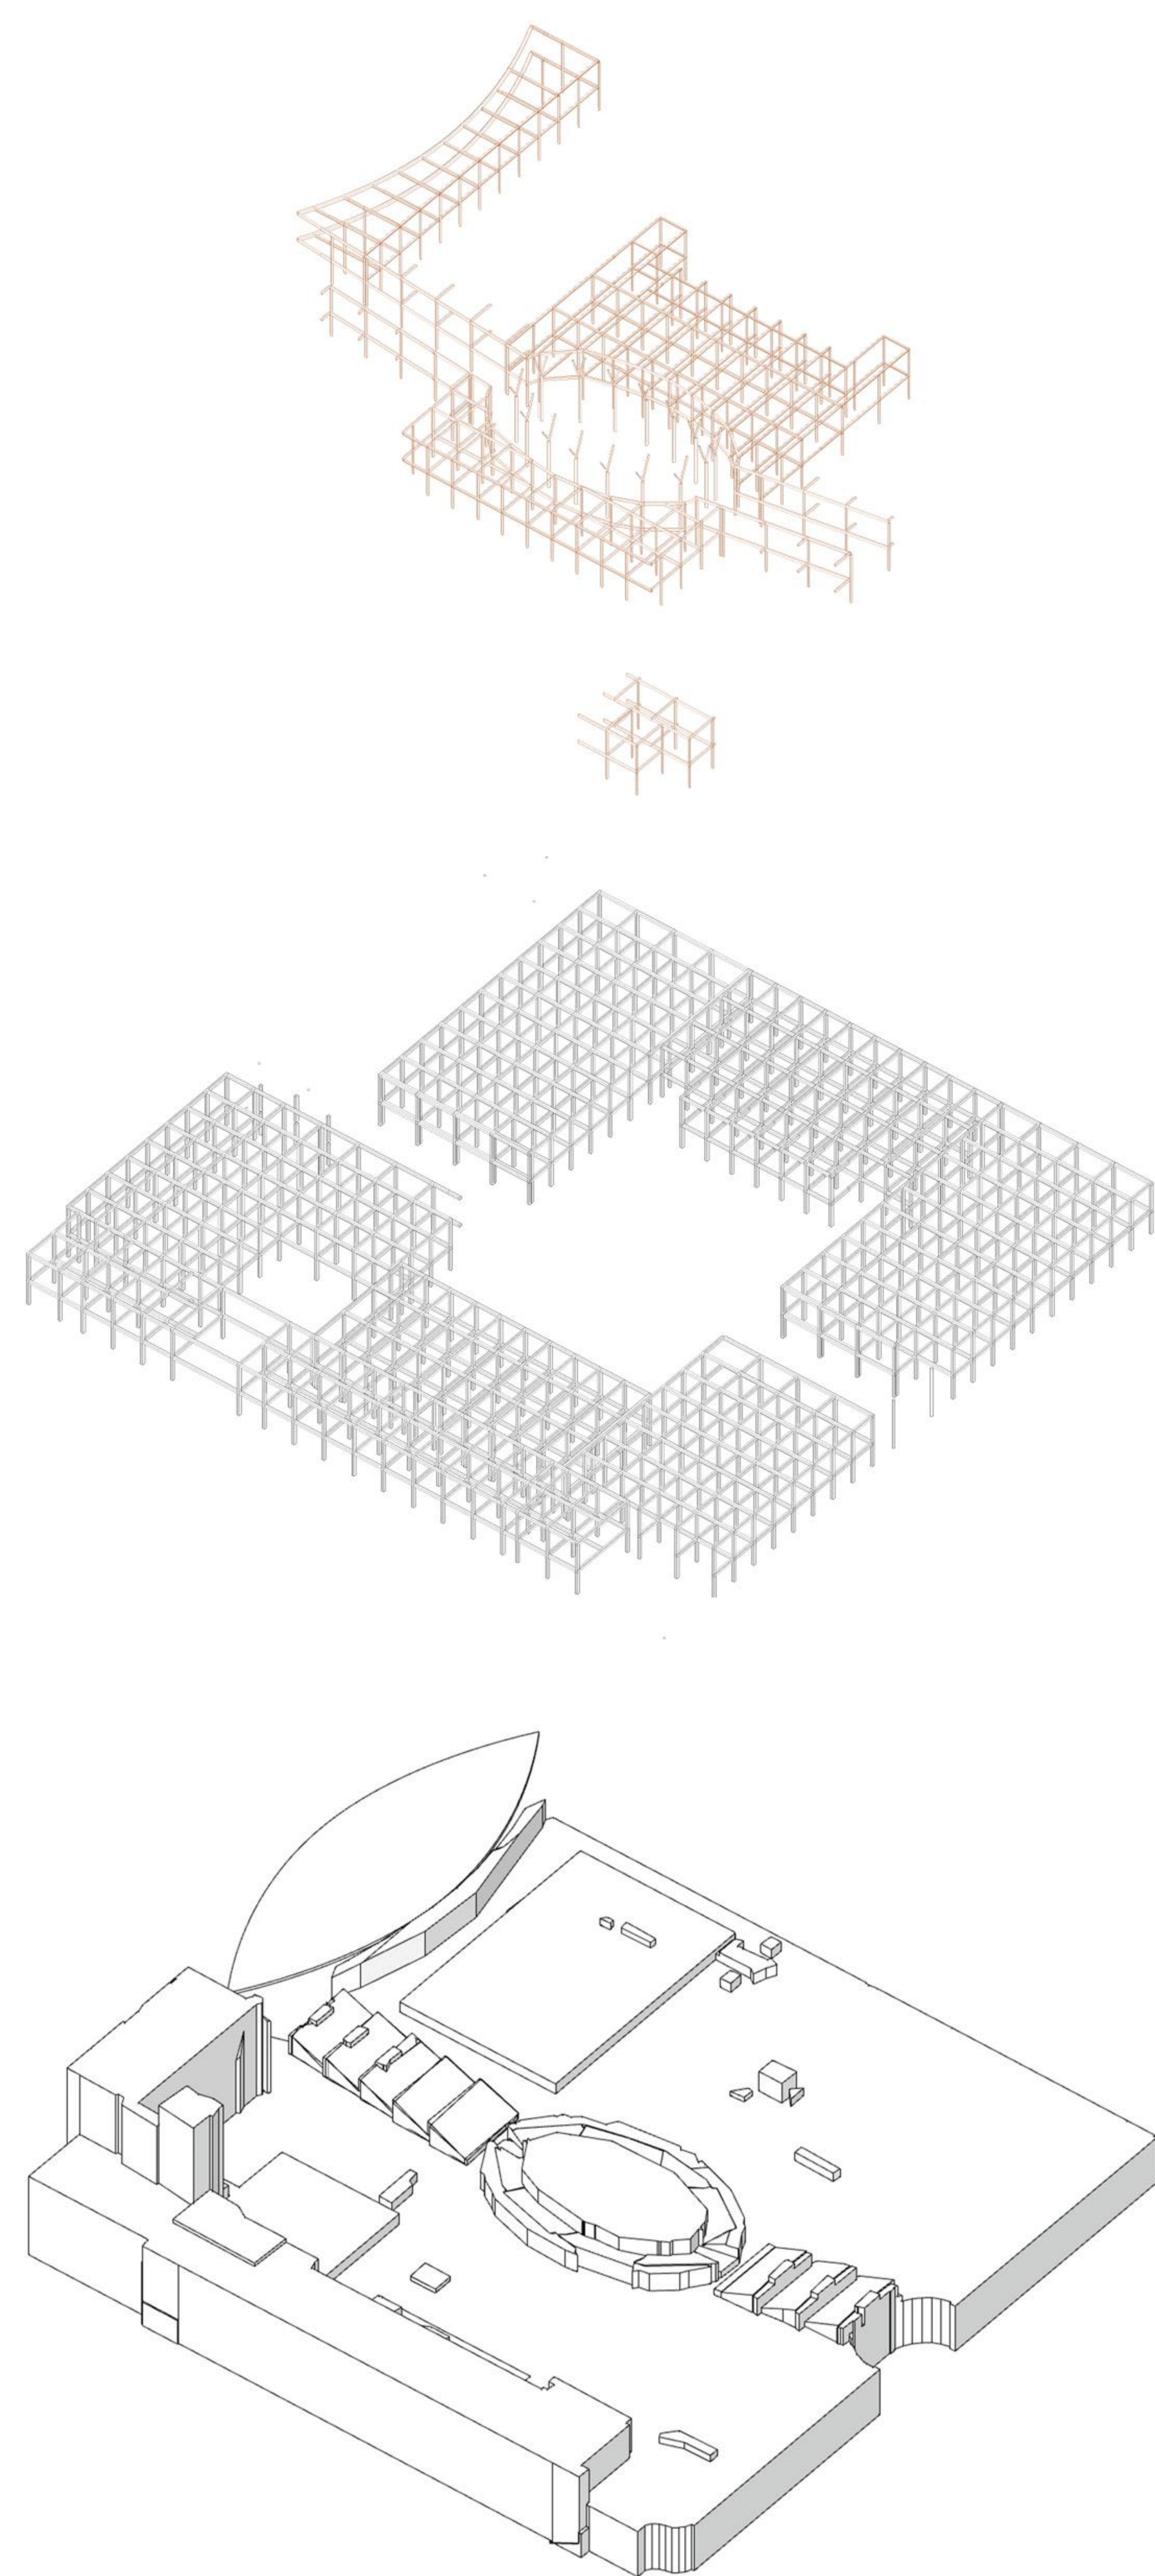


structure process

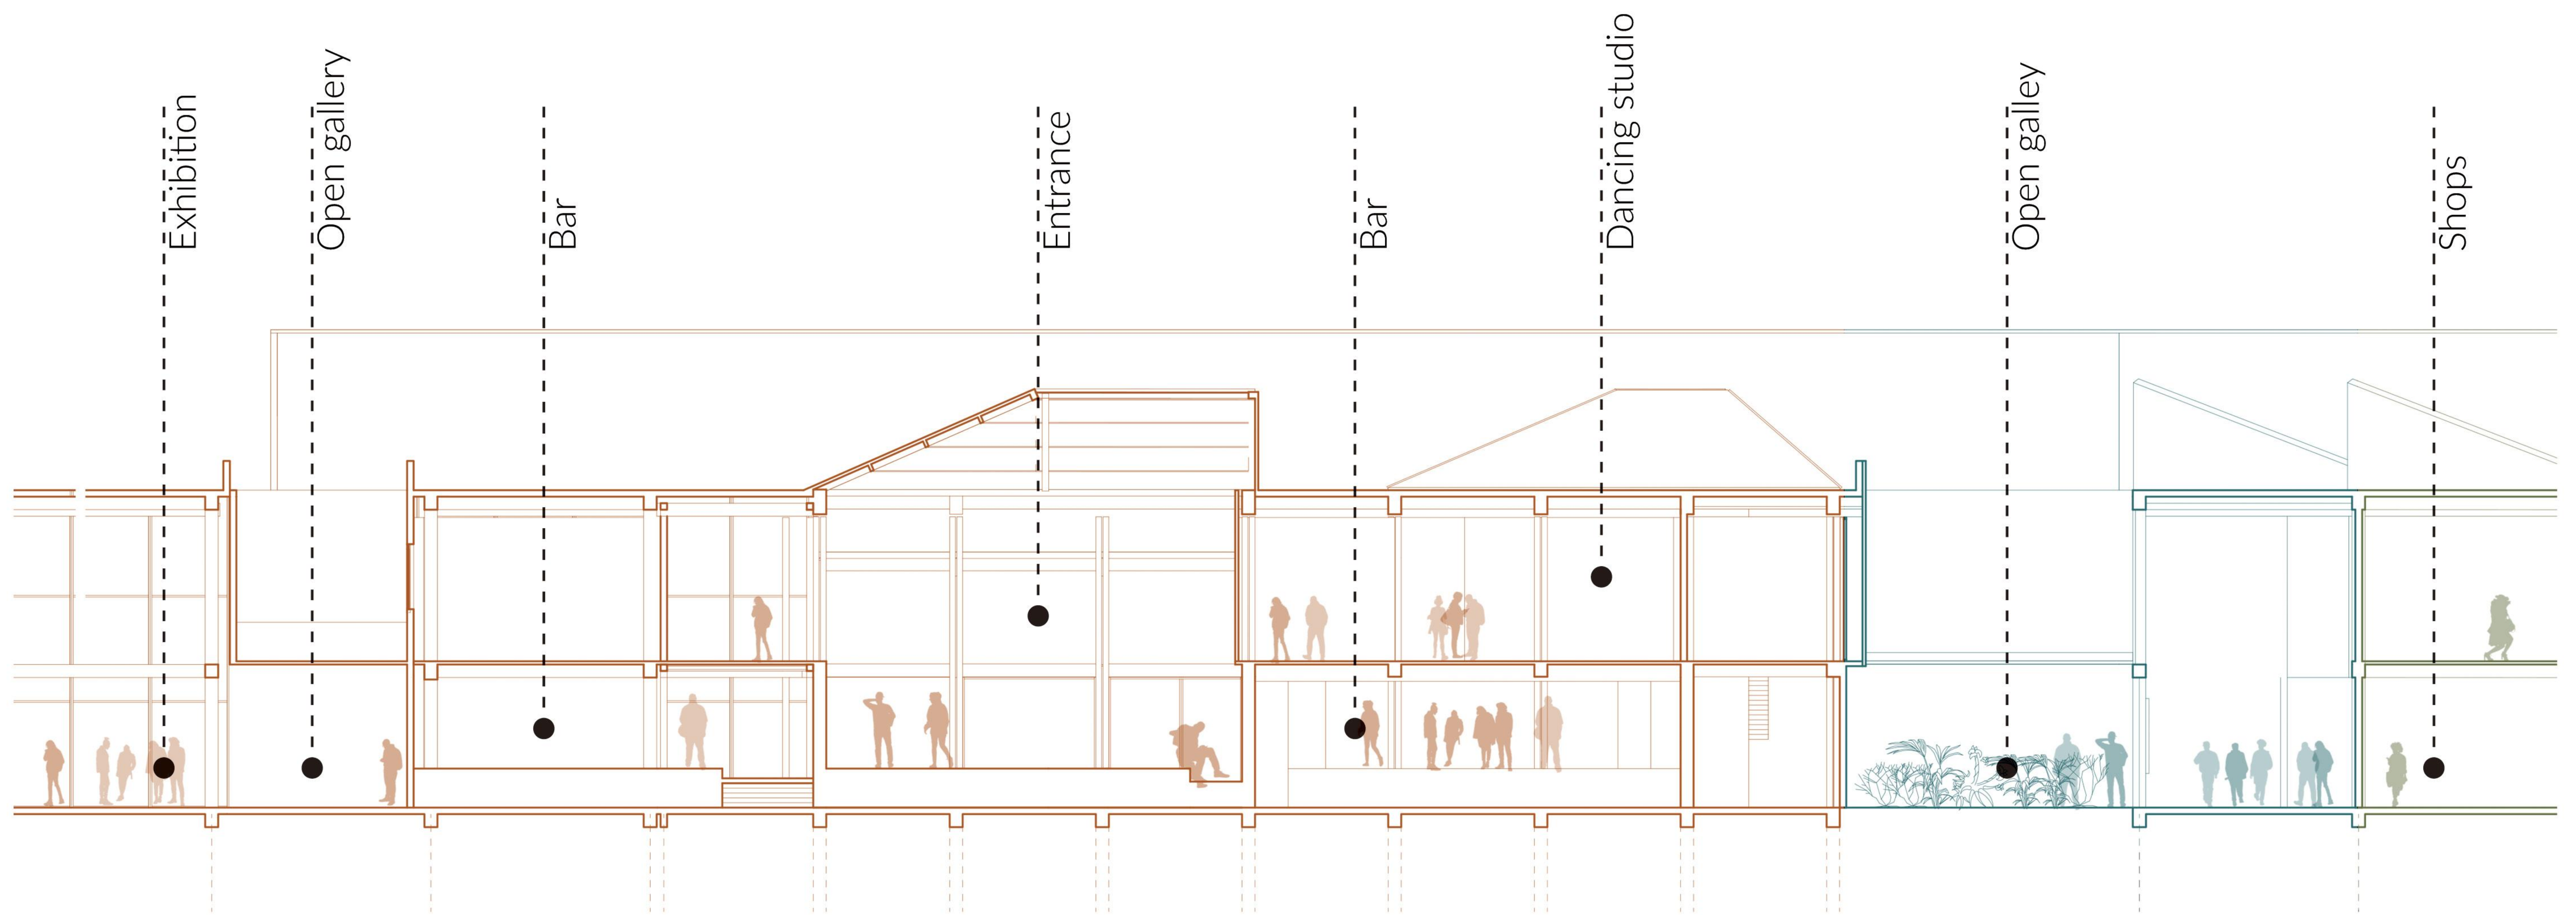


sequence



rendering

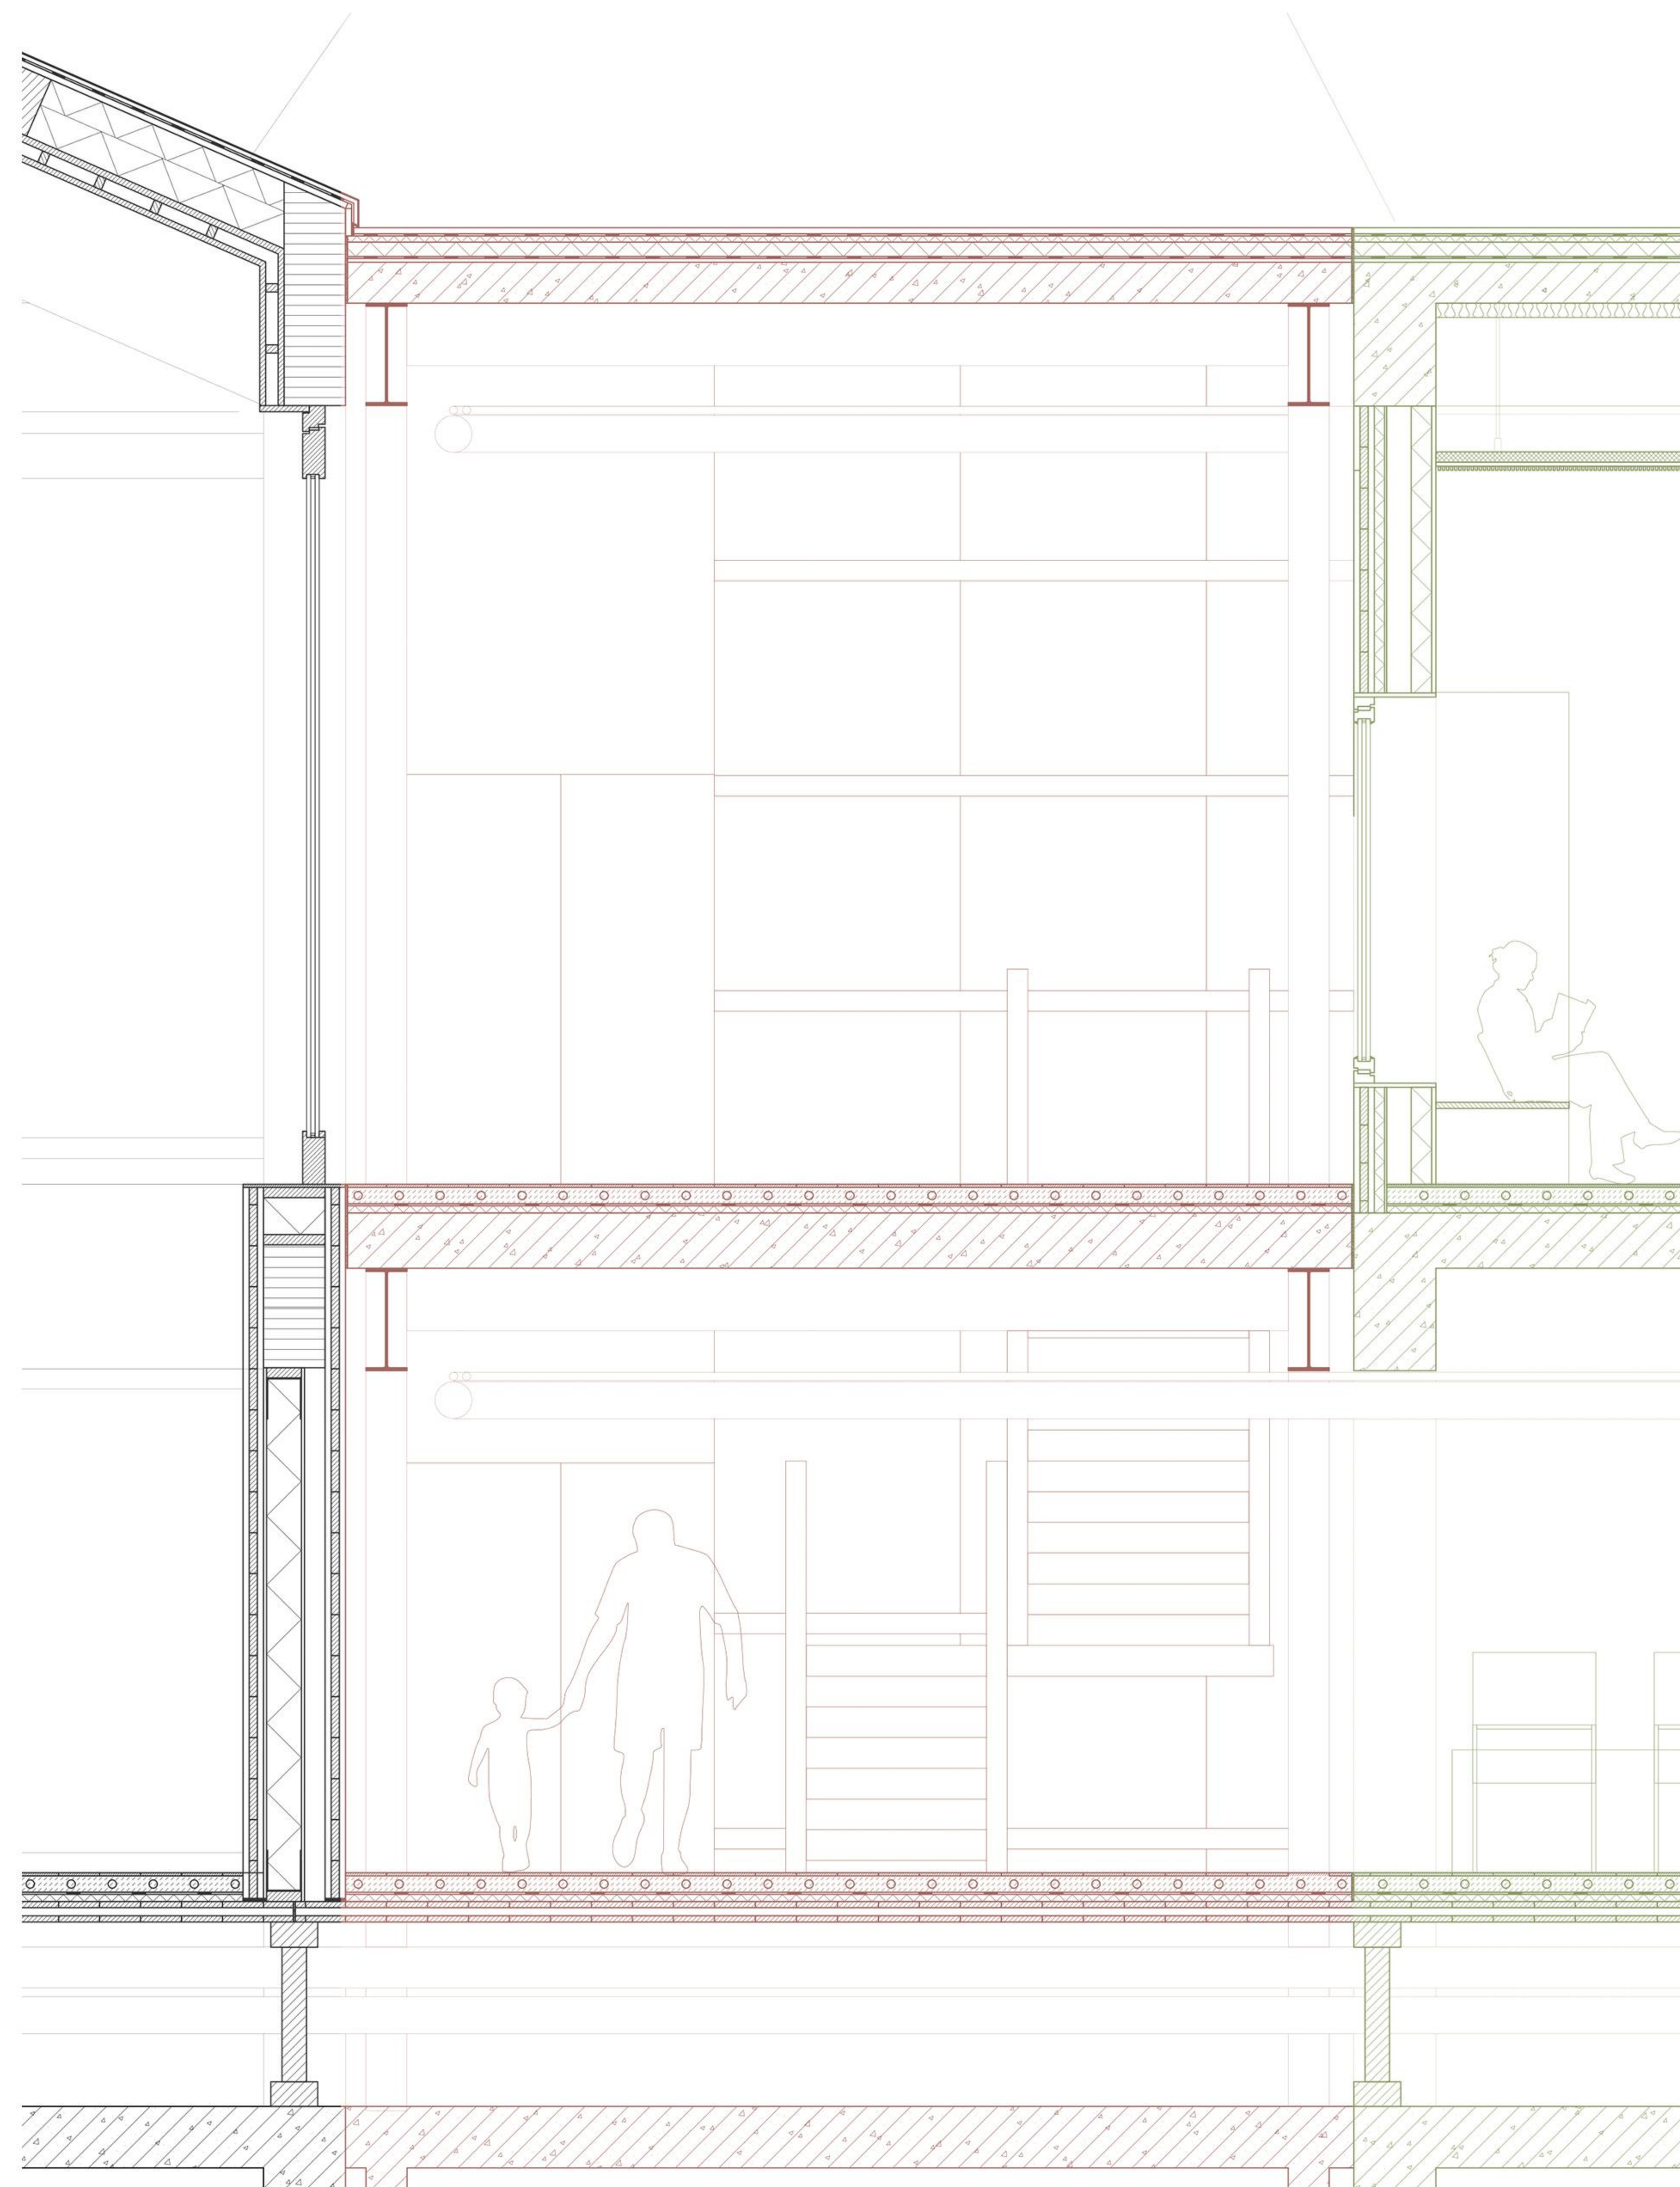


section

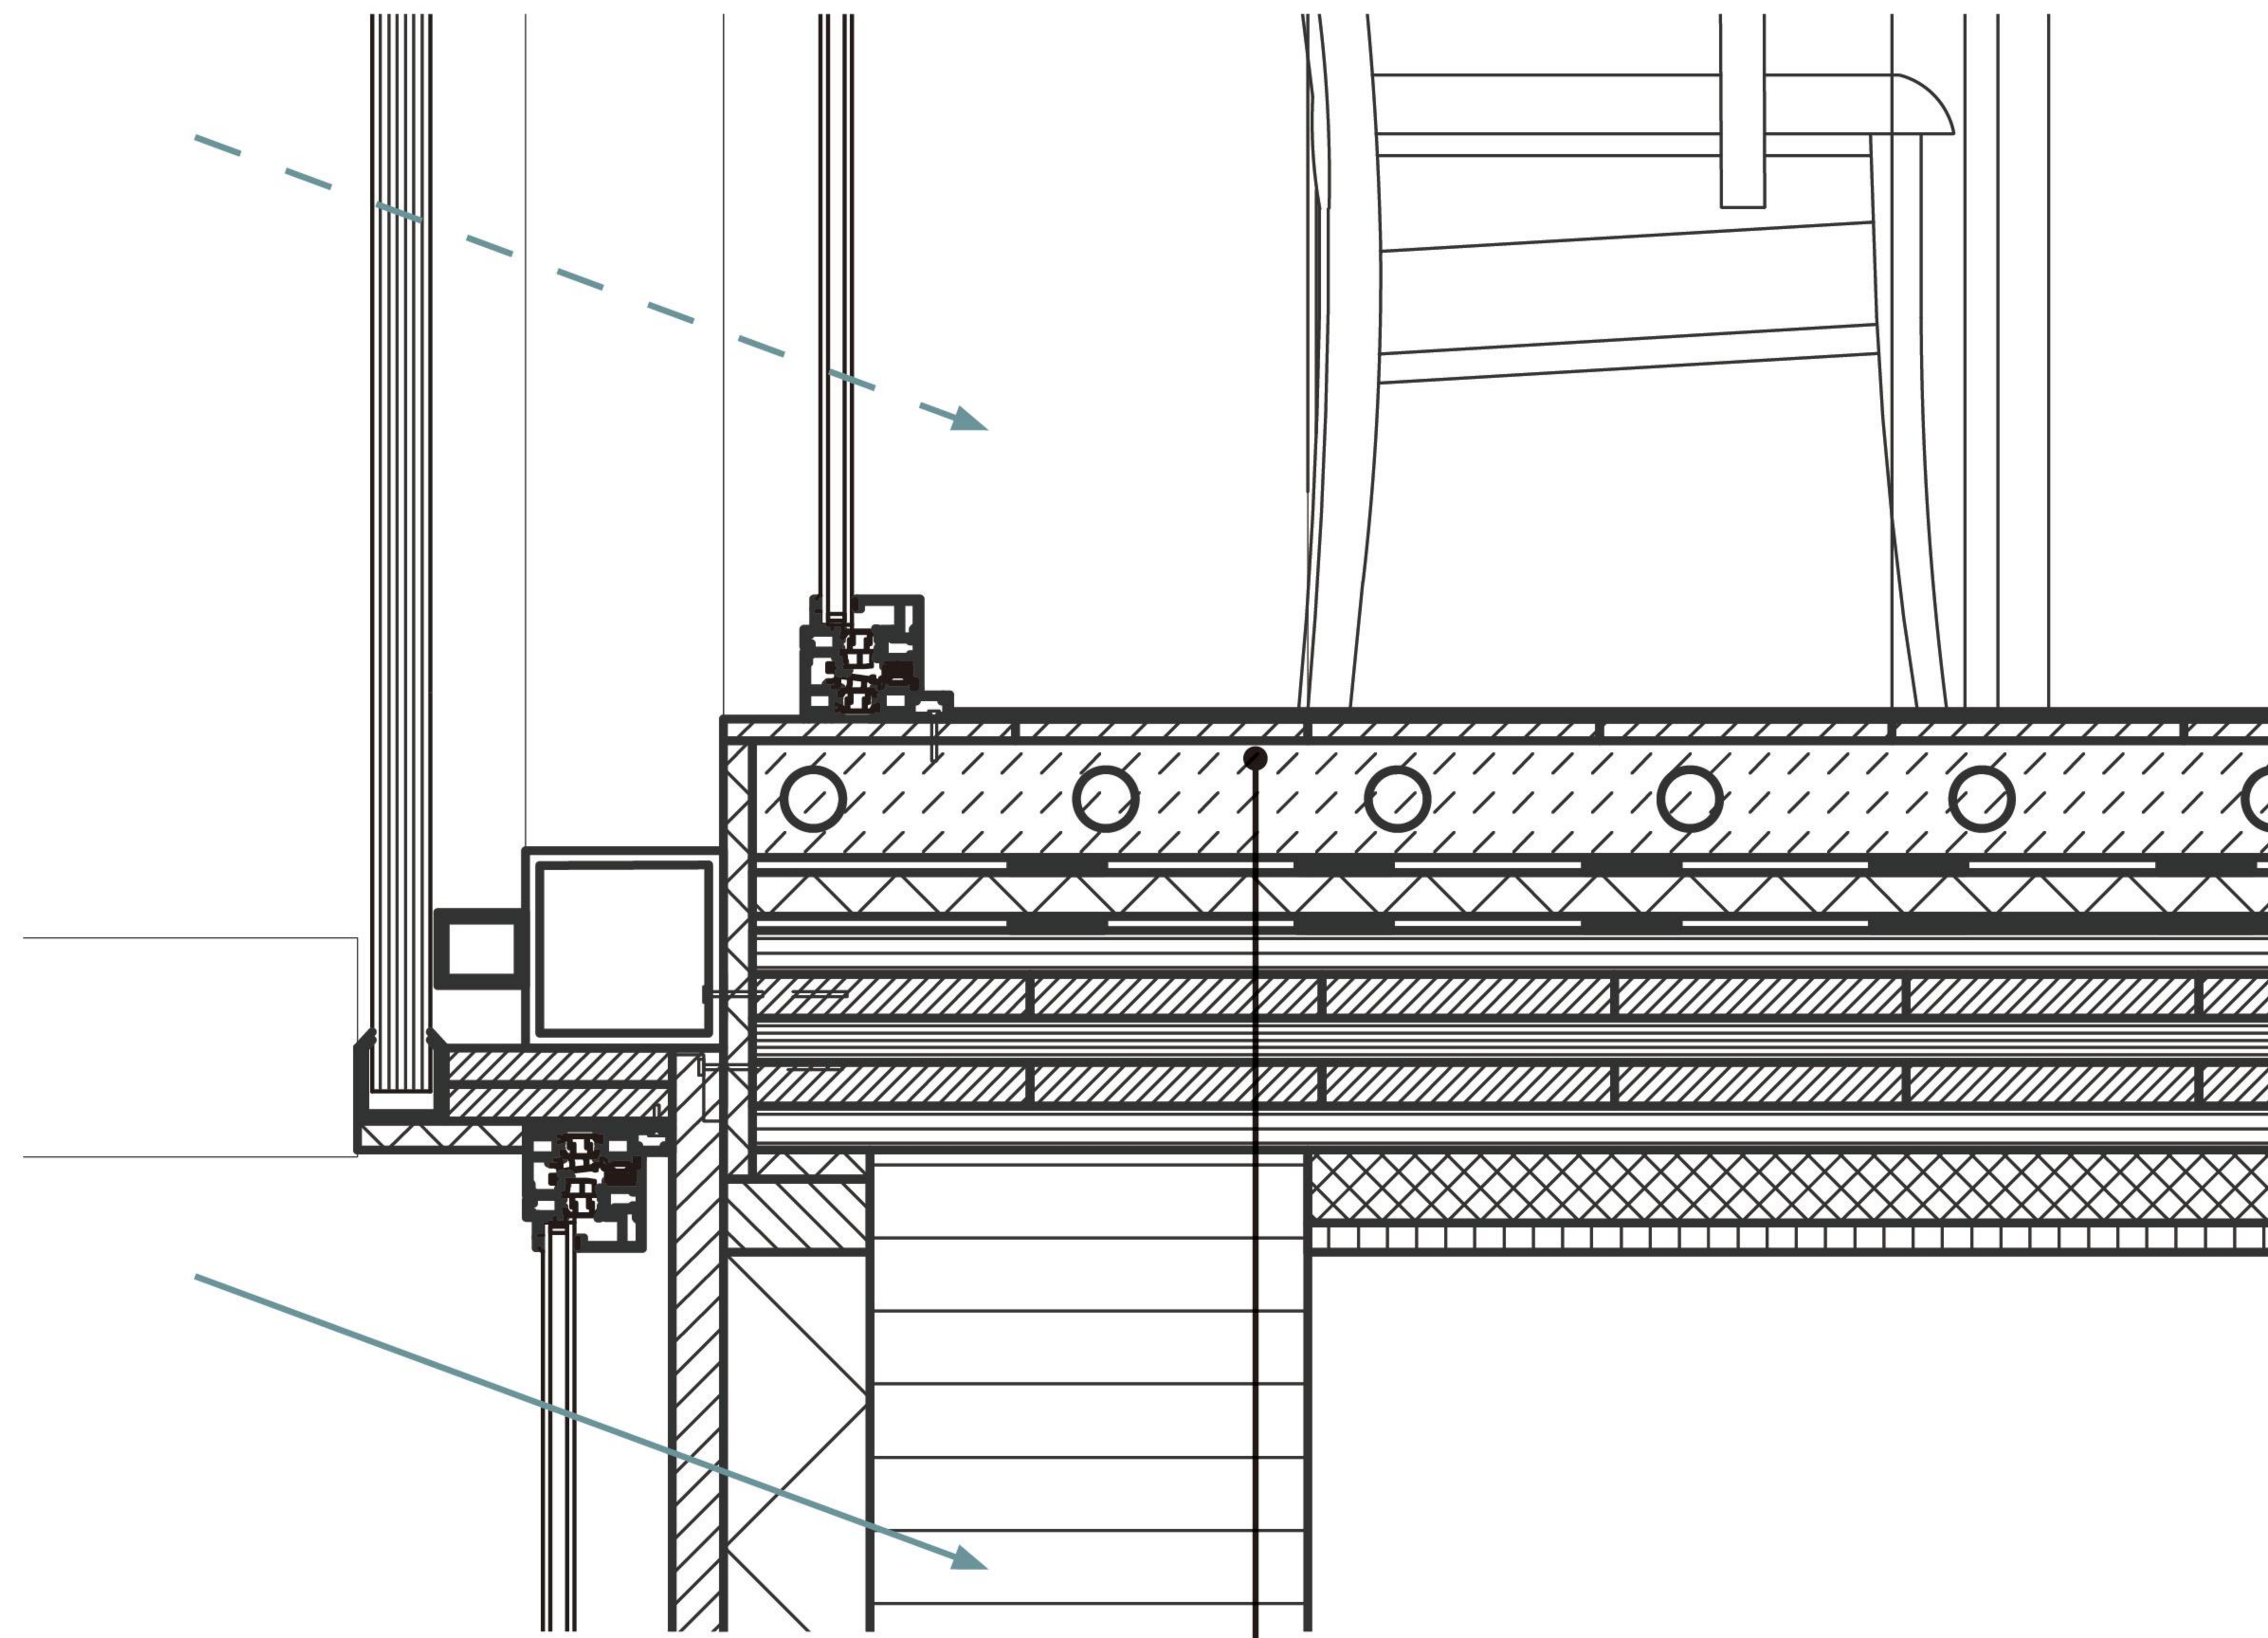


floor

- Carpet
- 15mm oak parquet
- 80mm heating screed
- Bituminous sheet
- 30mm sound insulation
- Bituminous sheet
- 150 CLT floor slab
- 50mm acoustic insulation
- 20mm acpisyoc panel

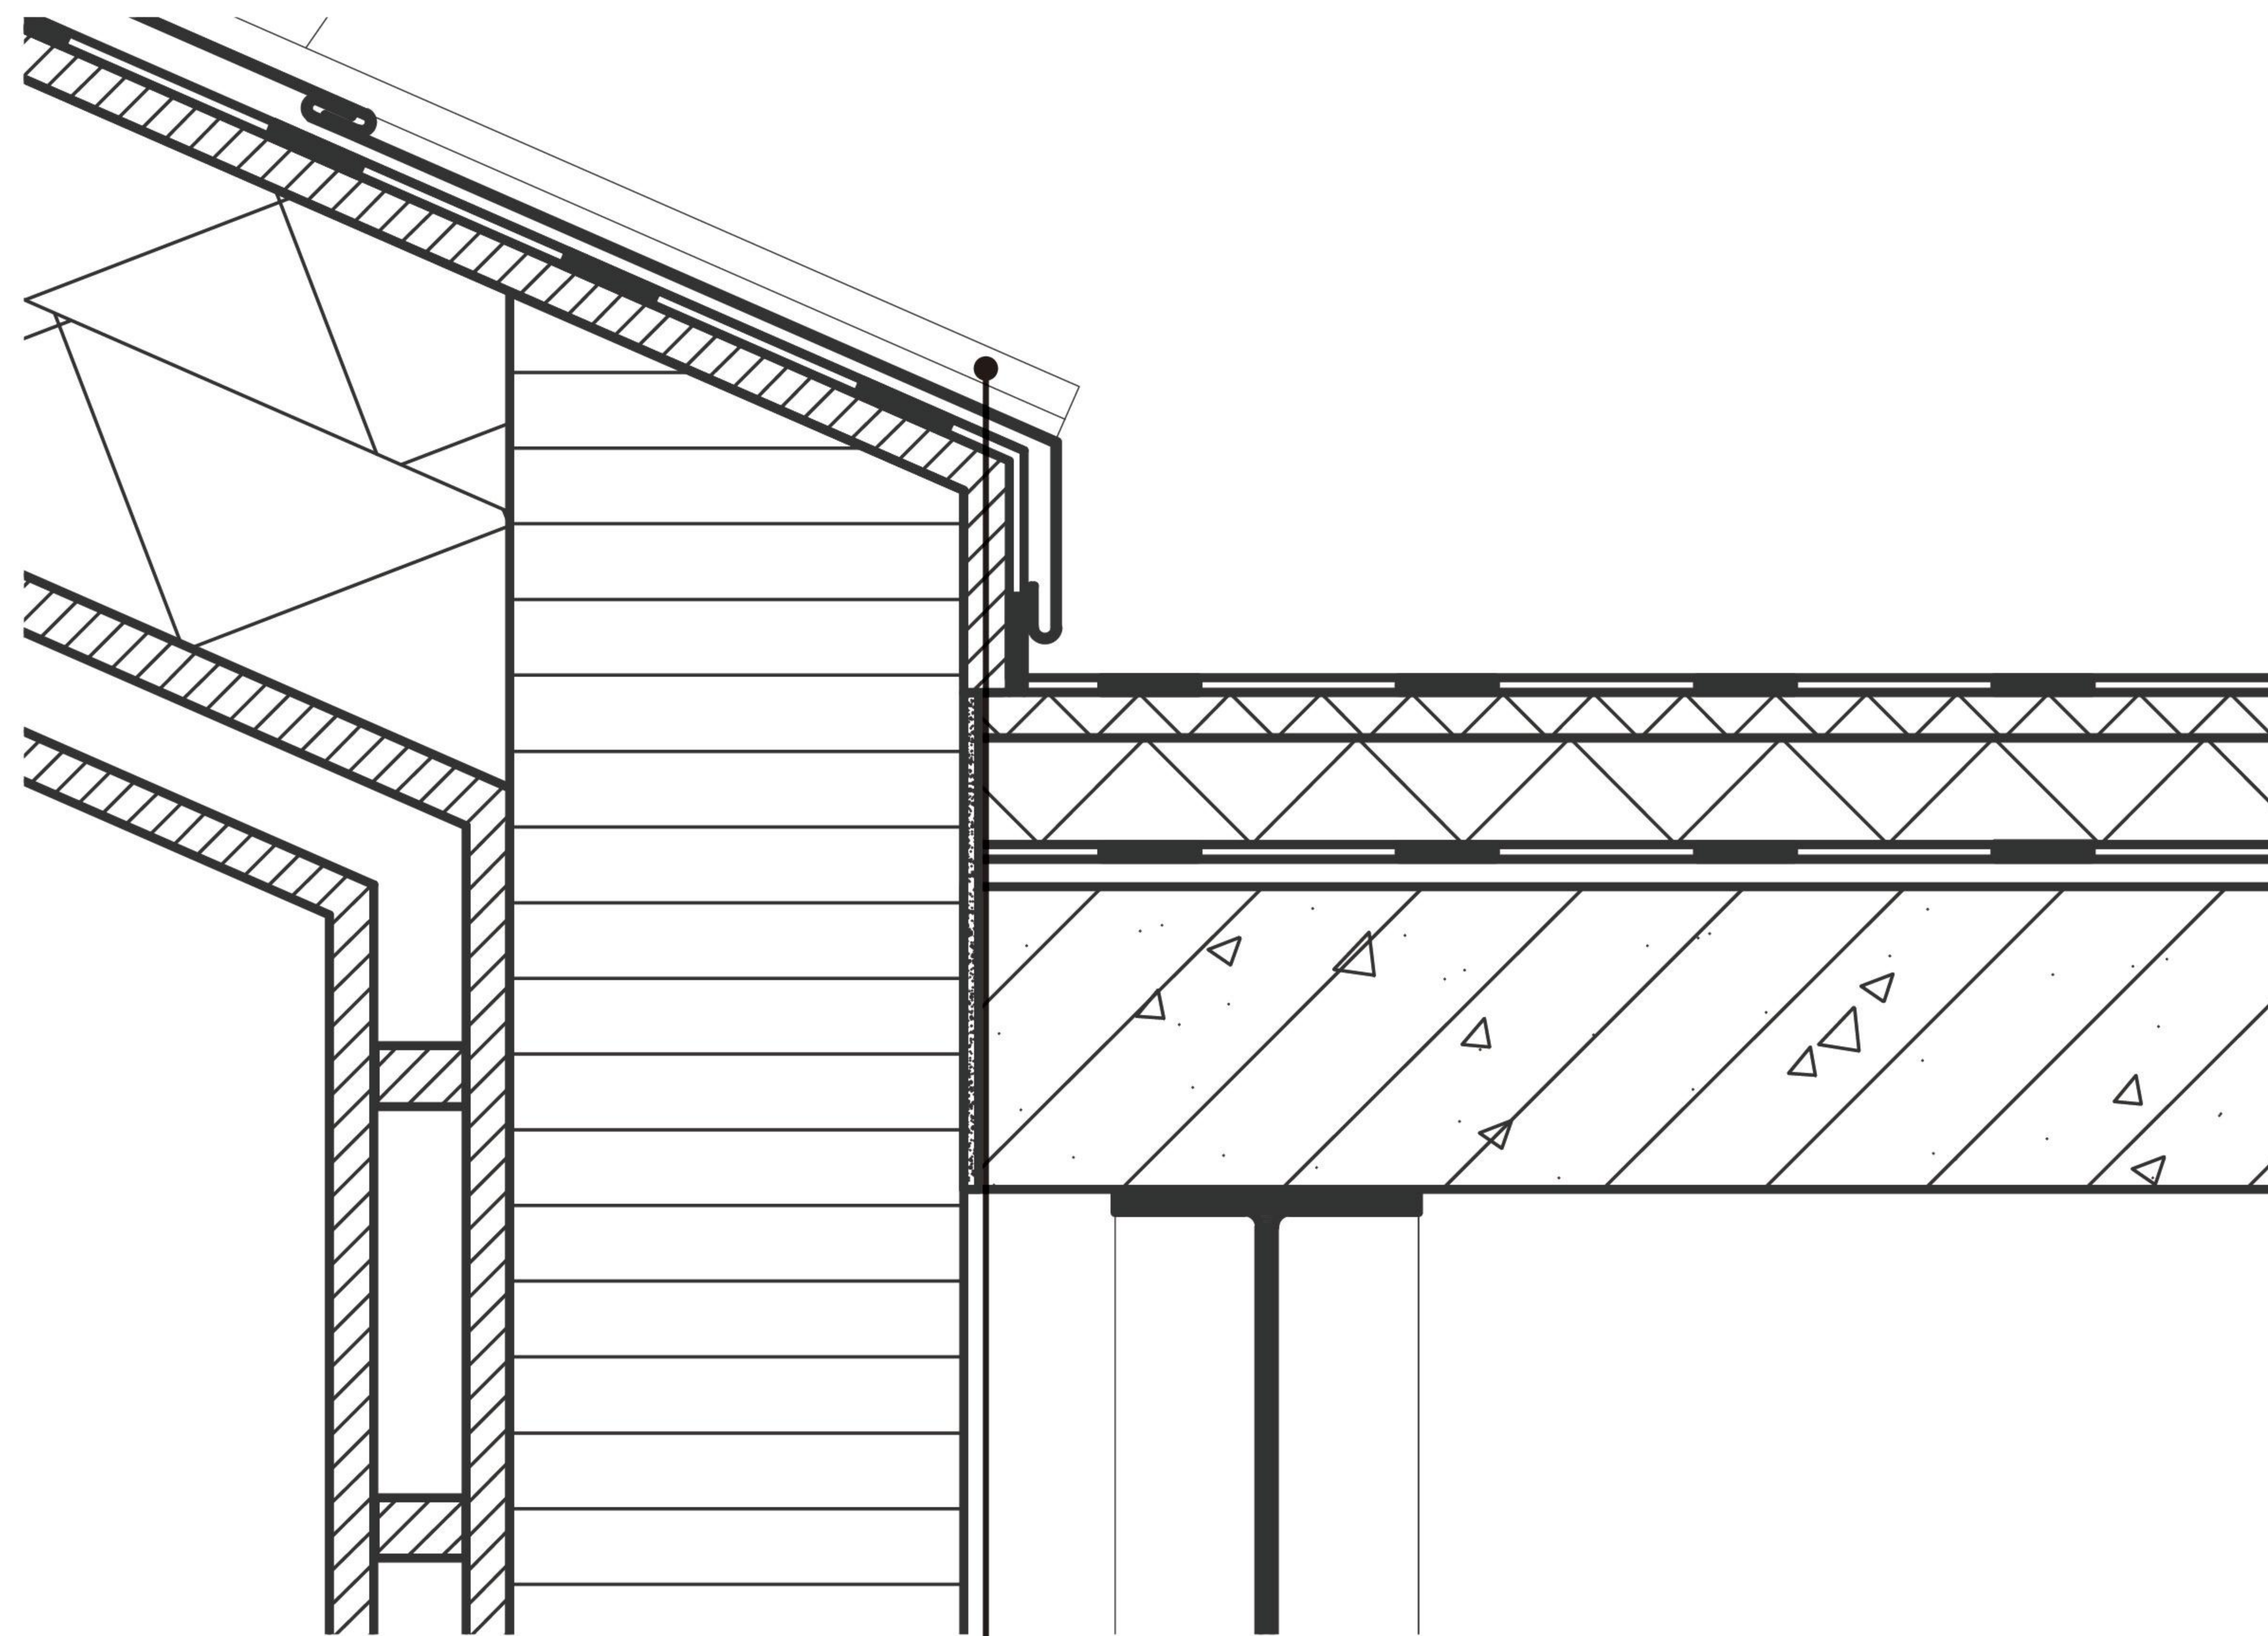


- Copper cladding
- Bituminous sheet
- 30mm plywood
- Bituminous sheet
- 30mm insulation to falls+70mm mineral wool thermal insulation
- Bituminous sheet
- 18mm aluminium trapezoidal sheeting
- 200mm concrete slab

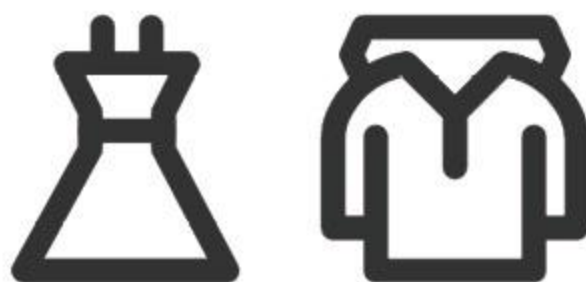


climtae scheme

○ In
○ Out


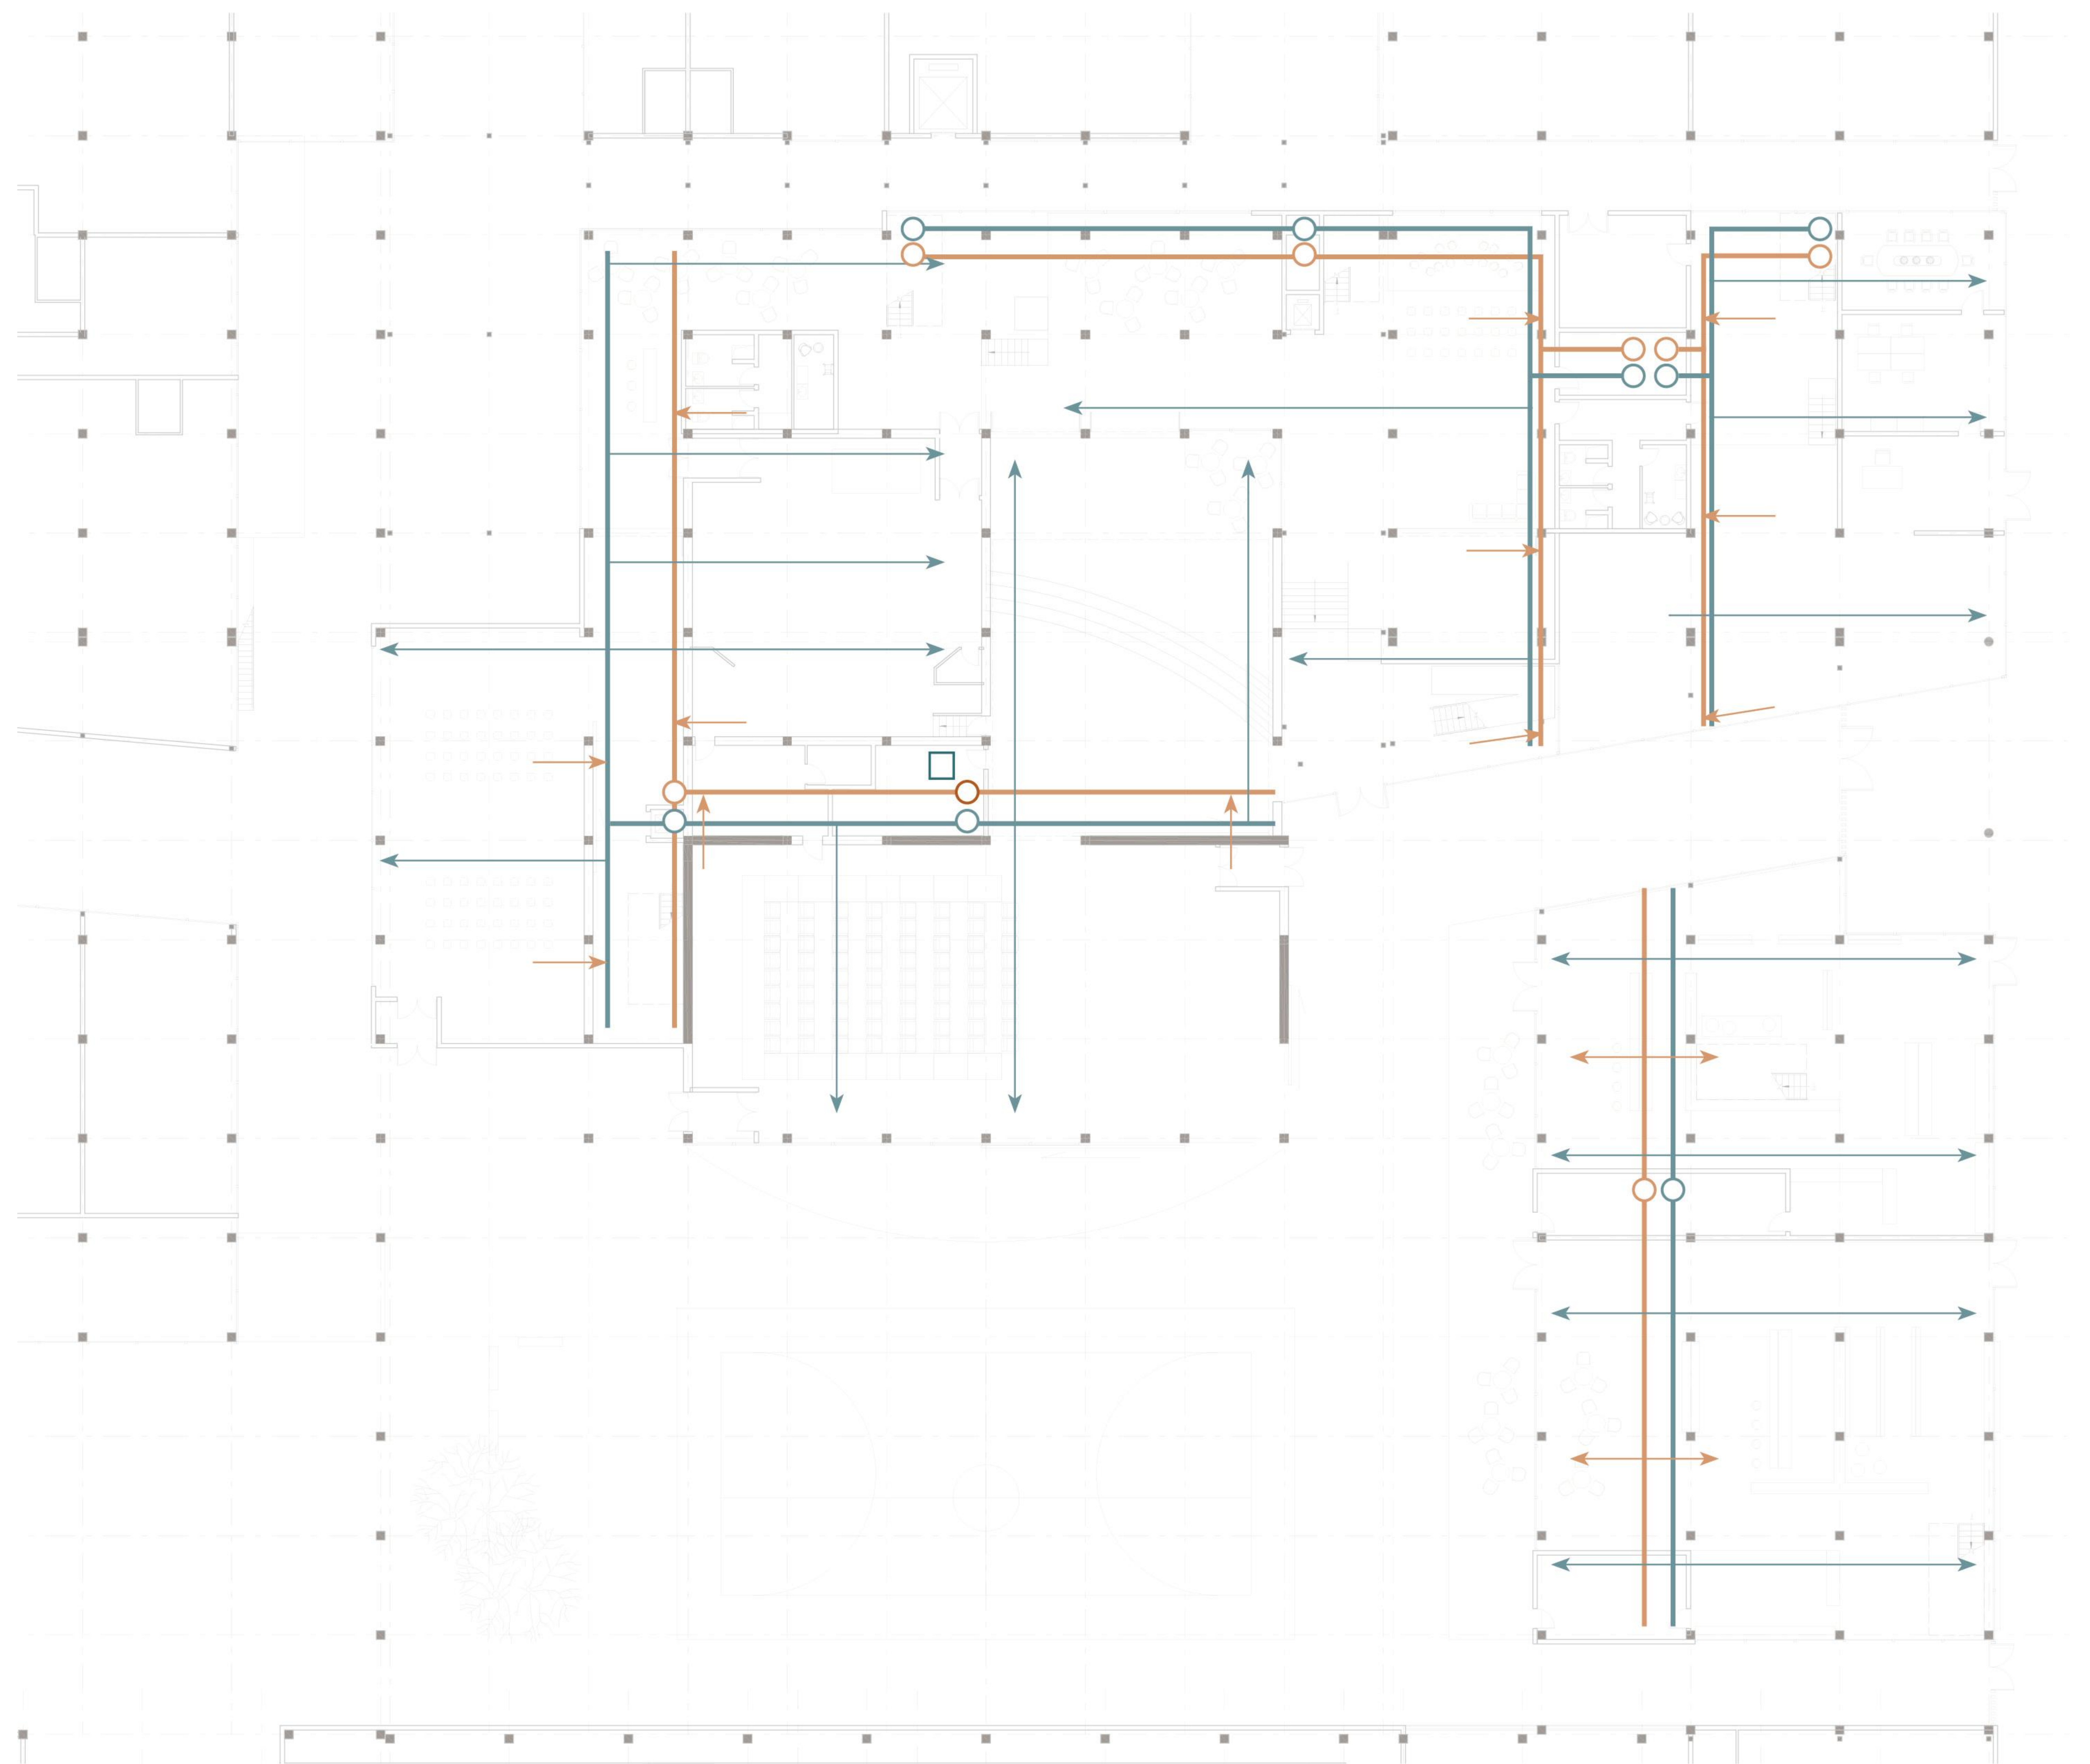


pipe

○ In
○ Out

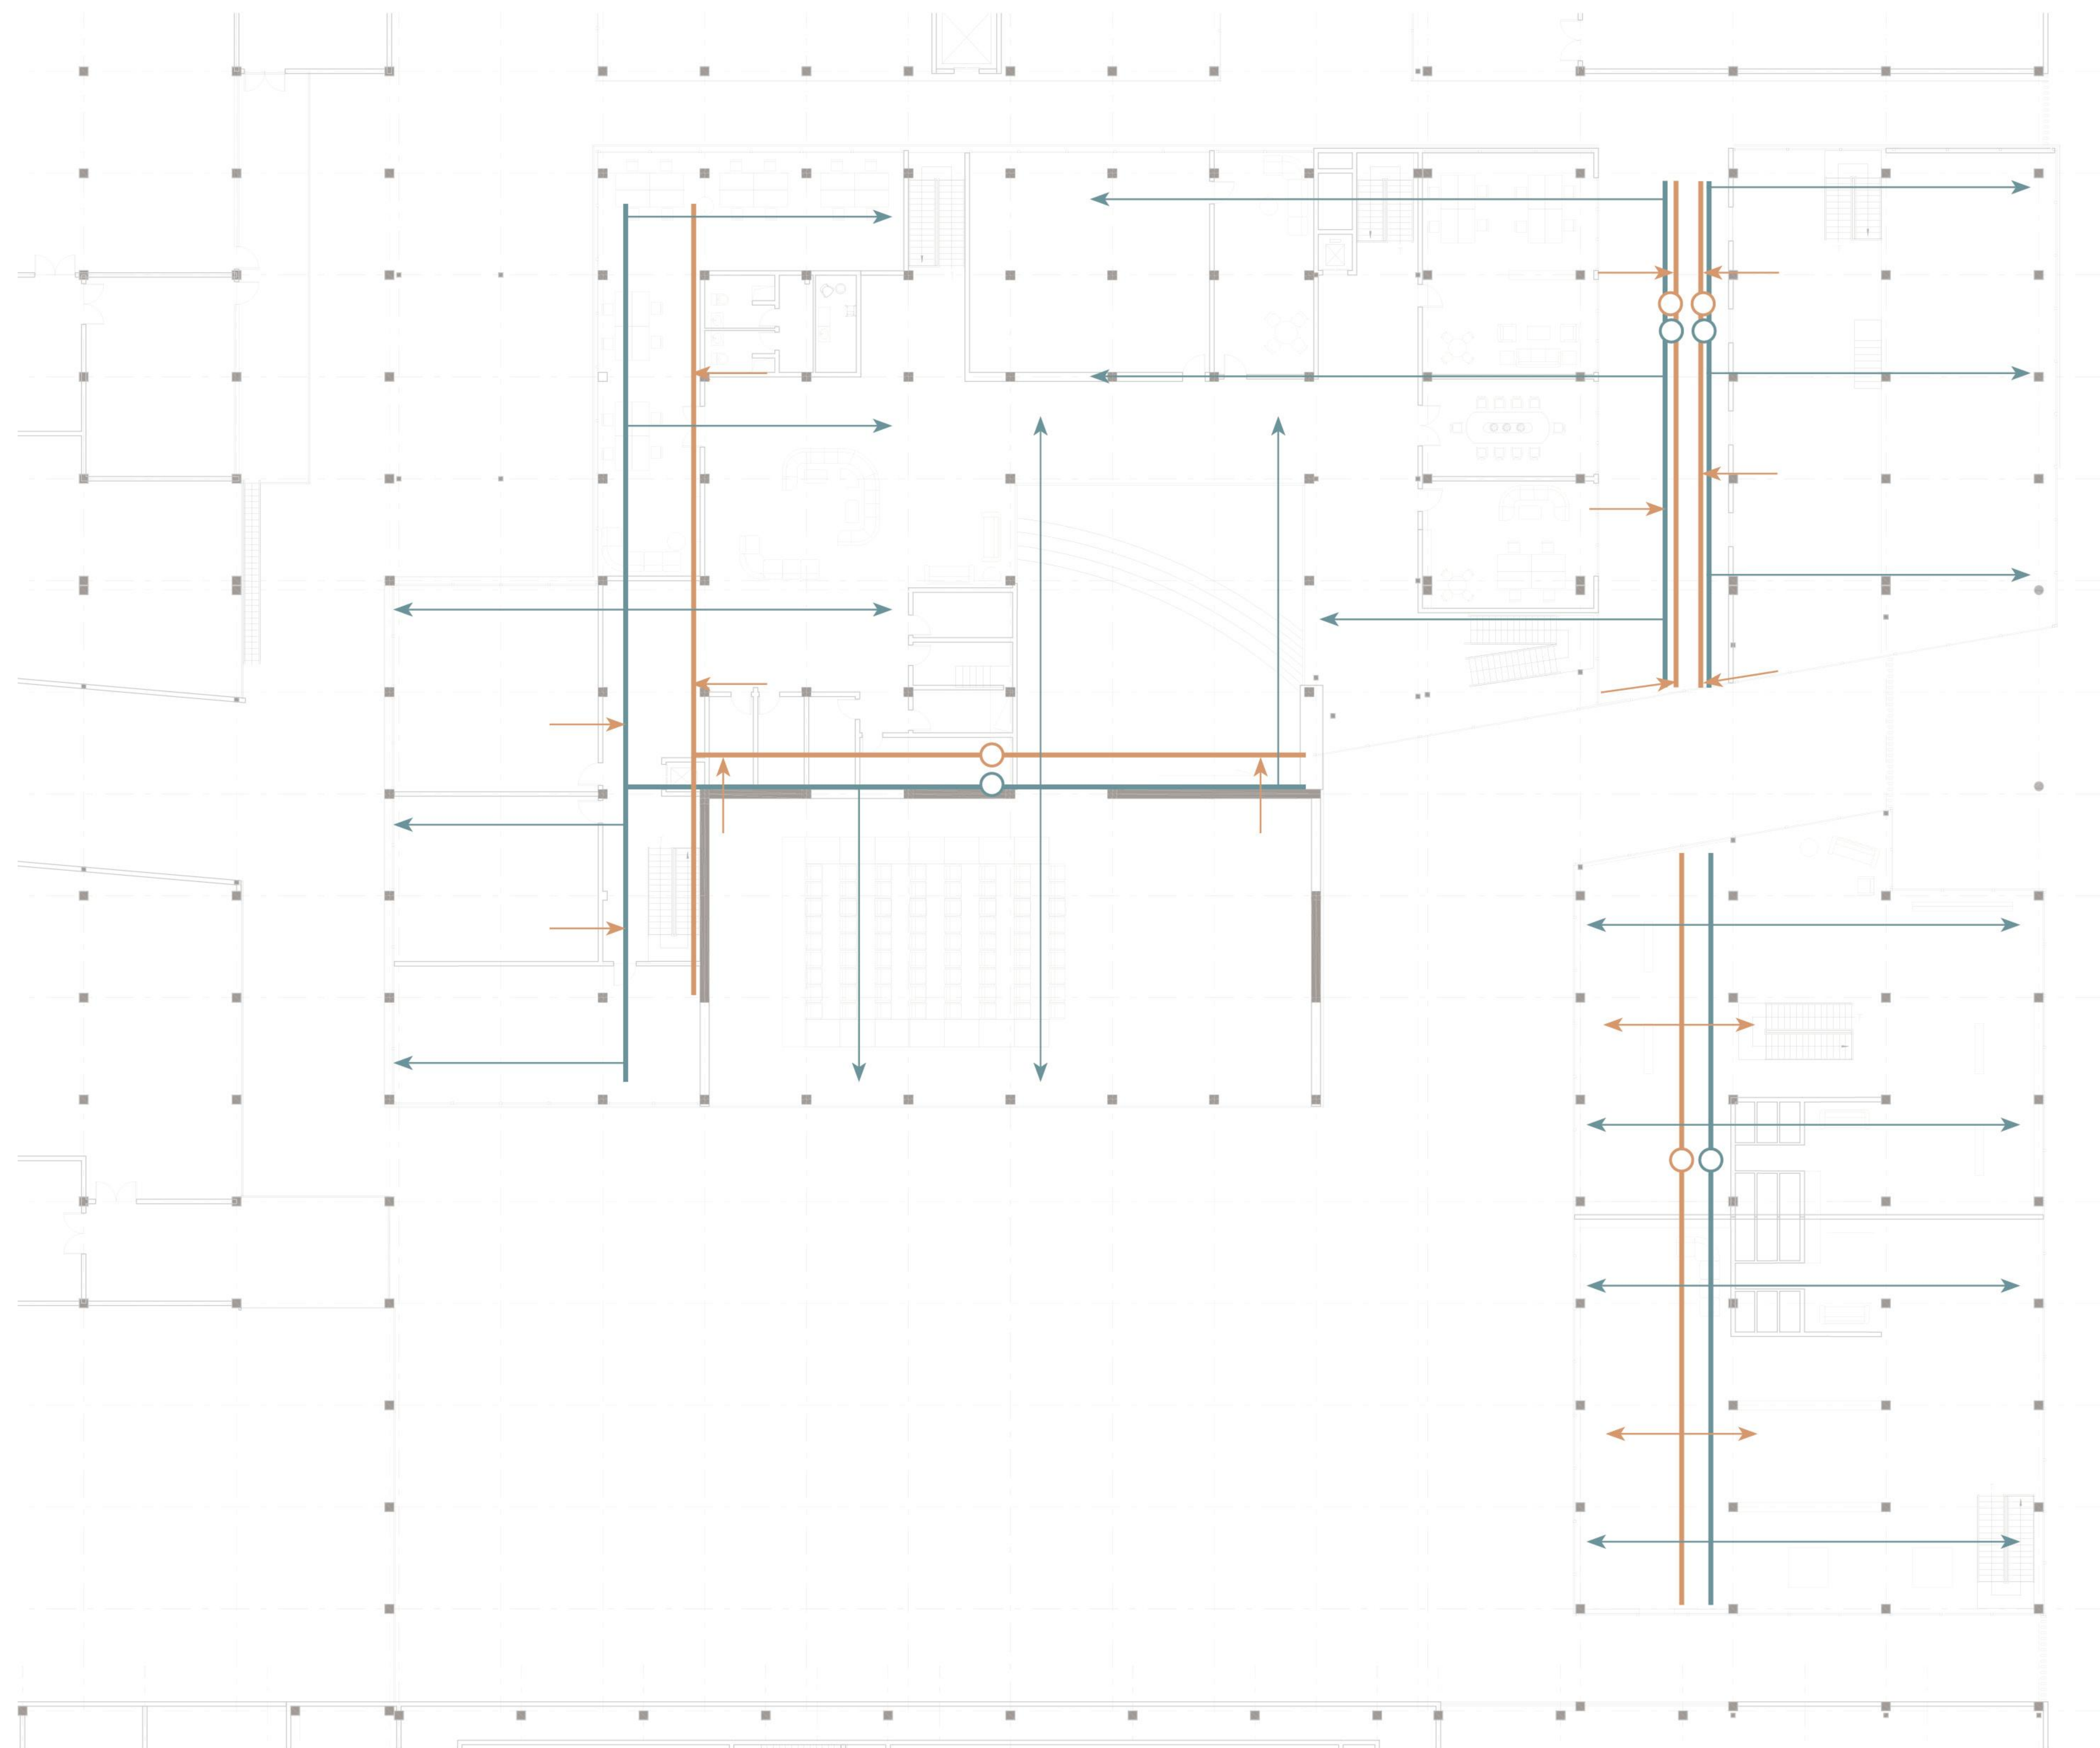

pipe

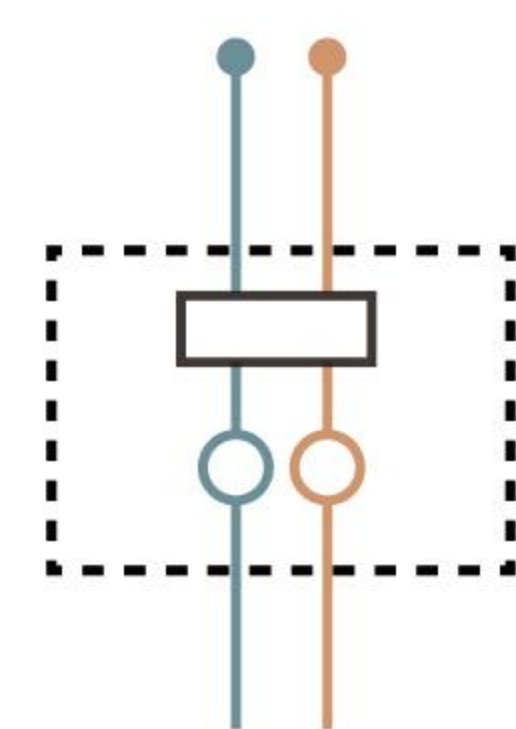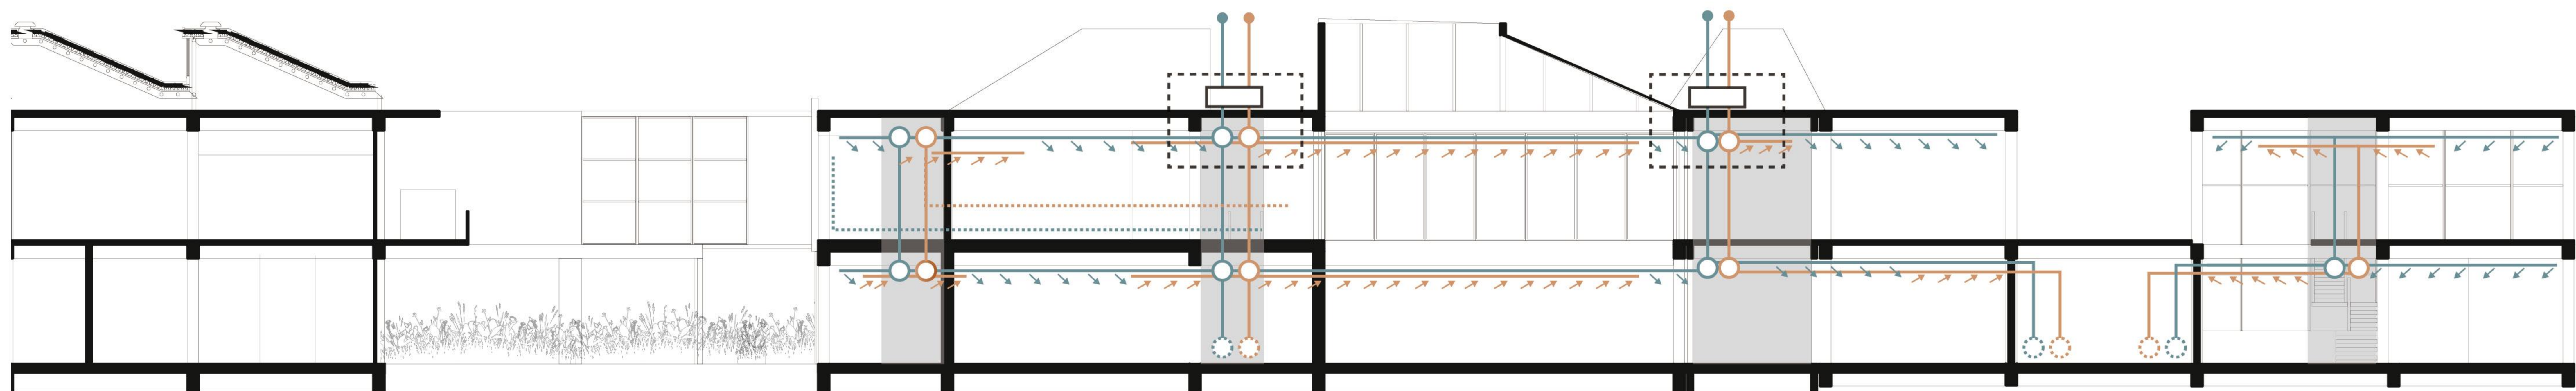

Heat recovery



Staircase




In




Out


ventilation

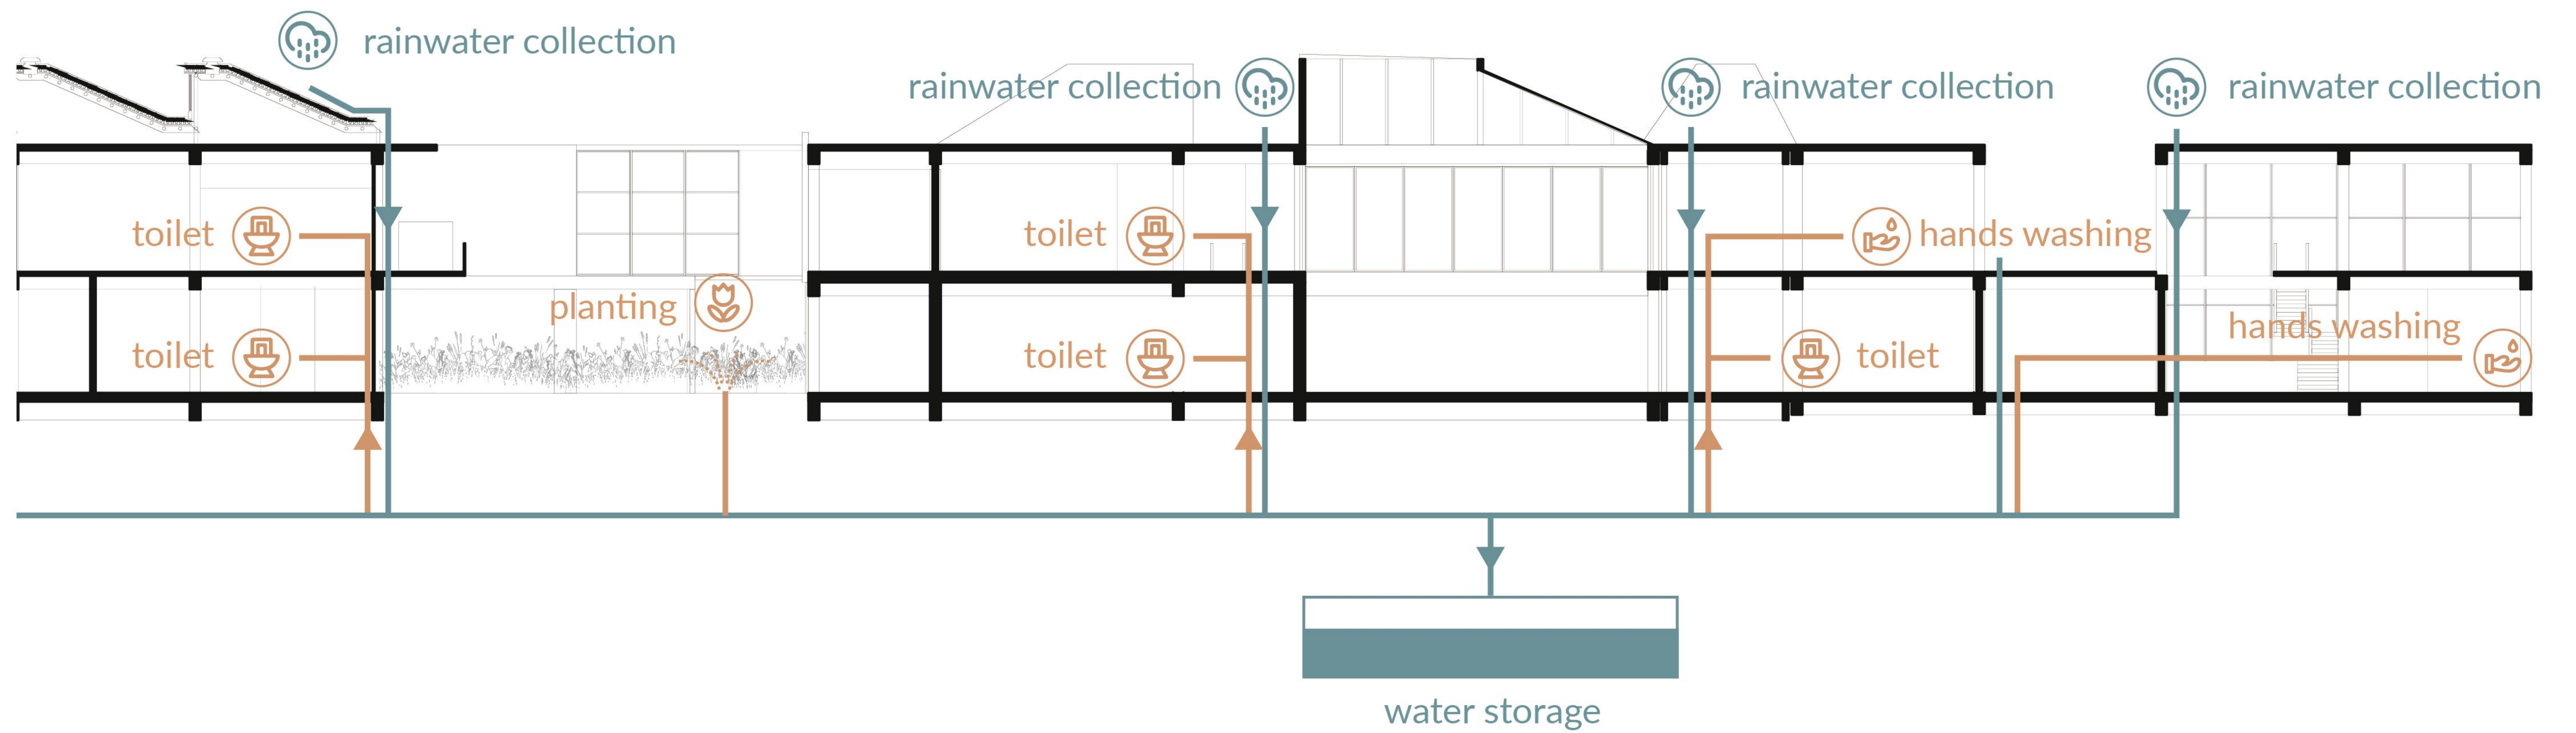

water recycle

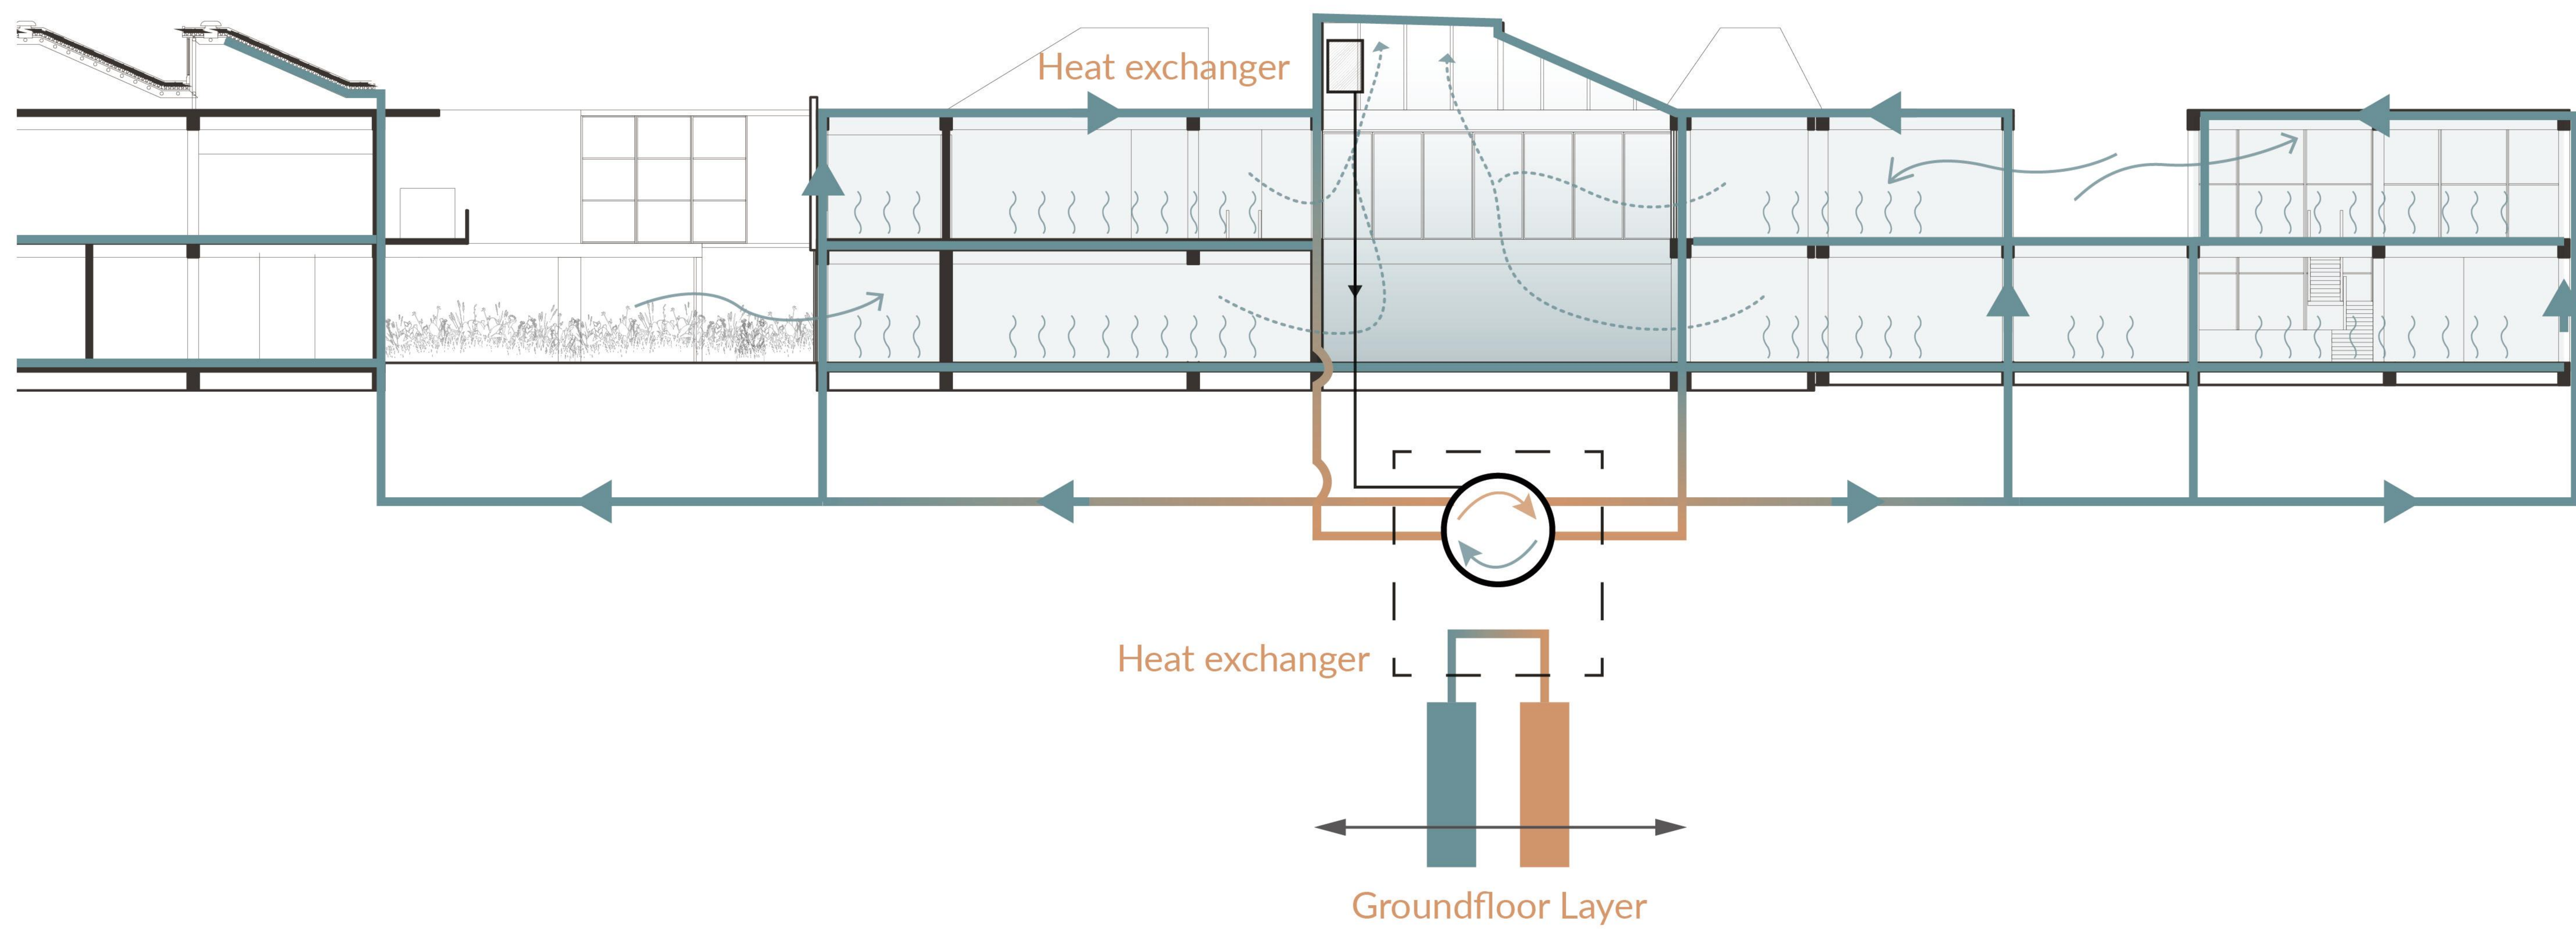

energy saving

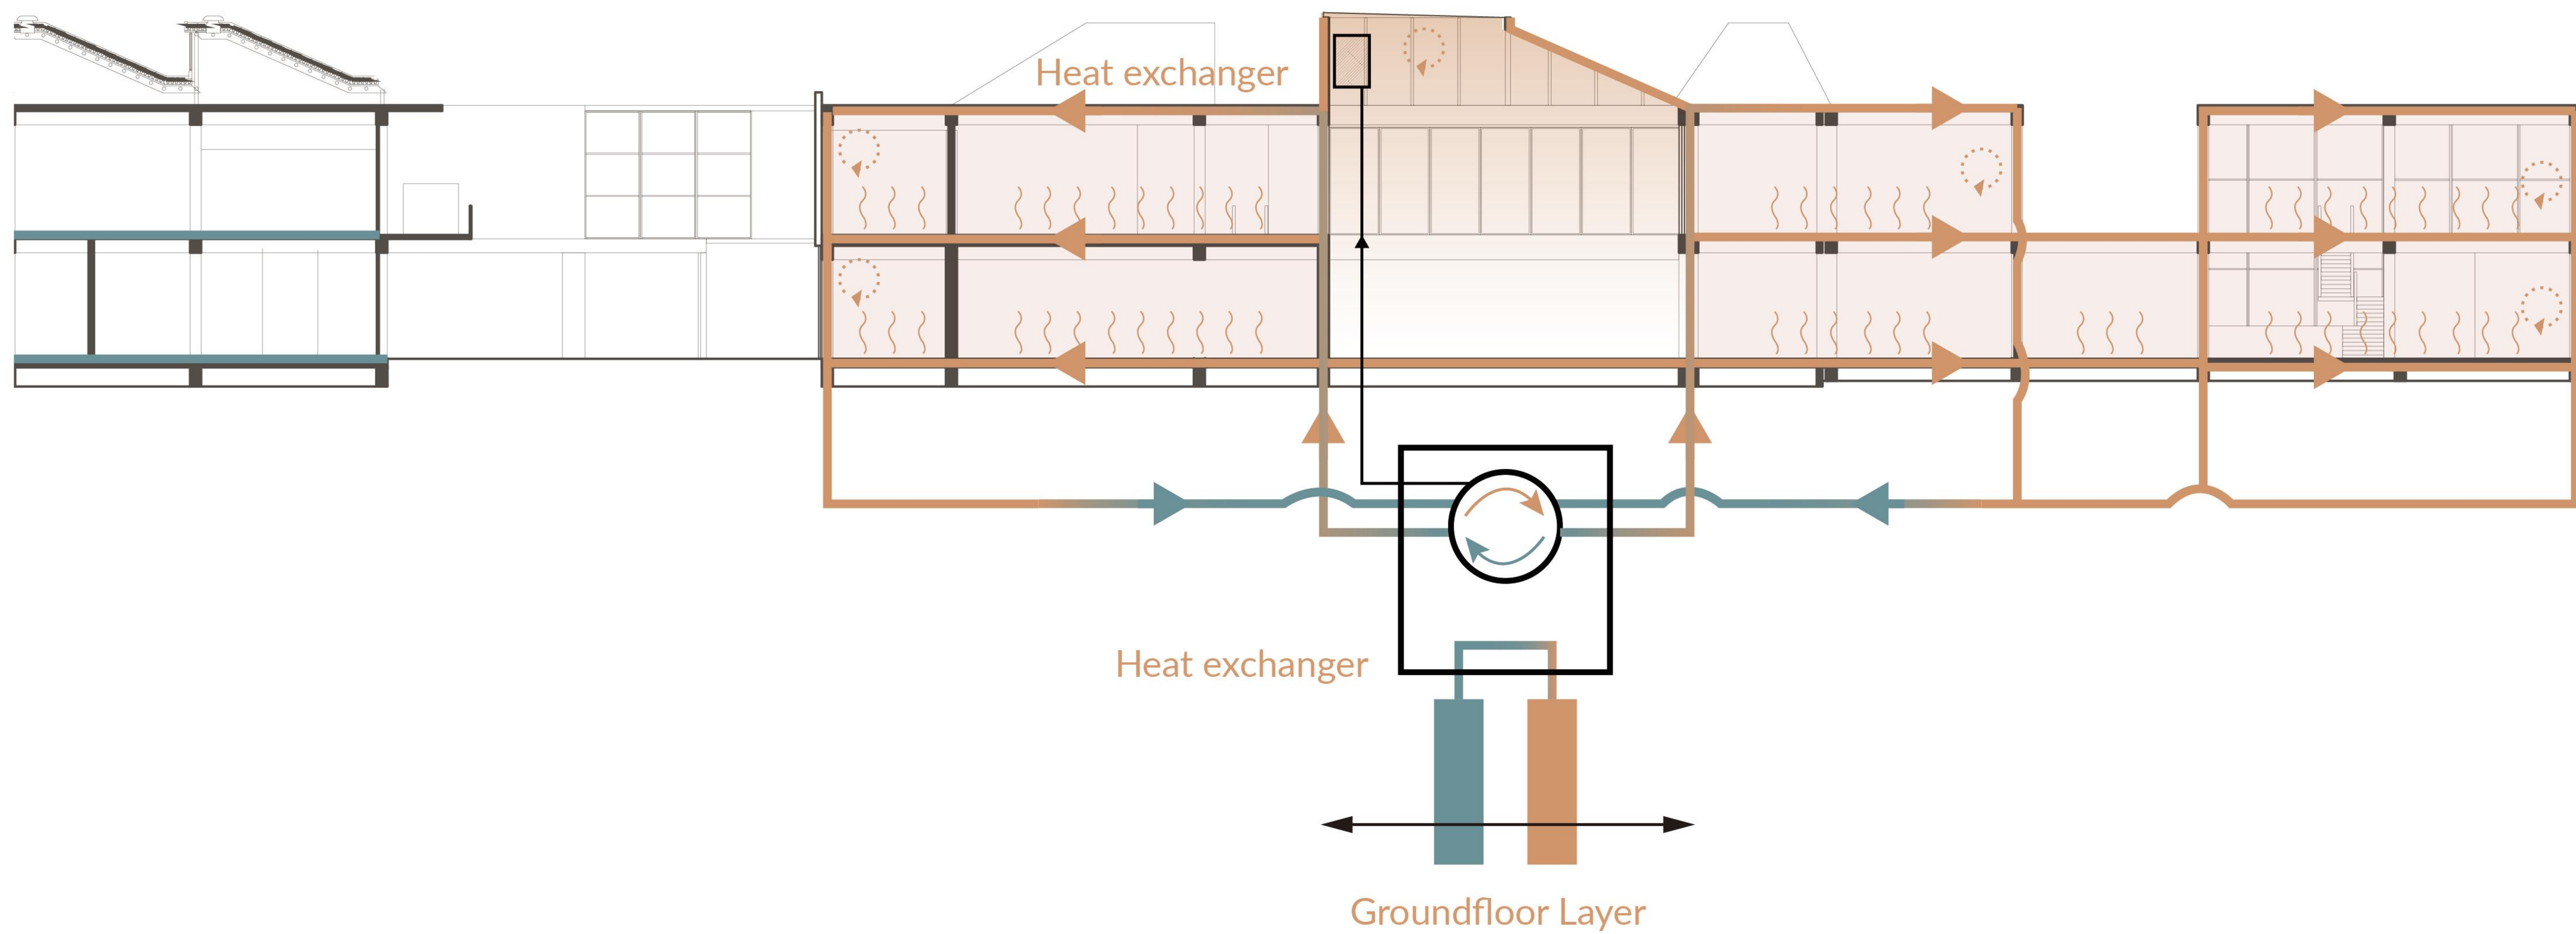

energy saving