


[ephemeral roots]

Continuity of Use and Components in Public Building Design


03.07.2025

Set of Drawings


Ayris Findik | 6086292 | AE Graduation Studio 24/25

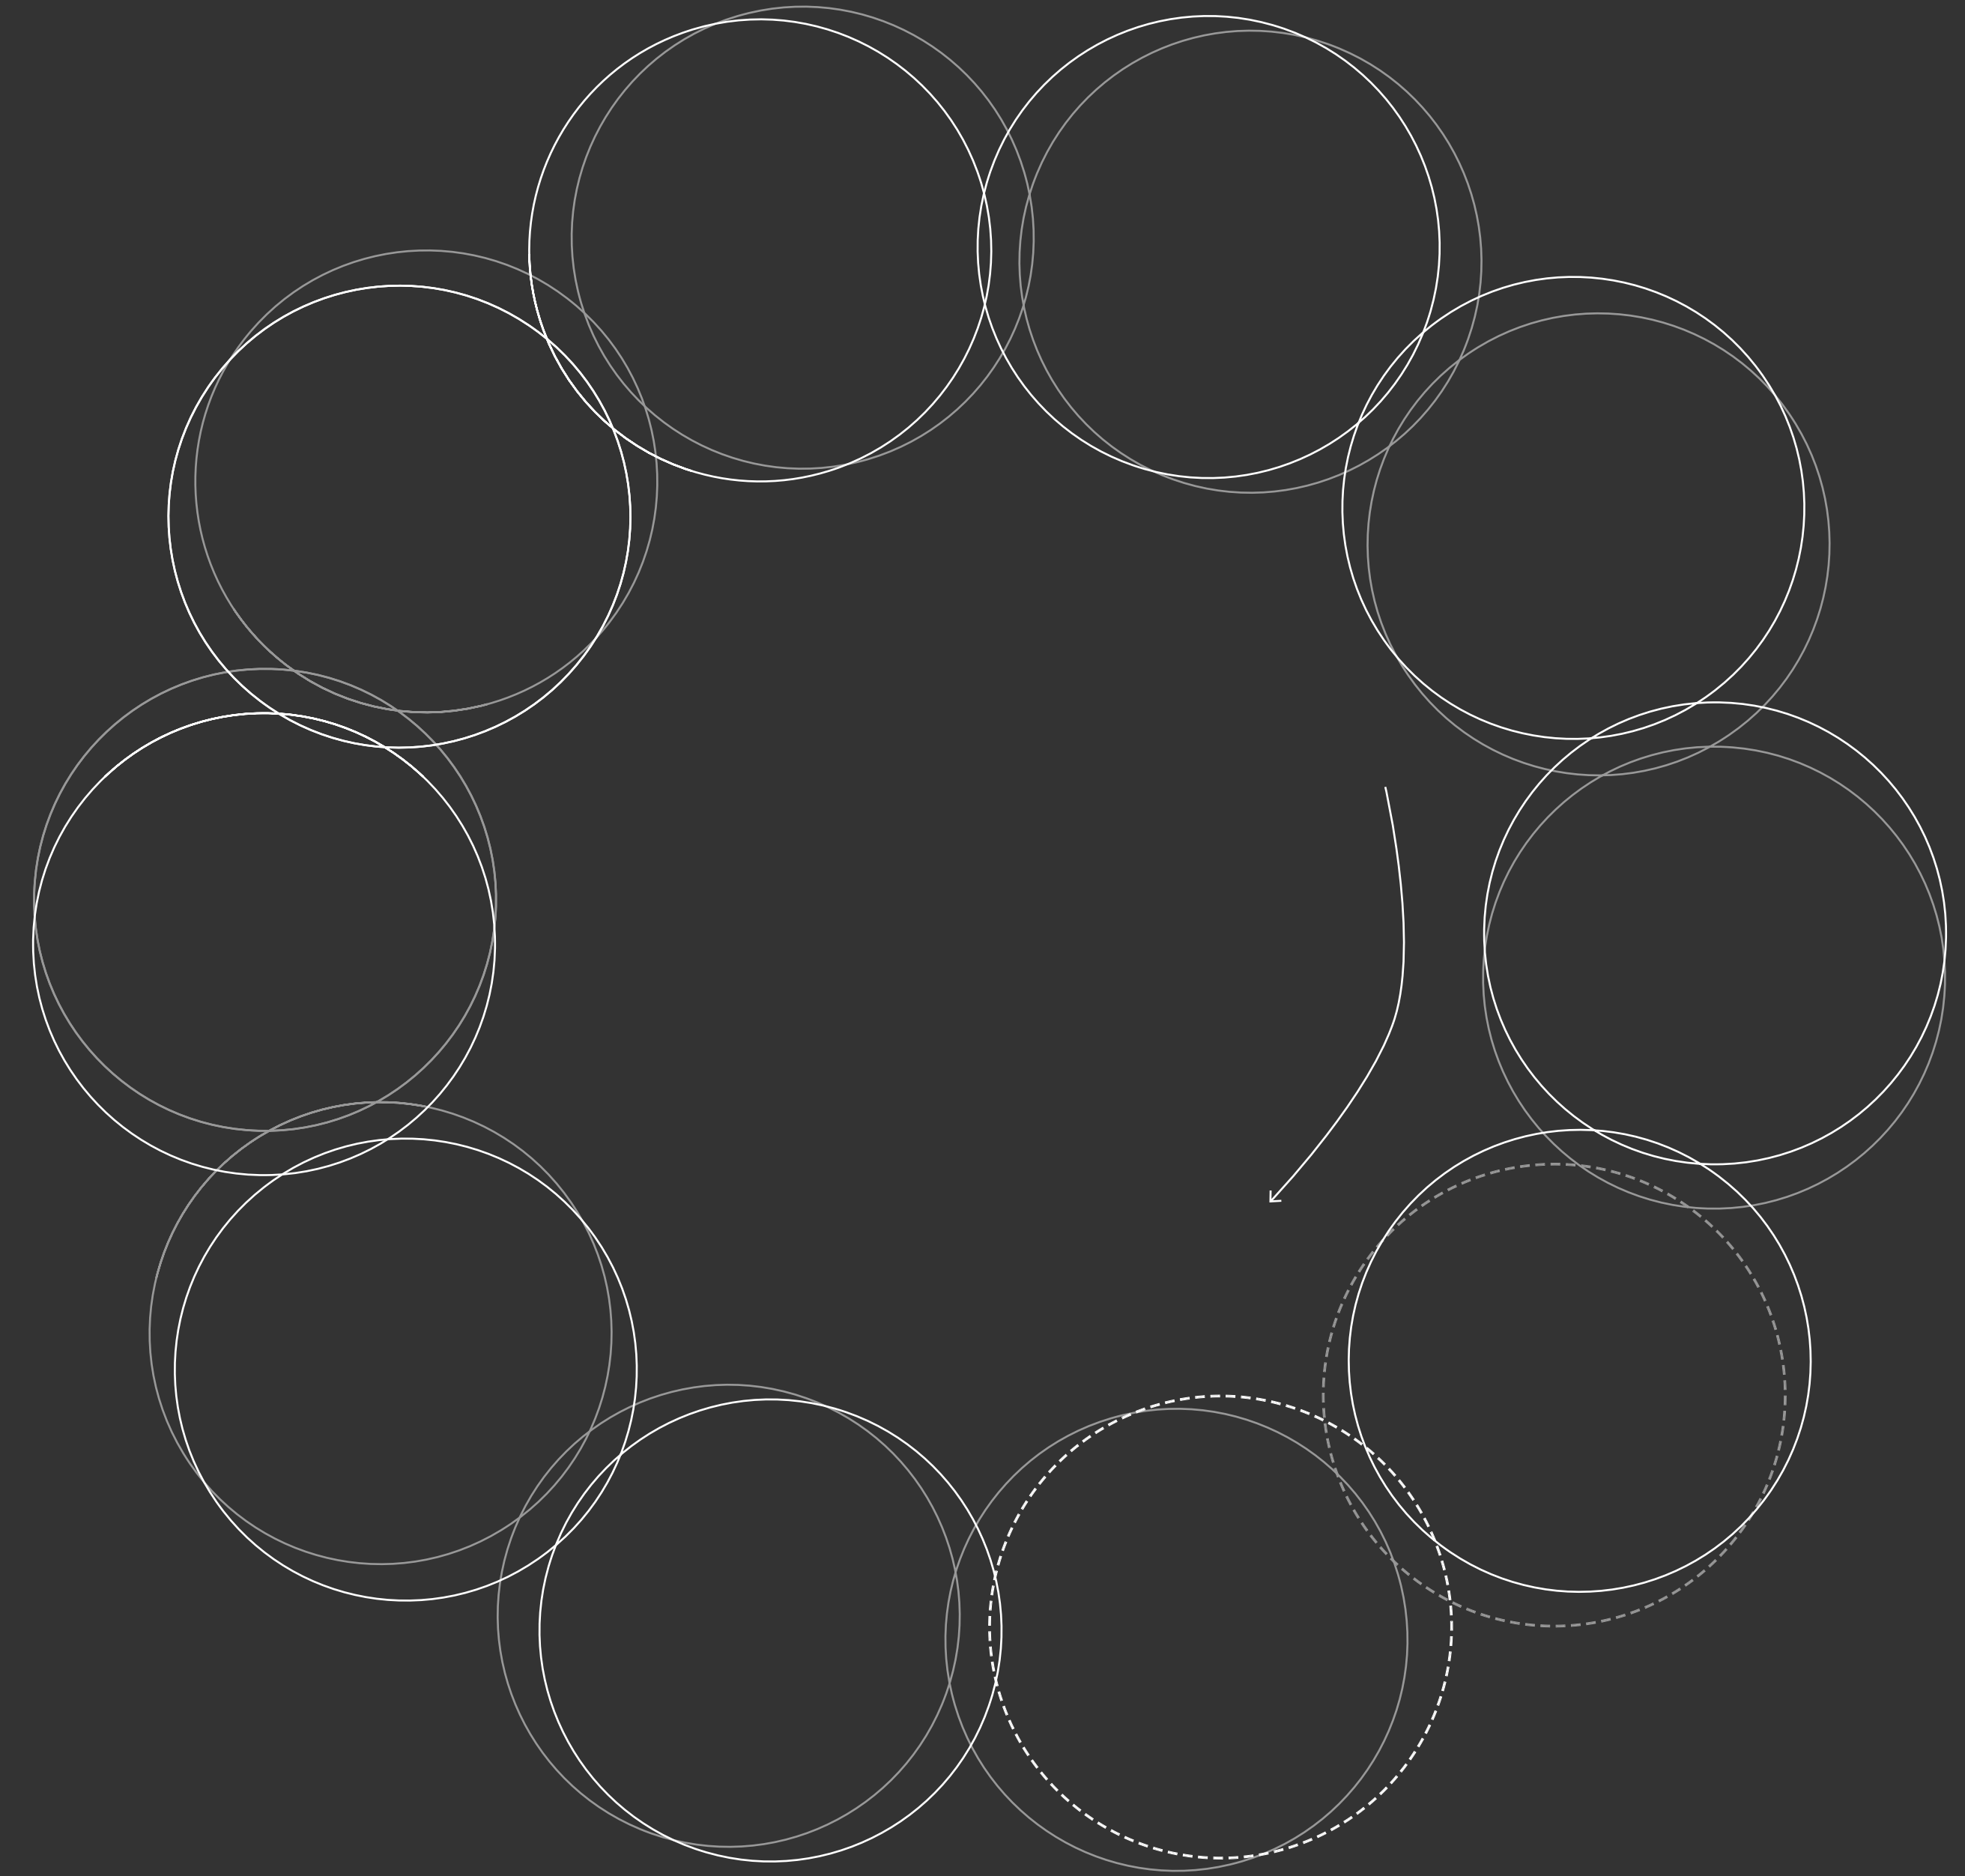


axonometric view

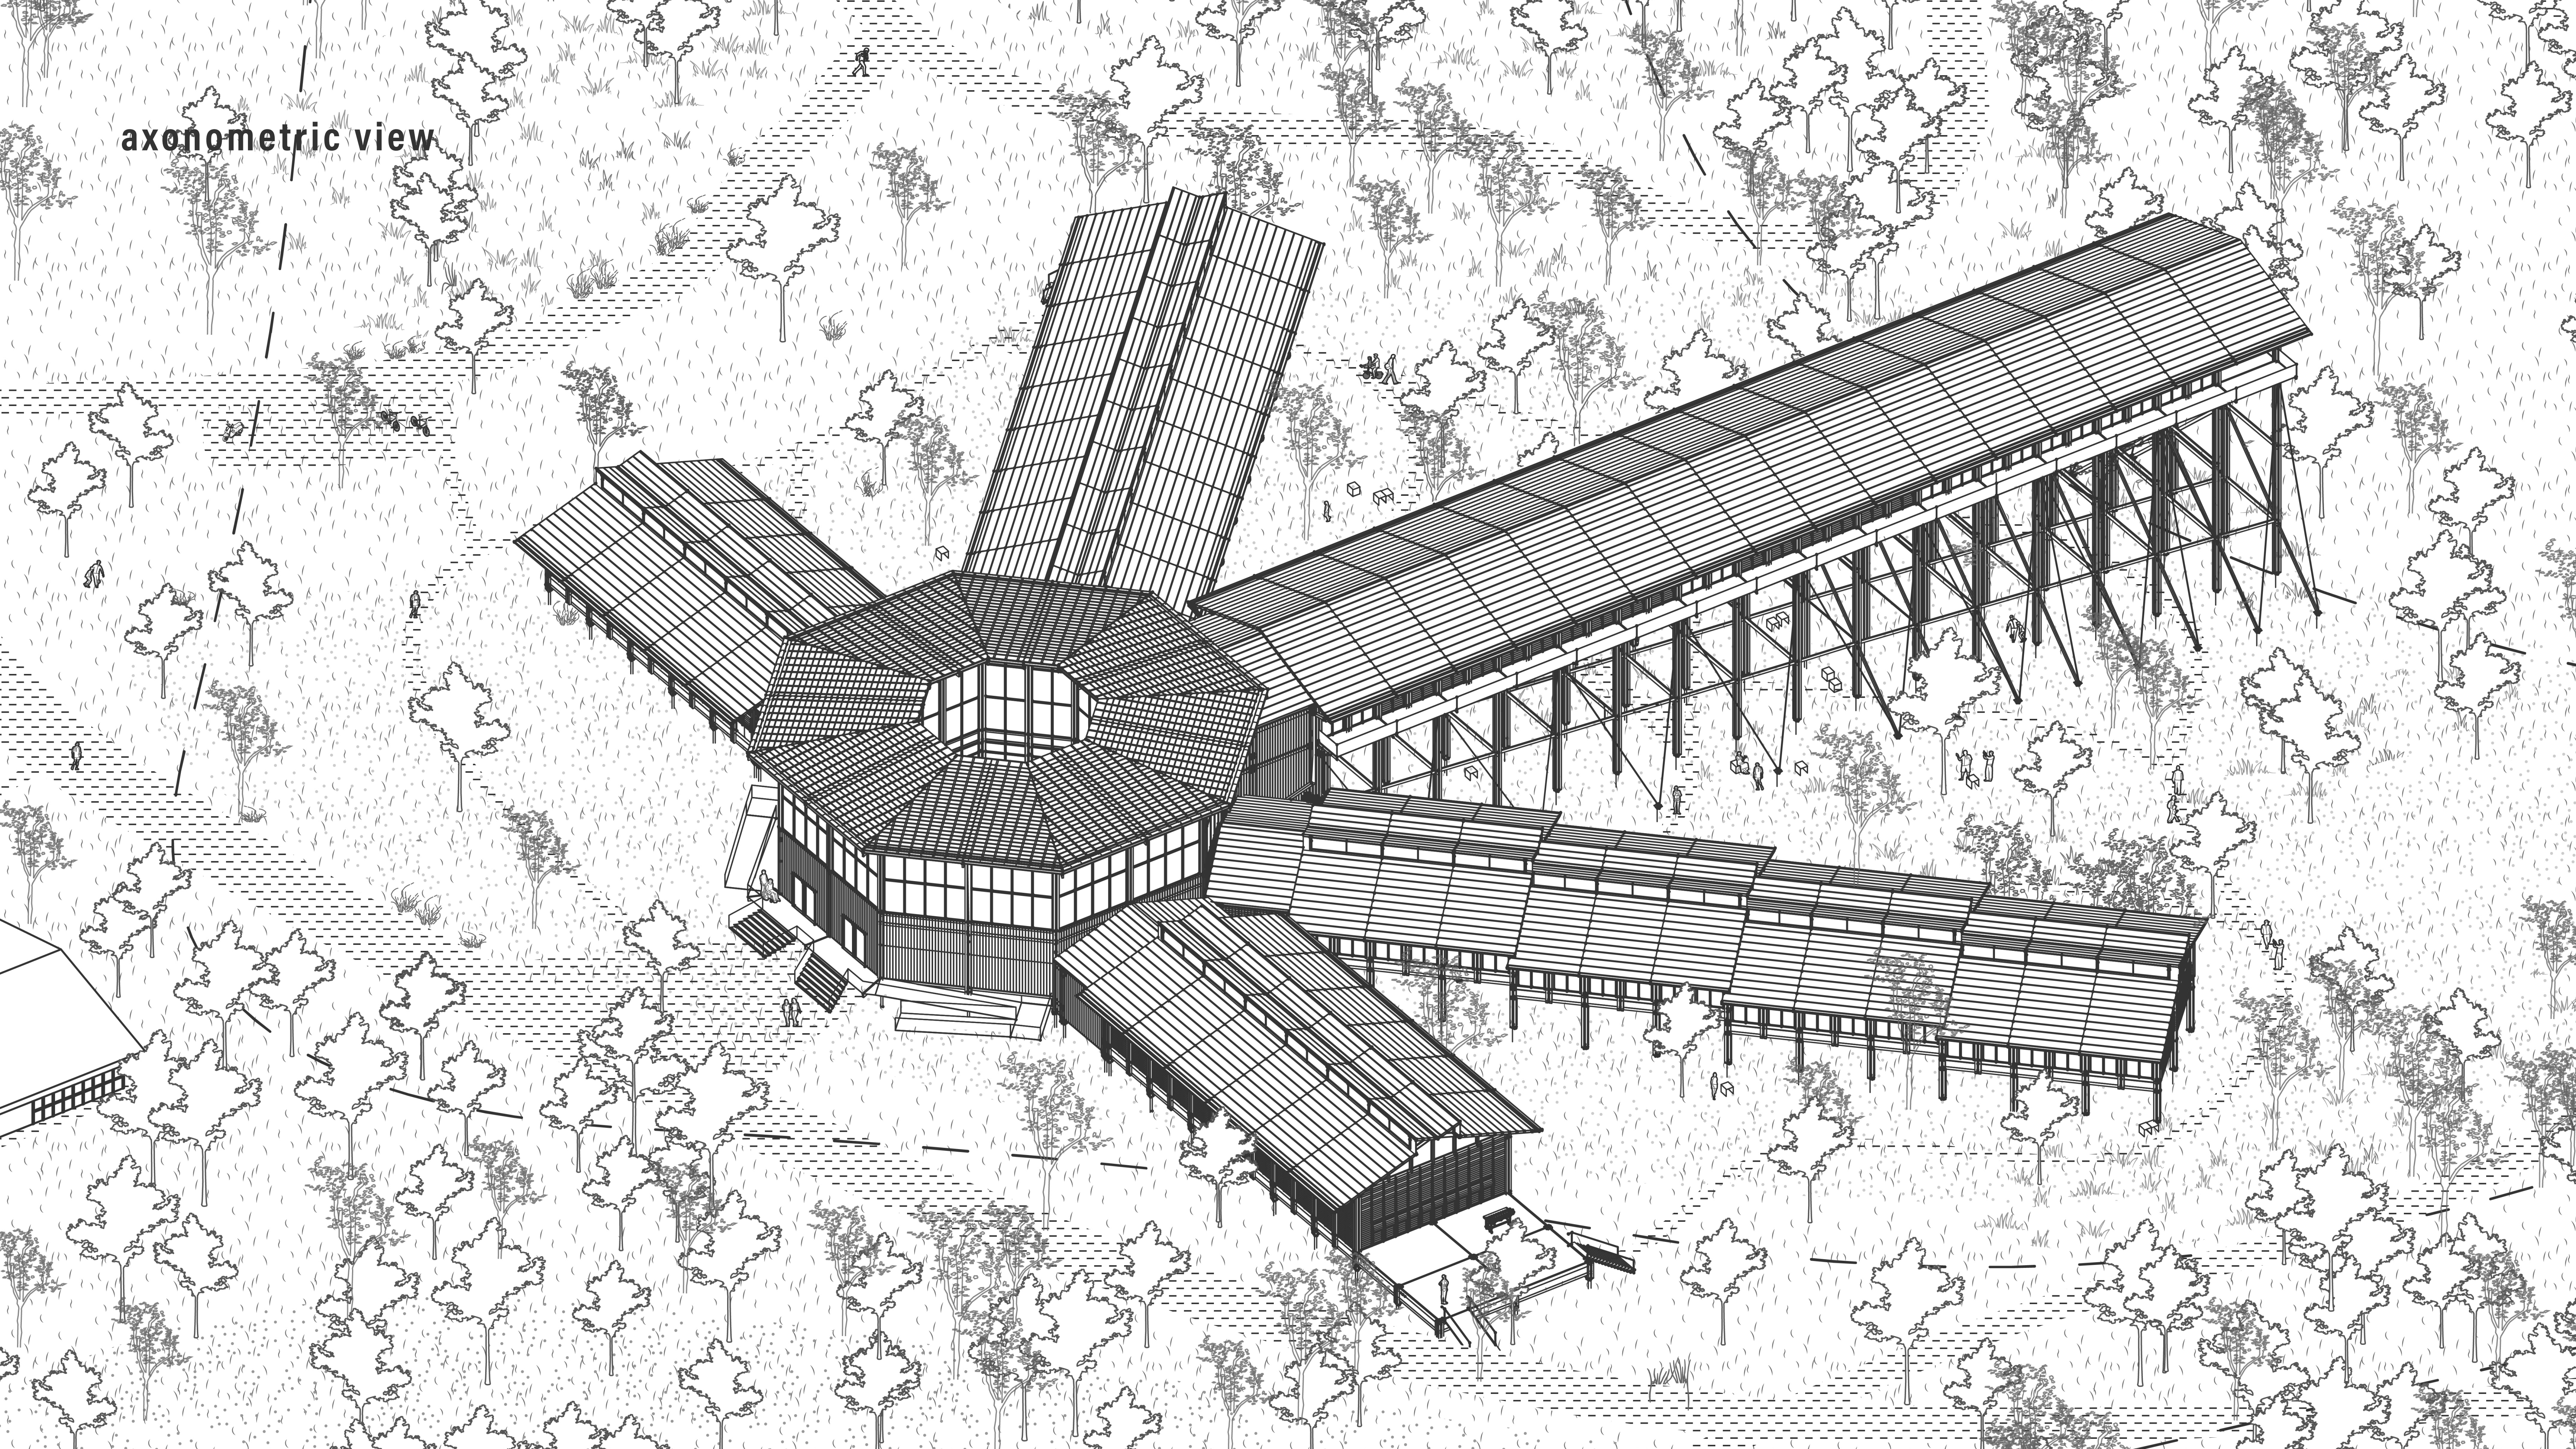



office

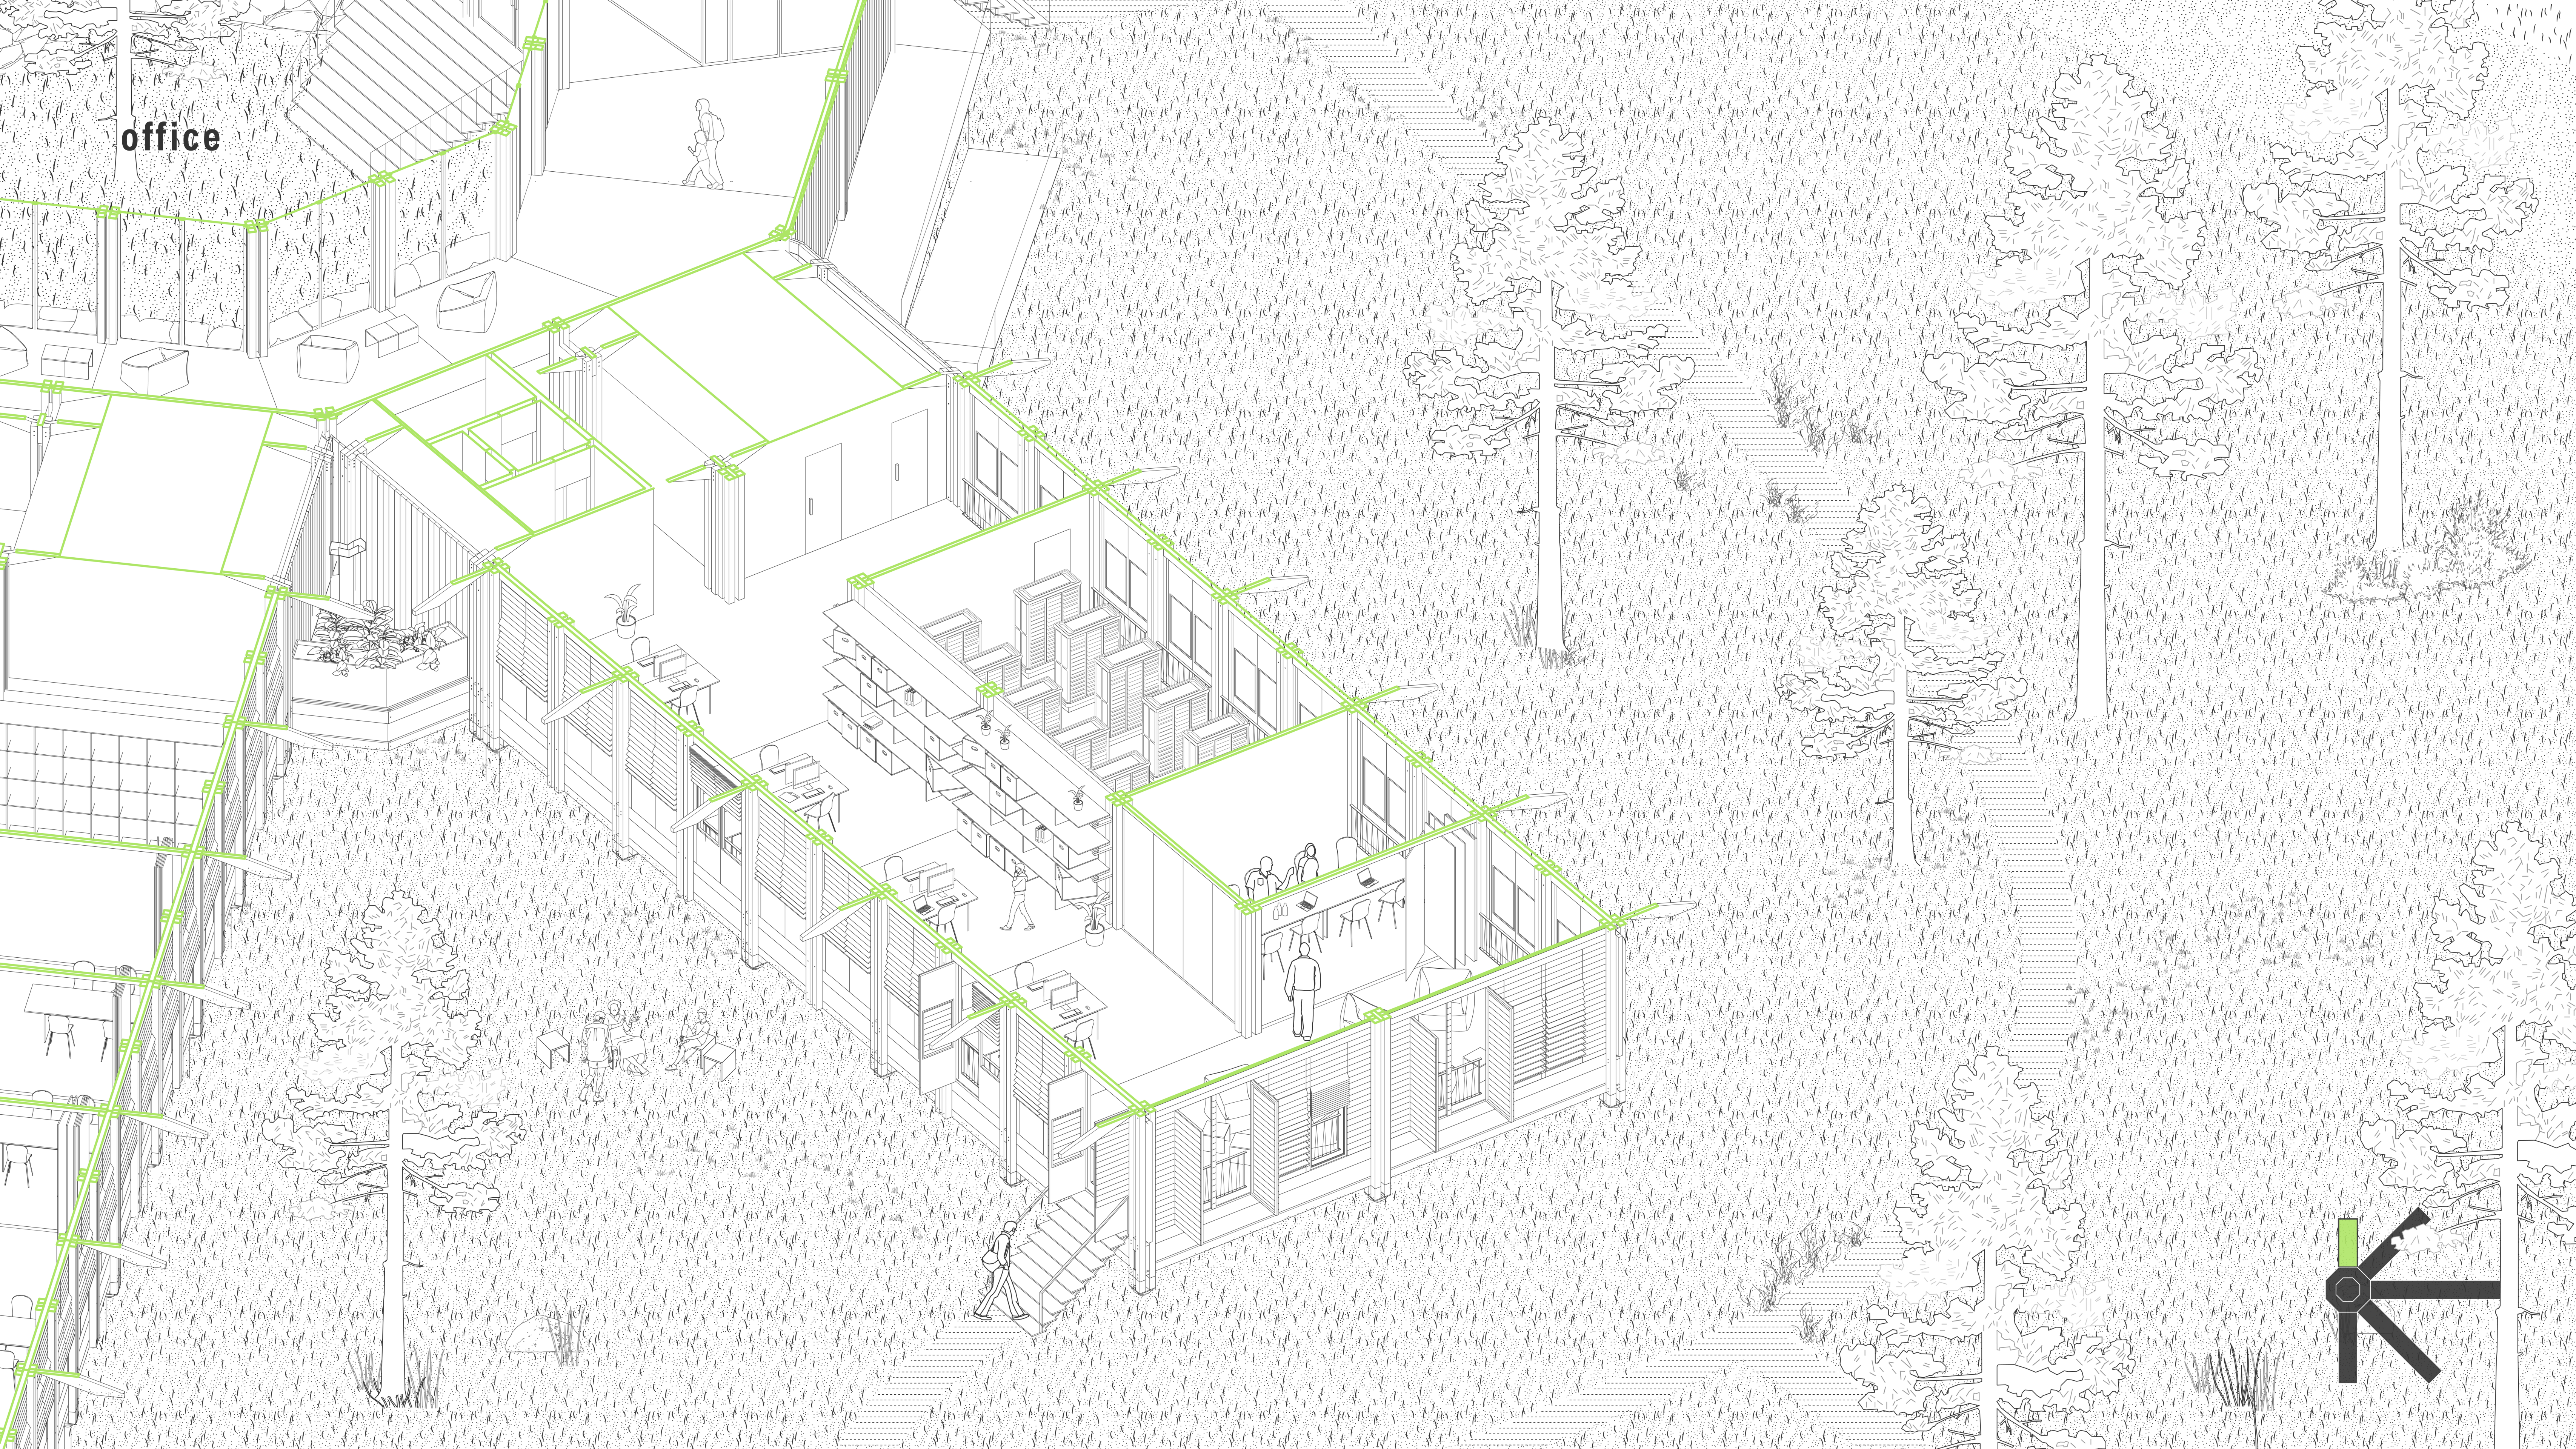

study places

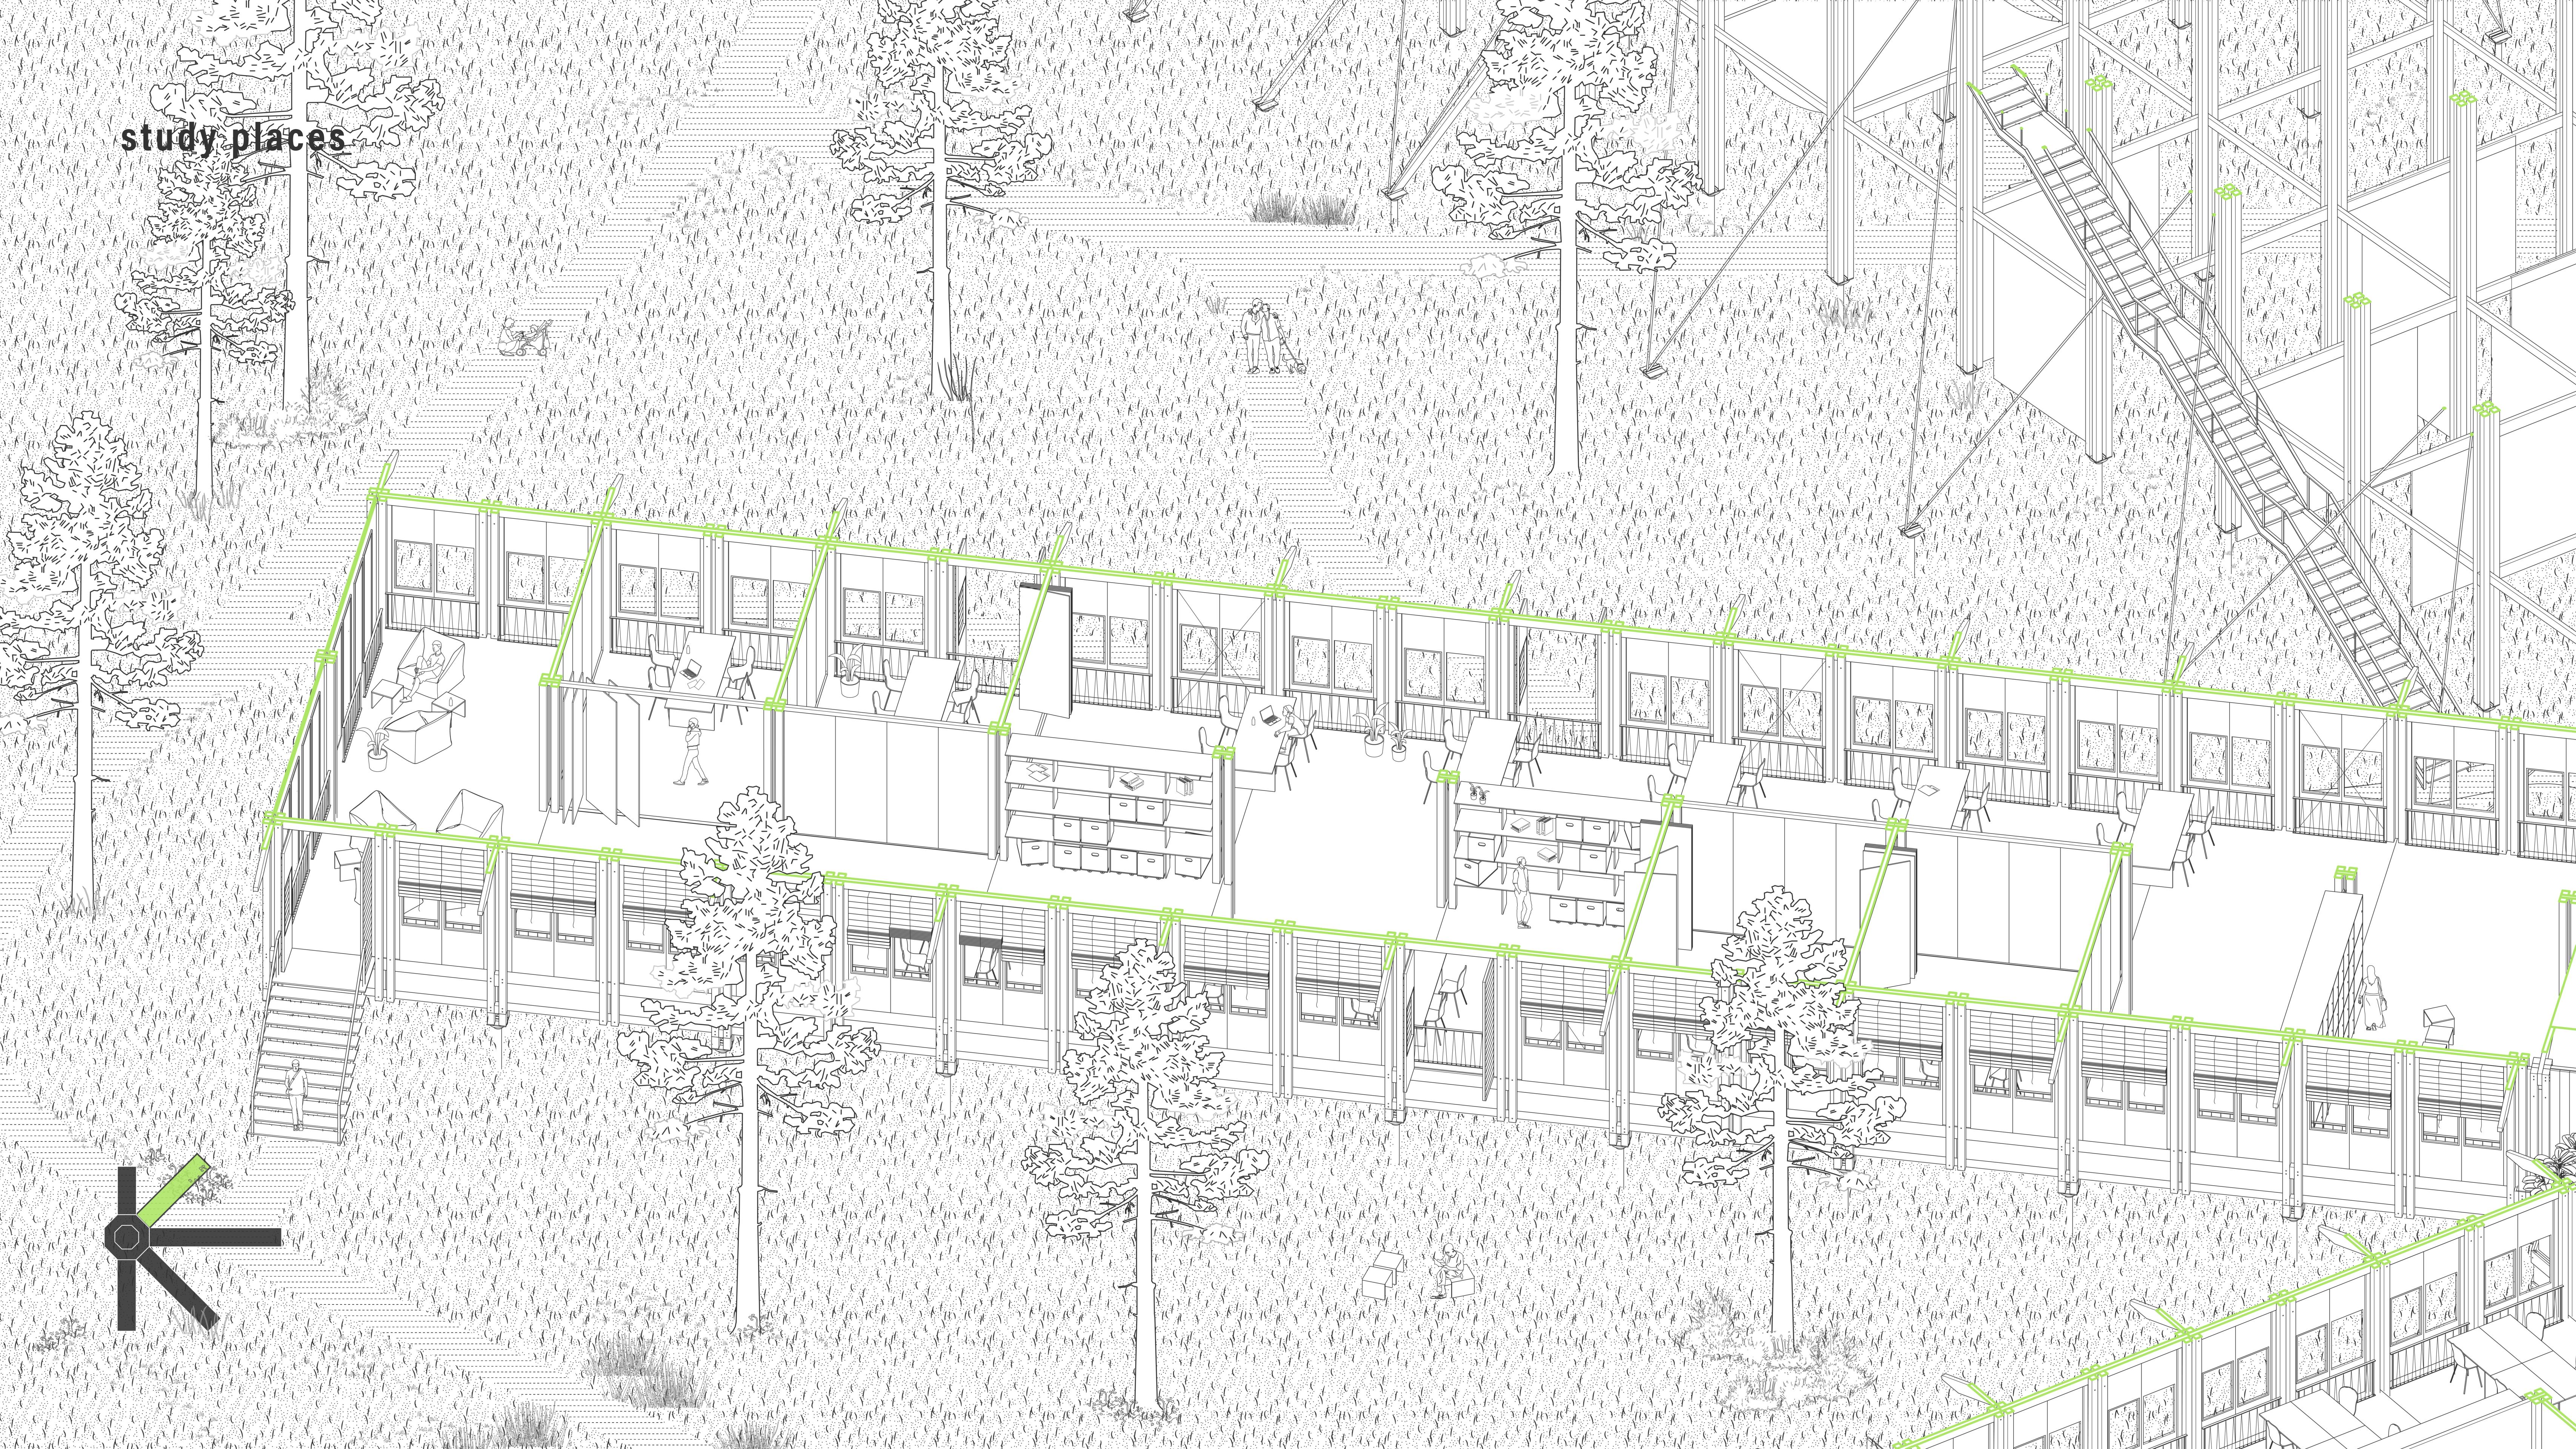

study places

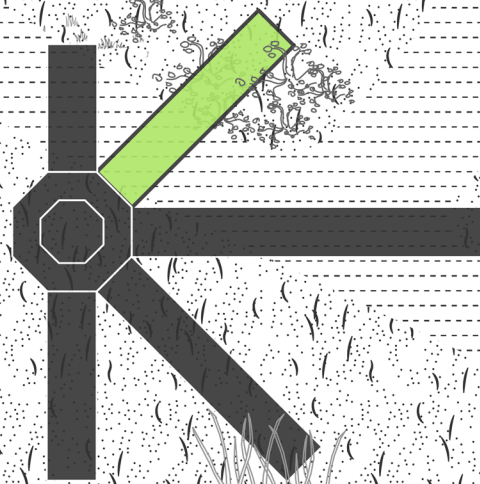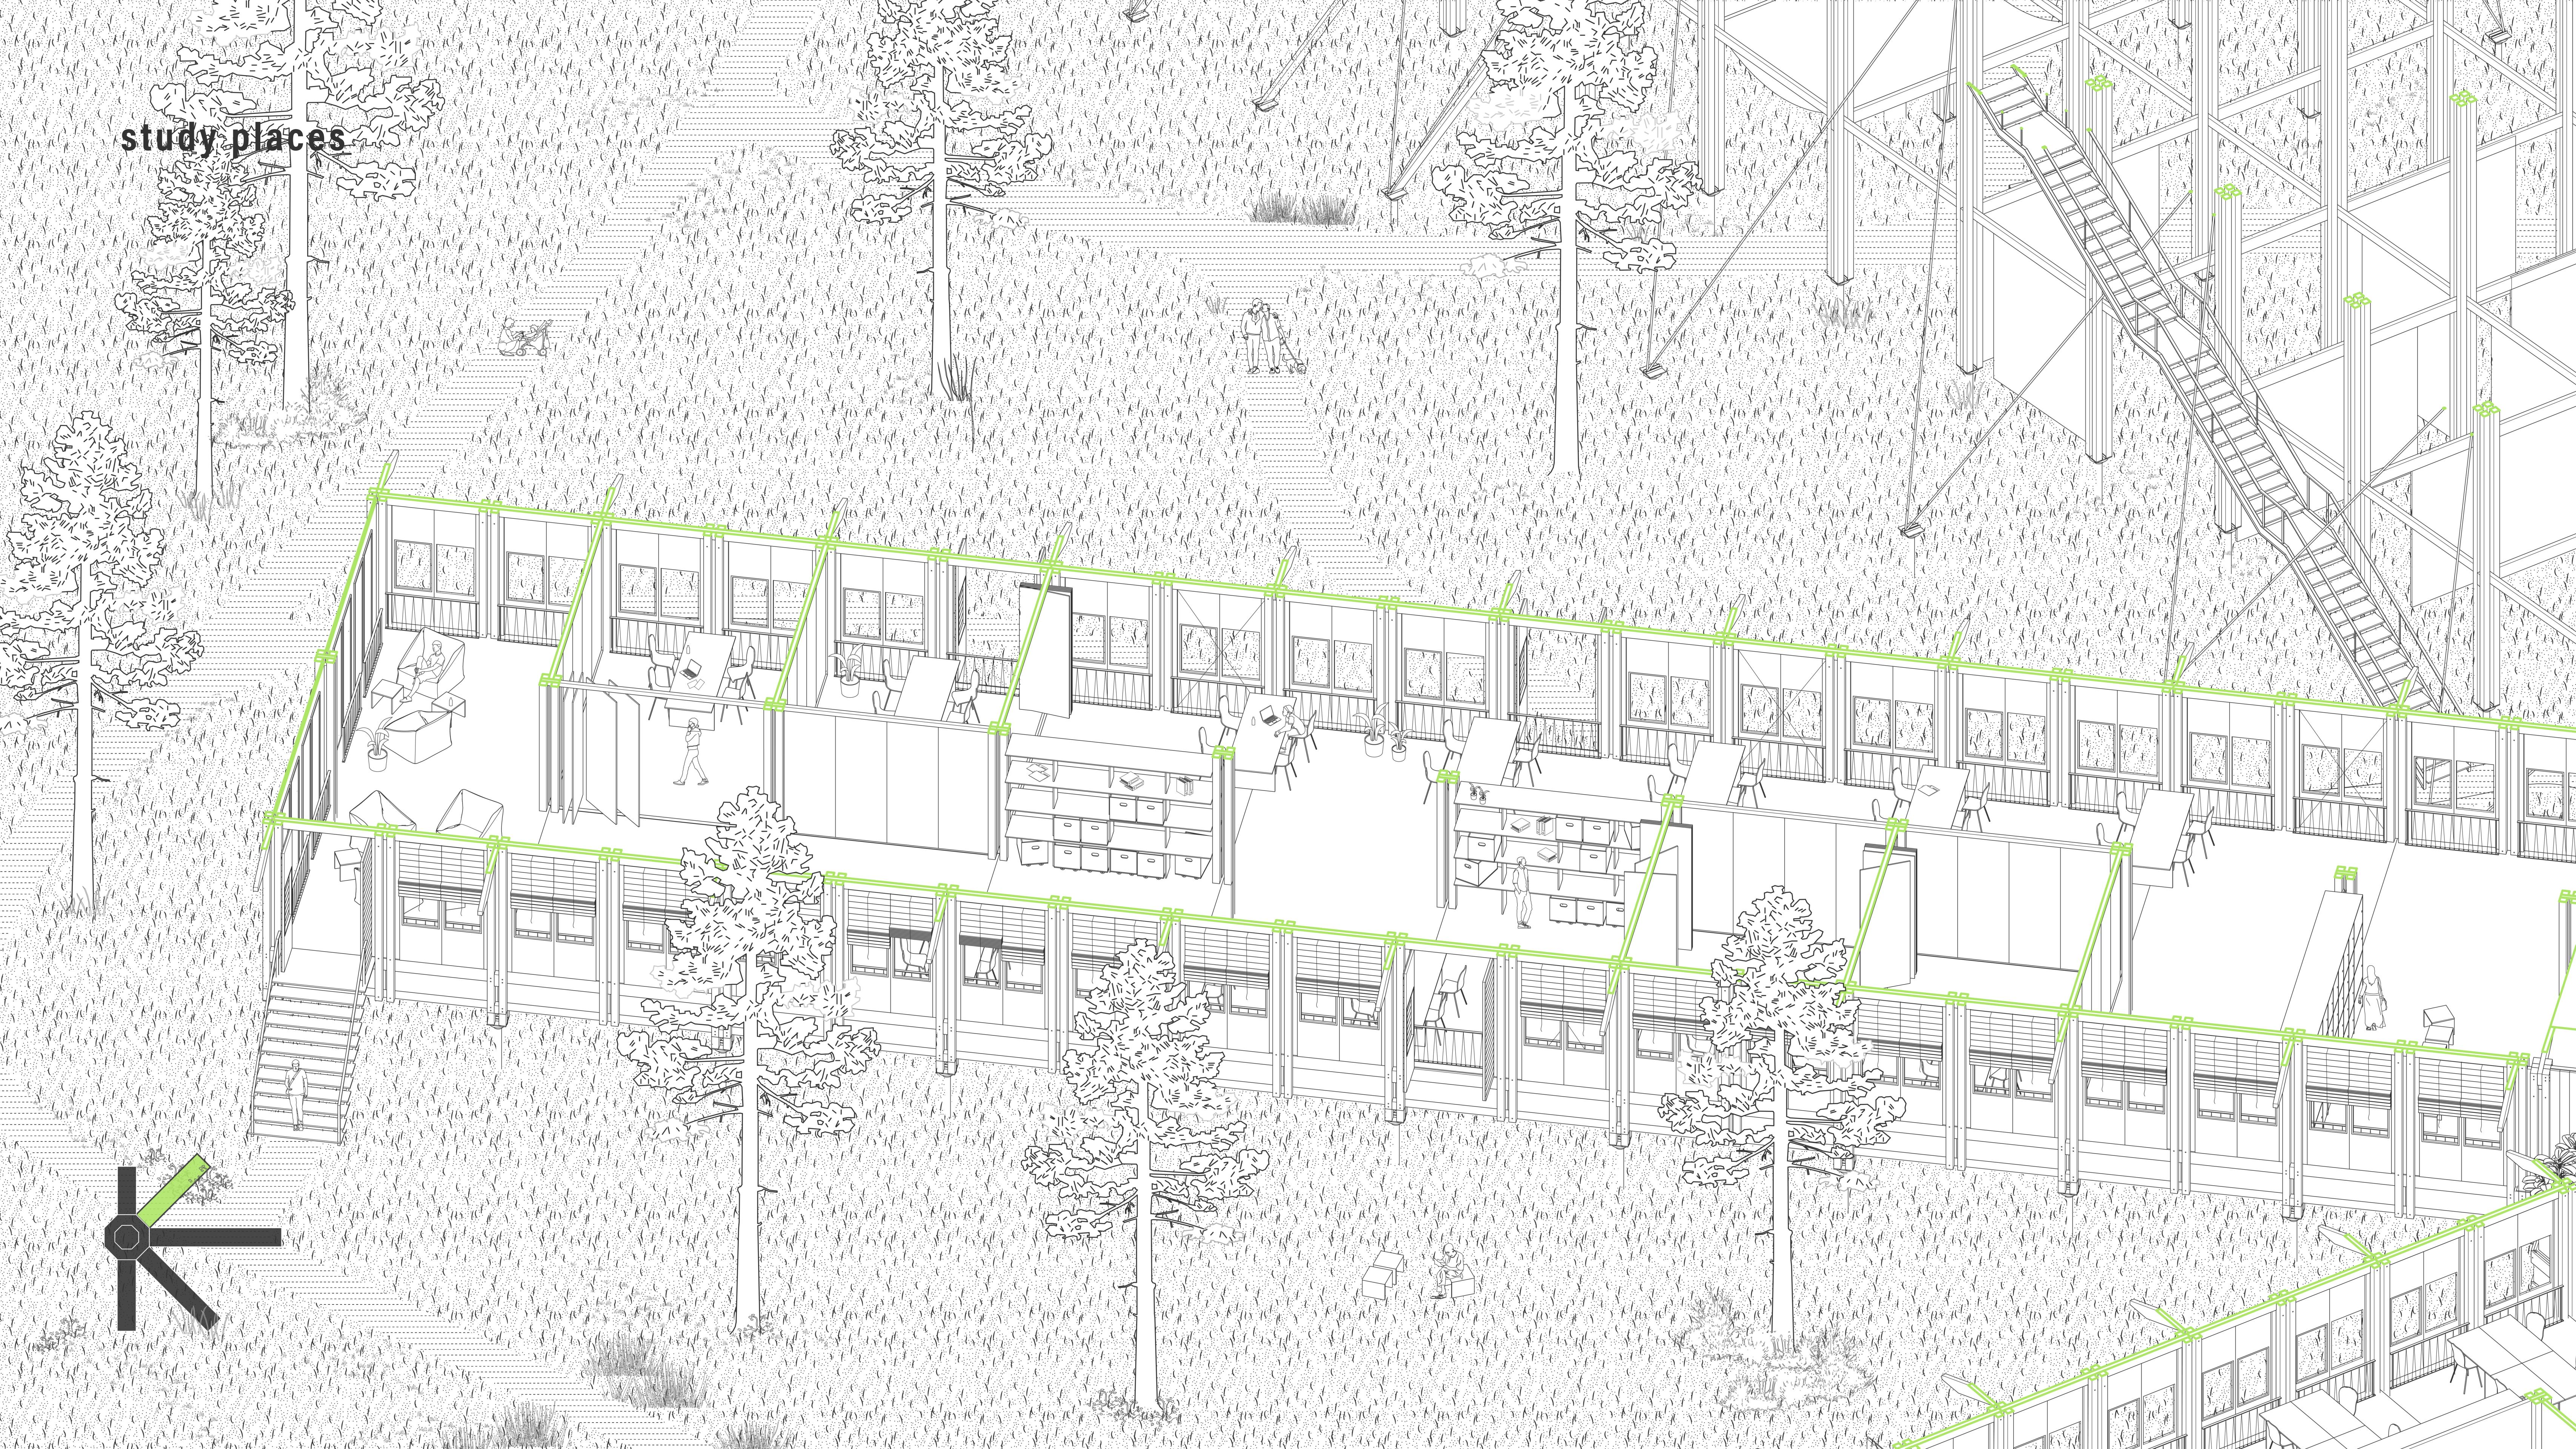


physical collection




digital archive




pre-construction

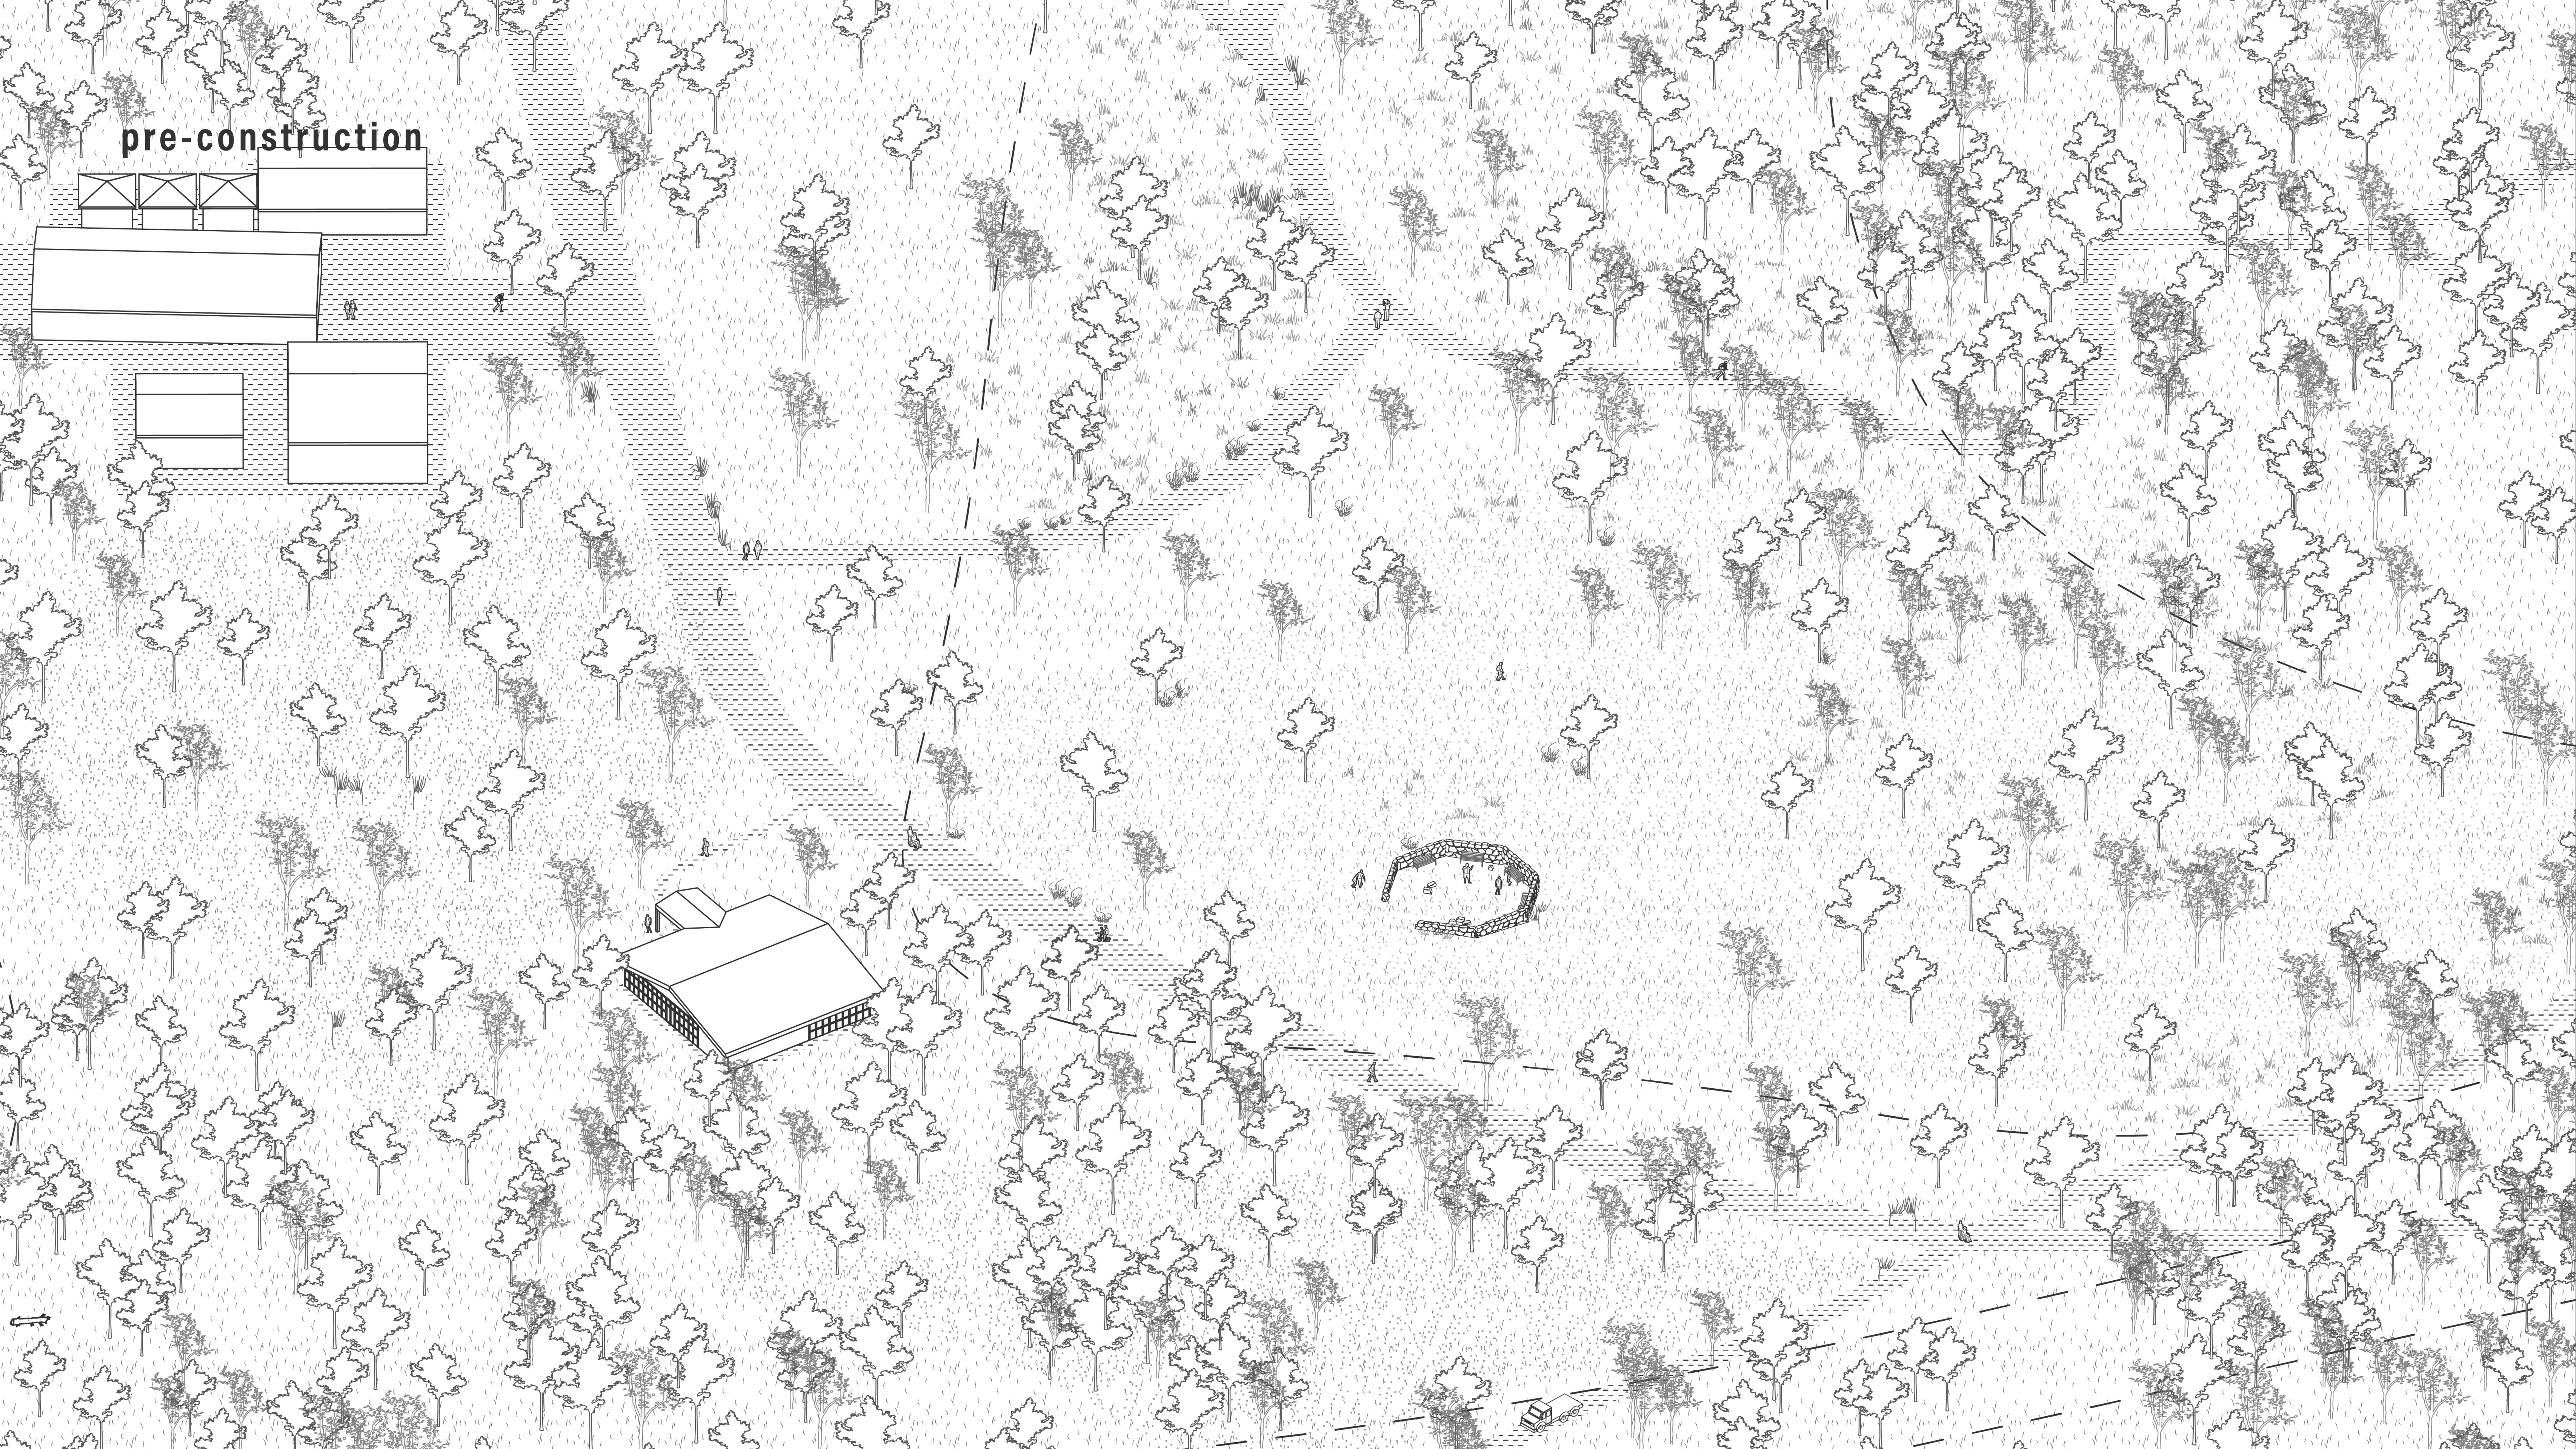


5th year

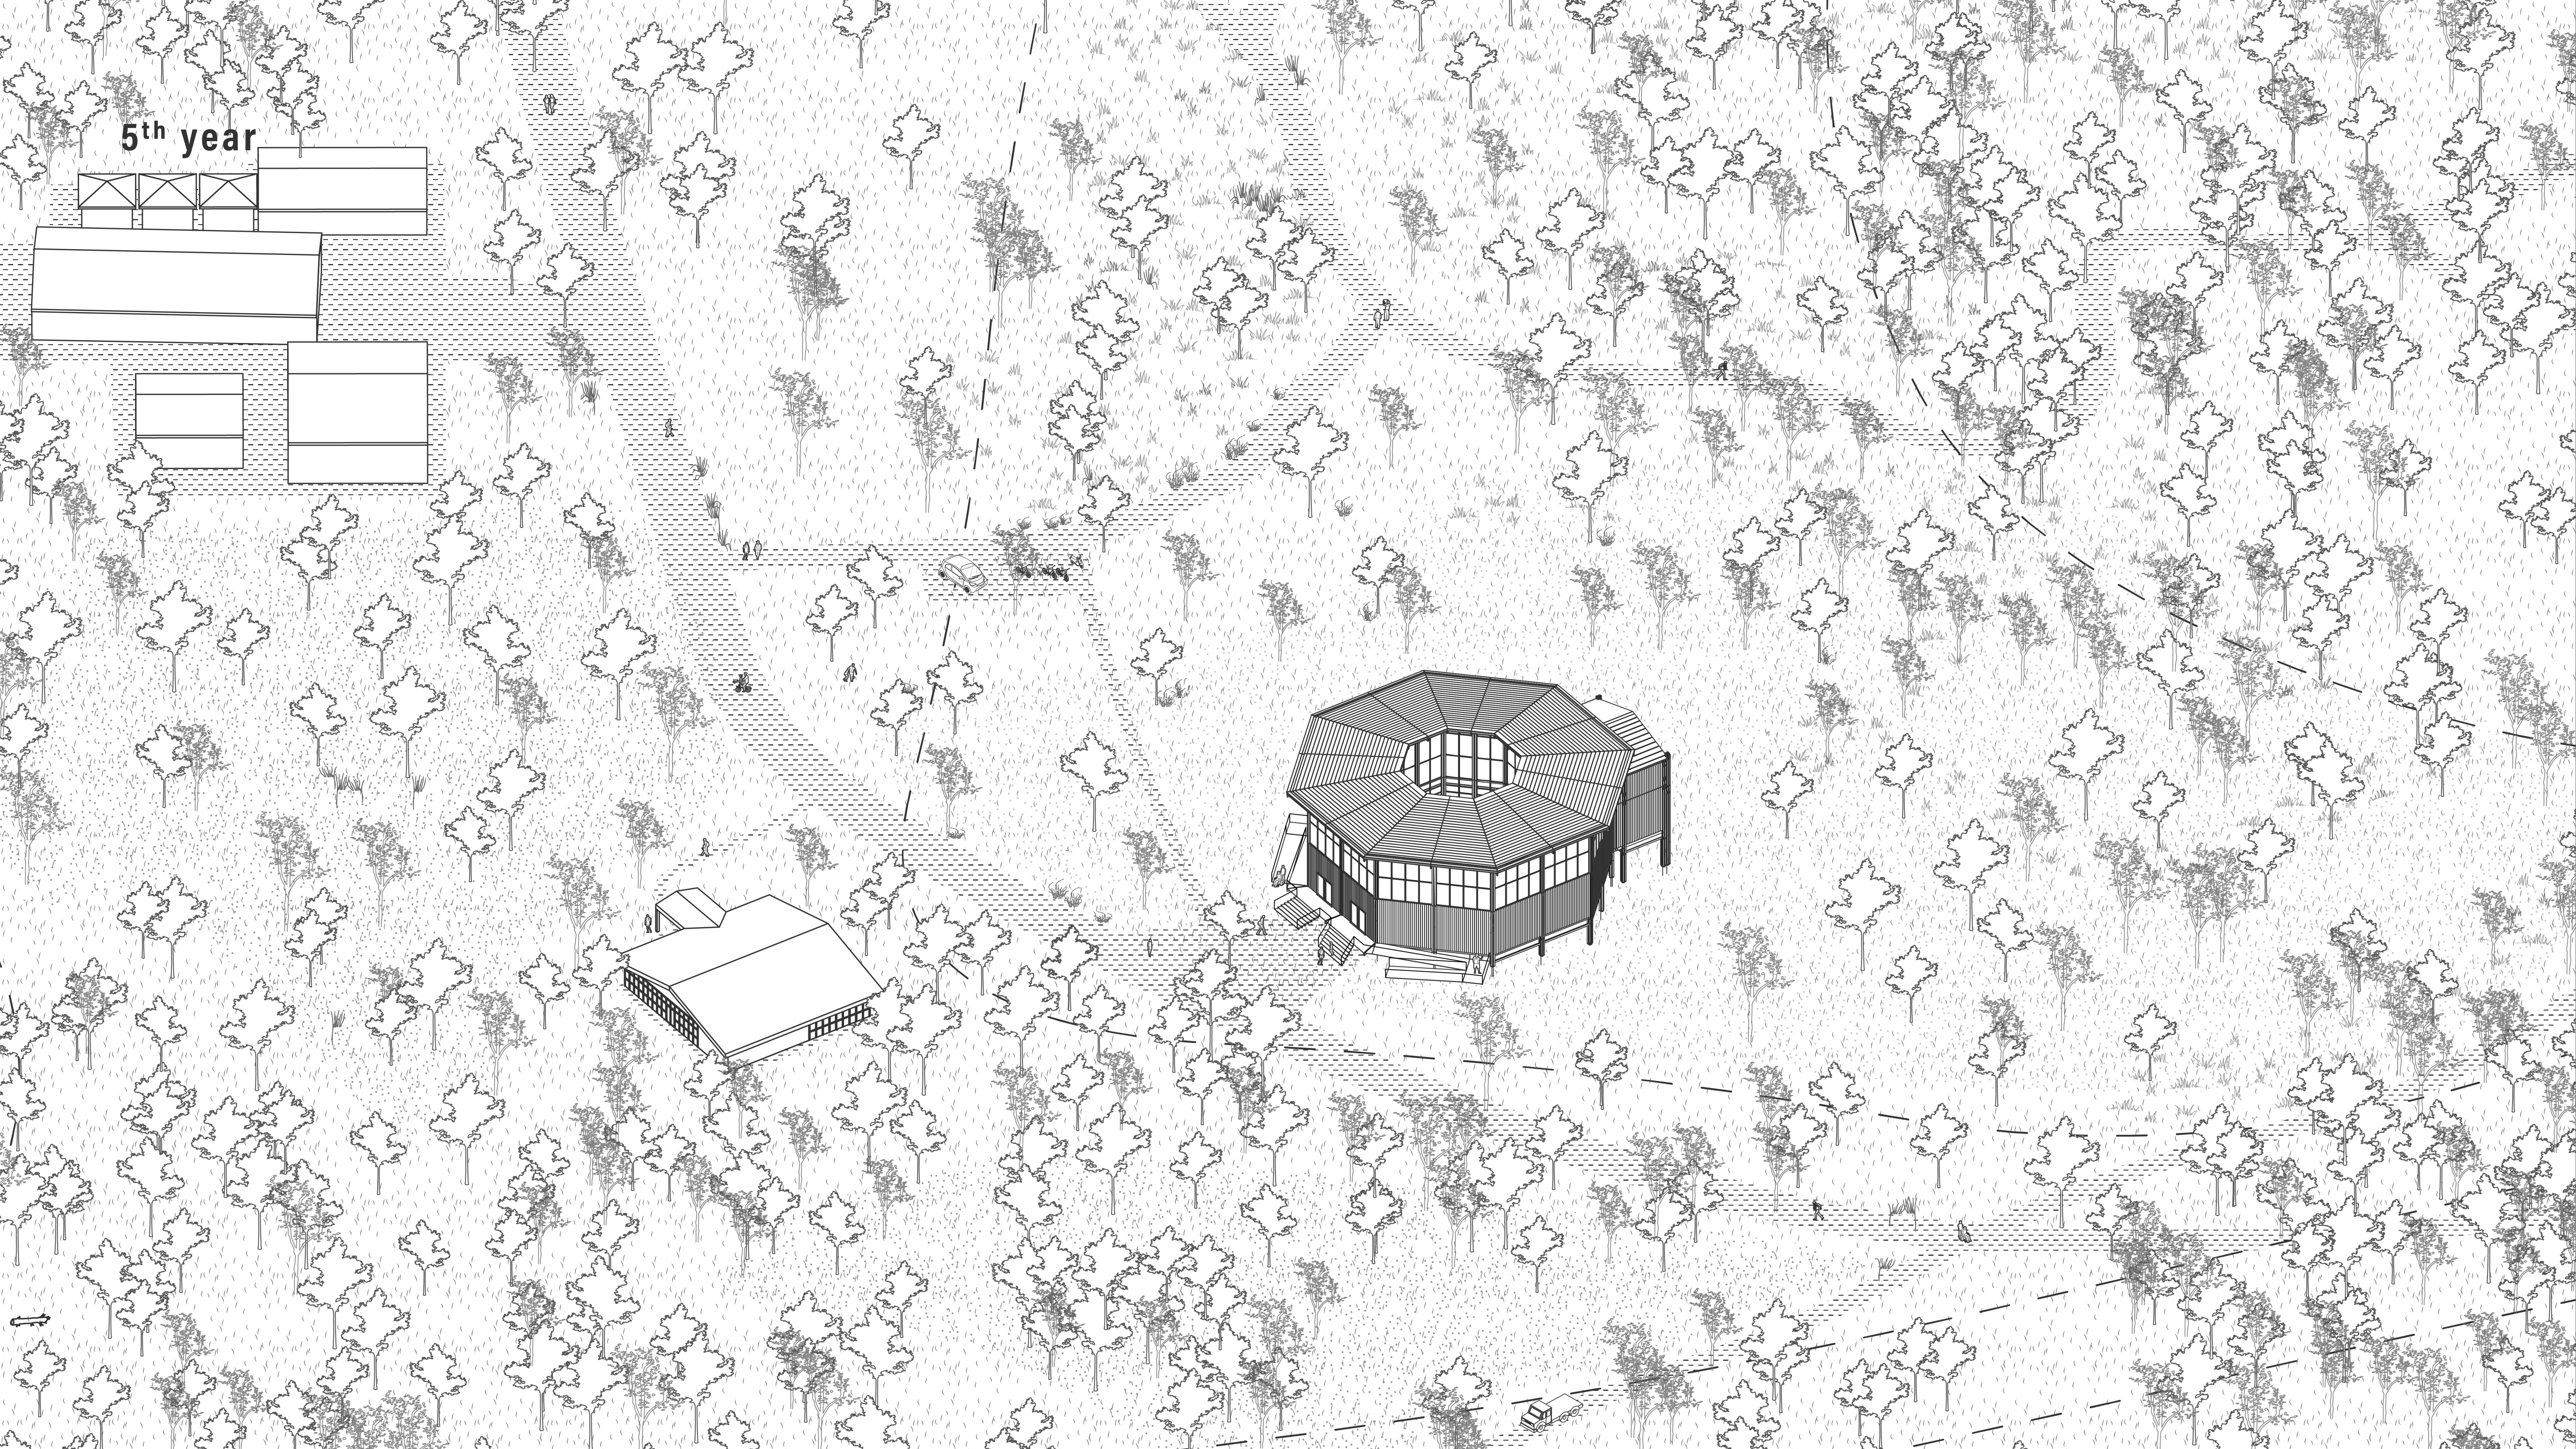


10th year

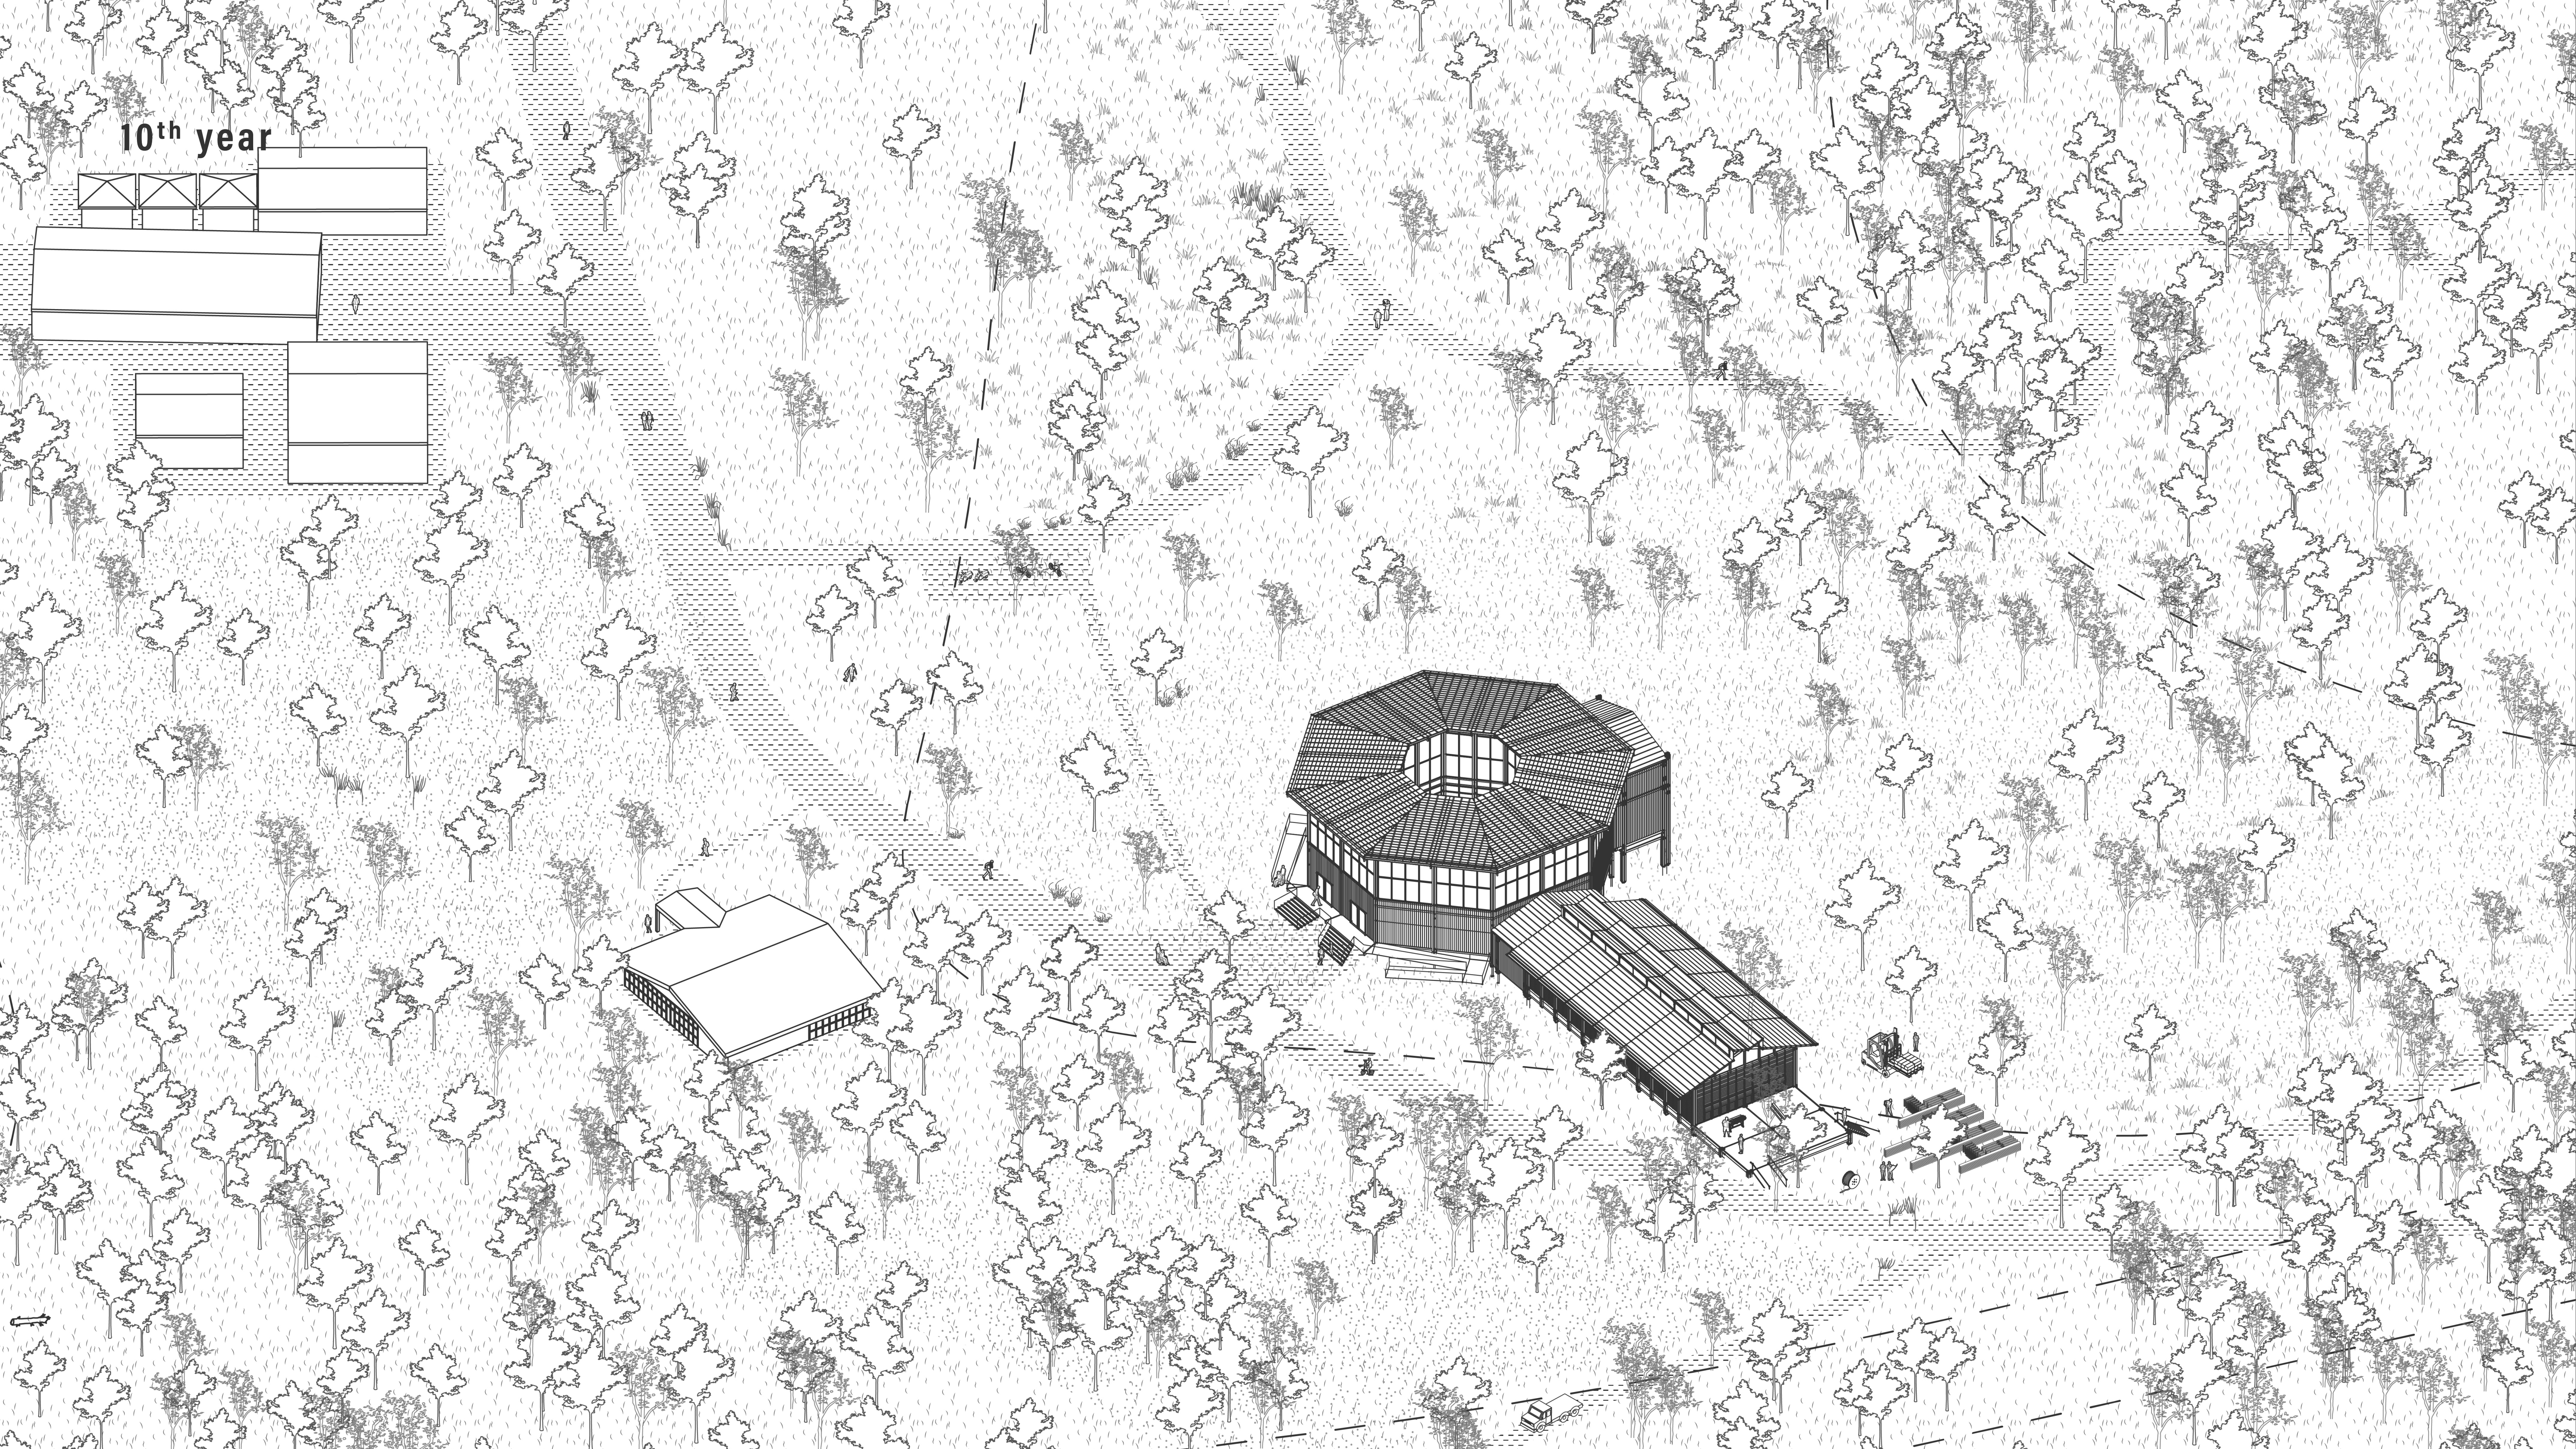


15th year

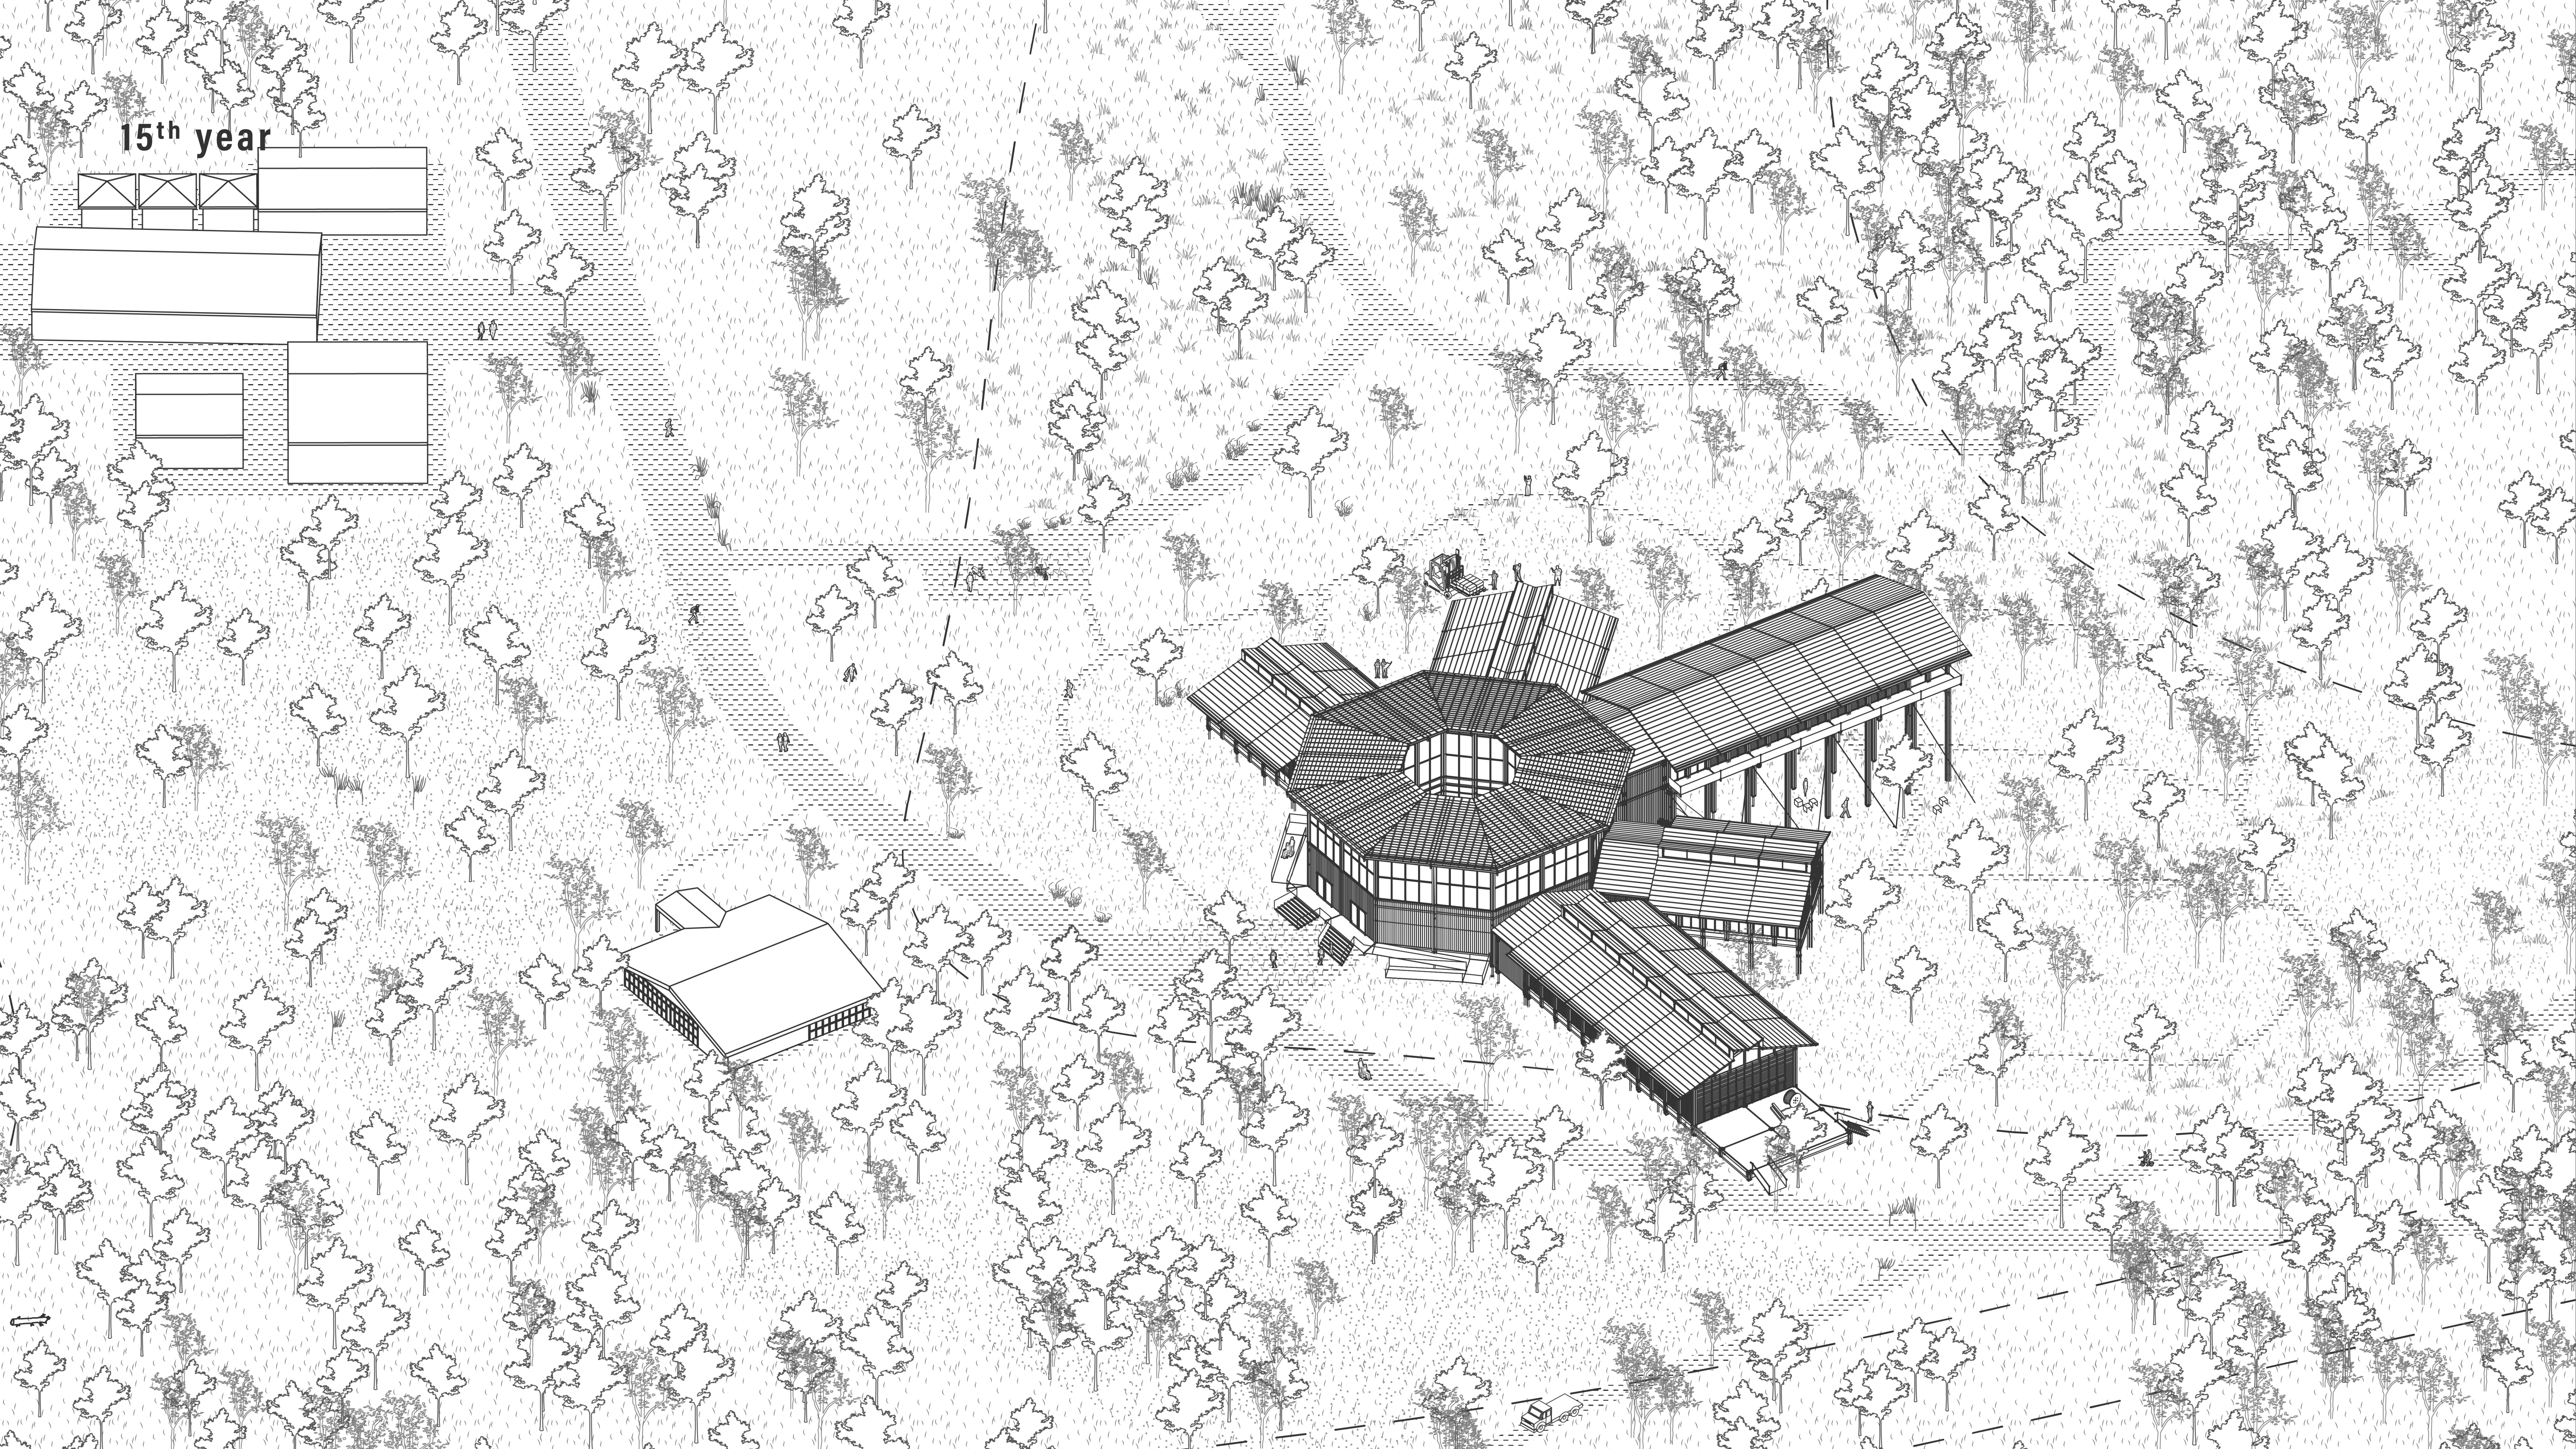

30th year

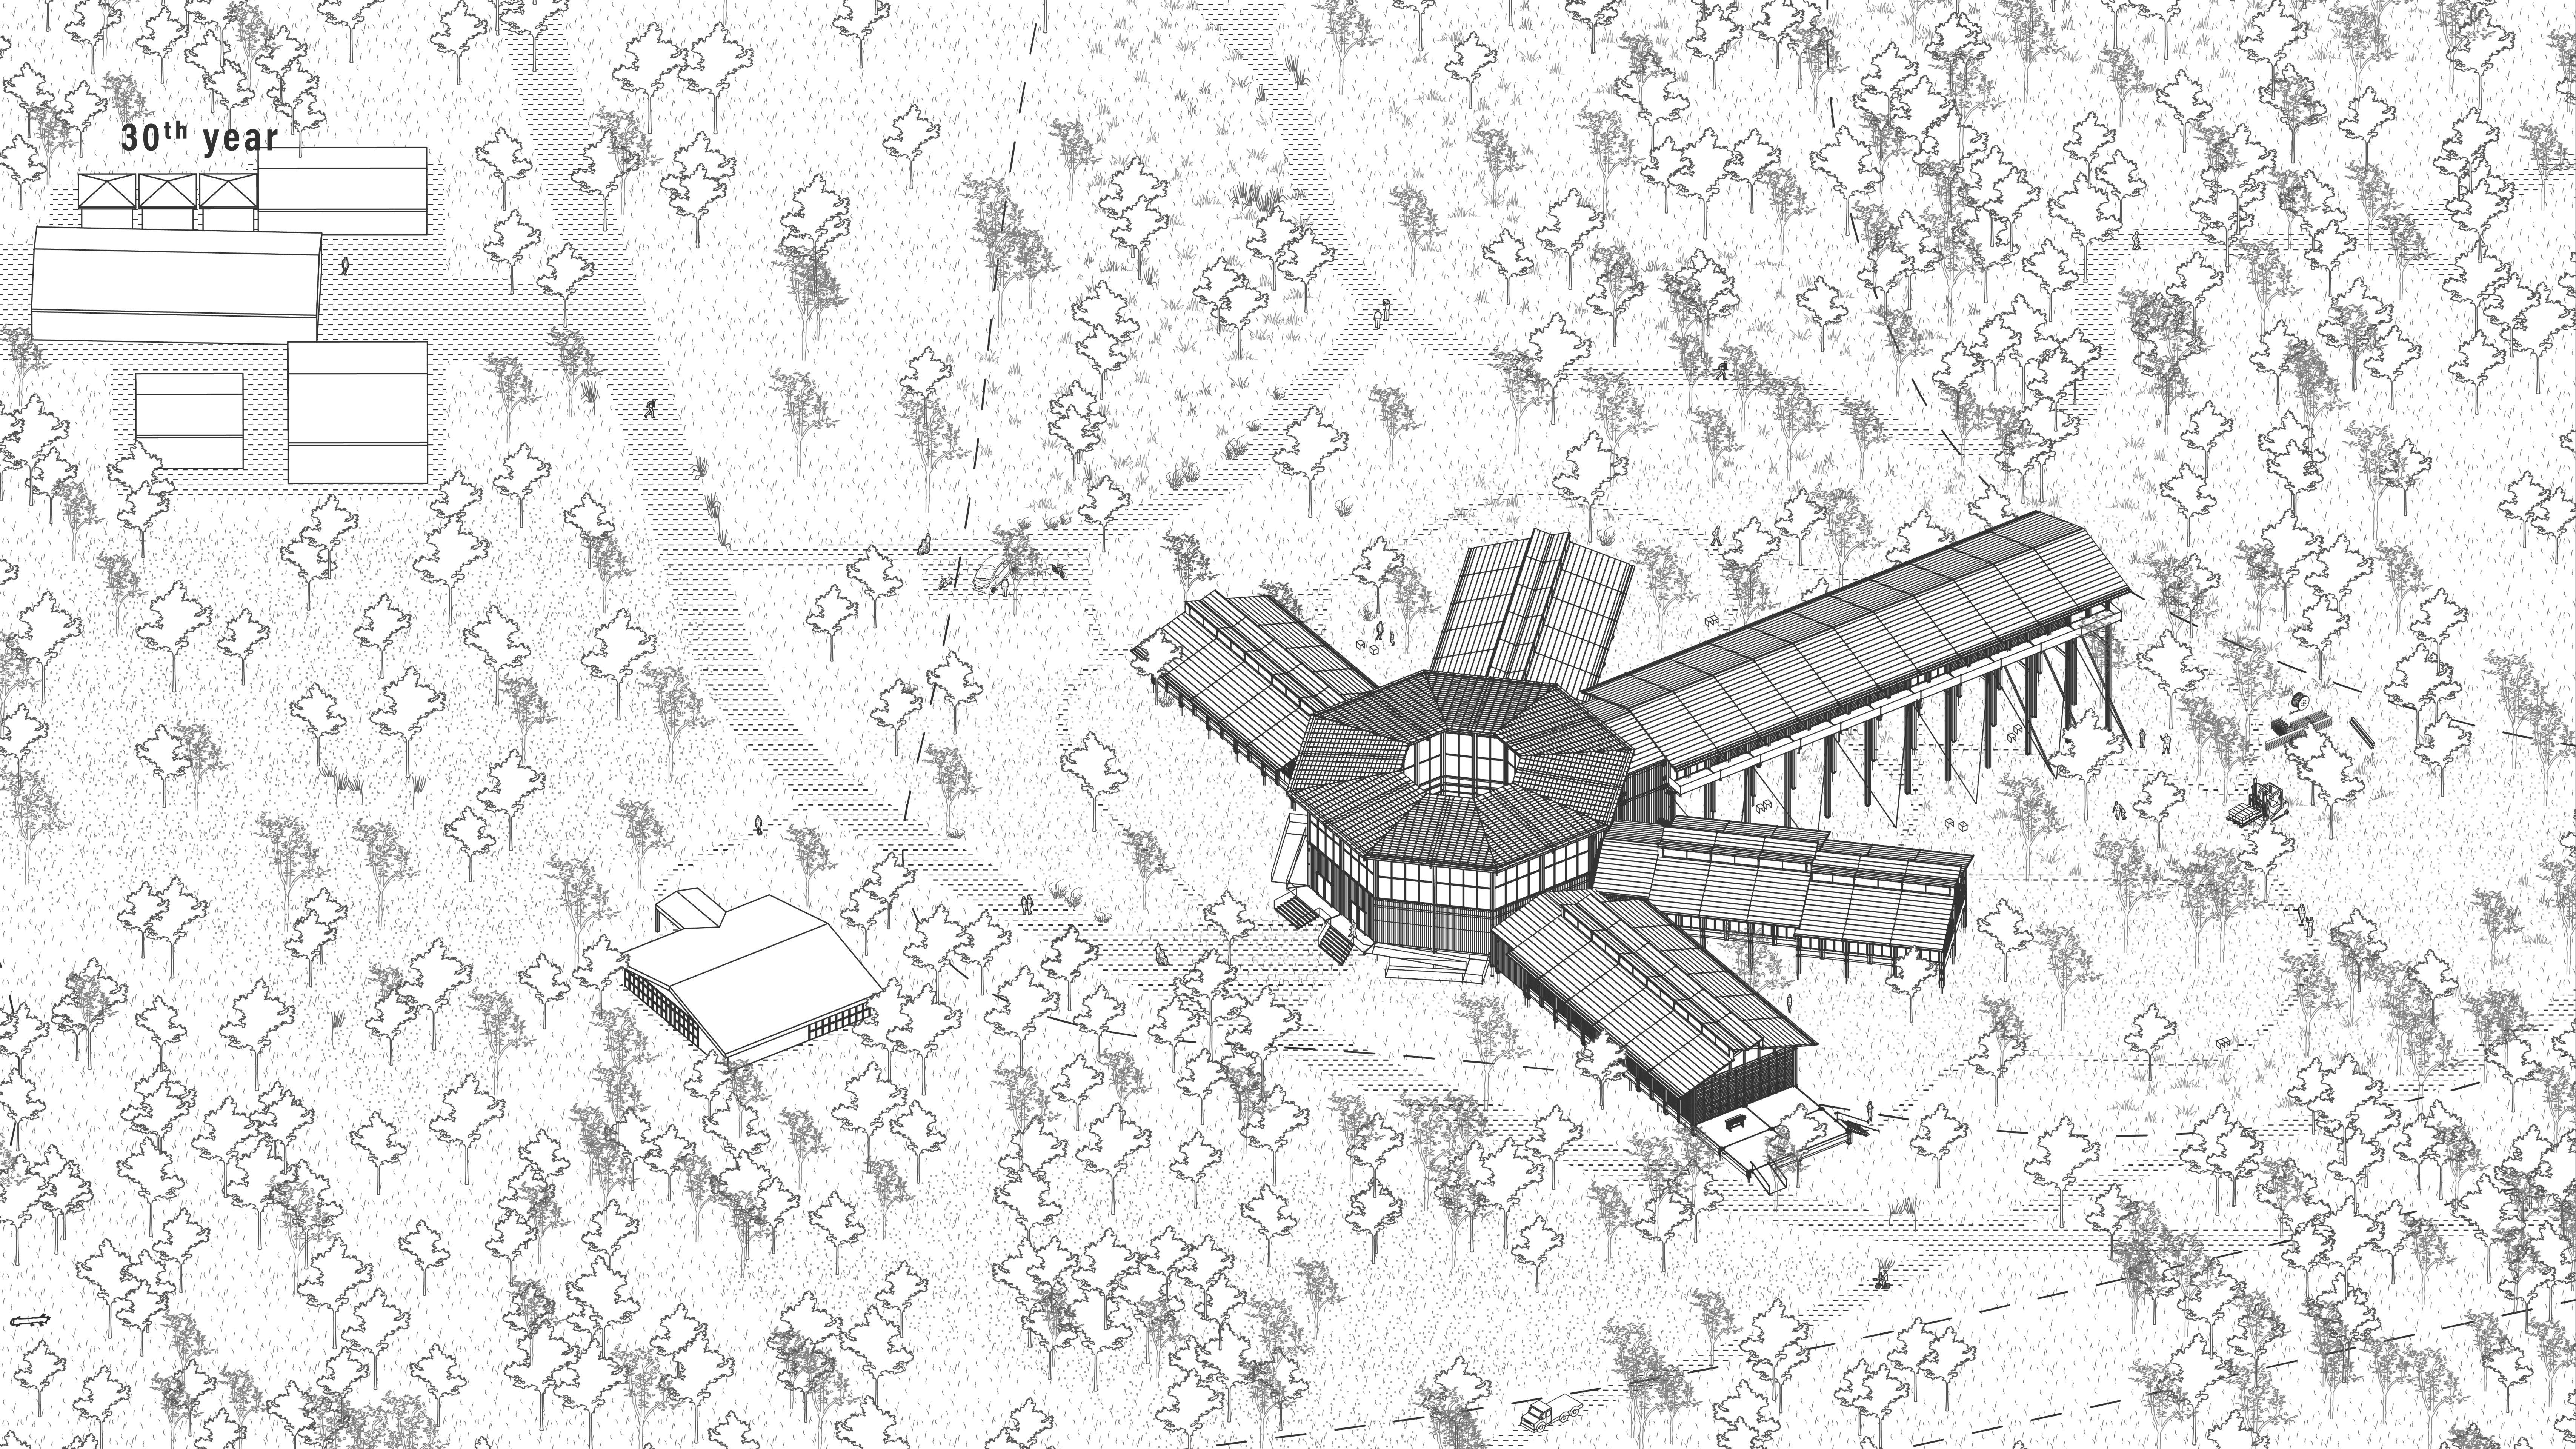


45th year

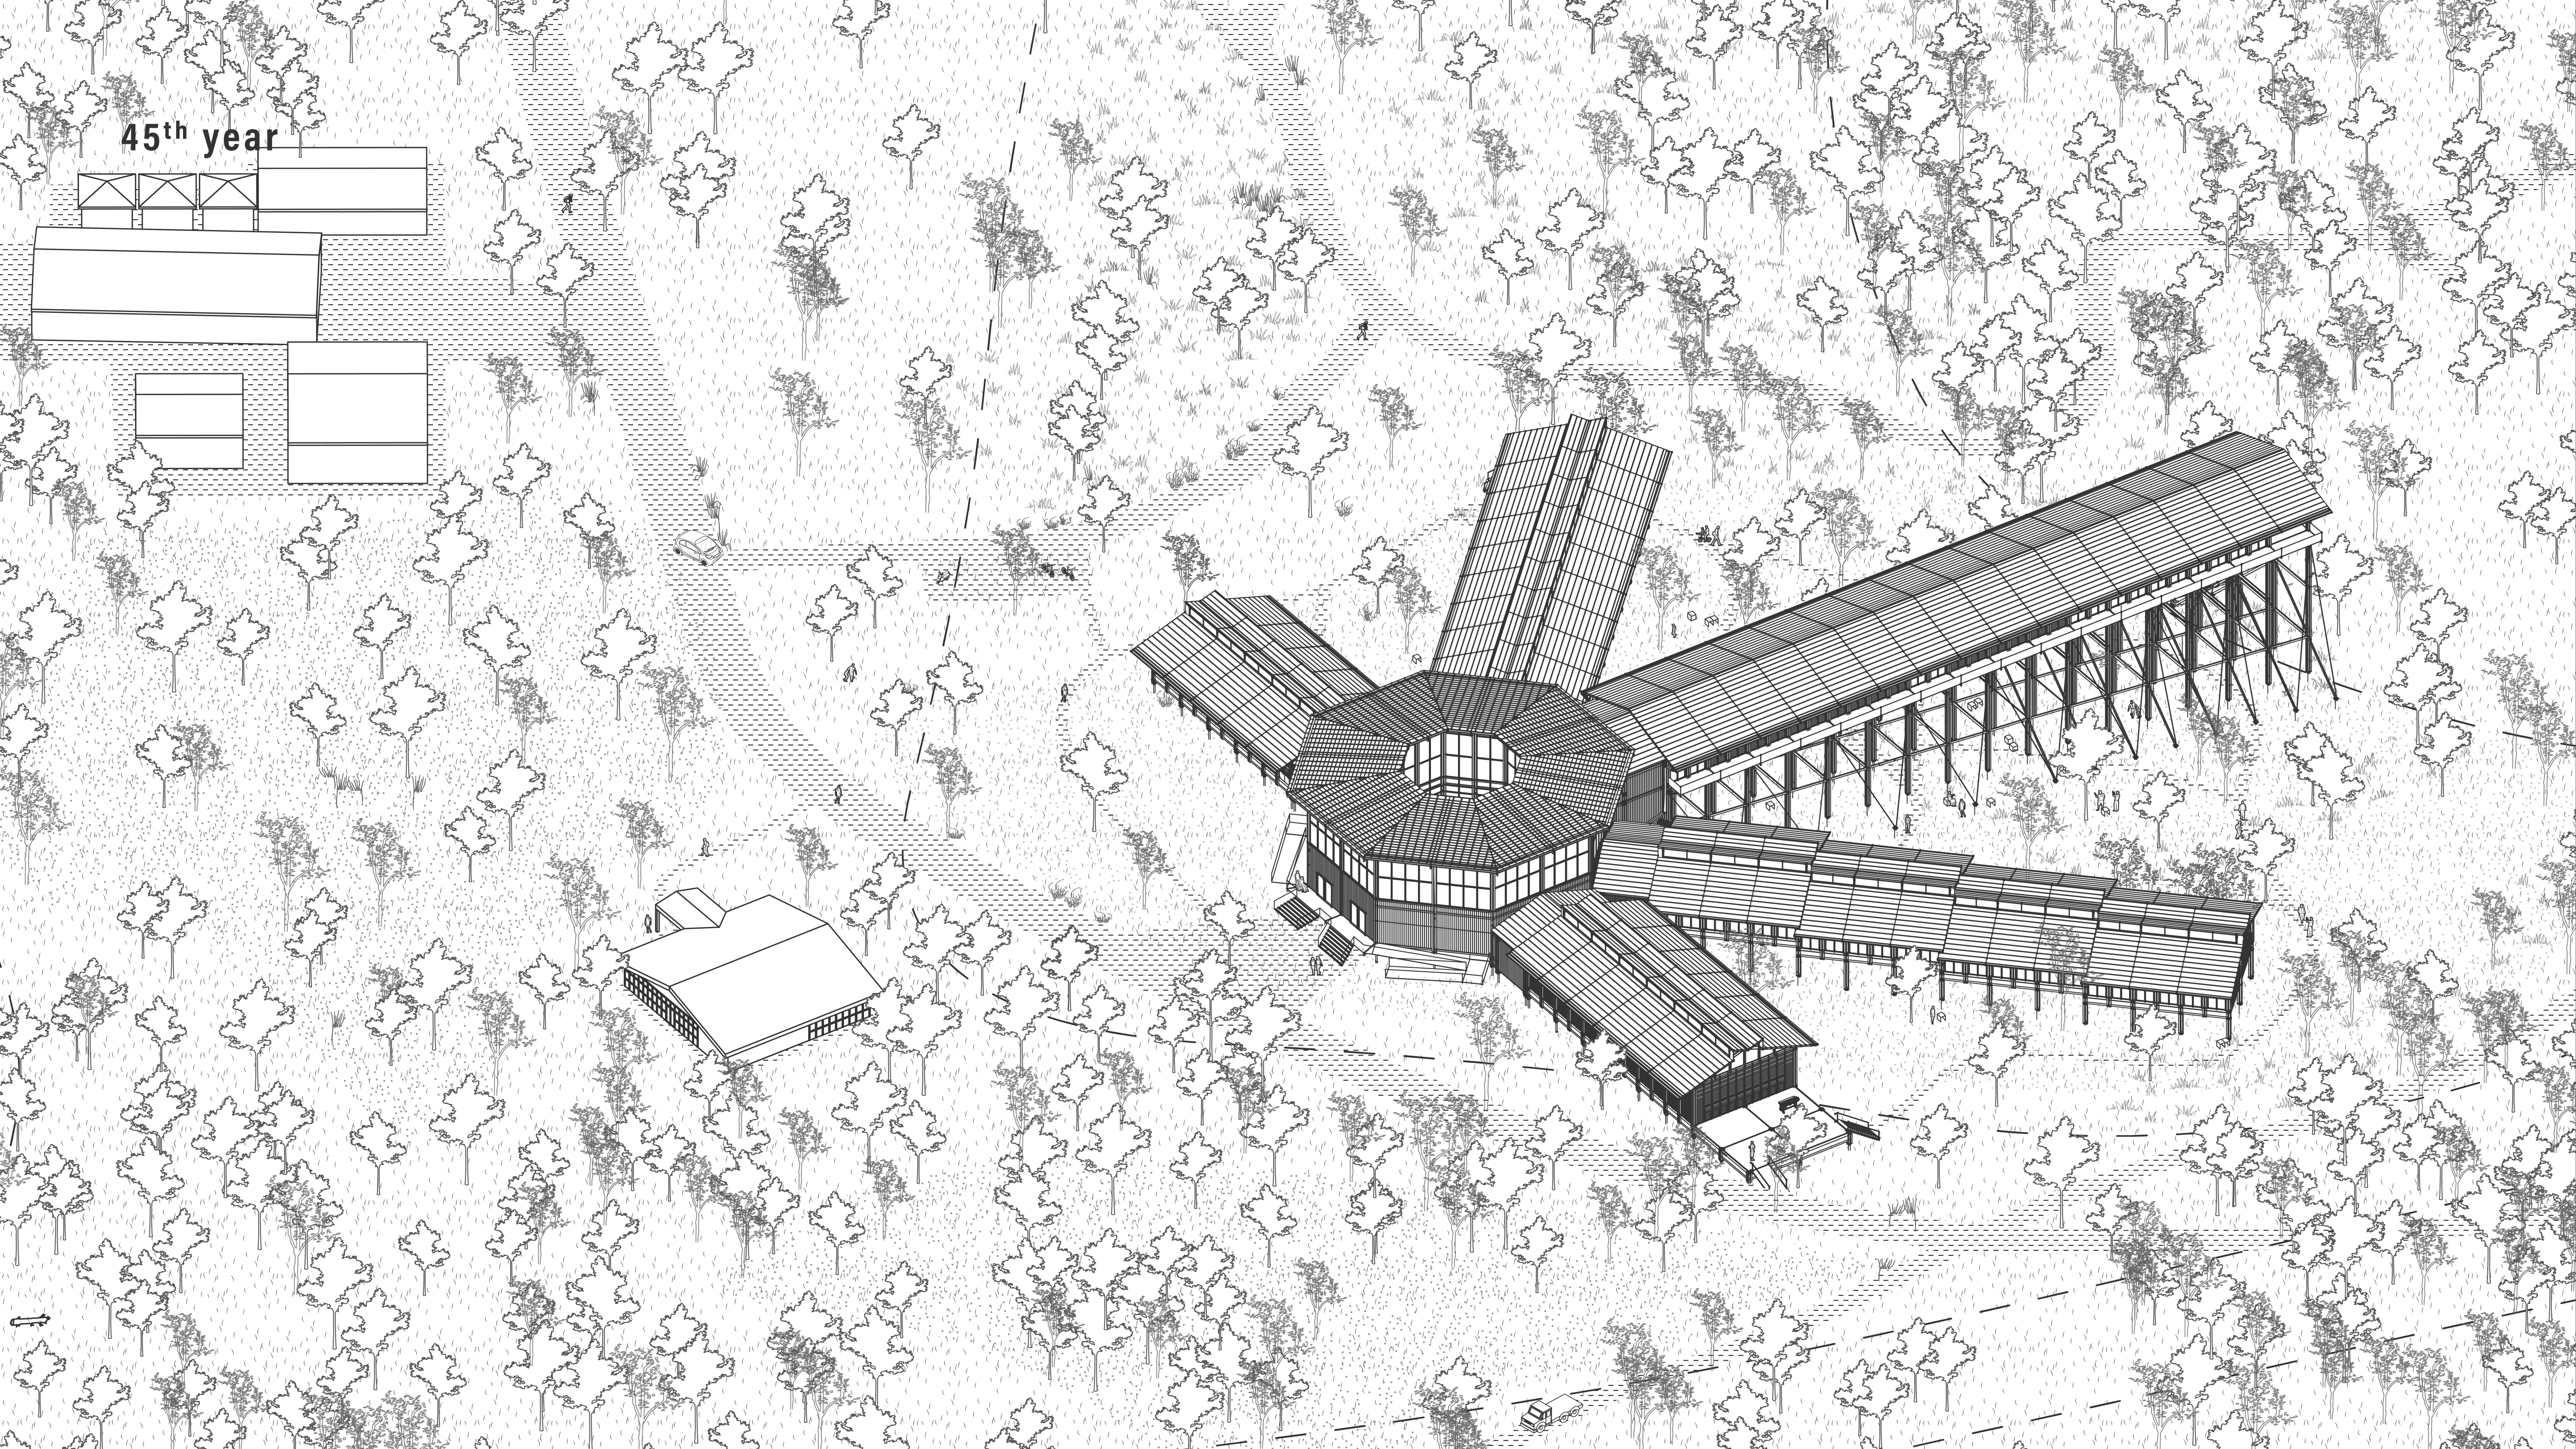

floor plan

ground floor

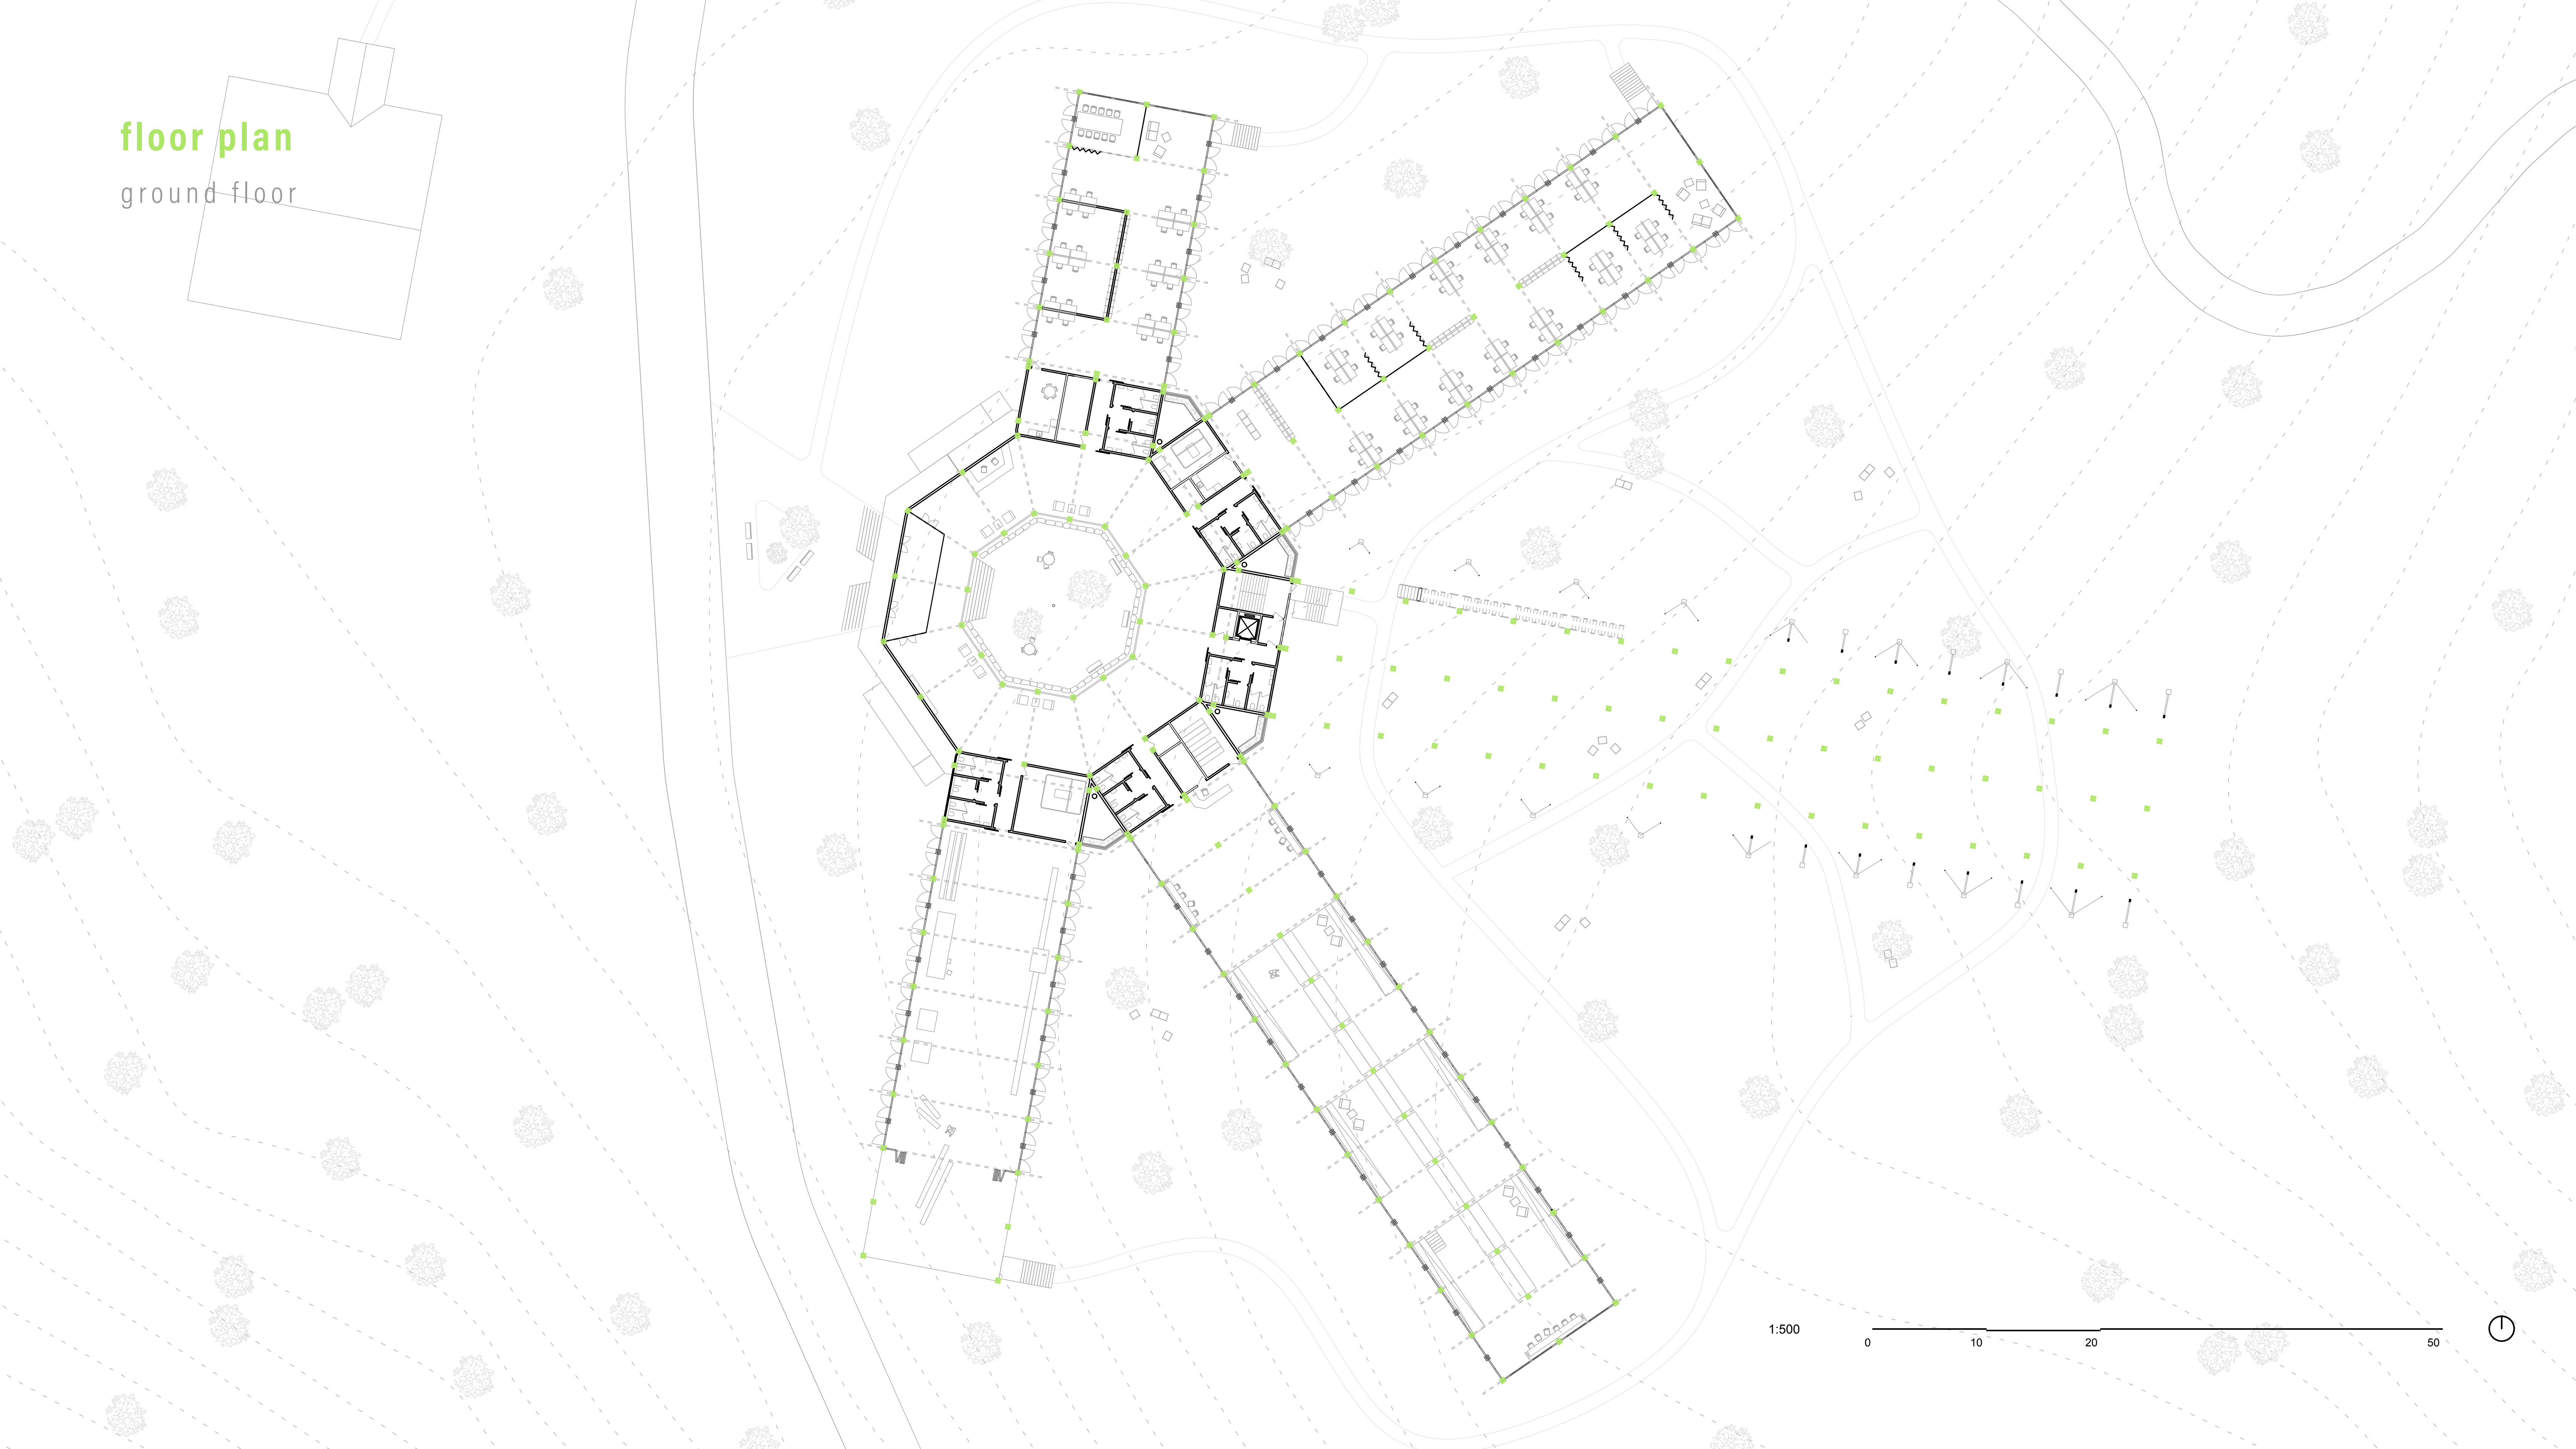


1:500

0 10 20 50



floor plan

first floor

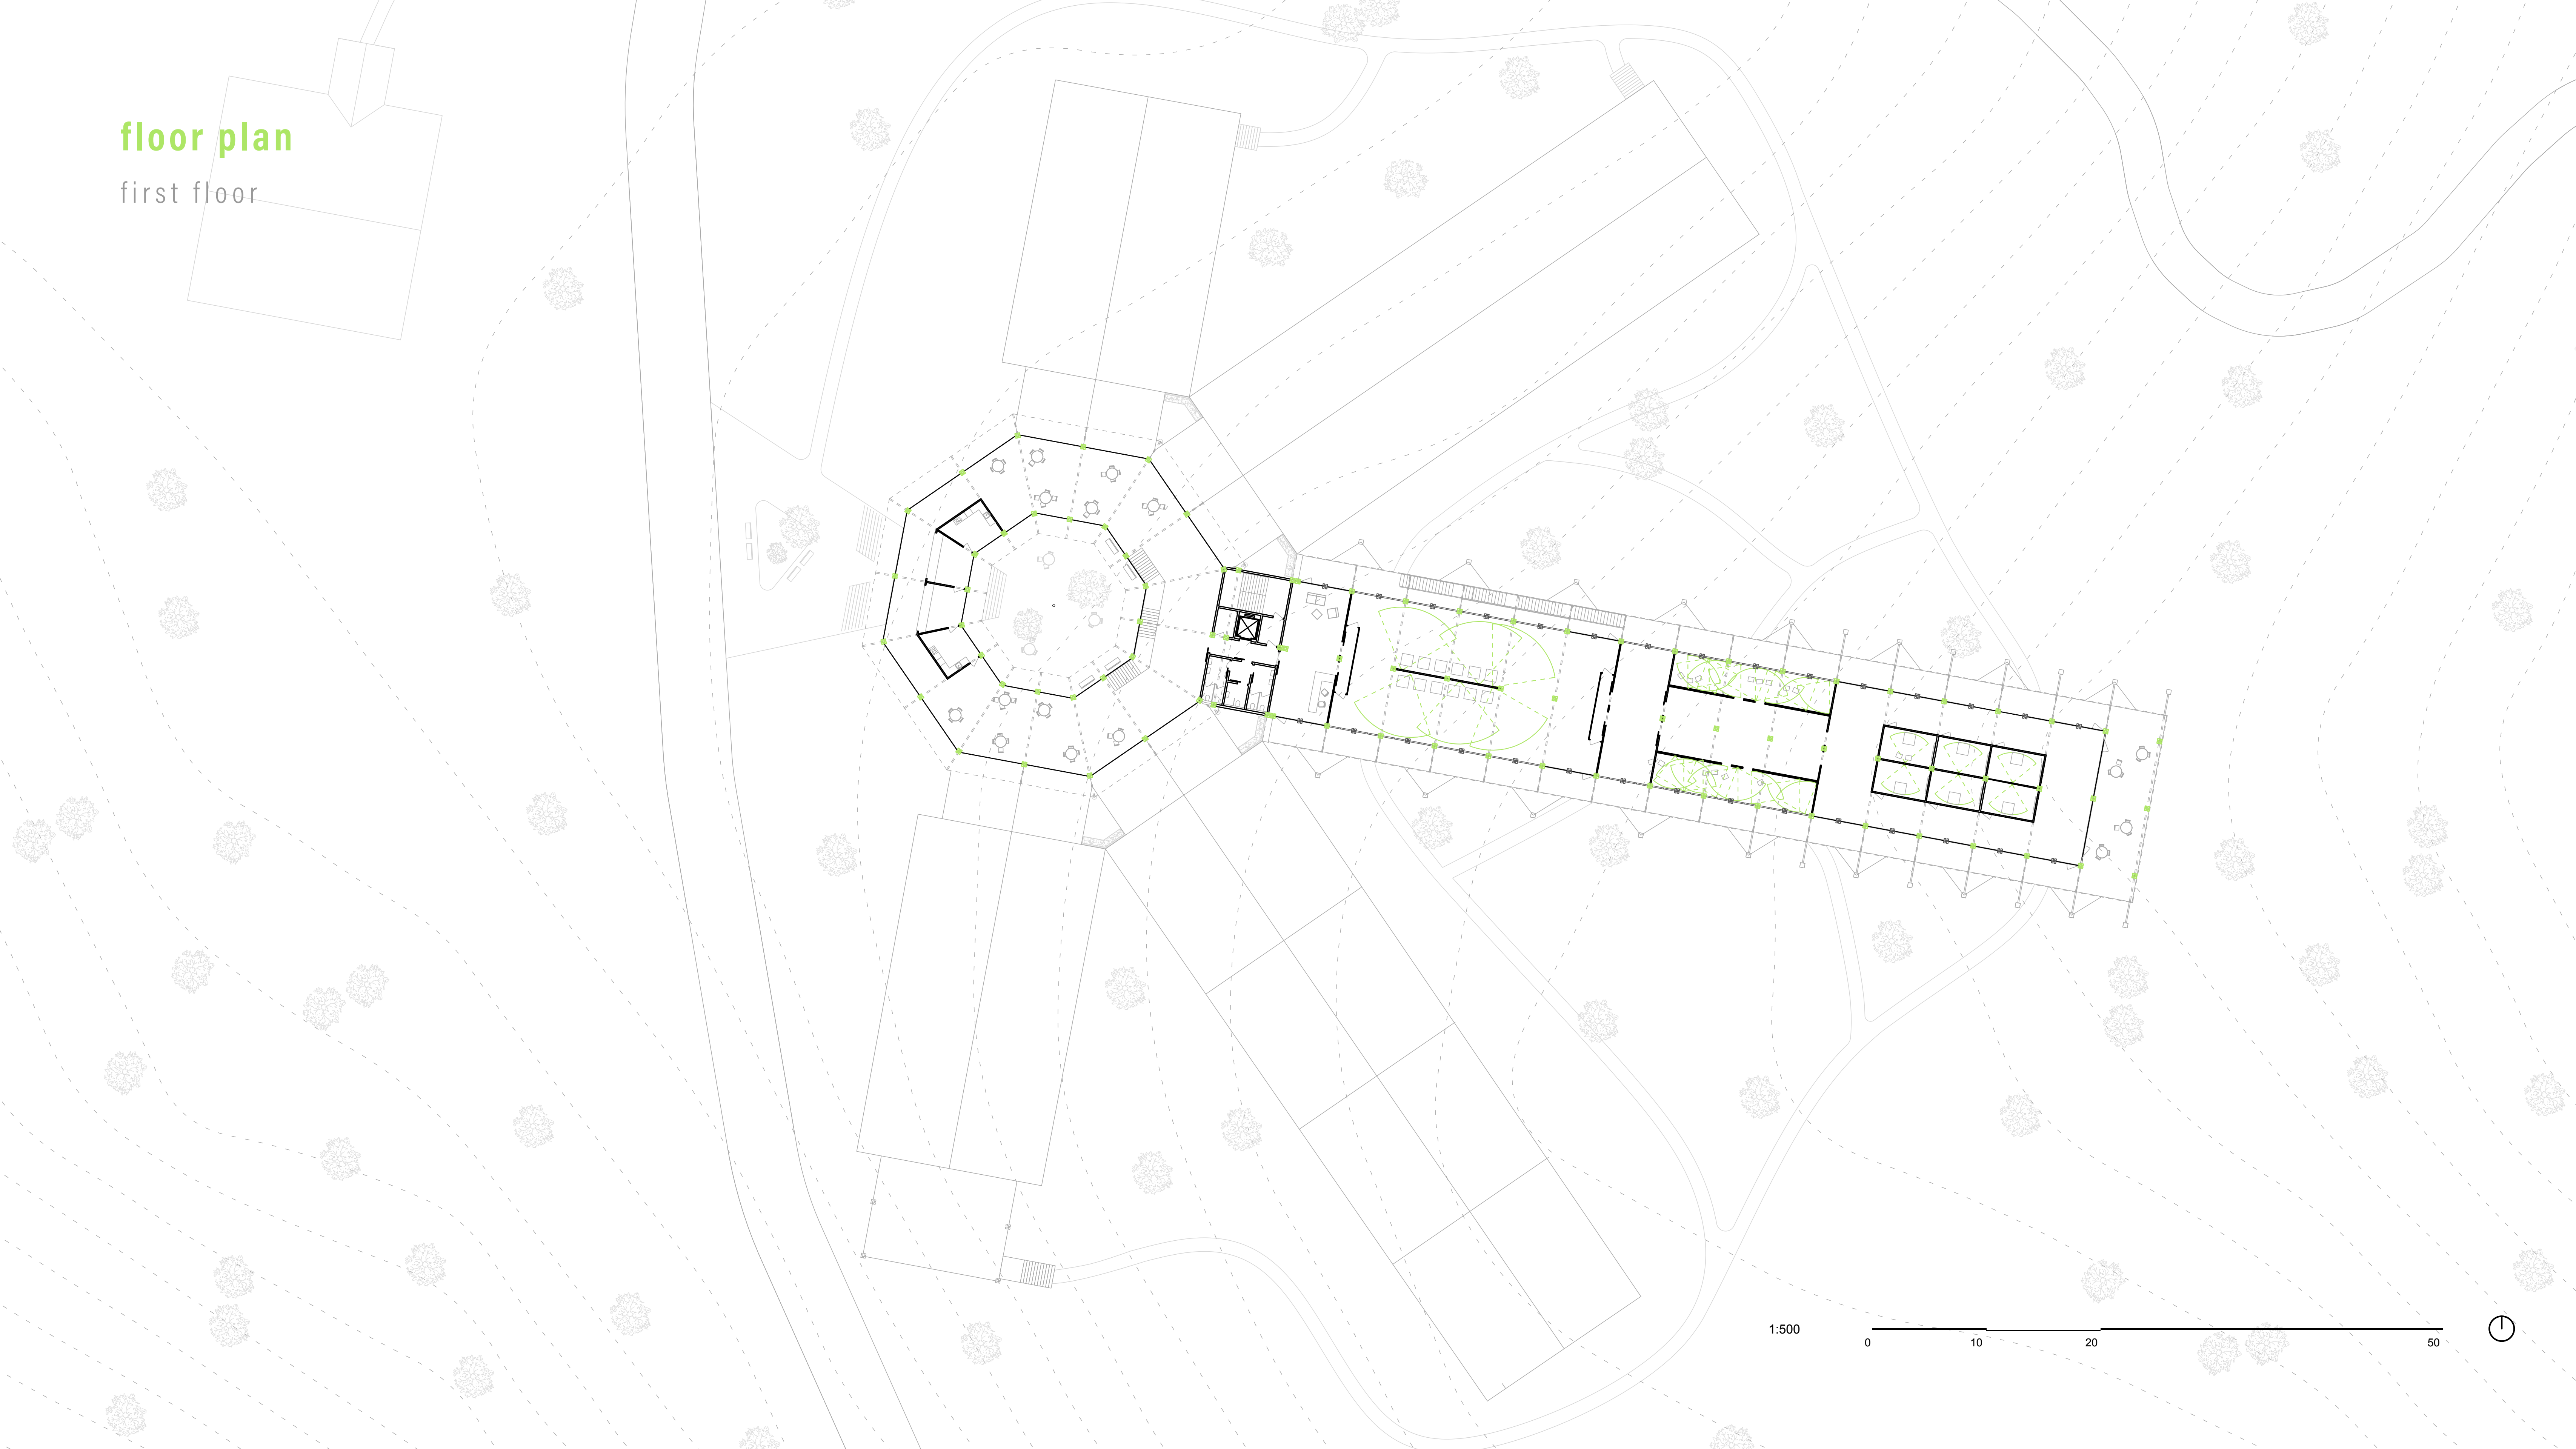


1:500

0 10 20 50



section

A-A

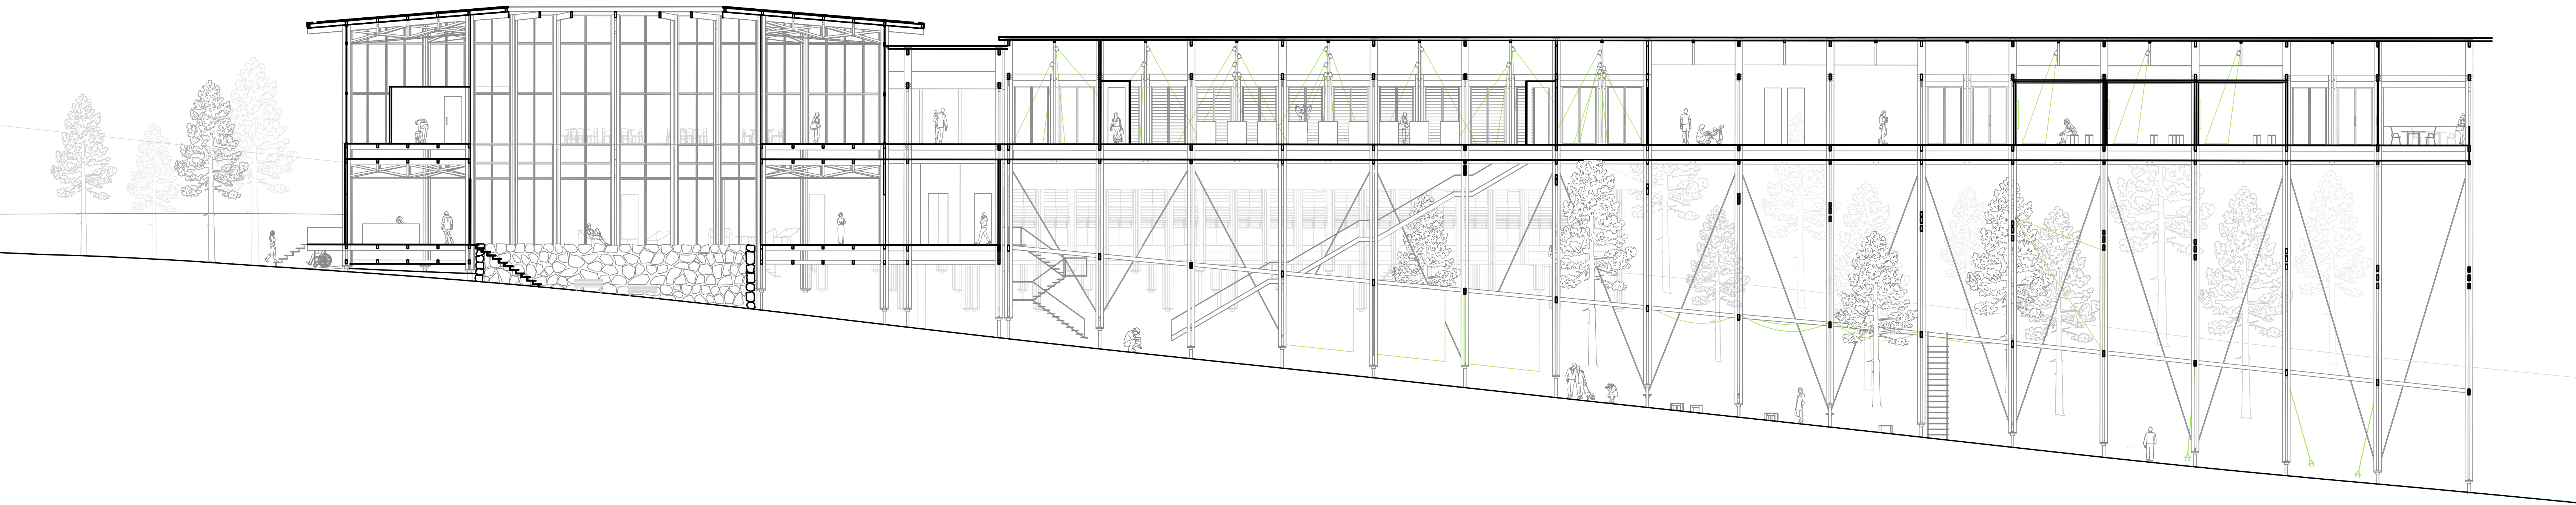


1:200 0 5 10 20



section

B-B

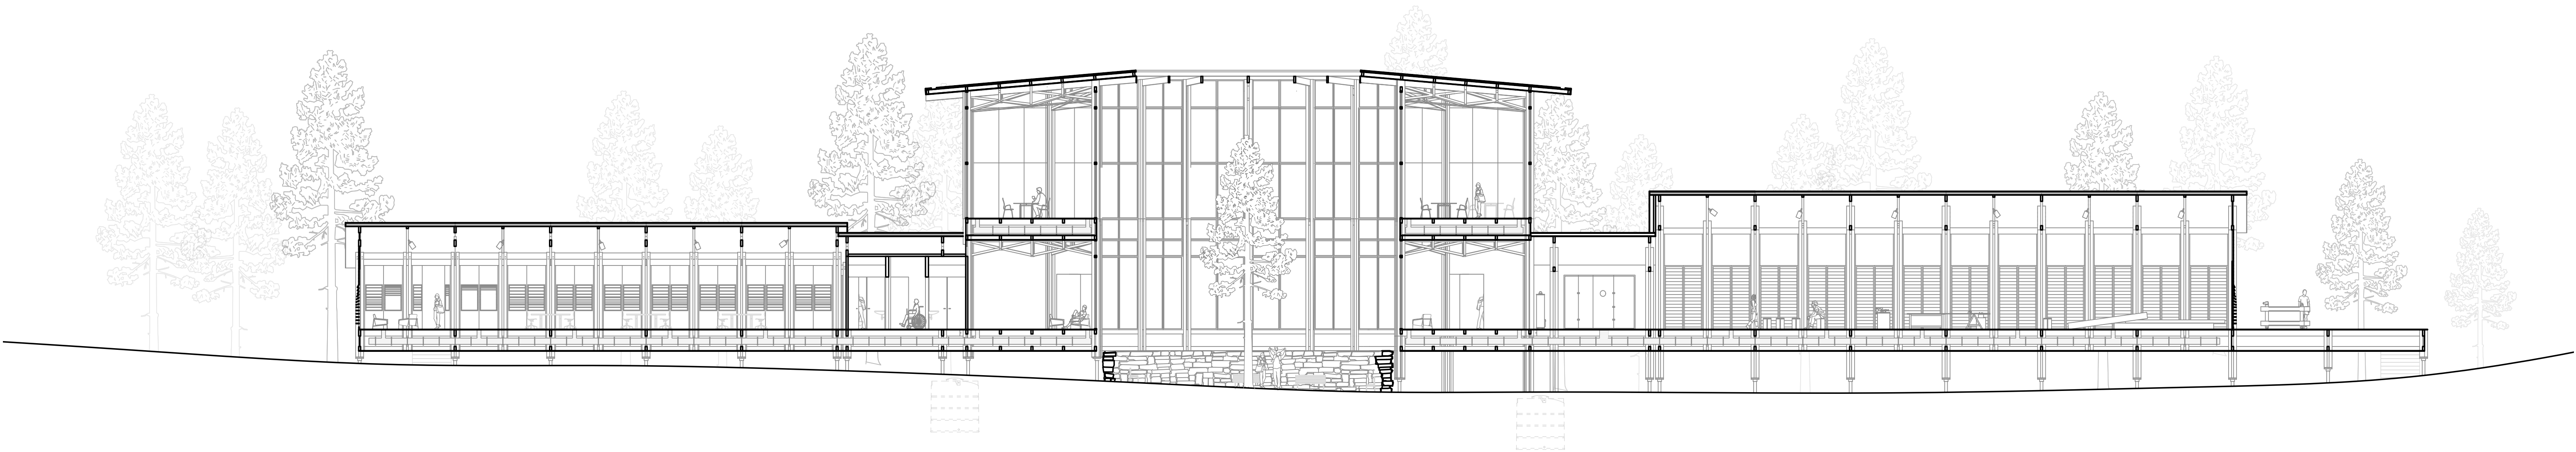

1:200 0 5 10 20



exterior

digital archive



interior
study place



details

study place



facade

digital archive

