




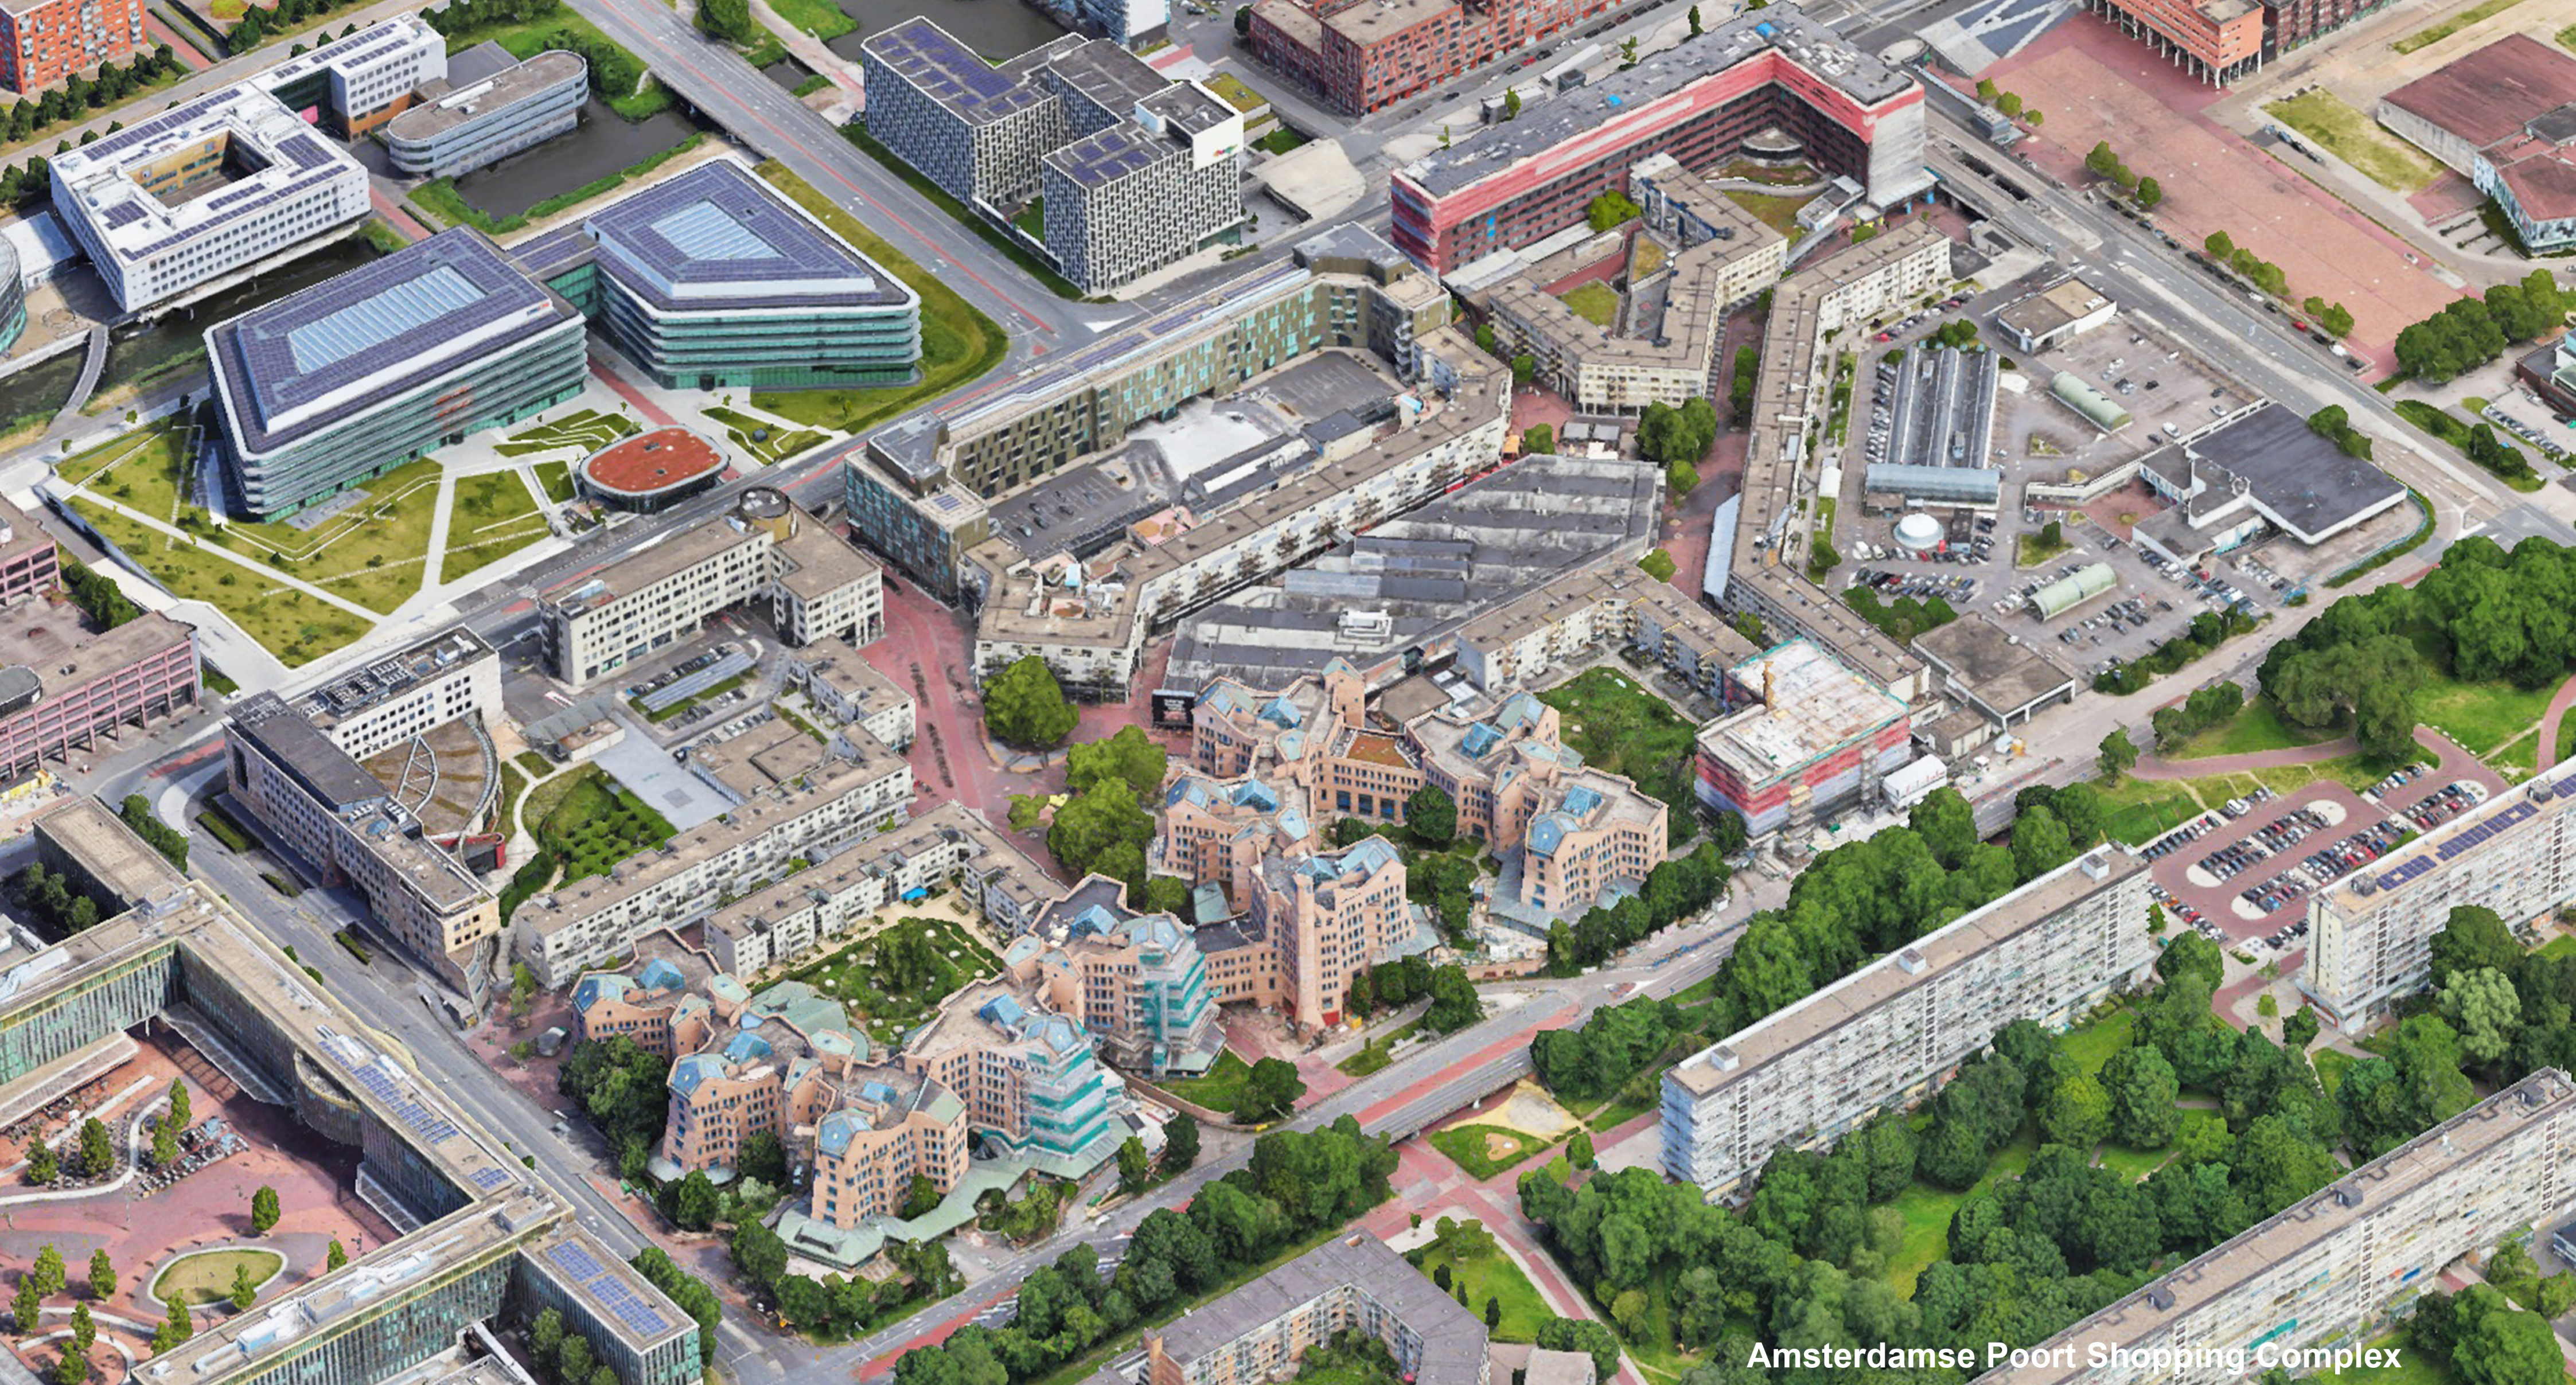


Amsterdamse Poort Shopping Complex

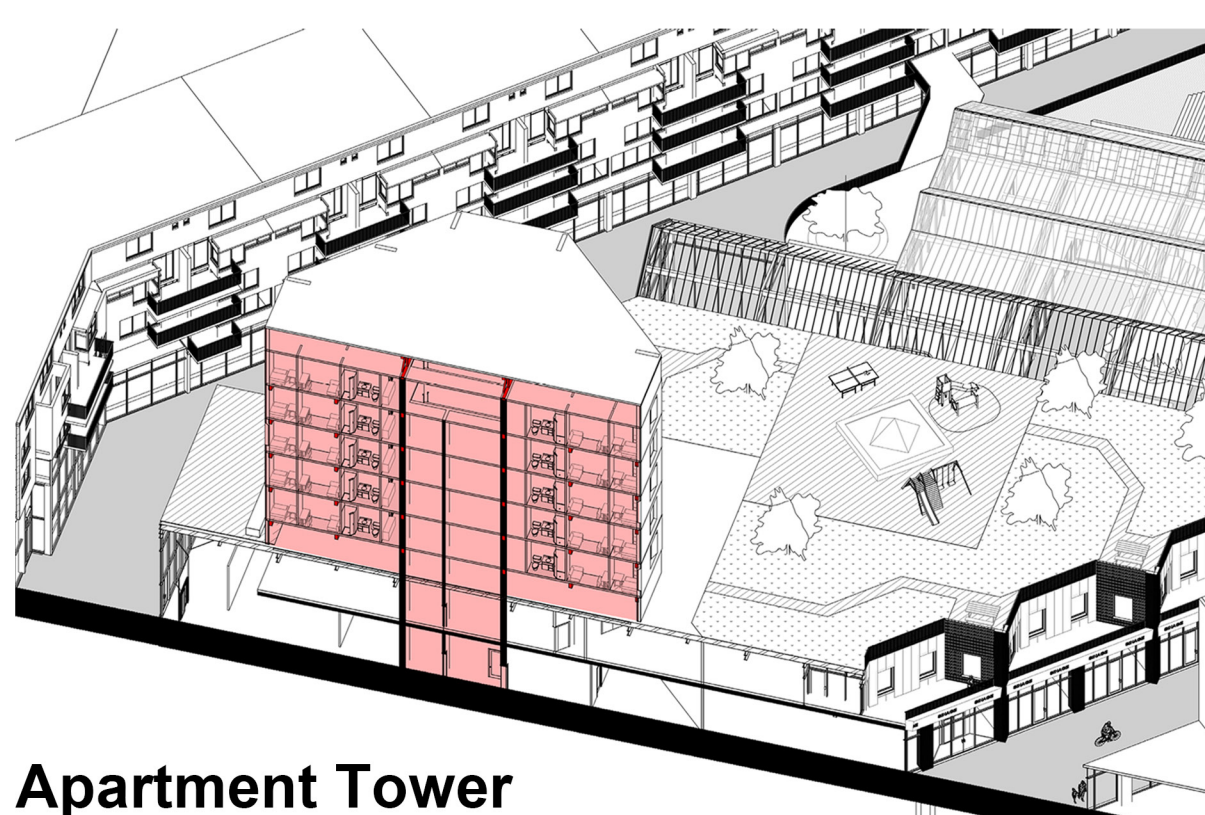


Apartment Tower

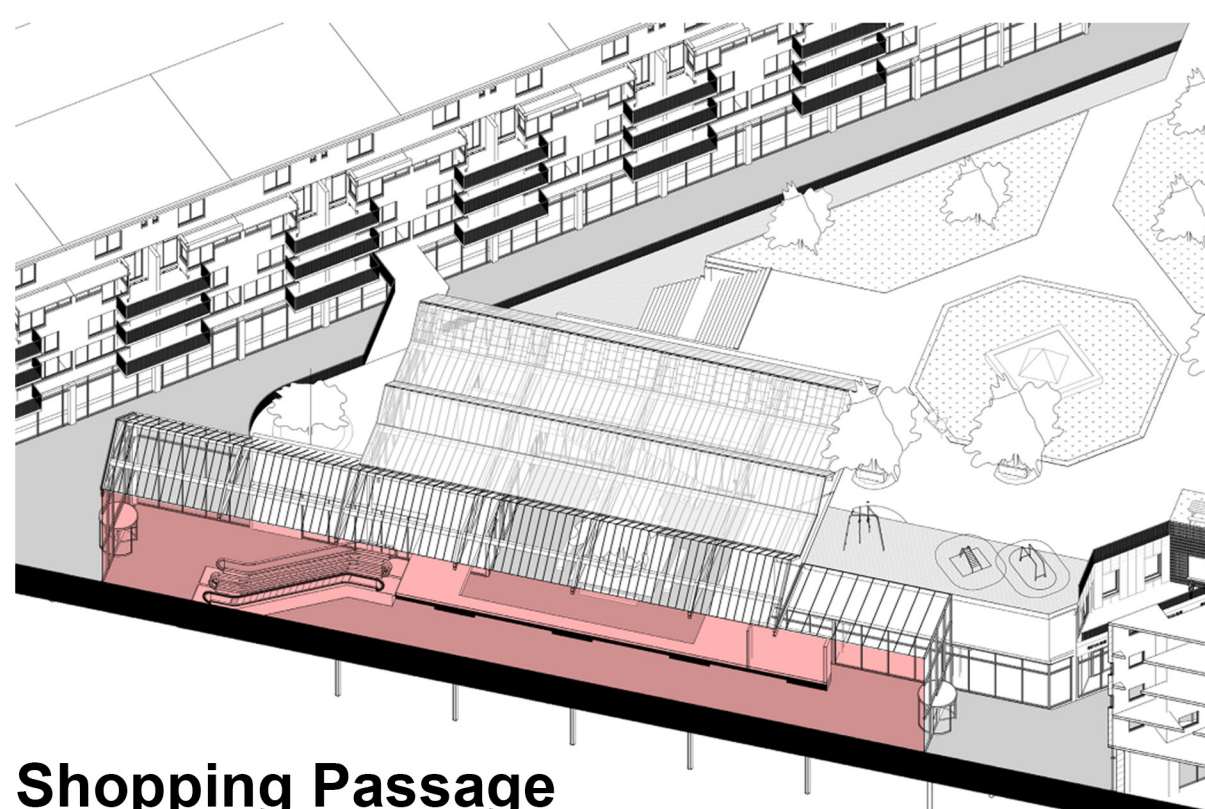



Shopping Passage

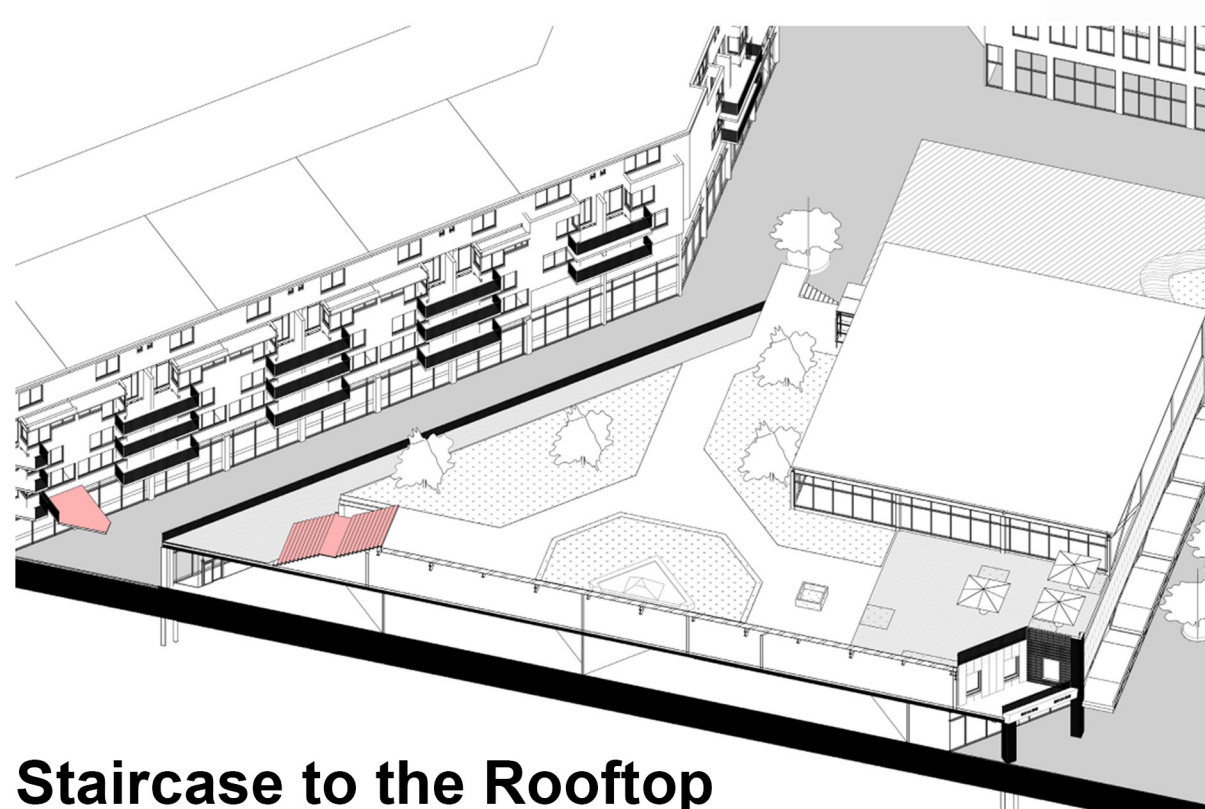


Staircase to the Rooftop

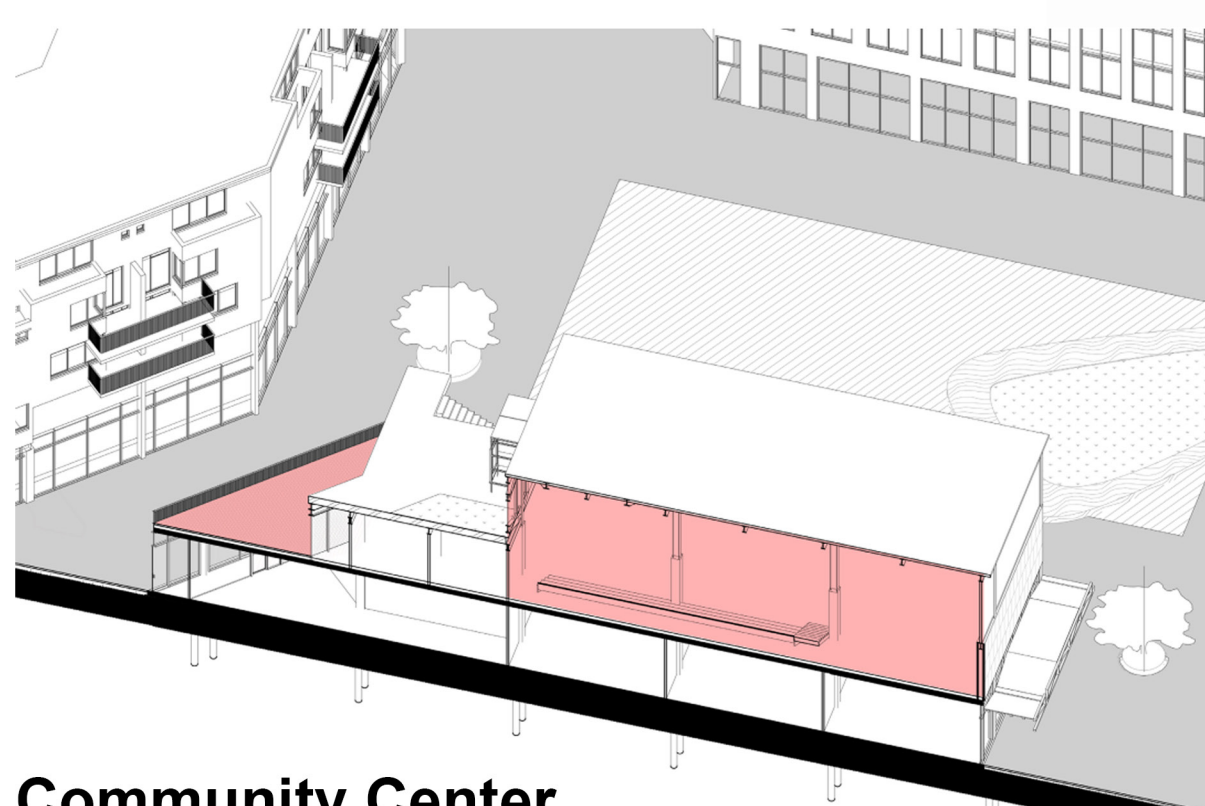

Community Center

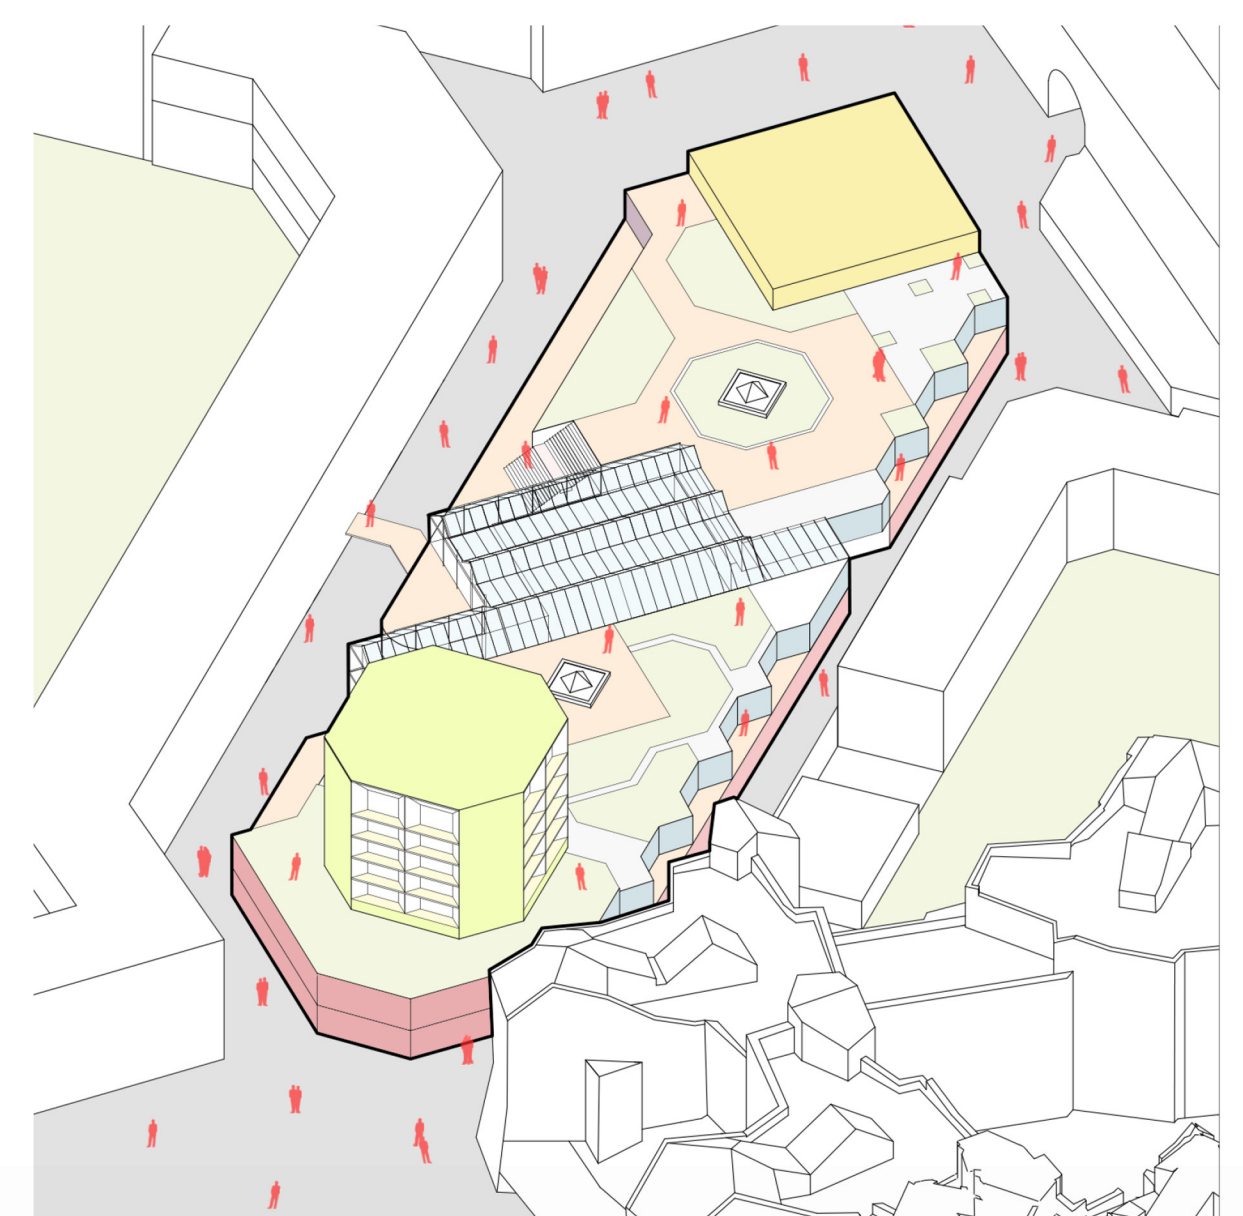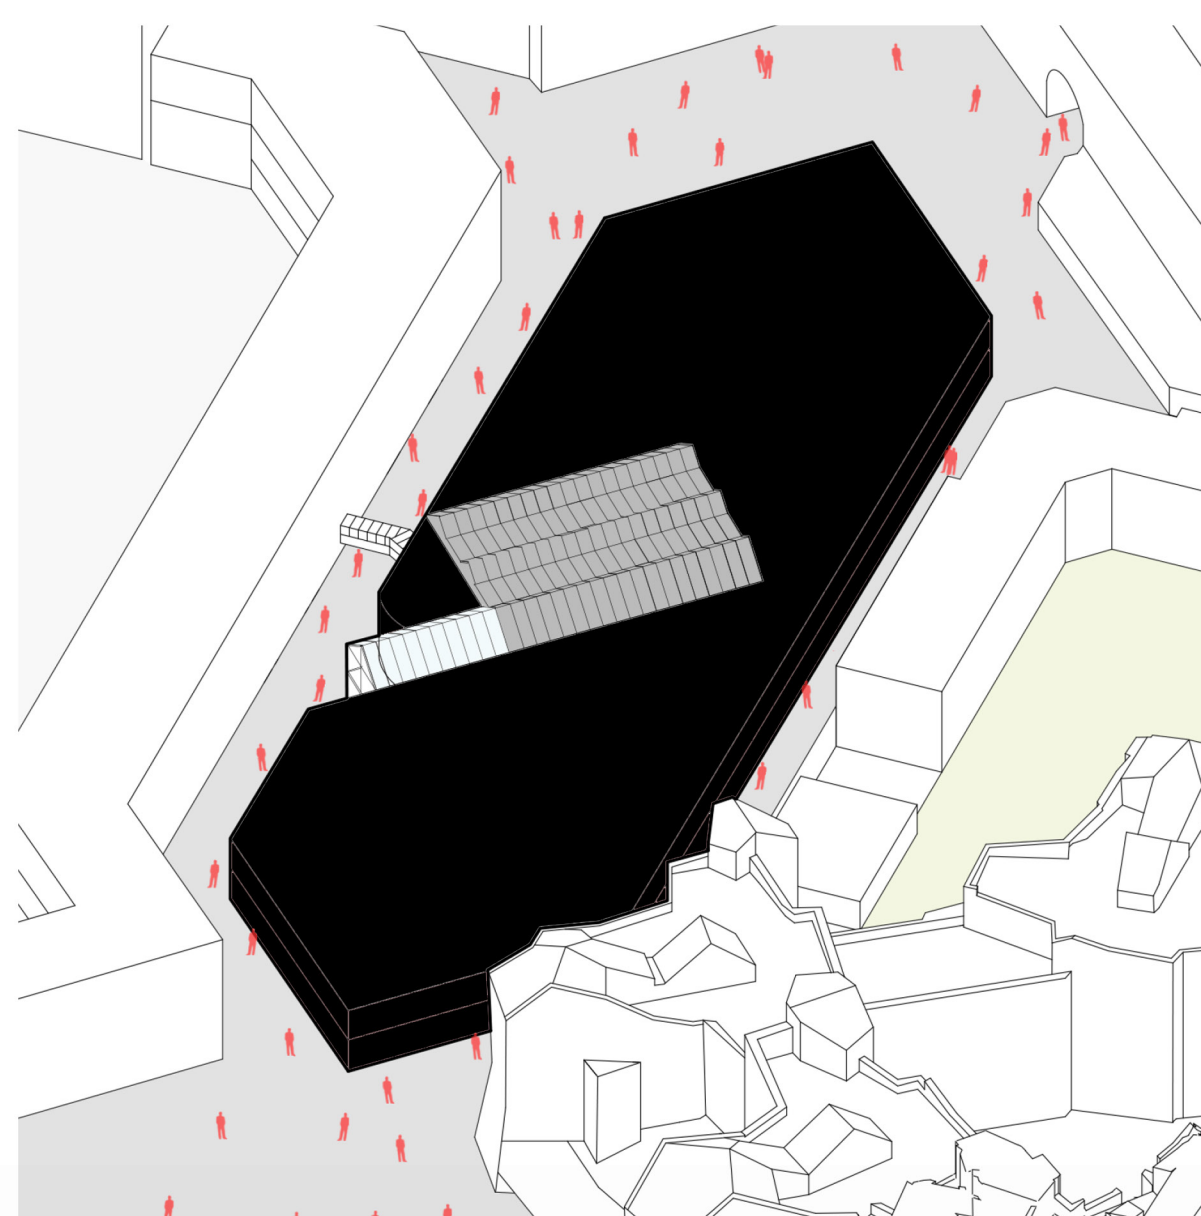


From a black box to a mixture of functions


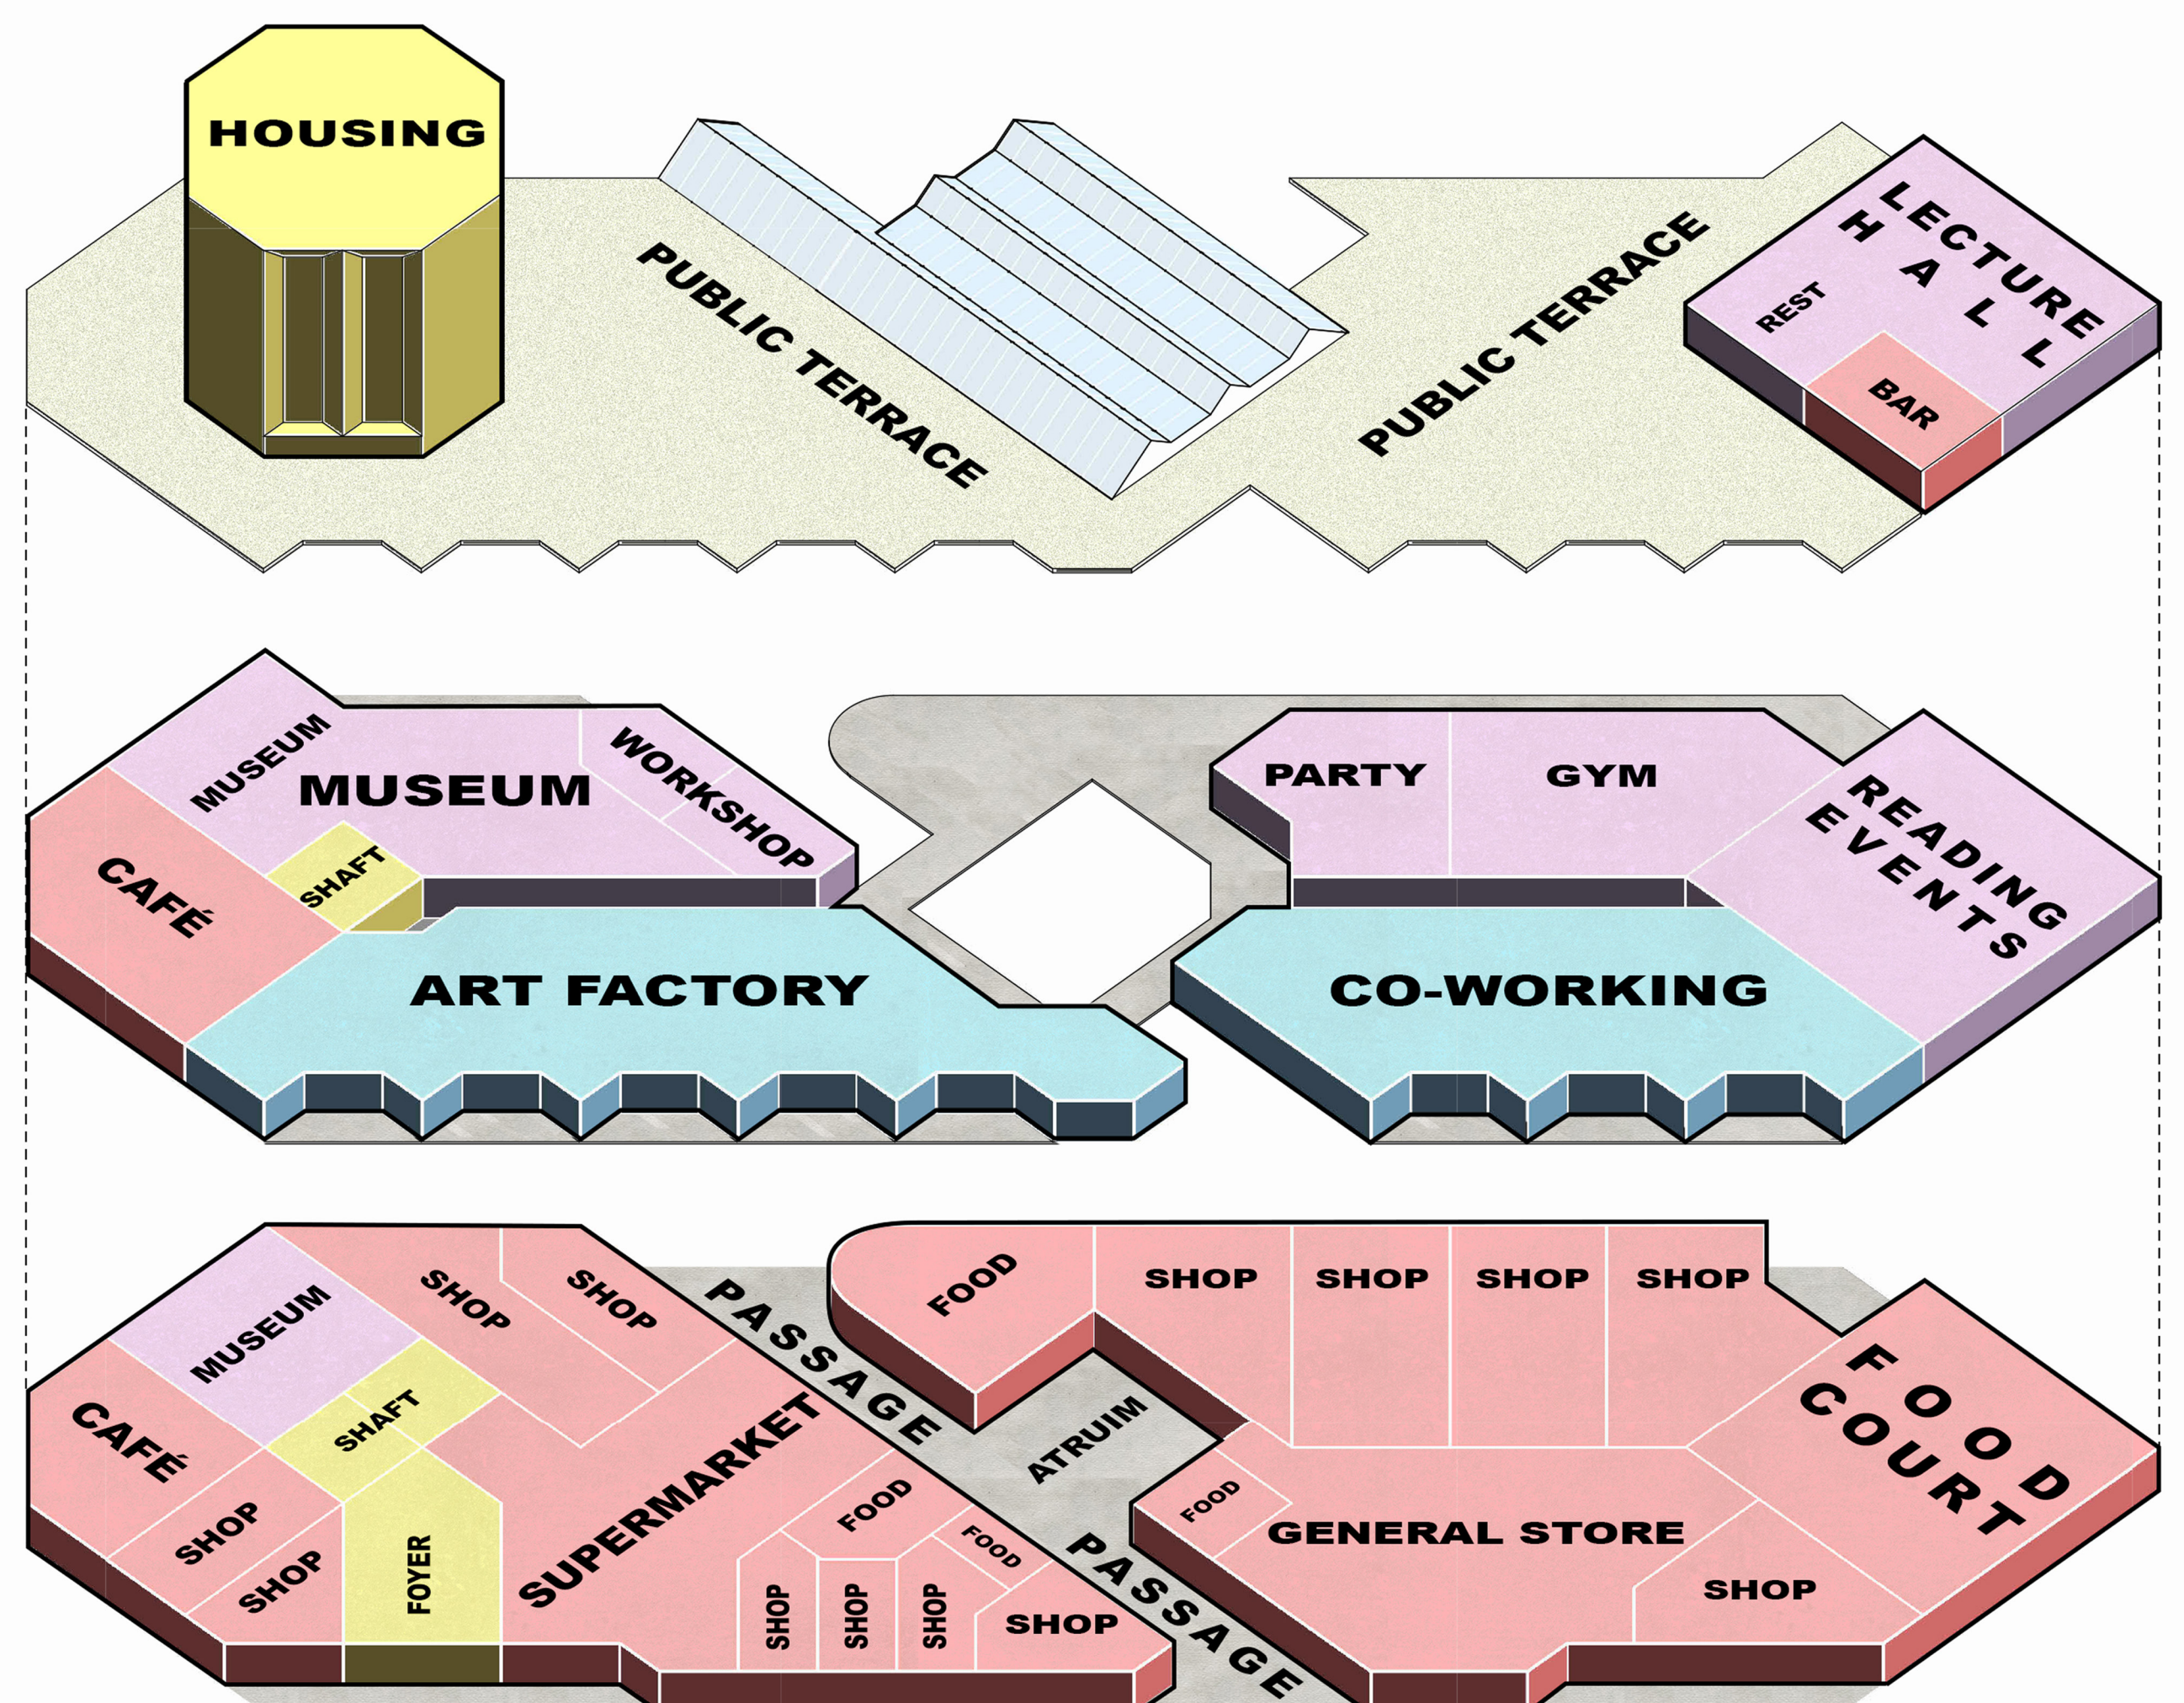






Change of Ground Floor Plans

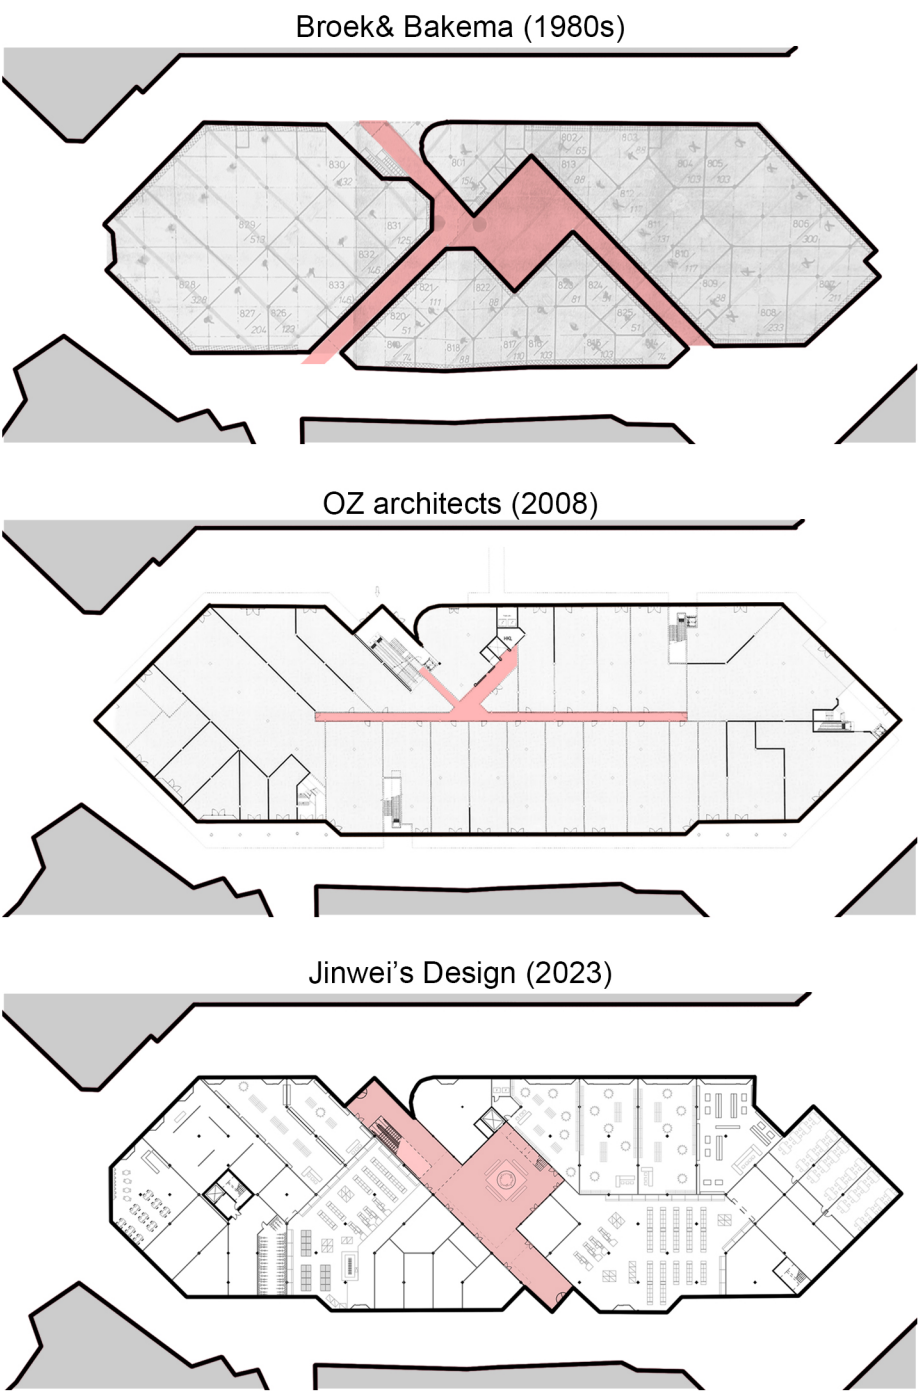

Change of 1st Floor Plans

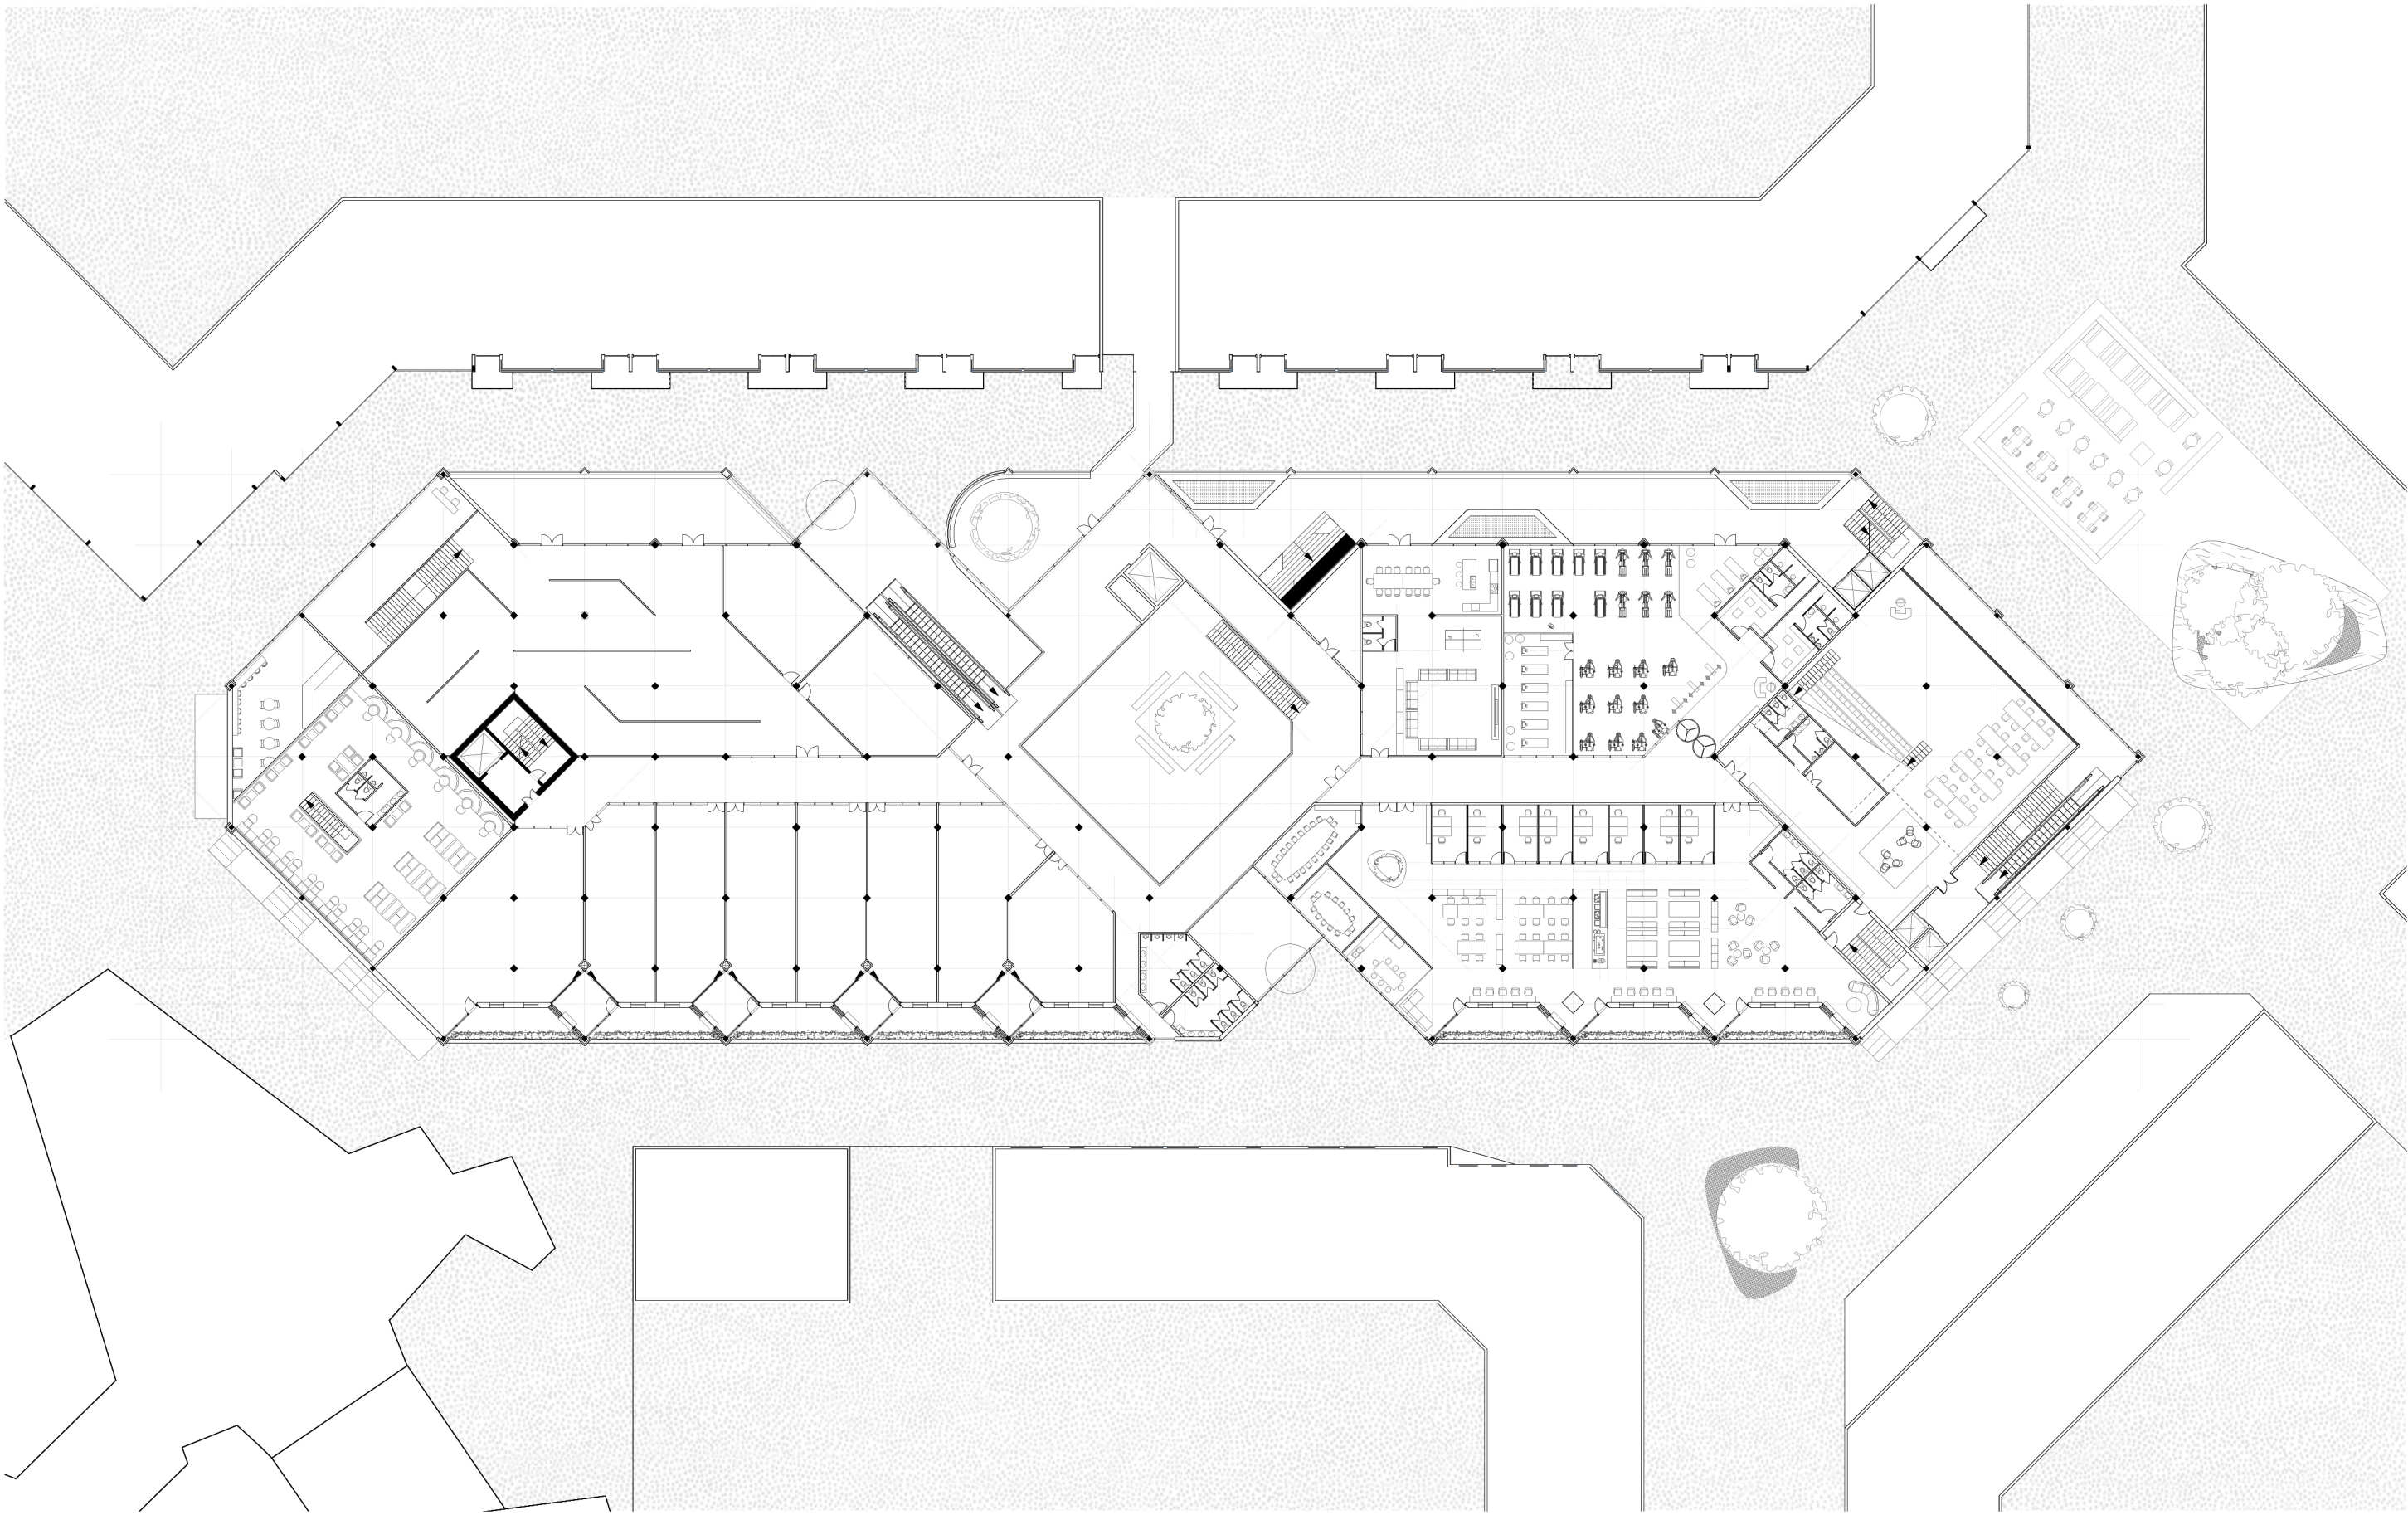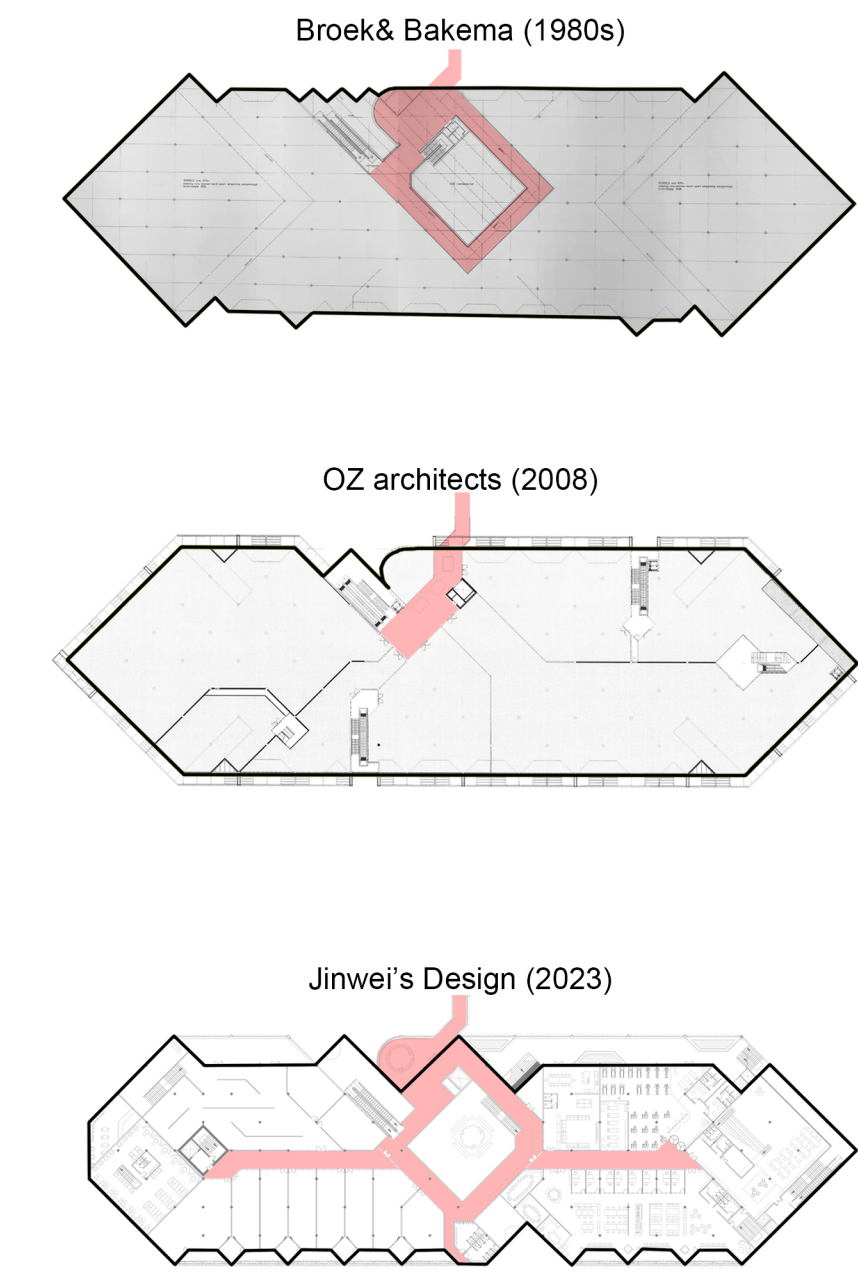

Change of Roof Plans

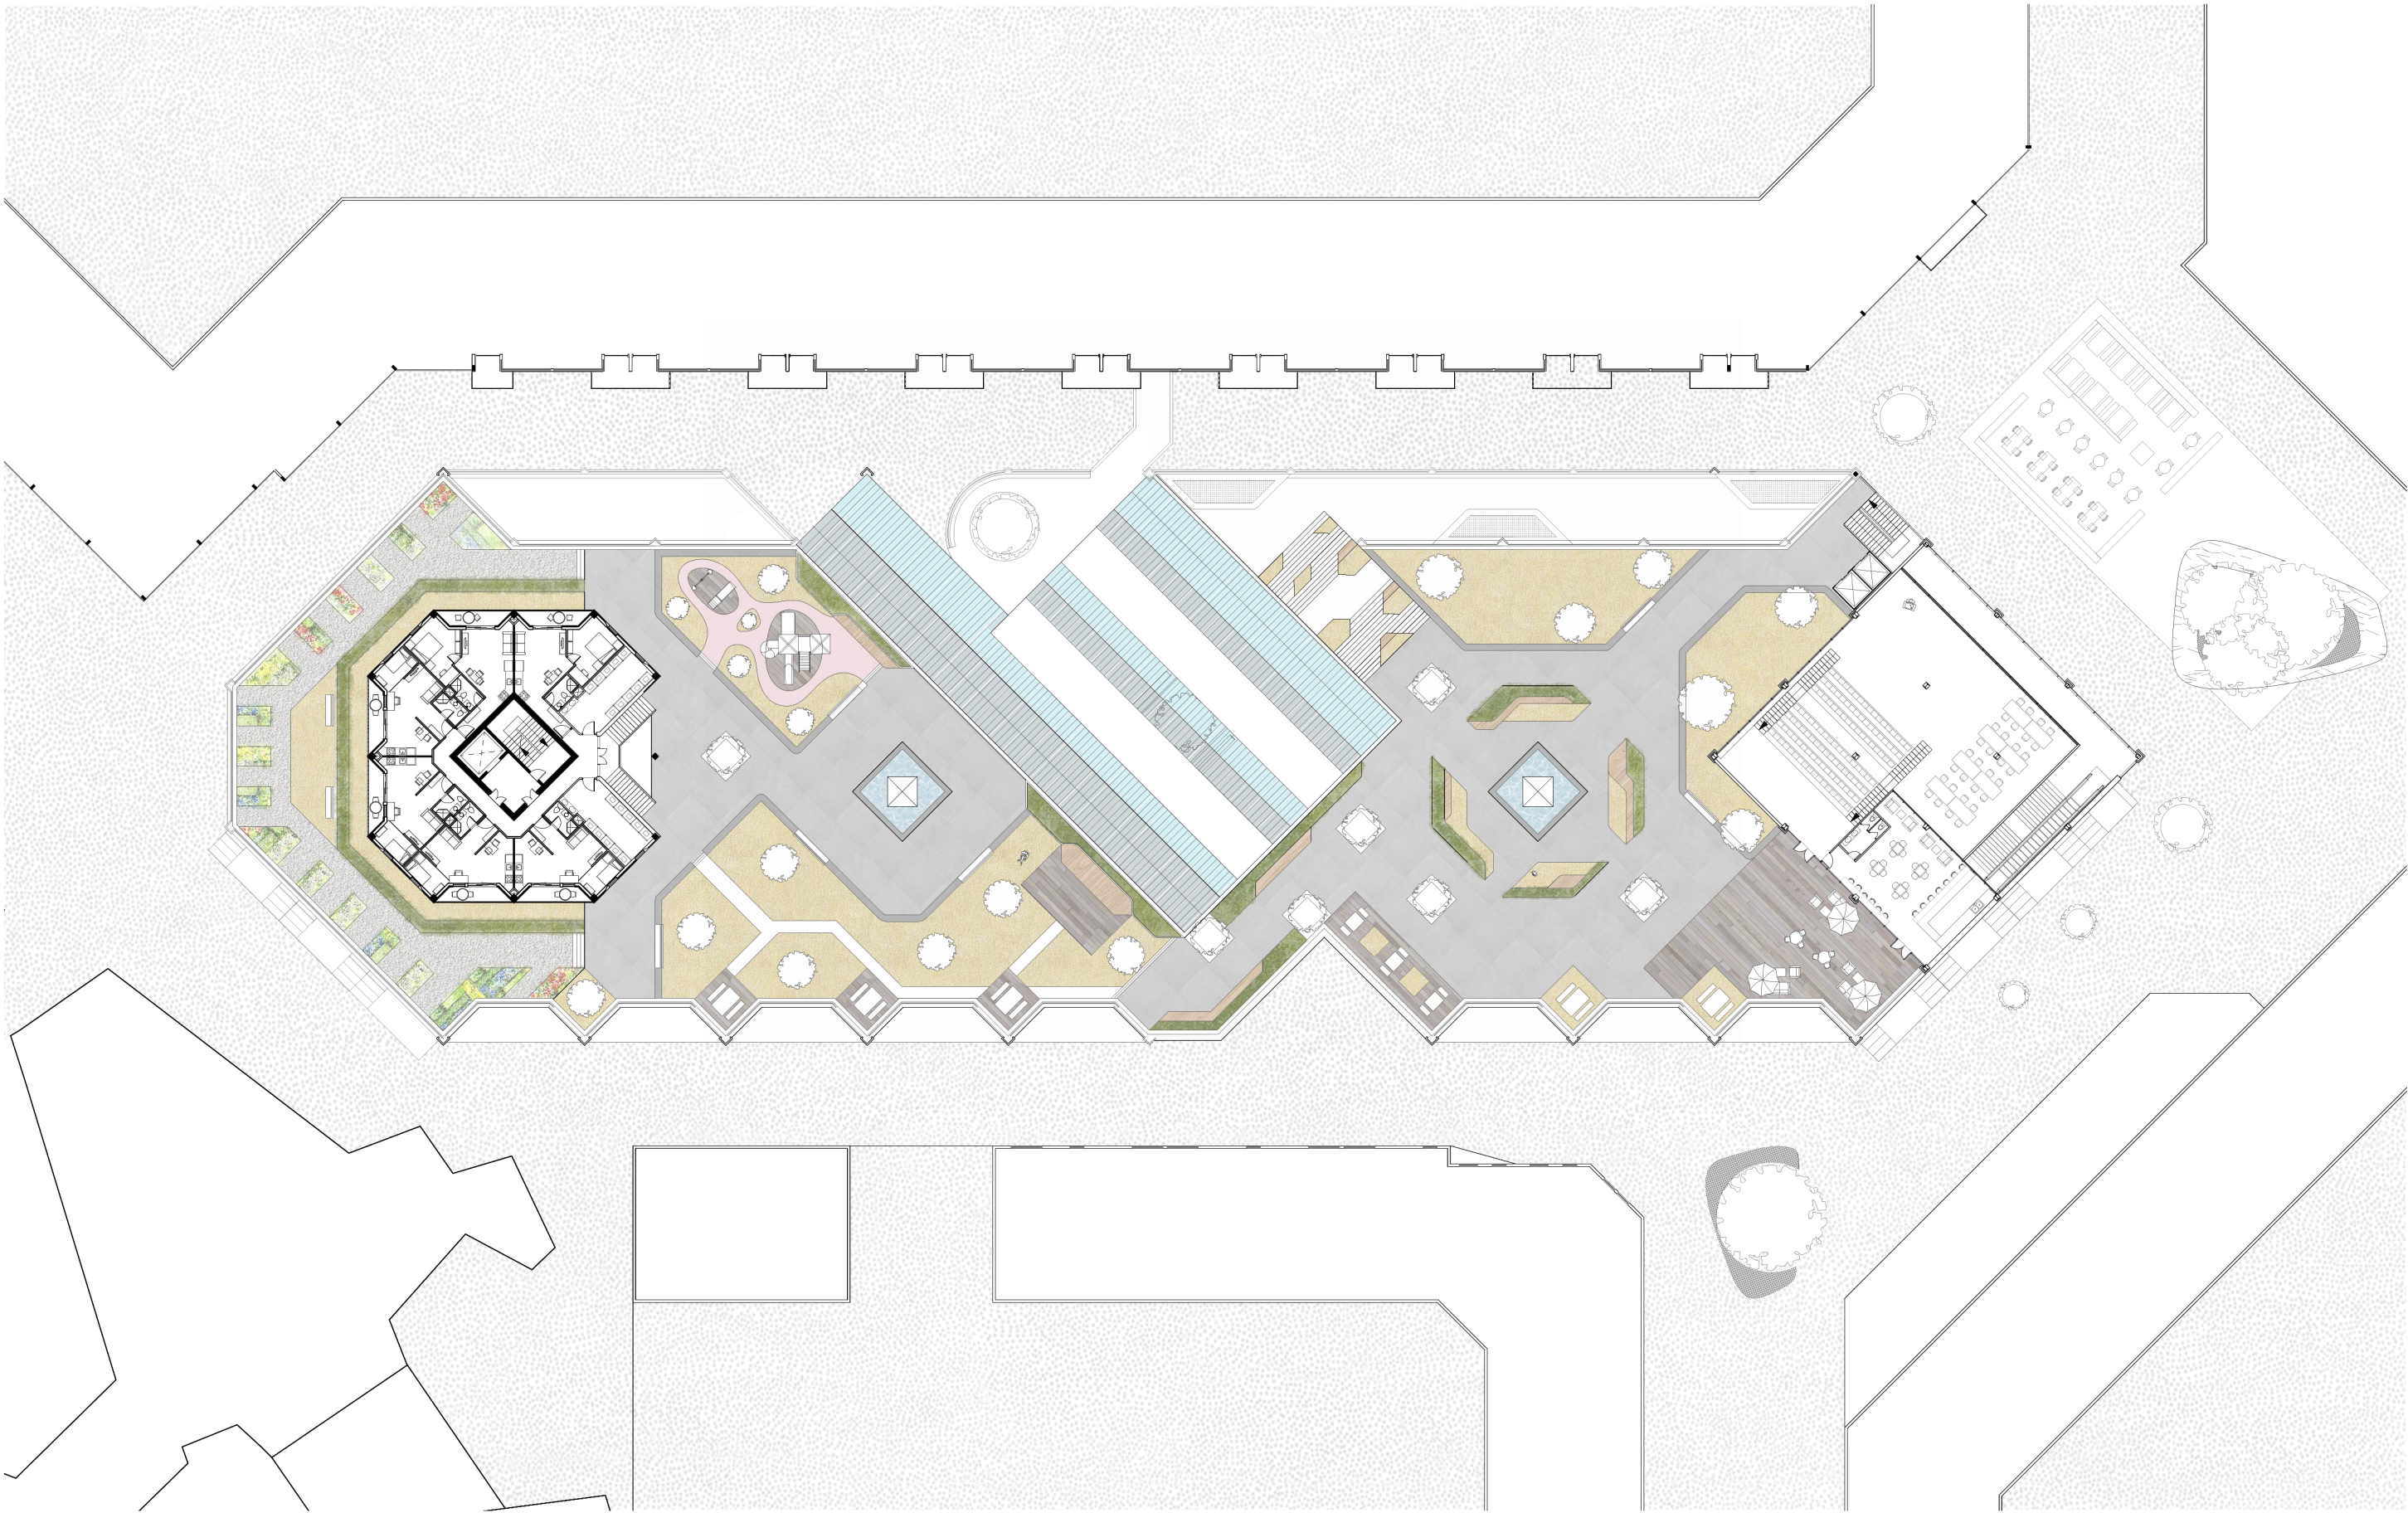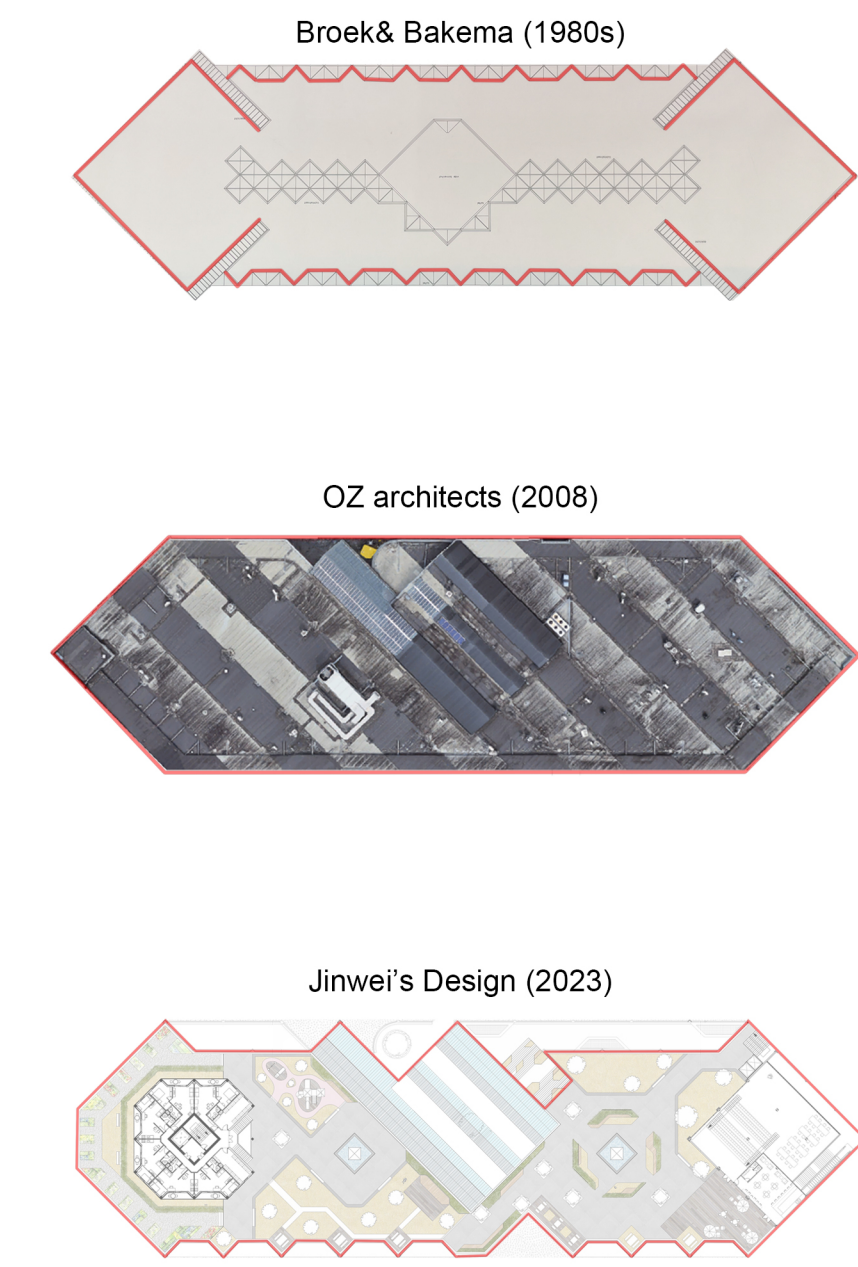





1. Entrance square view: From pit to landmark



2. Shopping street view1: From close to open




3. Shopping street view2: From narrow to wide



4. Balcony view1: From blind to visual connection




5. Balcony view2: From refusal to invitation

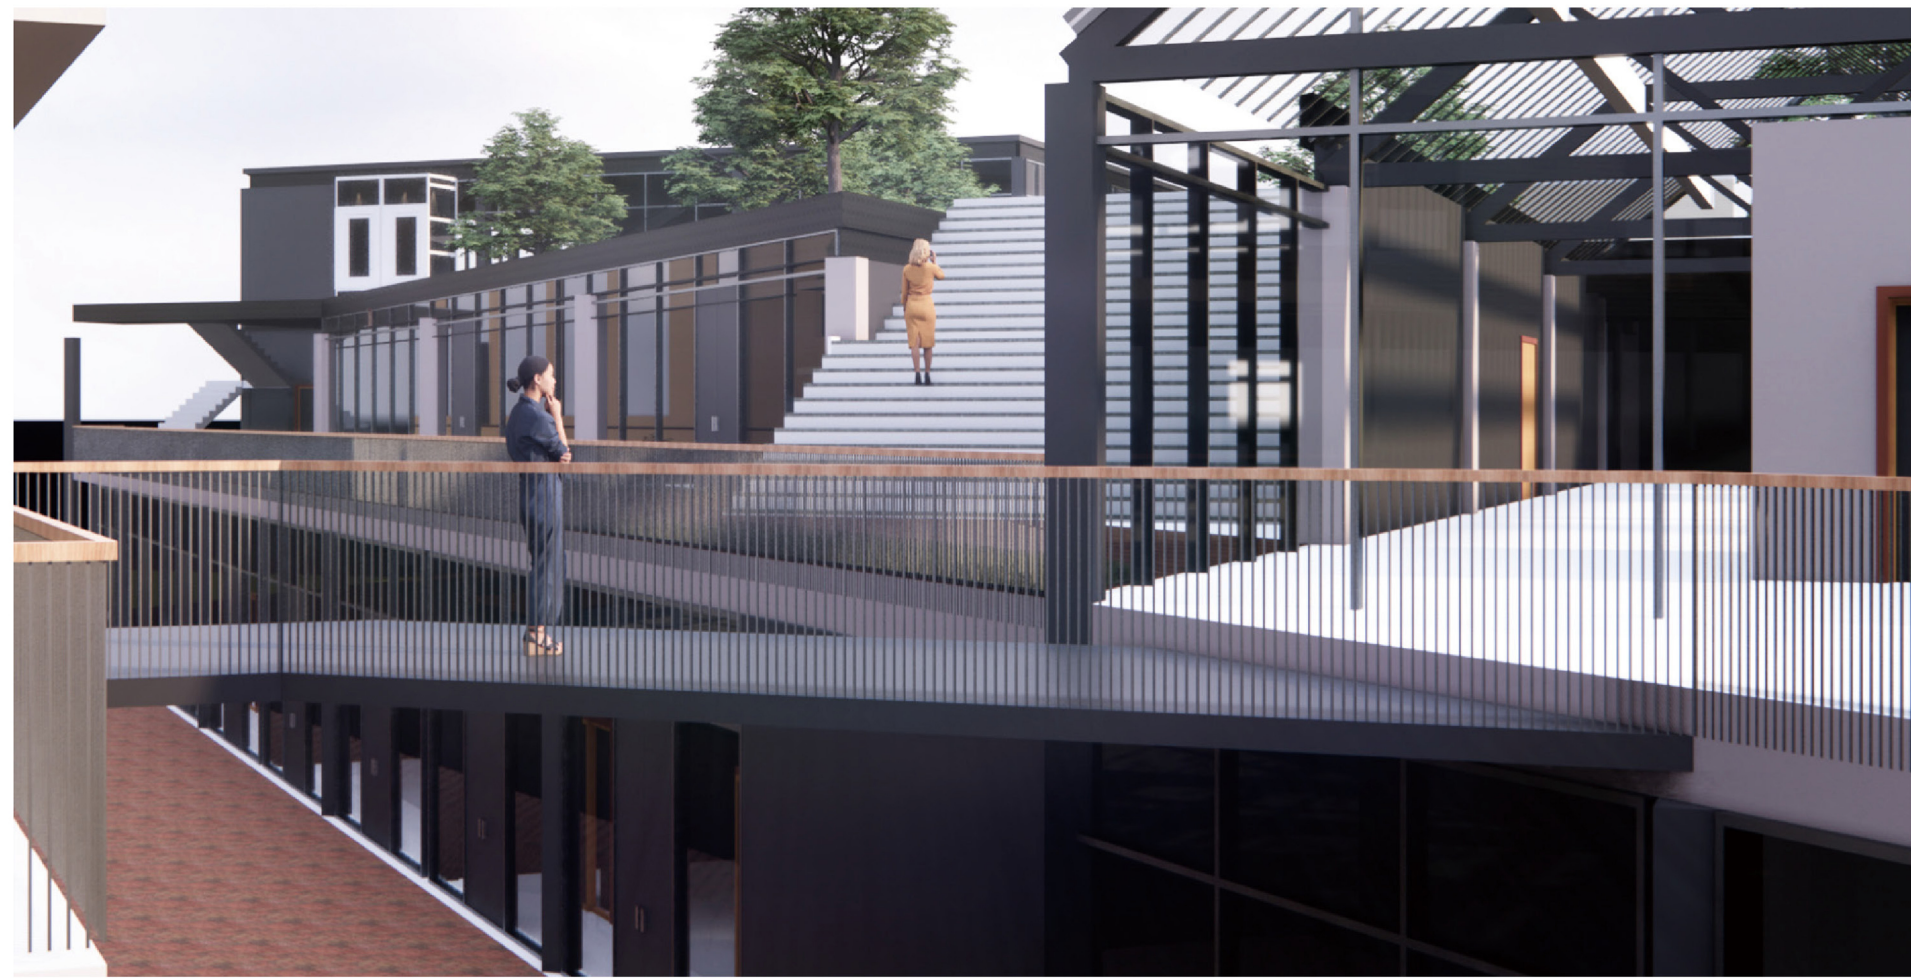







Elevation Detail Drawing

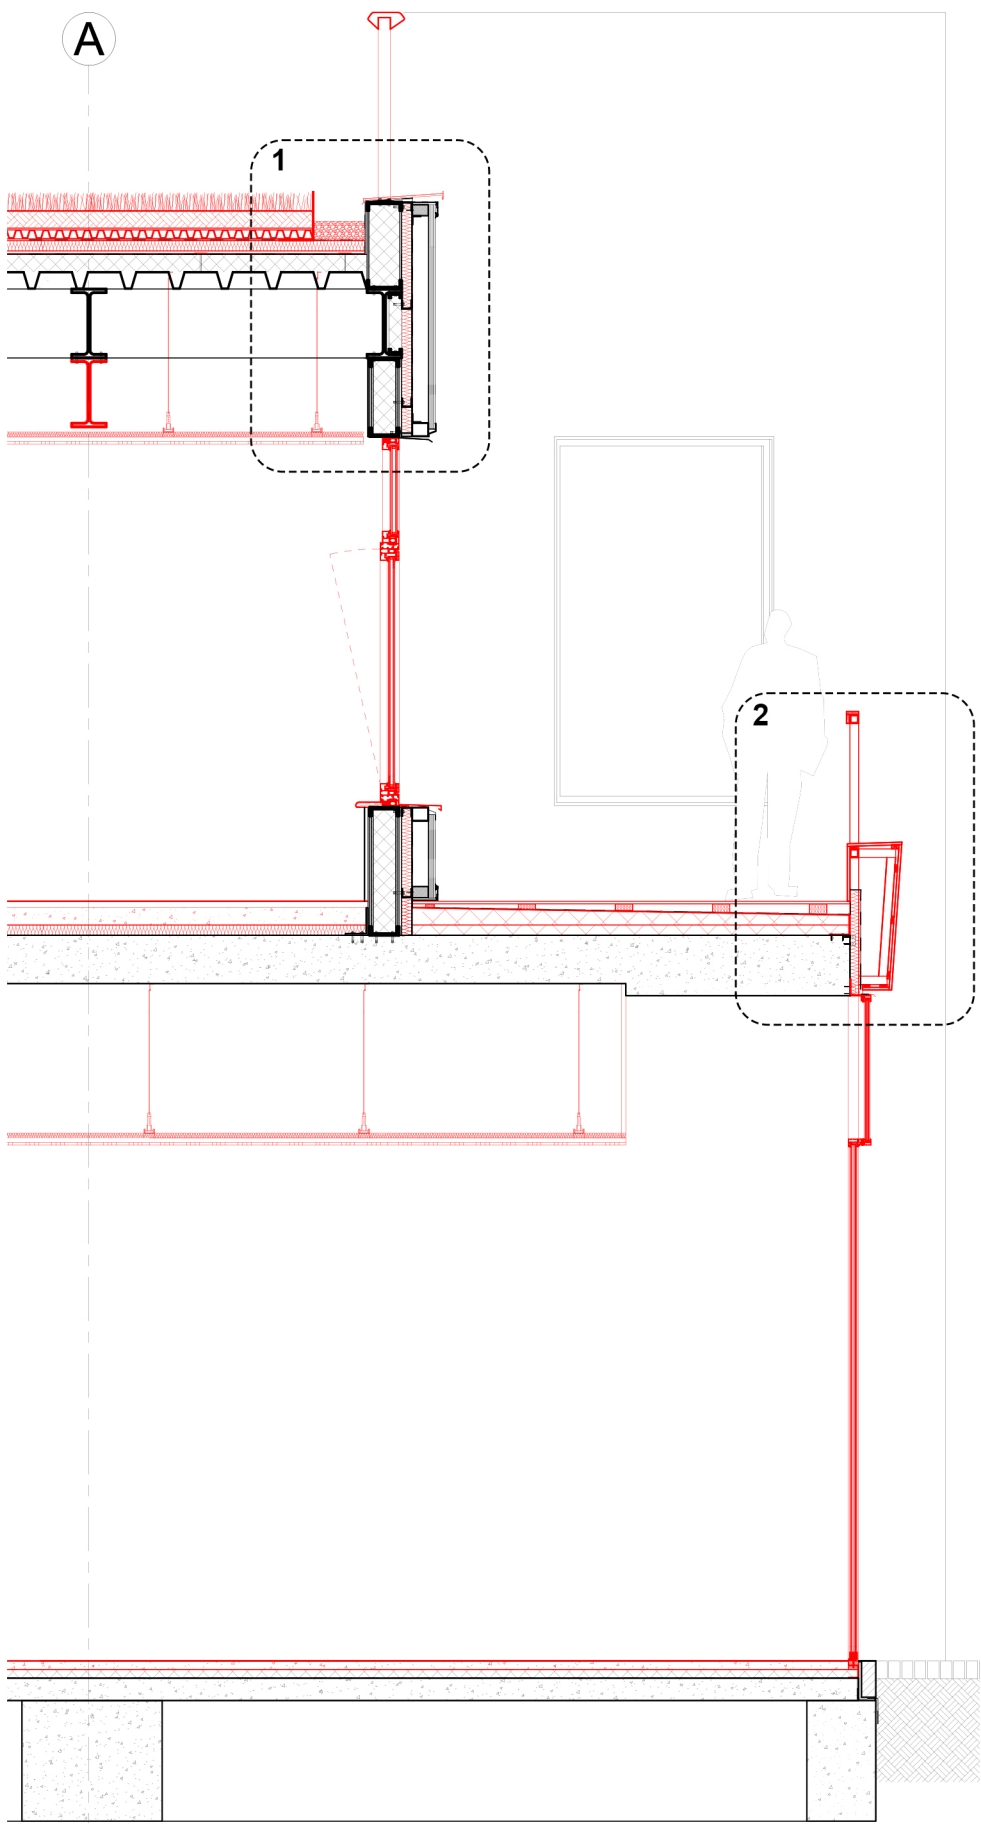


A-A Section Drawing

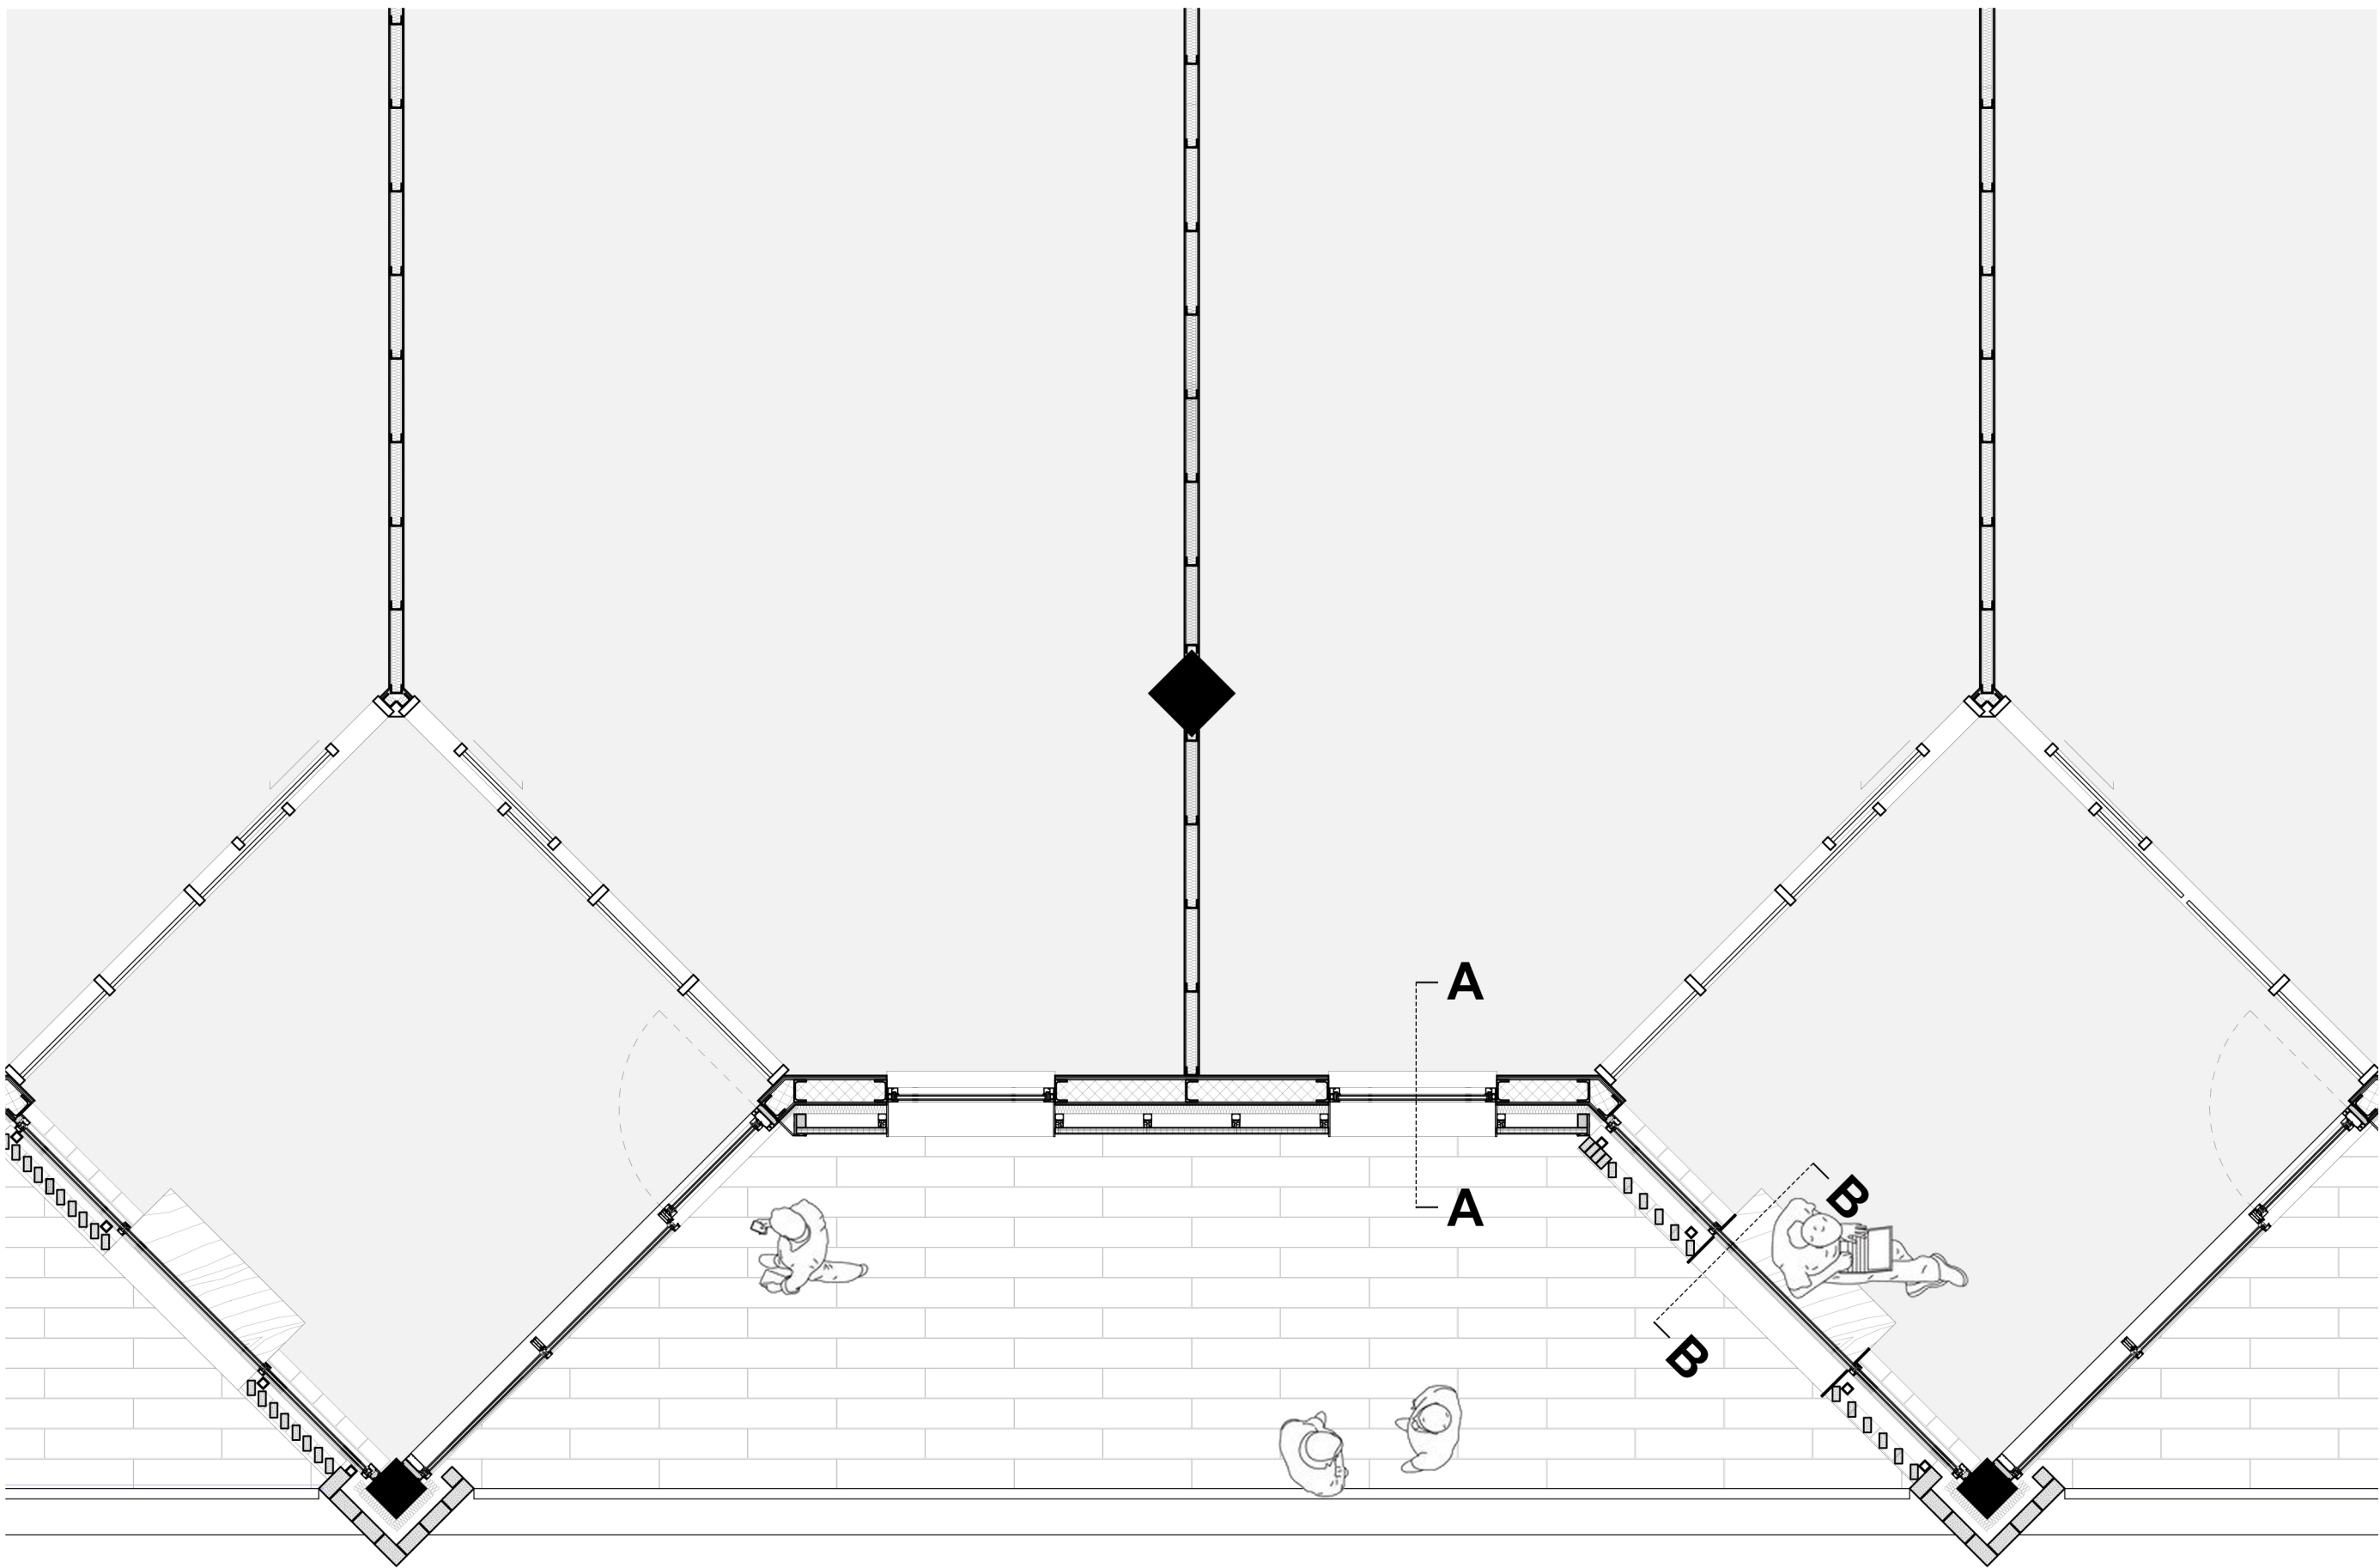


Horizontal Section Detail Drawing

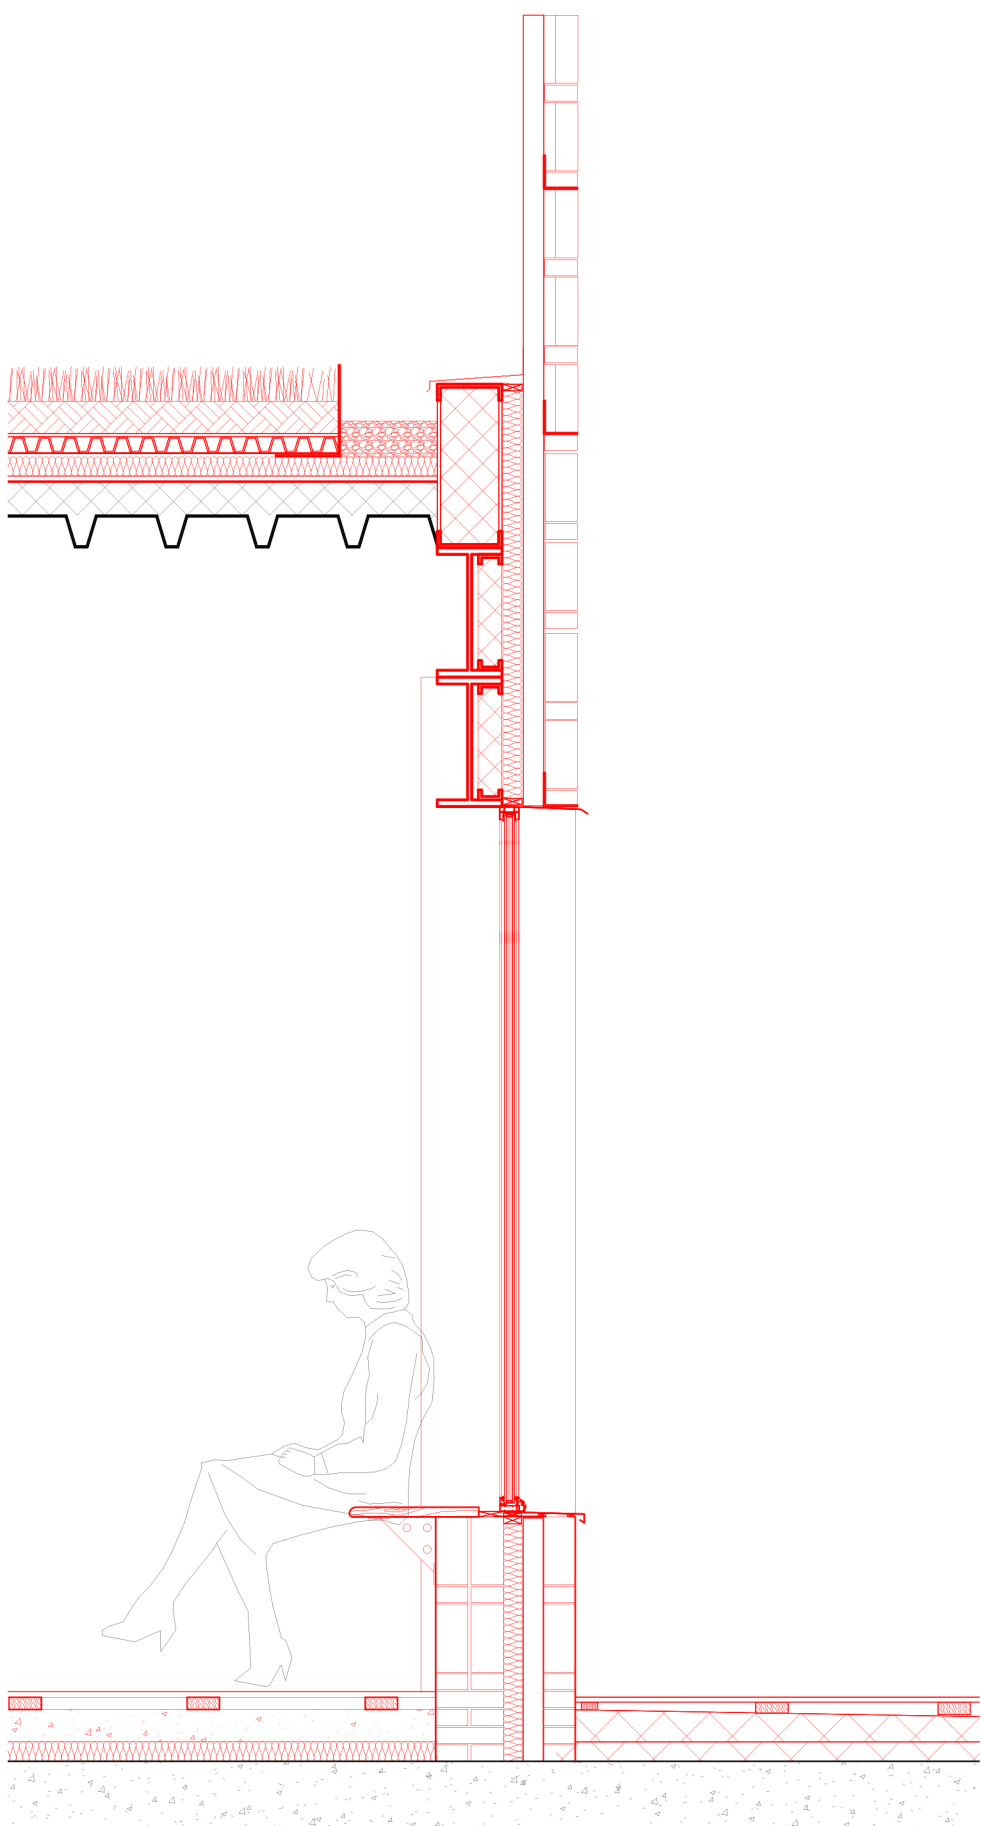


B-B Section Drawing

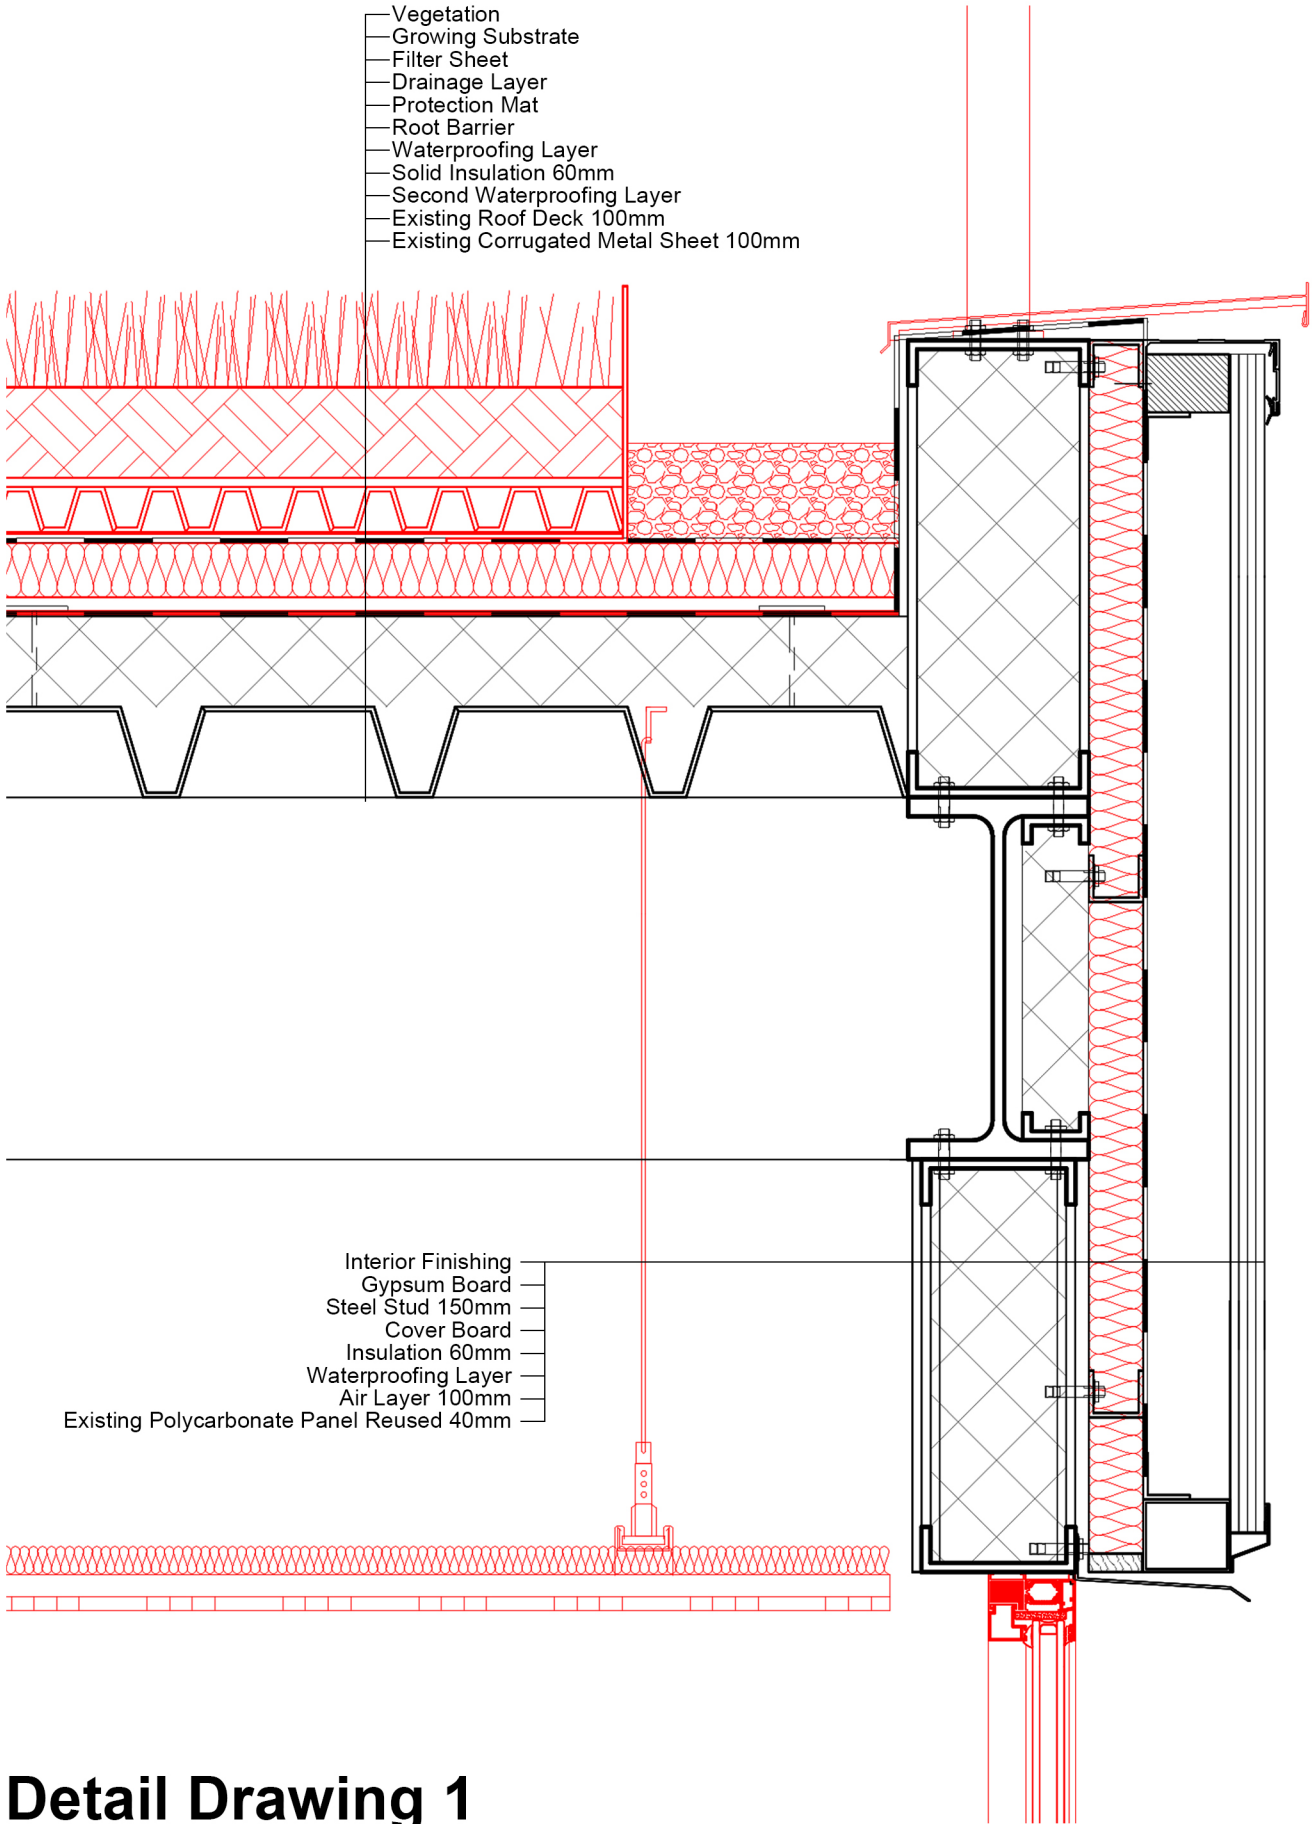

Detail Drawing 1

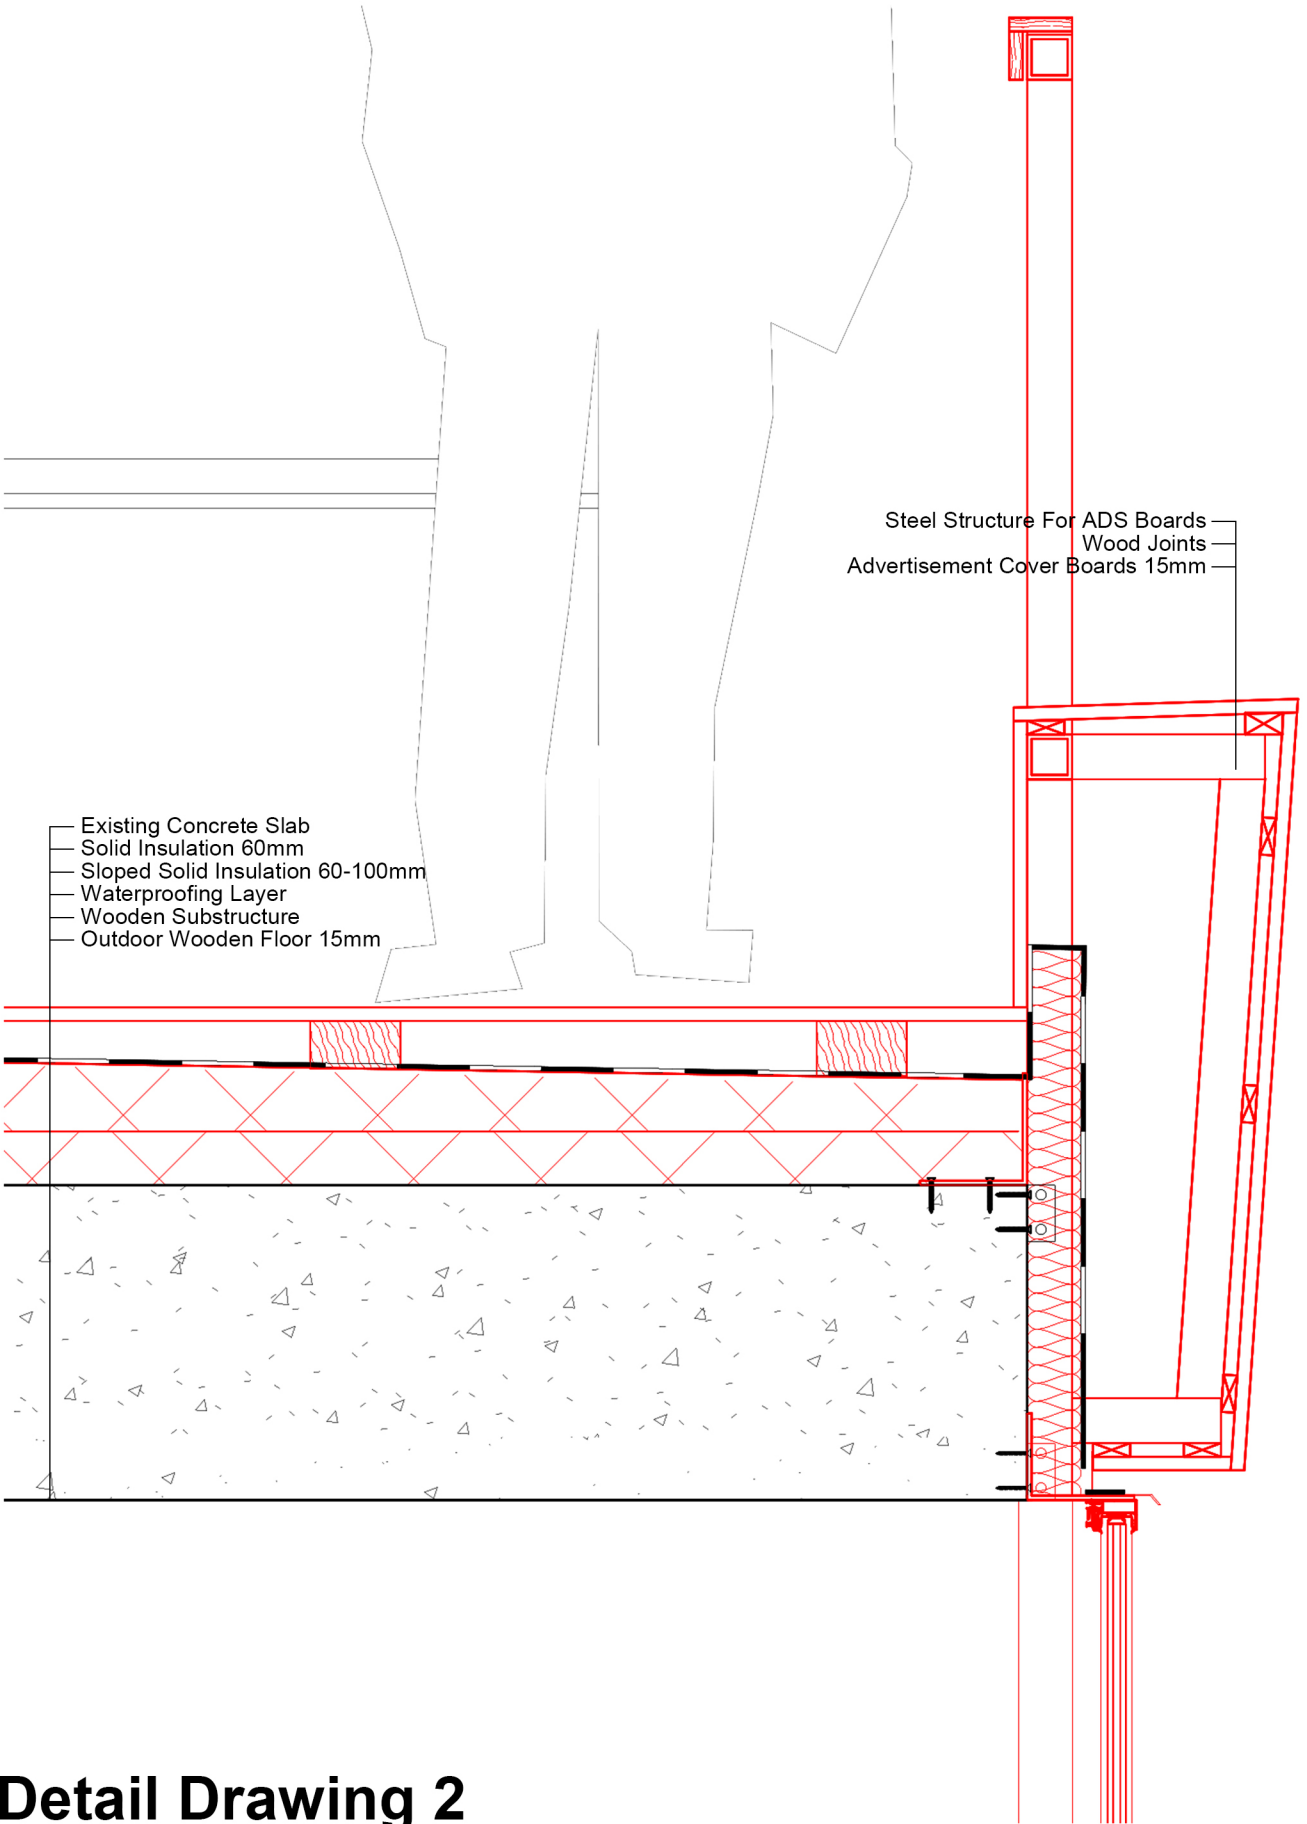

Detail Drawing 2

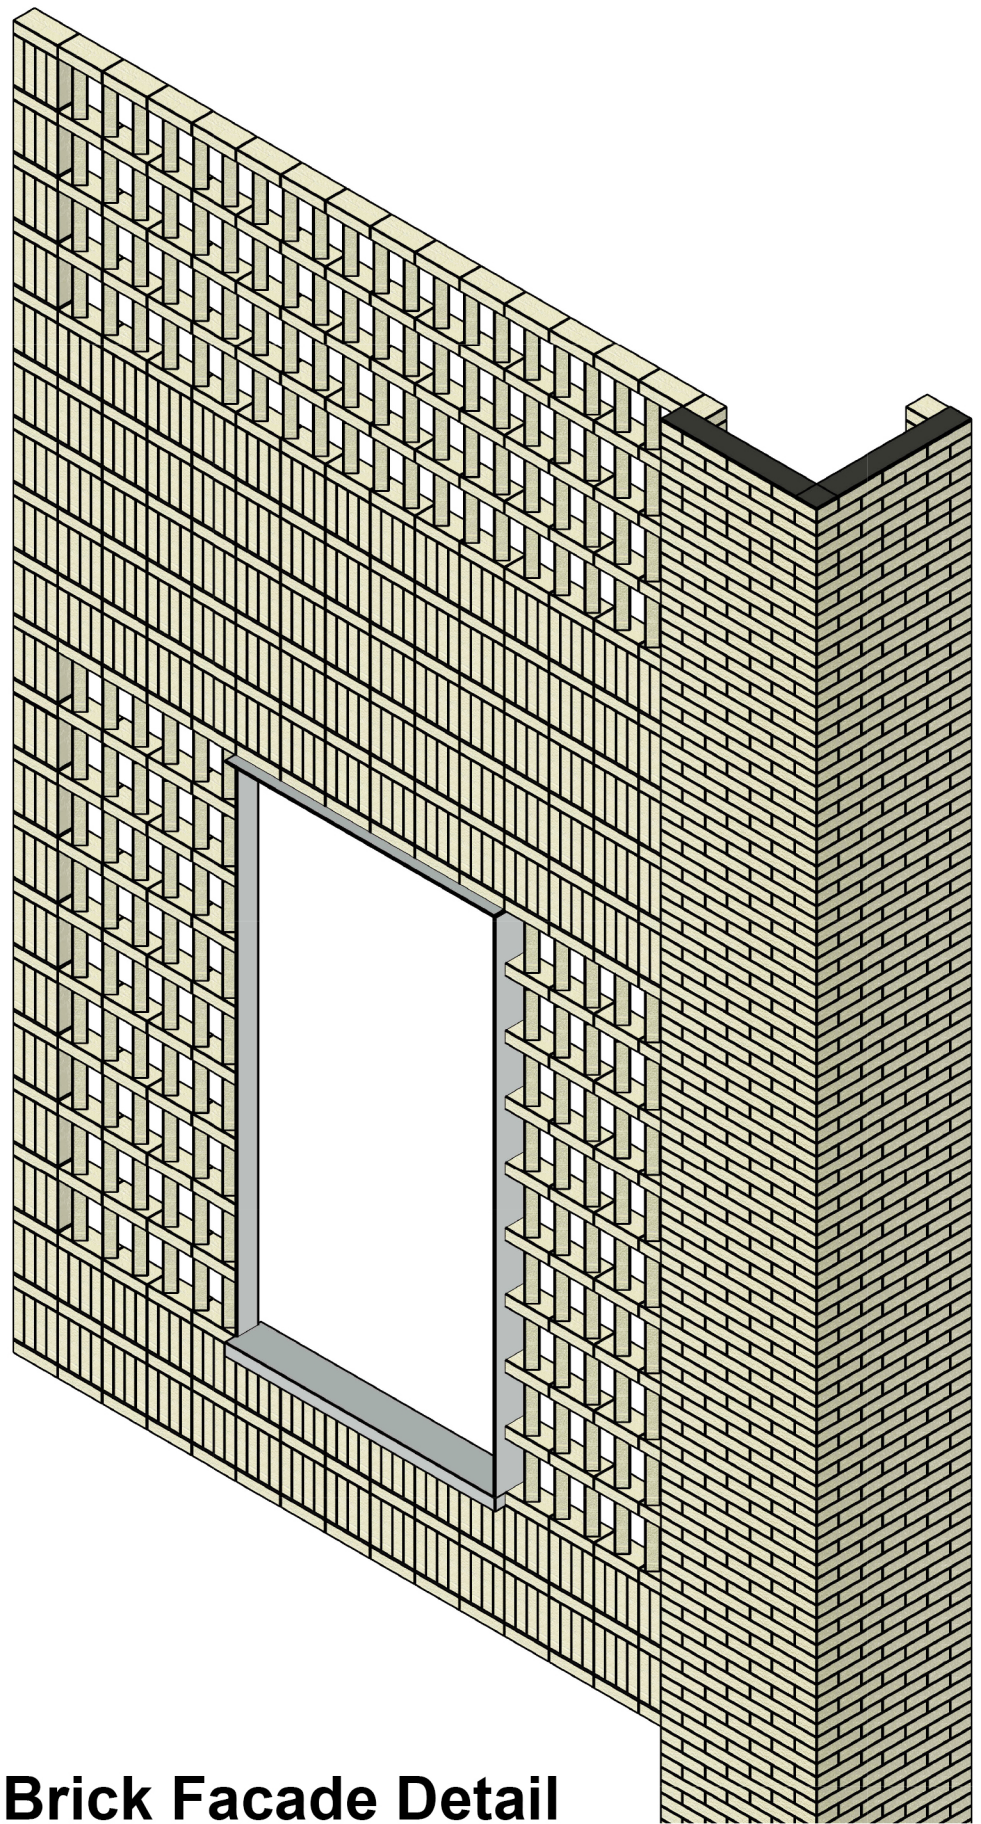

Brick Facade Detail



