
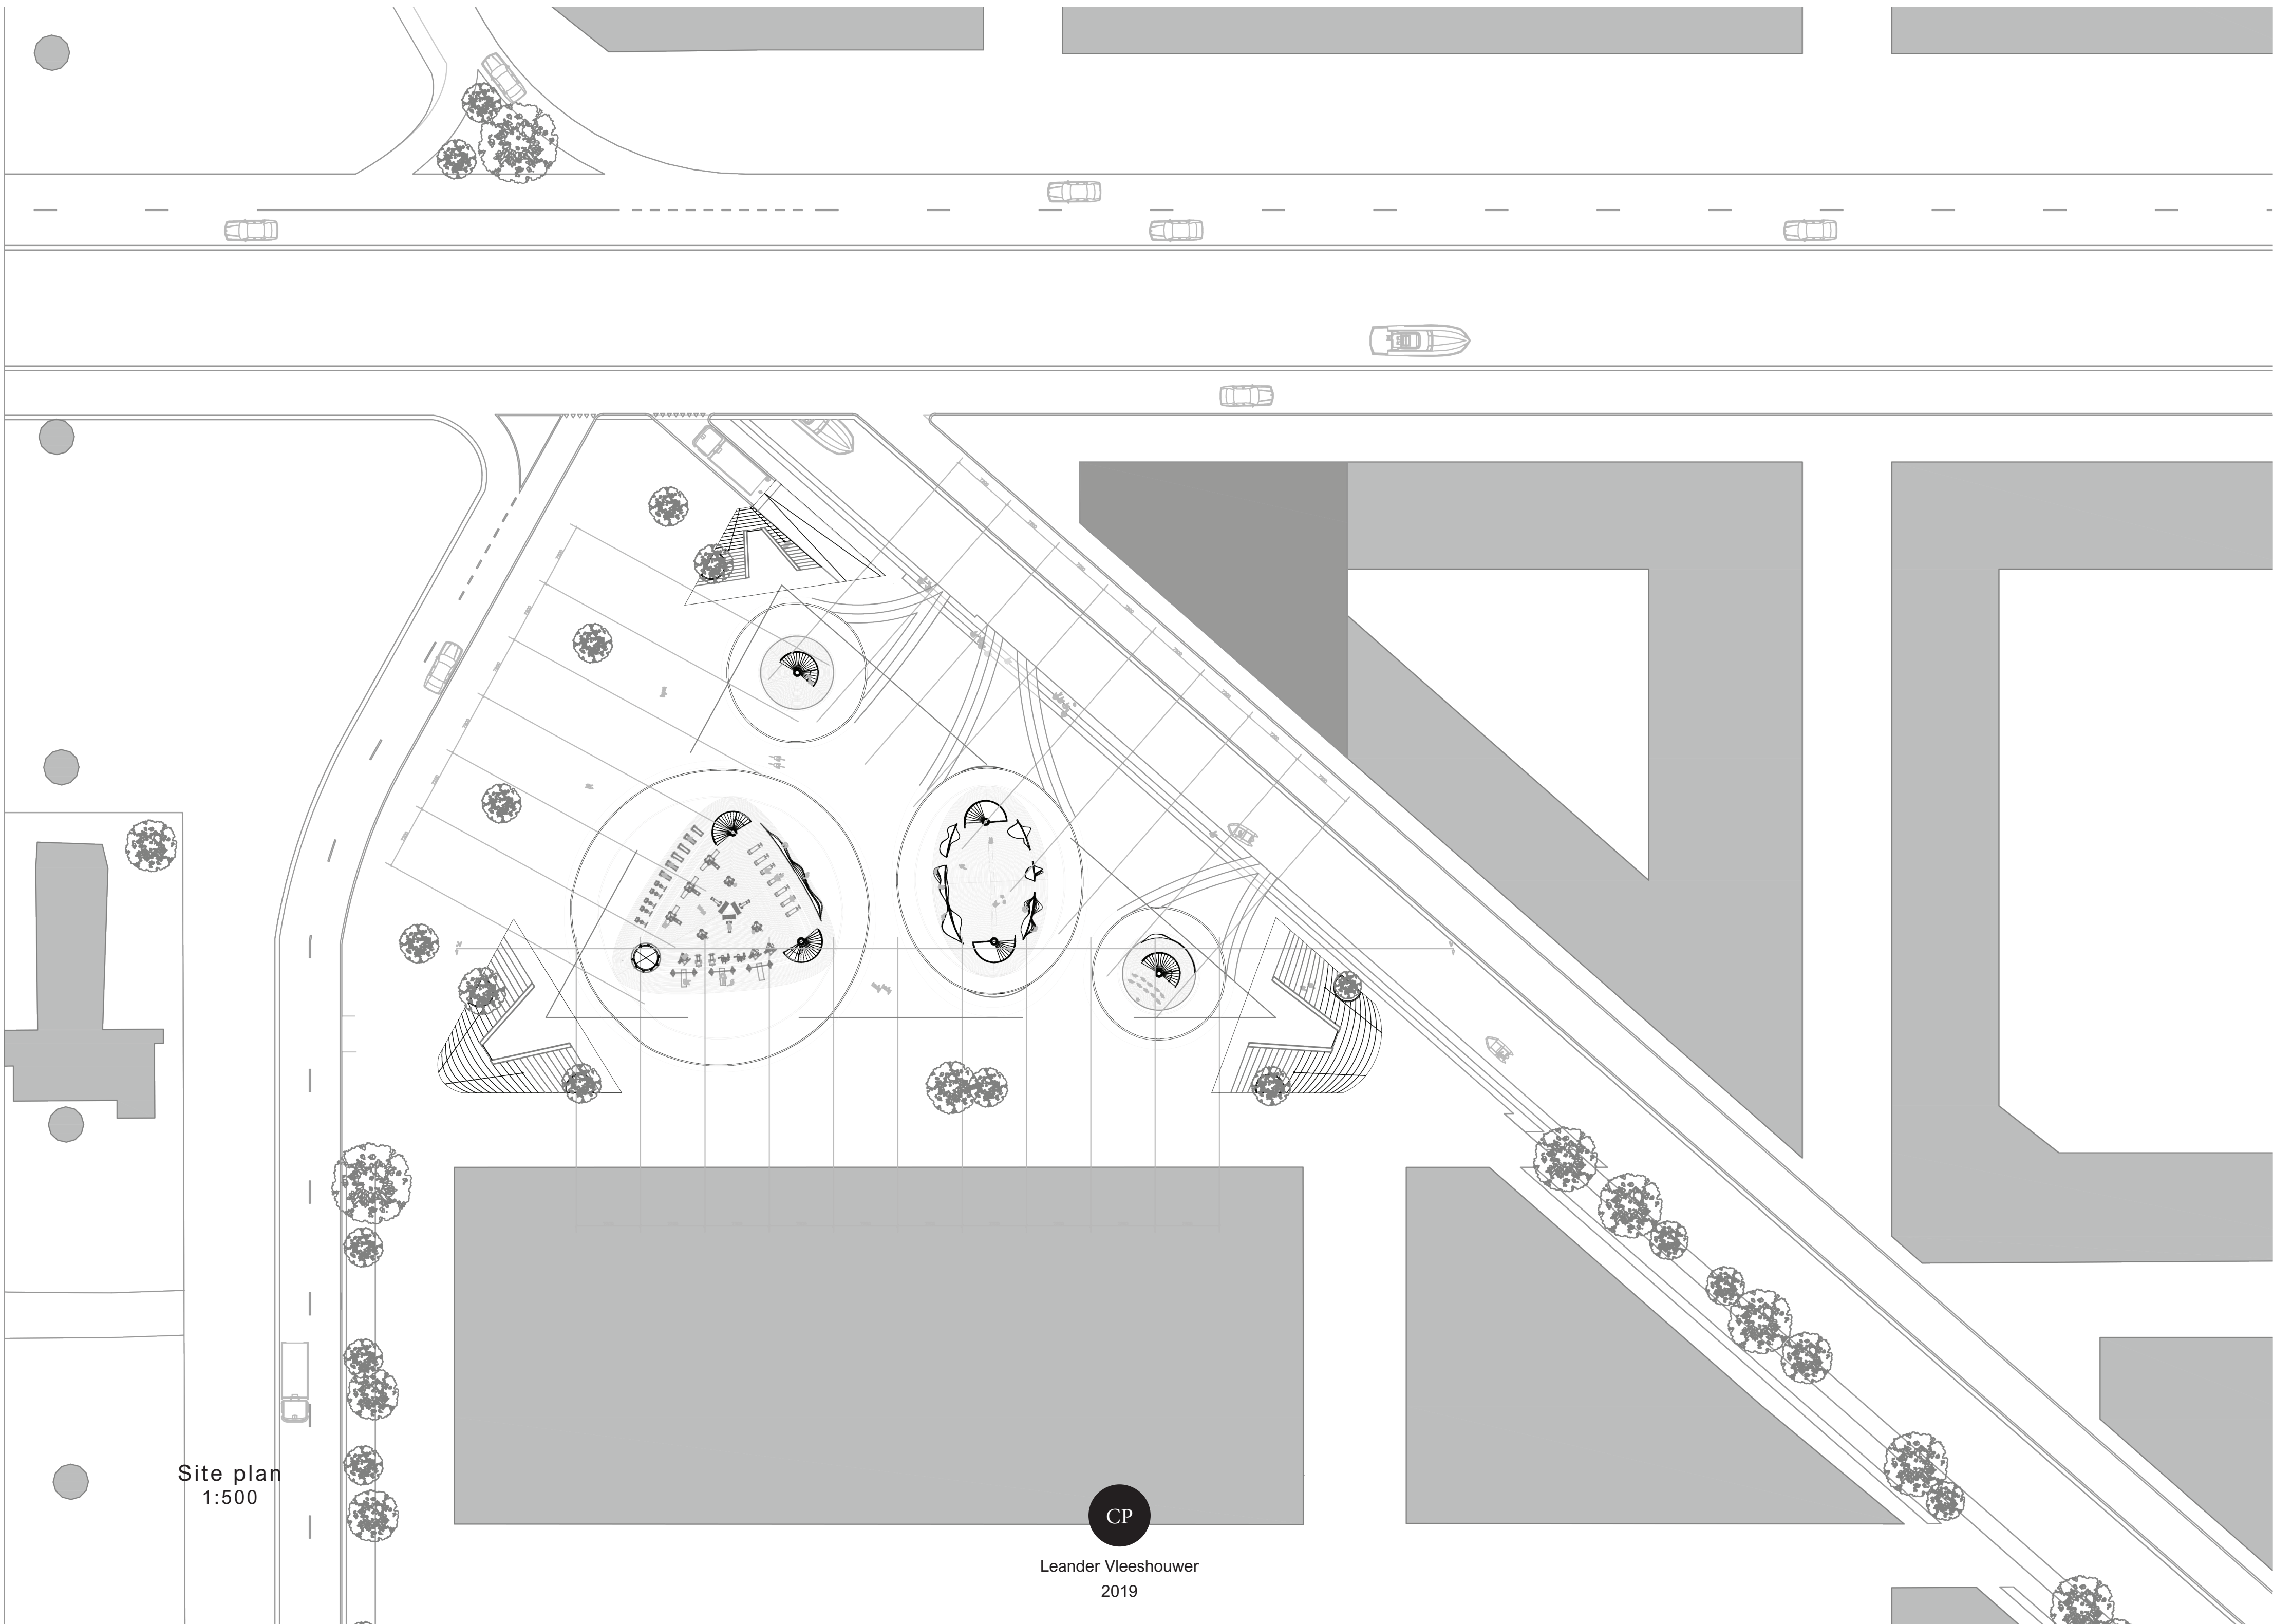


ENERGIZERS

Essence of air

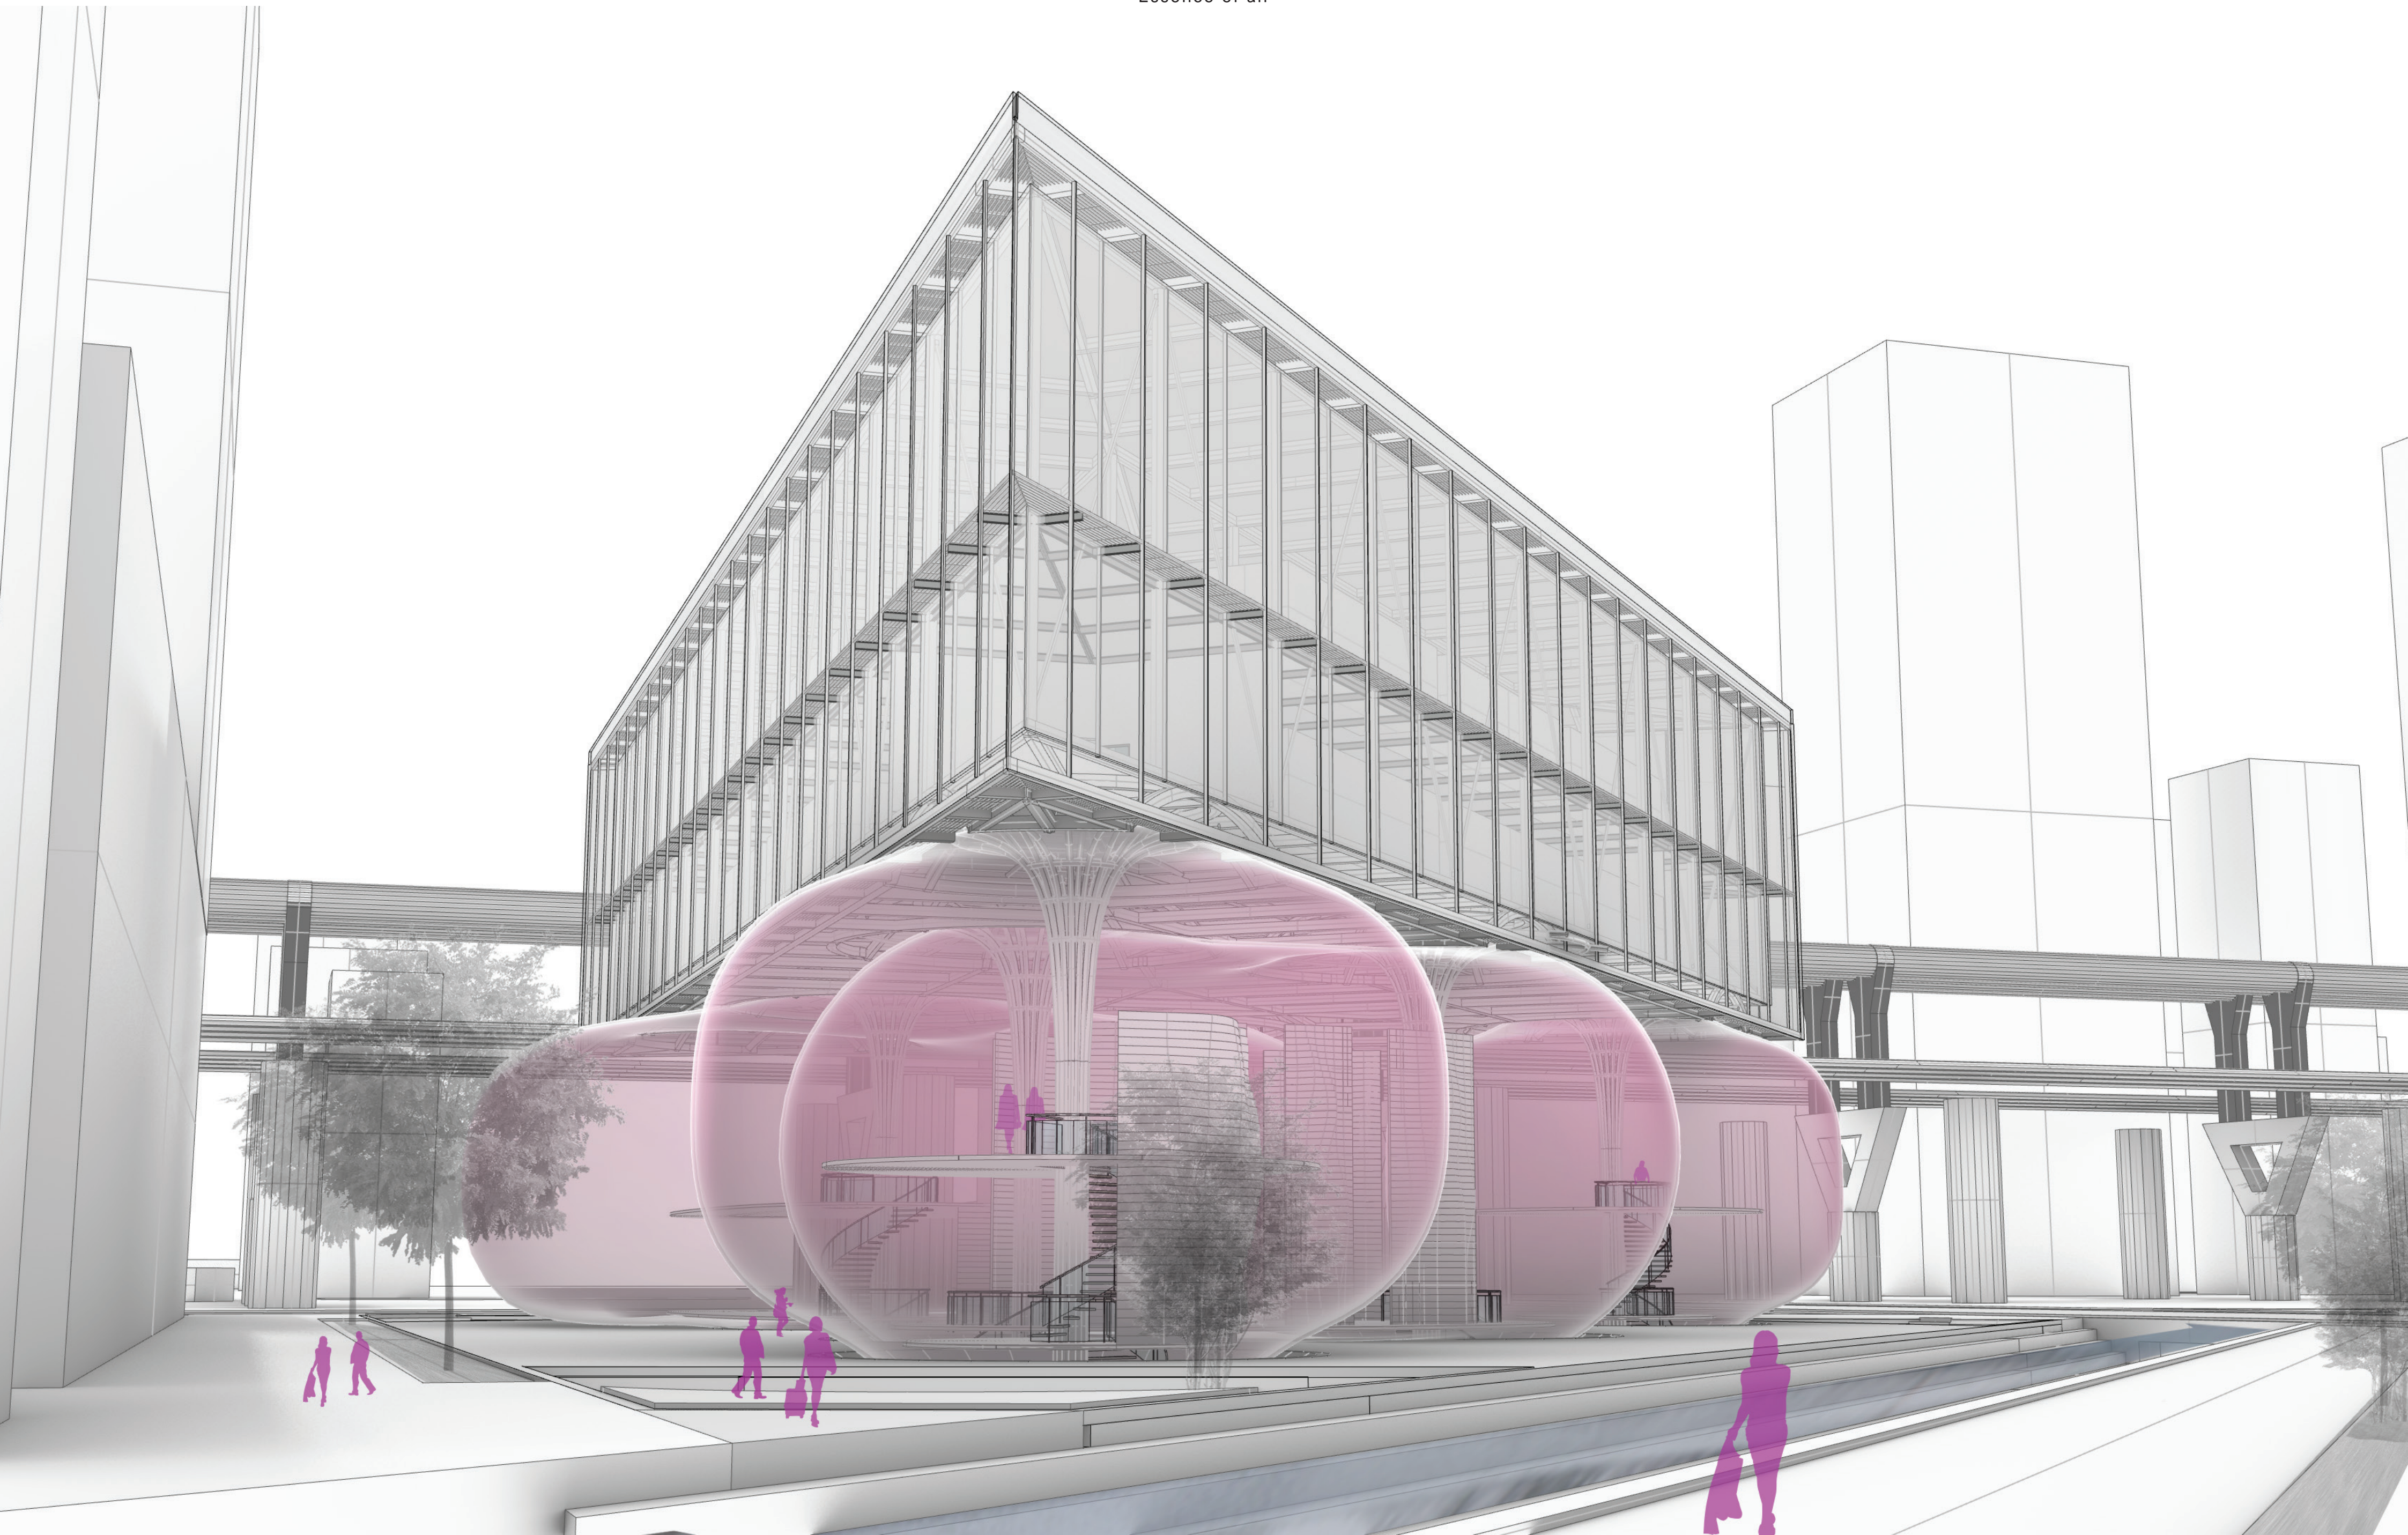



Site plan
1:500

CP

Leander Vleeshouwer
2019


ENERGIZERS

Essence of air
Amsterdam Zuidoost

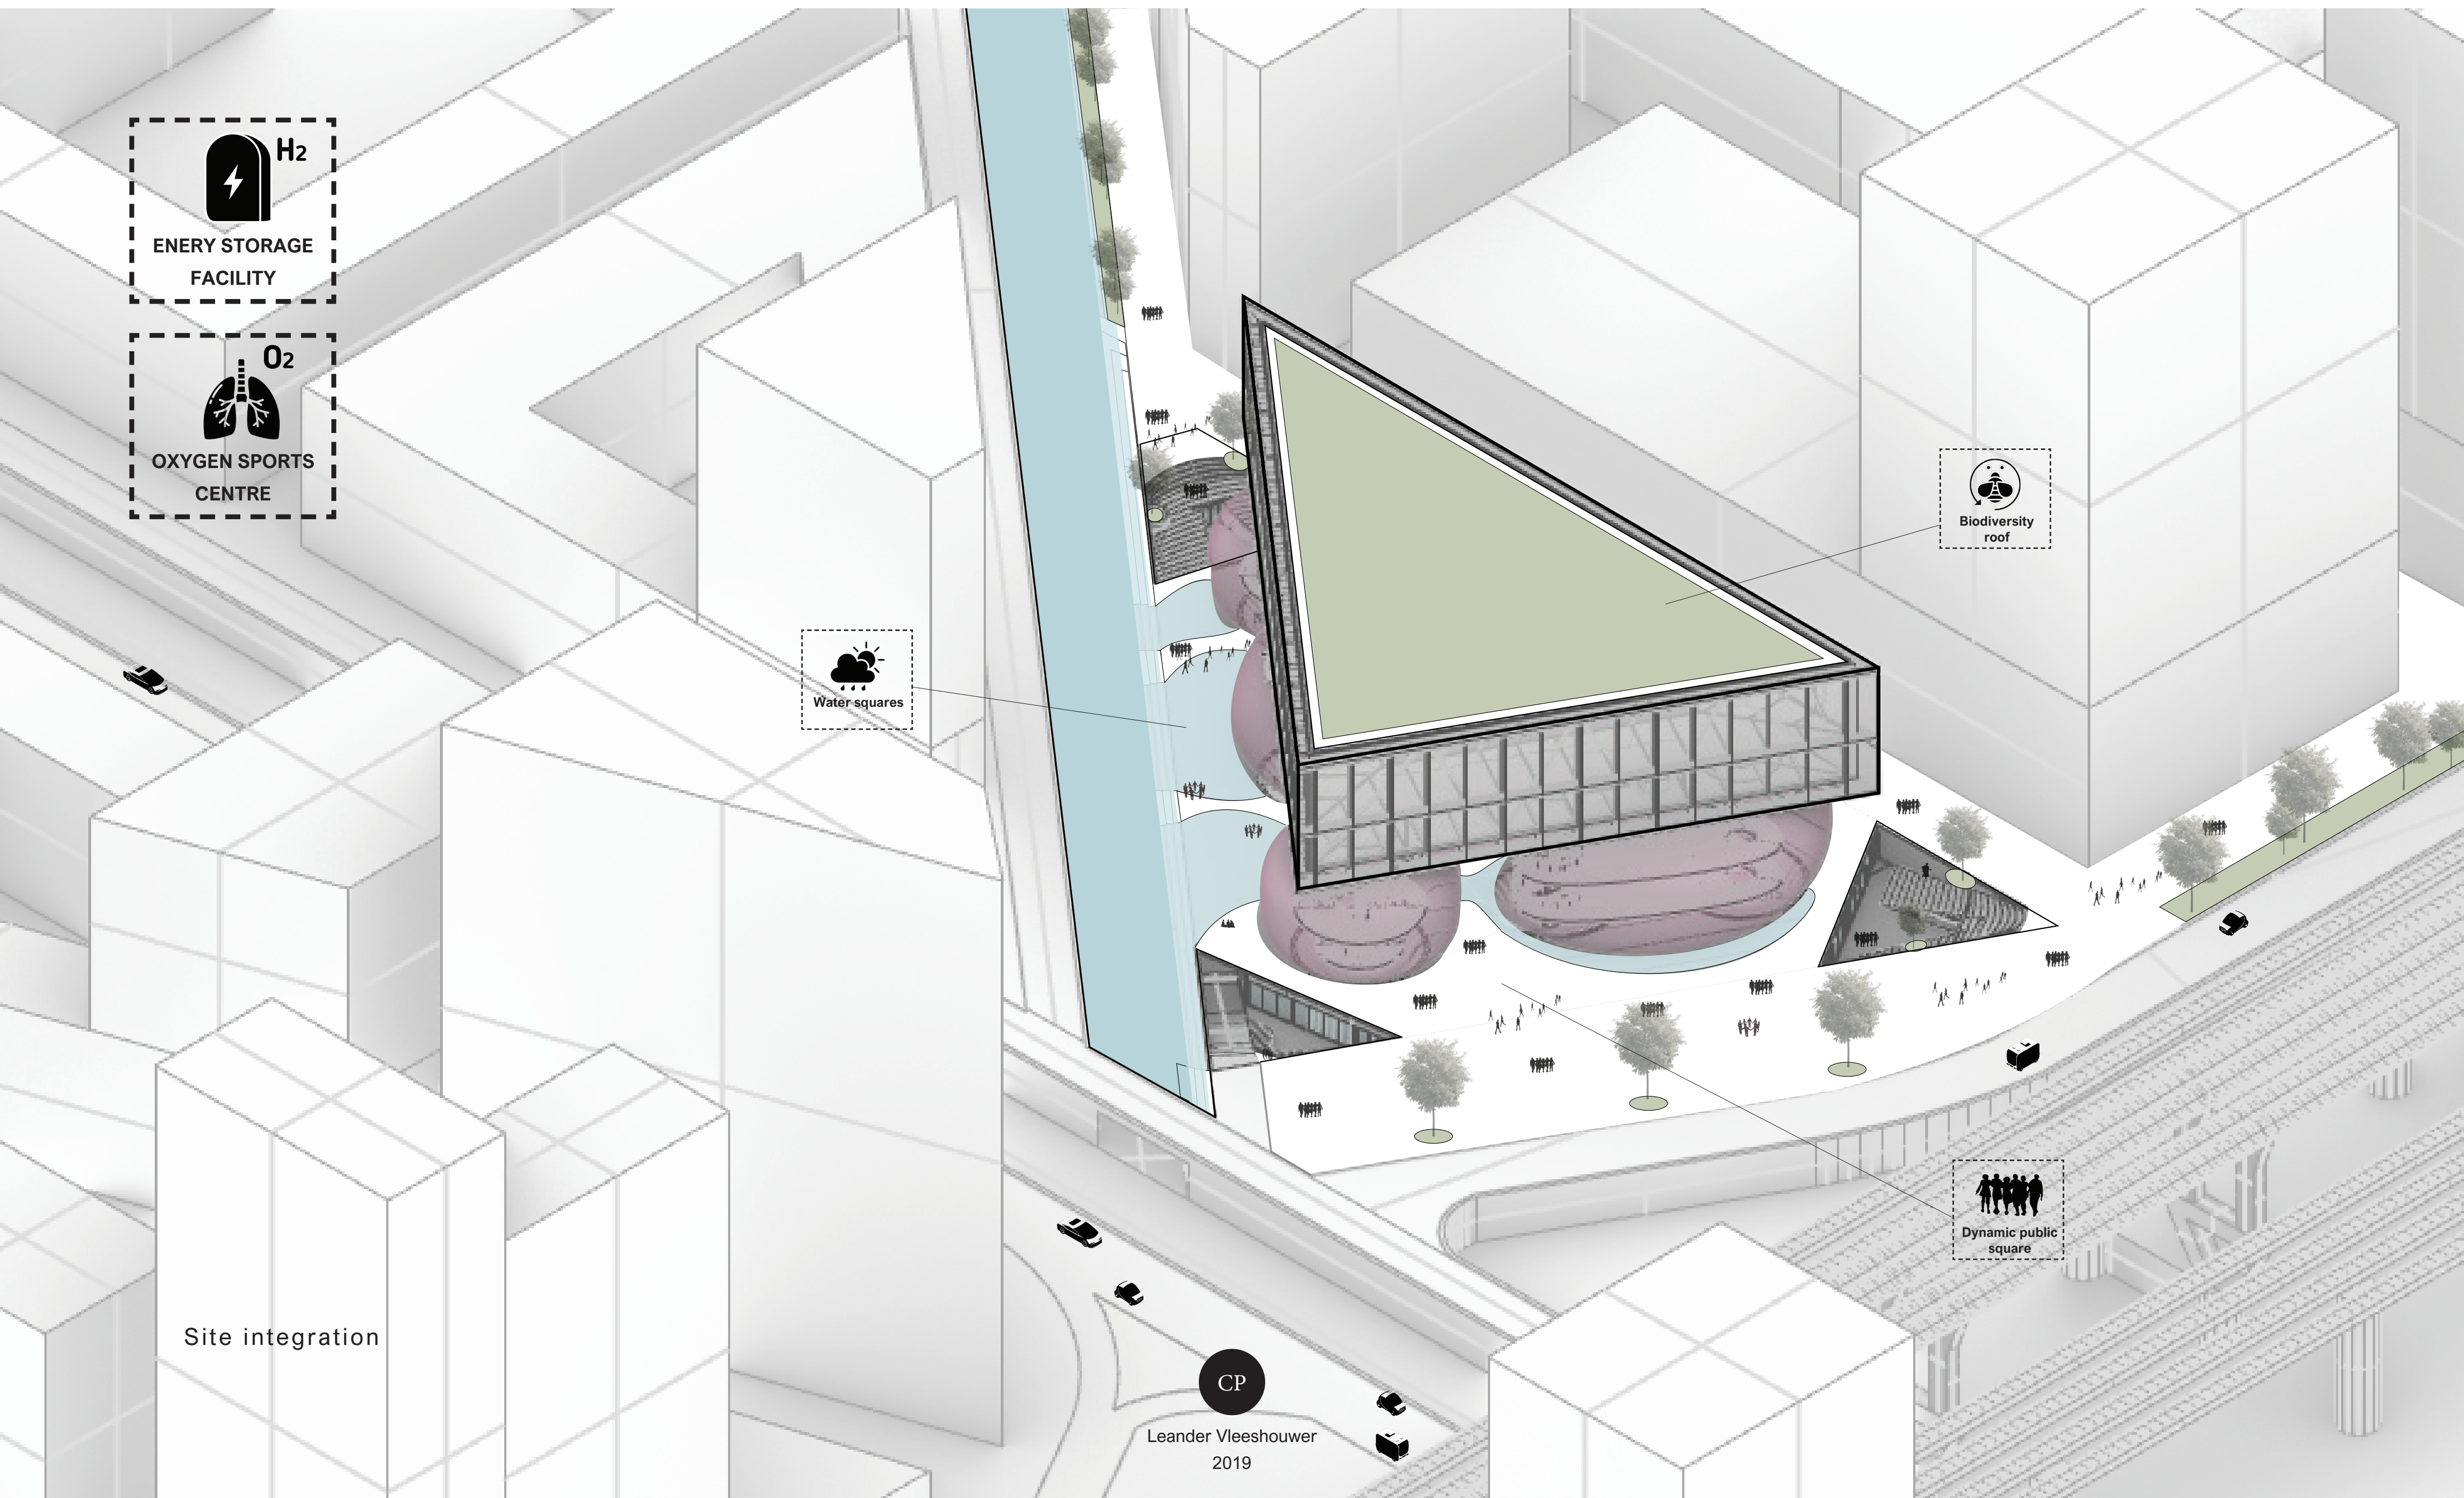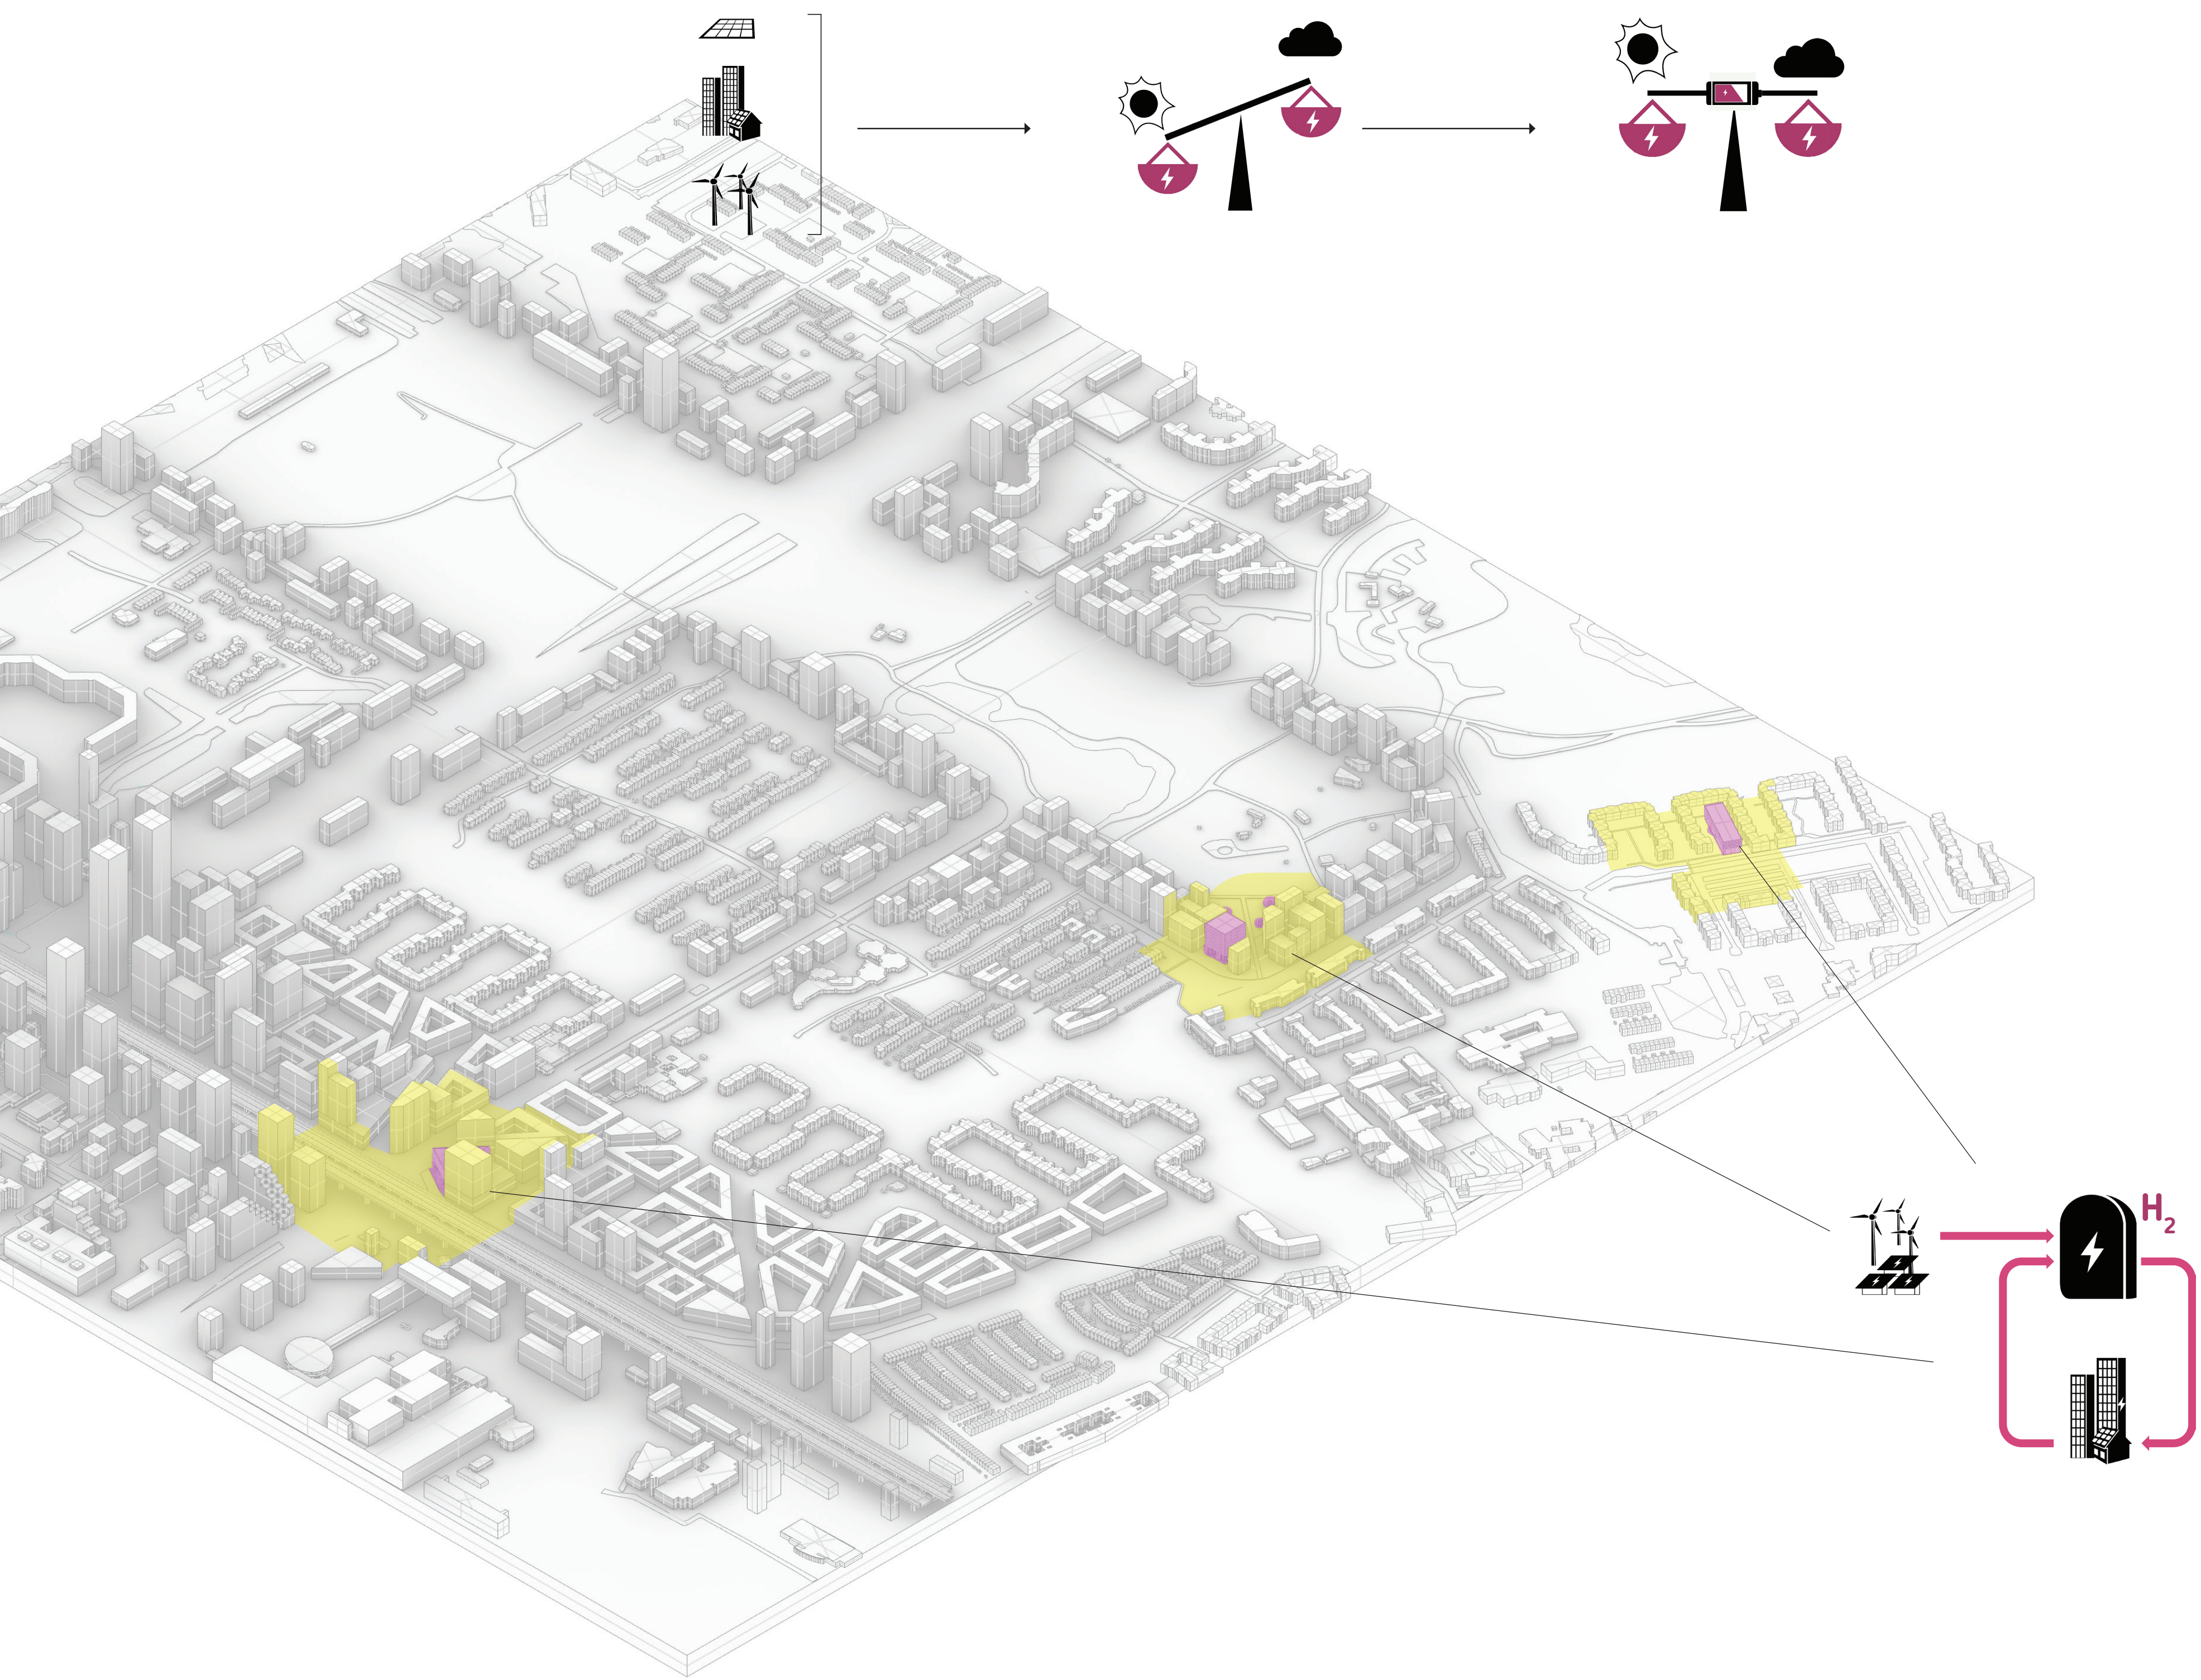


ENERGIZERS

Essence of air
Amsterdam Zuidoost

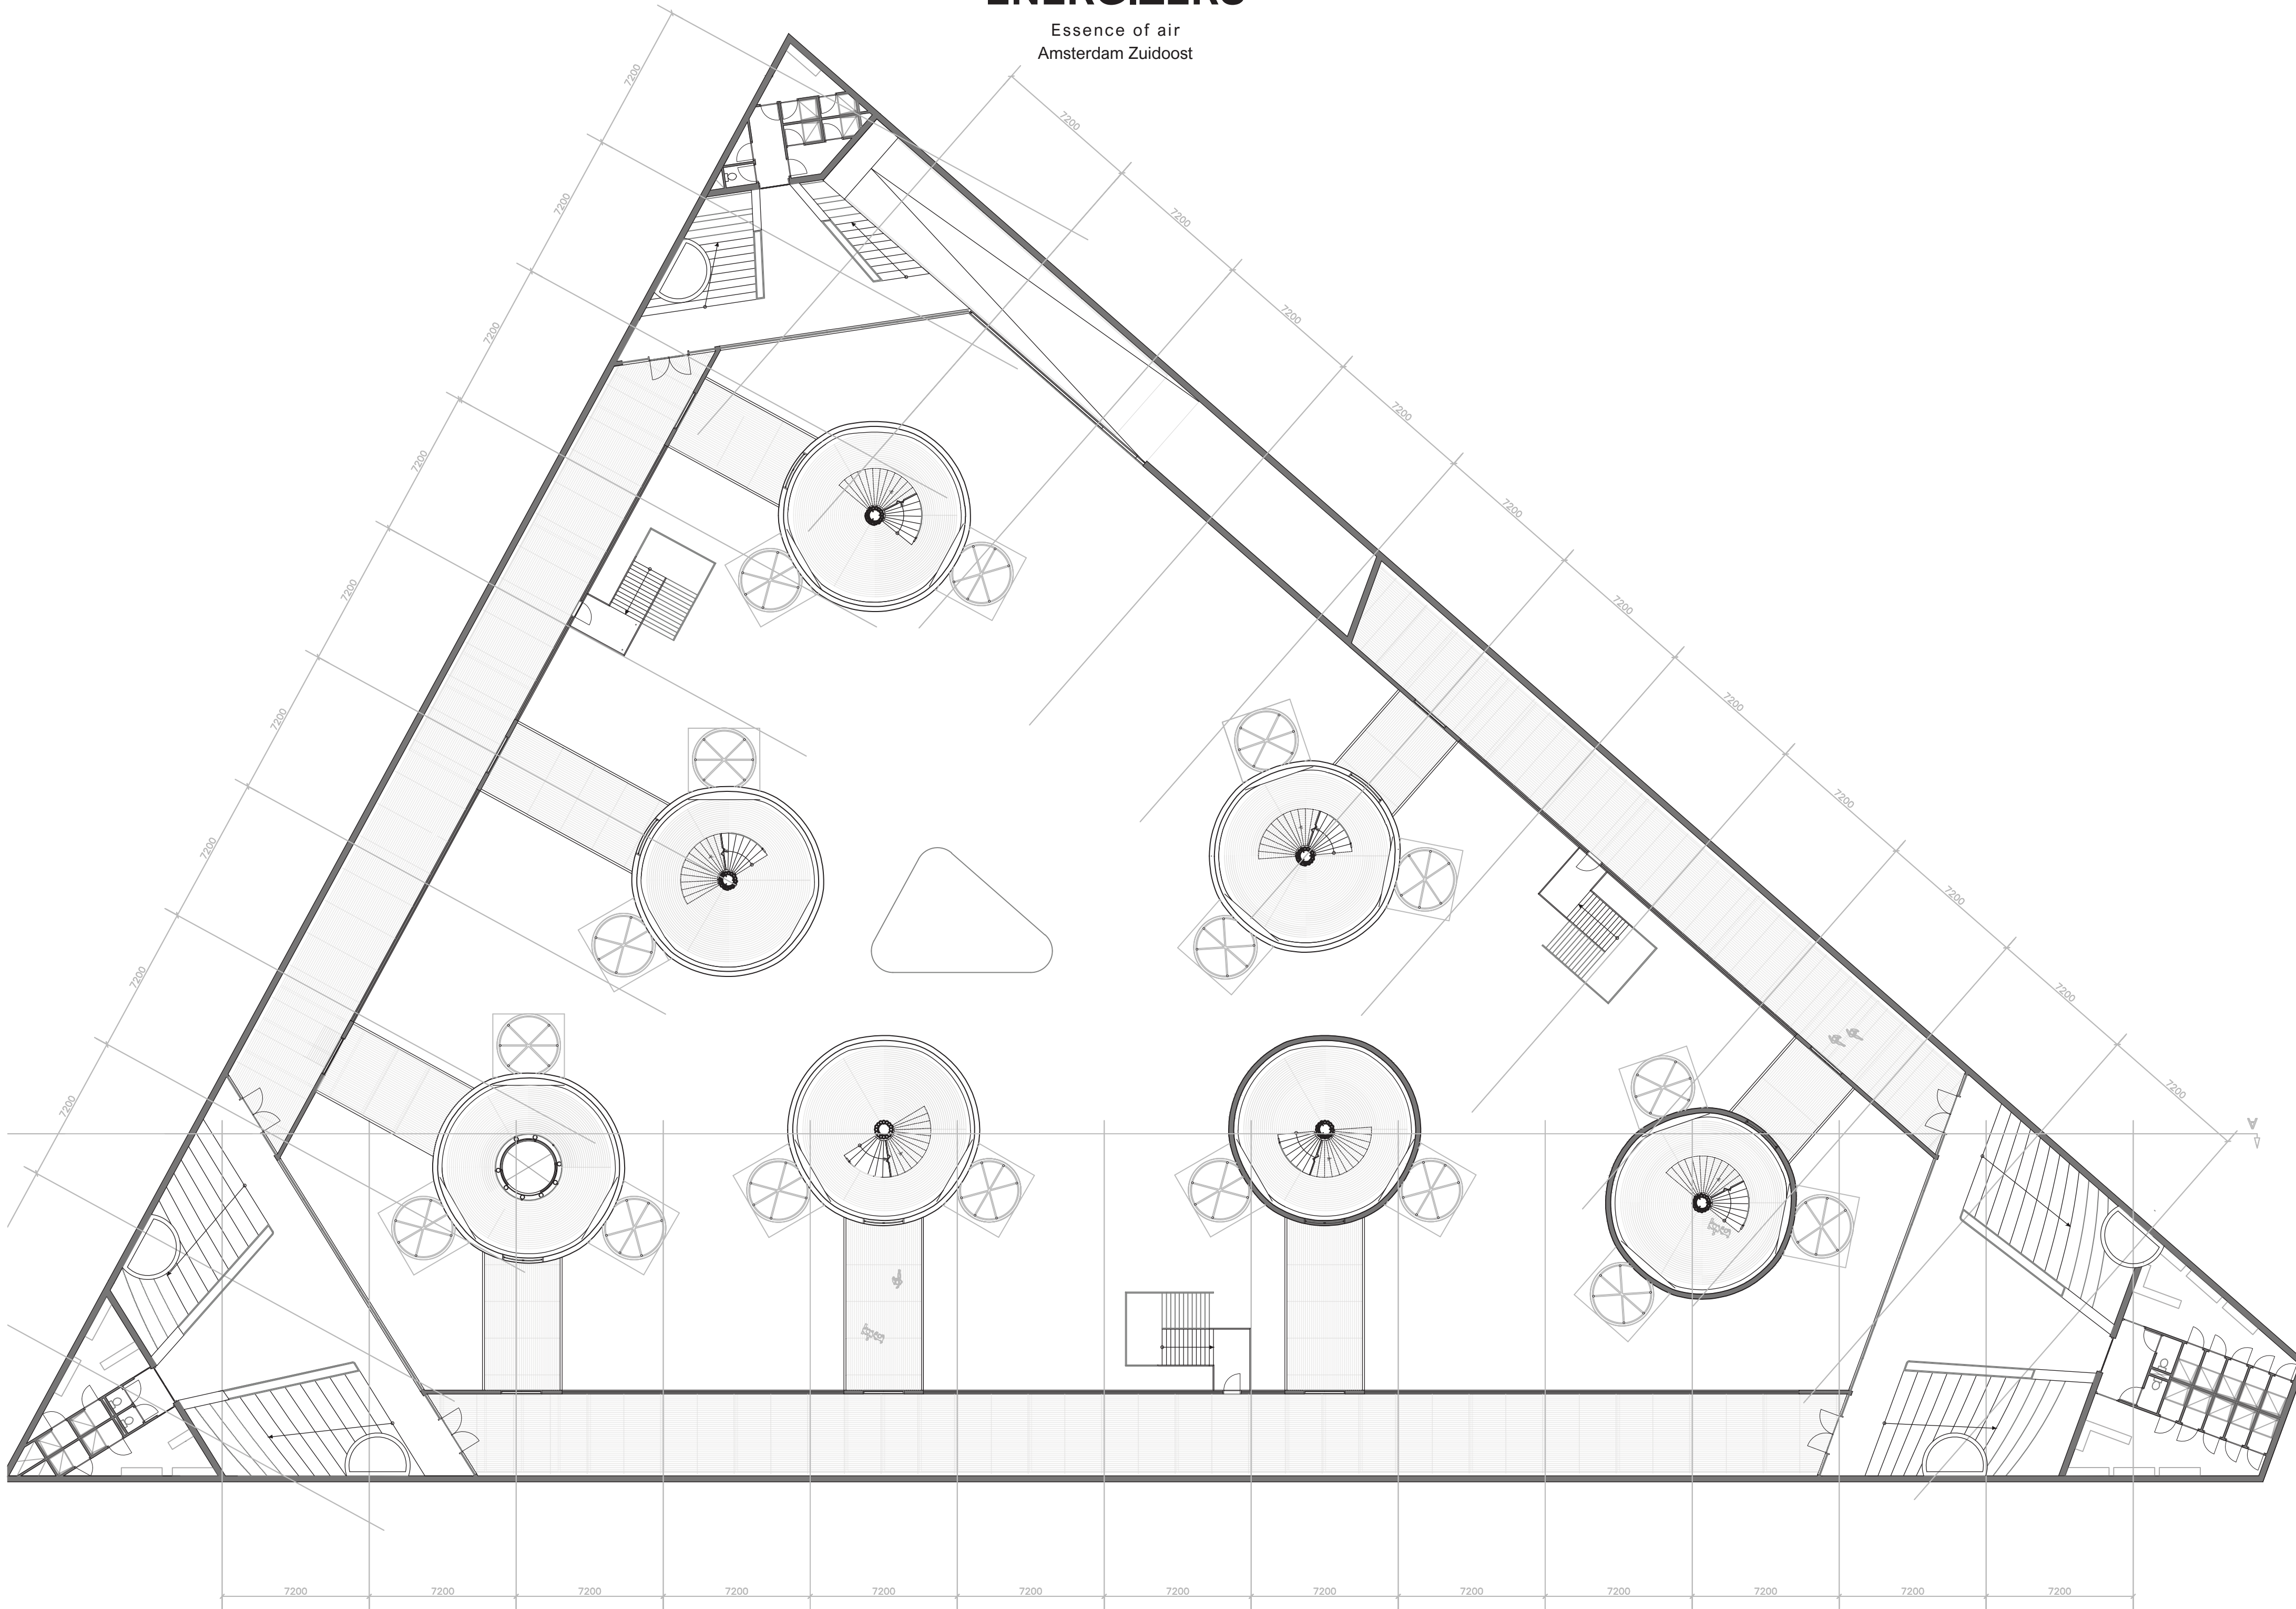

-1 Basement
1:200

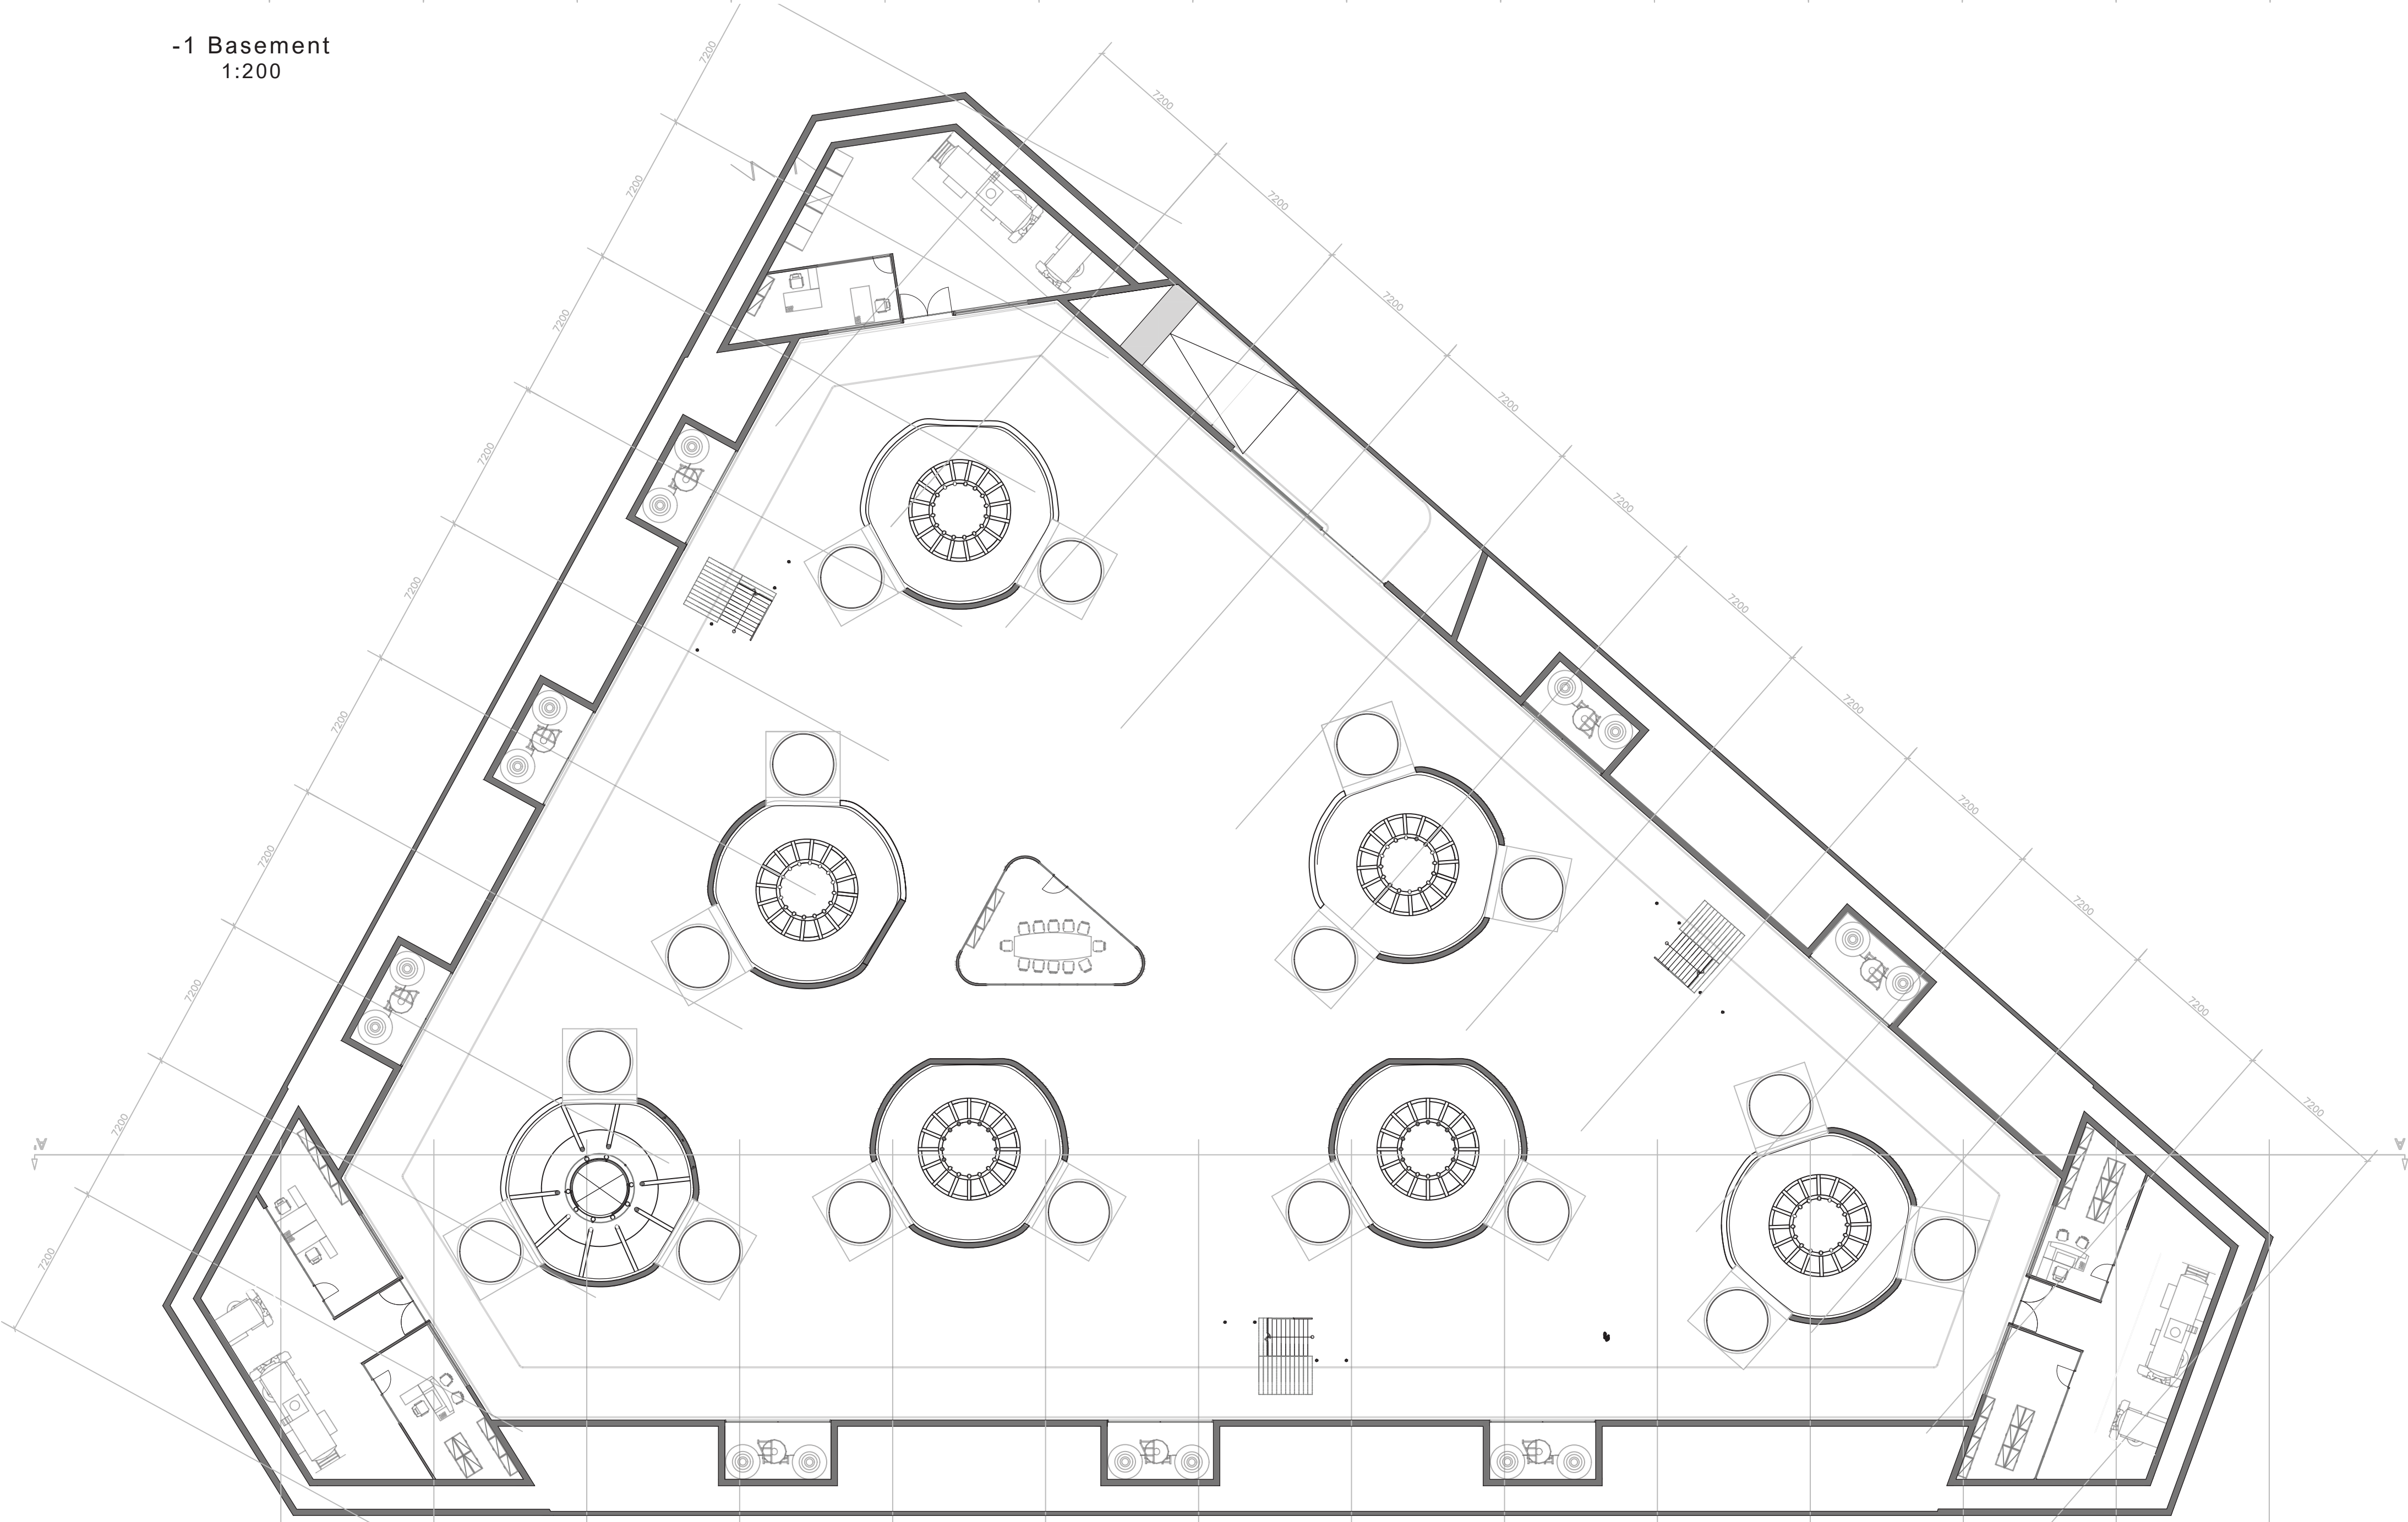

-2 Basement
1:200



ENERGIZERS

Essence of air
Amsterdam Zuidoost




Ground floor
1:200


CP

Leander Vleeshouwer
2019

ENERGIZERS
Essence of air
Amsterdam Zuidoost

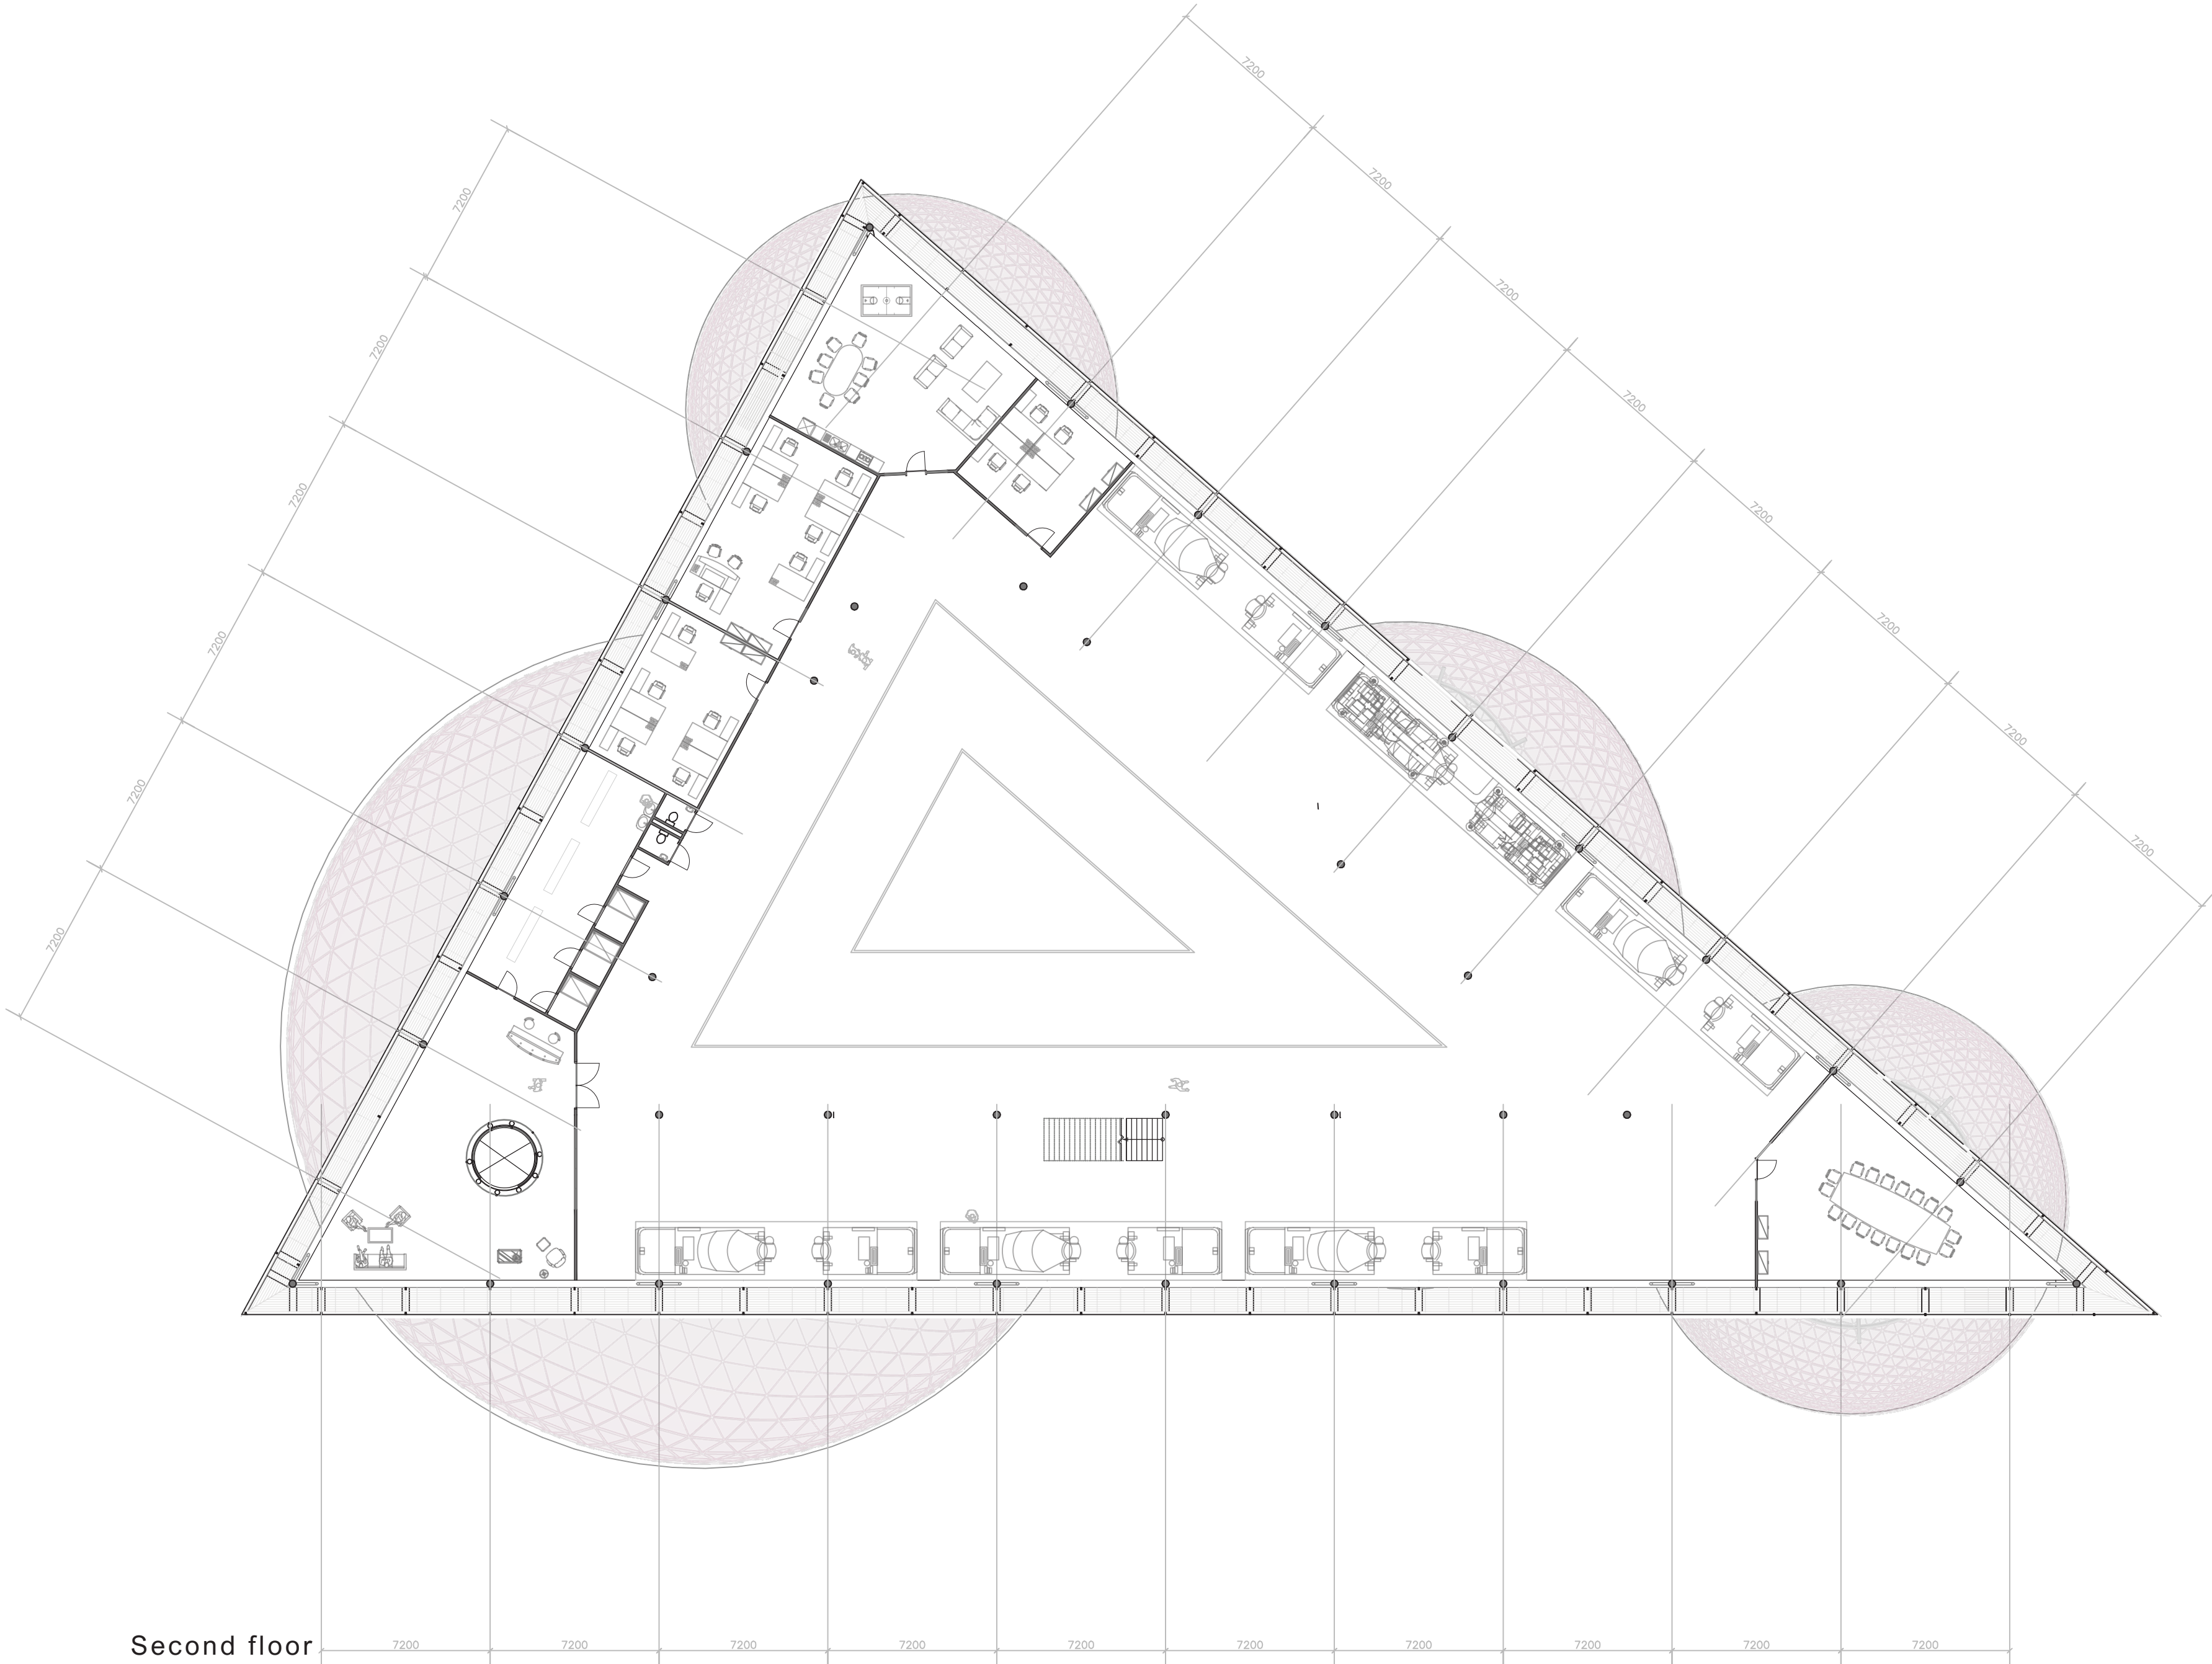

Second floor
1:200

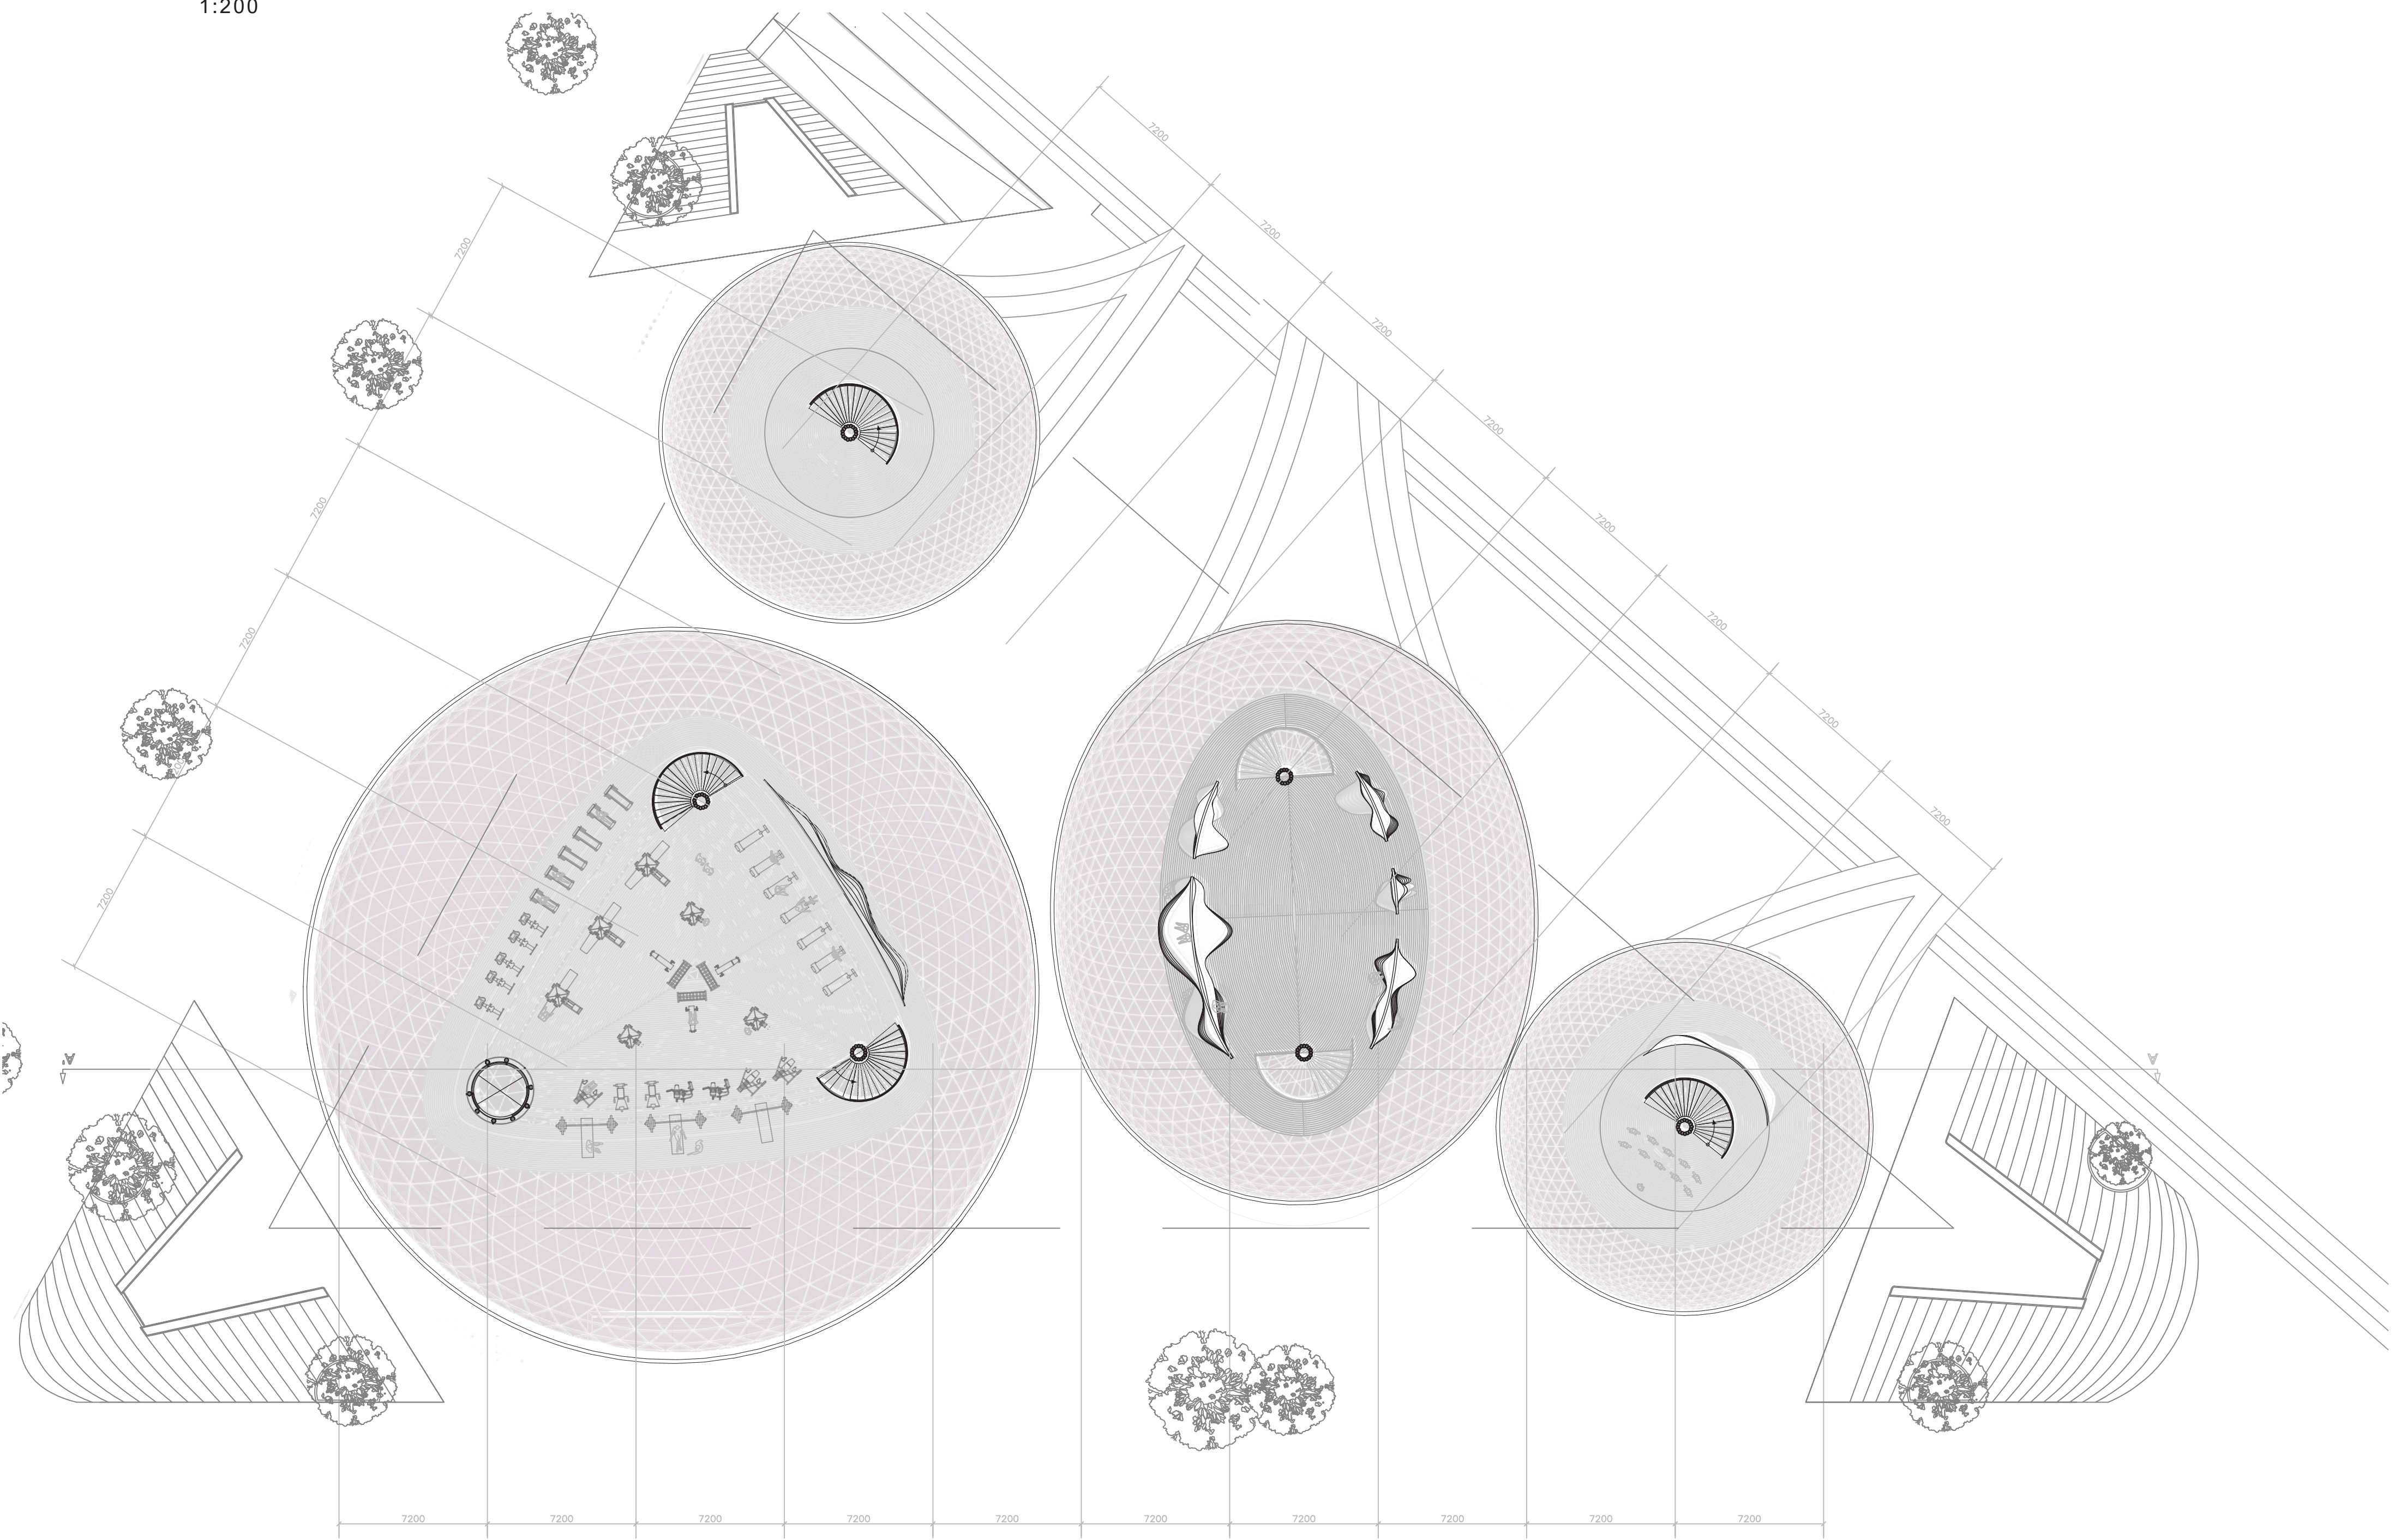

Play floor
1:200



ENERGIZERS

Essence of air
Amsterdam Zuidoost

Second floor
+13600 mm

Maintenance grid
+12100 mm

Second play floor
+4500 mm

First play floor
+300 mm

Ground floor
+0 mm

Sloosh top
-1500 mm


Fragment
1:20

CP


Leander Vleeshouwer
2019

ENERGIZERS

Essence of air
Amsterdam Zuidoost

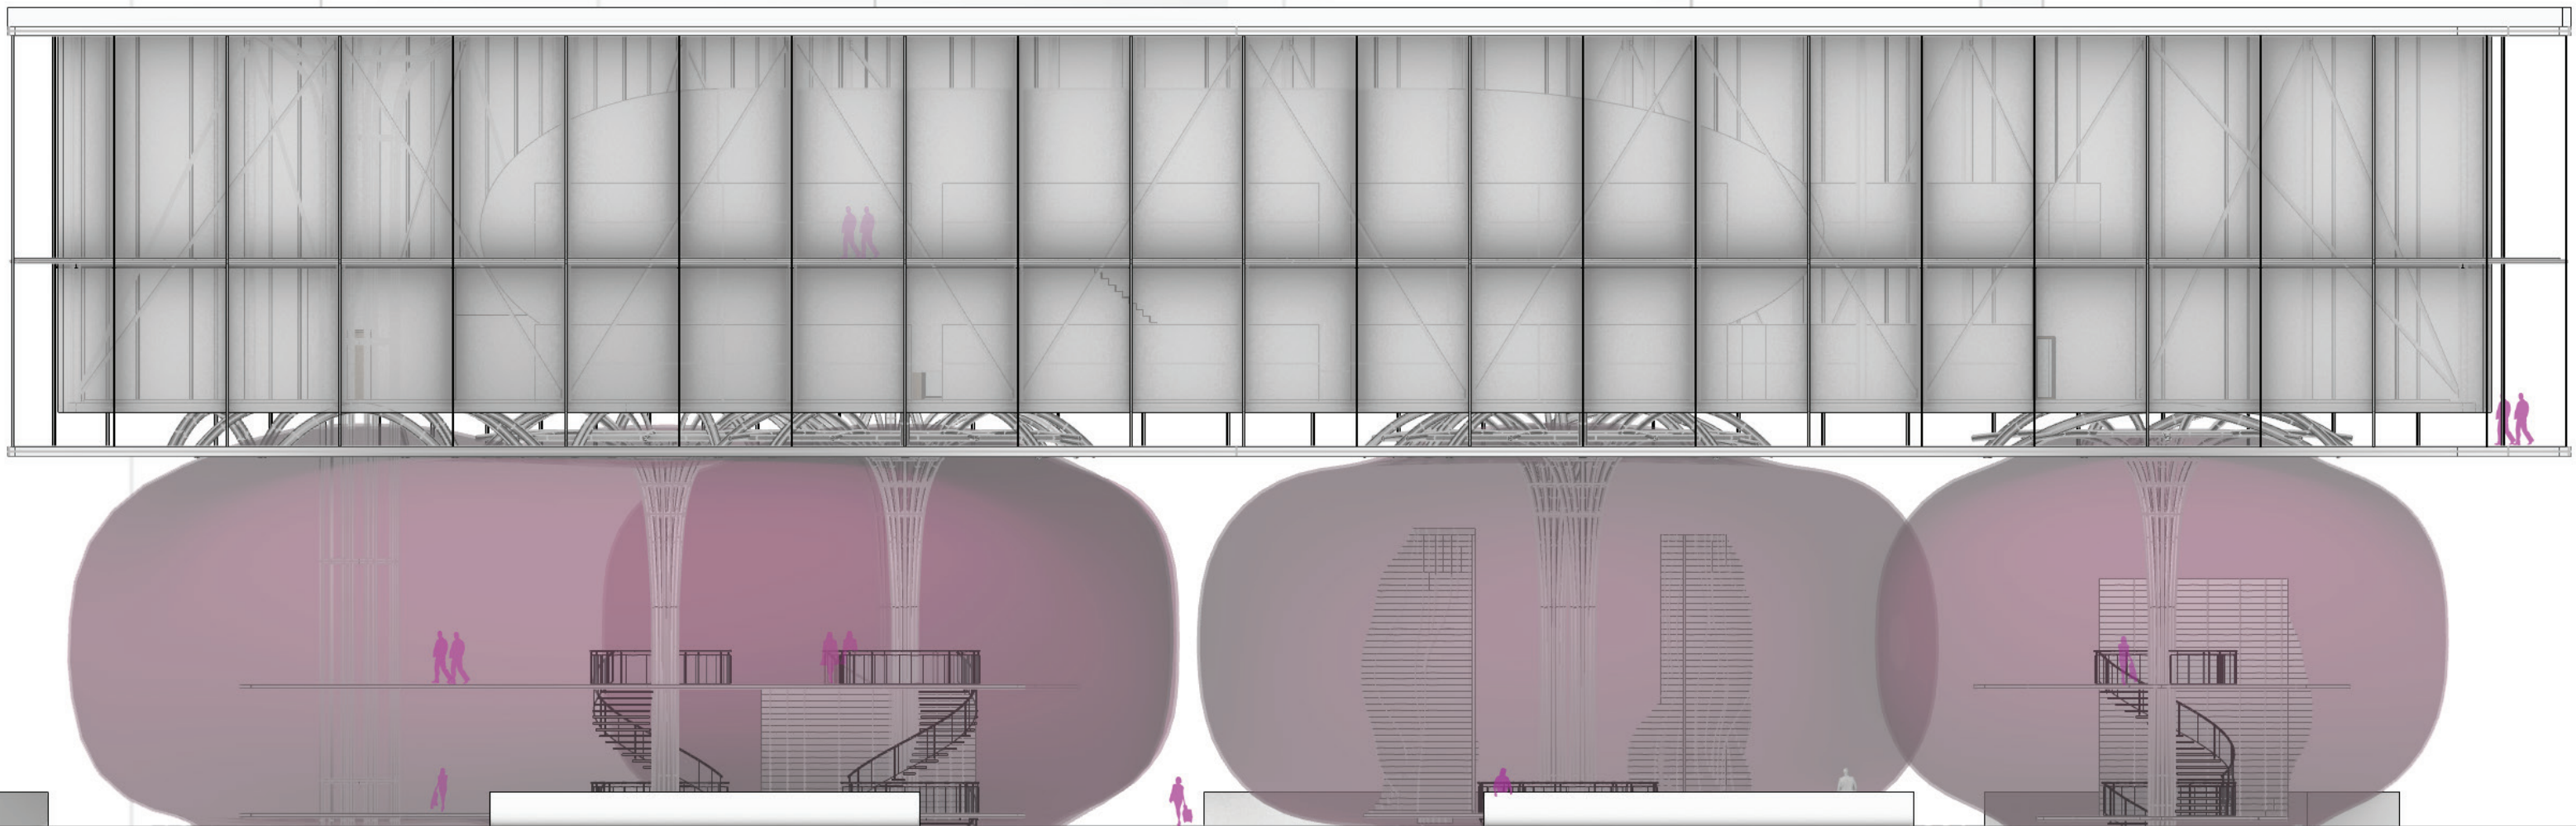


Elevation South
1:200

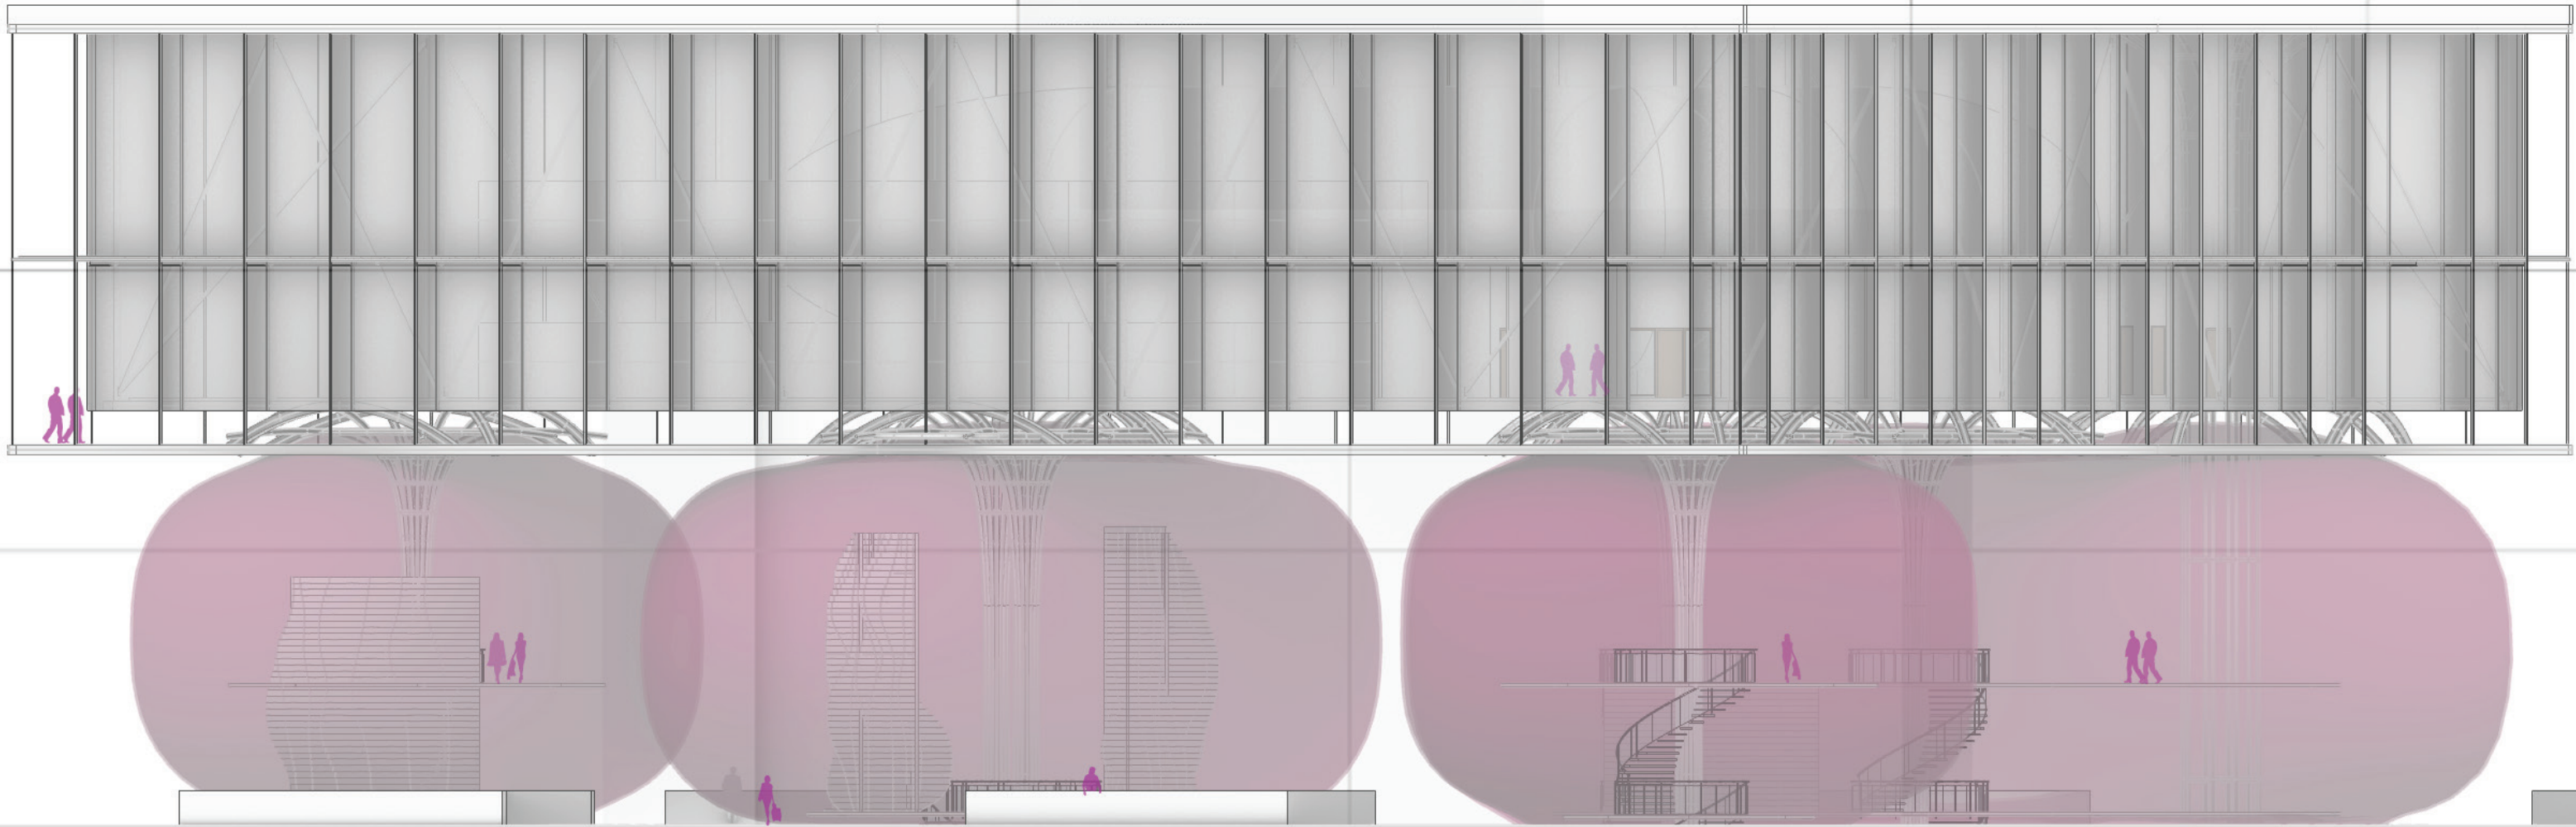


Elevation North
1:200

ENERGIZERS

Essence of air
Amsterdam Zuidoost

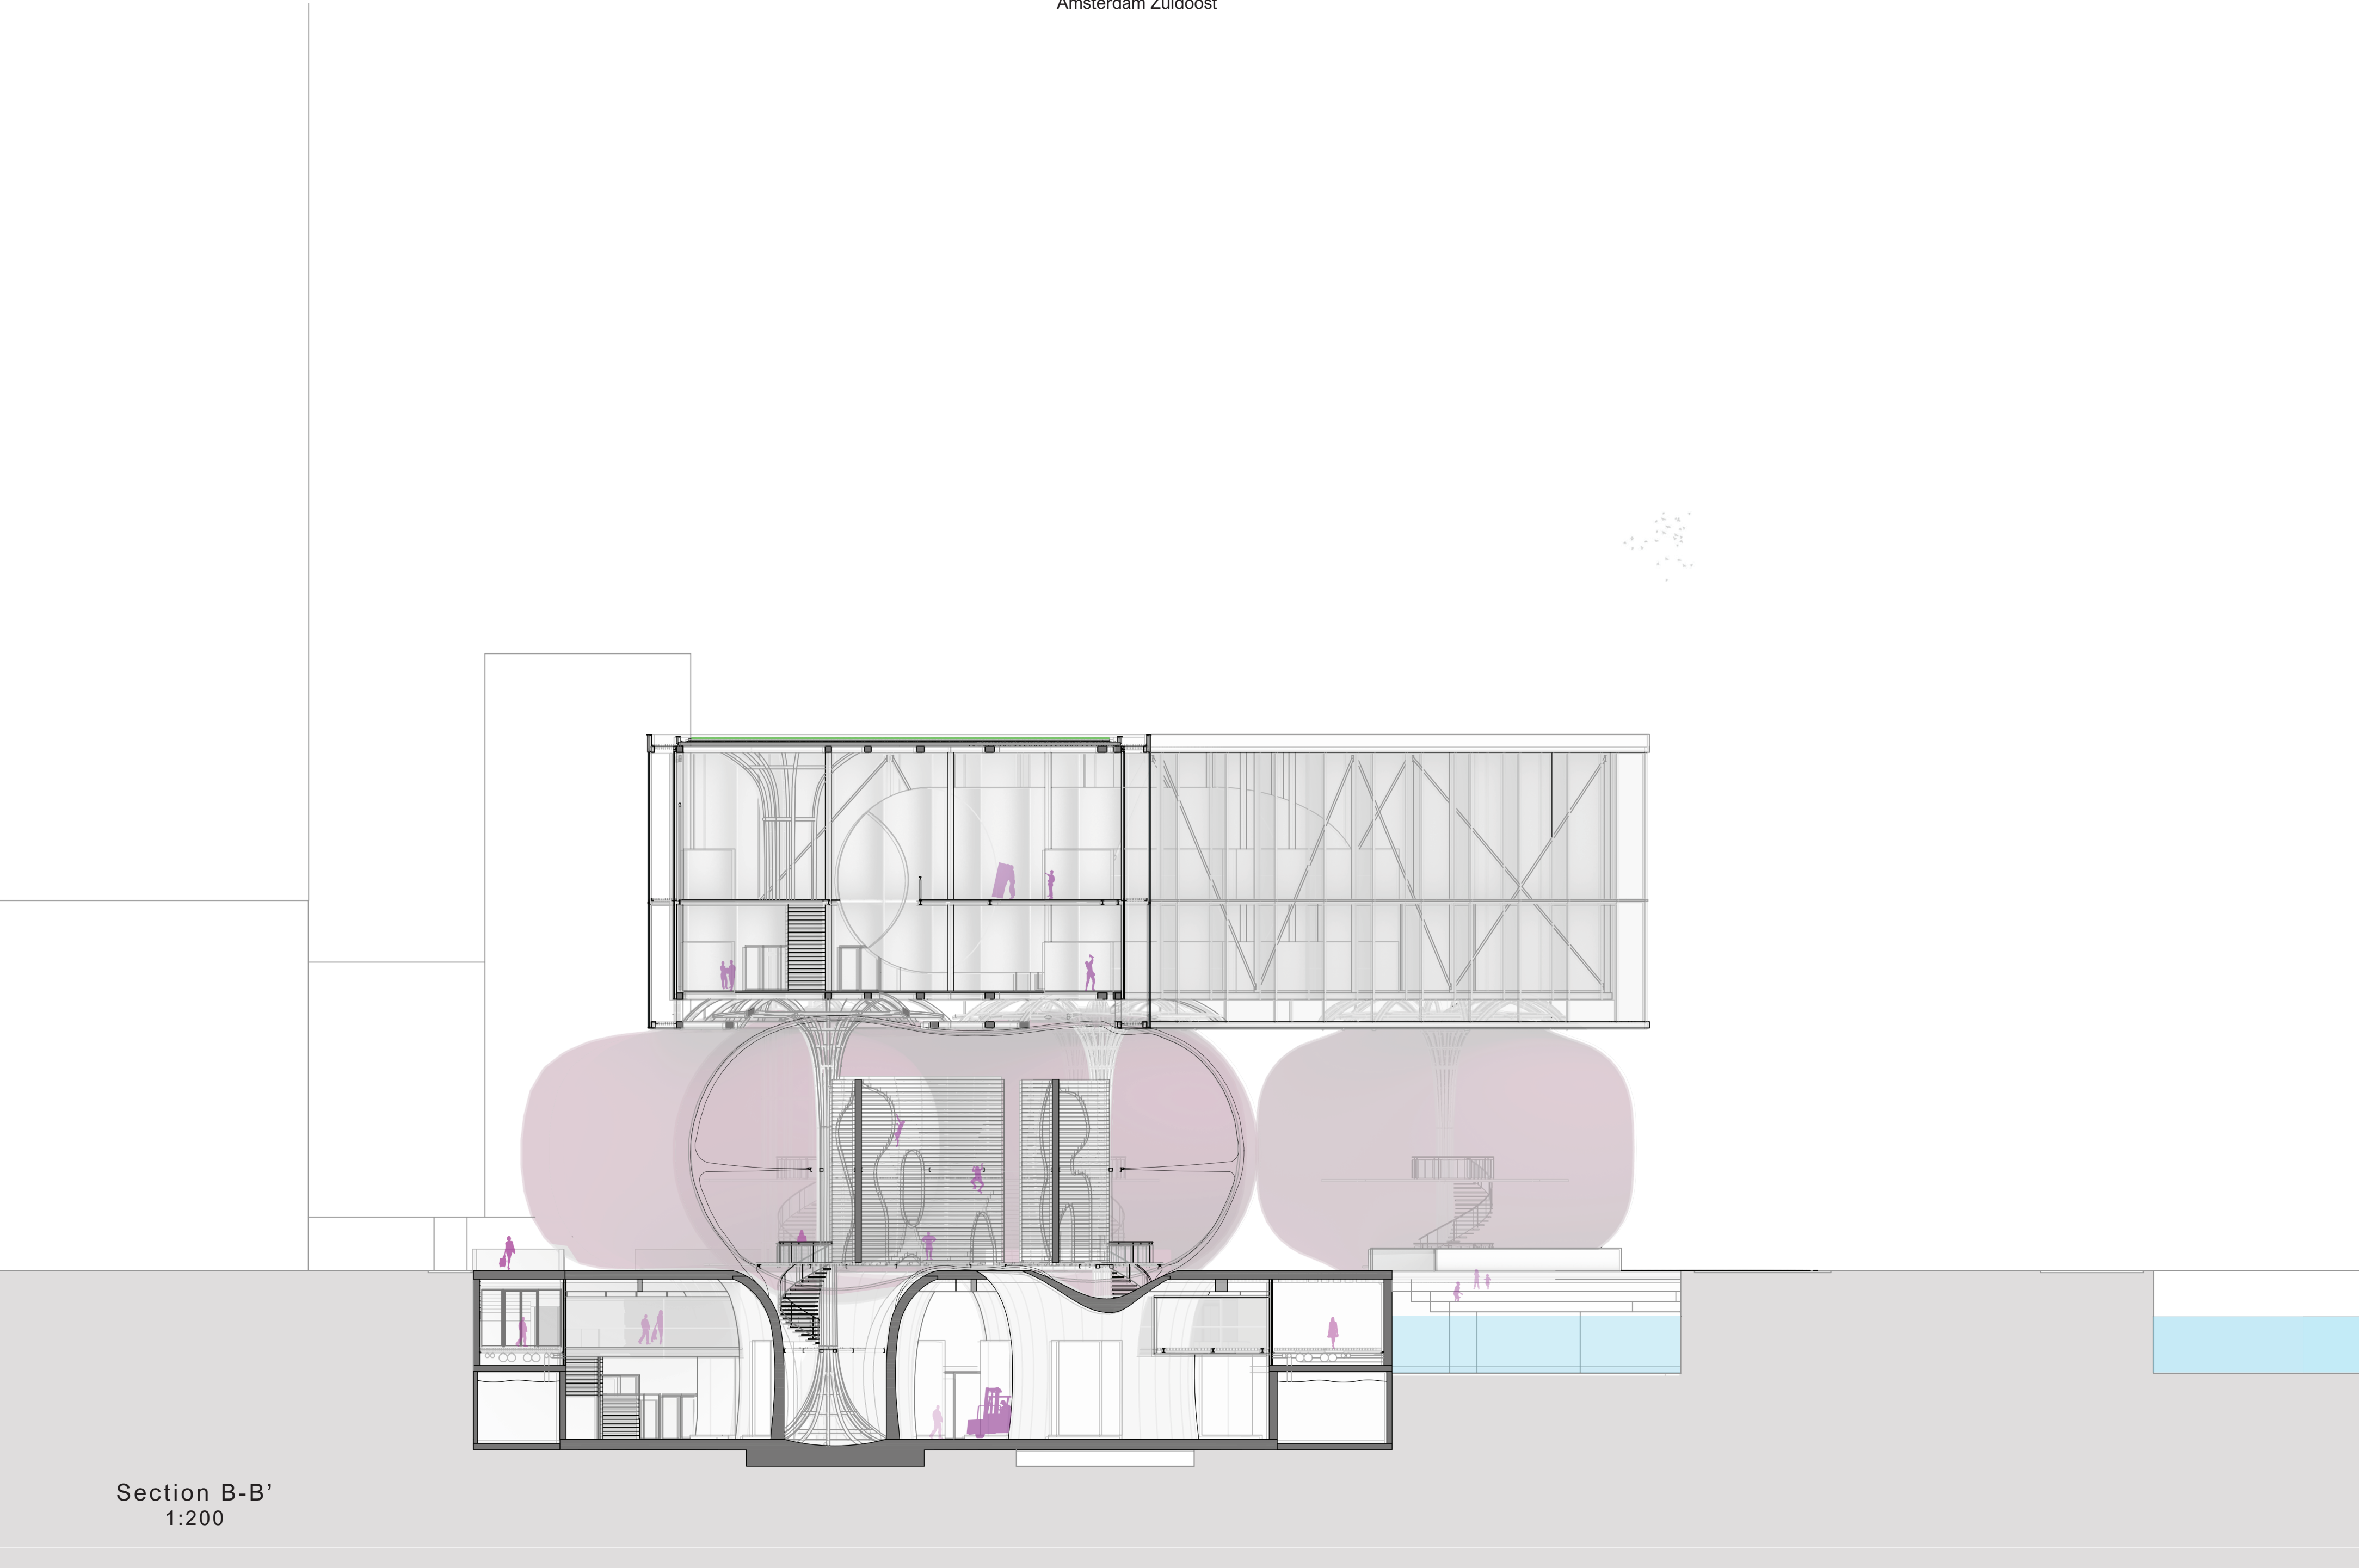



Section B-B'
1:200

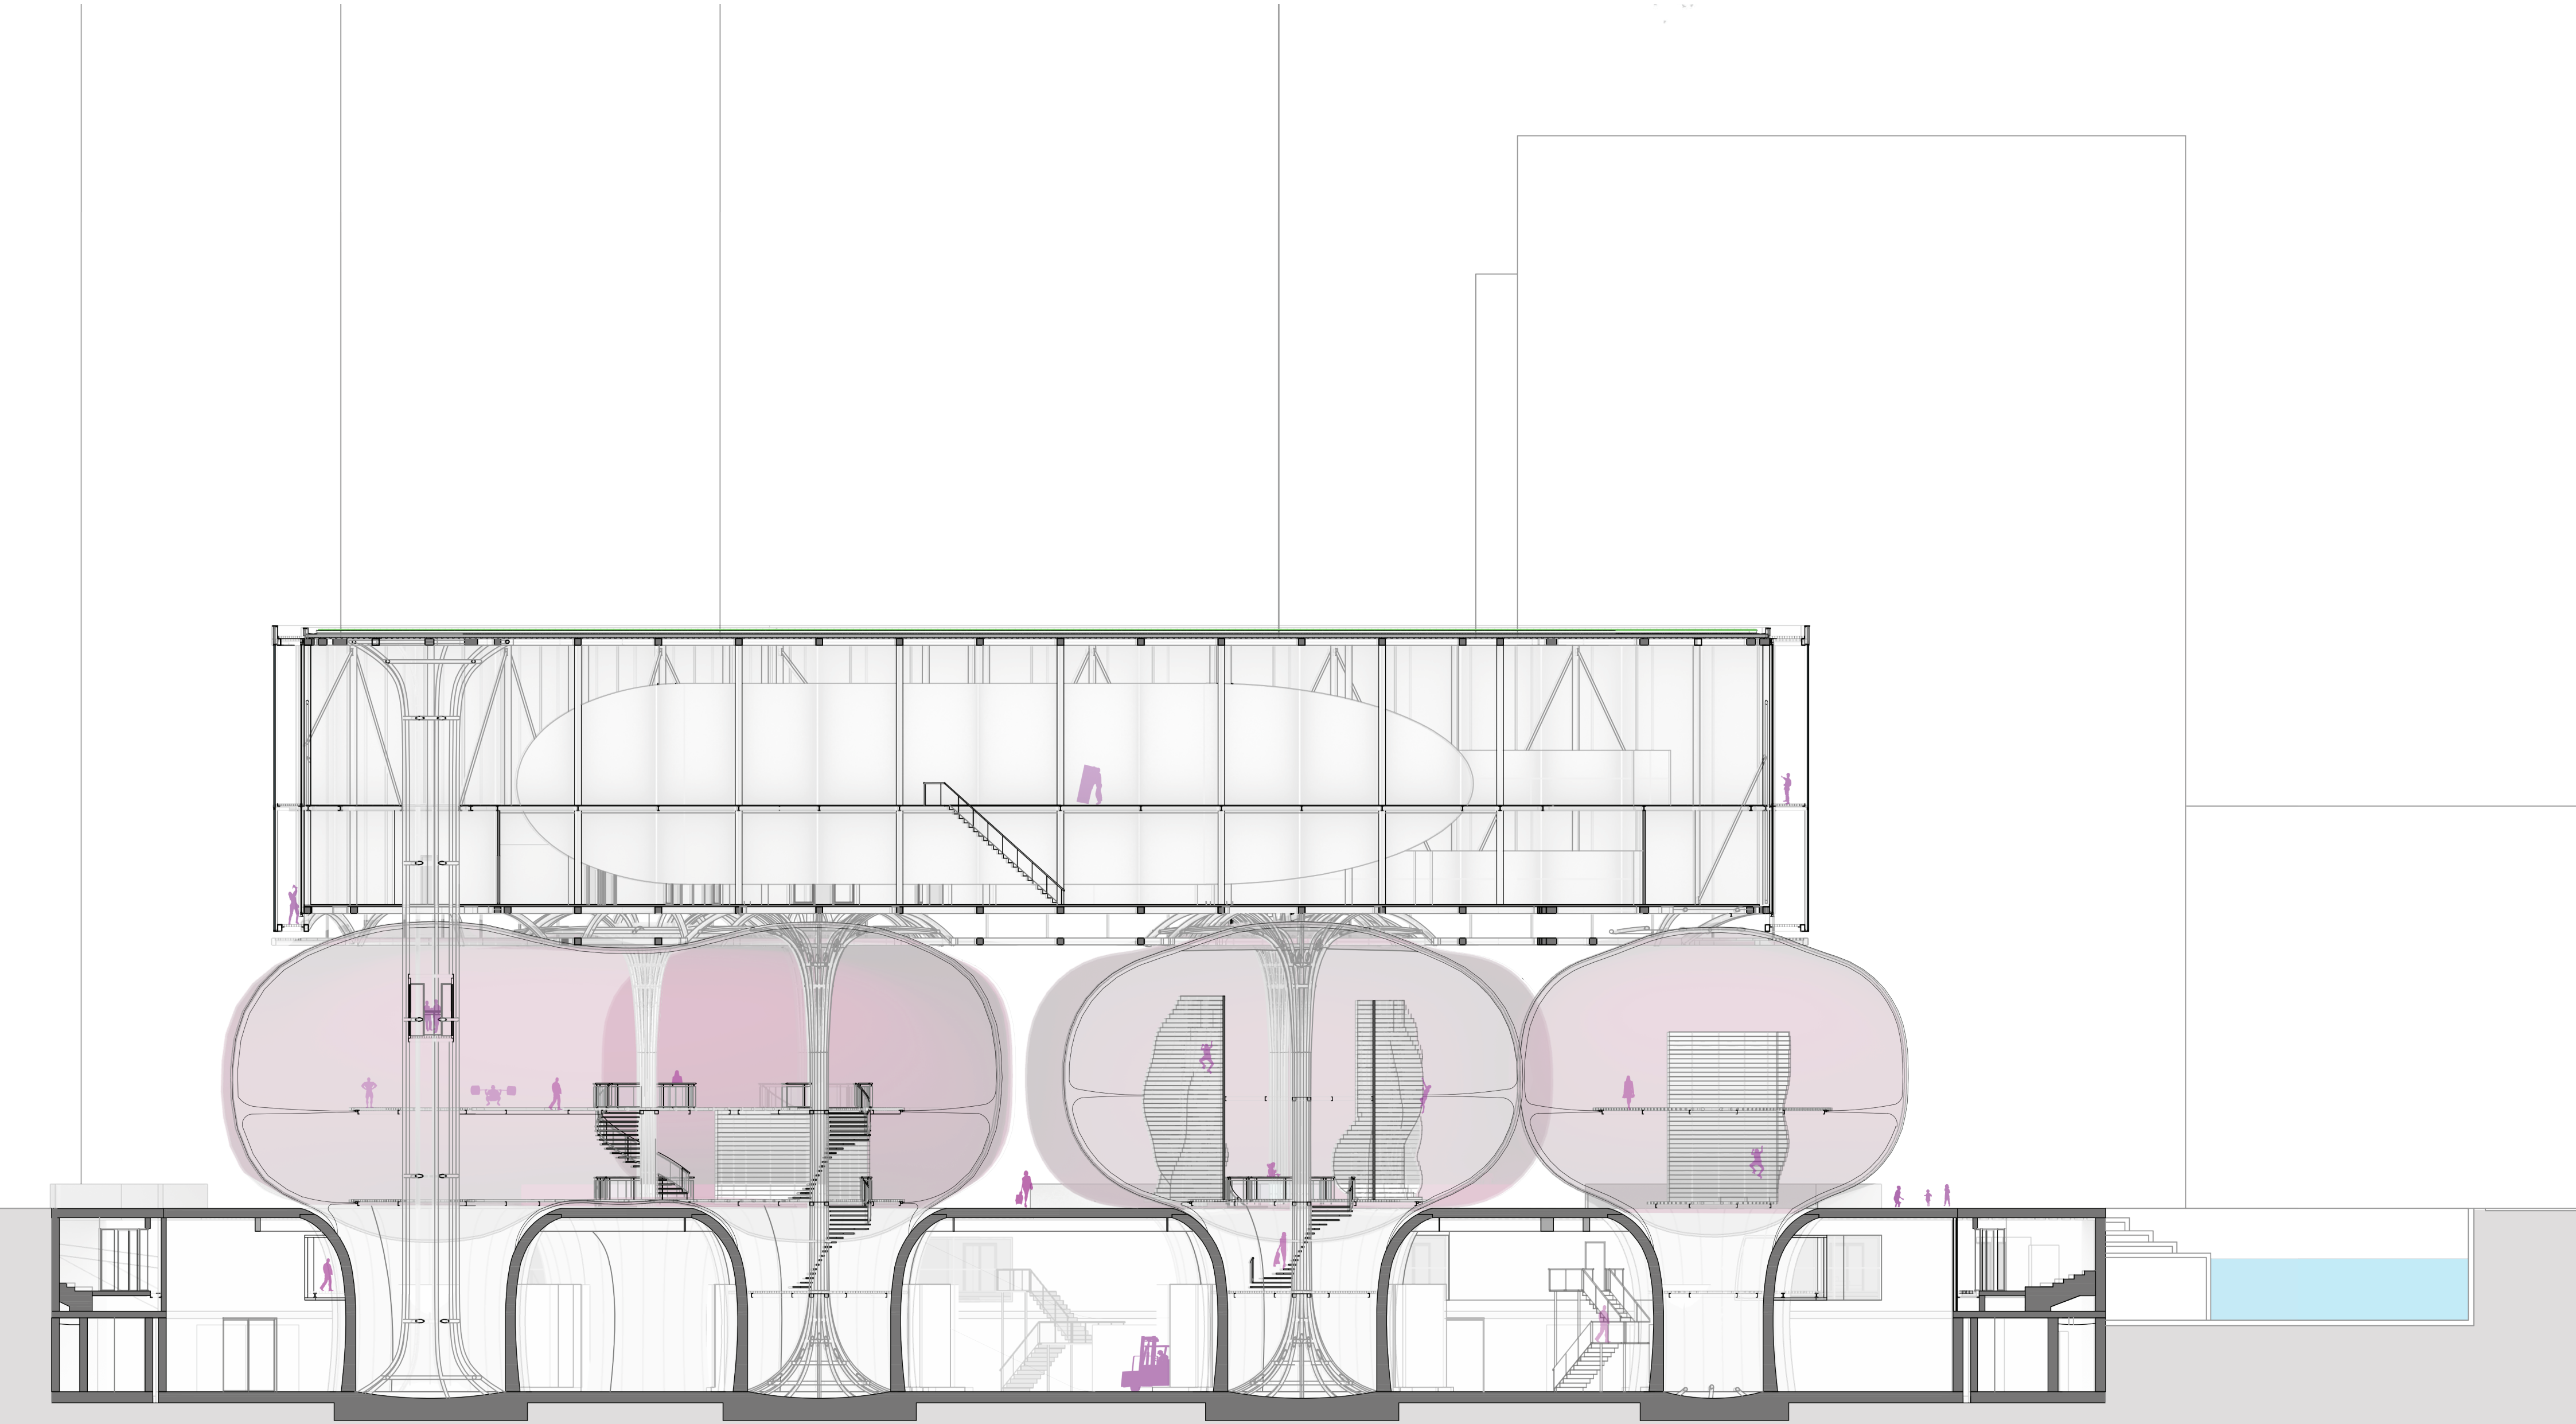

Section A-A'
1:200


ENERGIZERS

Essence of air
Amsterdam Zuidoost

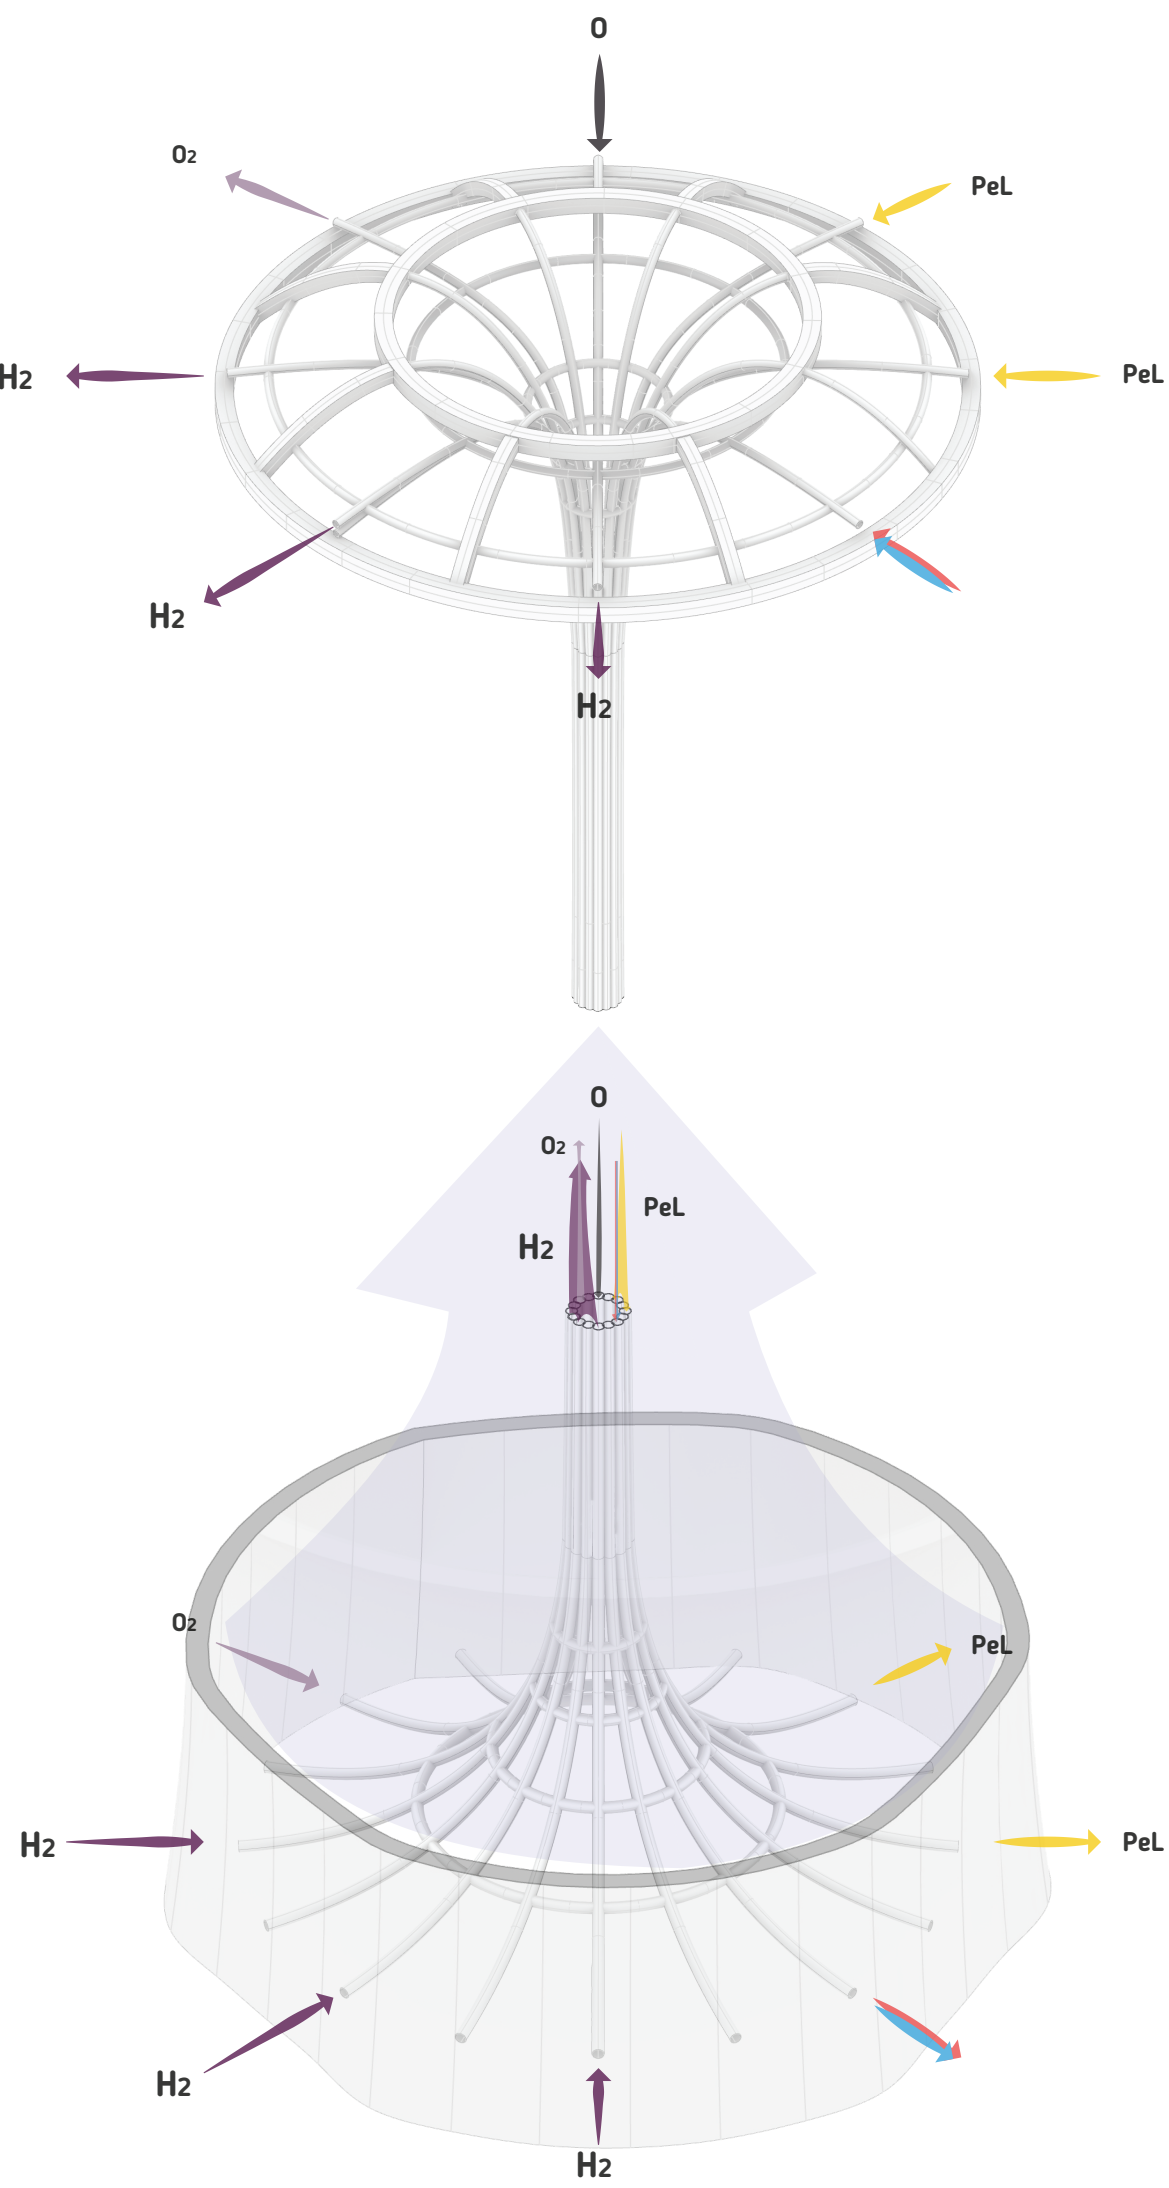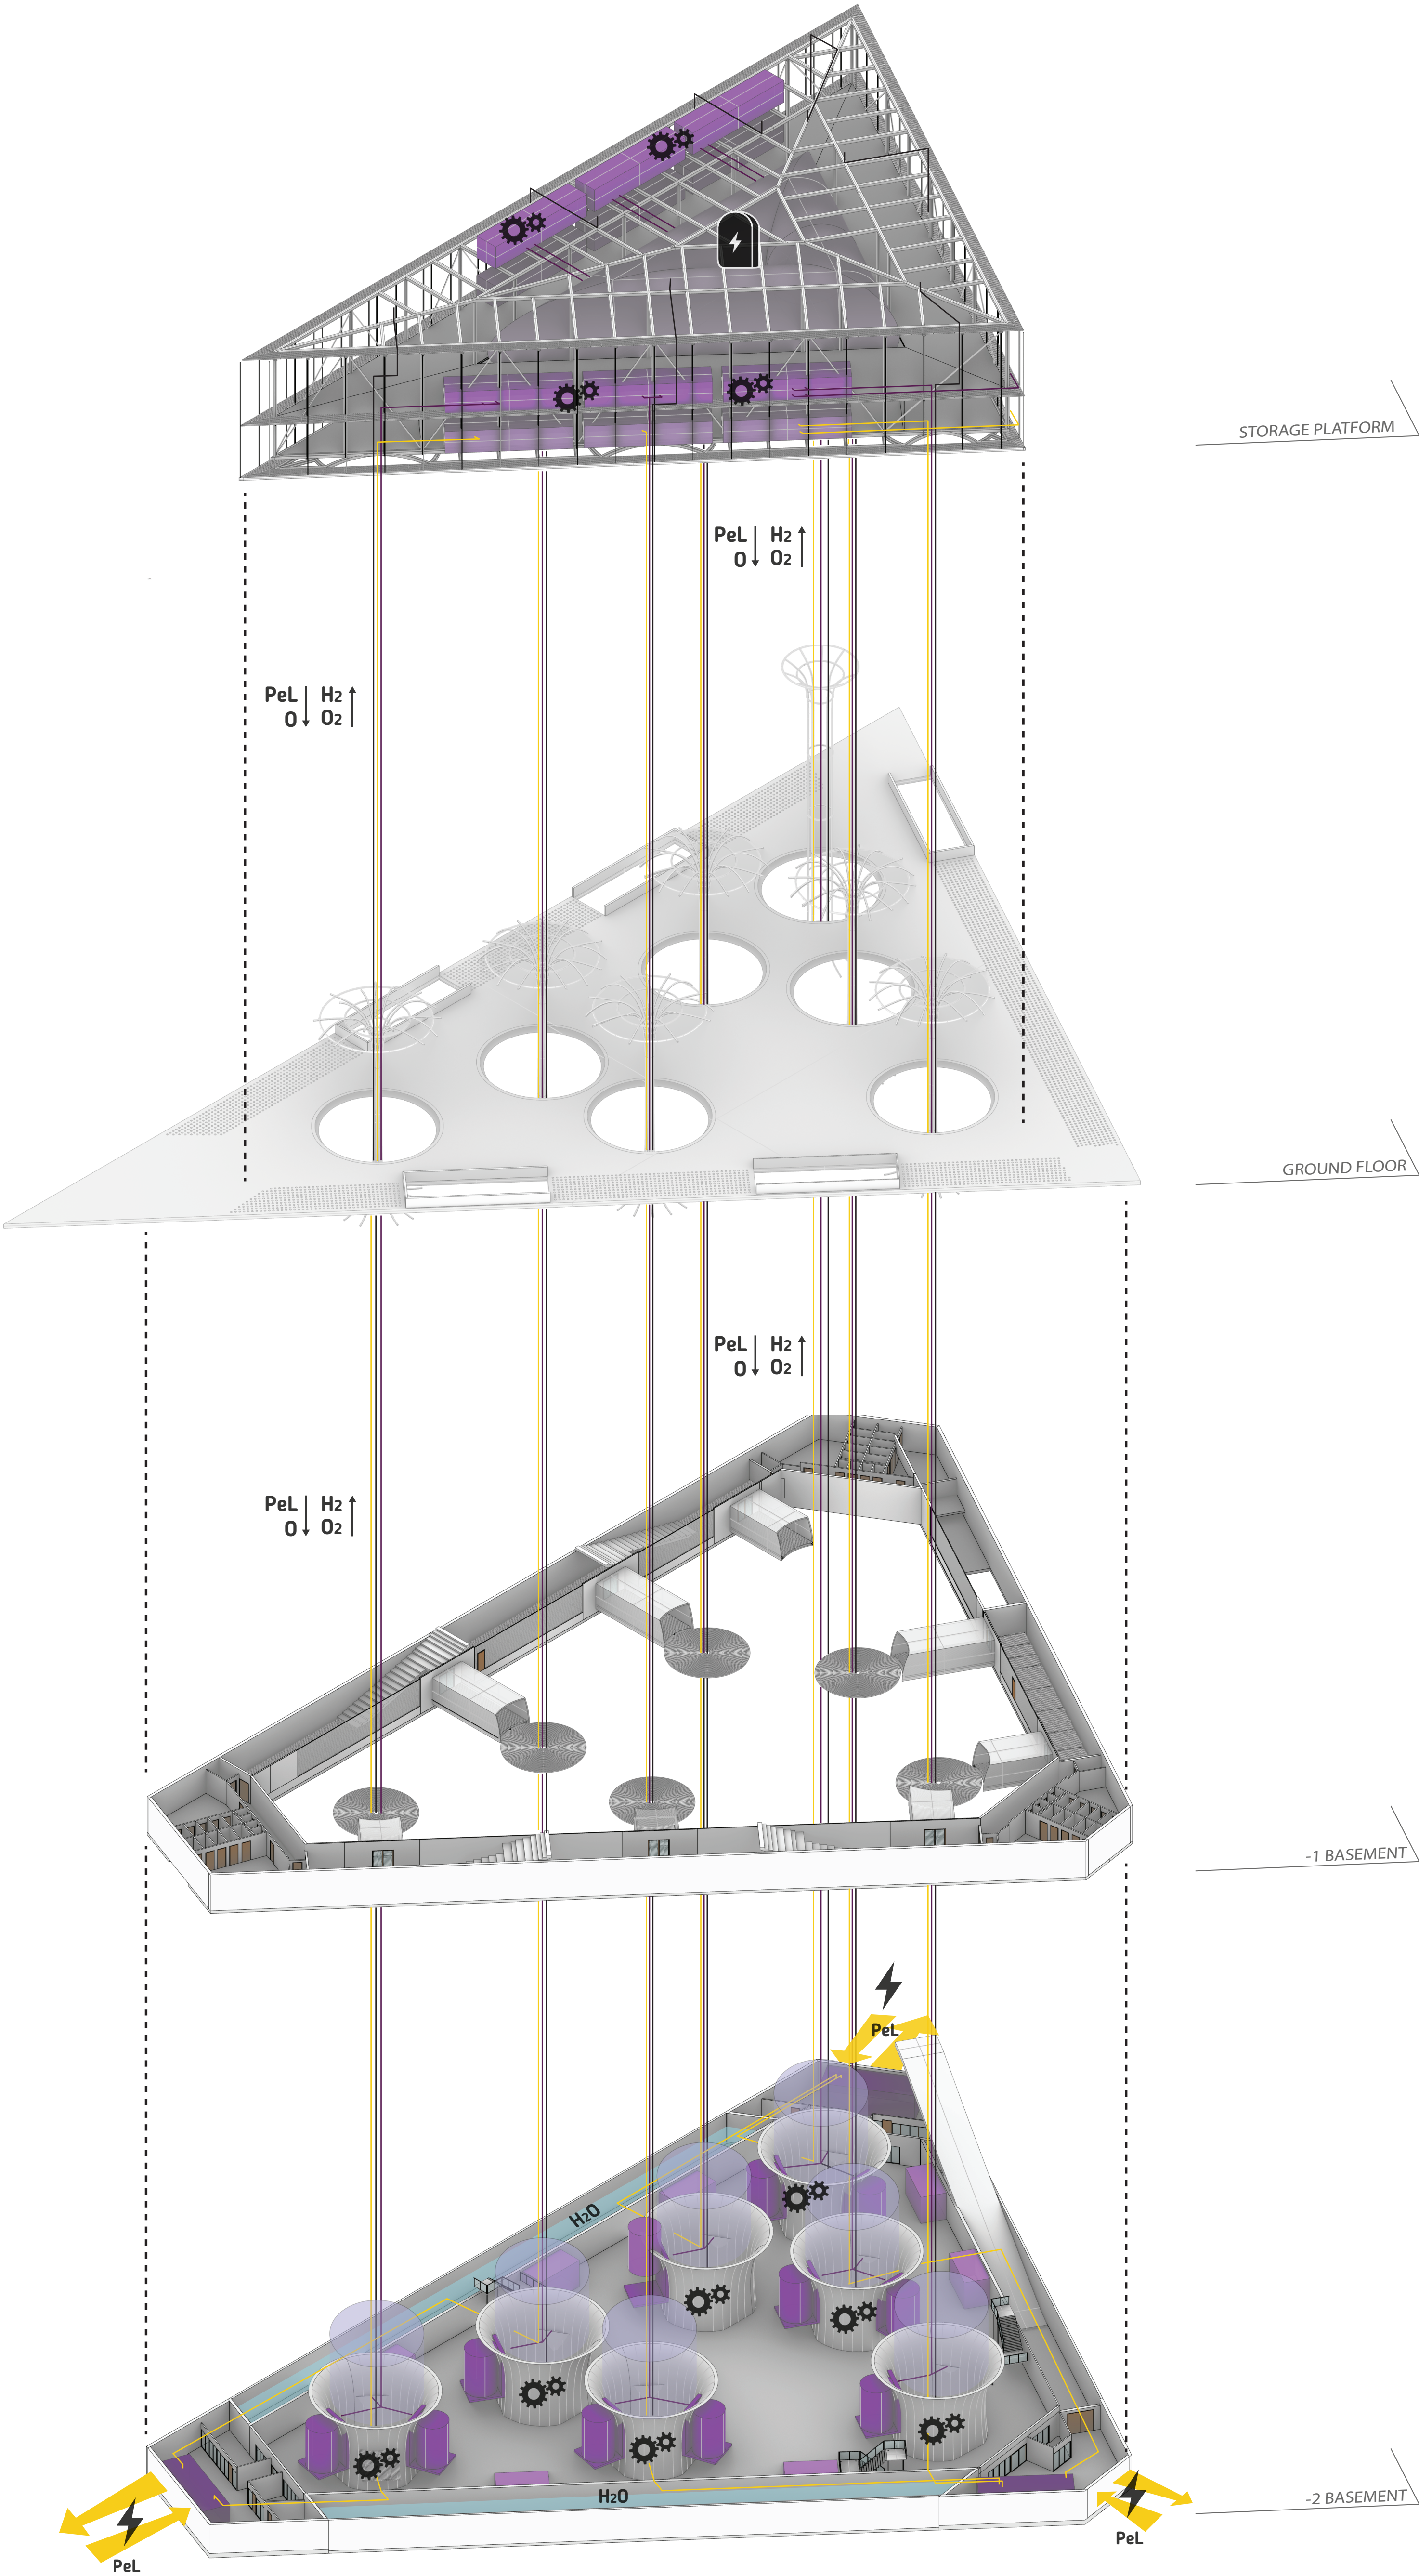


Exploded View
Systems


ENERGIZERS

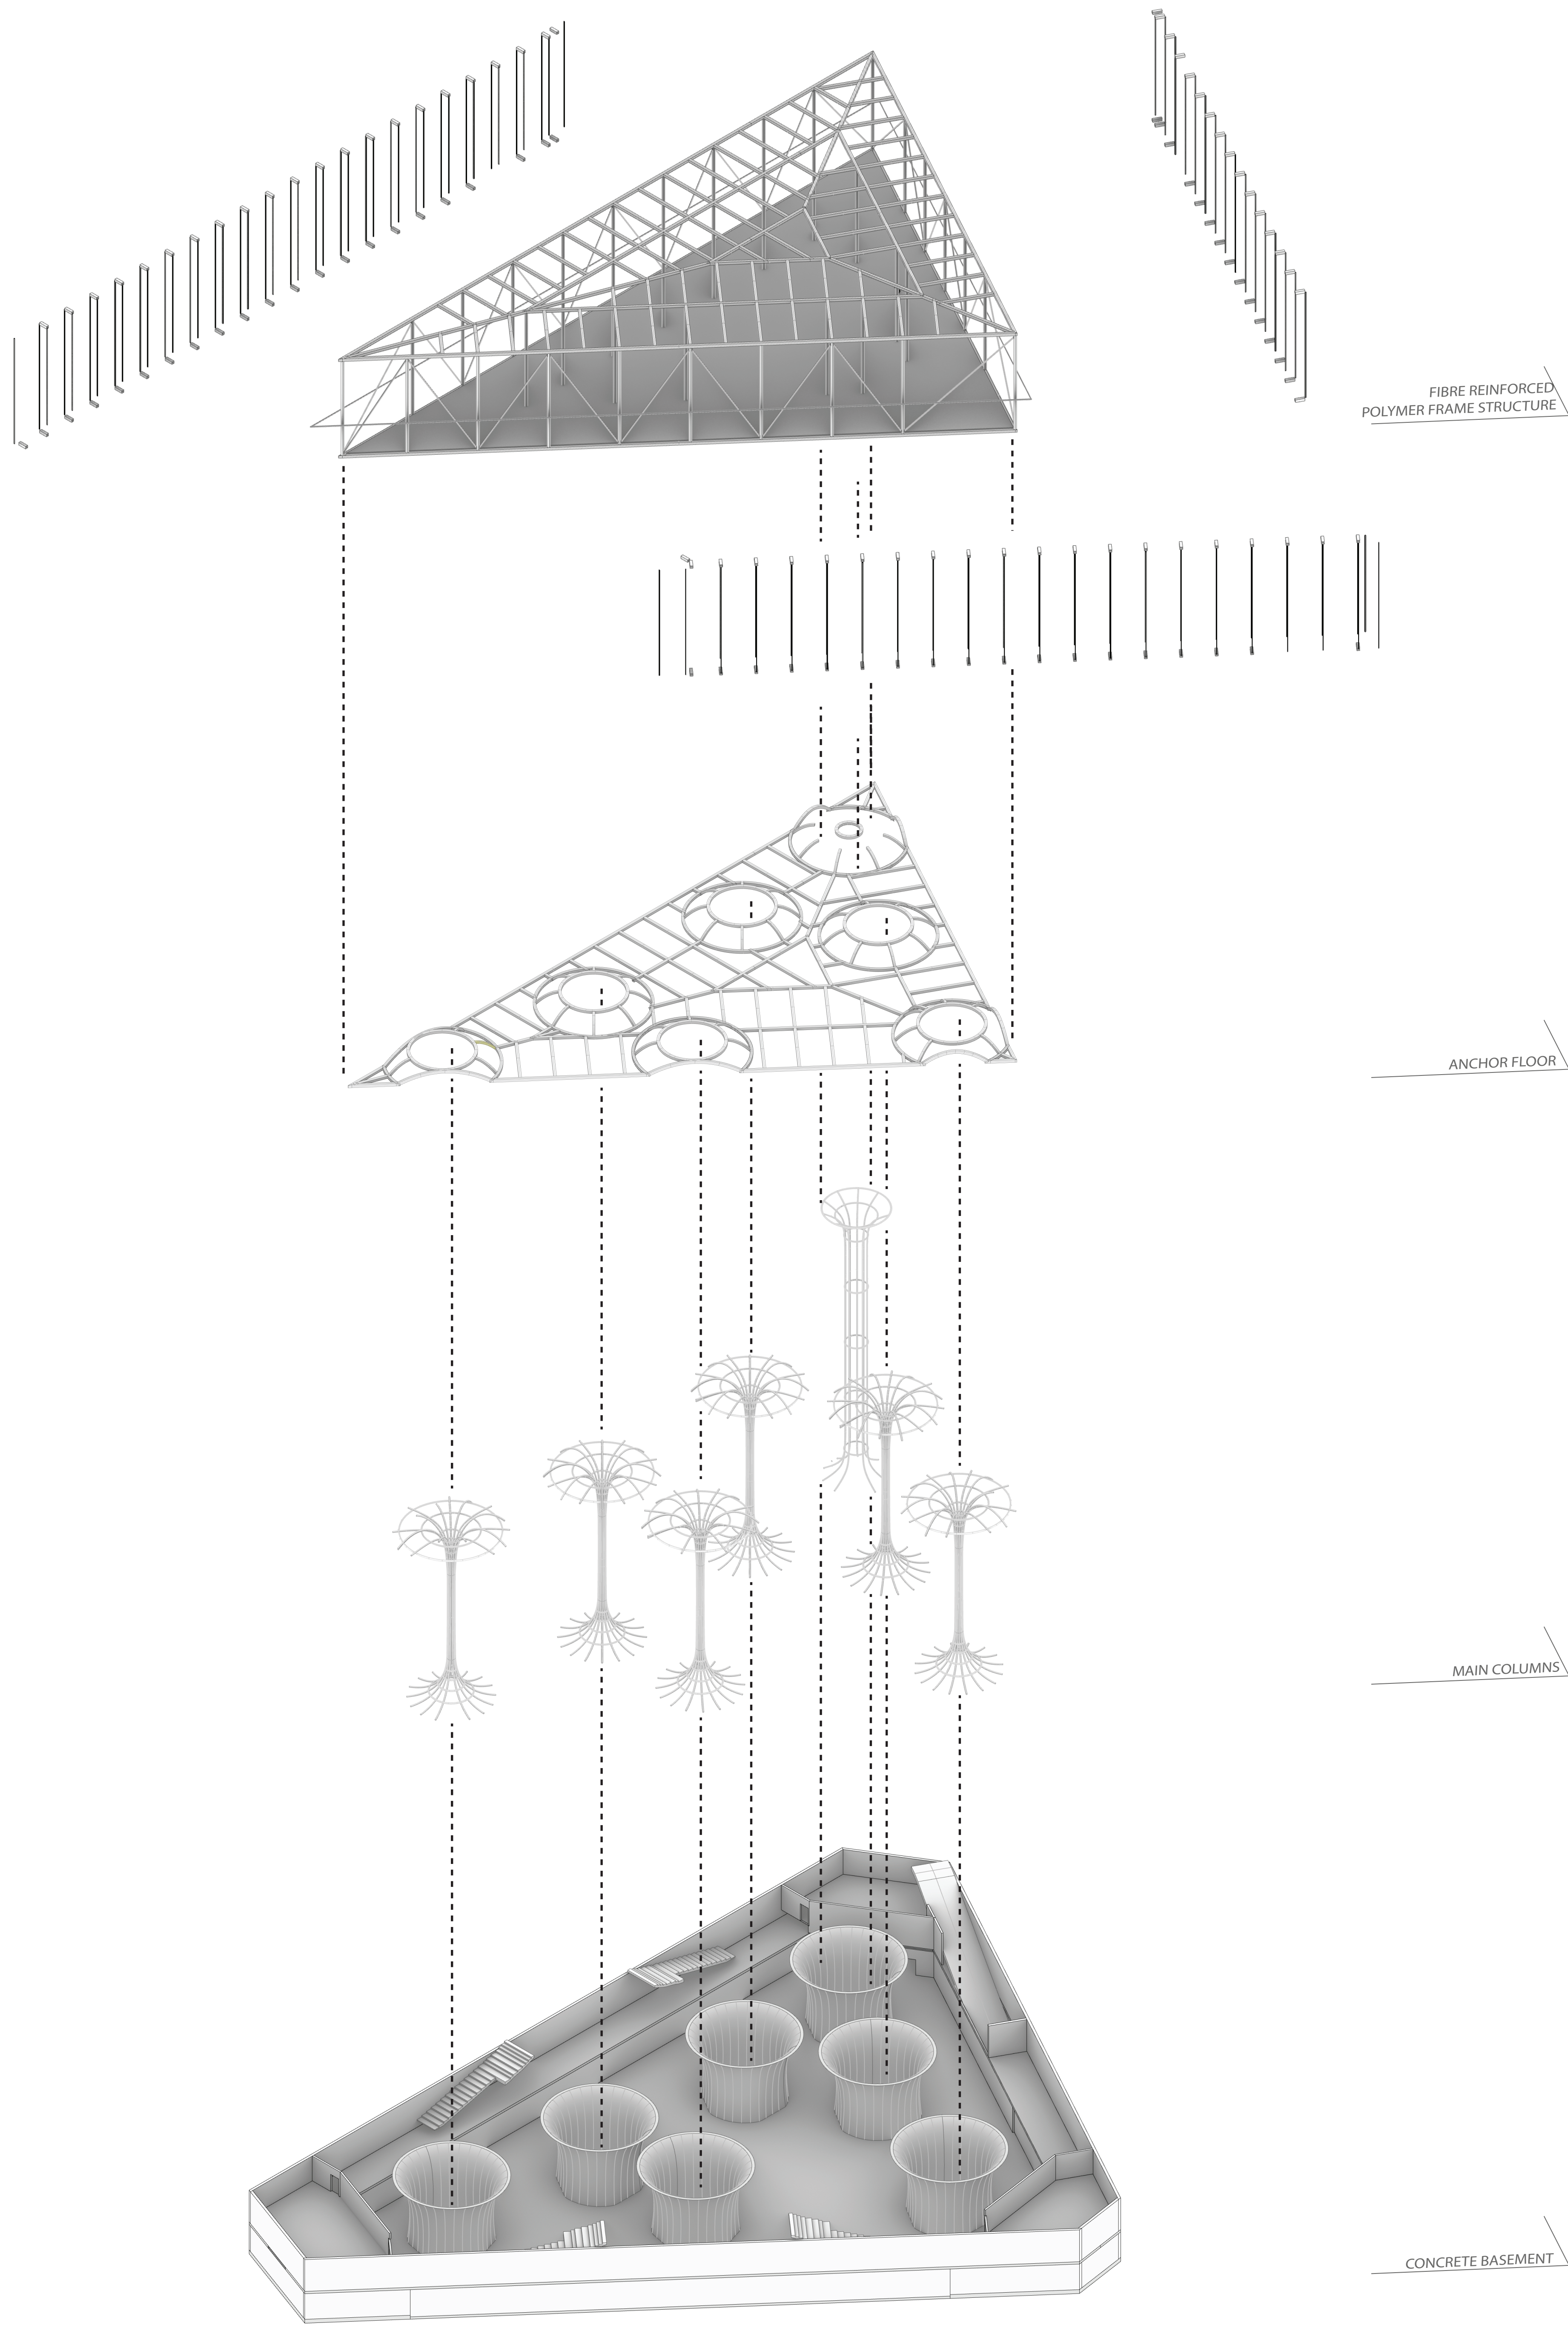




Exploded View
Structure

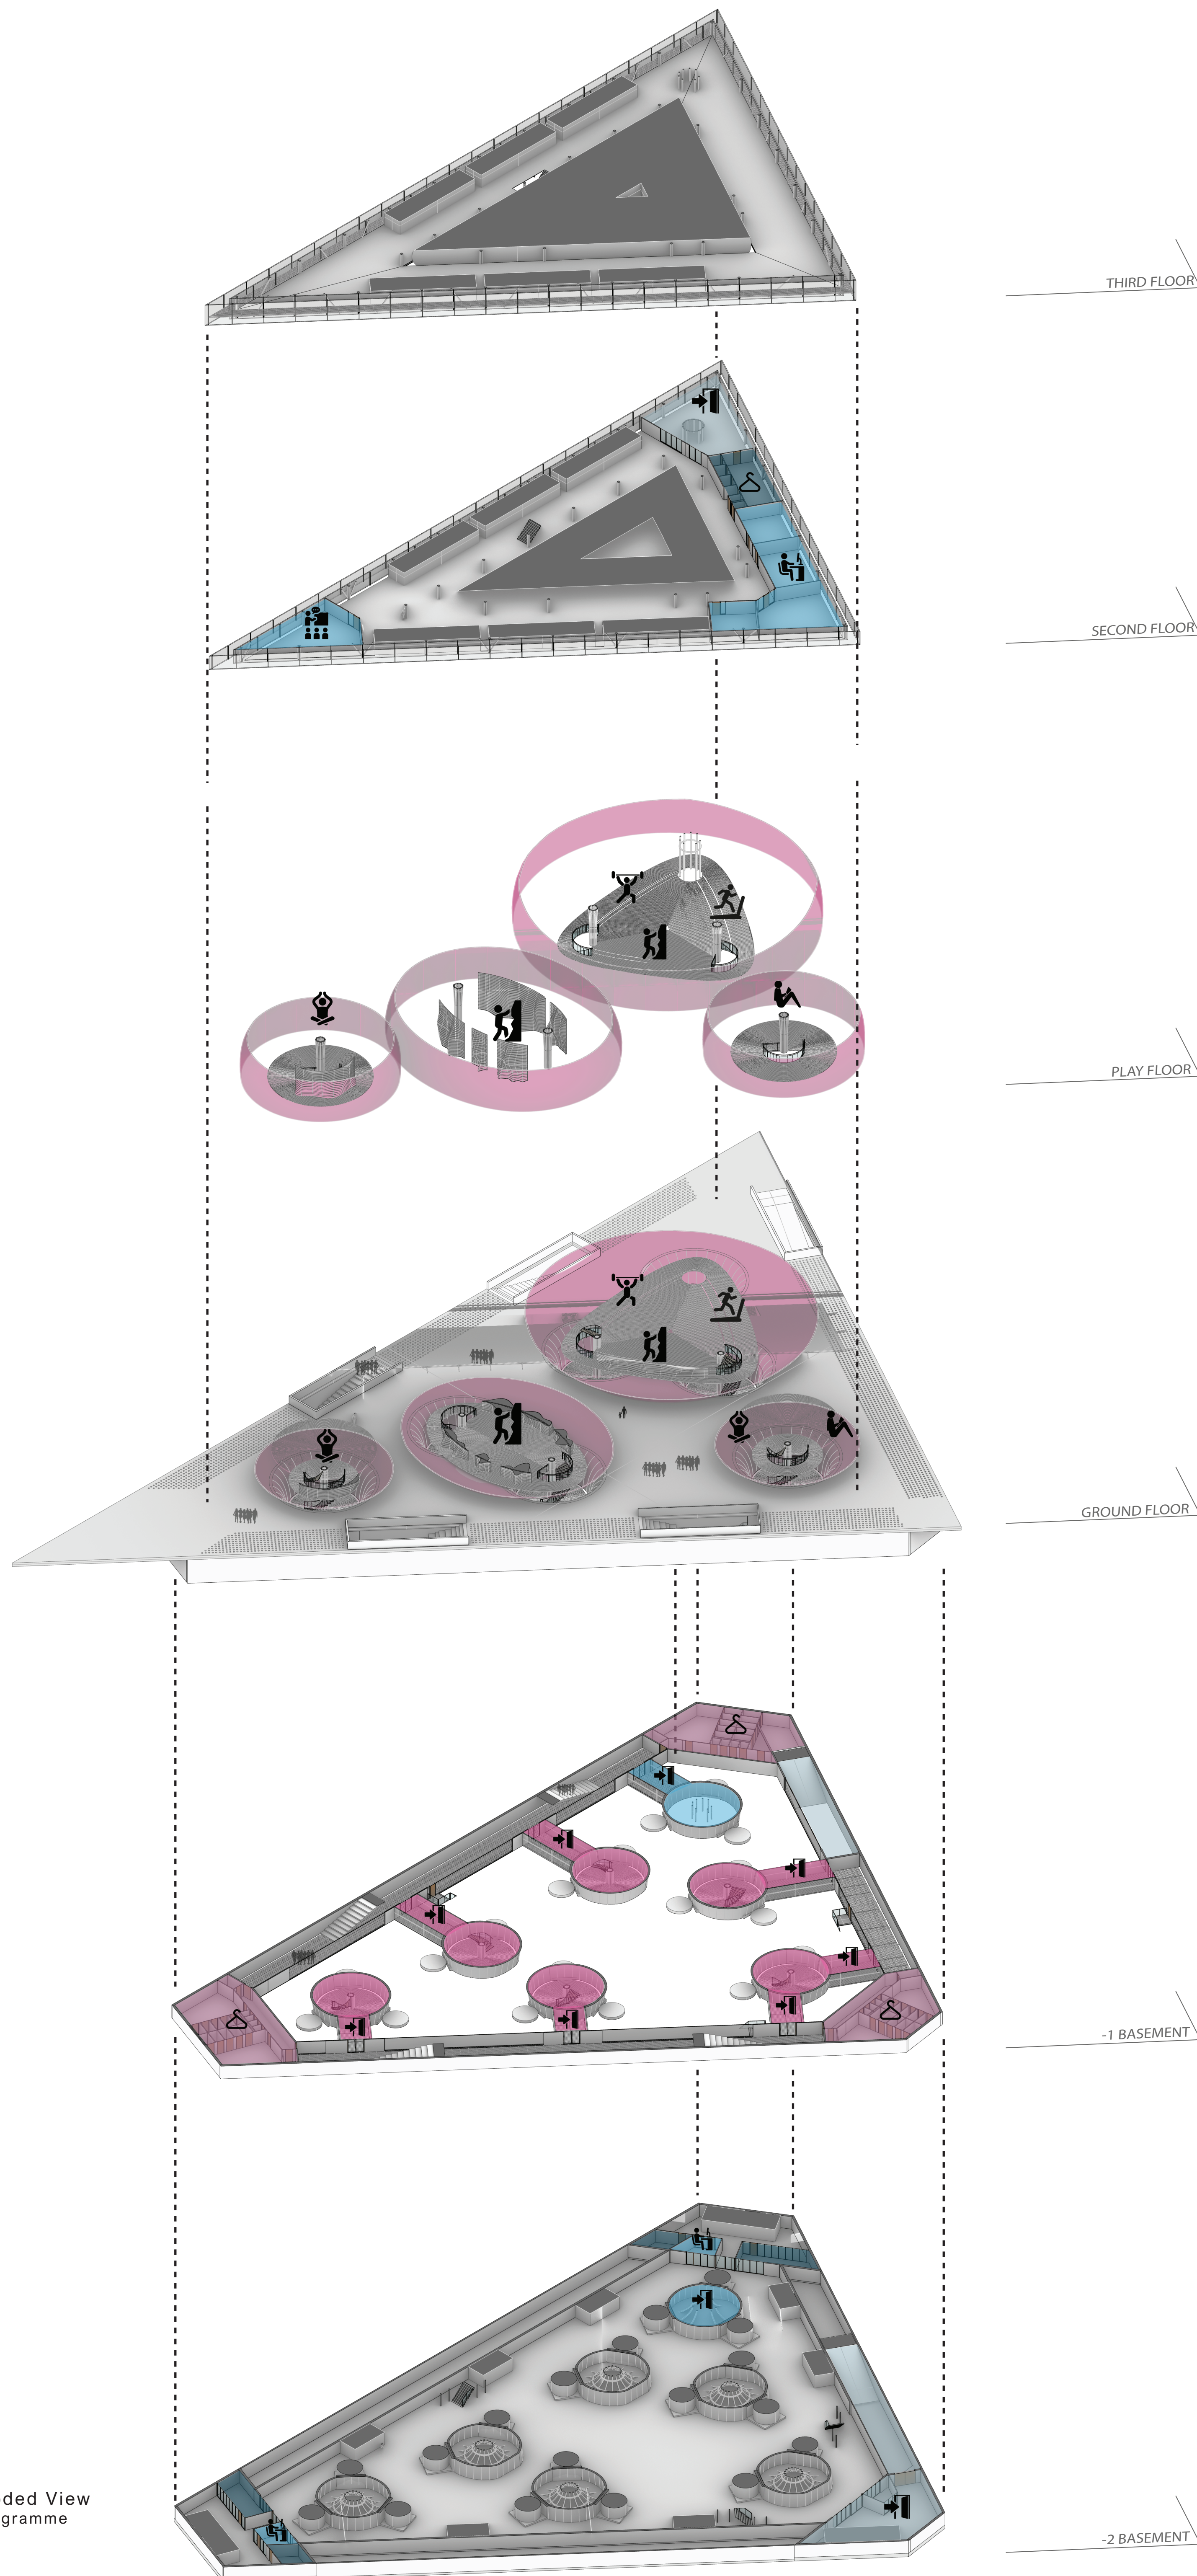

ENERGIZERS
Essence of air
Amsterdam Zuidoo

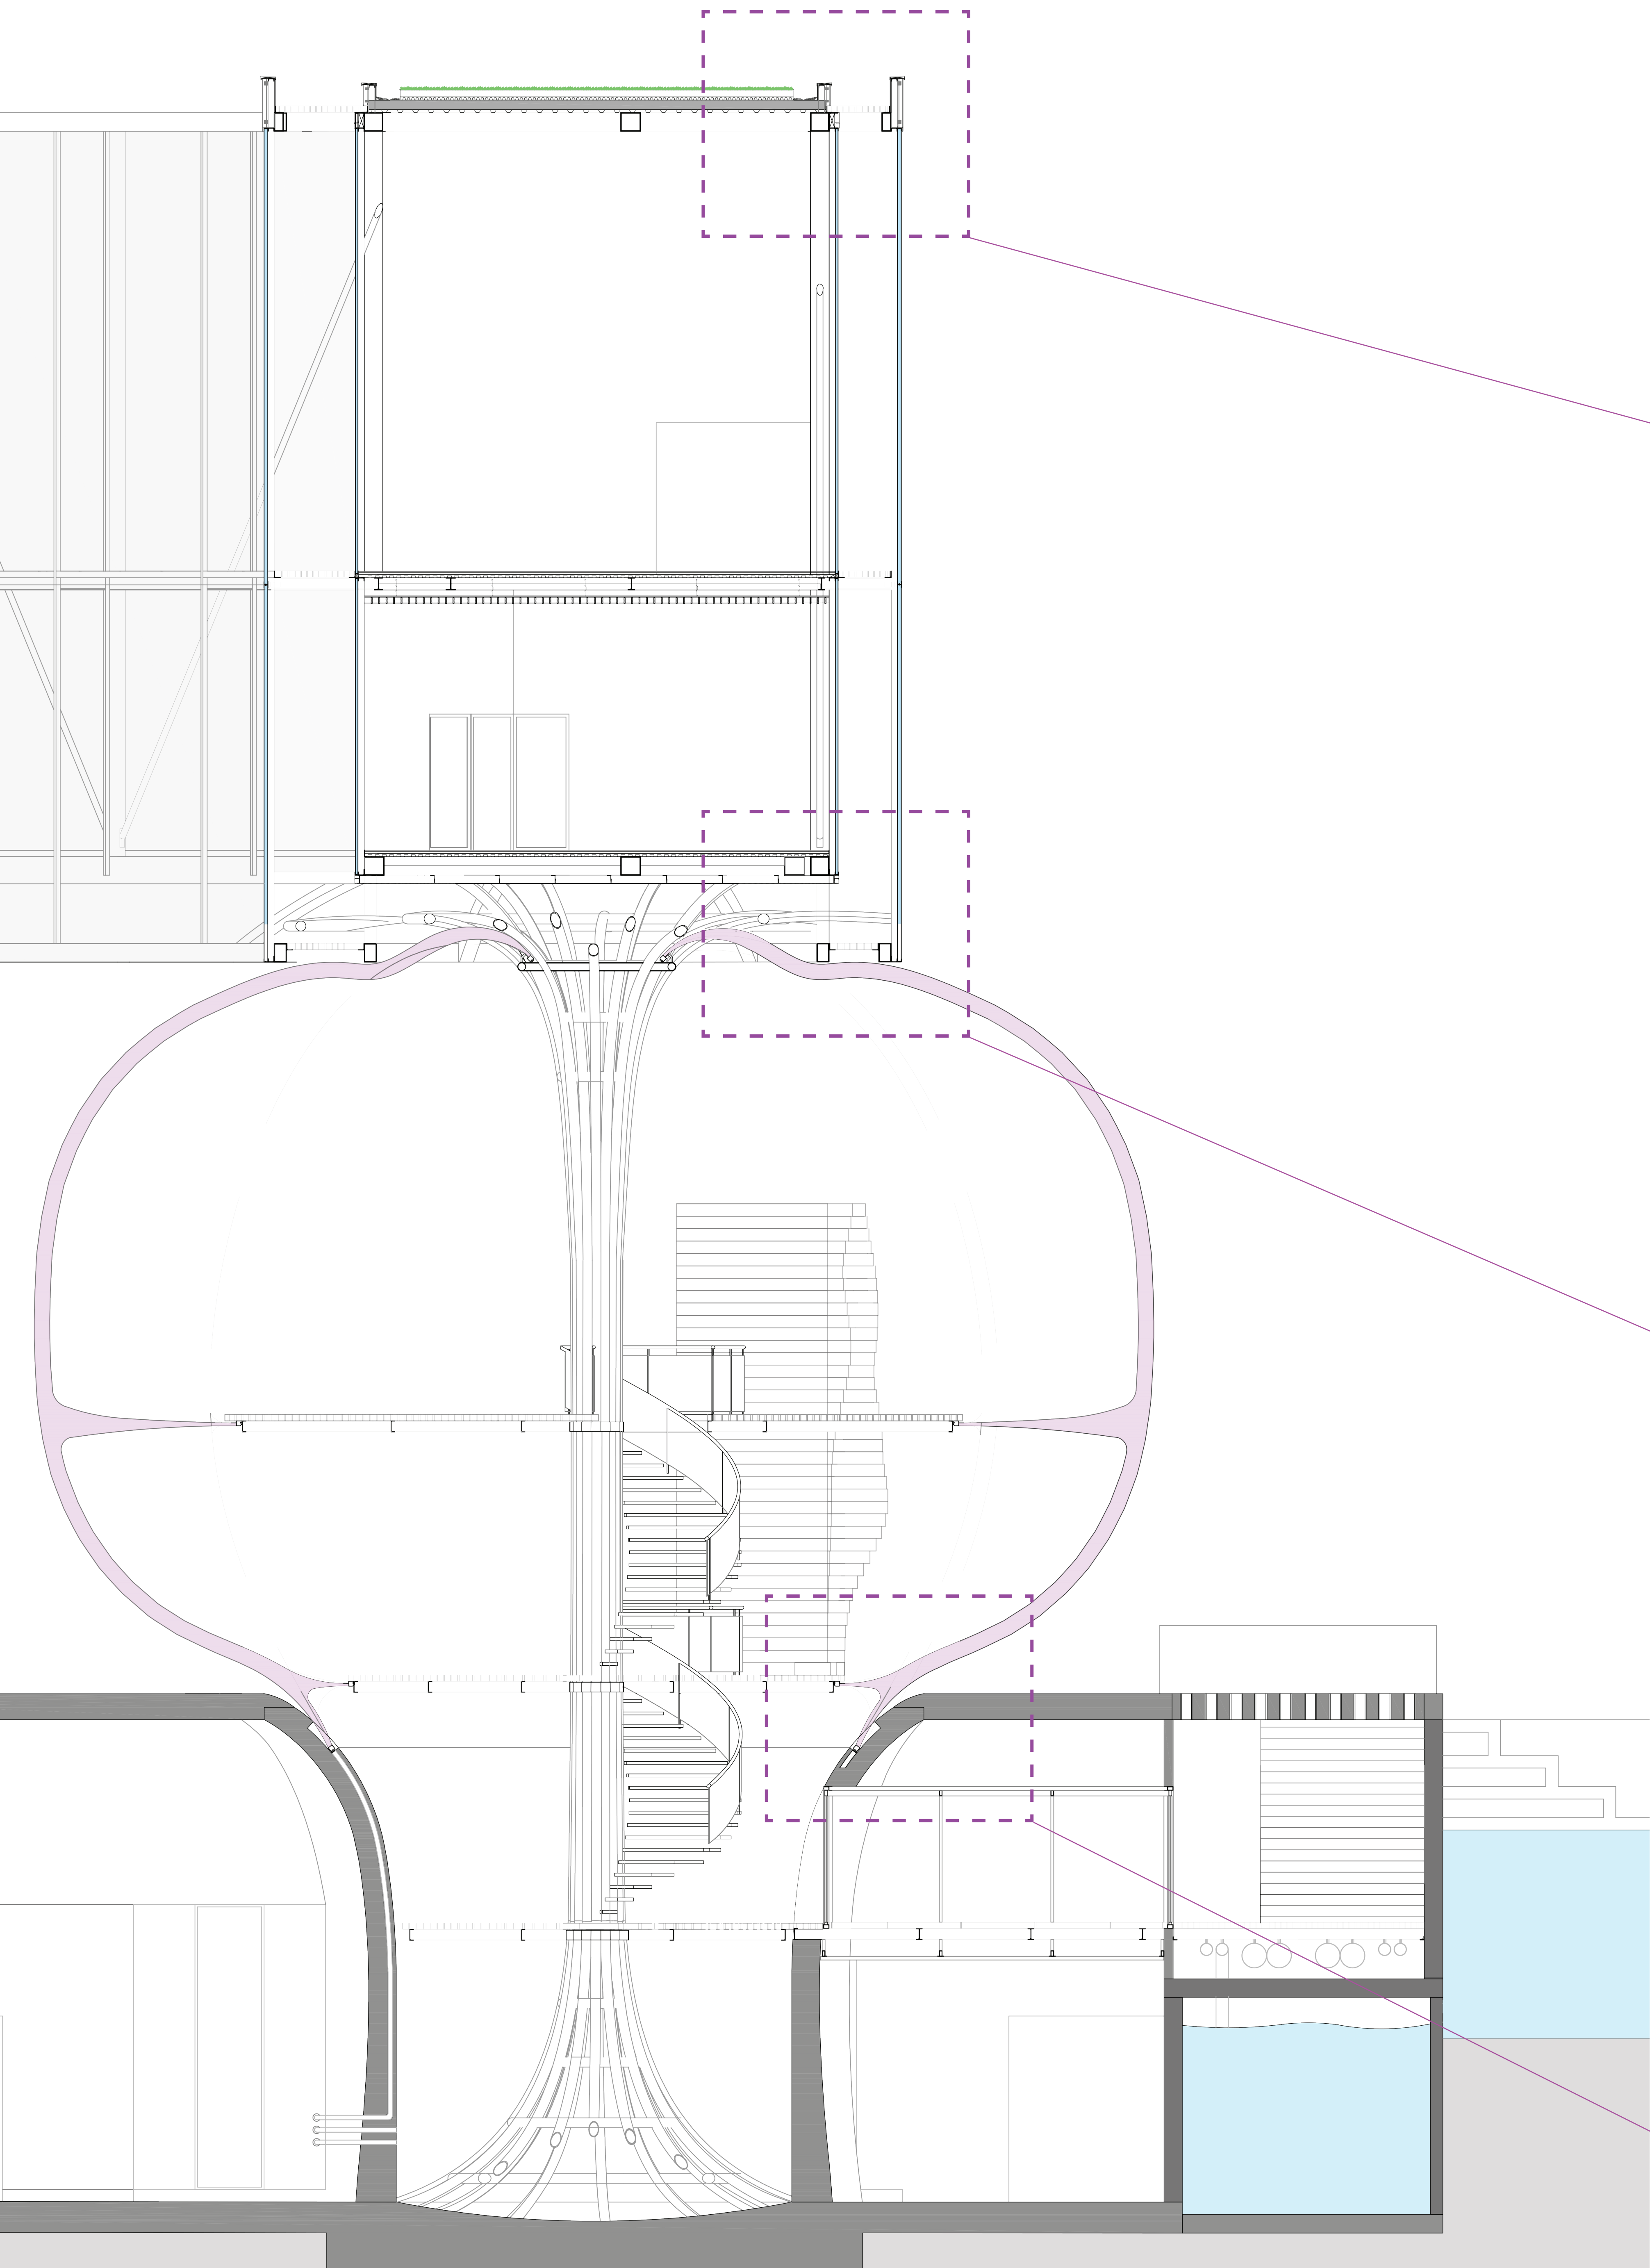

Fragment
1:50

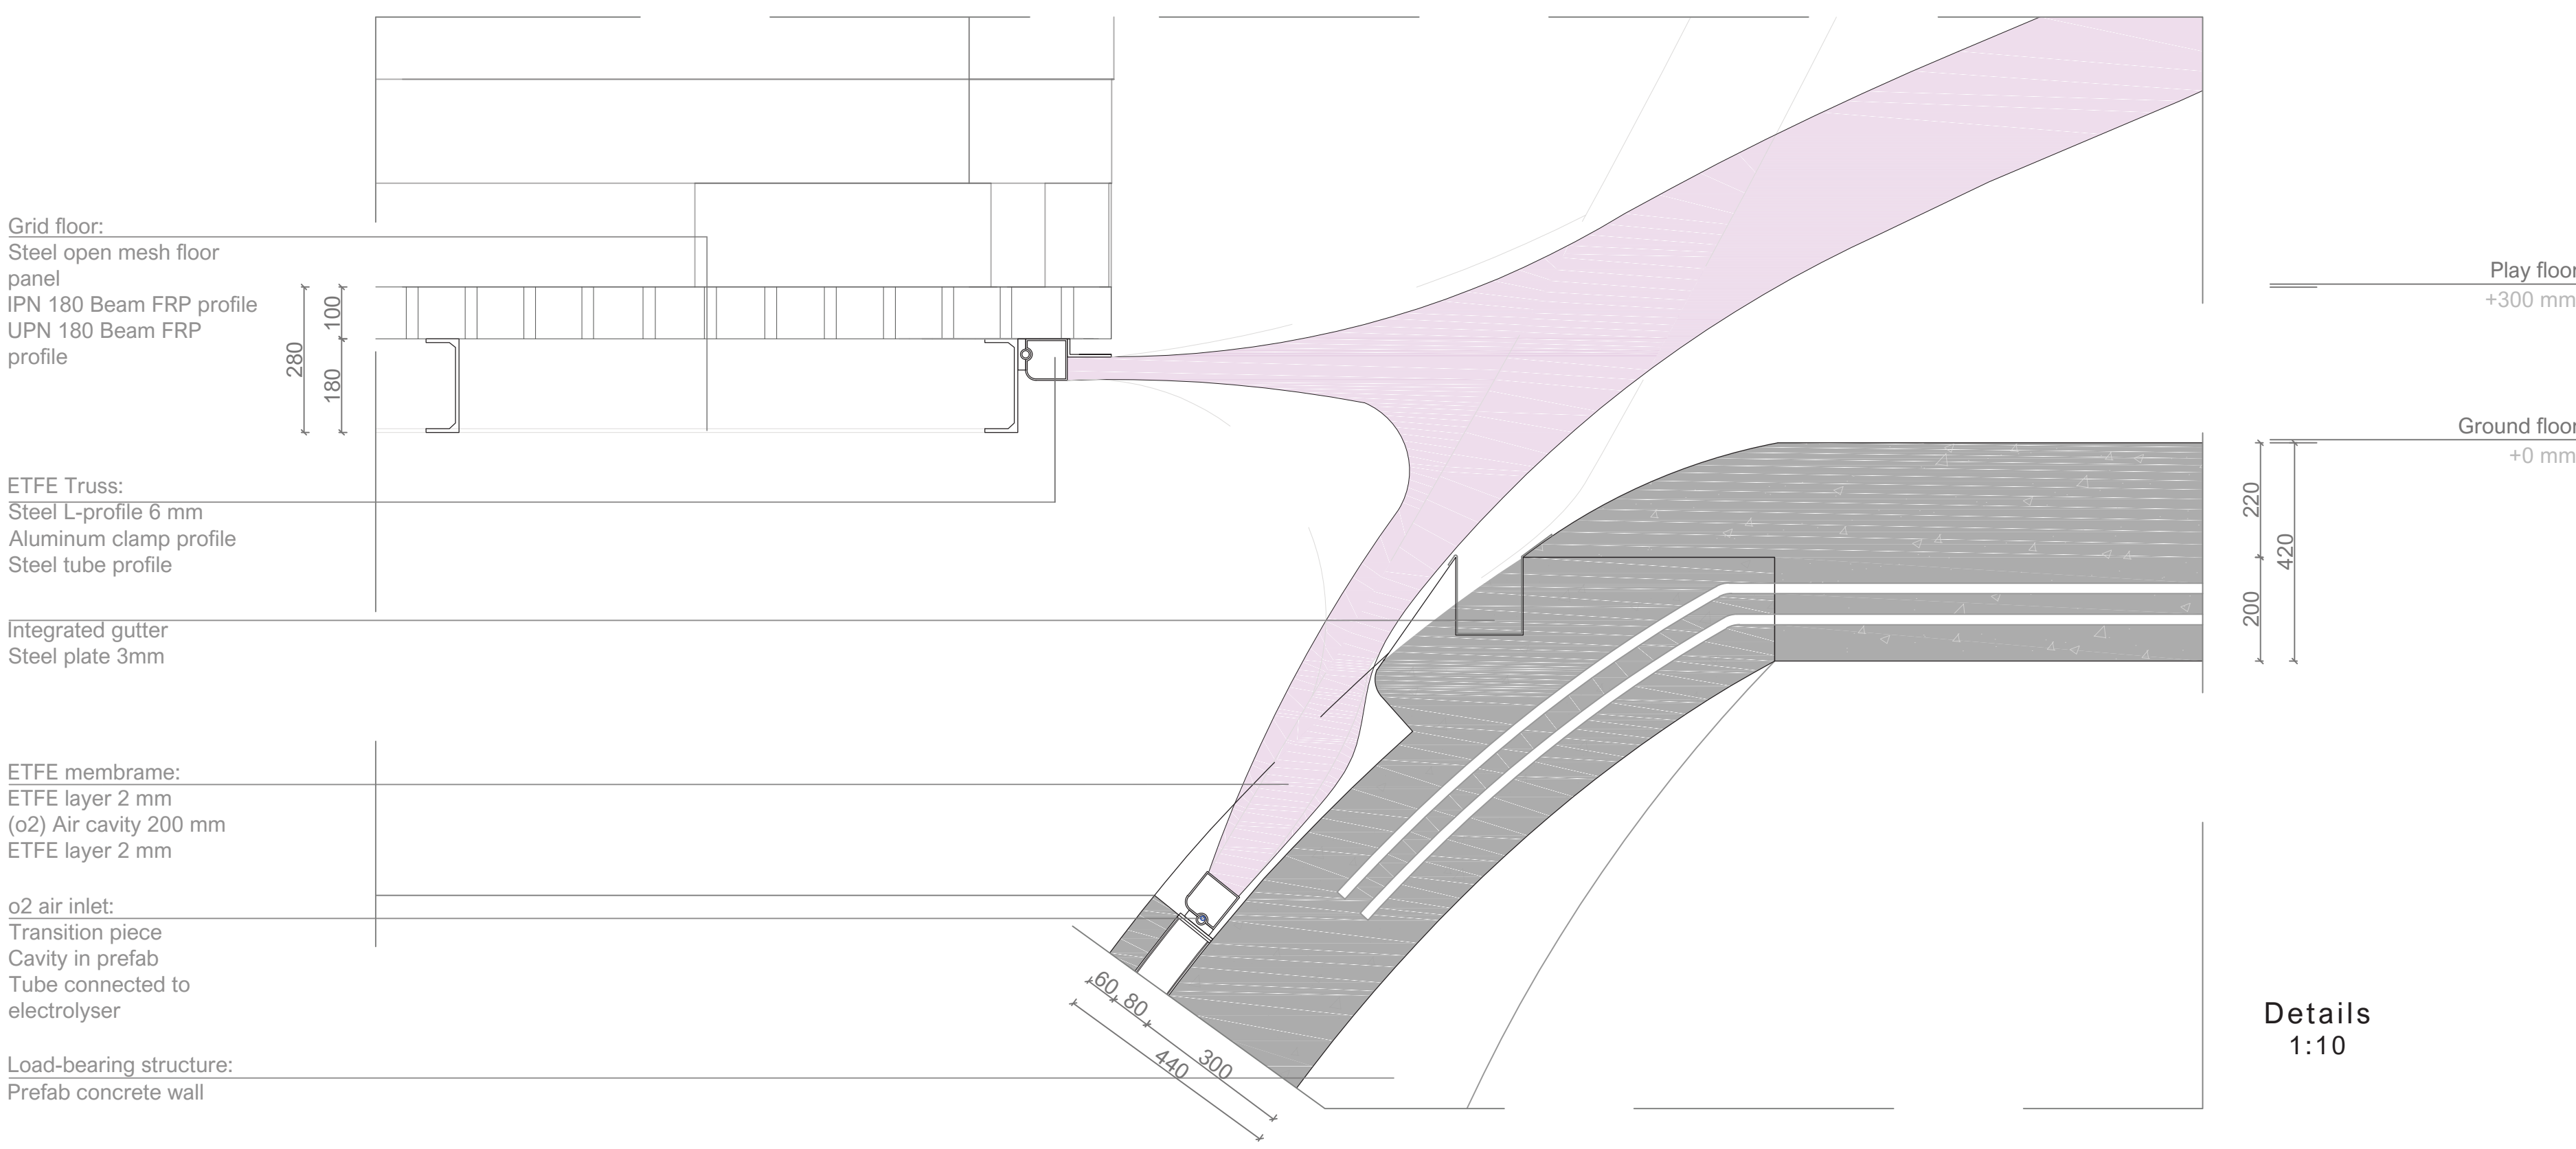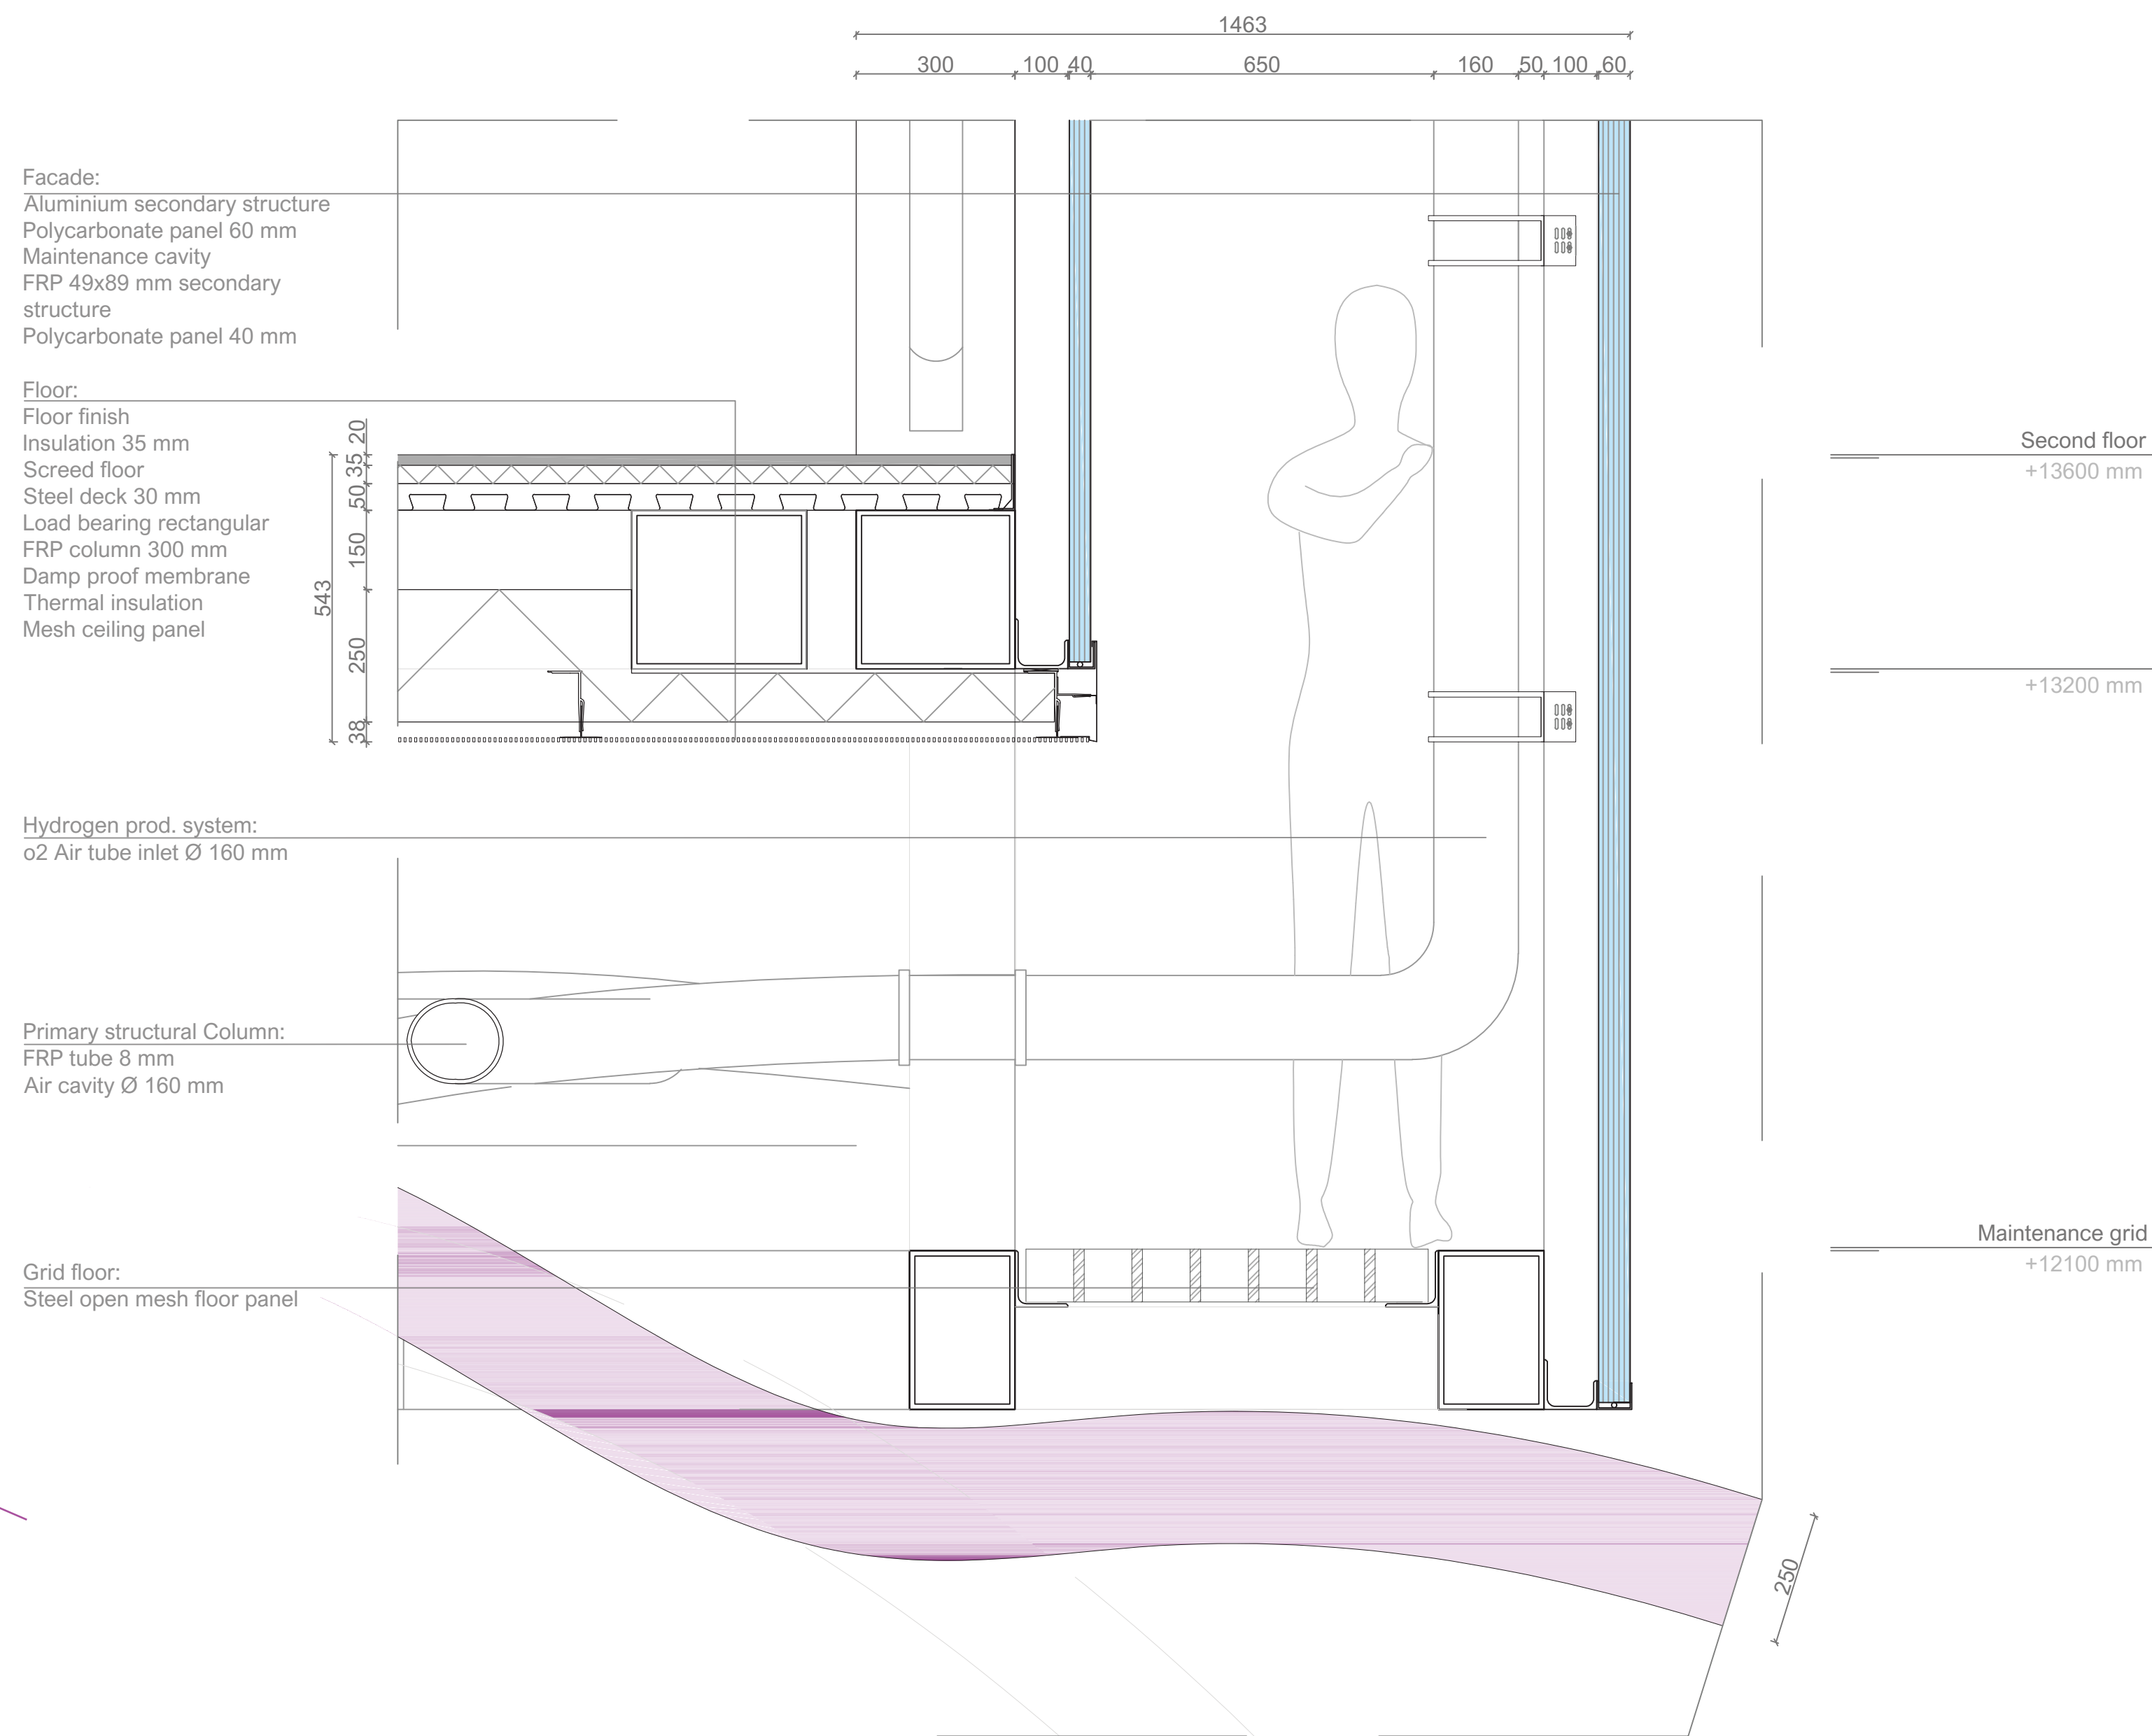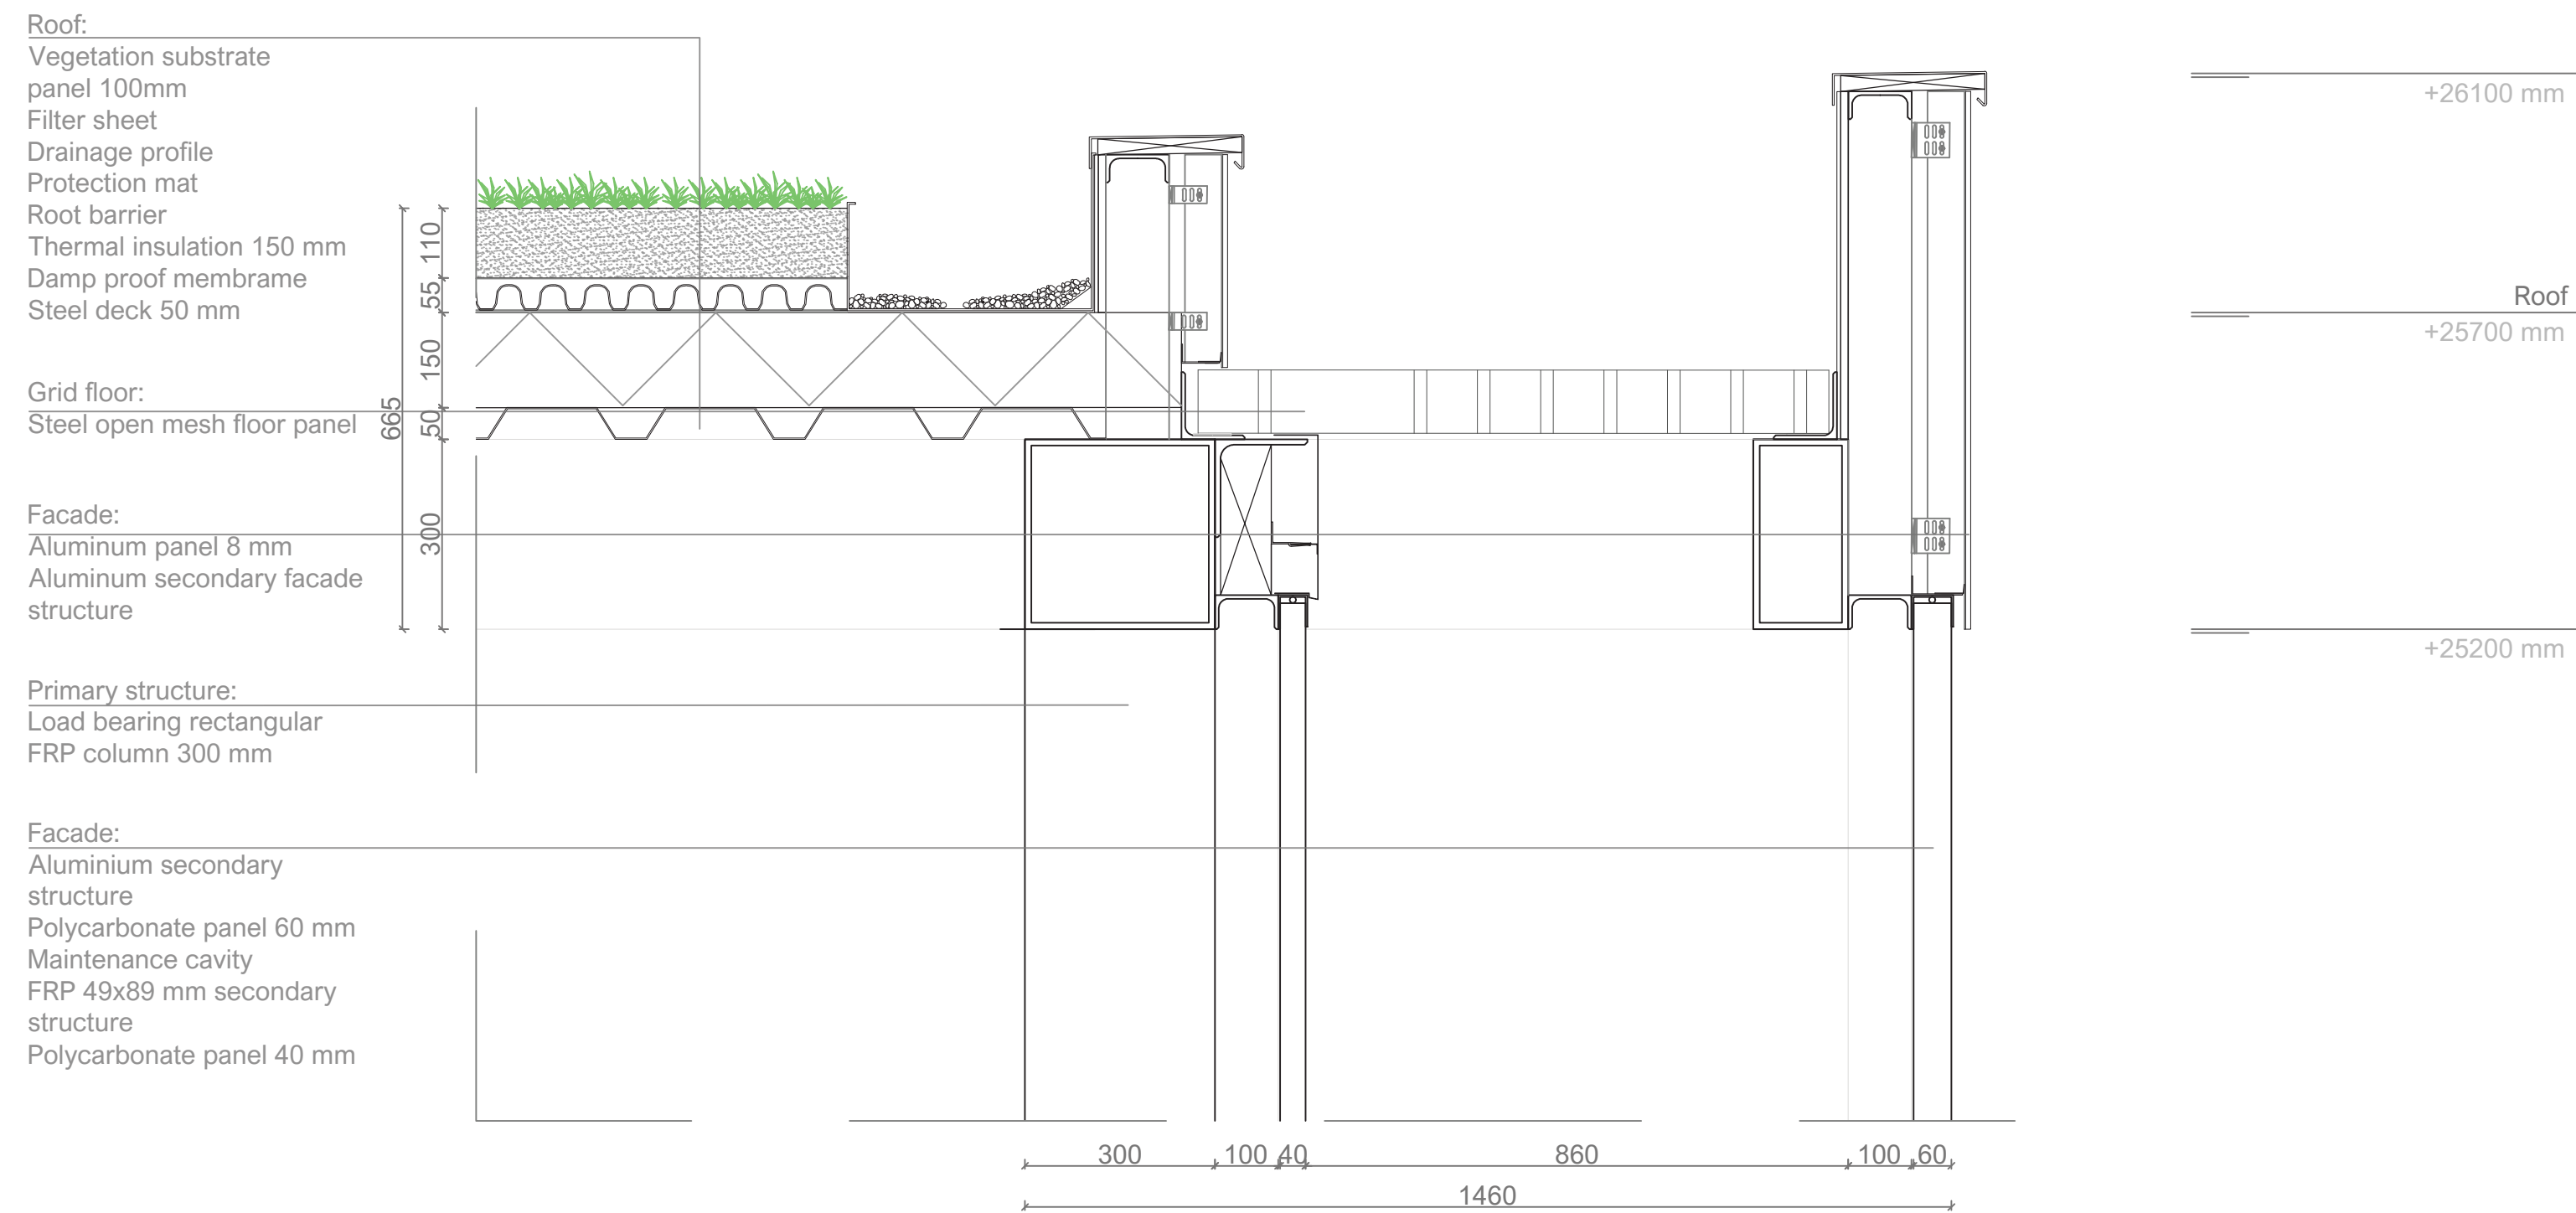

Details
1:10