



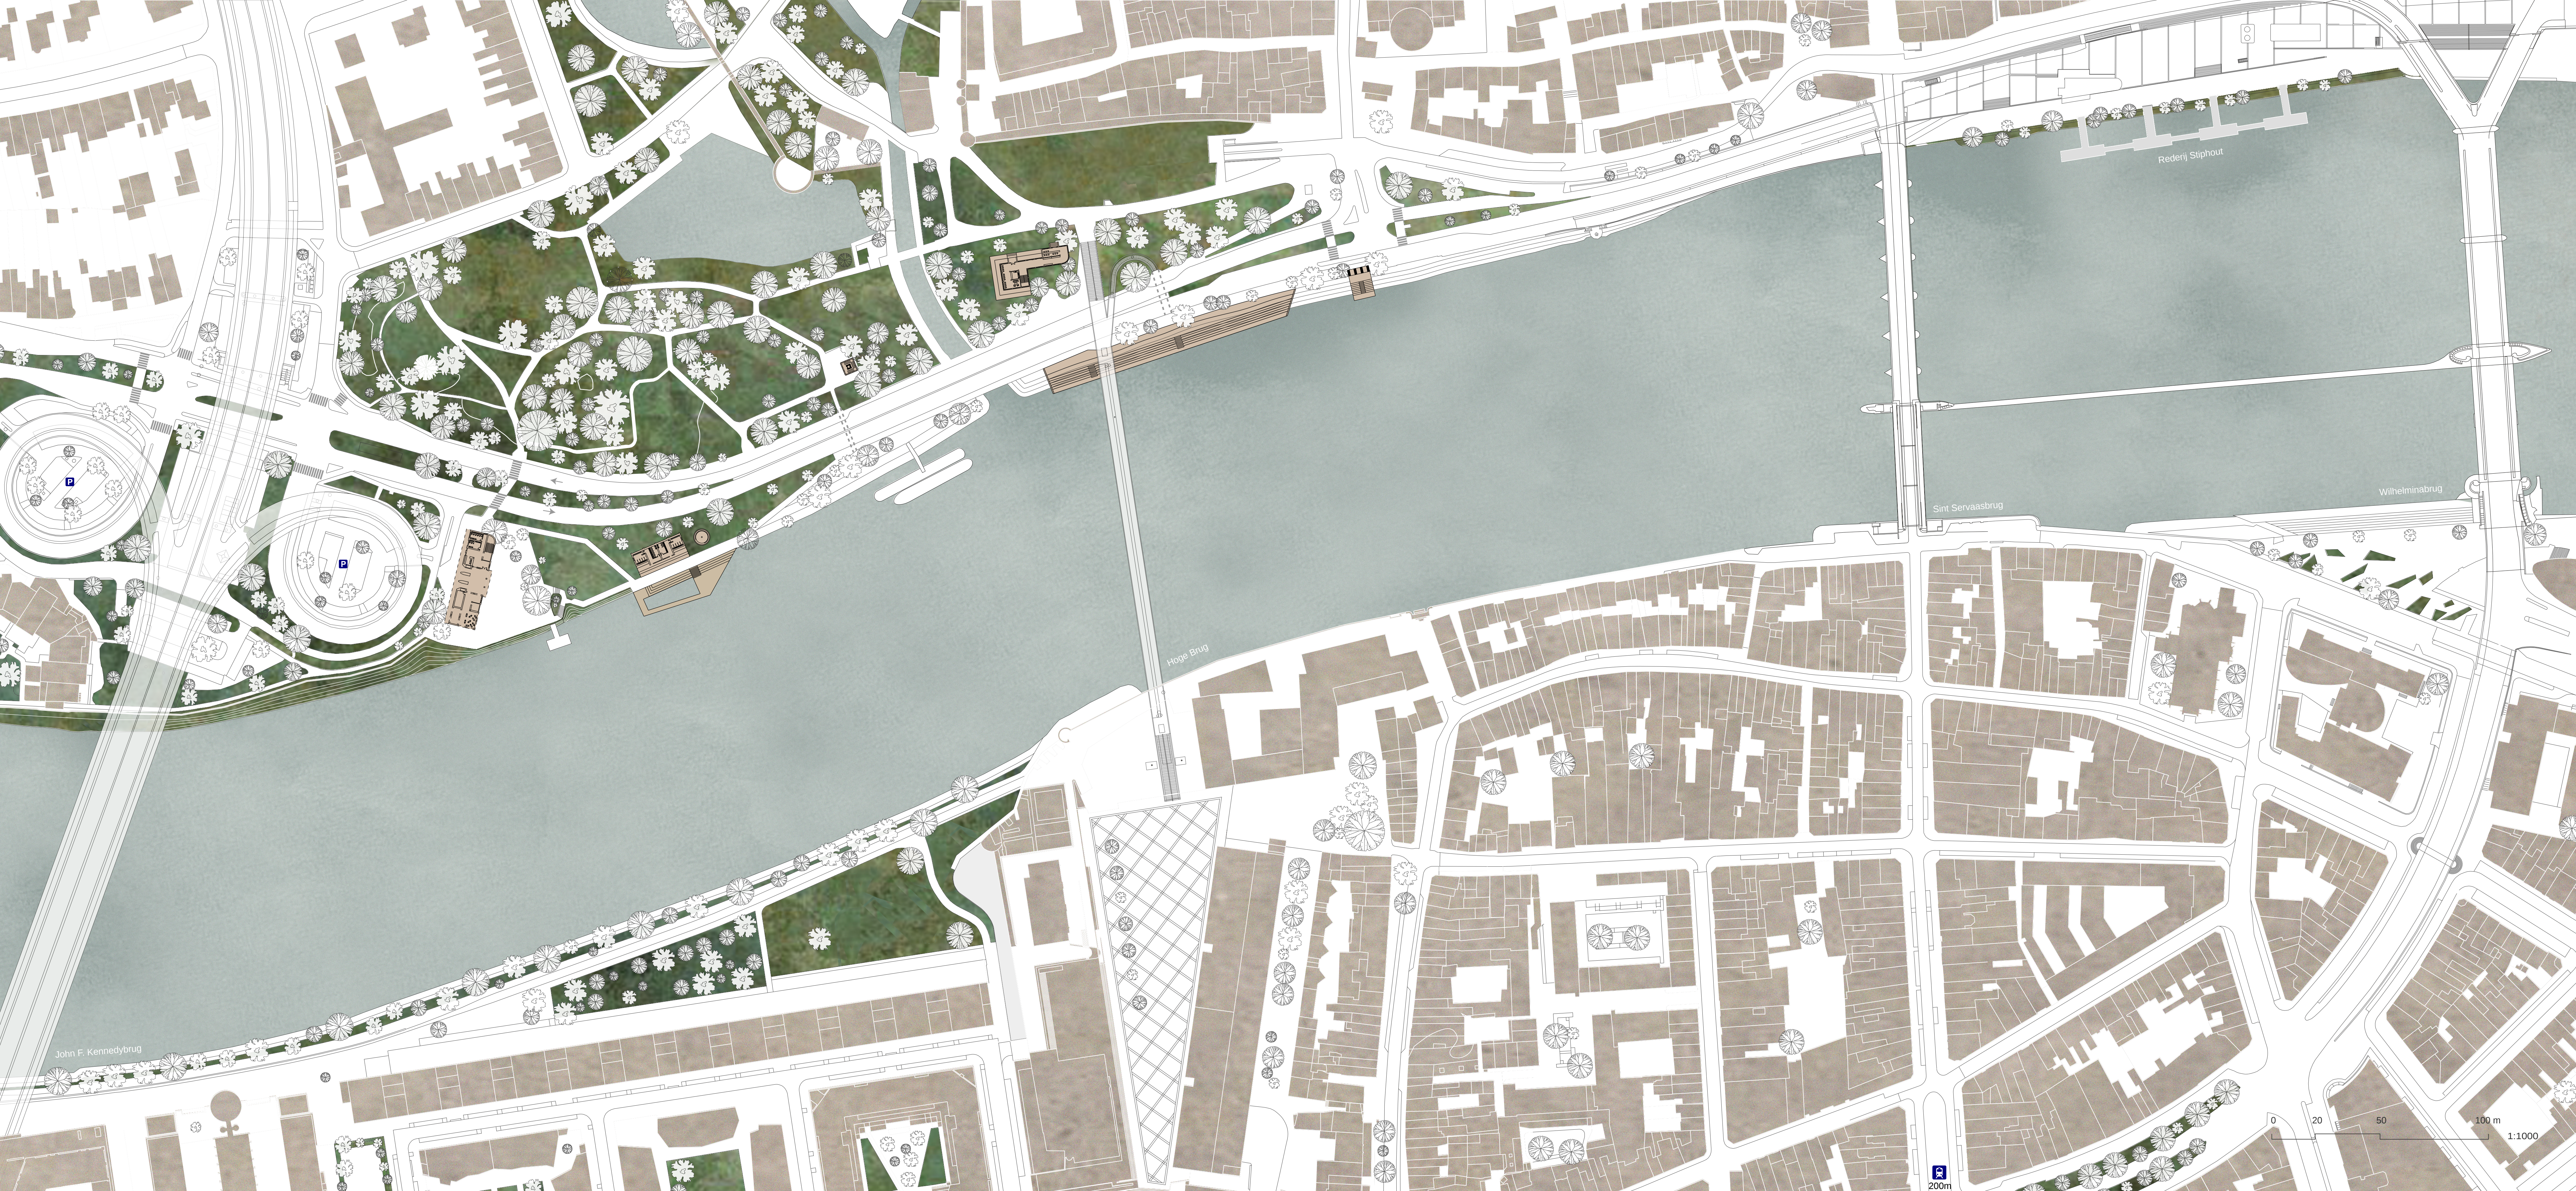
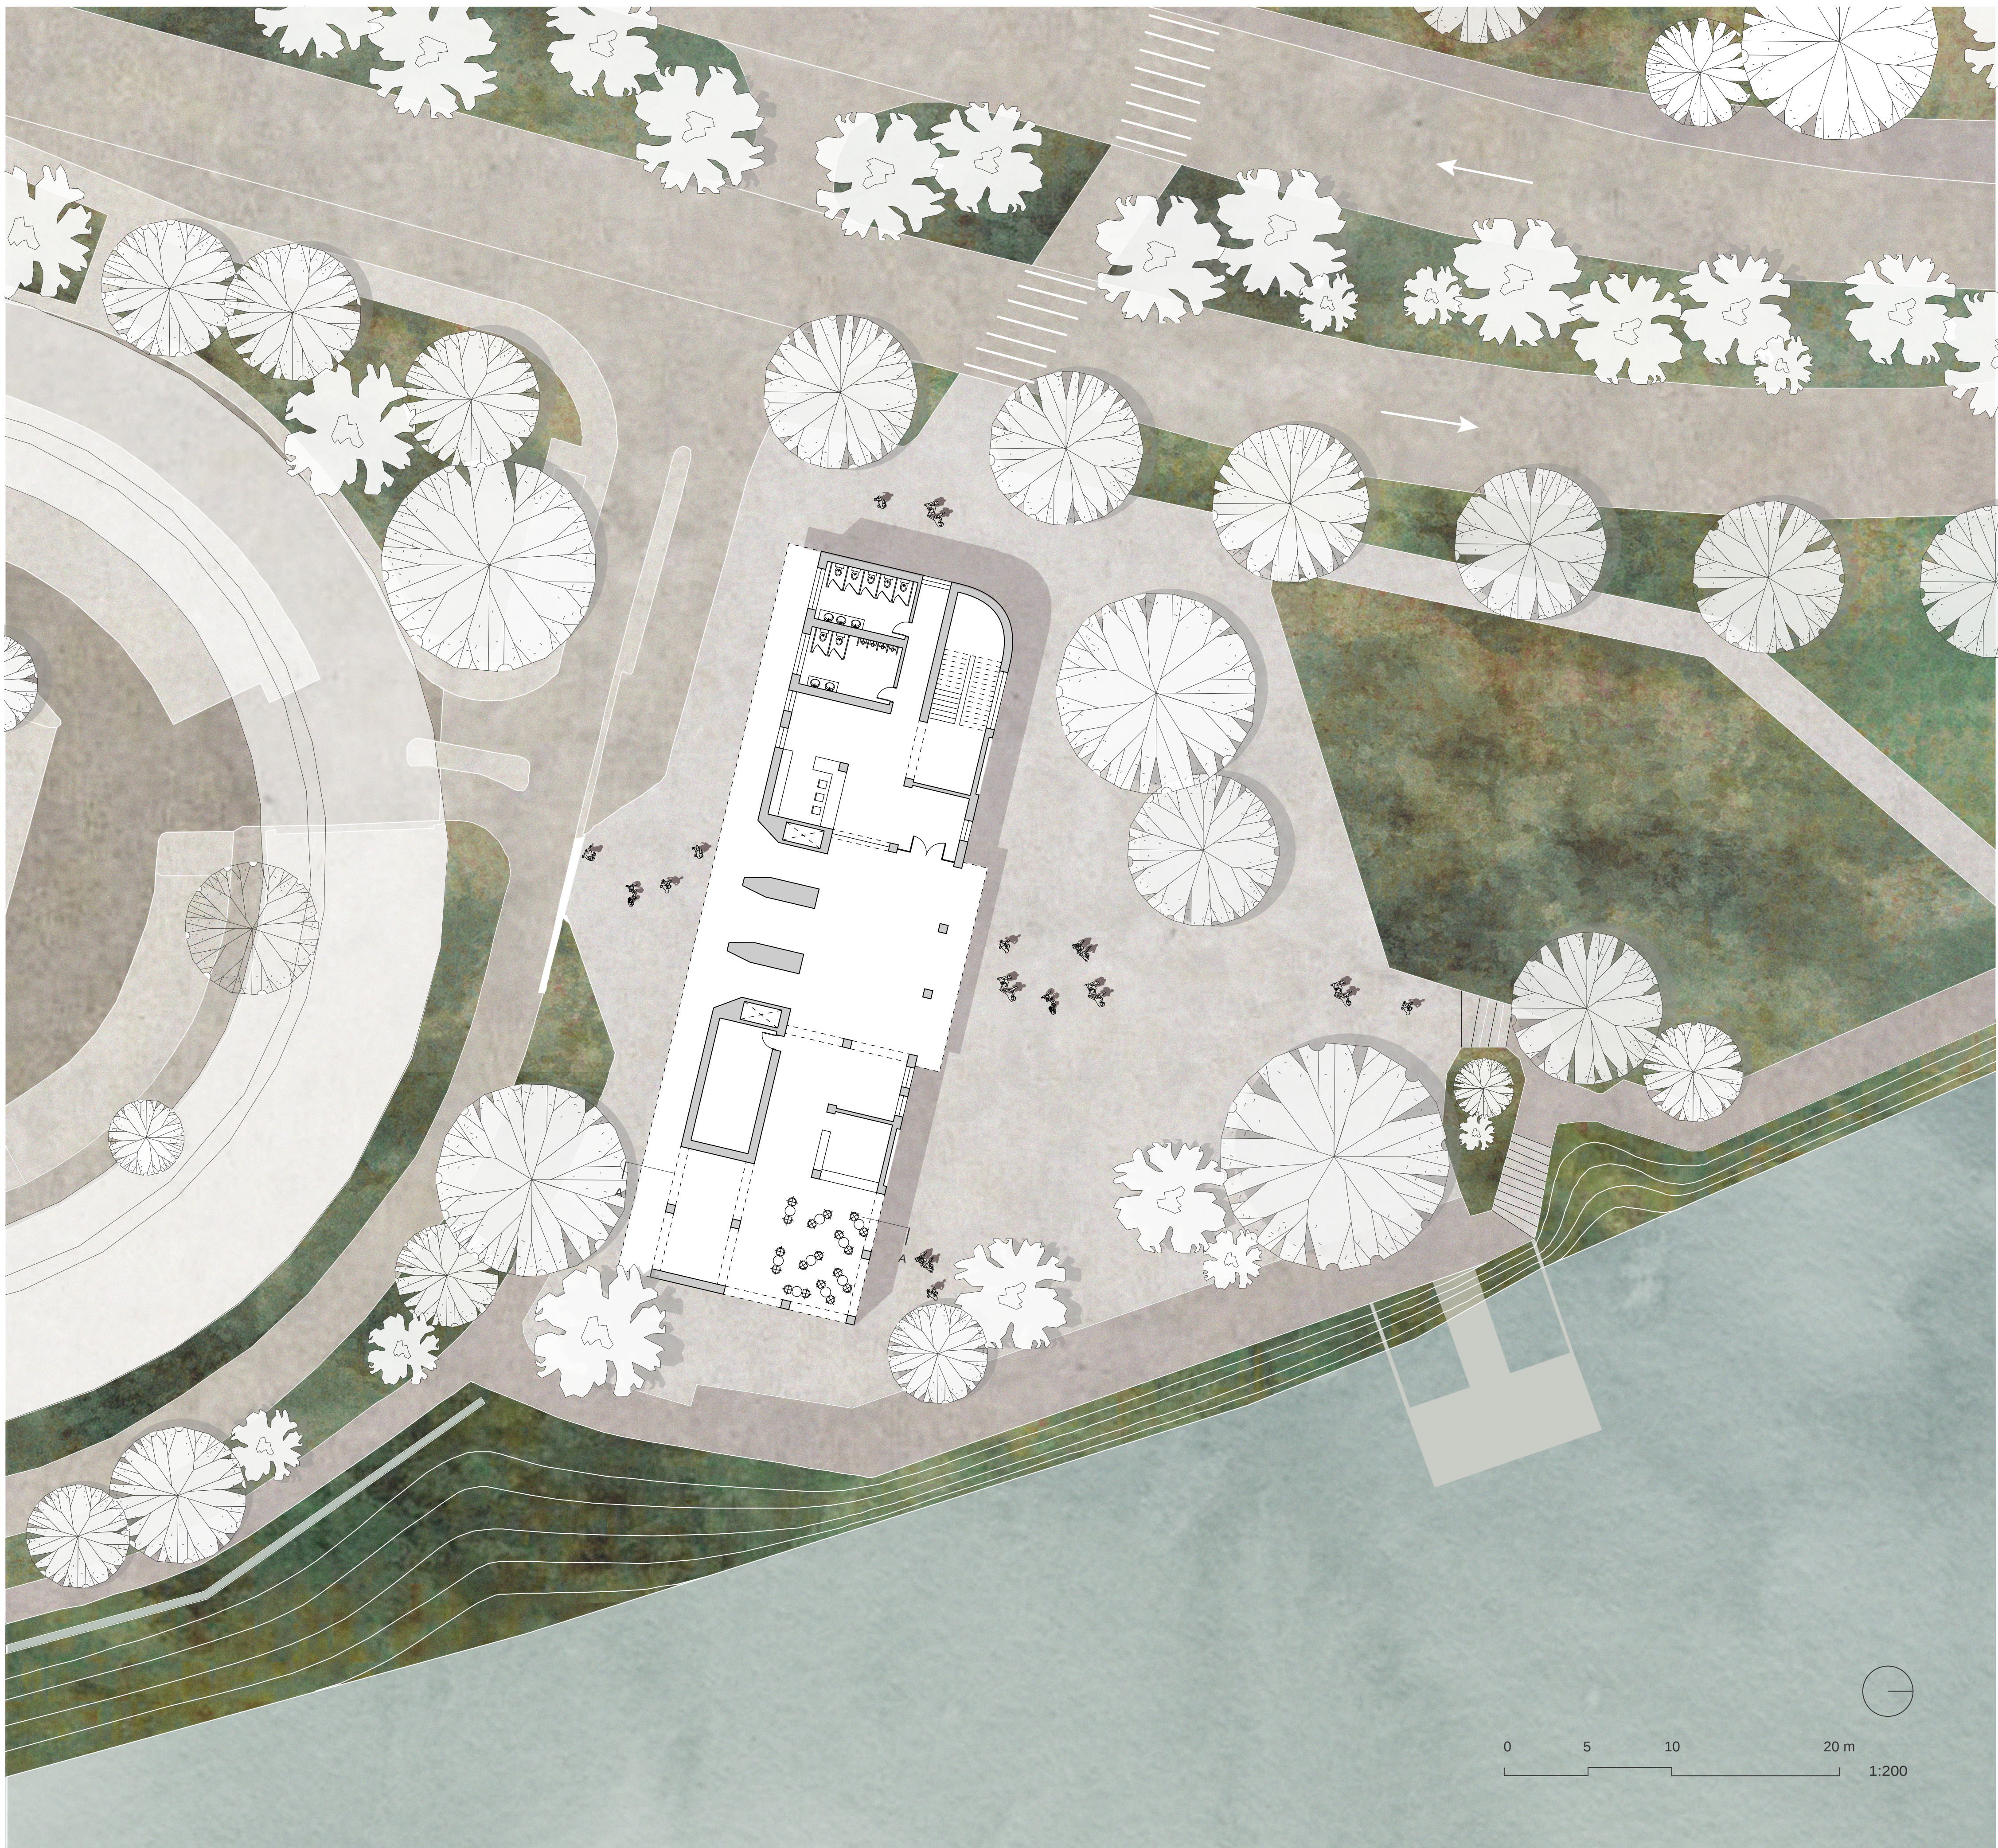


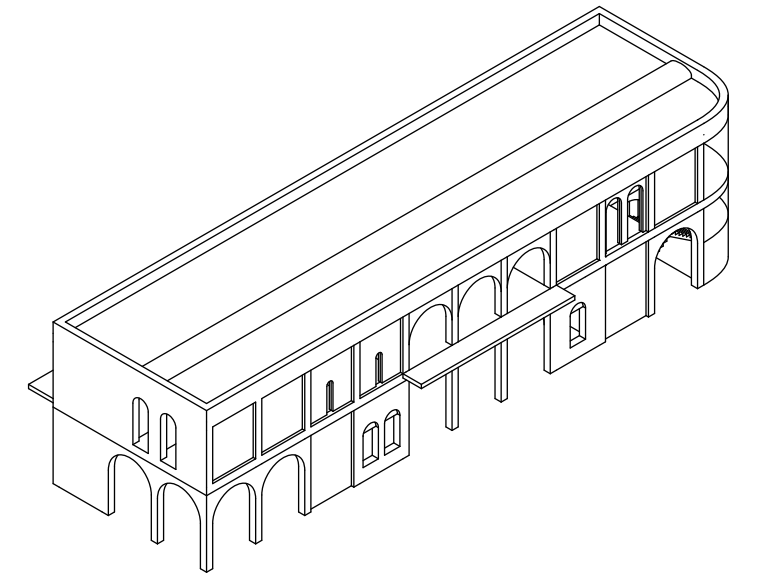

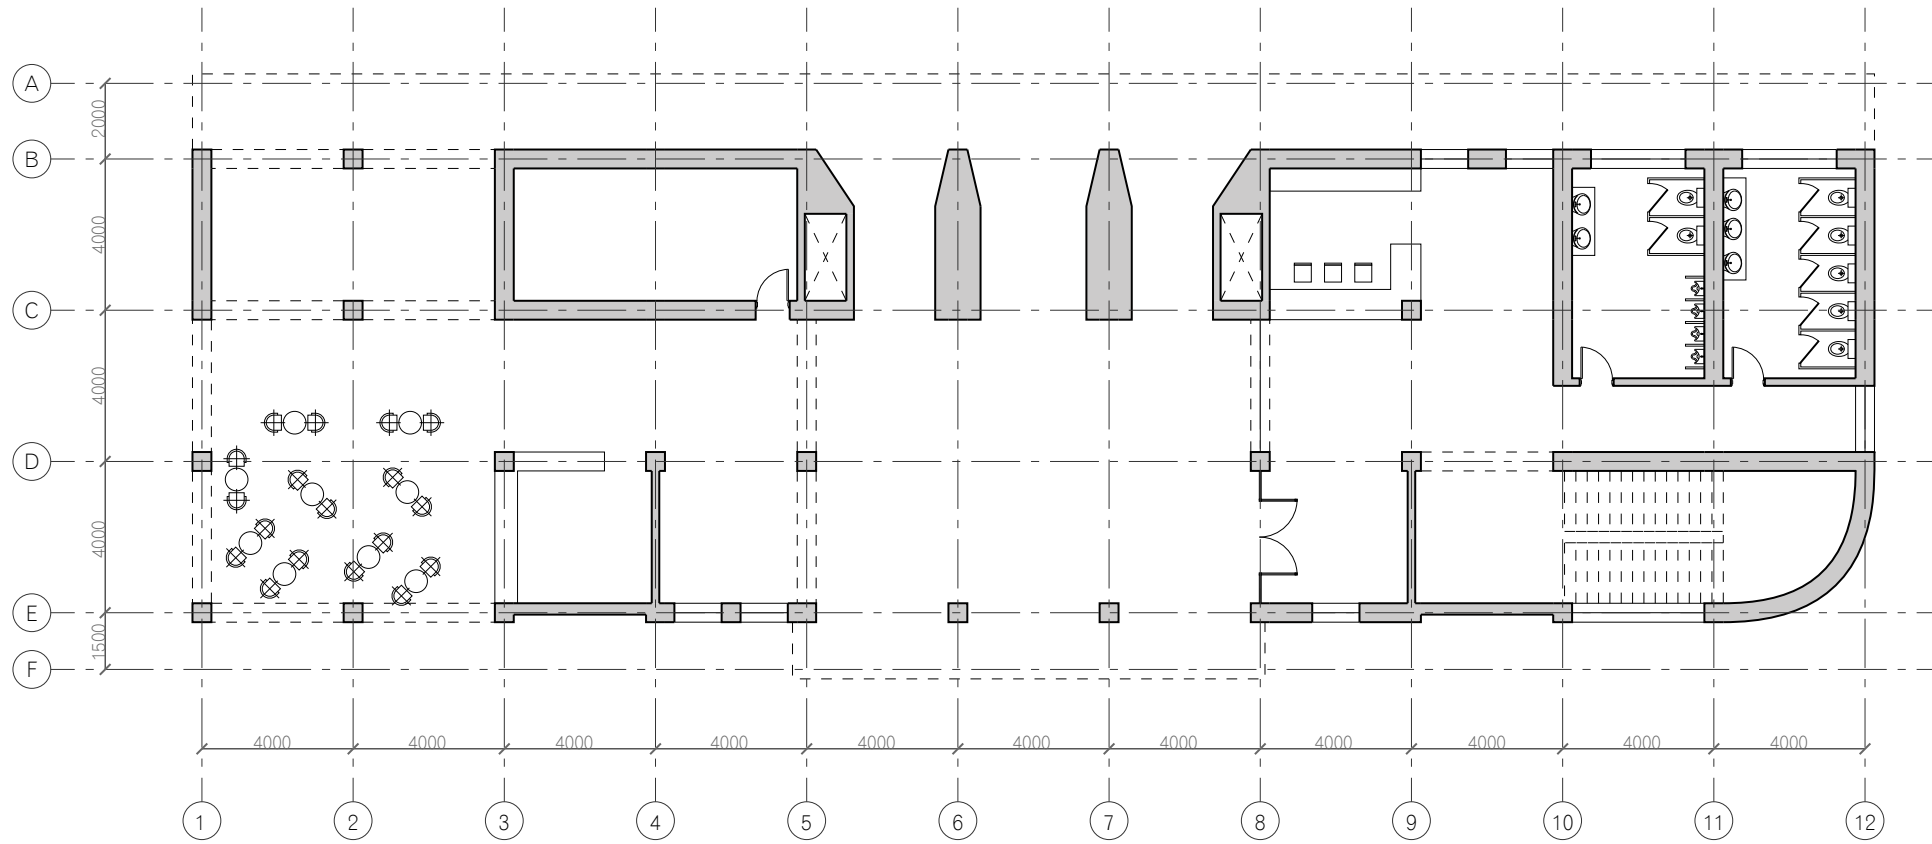


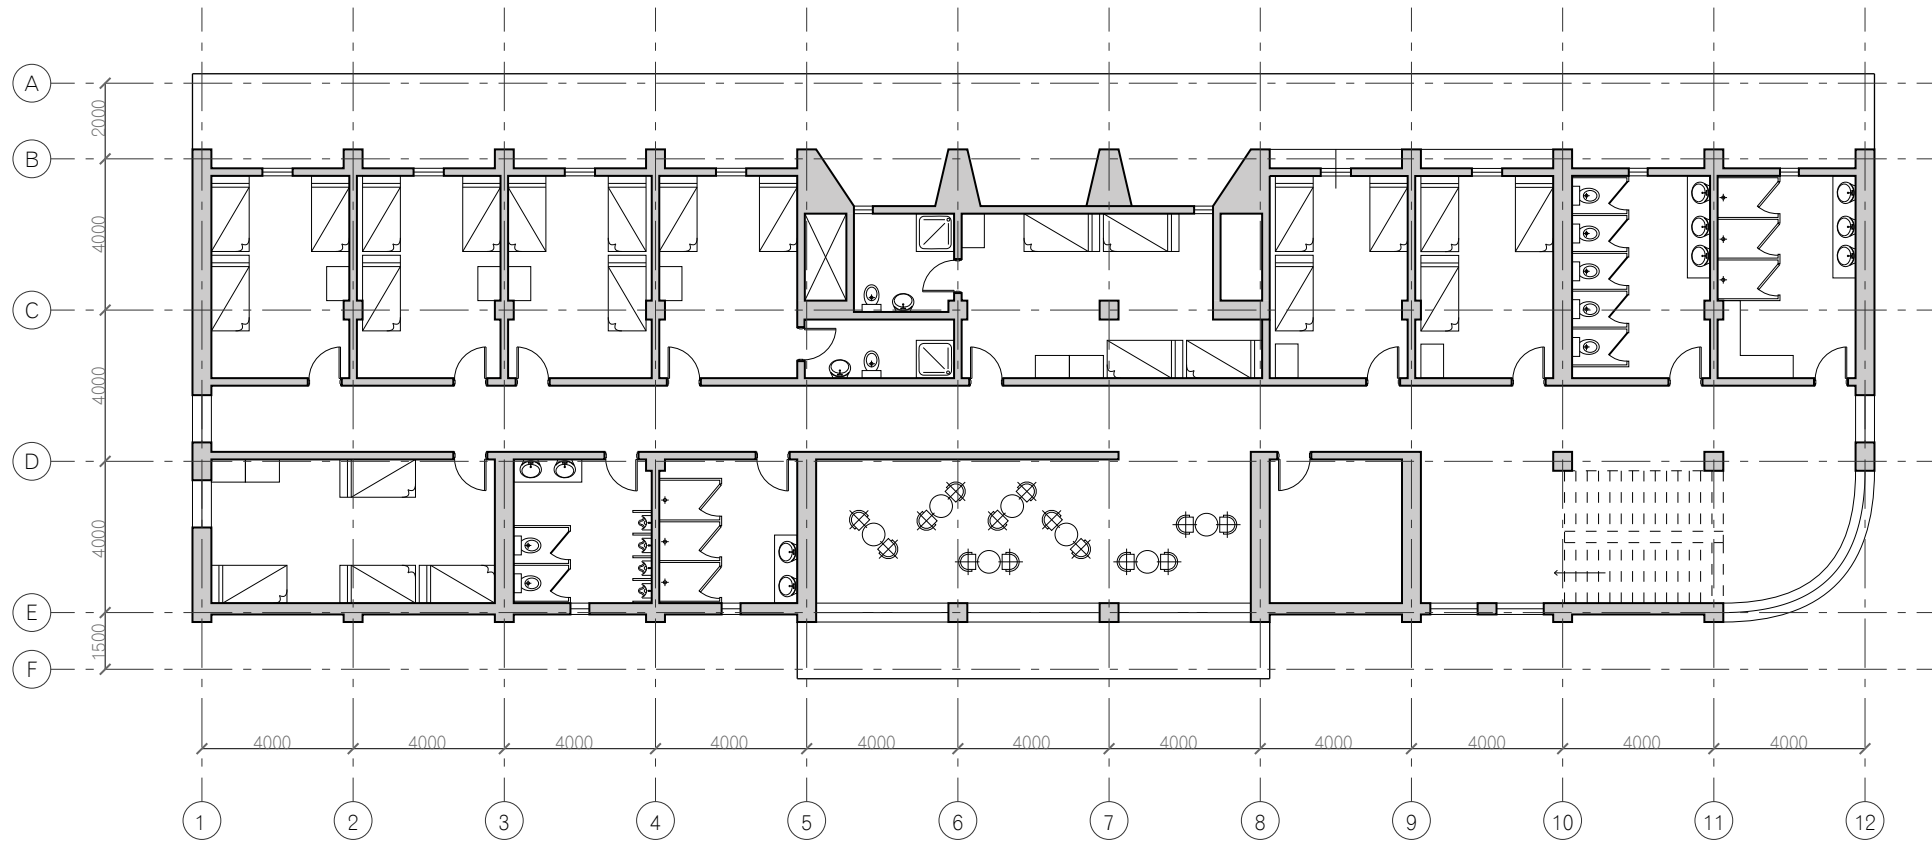



THE FOYER
SCALE 1:200

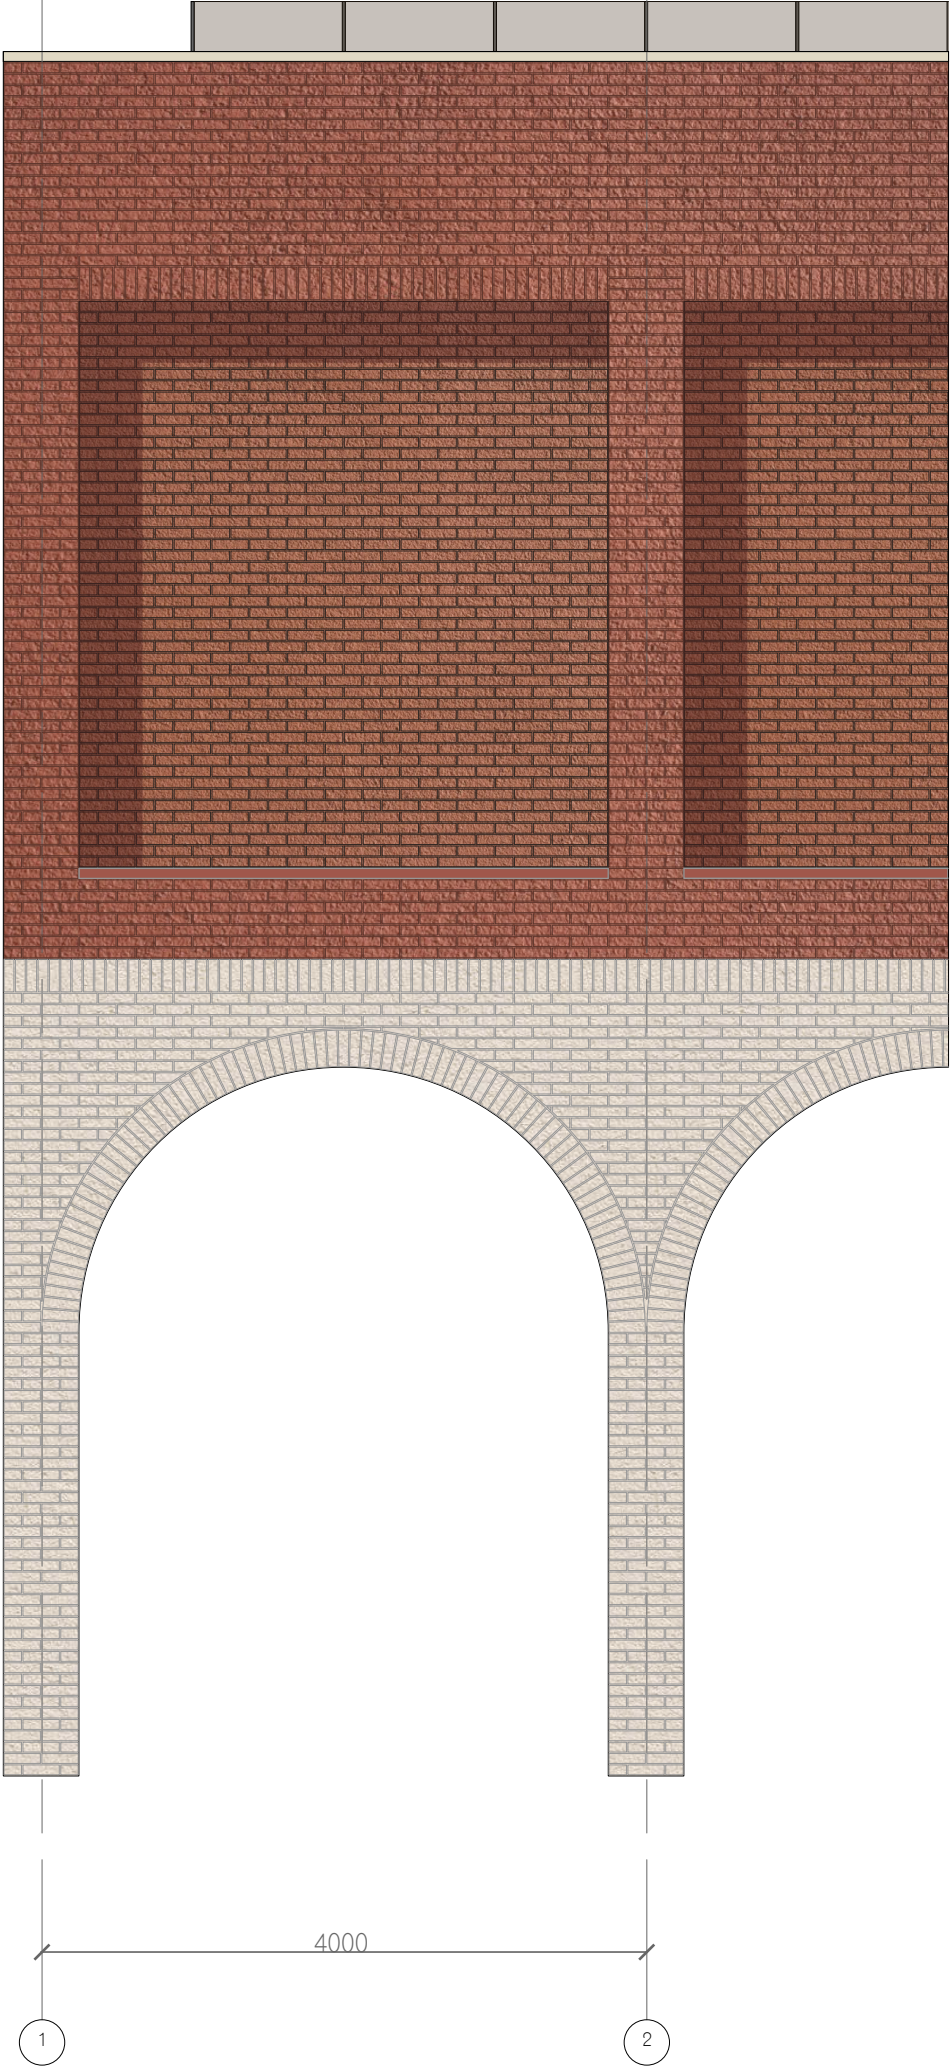


FACADE DETAIL
SCALE 1:50

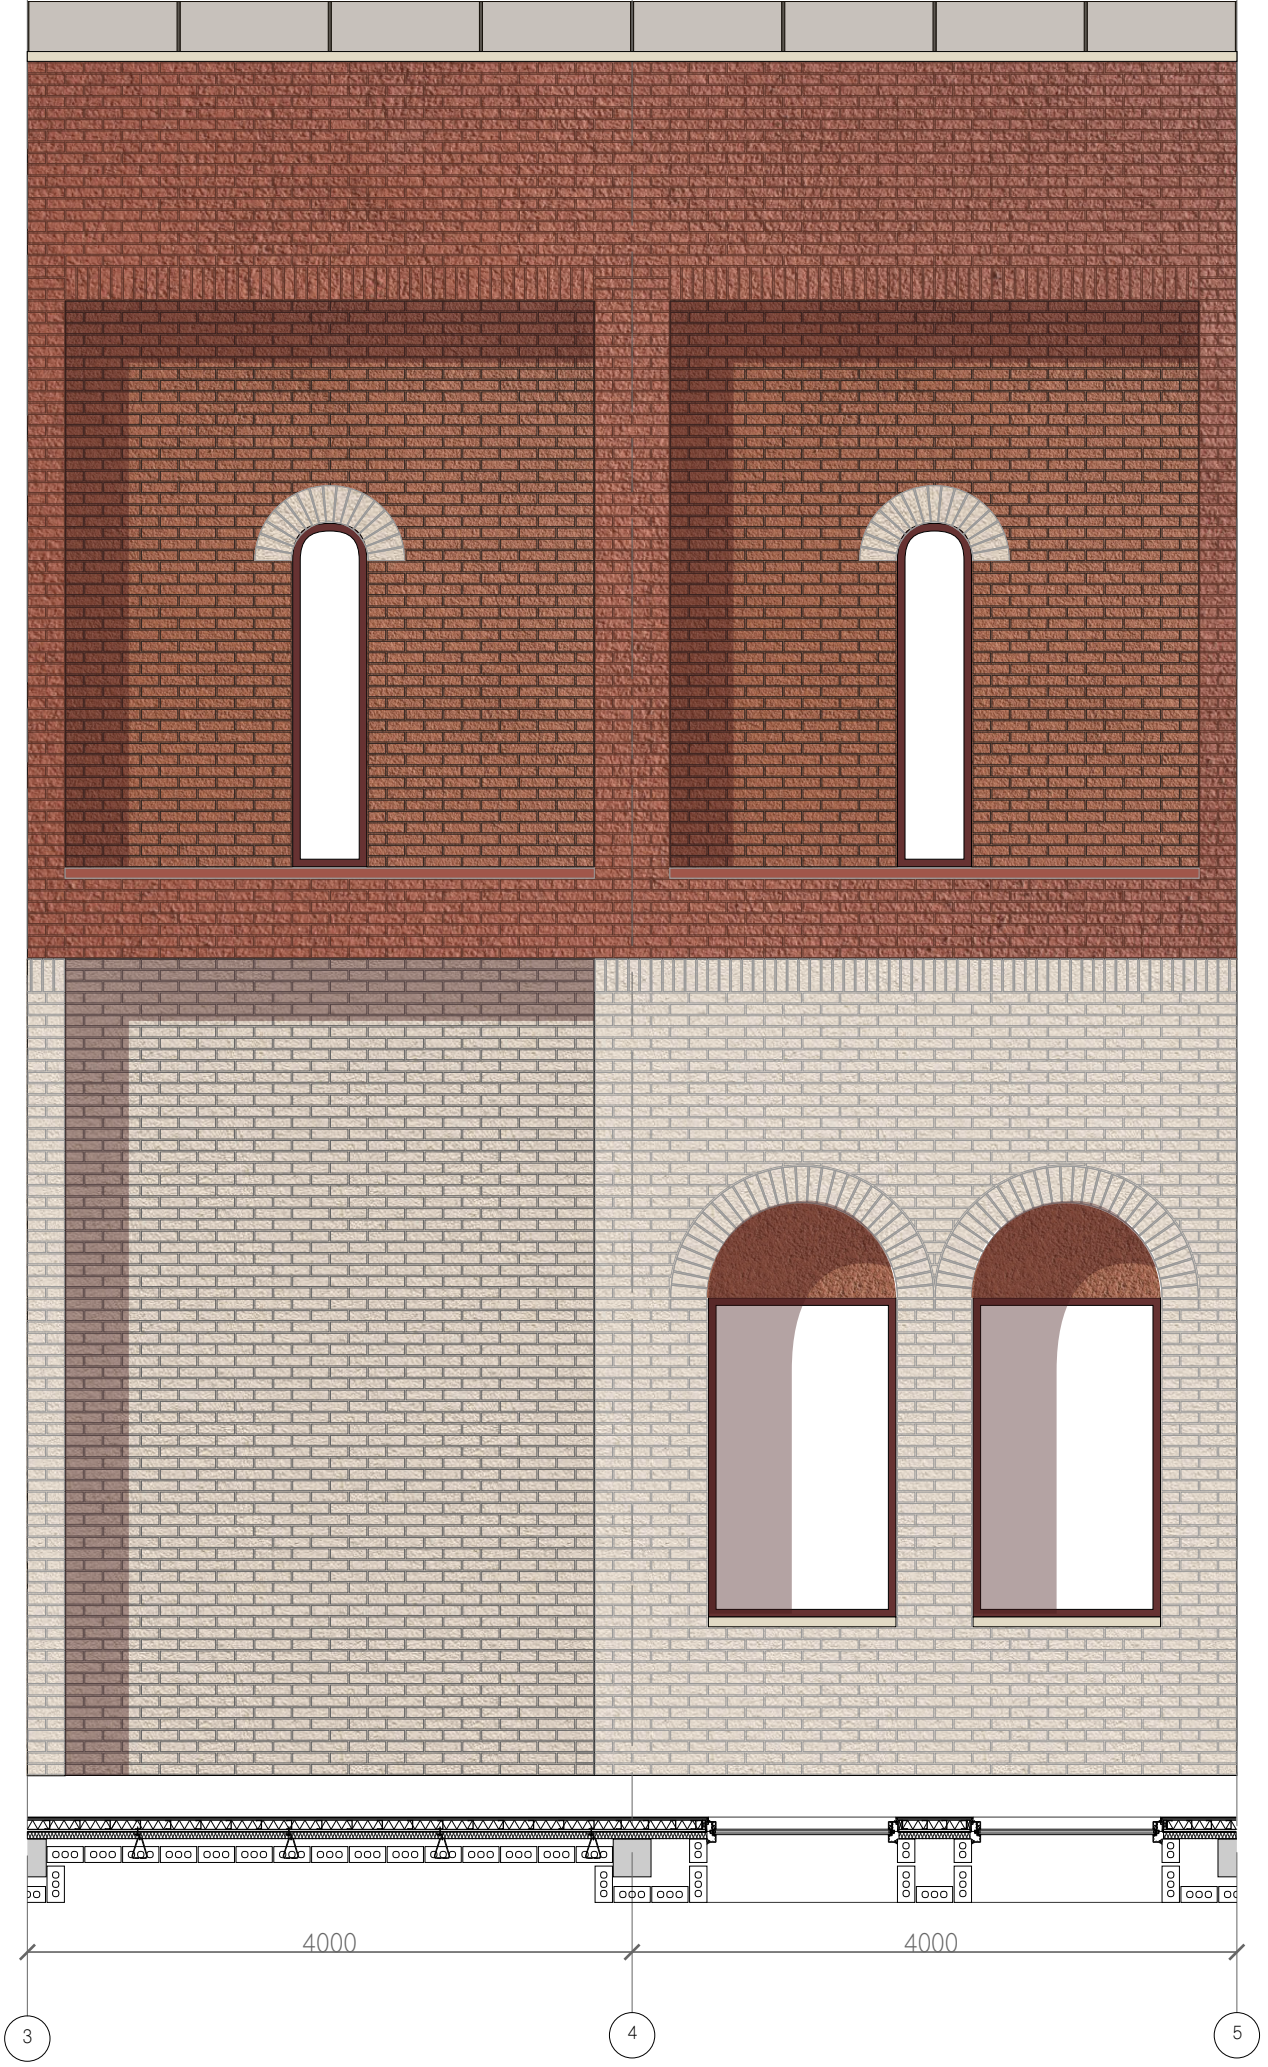




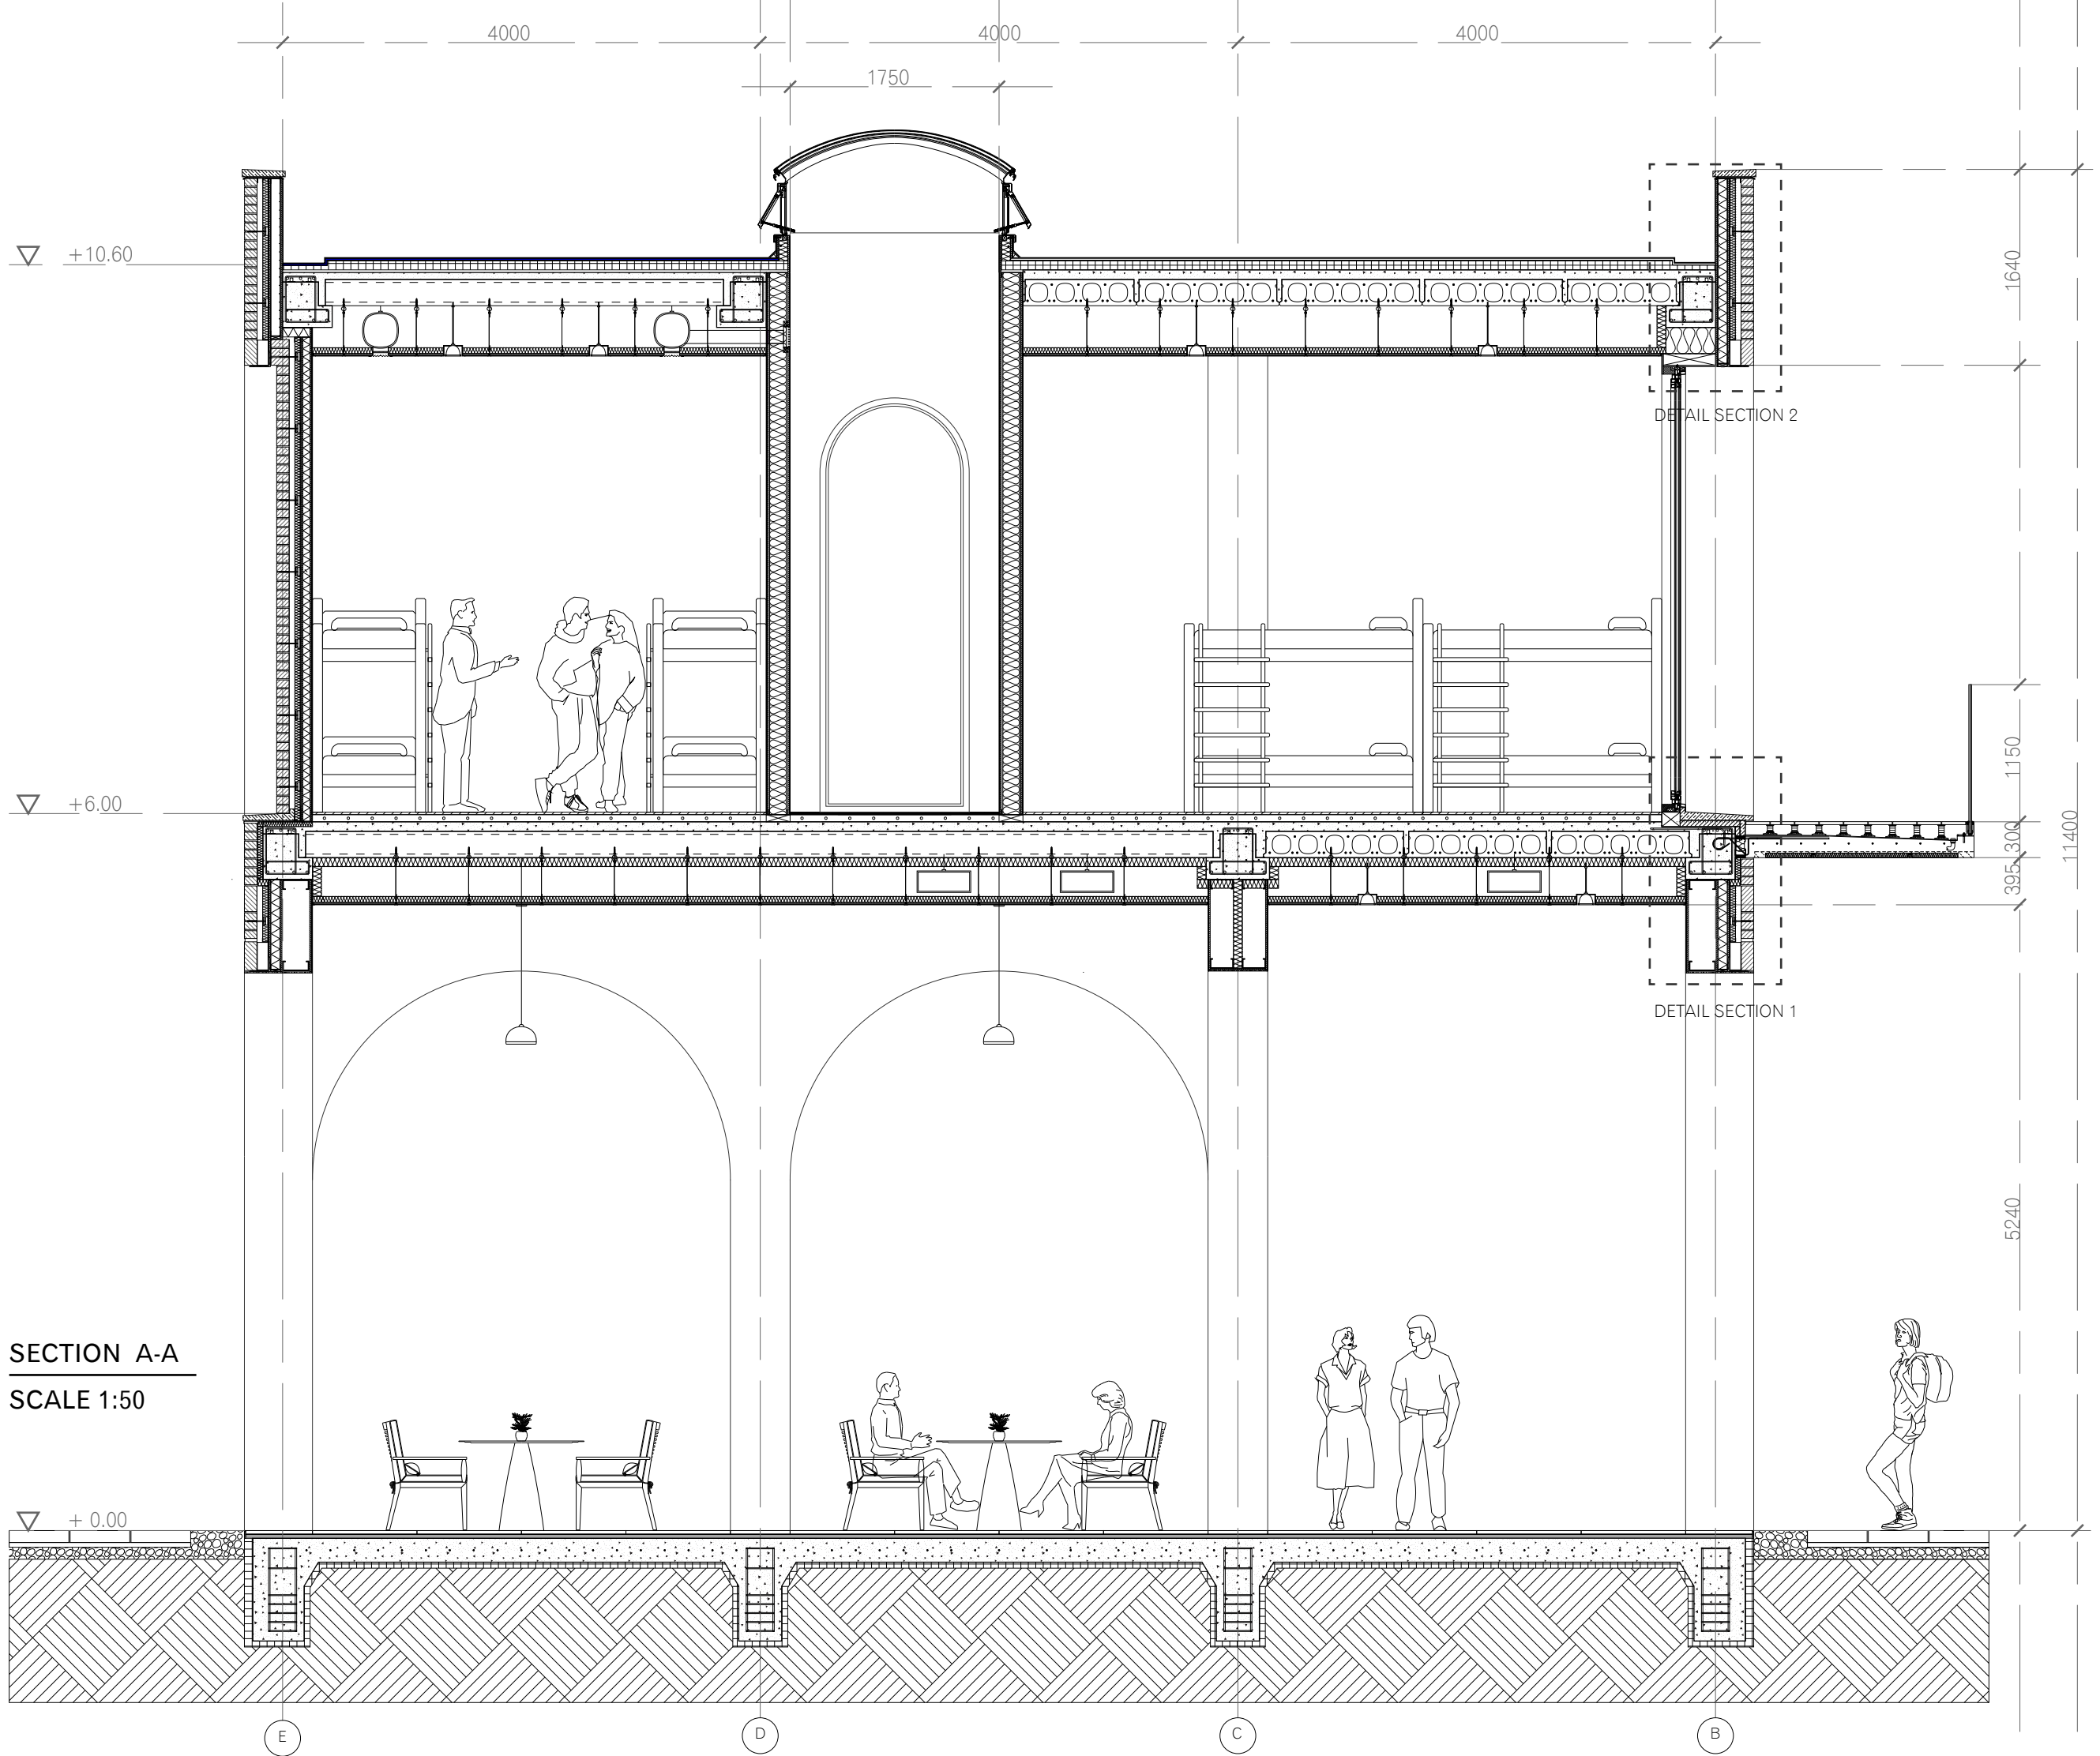


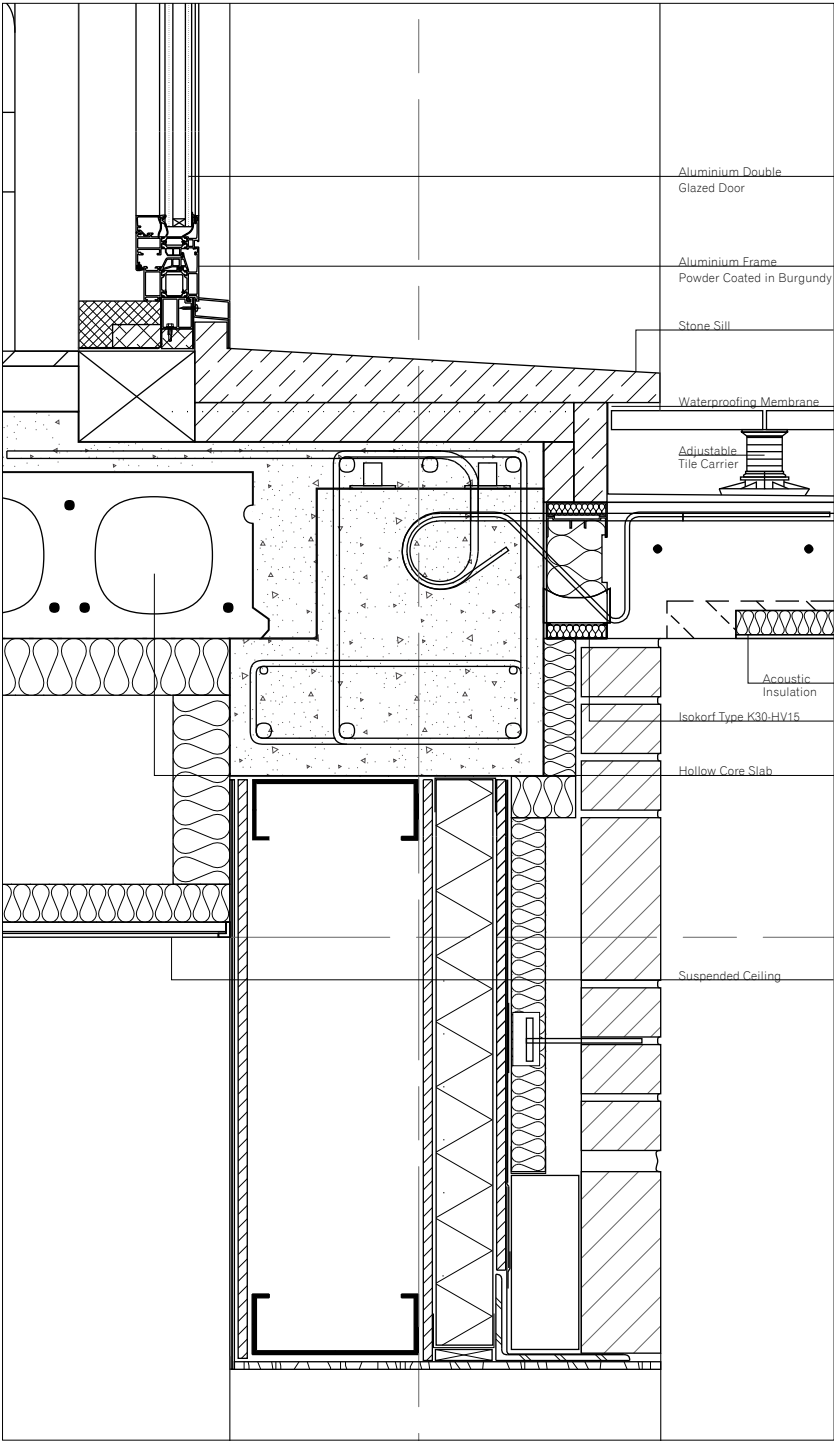

DETAIL SECTION 1
SCALE 1:10

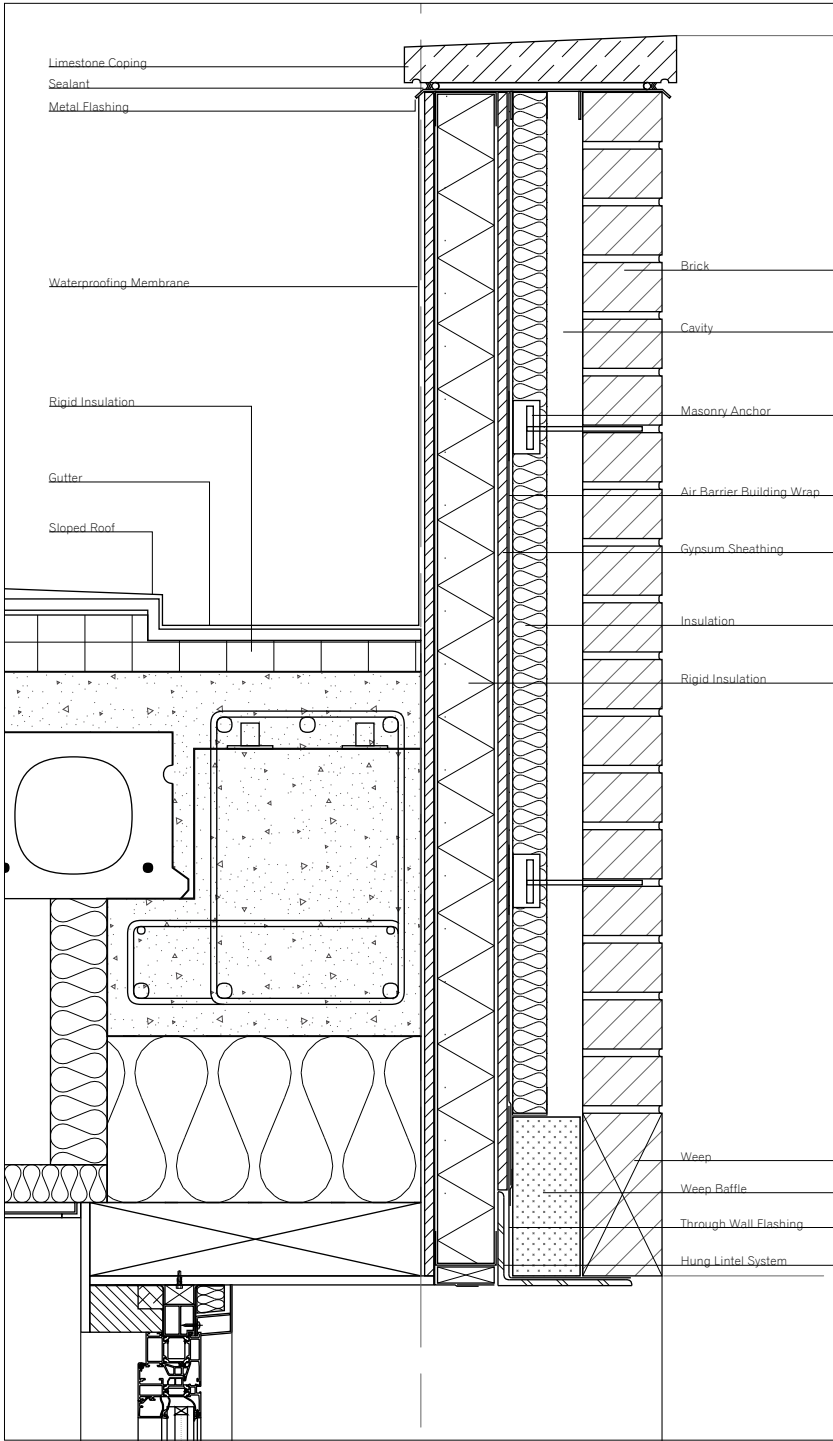


DETAIL SECTION 2
SCALE 1:10

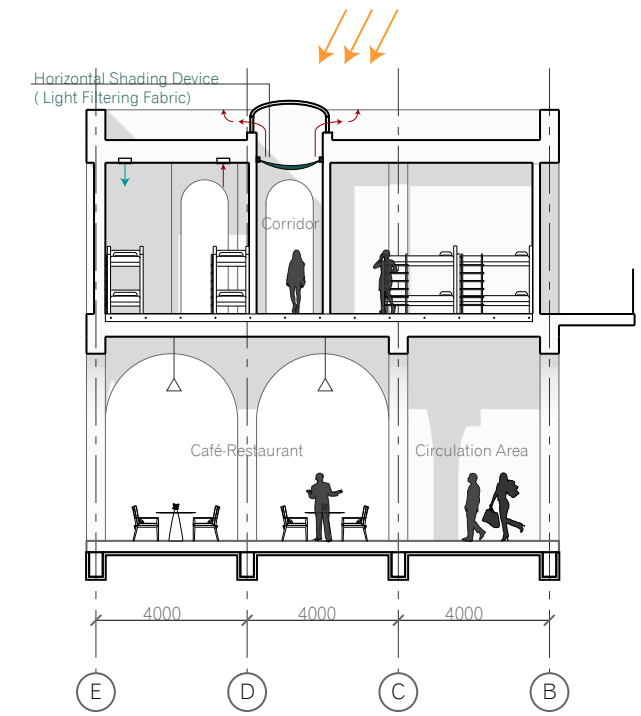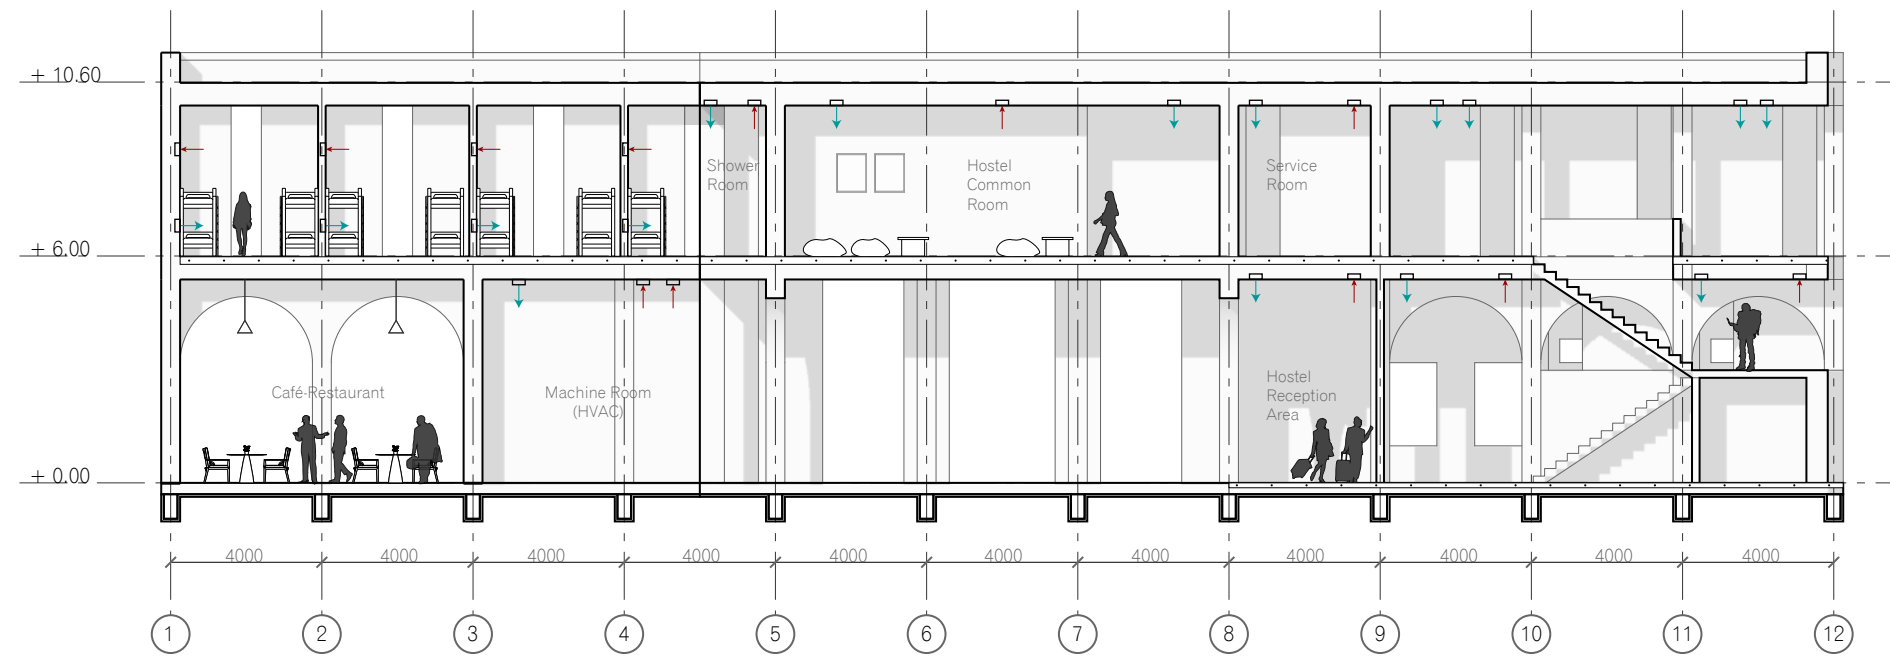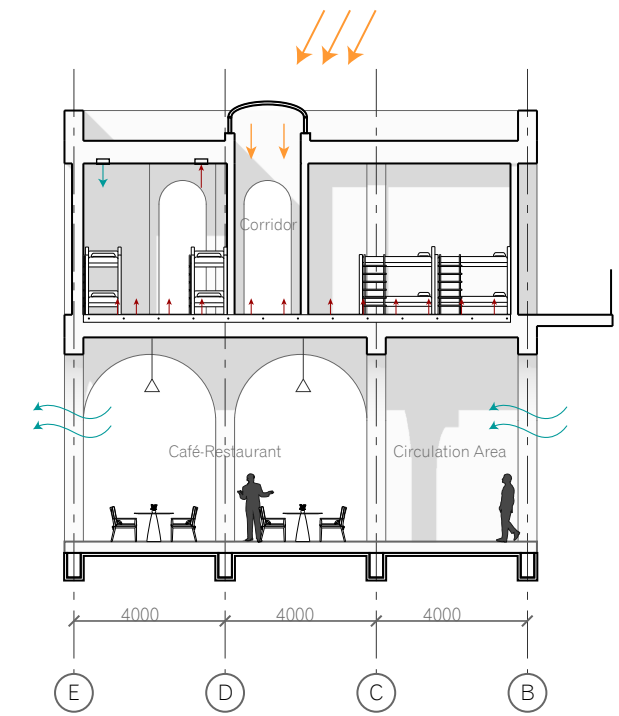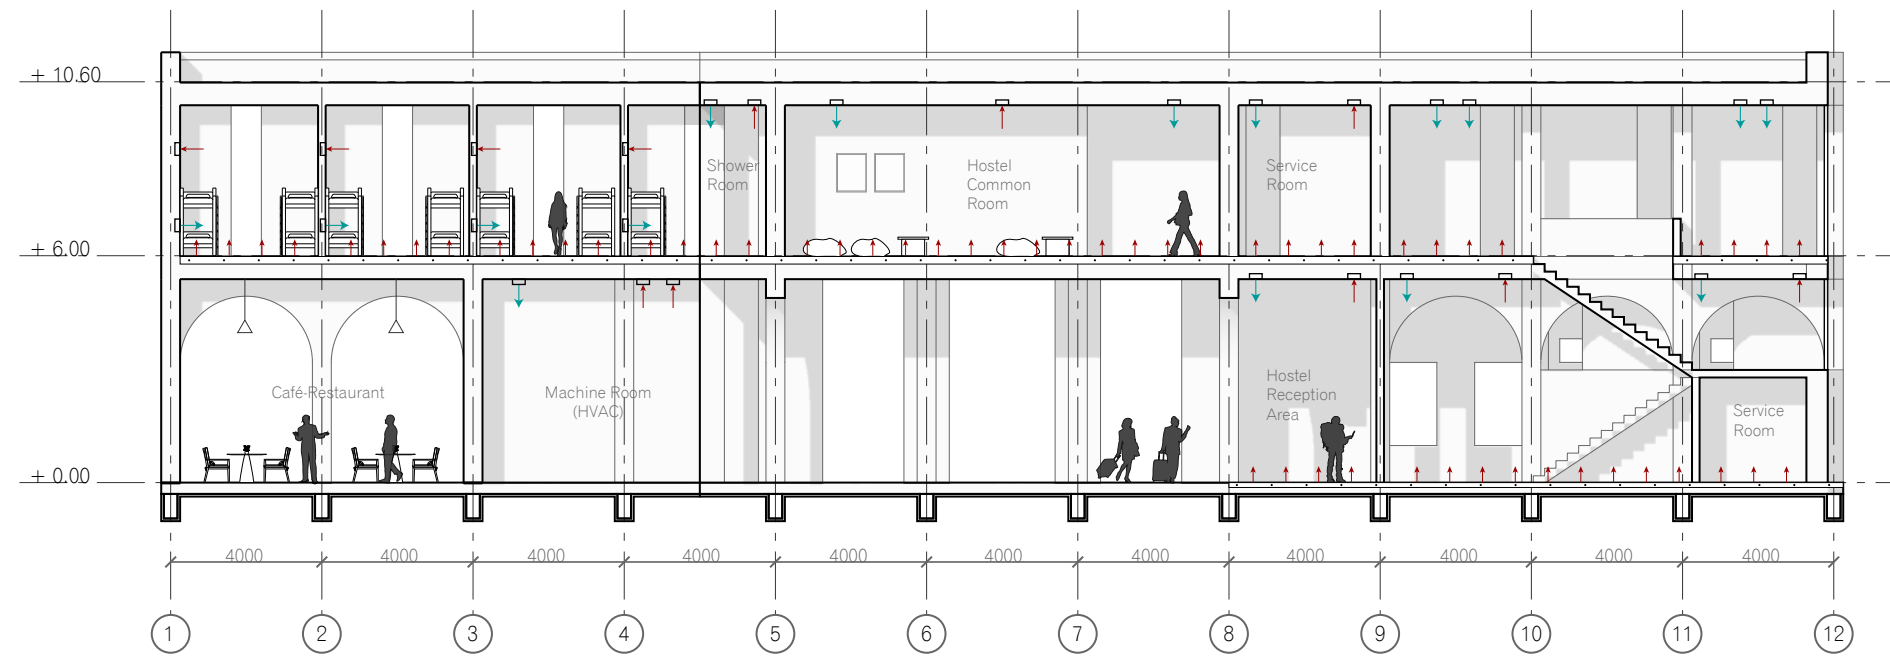

CLIMATE DIAGRAM

SCALE 1:200




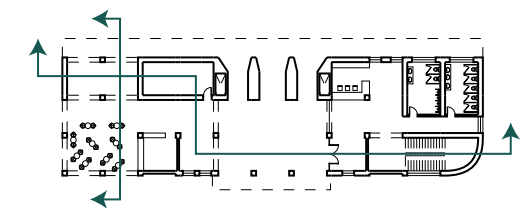












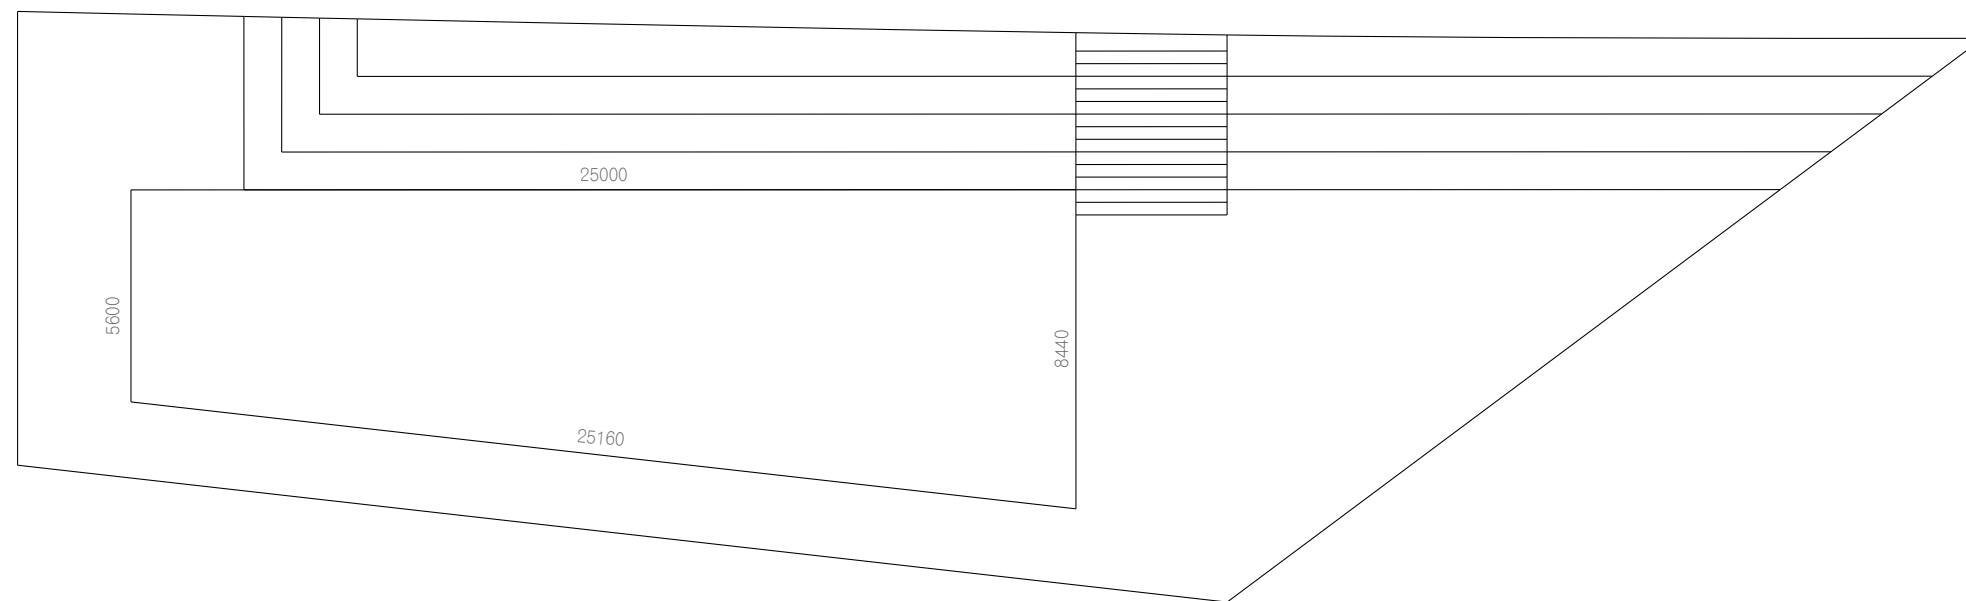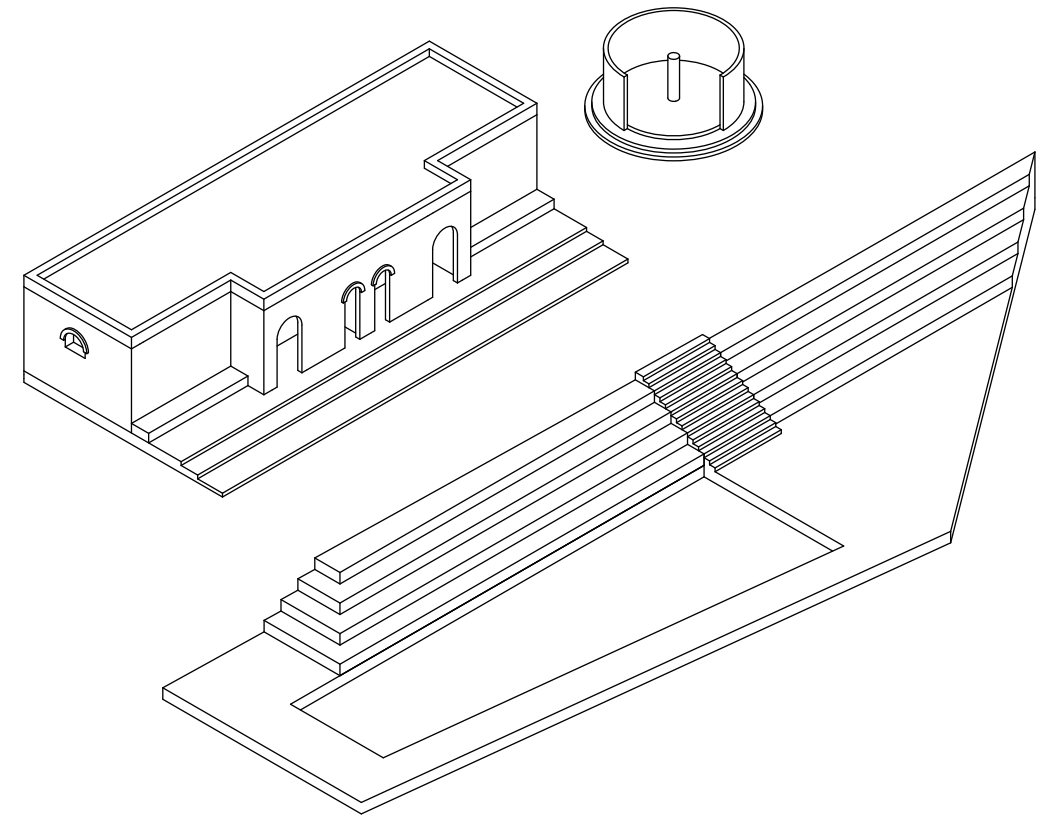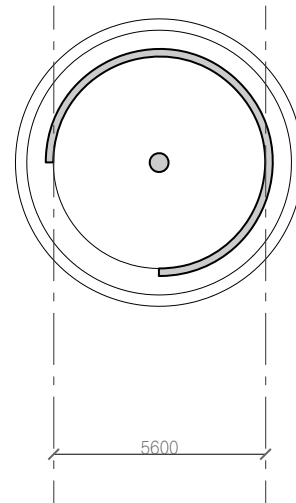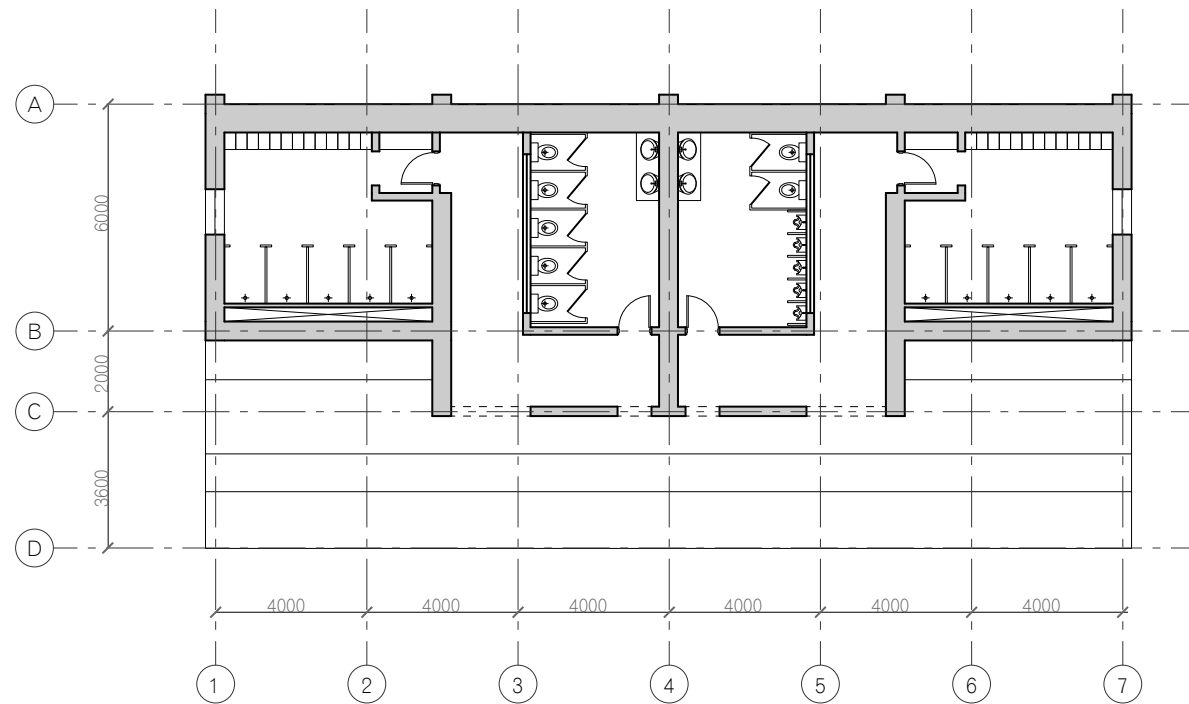



SWIMMING POOL
SCALE 1:200



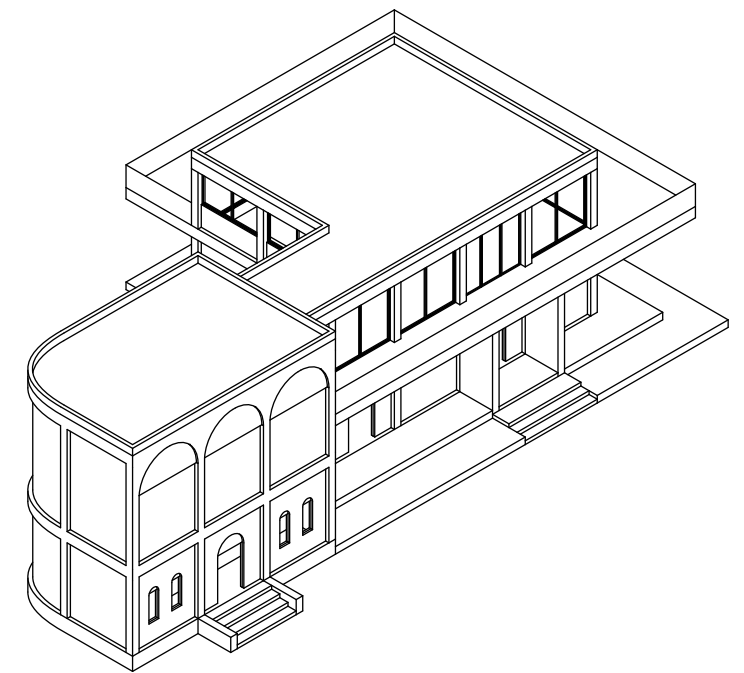
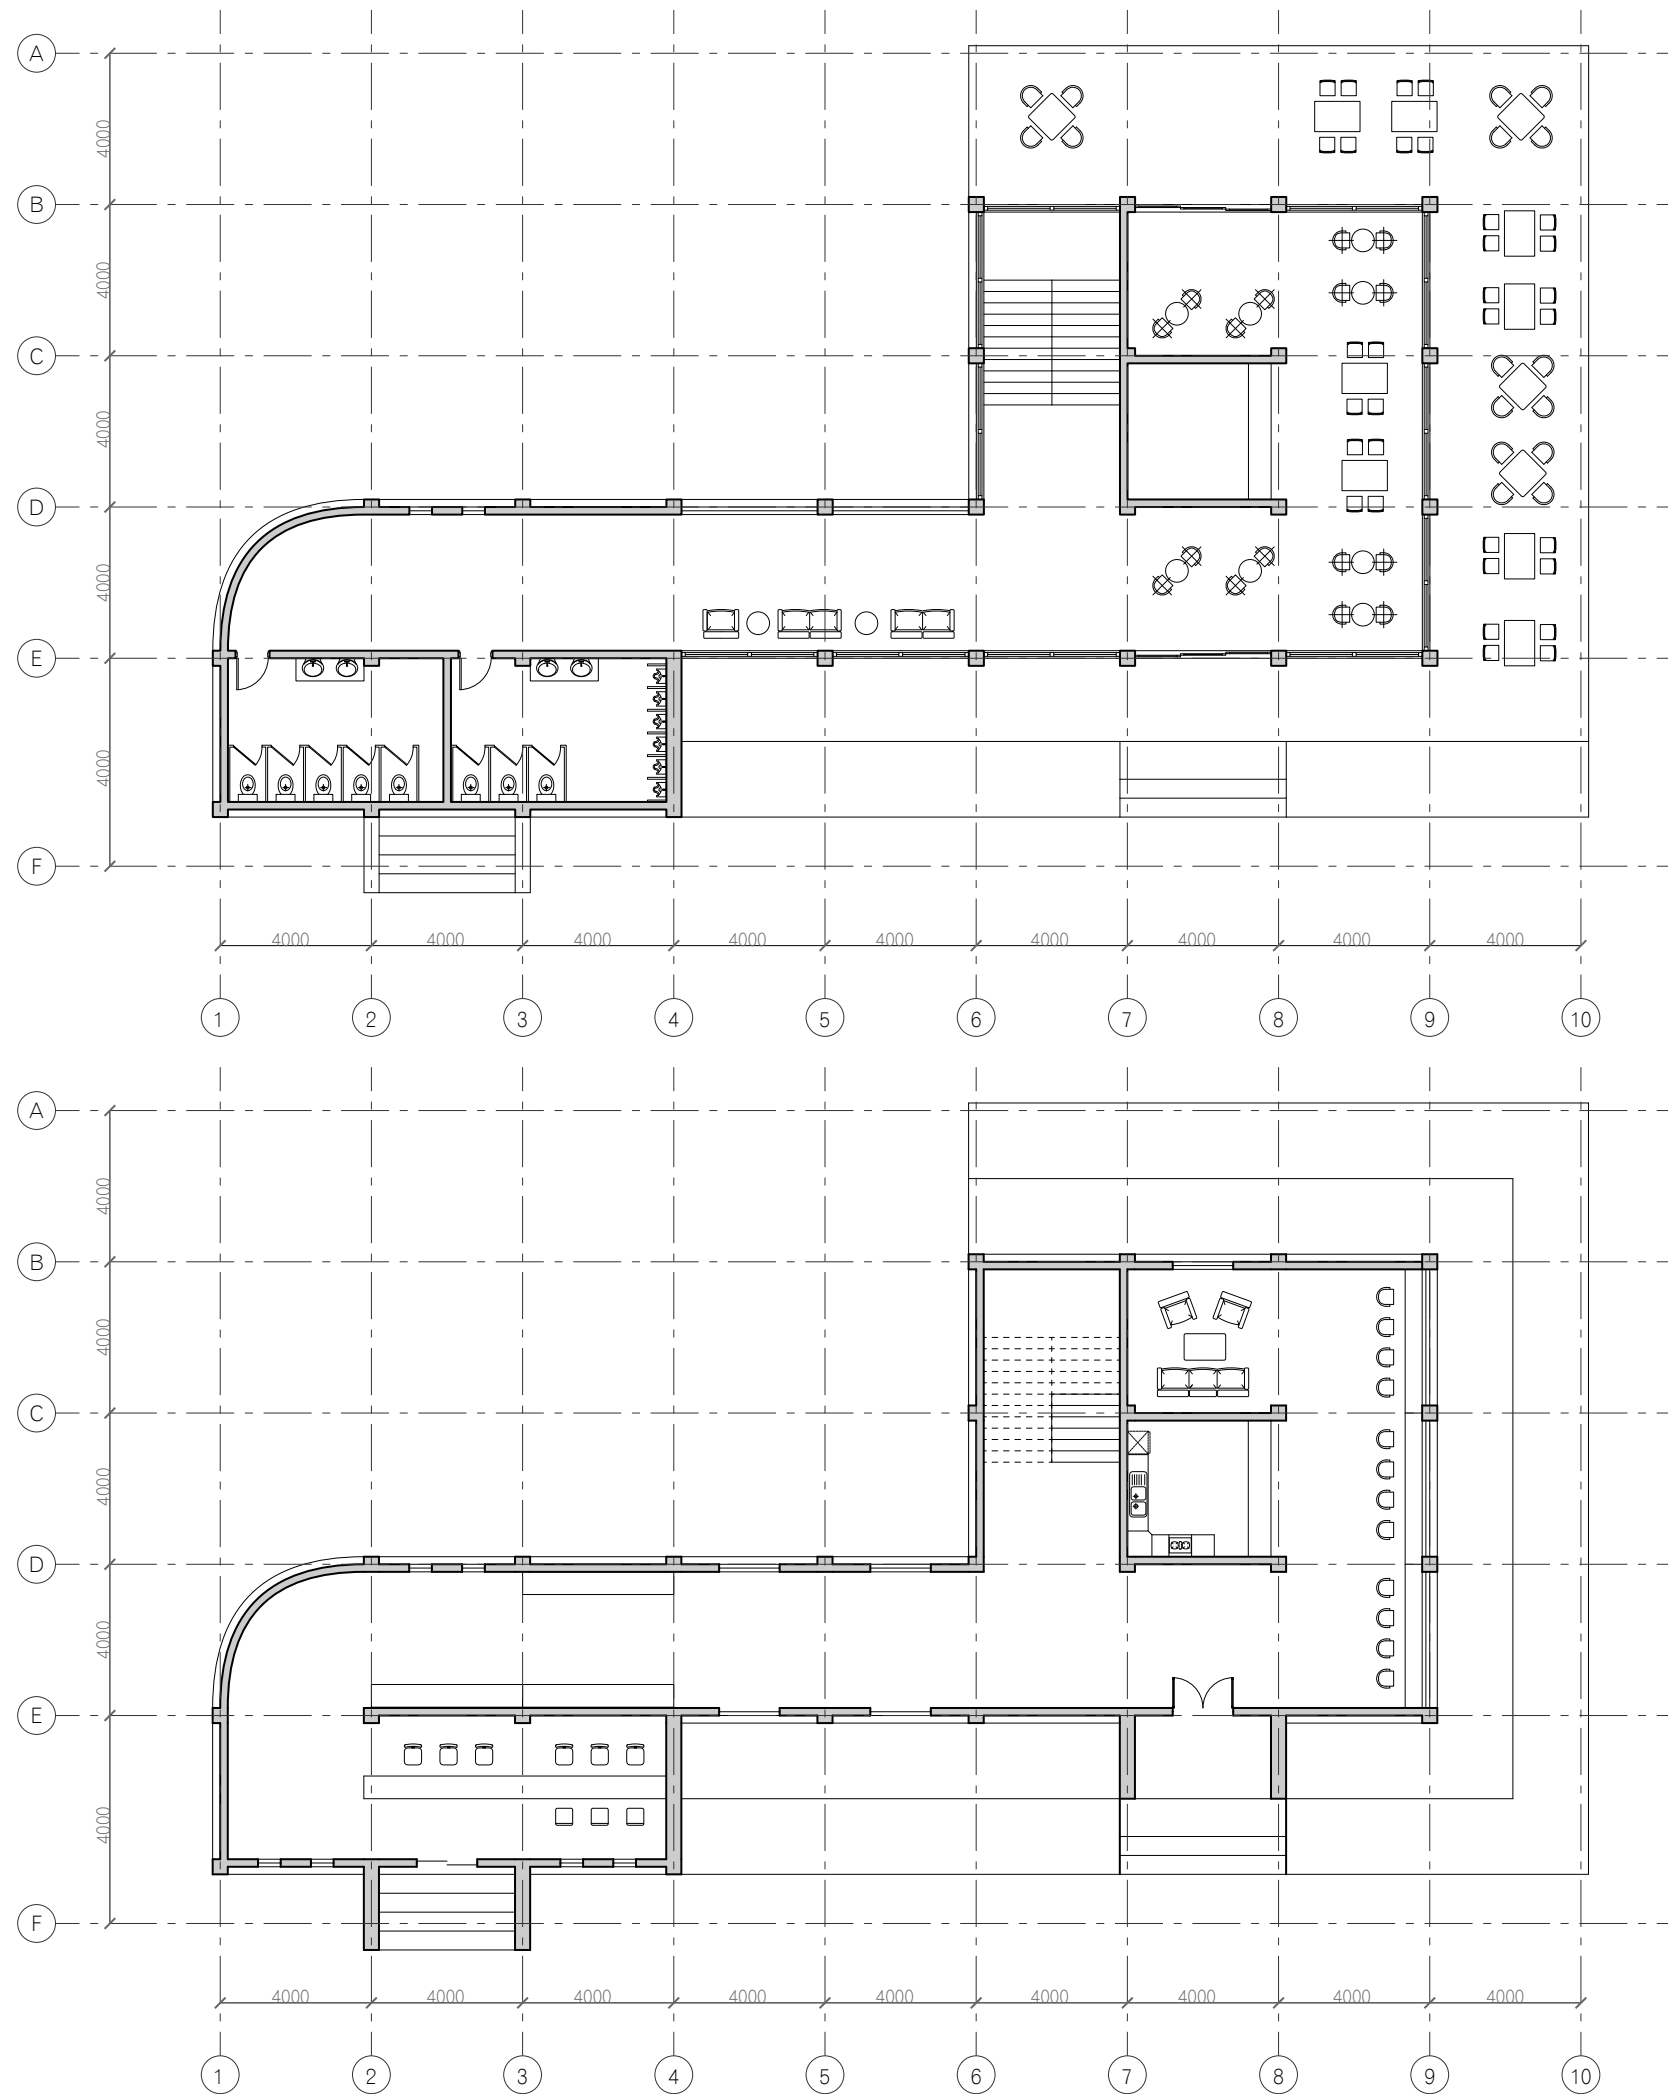


INFORMATION CENTER
SCALE 1:200



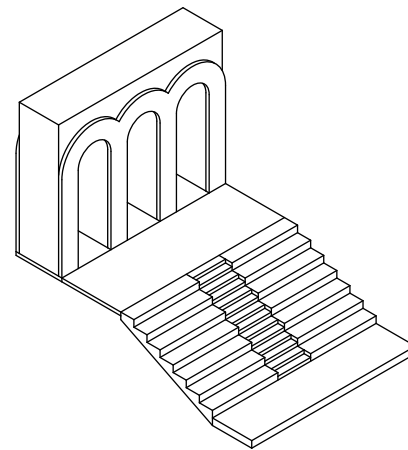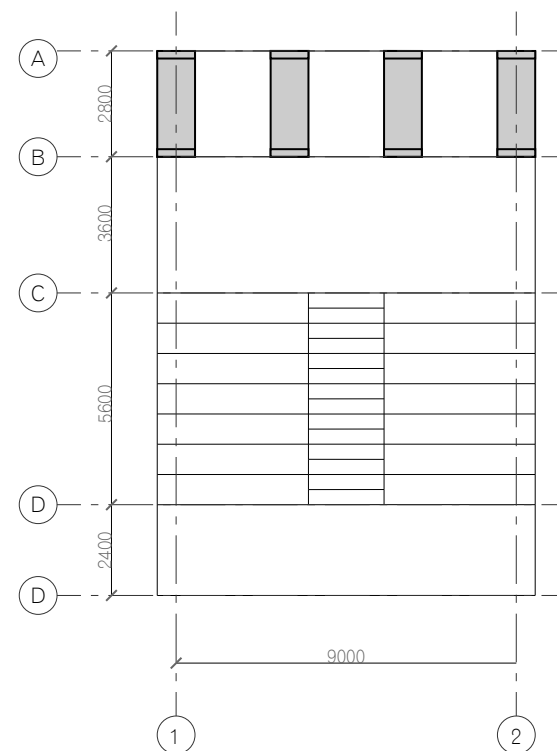

GATE
SCALE 1:200

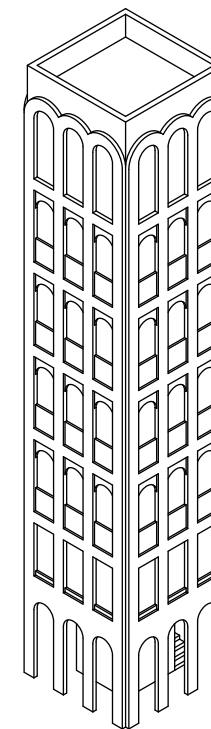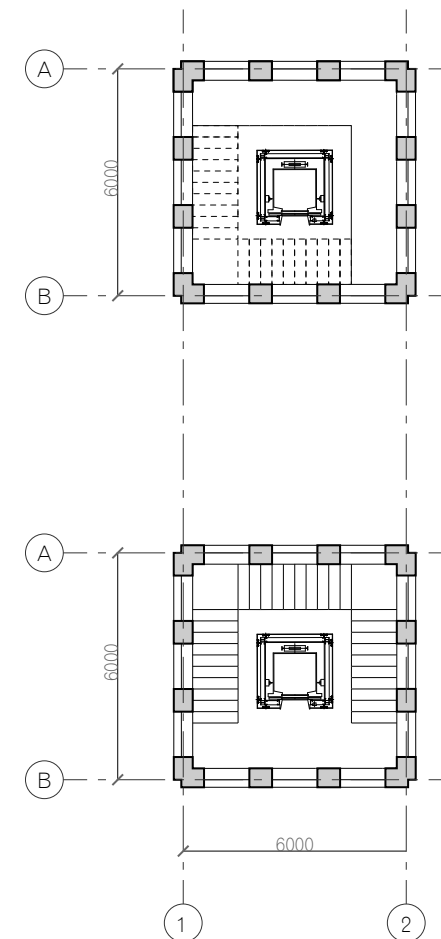

OBSERVATION TOWER
SCALE 1:200



