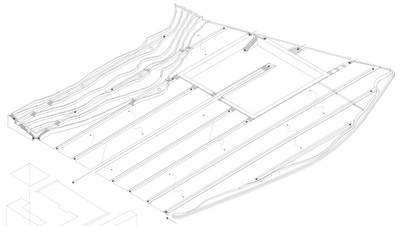

arena_primary axis + secondary cluster

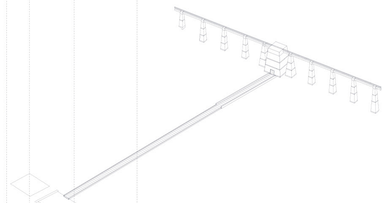

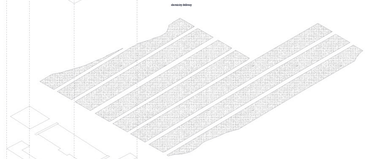

elements (hilling)

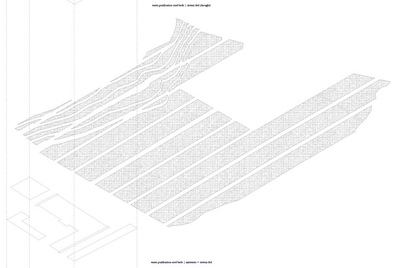

water purification reed beds + arena 2nd cluster

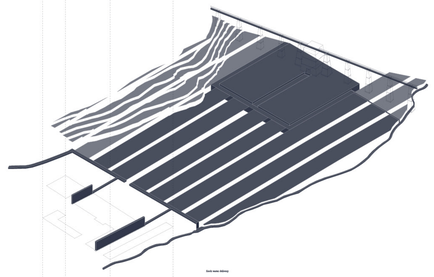

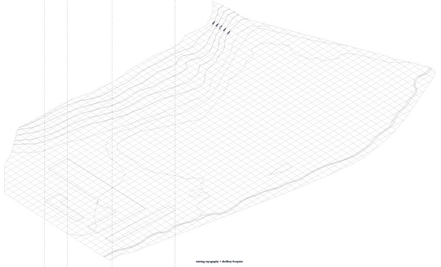

existing topography + dwelling footprint

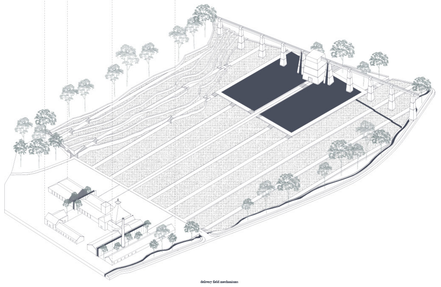

Gallery/ field amelioration

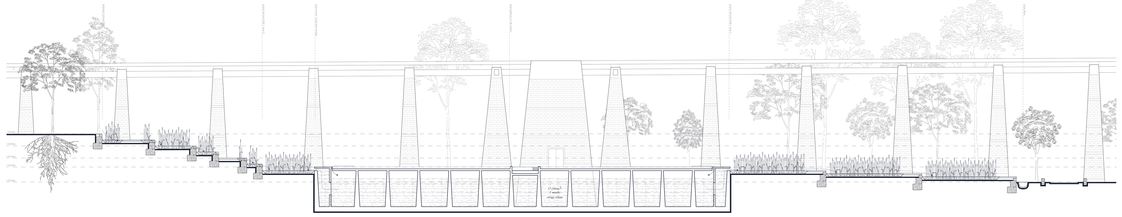

Section 4
1:200

Section 6
1:200

Section 5
1:200

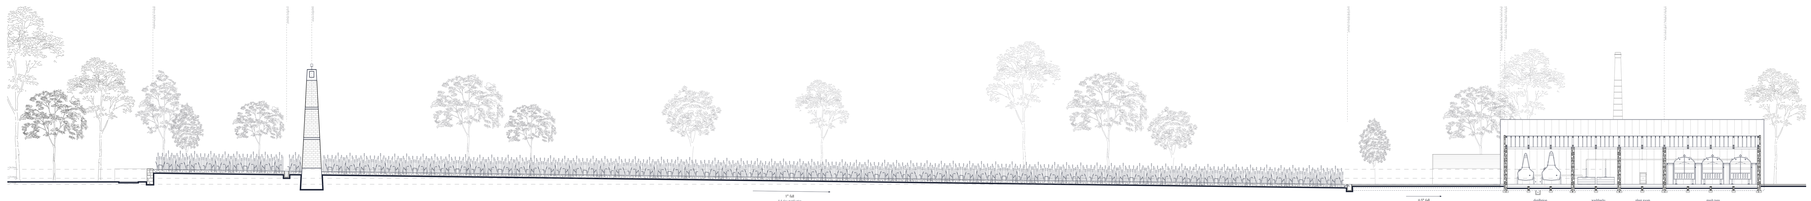

Section 3
1:200