



The Common Foodscape


Improving the liveability of the city through
urban agriculture

Technical drawings


Content

- 1. Urban masterplan
- 2. Floorplans
- 3. Facade design
- 4. Section
- 5. Climate design
- 6. Construction
- 7. 1:20 facades
- 8. 1:5 detailing


1-1000 Masterplan

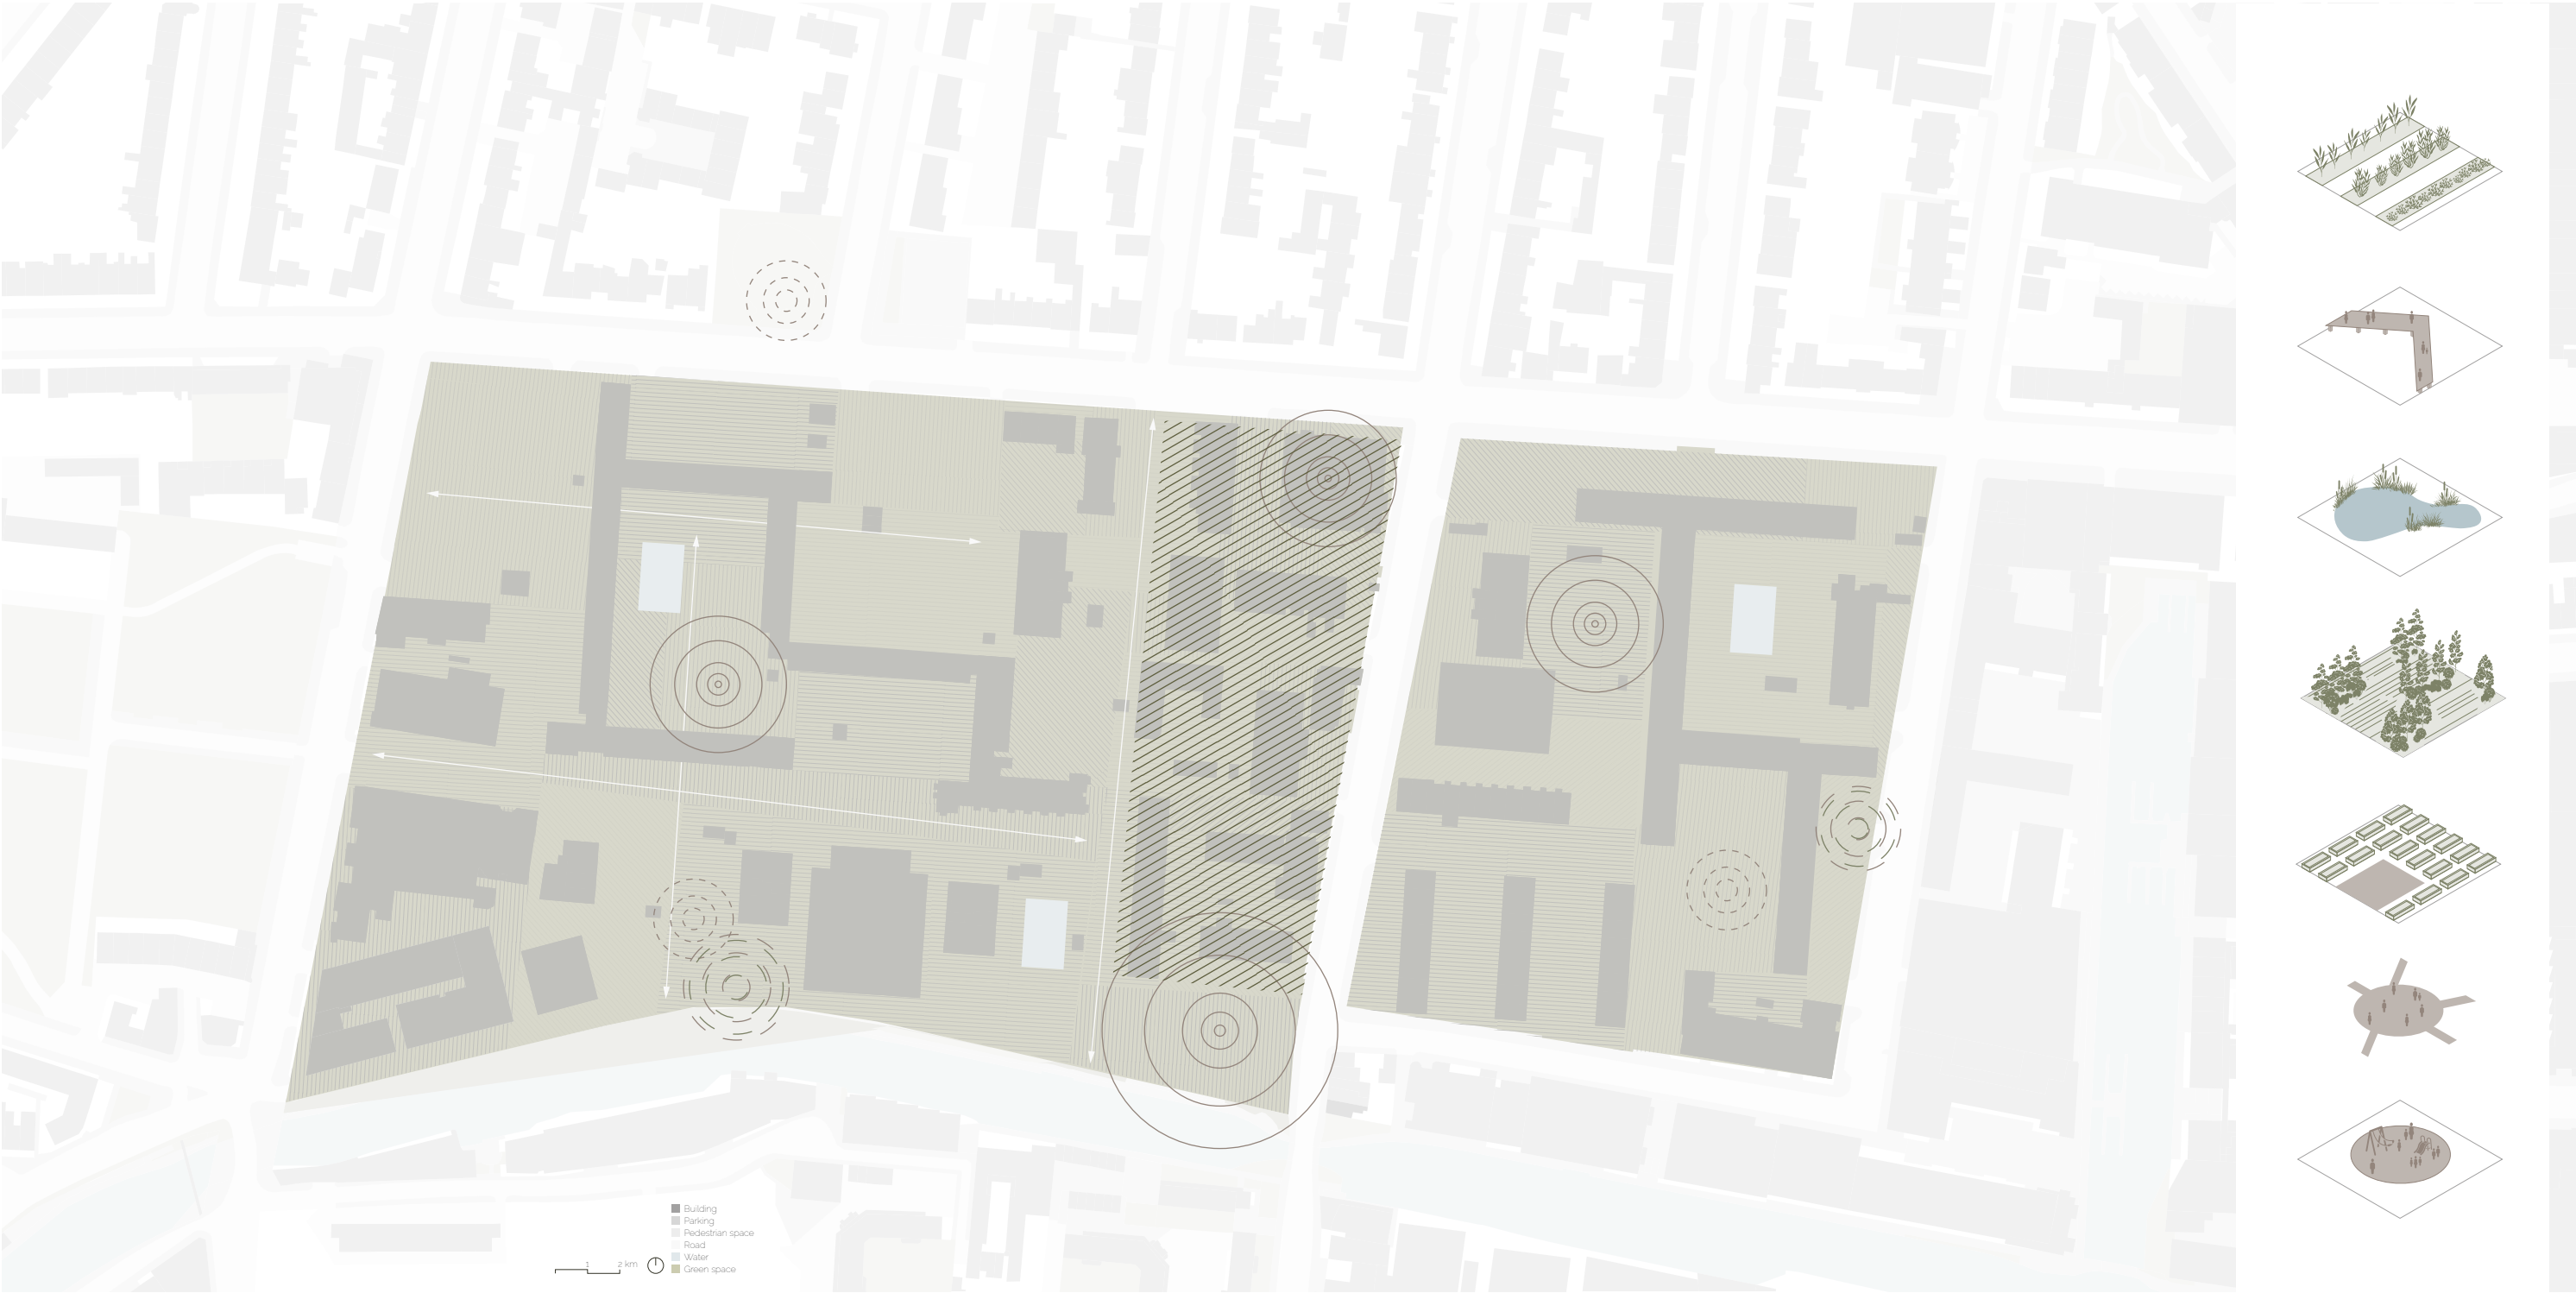

1-1000 Masterplan infrastructure

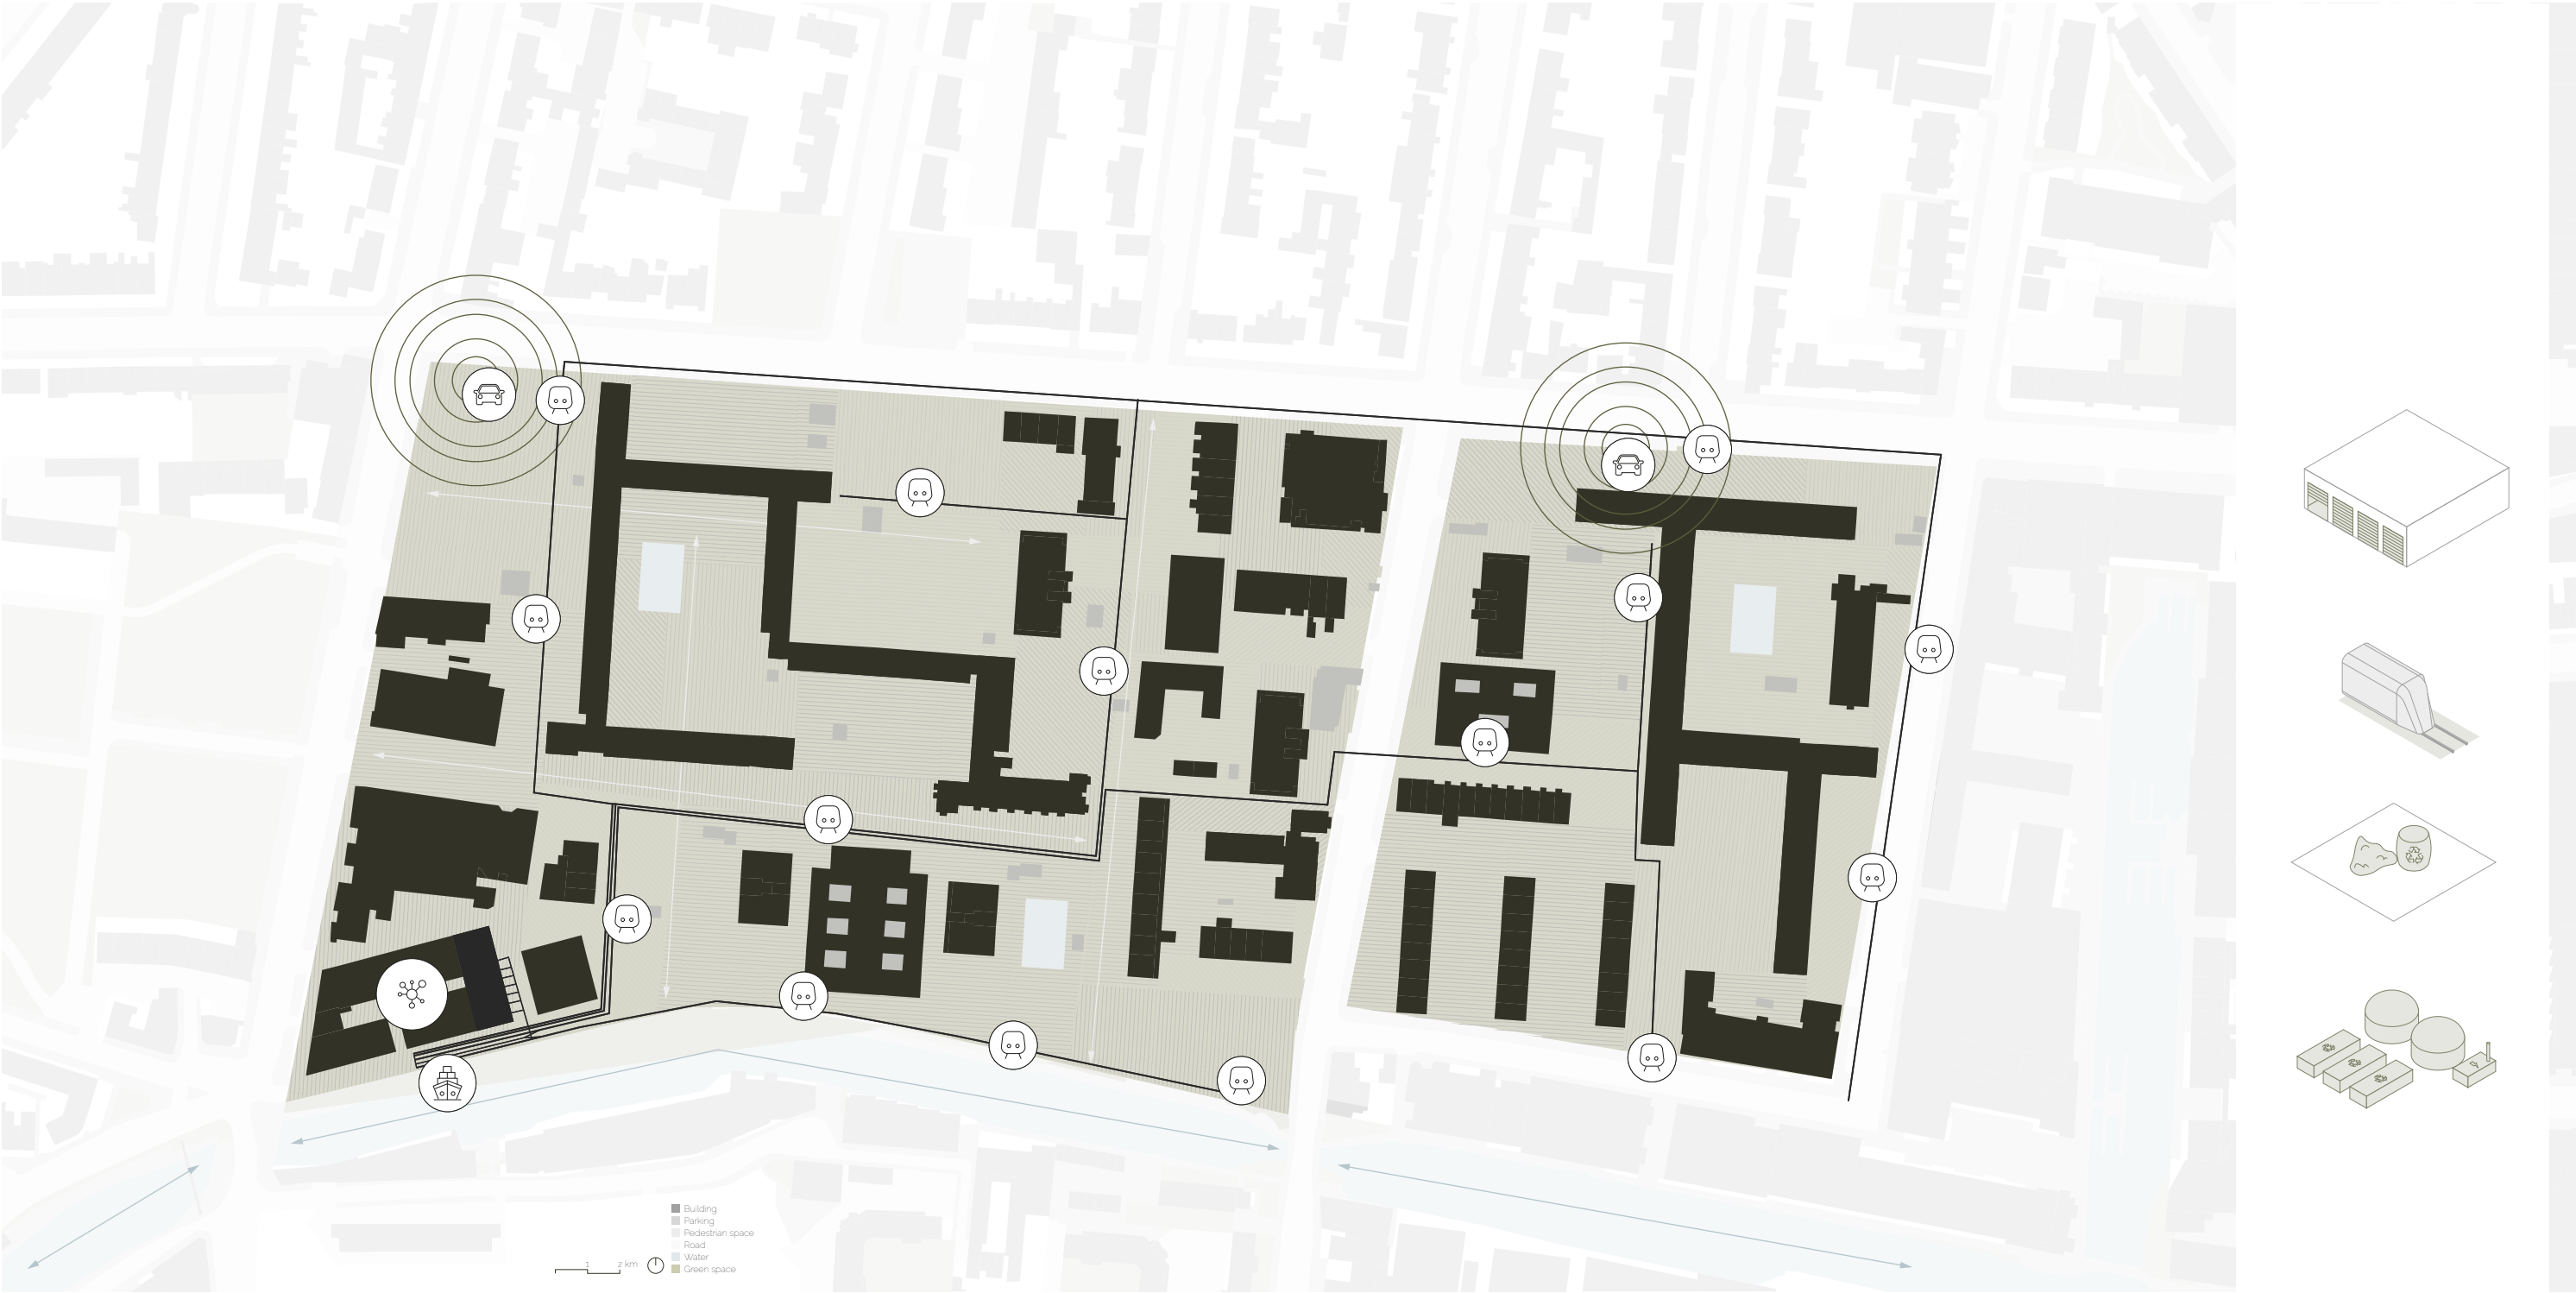


1-500 Masterplan

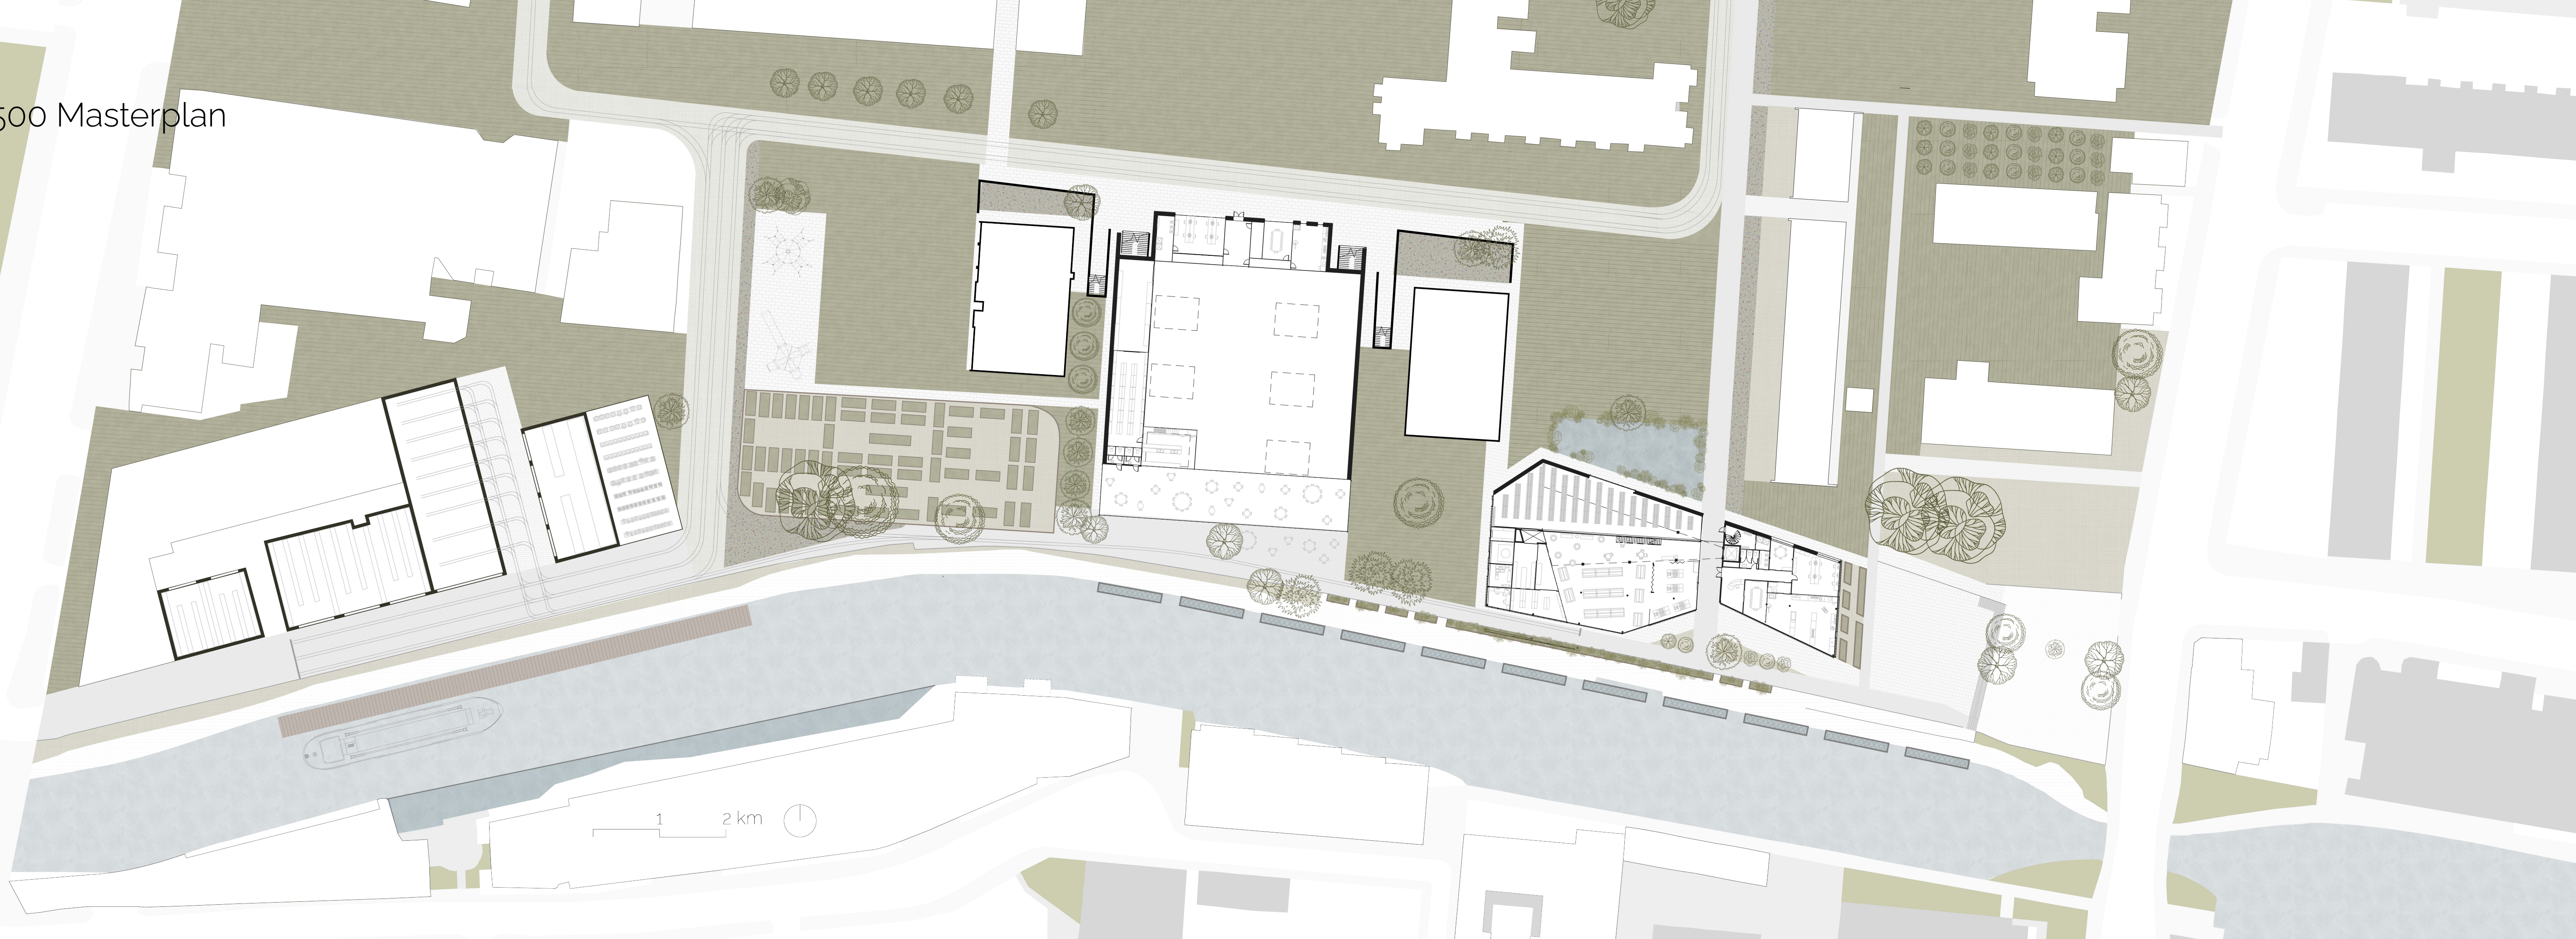


Urban section



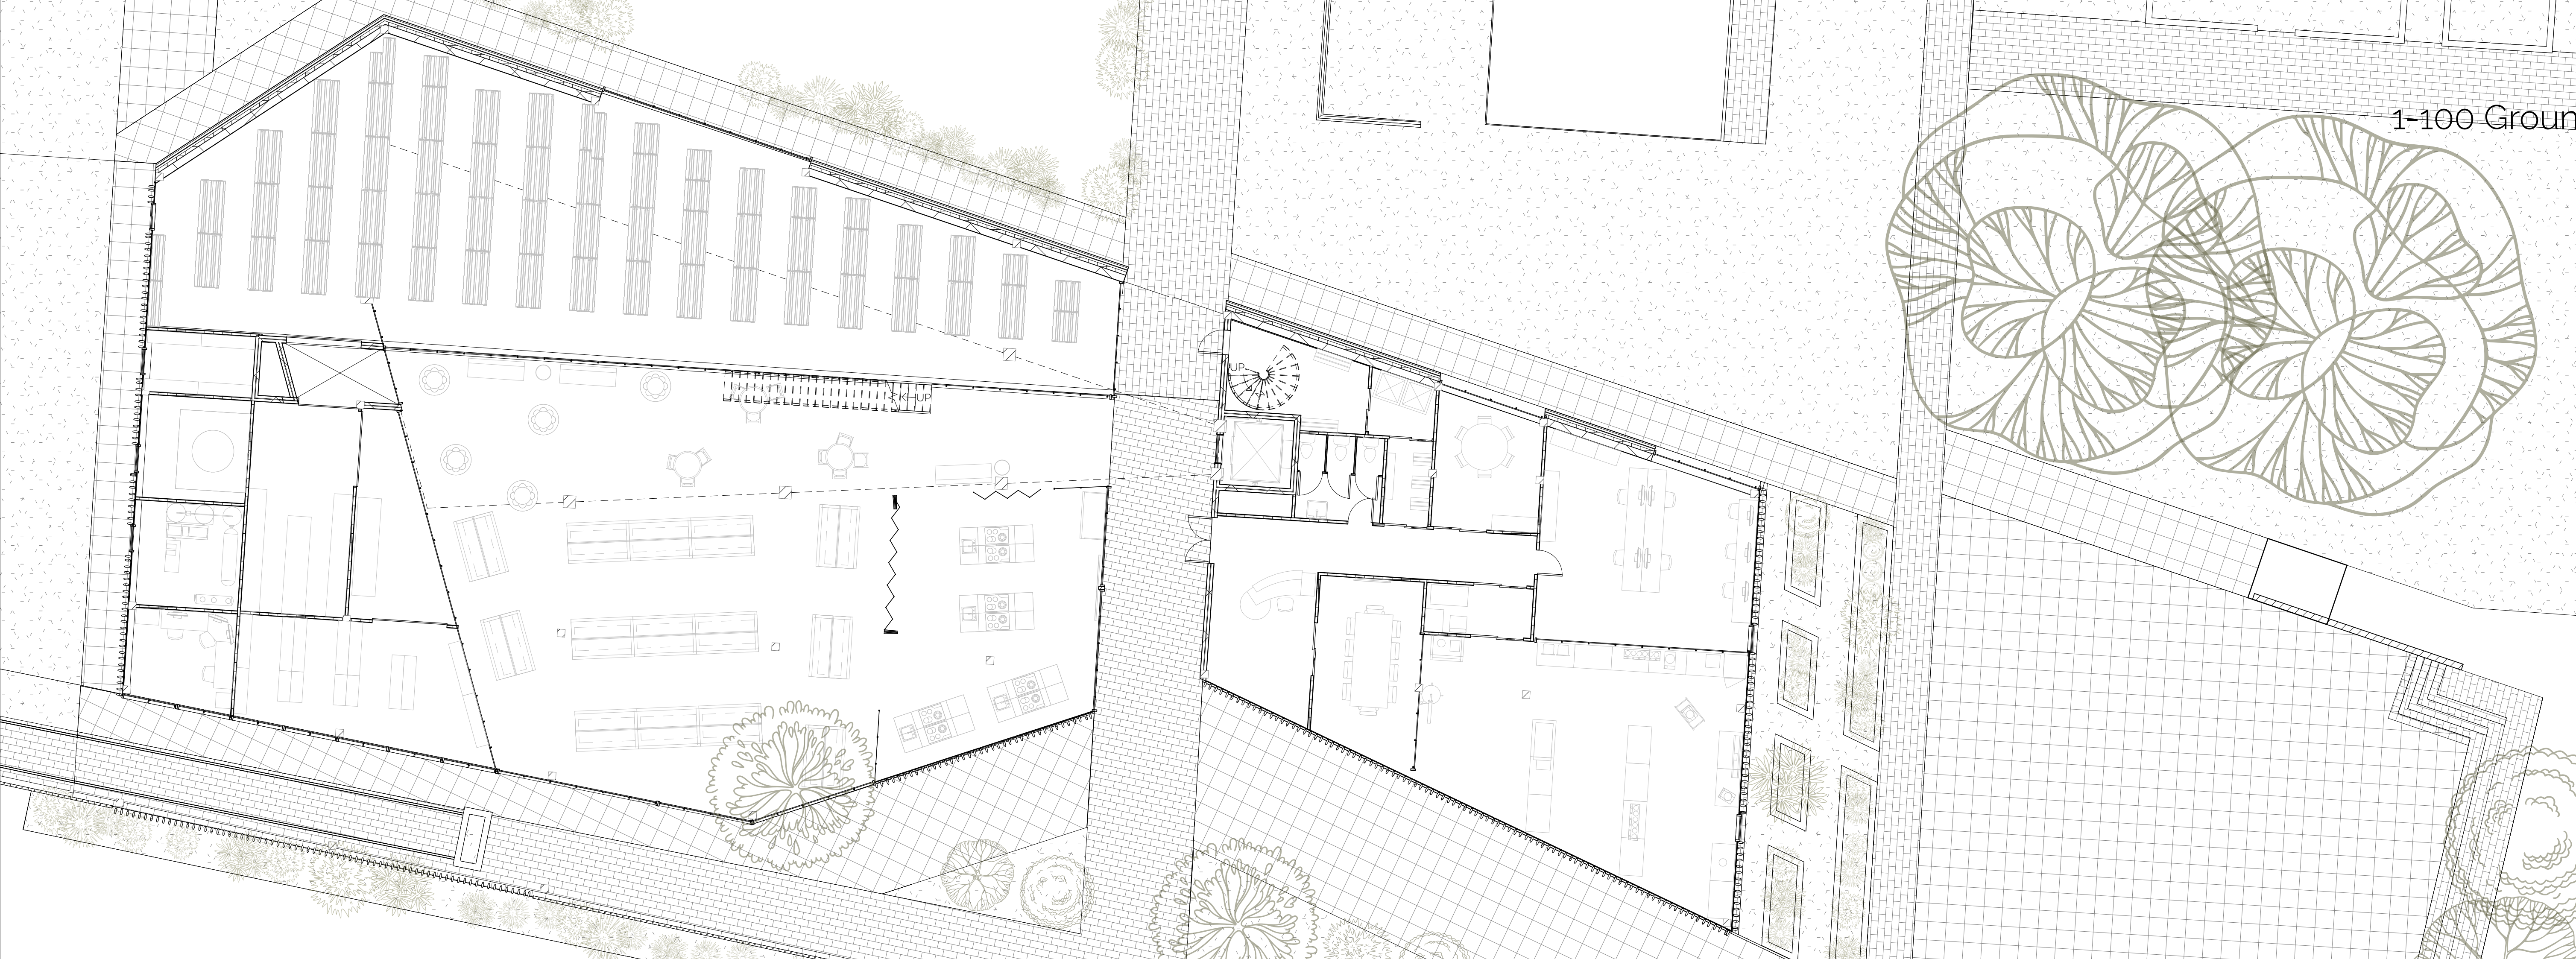



1-100 Groundfloor

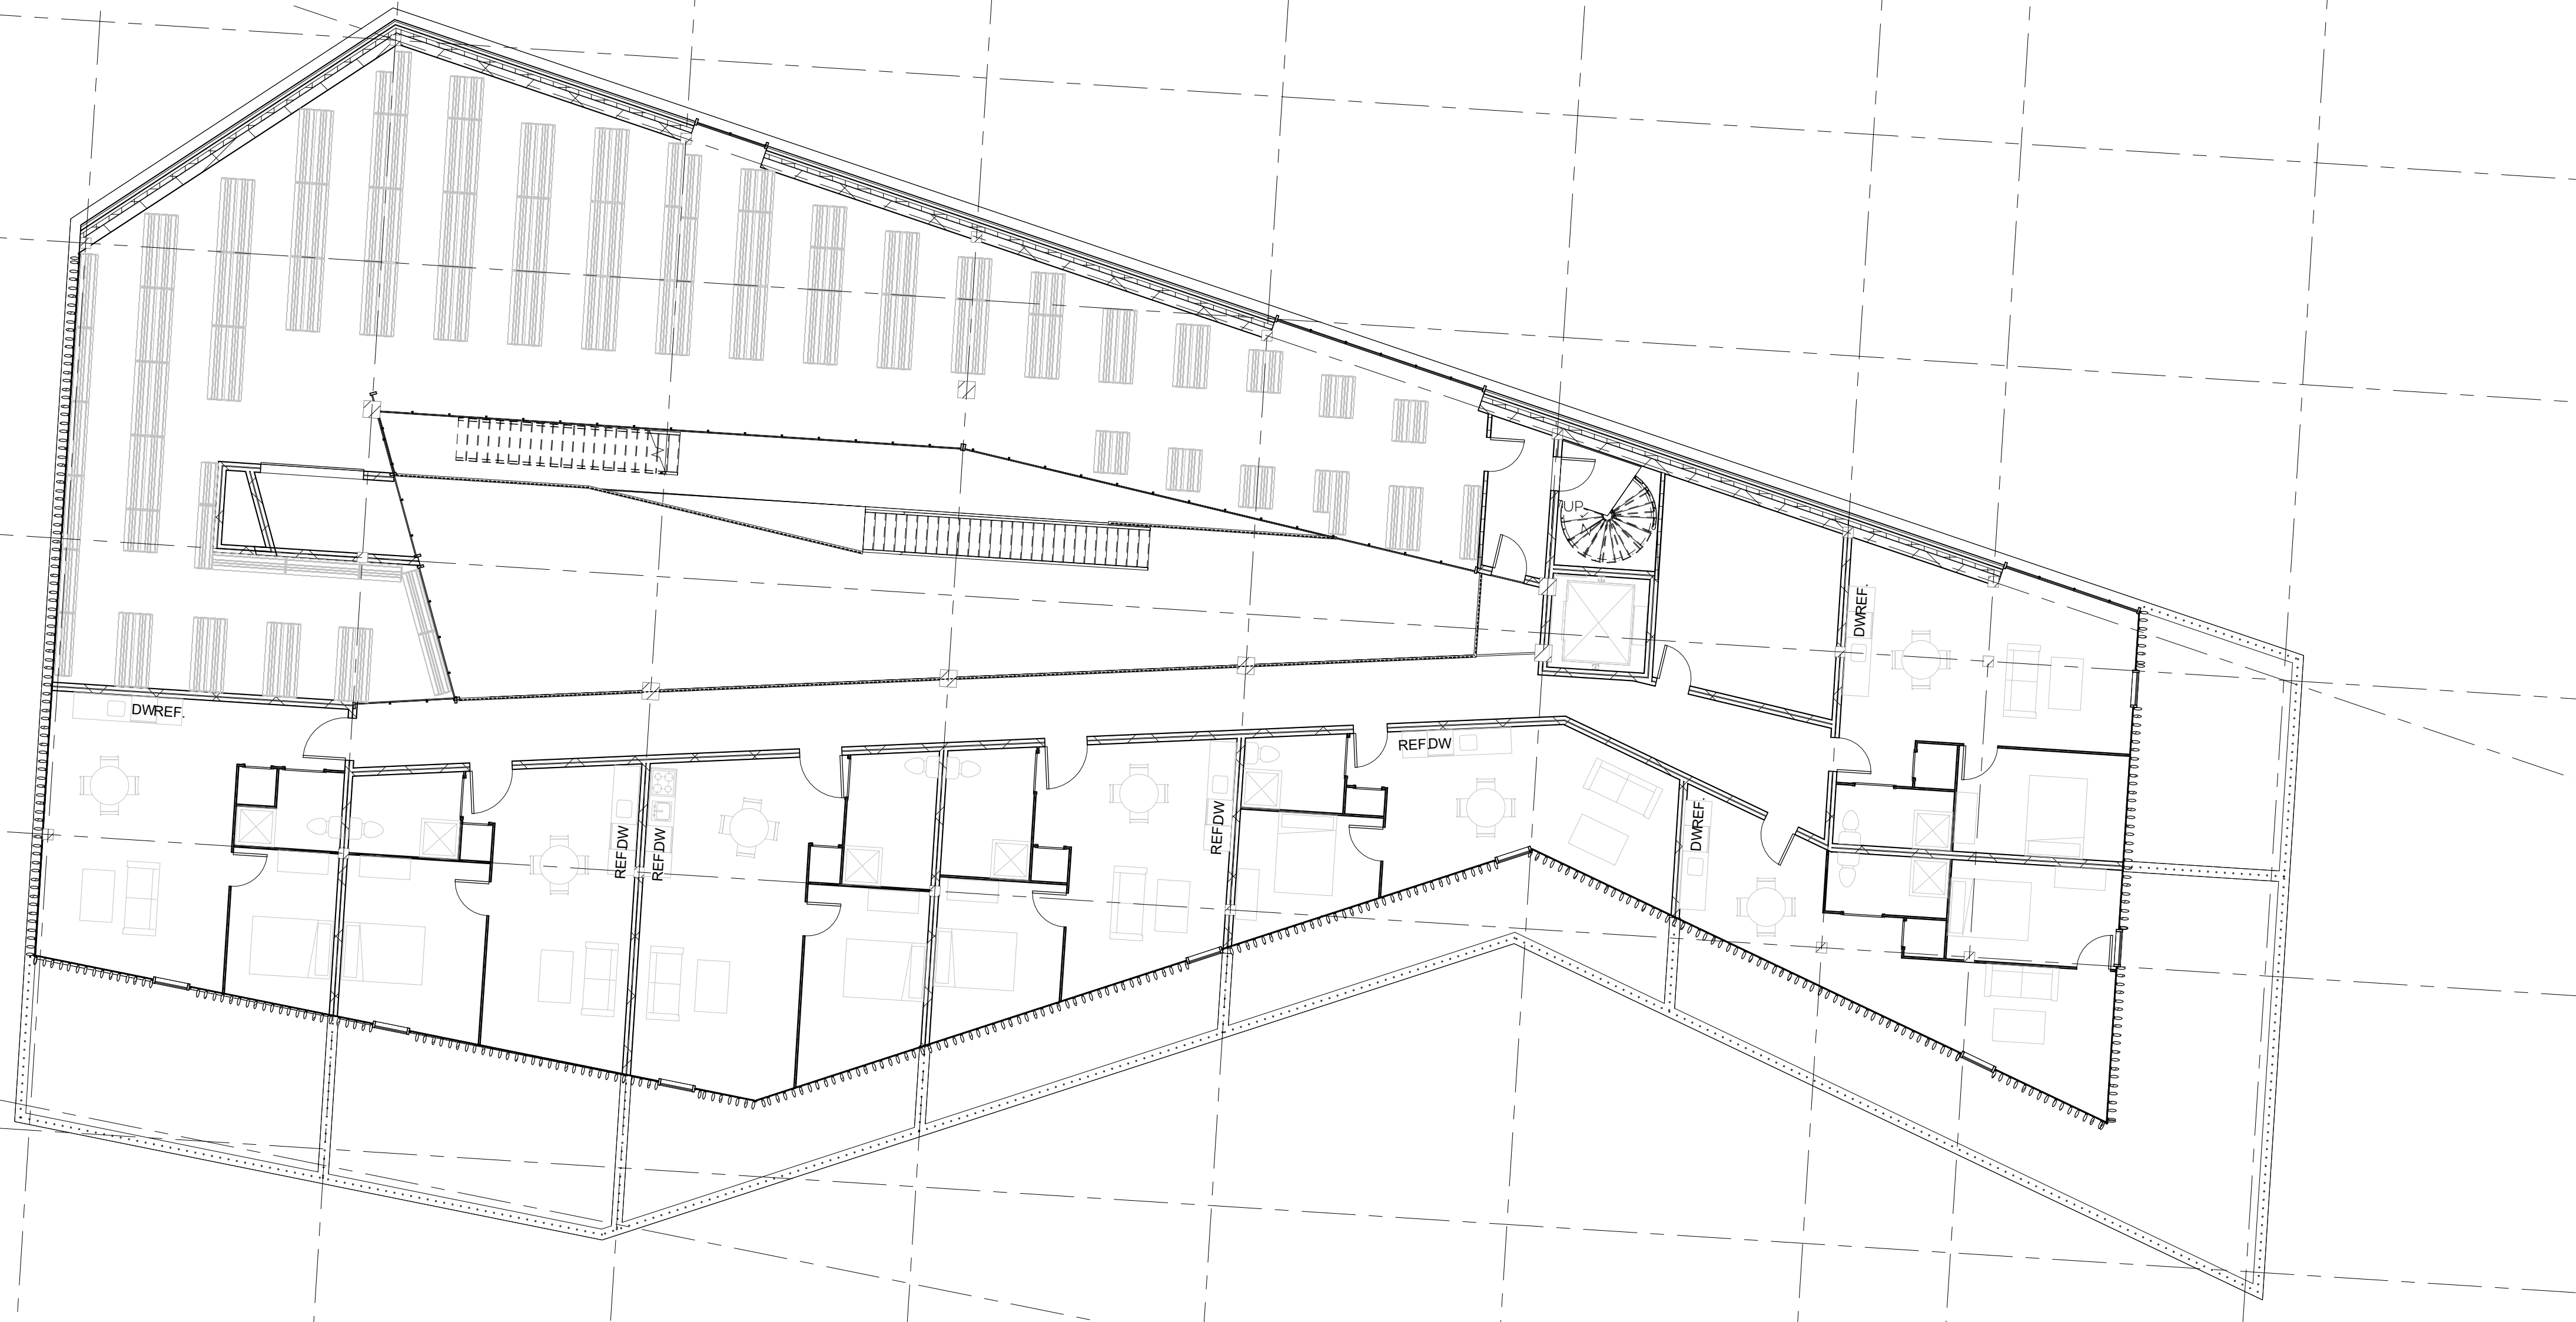

1-100 First floor


1-100 Second floor

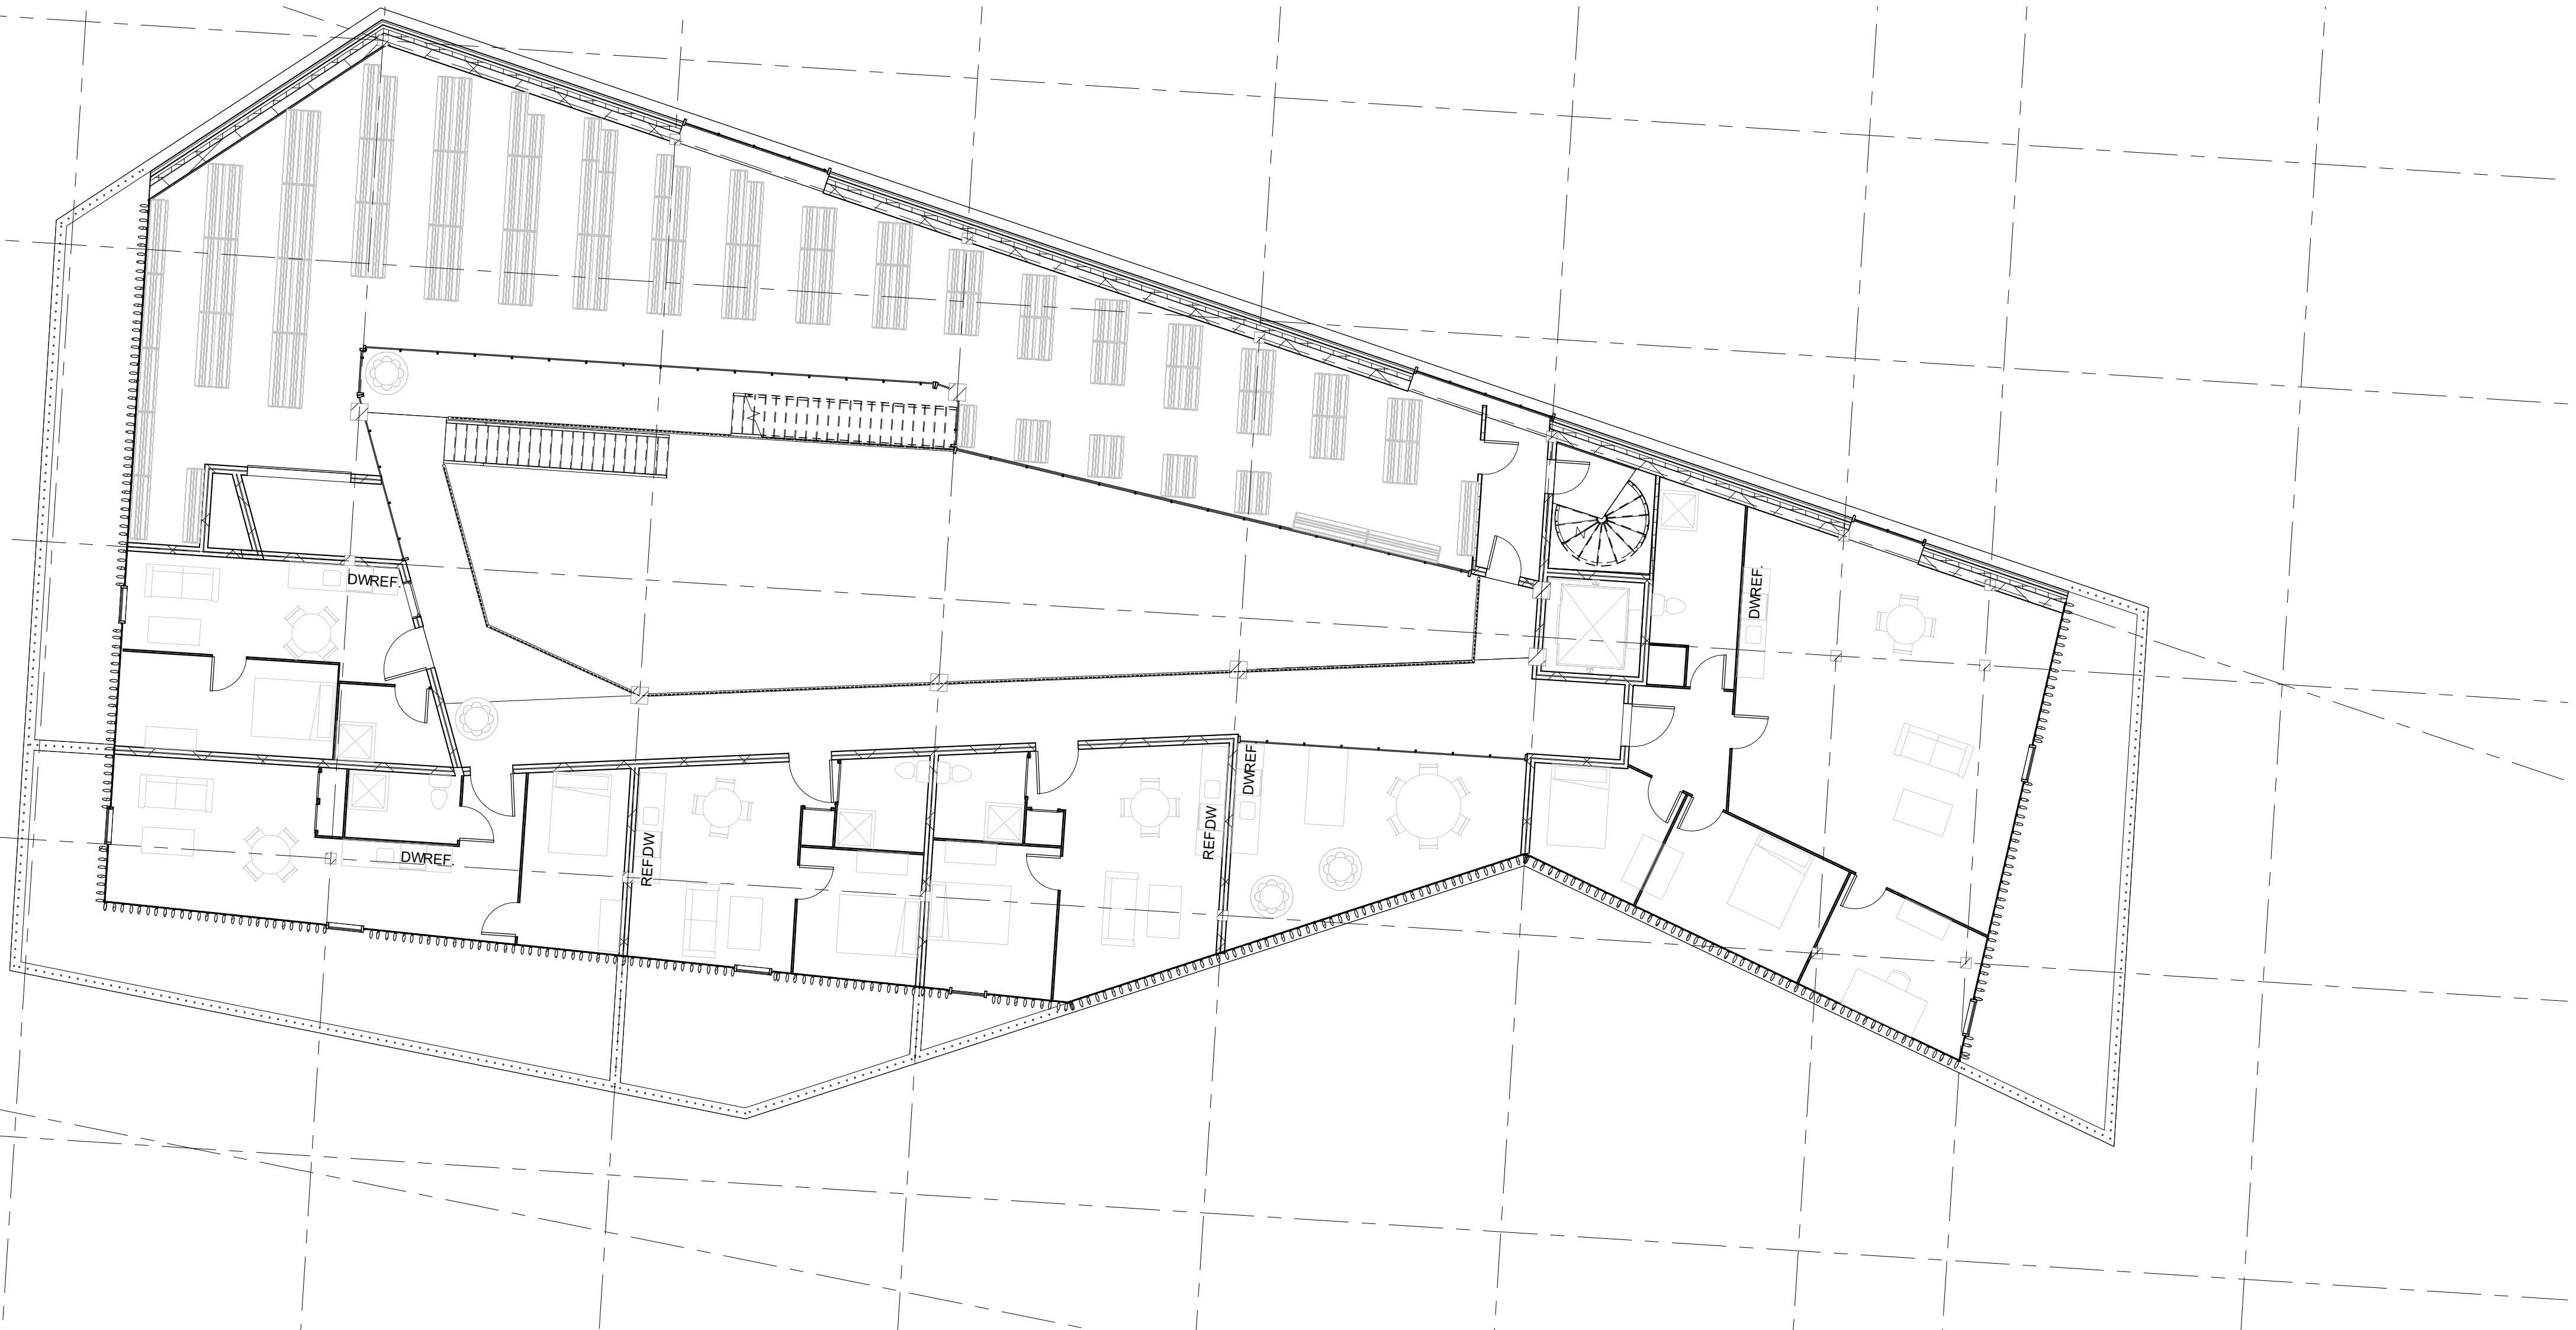

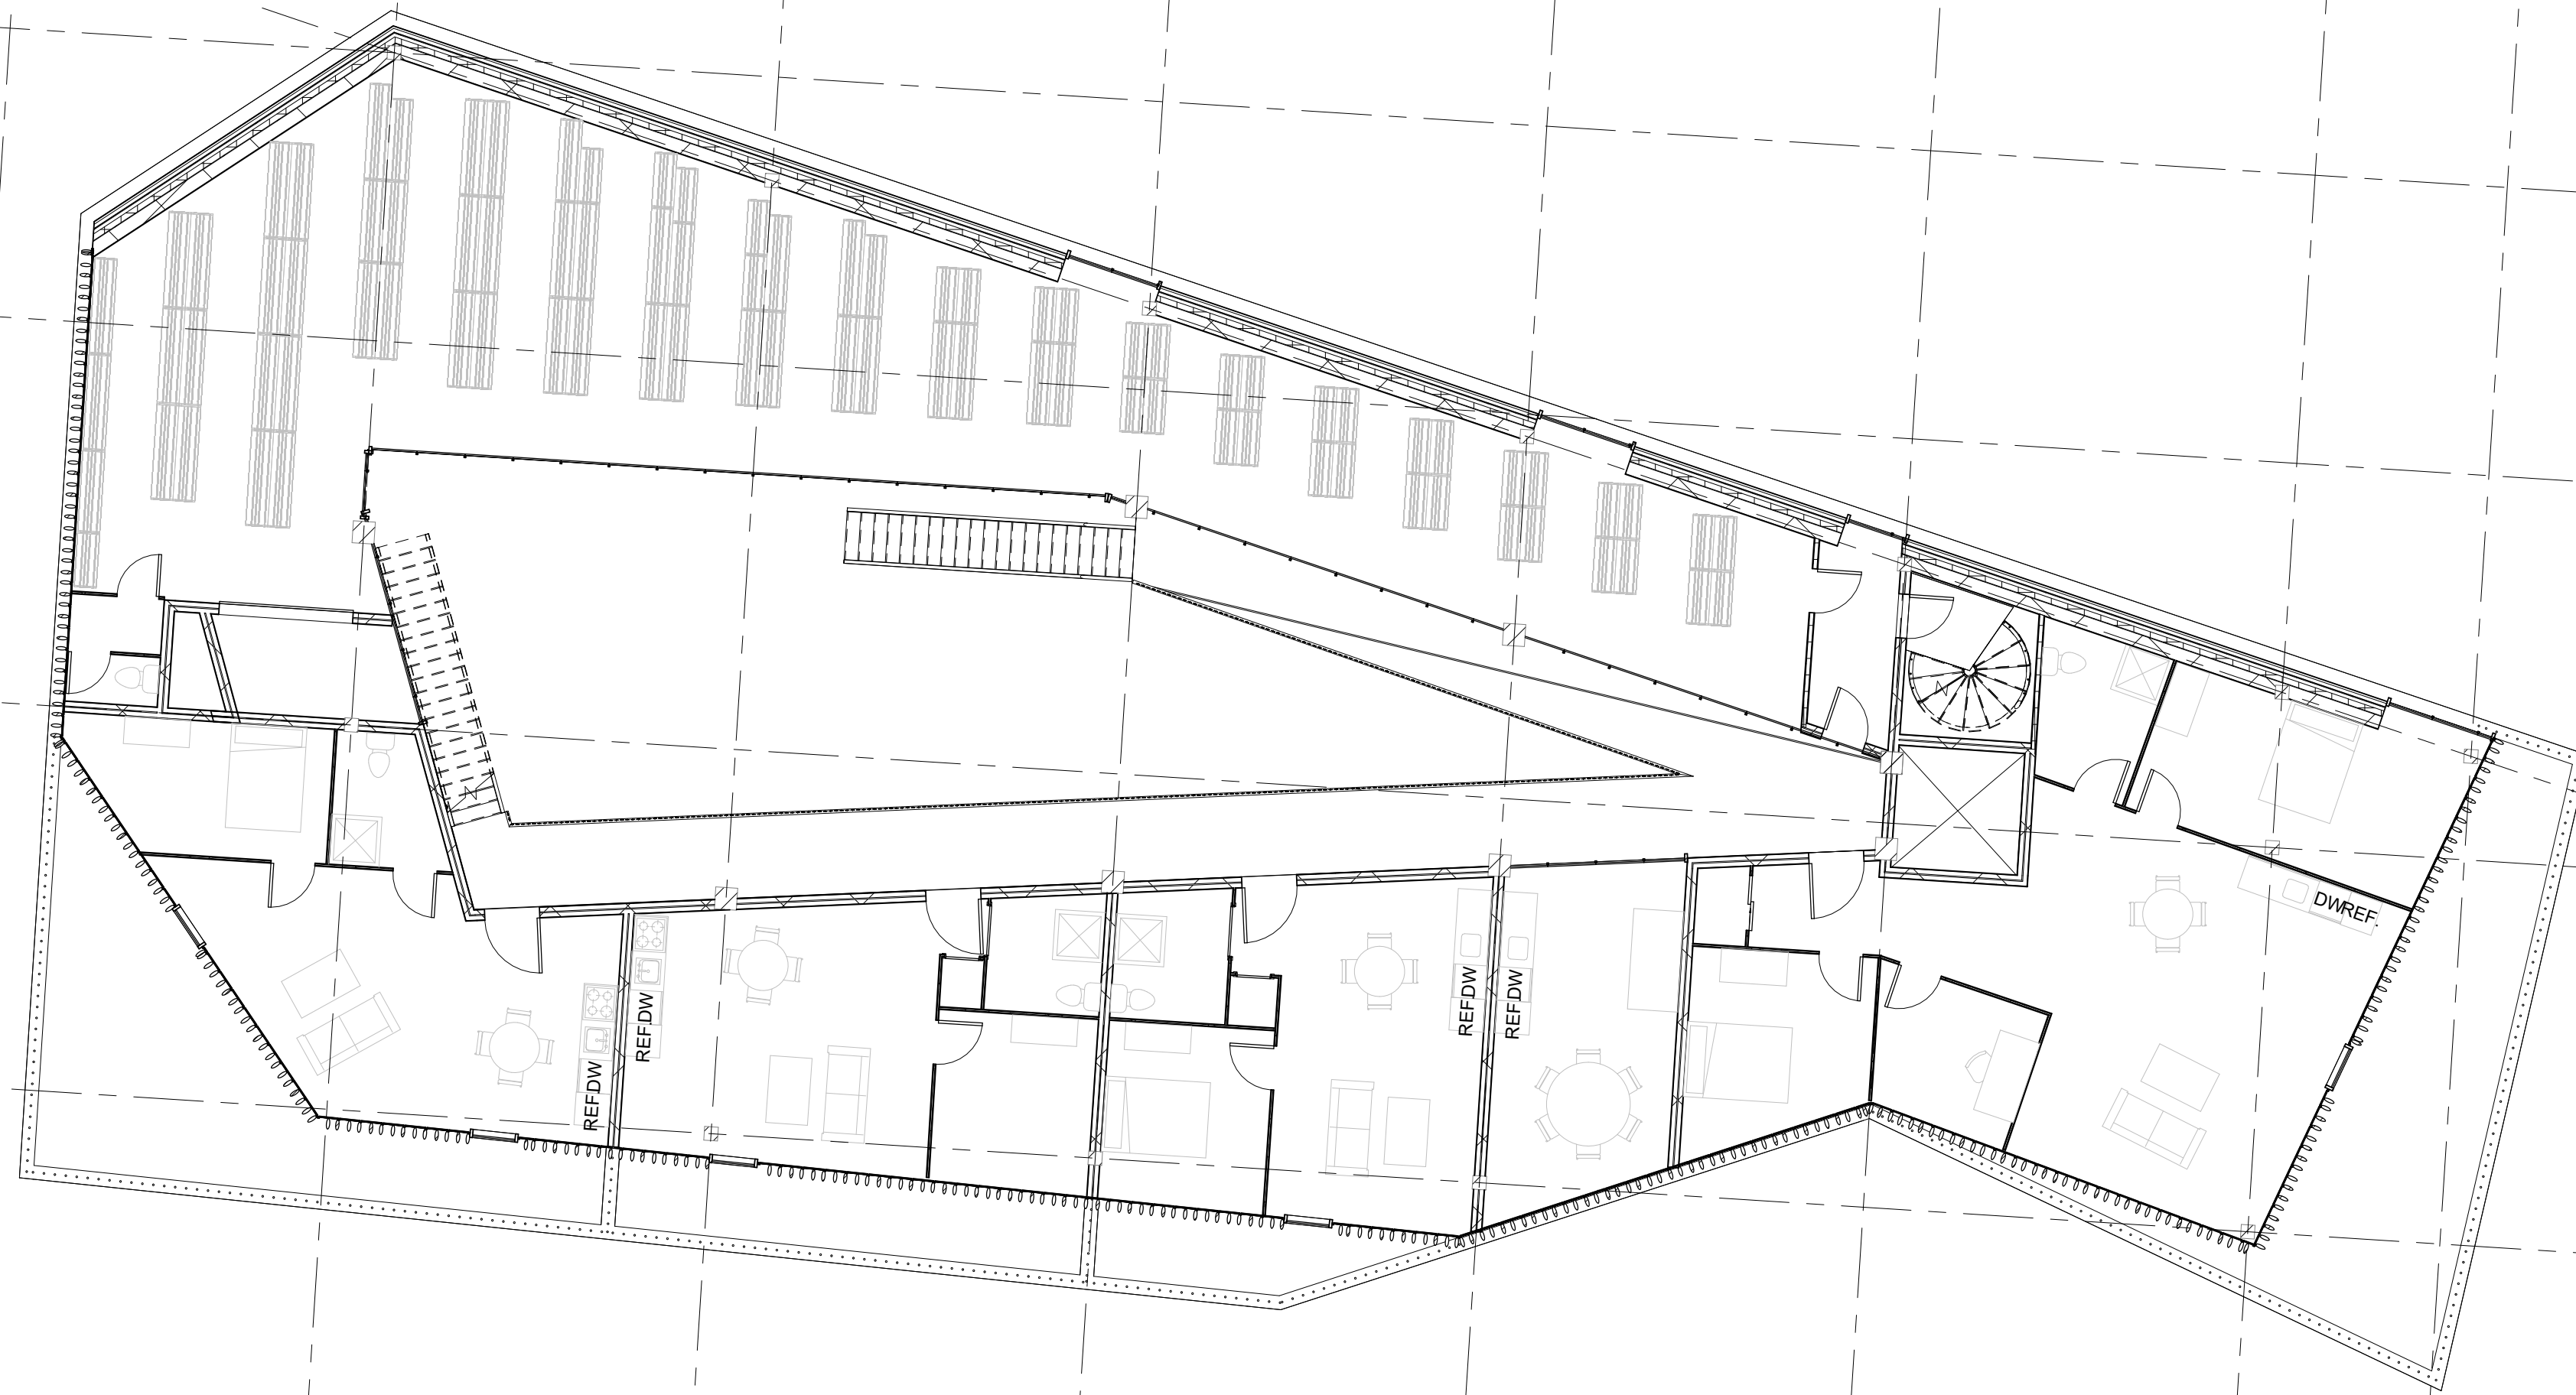


1-100 Third floor


1-100 Fourth floor

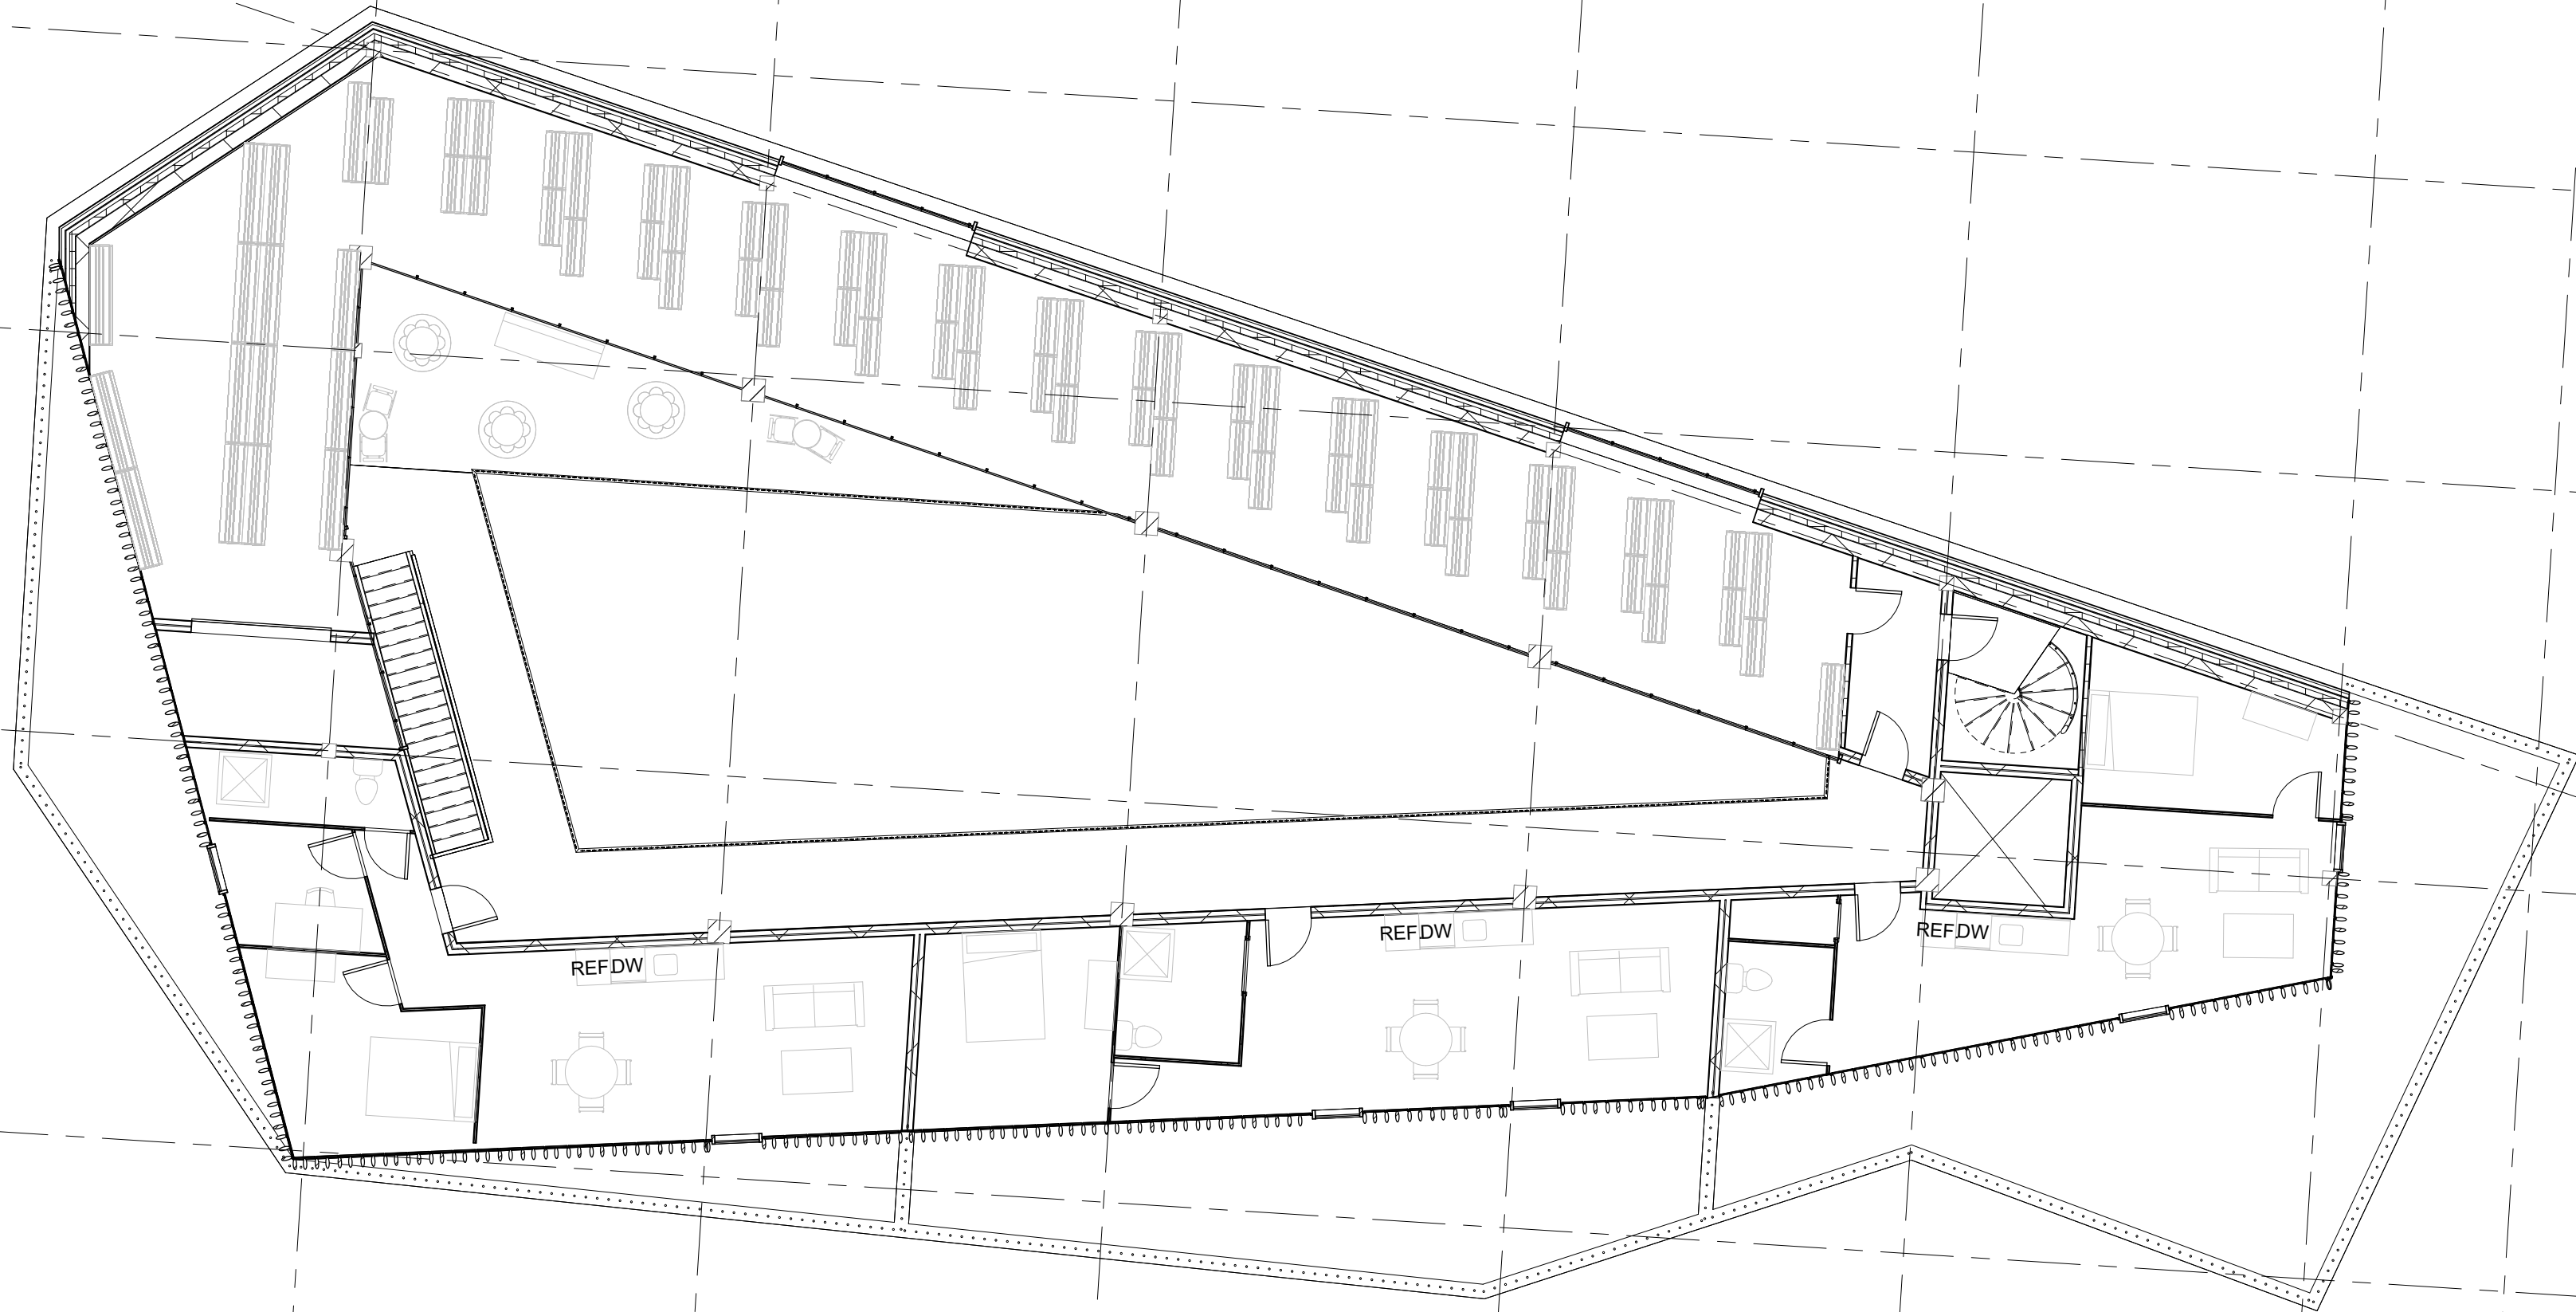

1-100 Roof

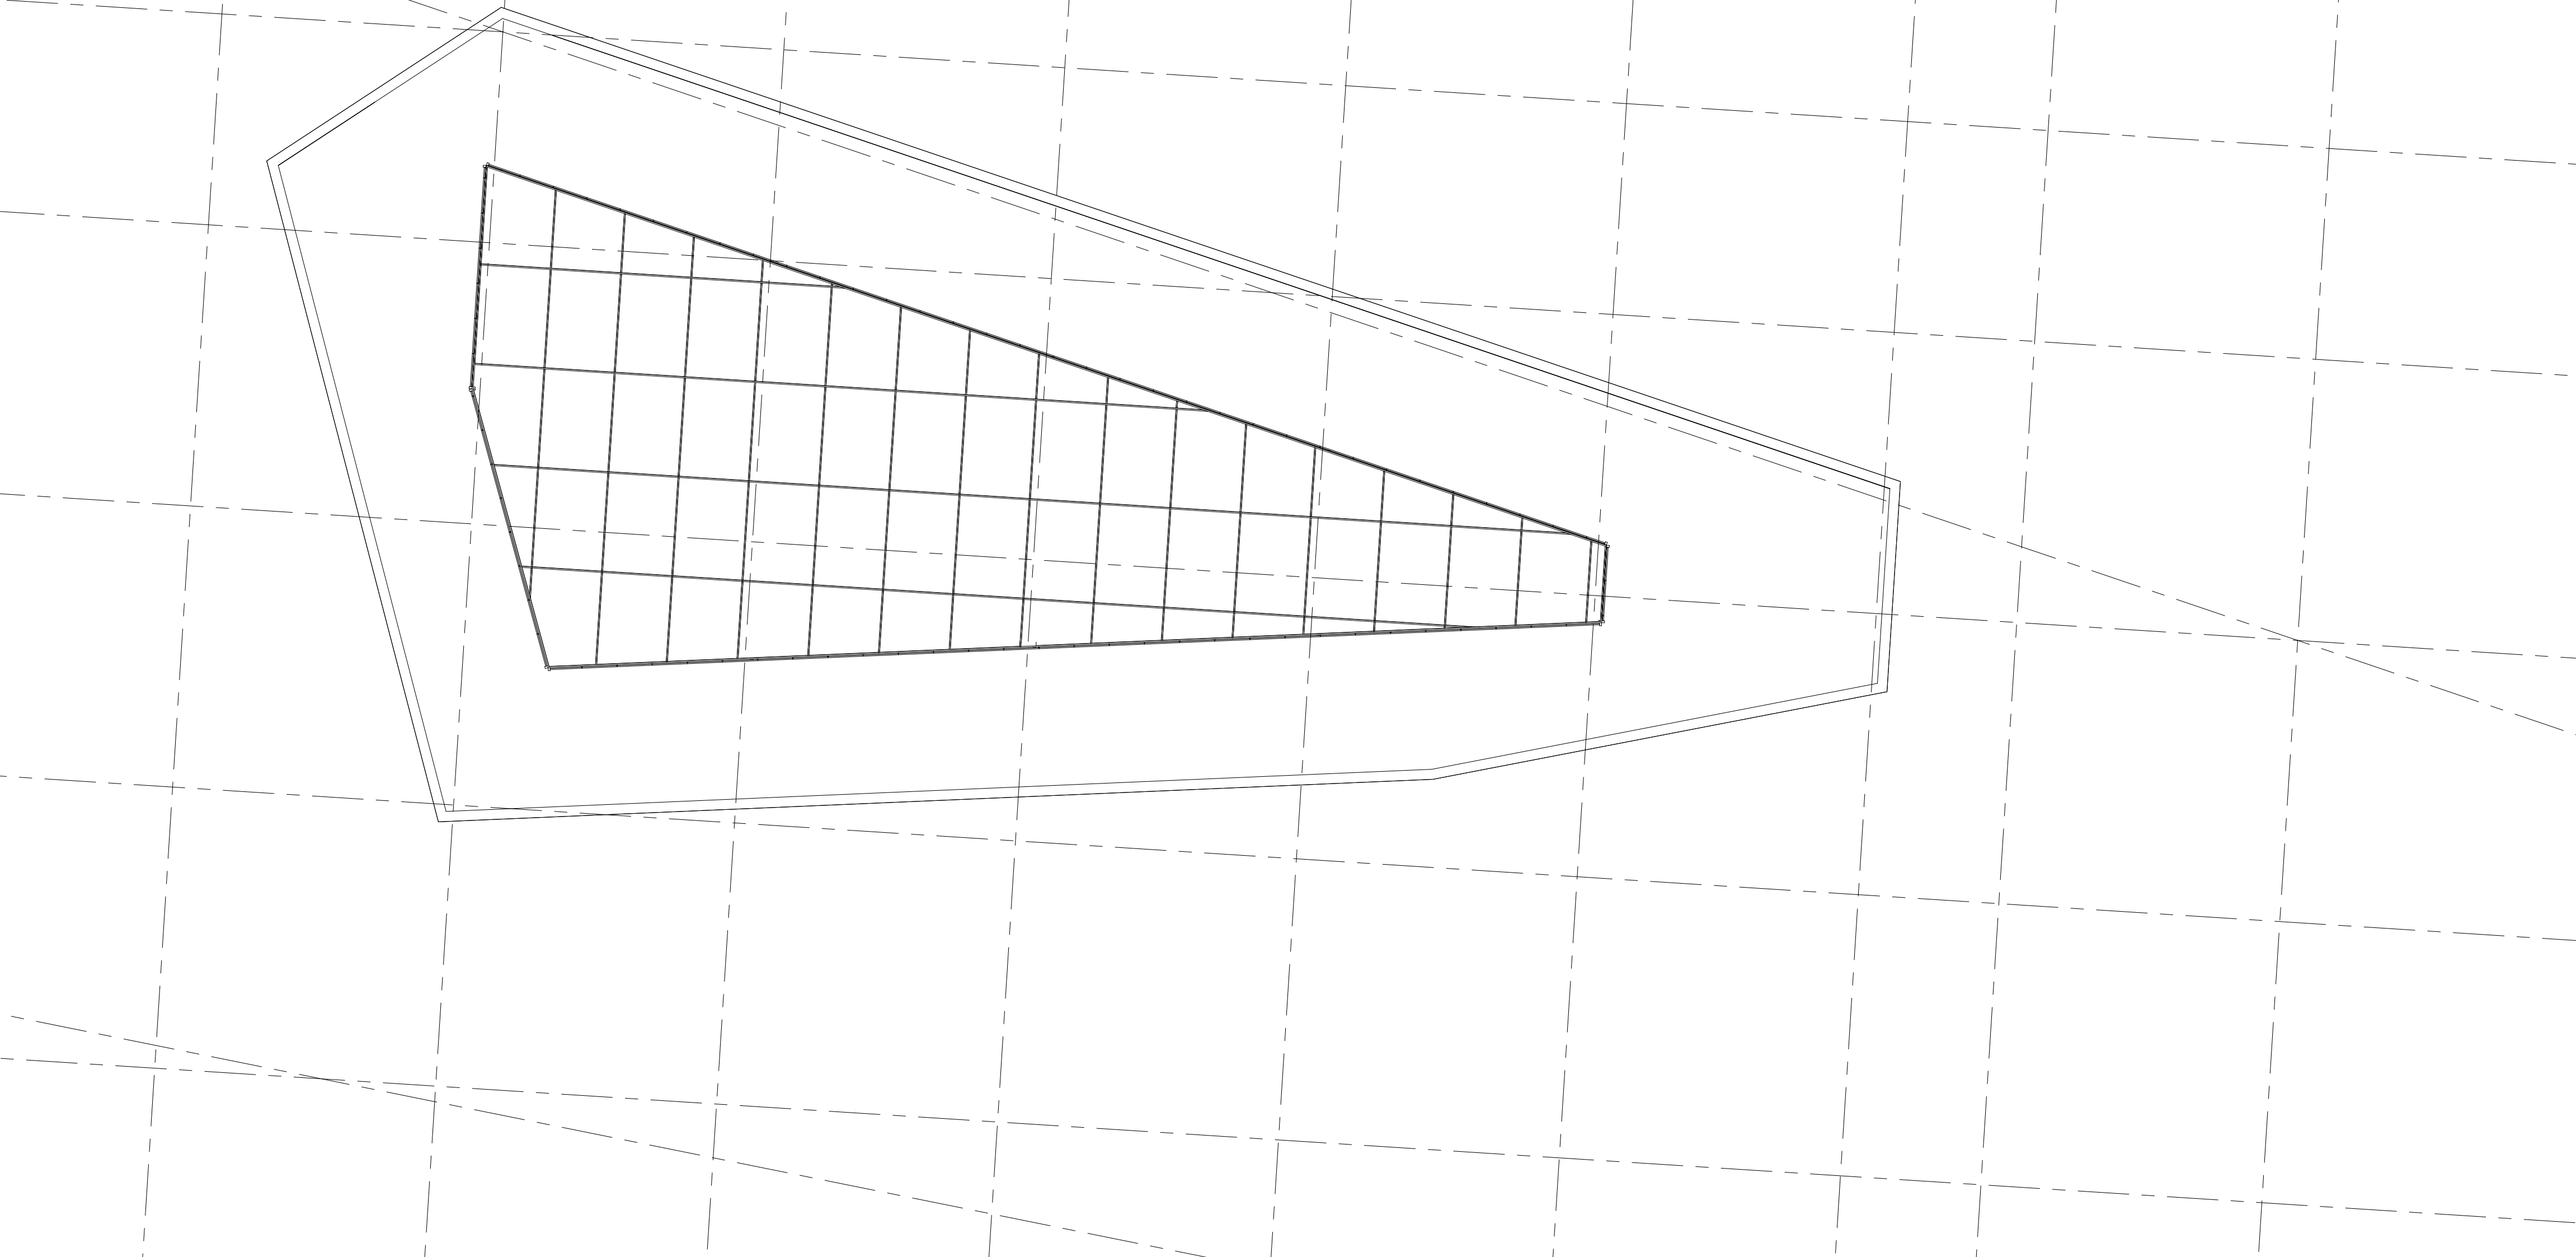

1-100 Facade East

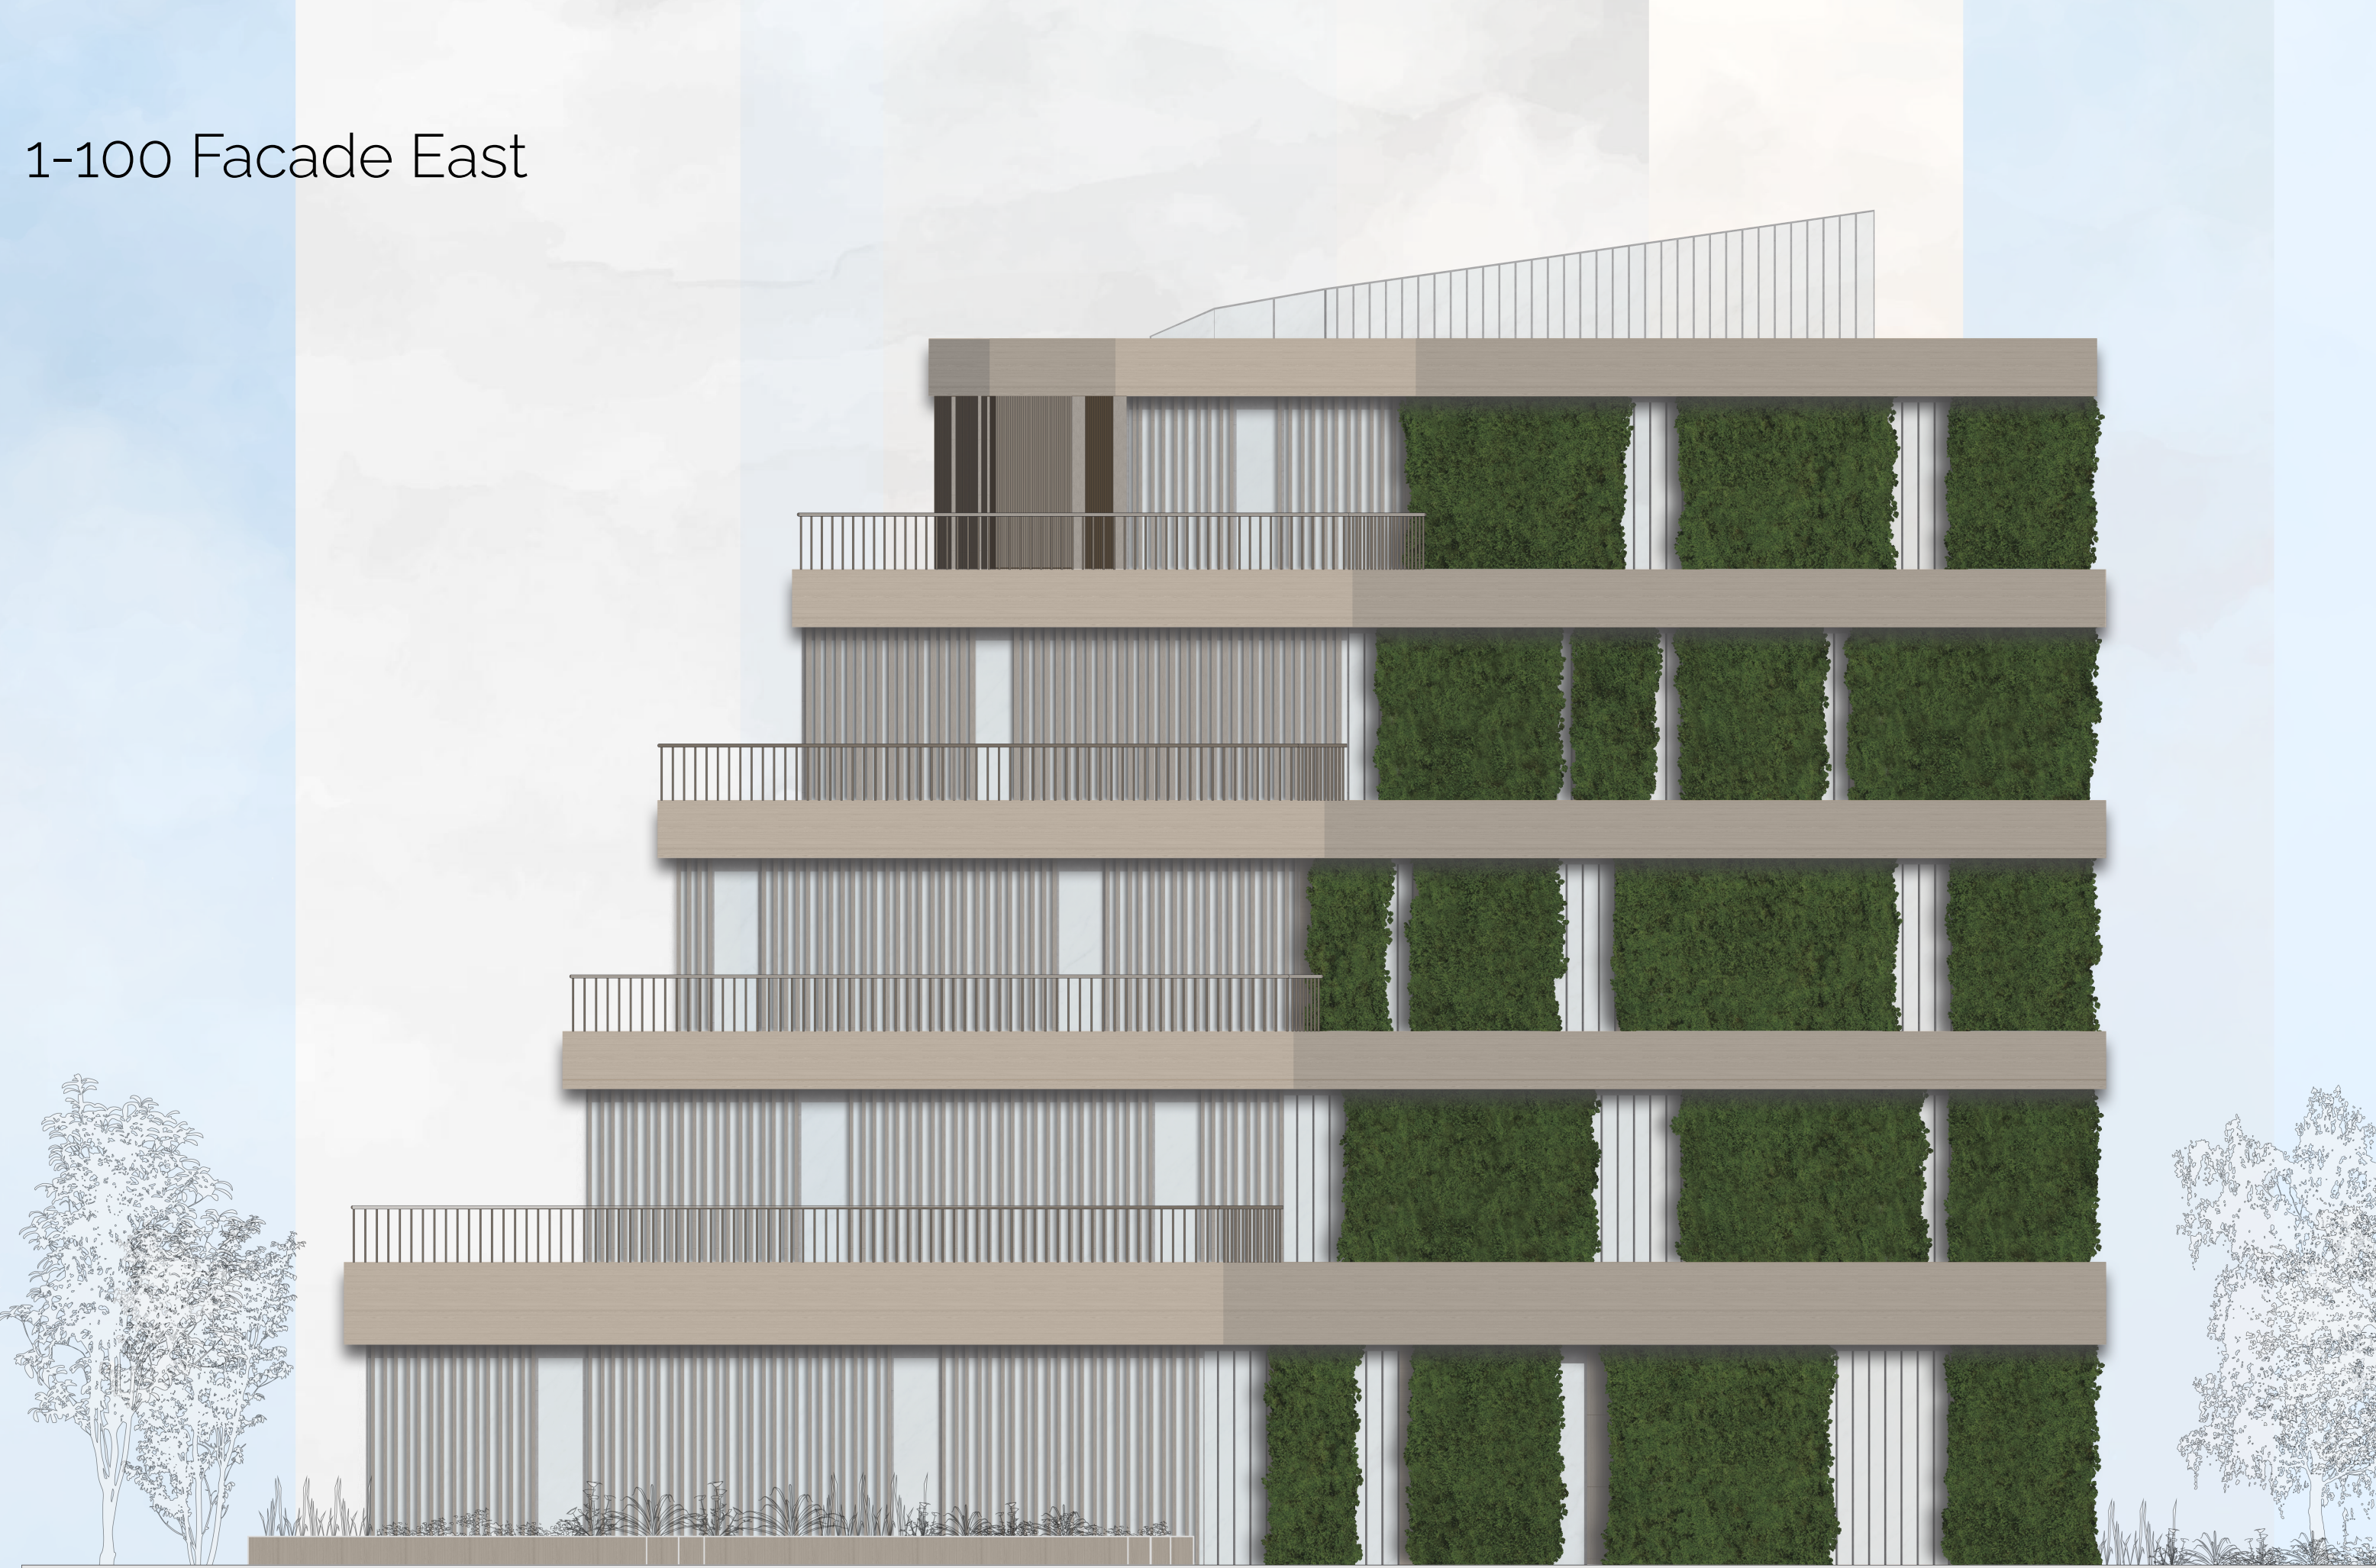

1-100 Facade West



1-100 Facade South




1-100 Facade North




1-100 Section



Climate section water

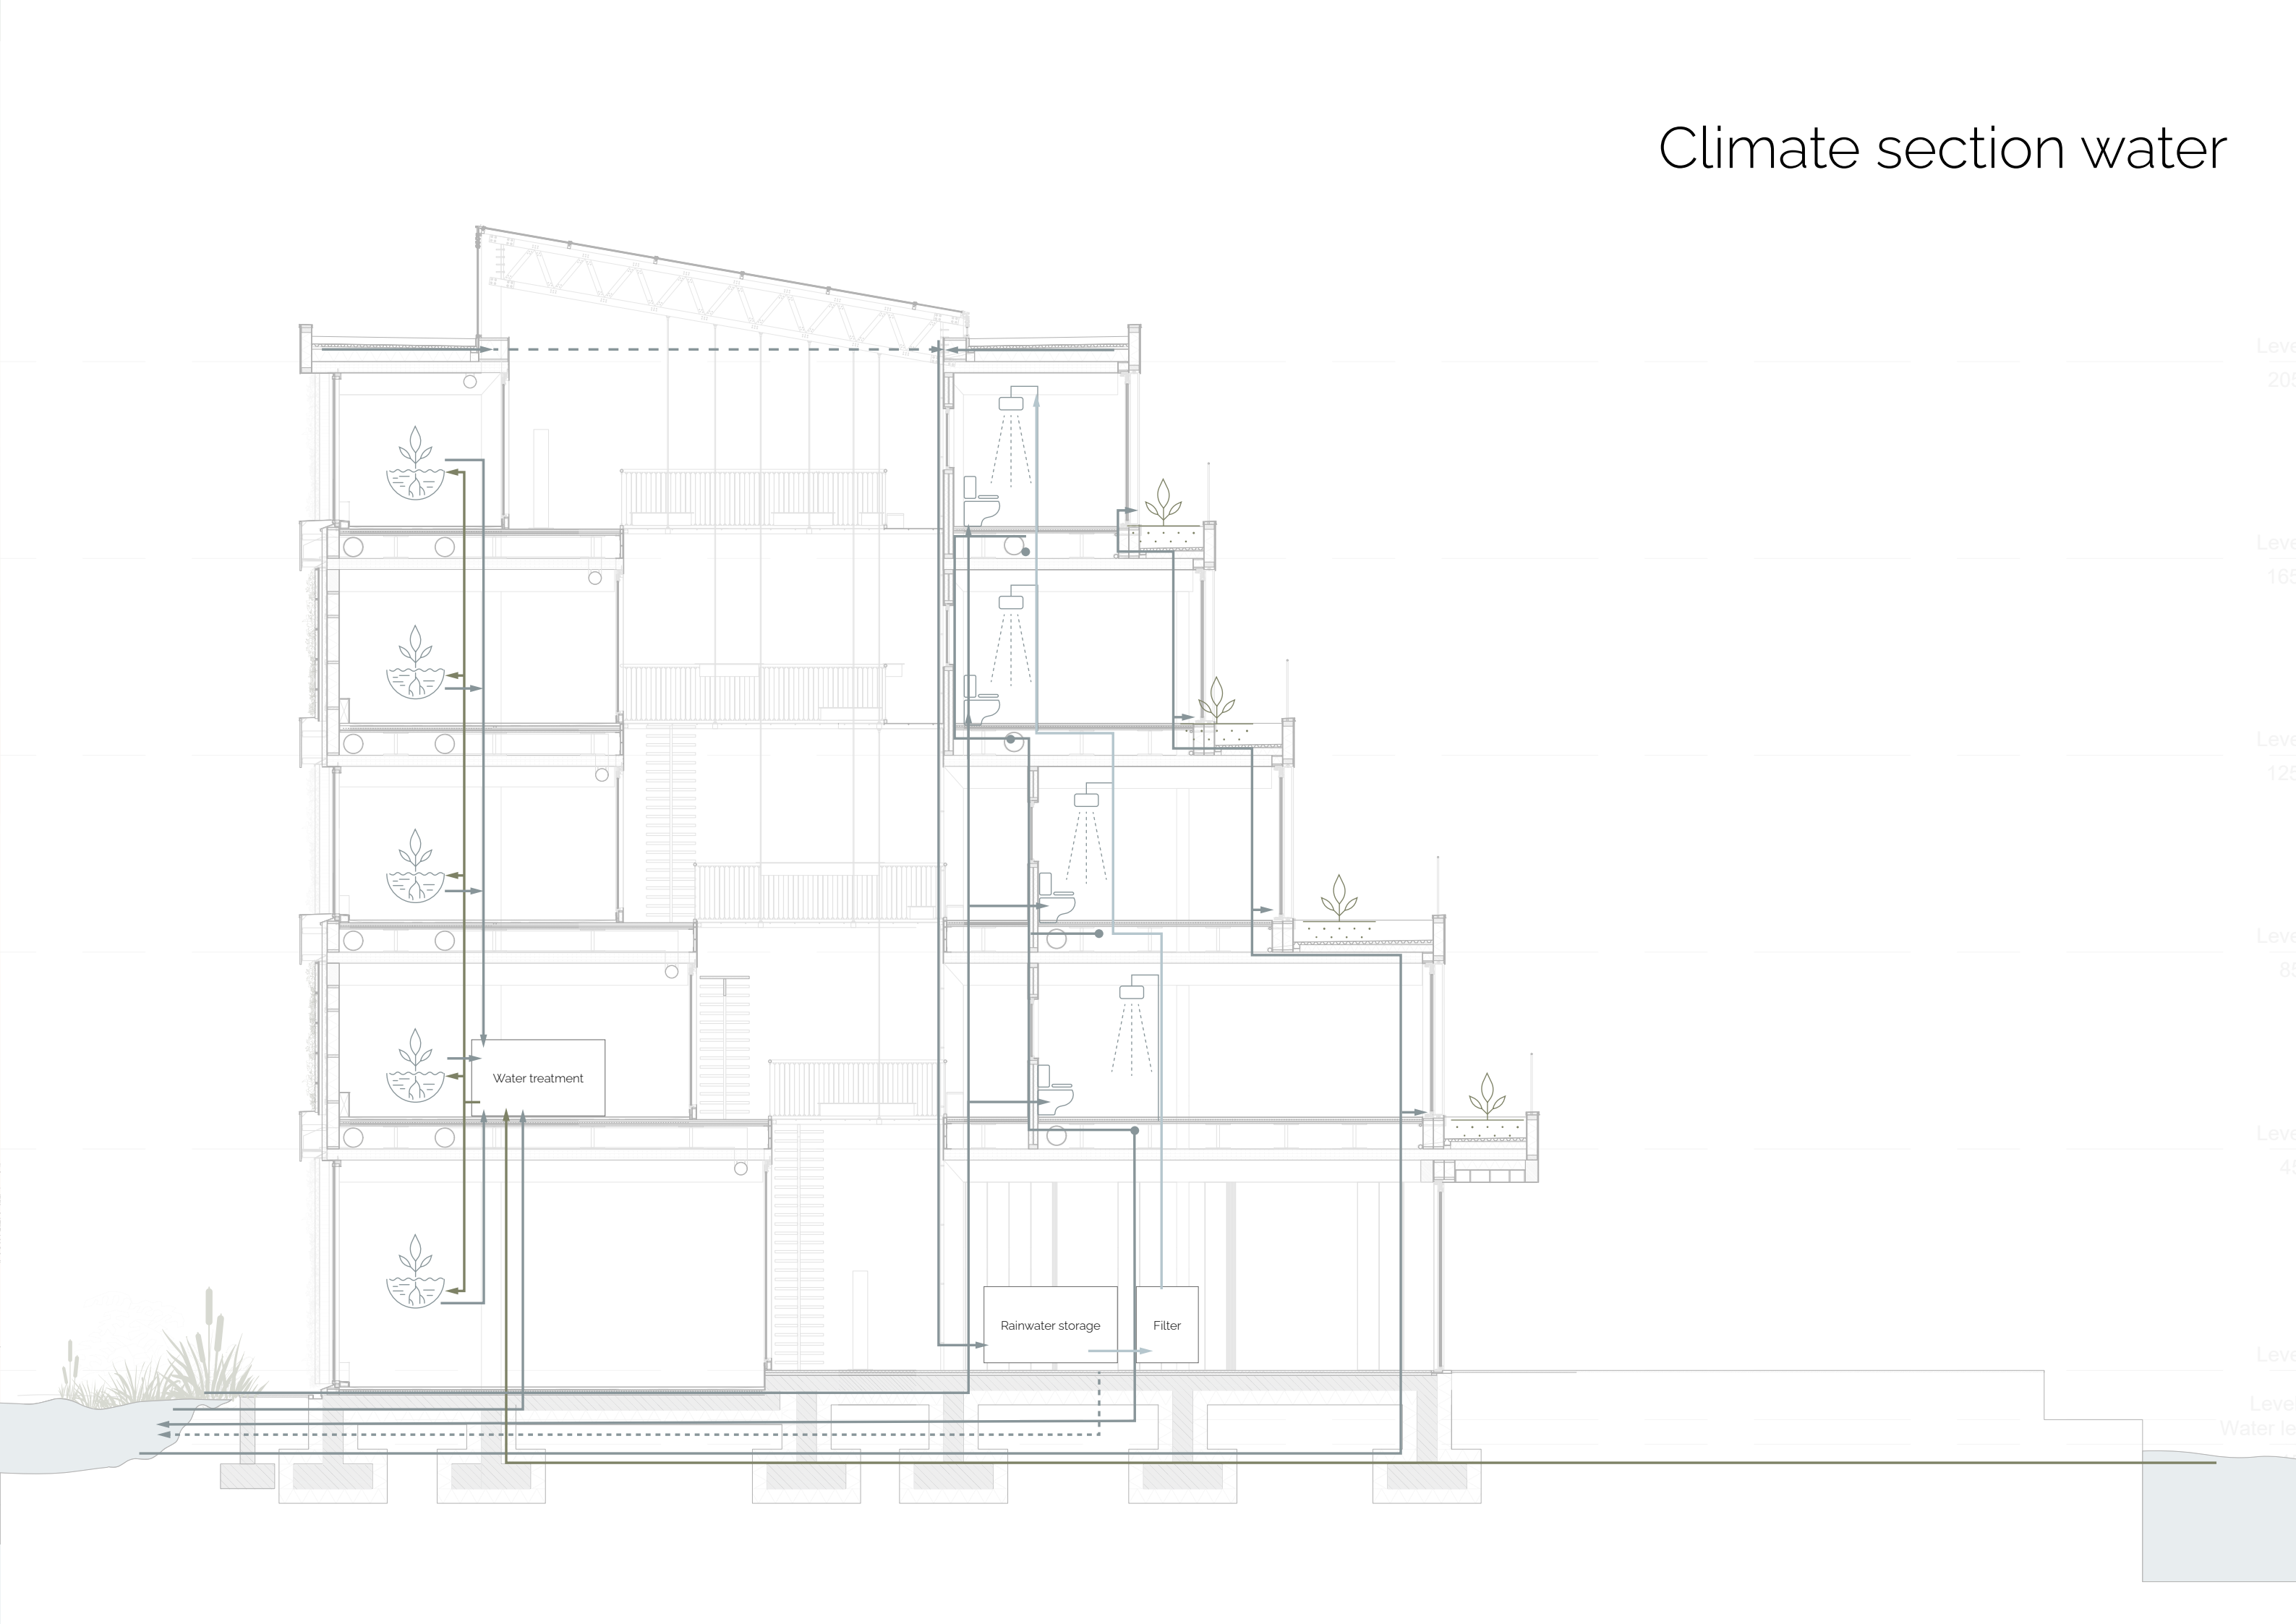


Climate section daylight

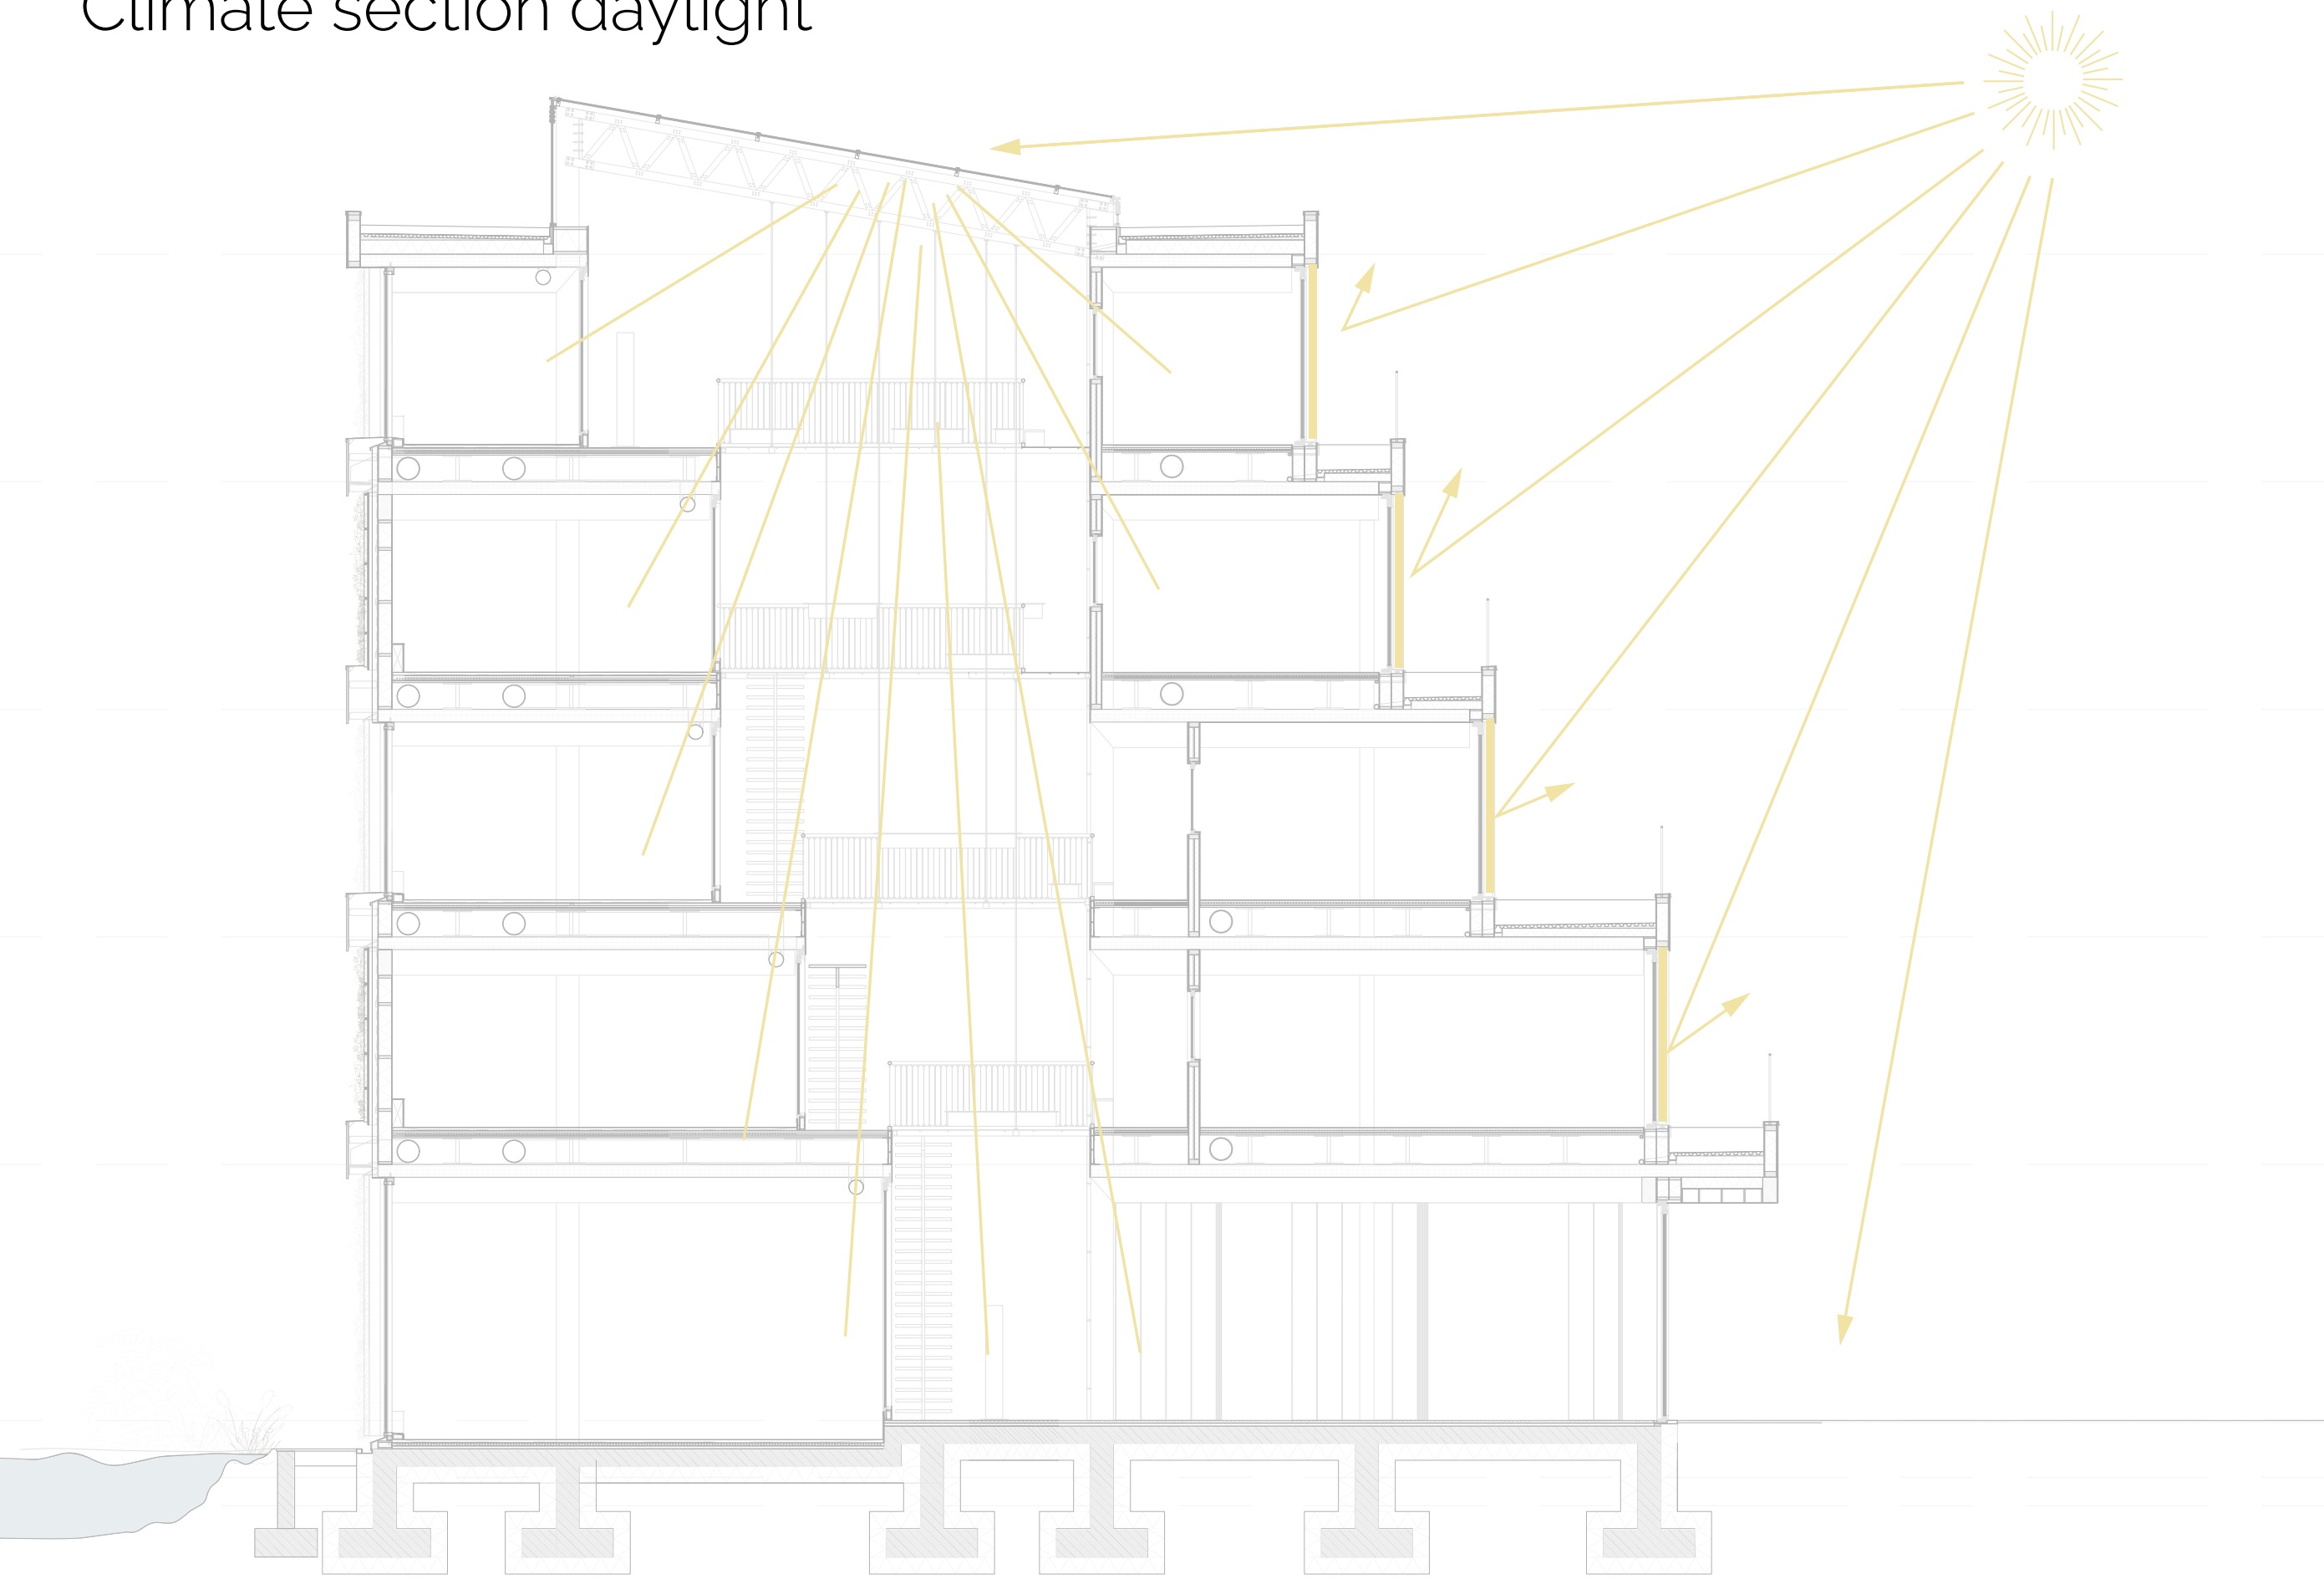


Climate section heat




Climate section energy

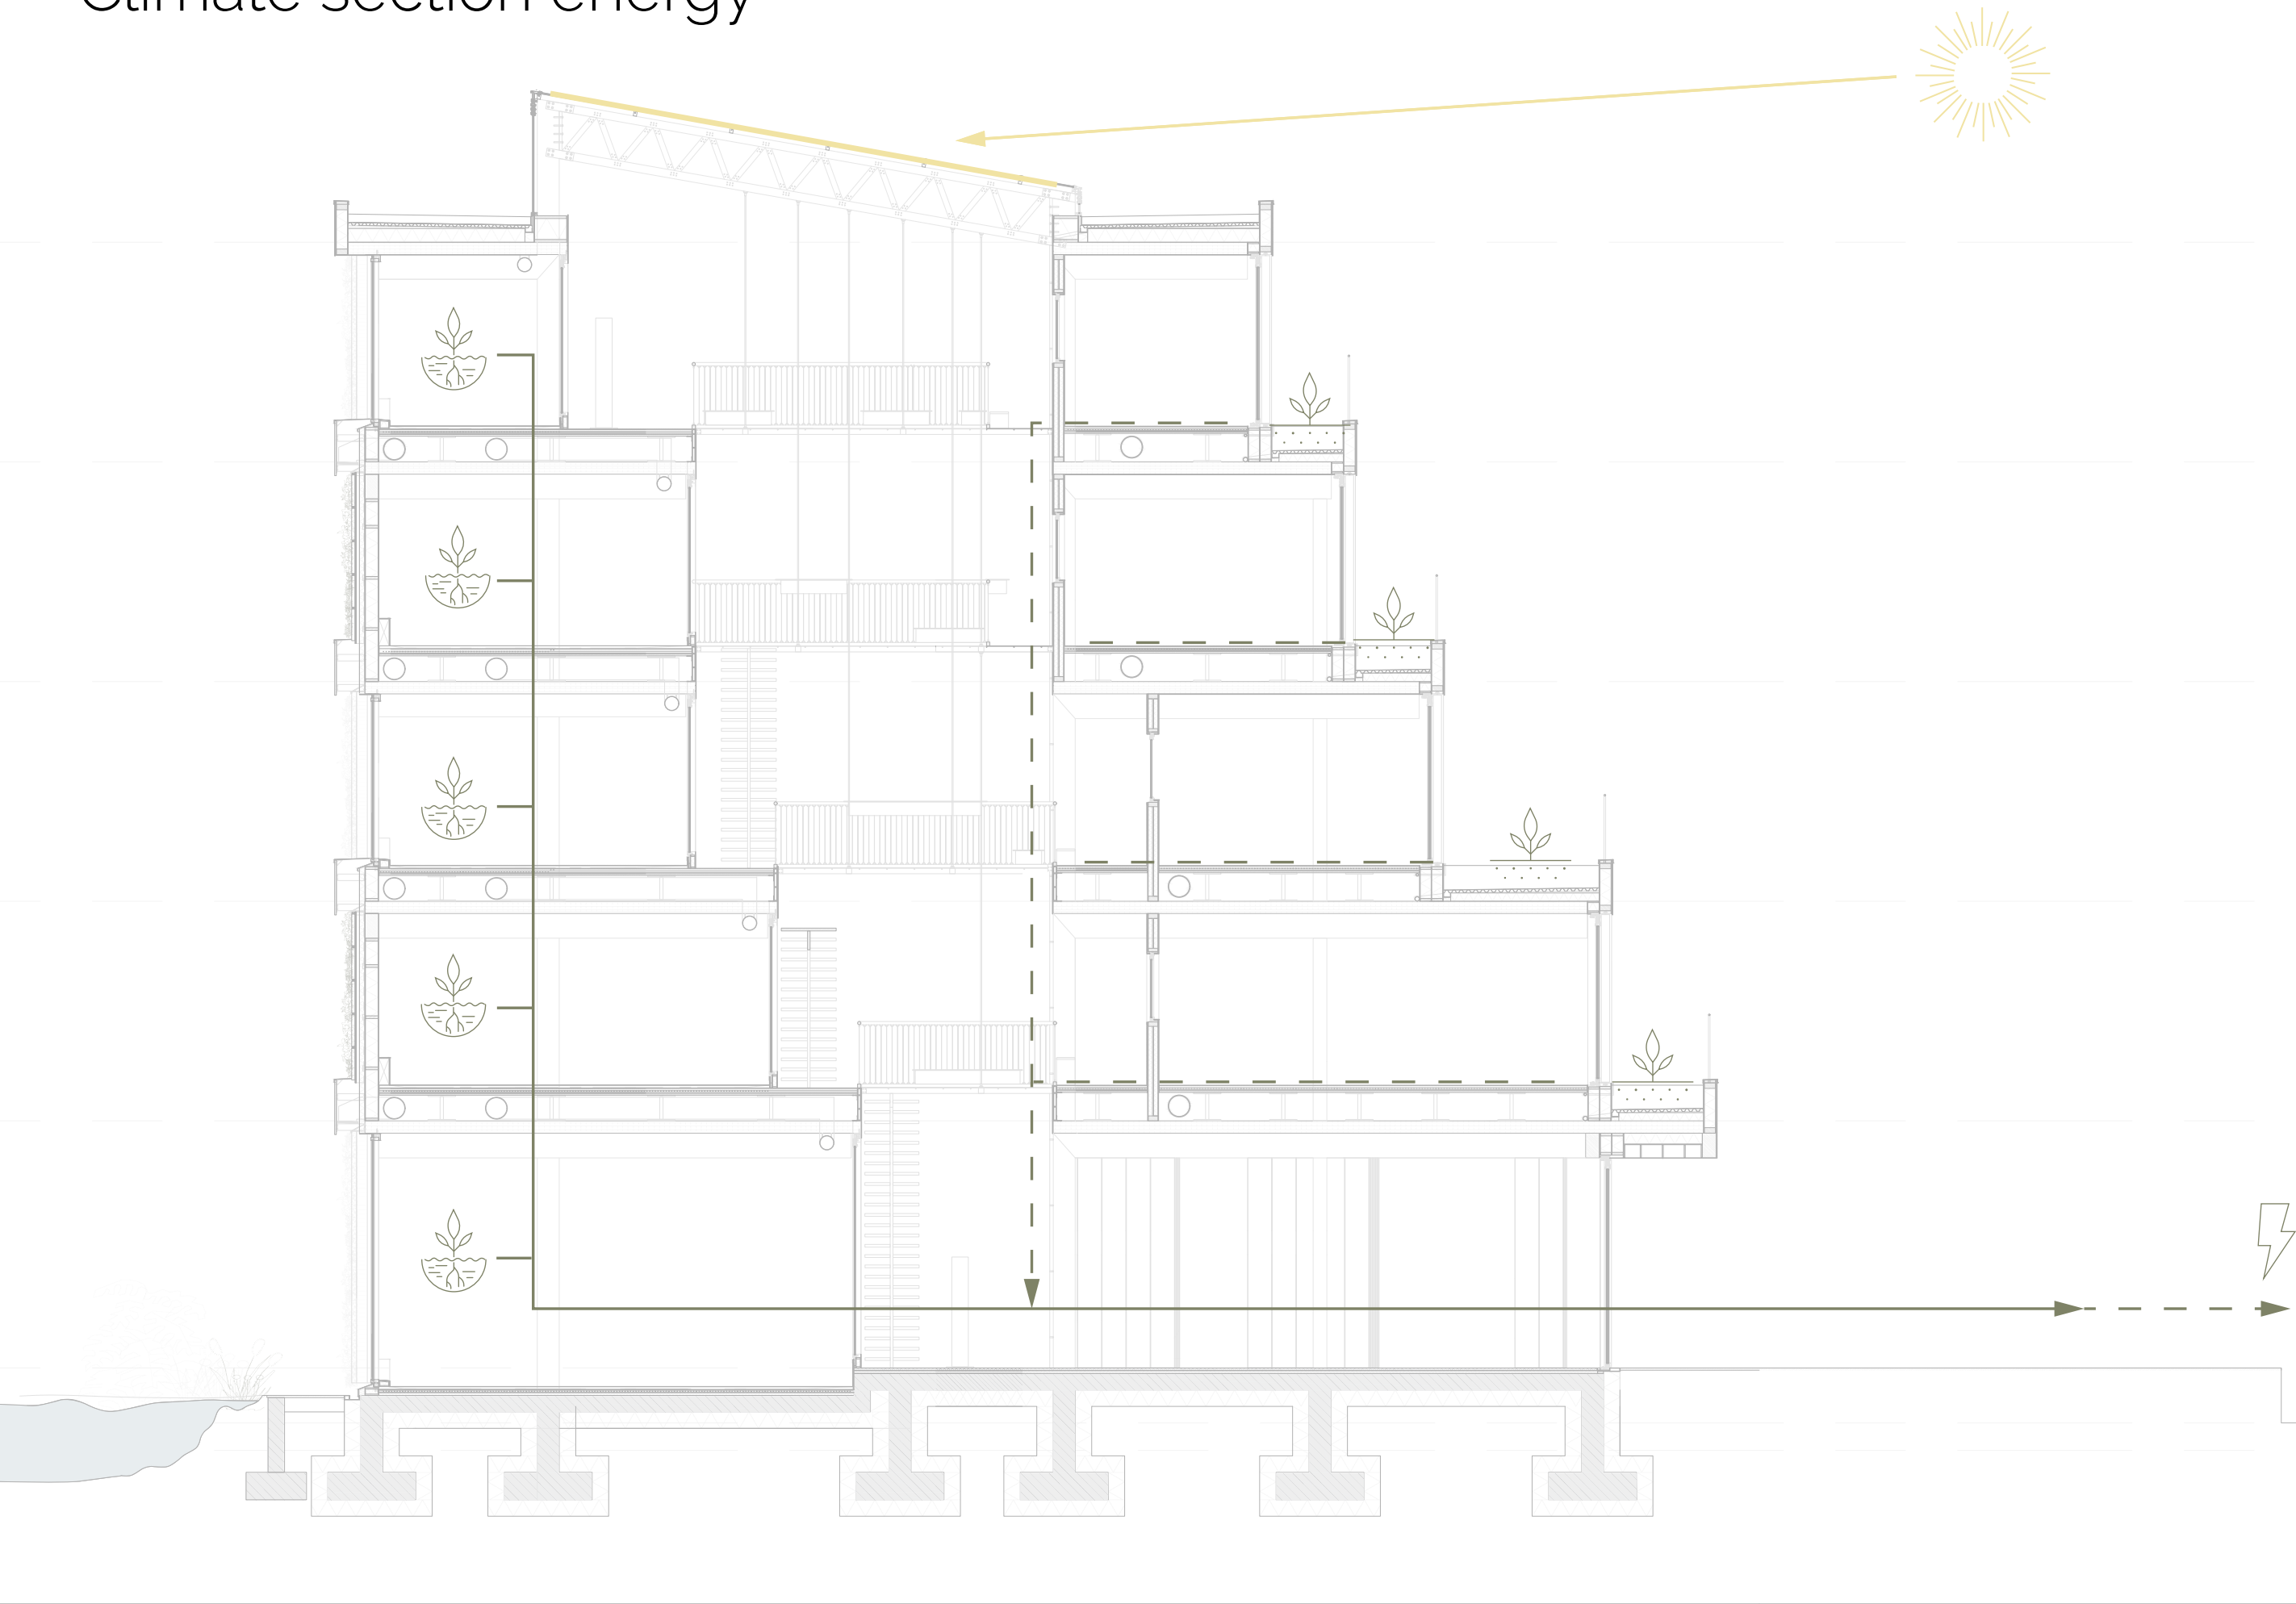


Climate section ventilation

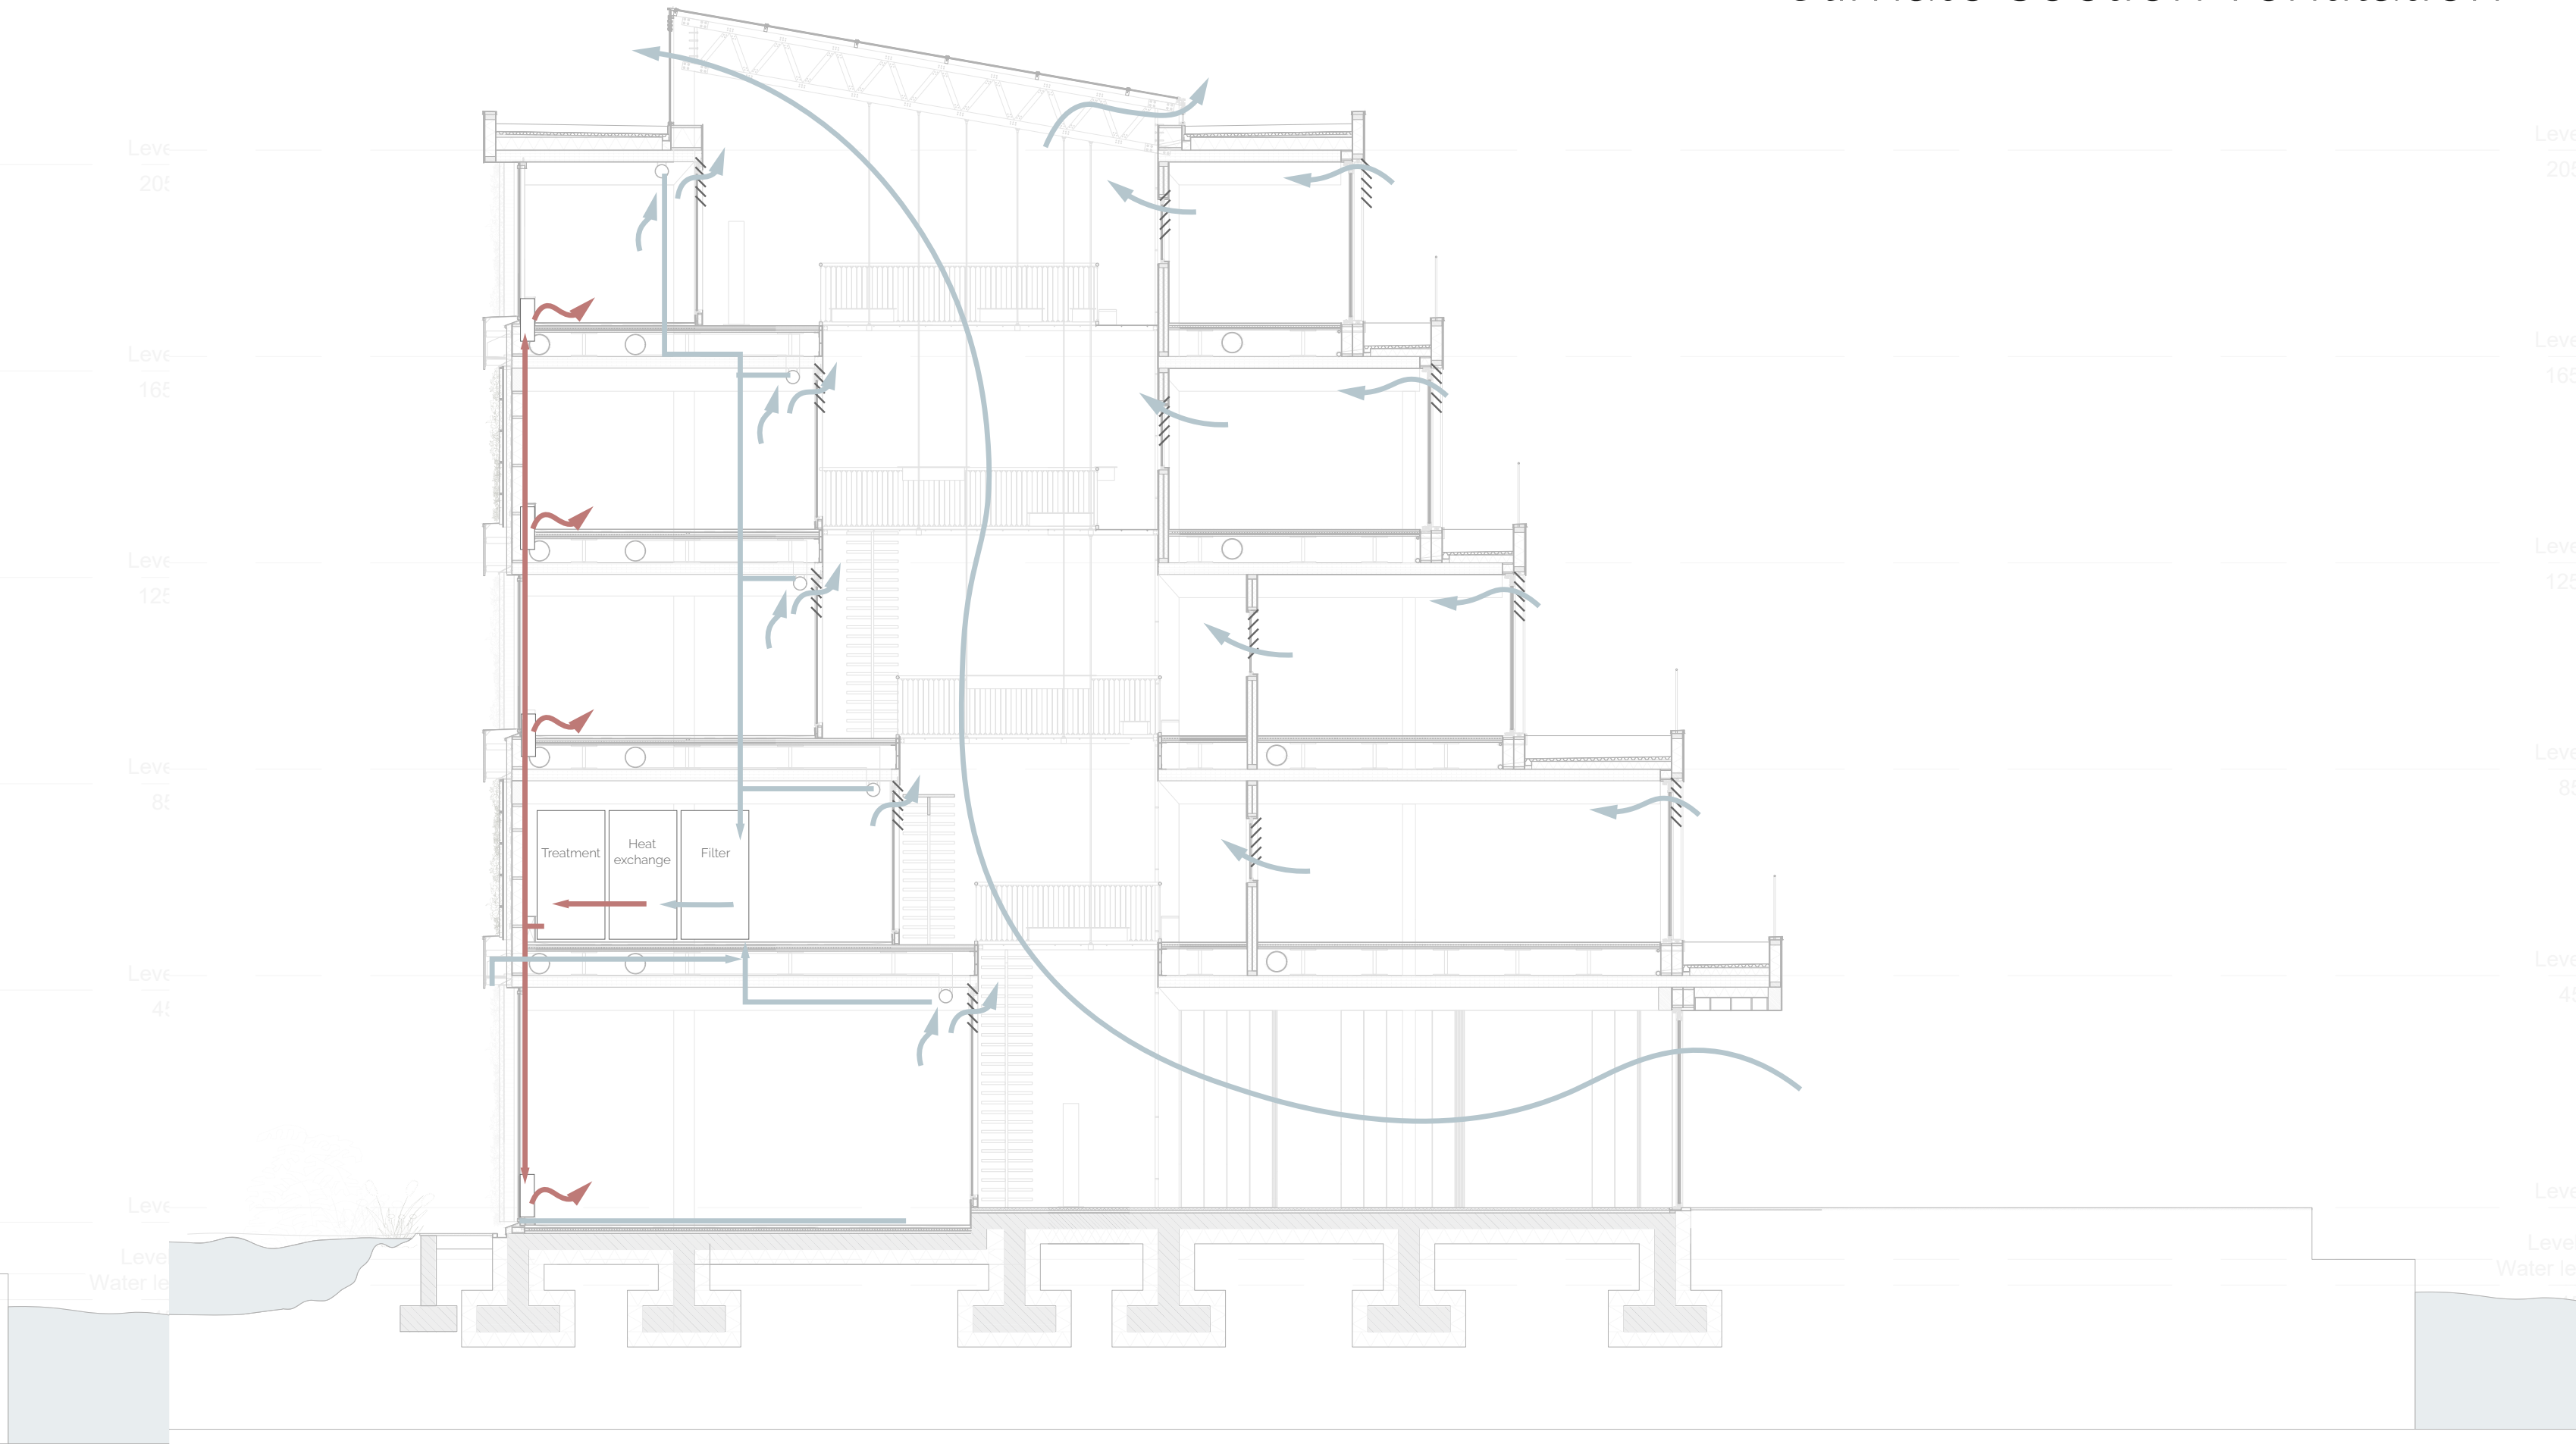


Climate section summer

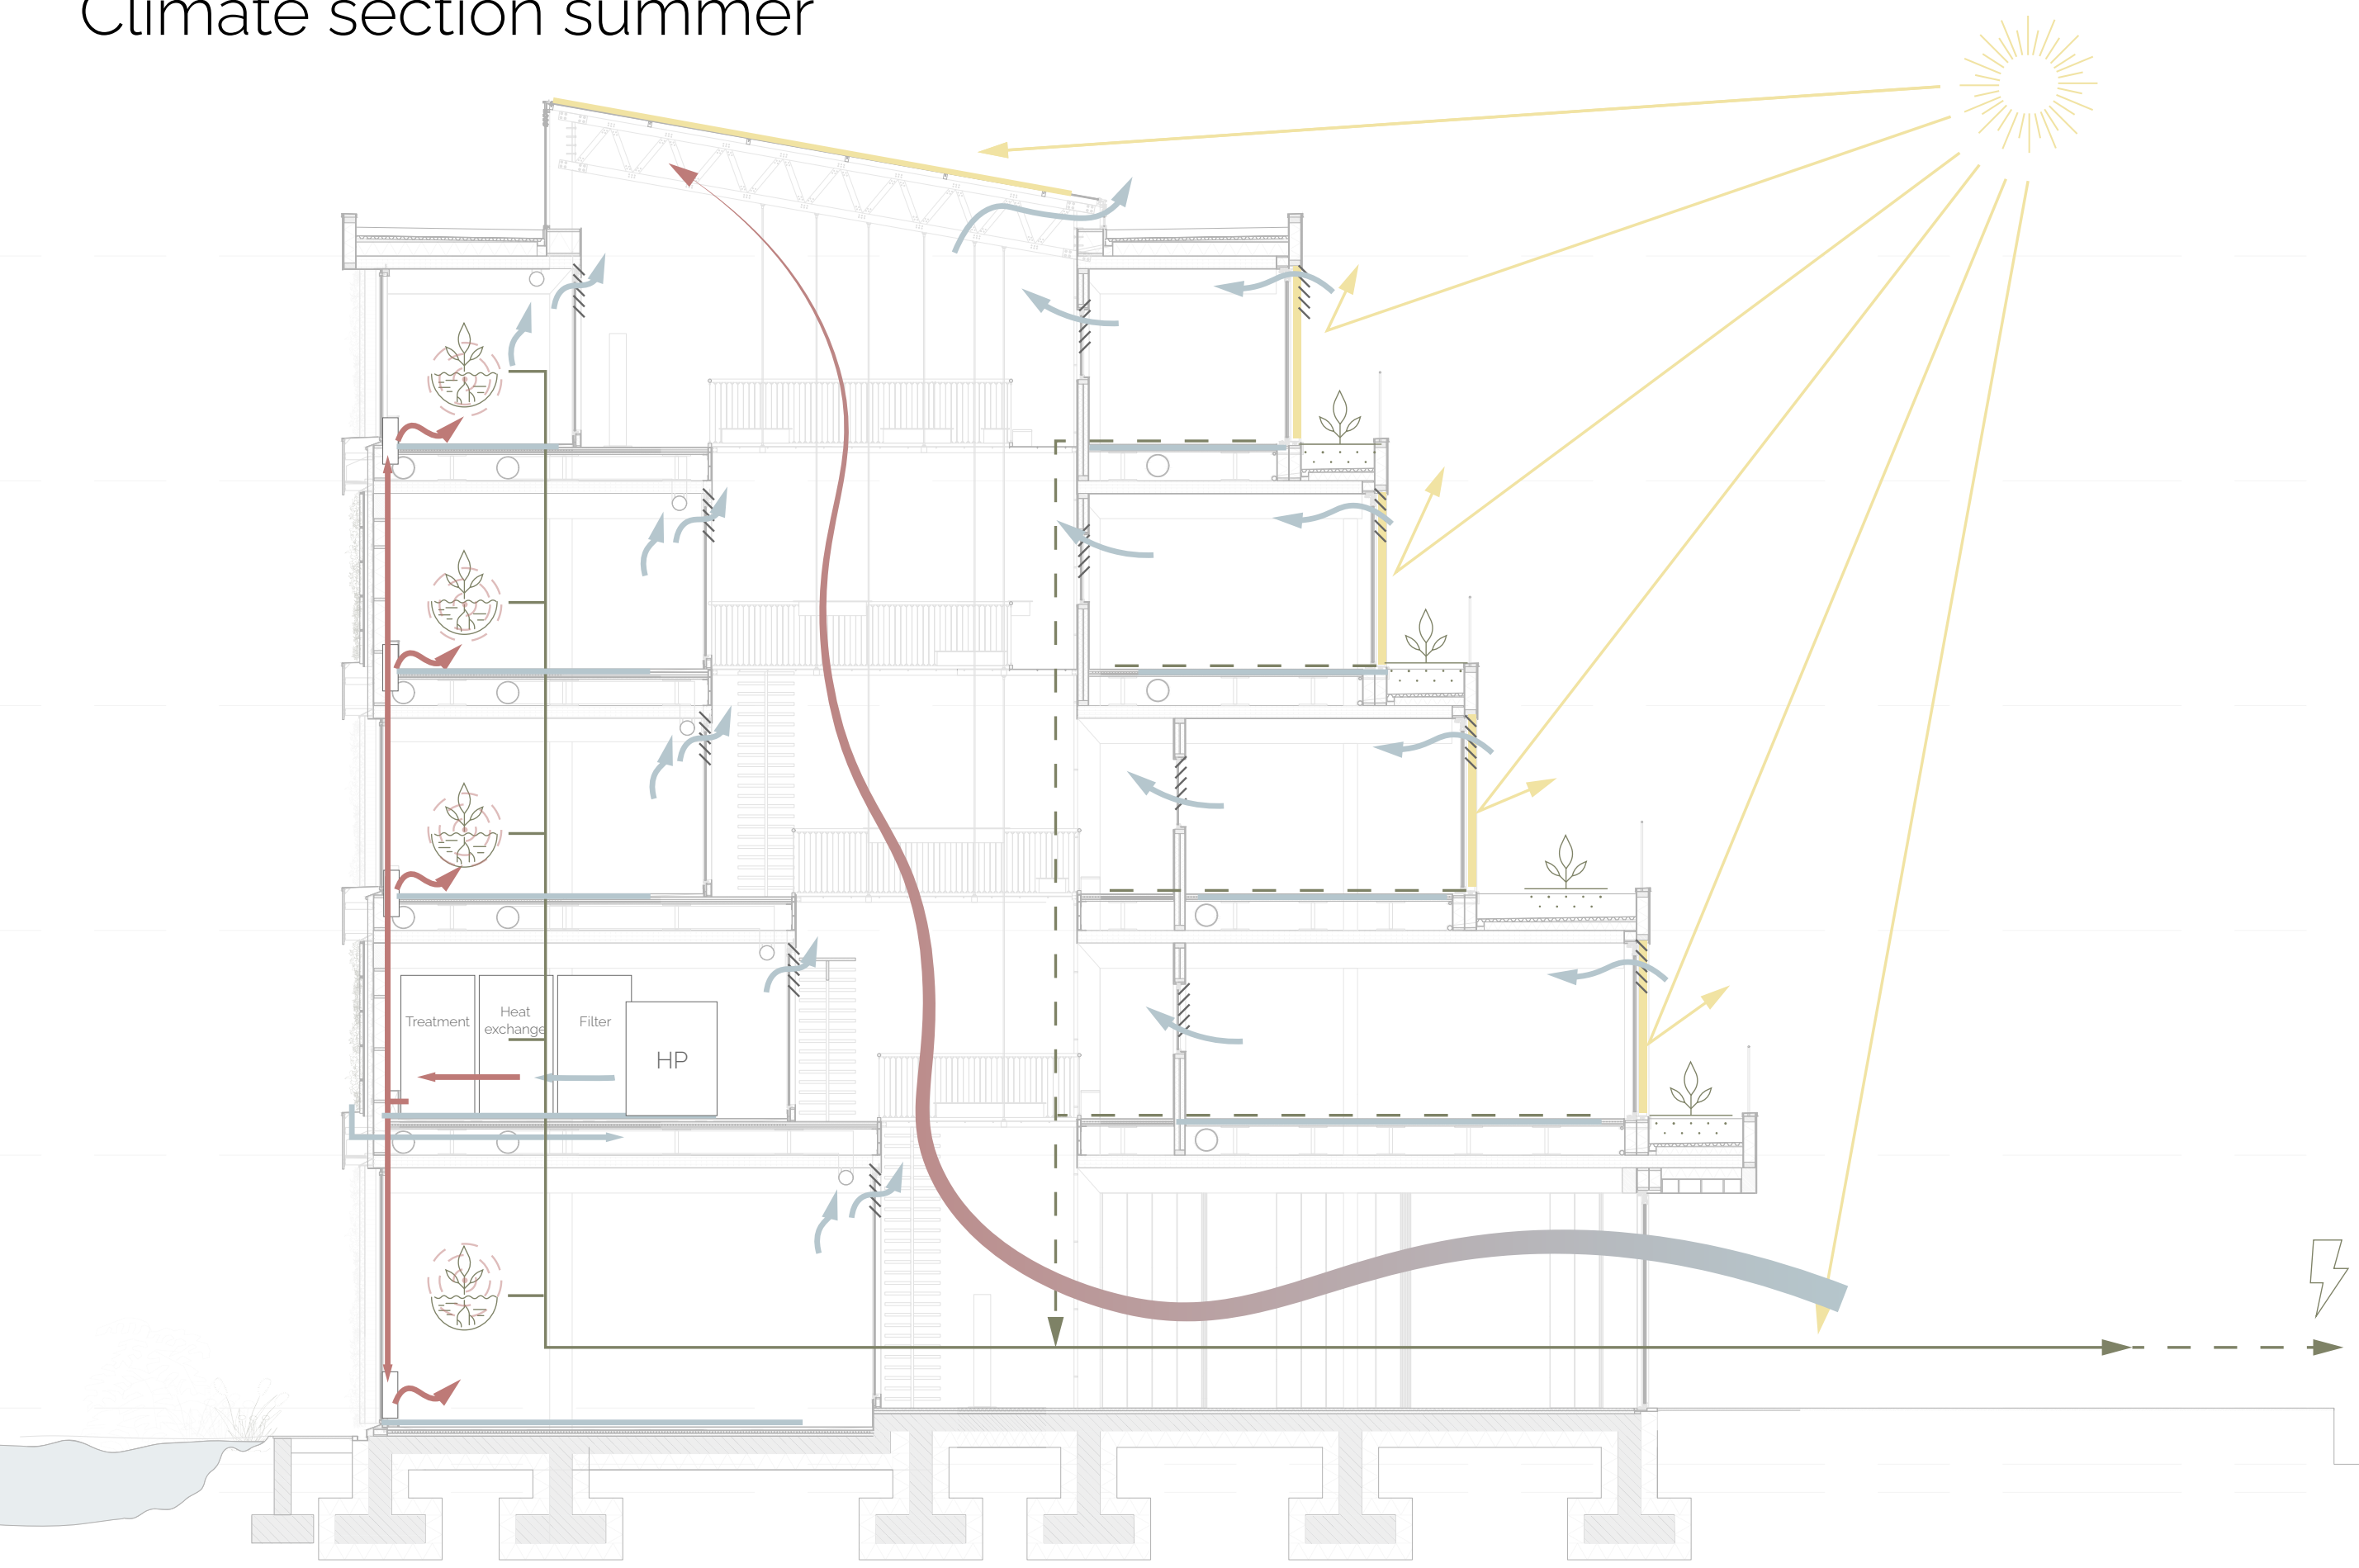


Climate section winter

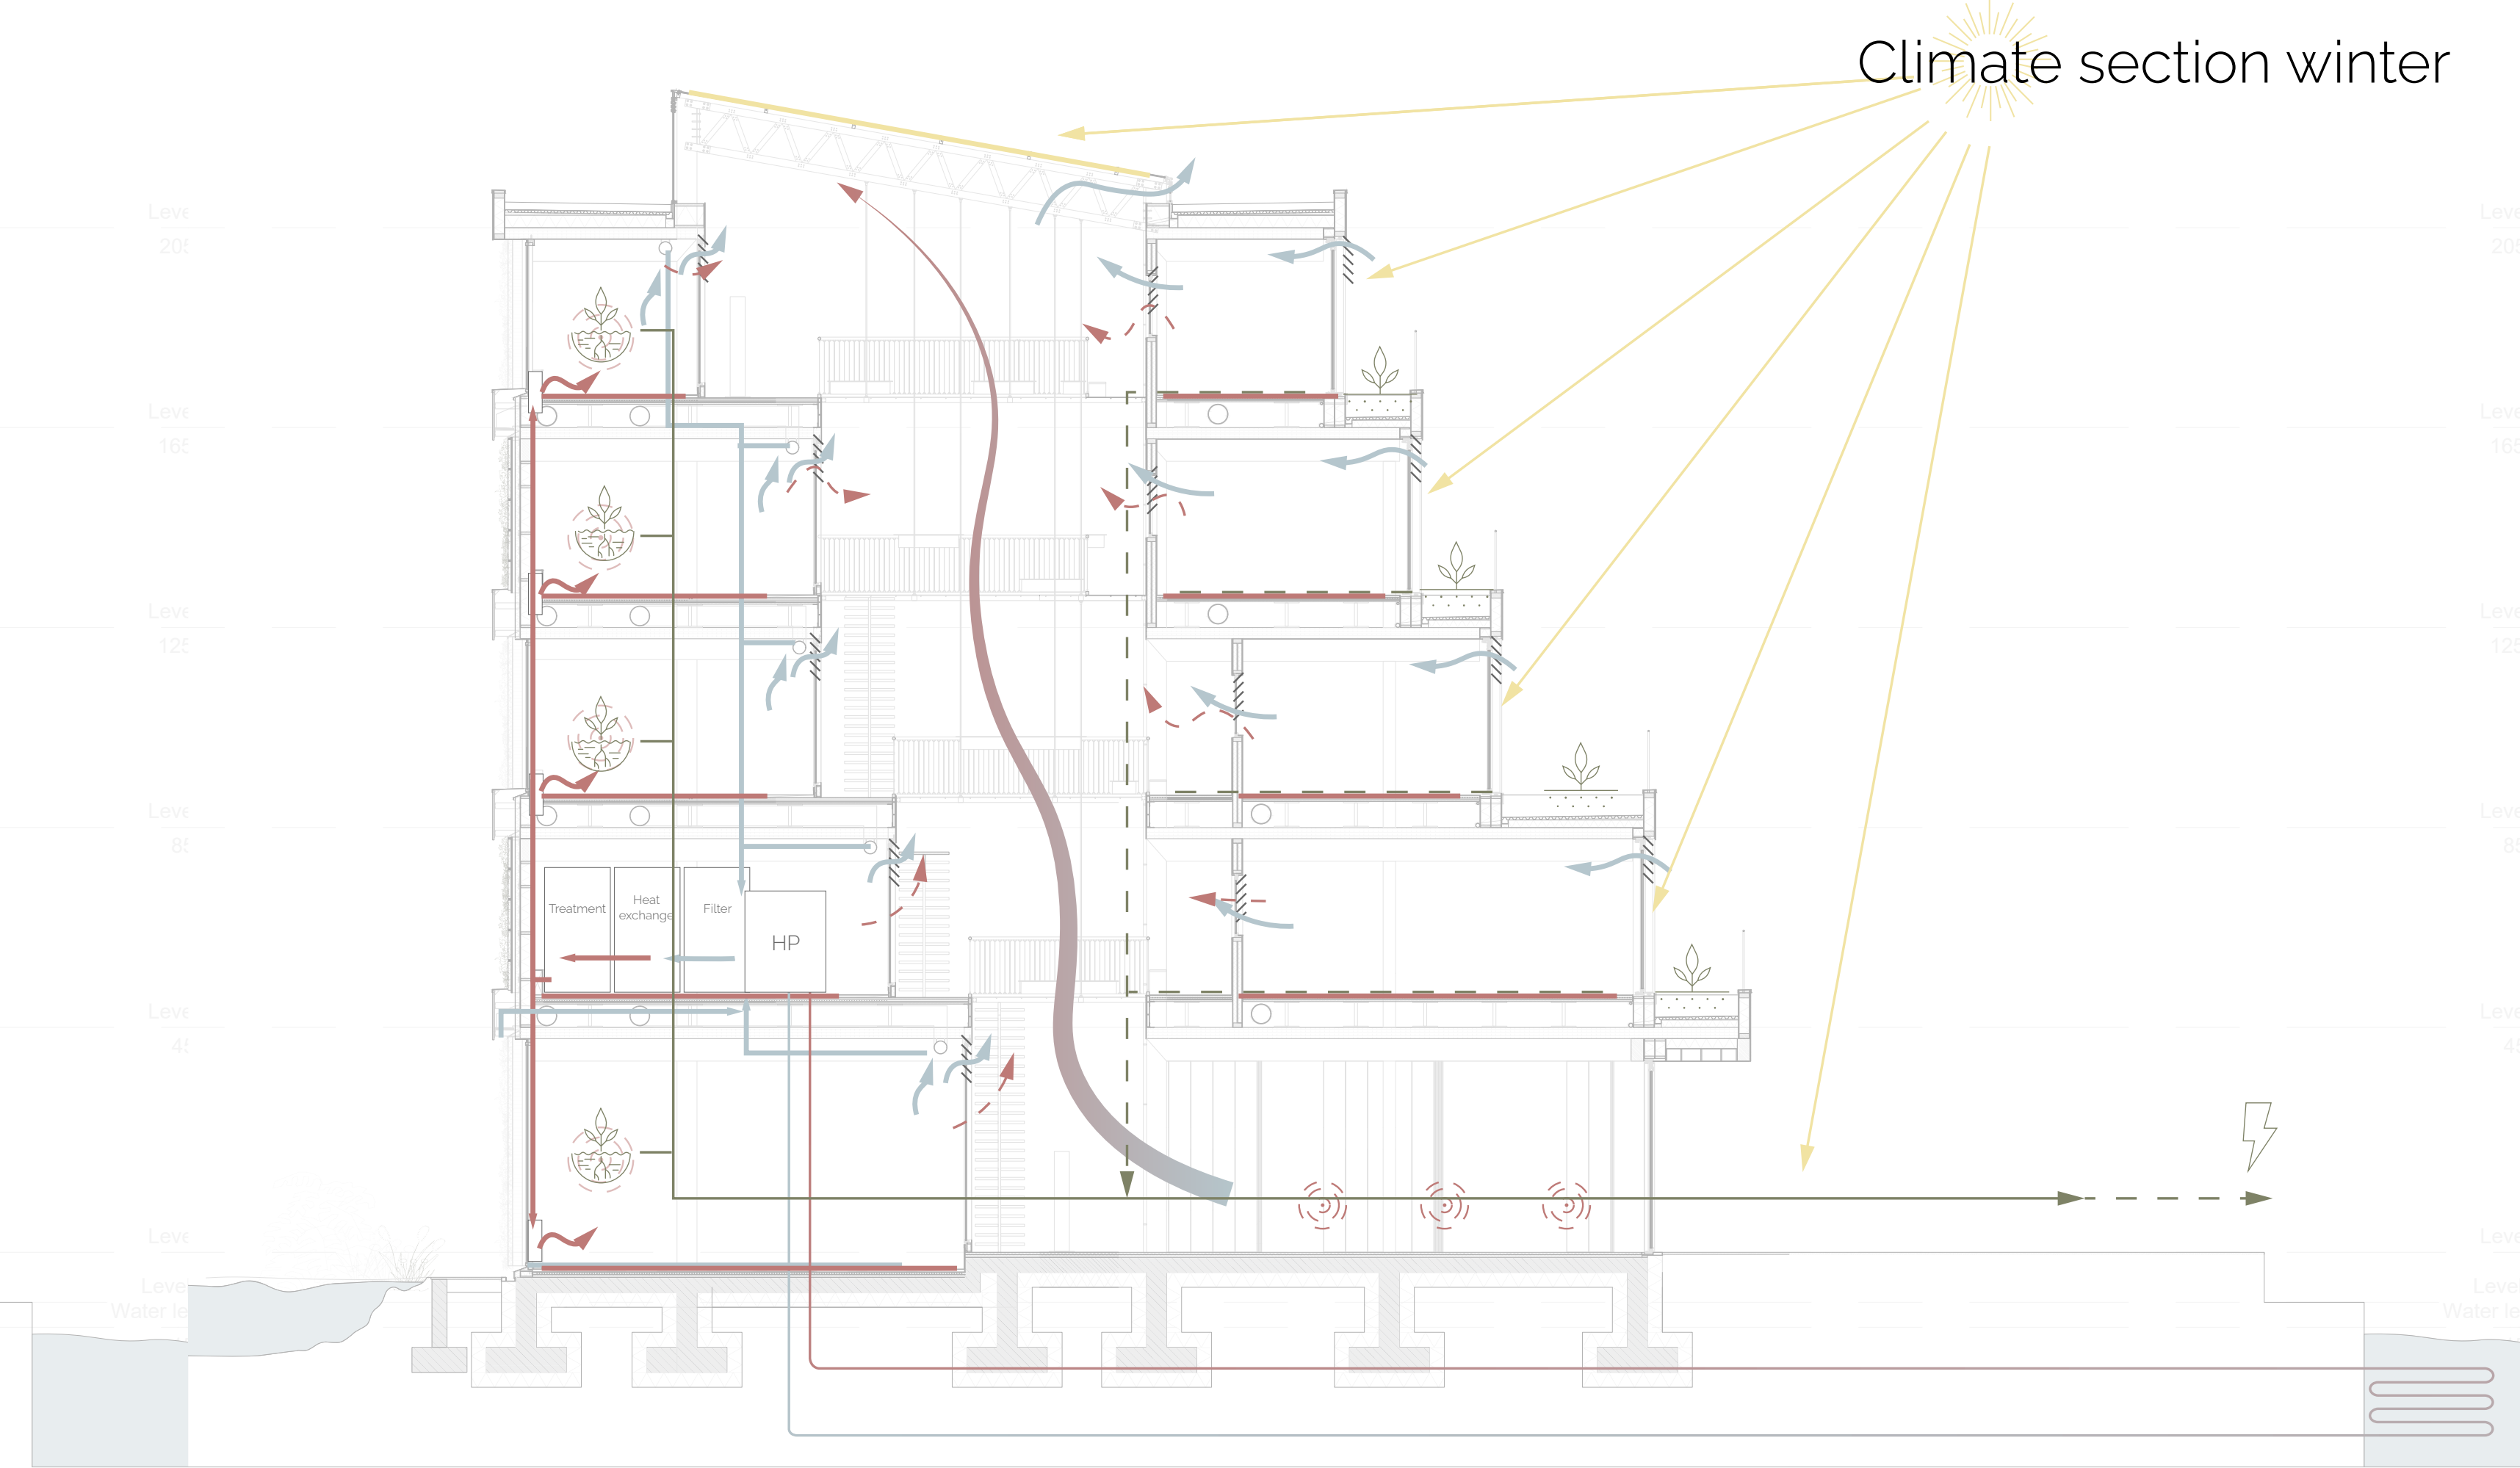

Construction principles

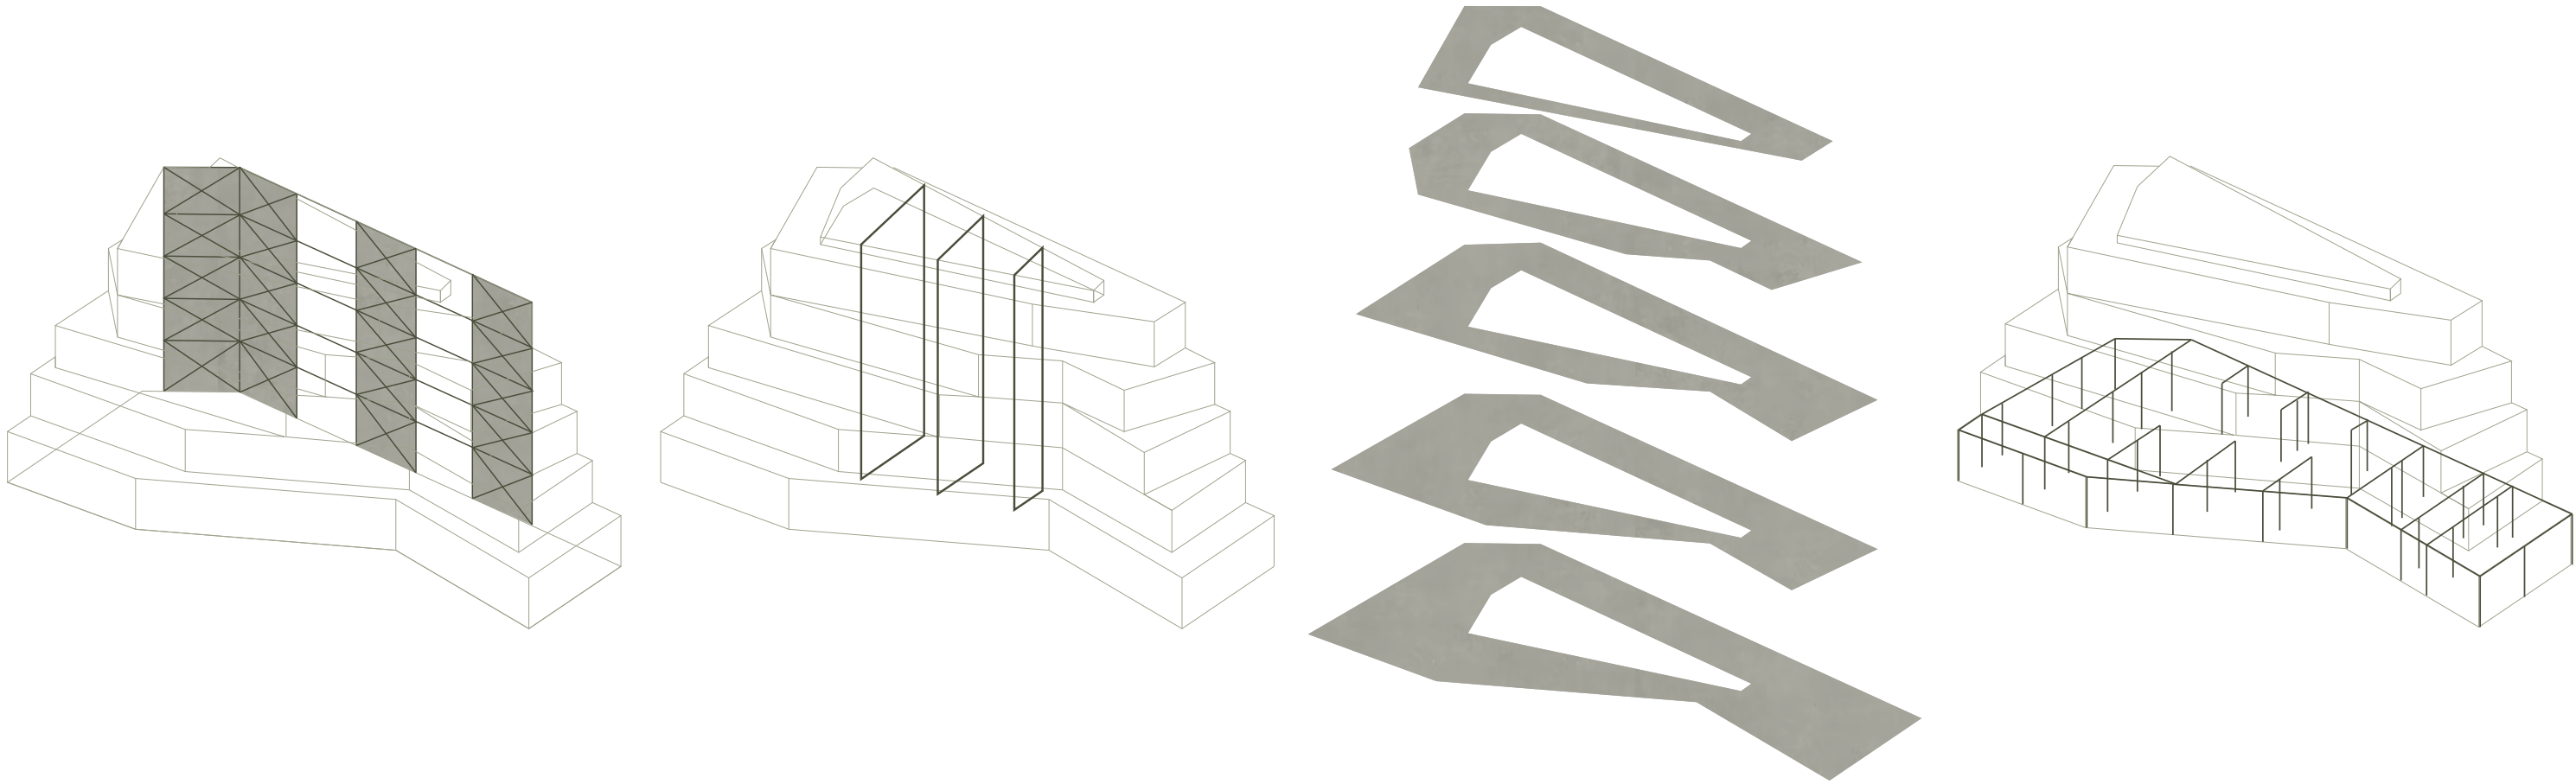

Rigid portal principle

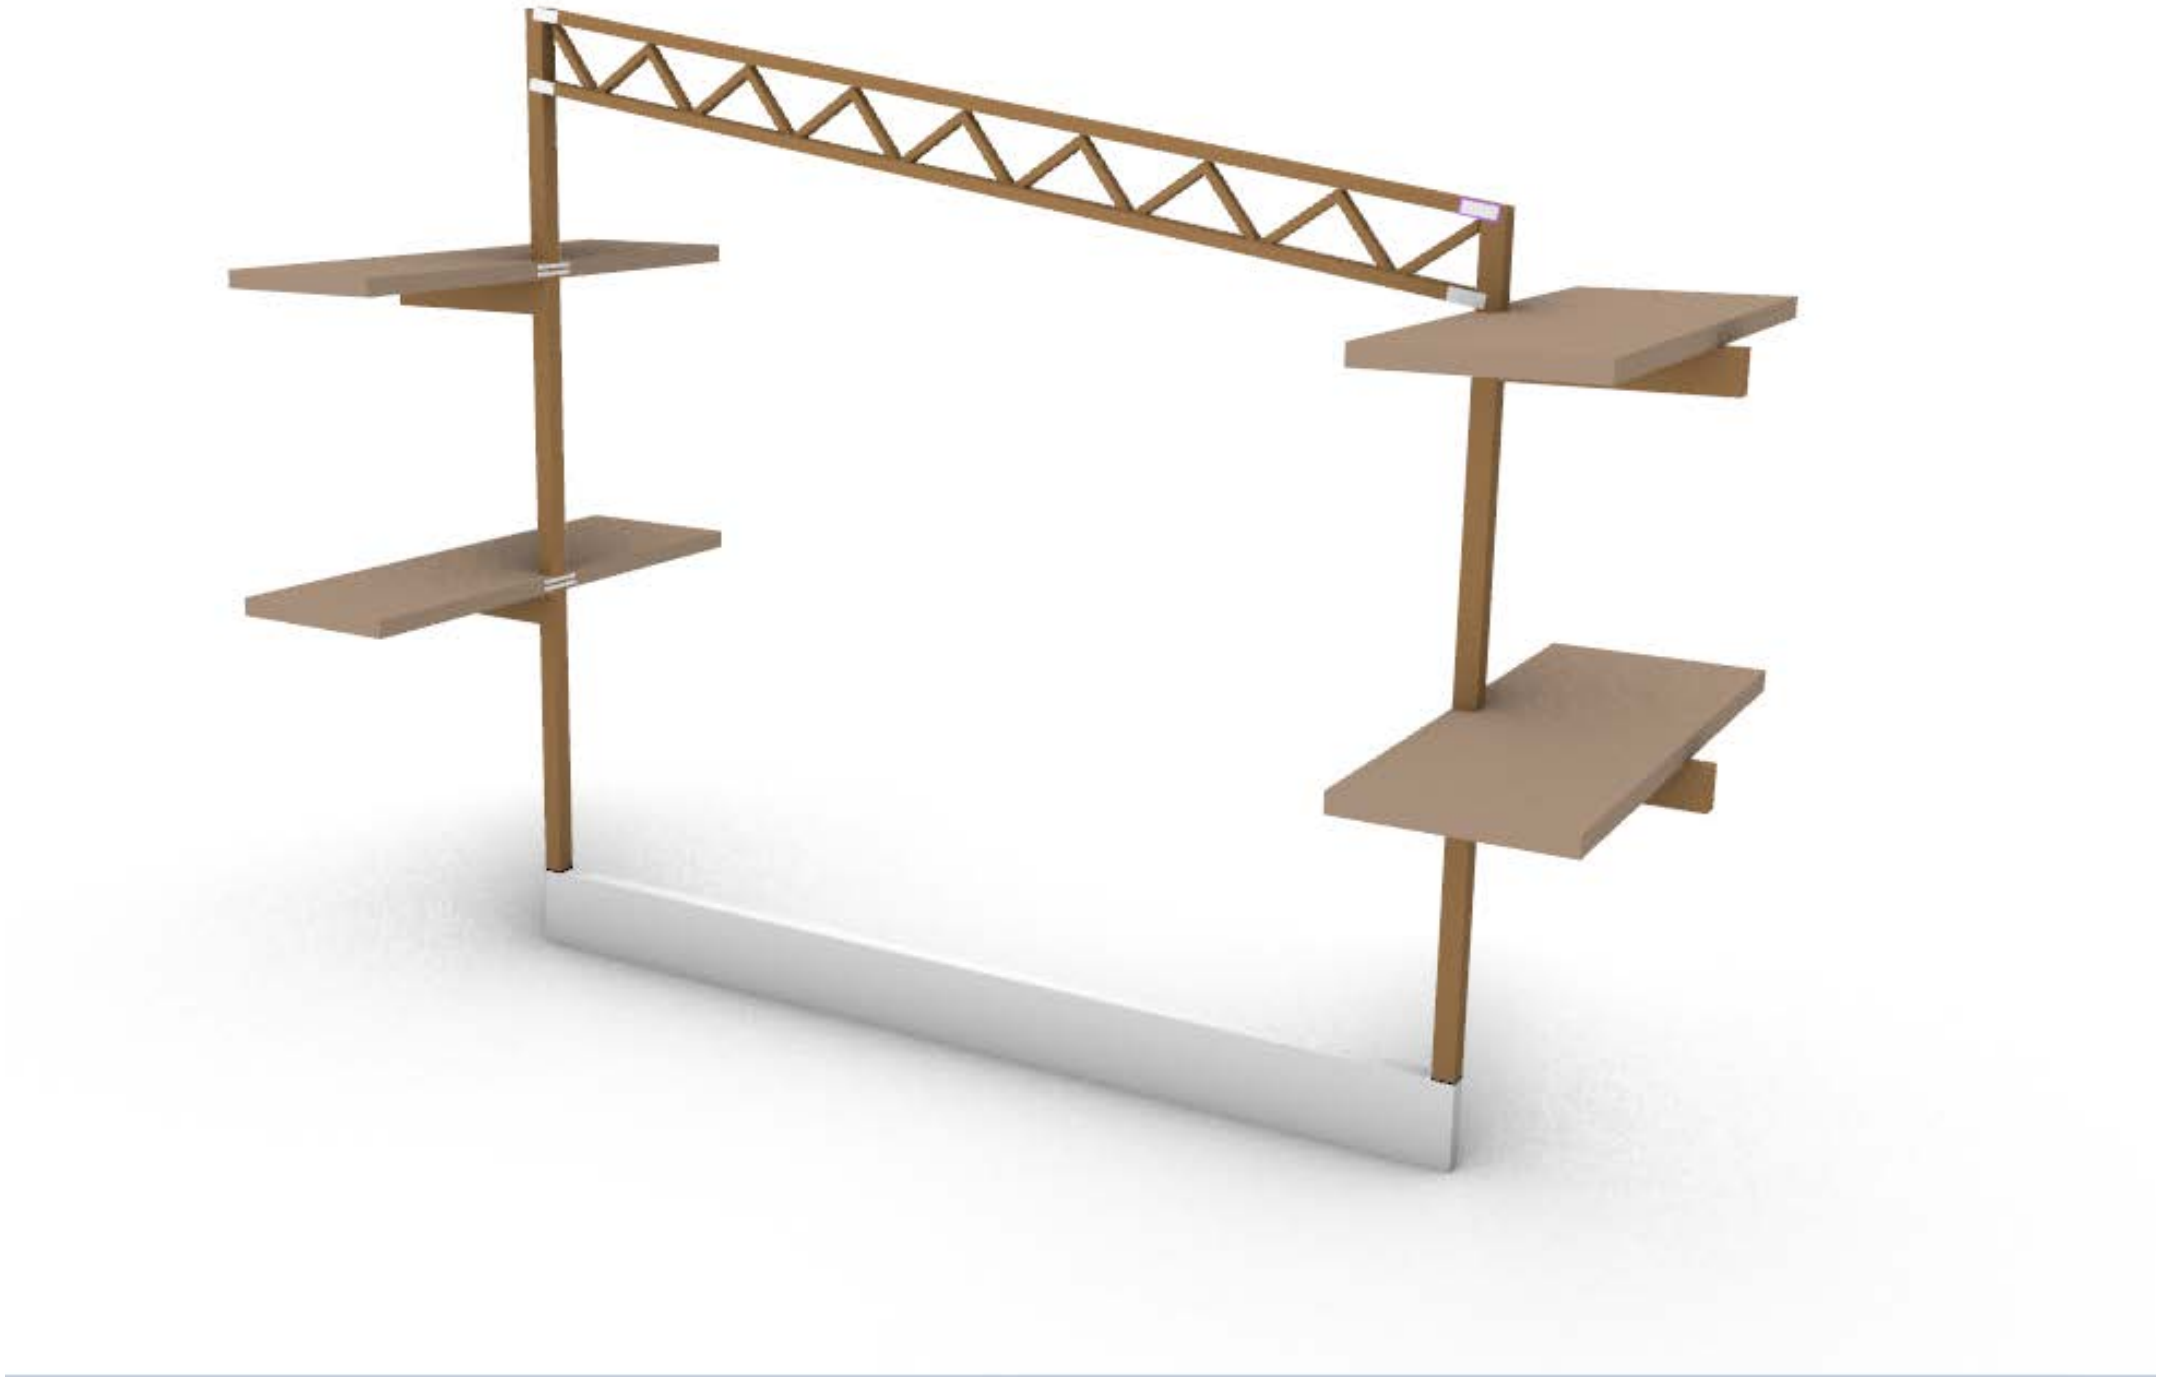

Axonometric construction

Roof

4th floor


3rd floor

2nd floor


1st floor

Groundfloor

Foundation

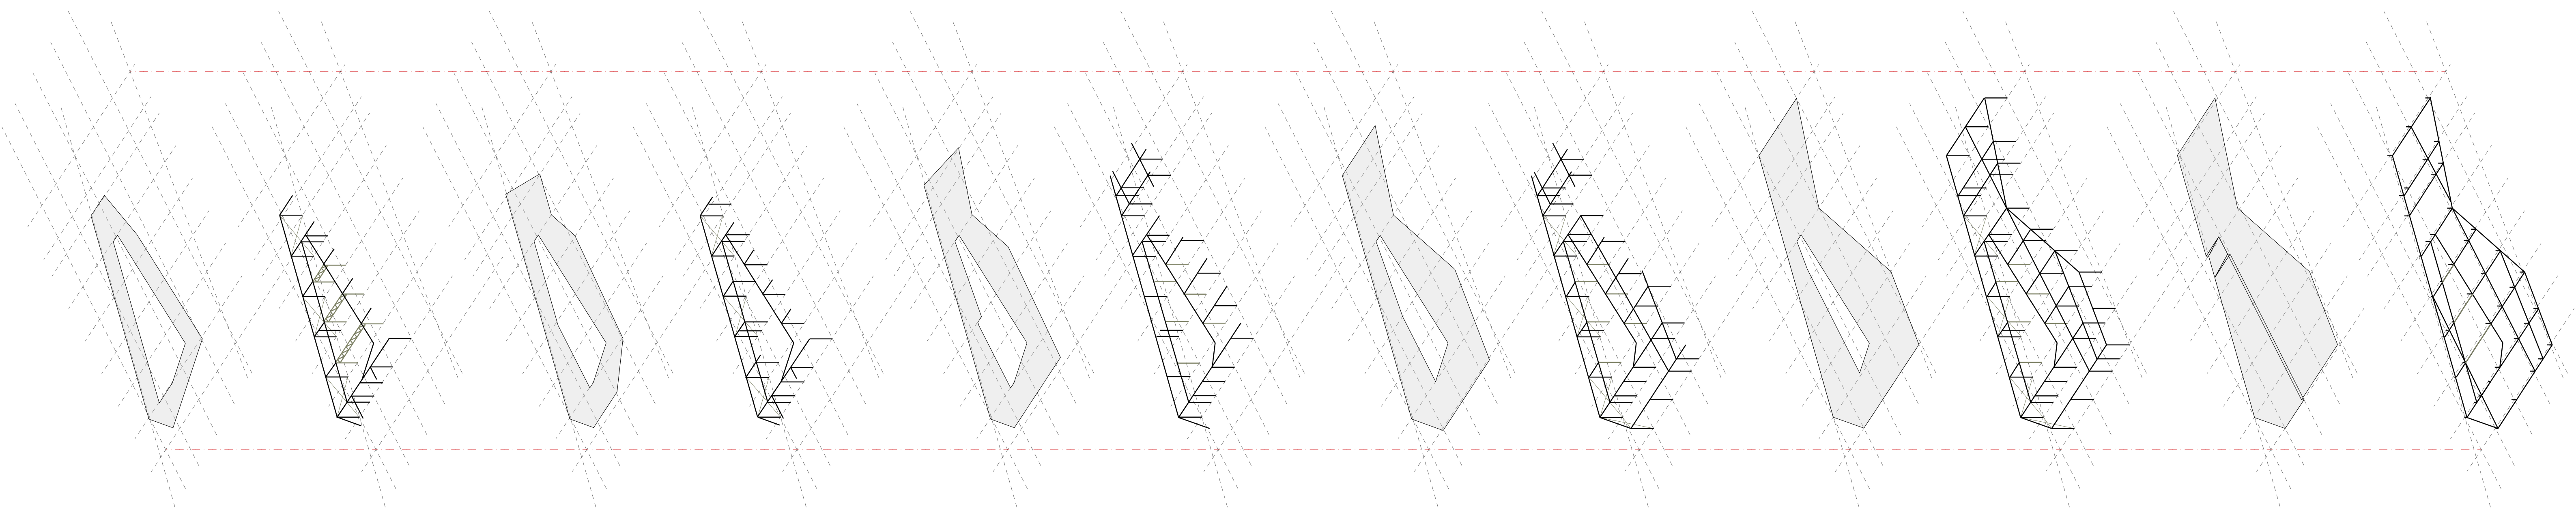

1-200 Structural plan ground floor

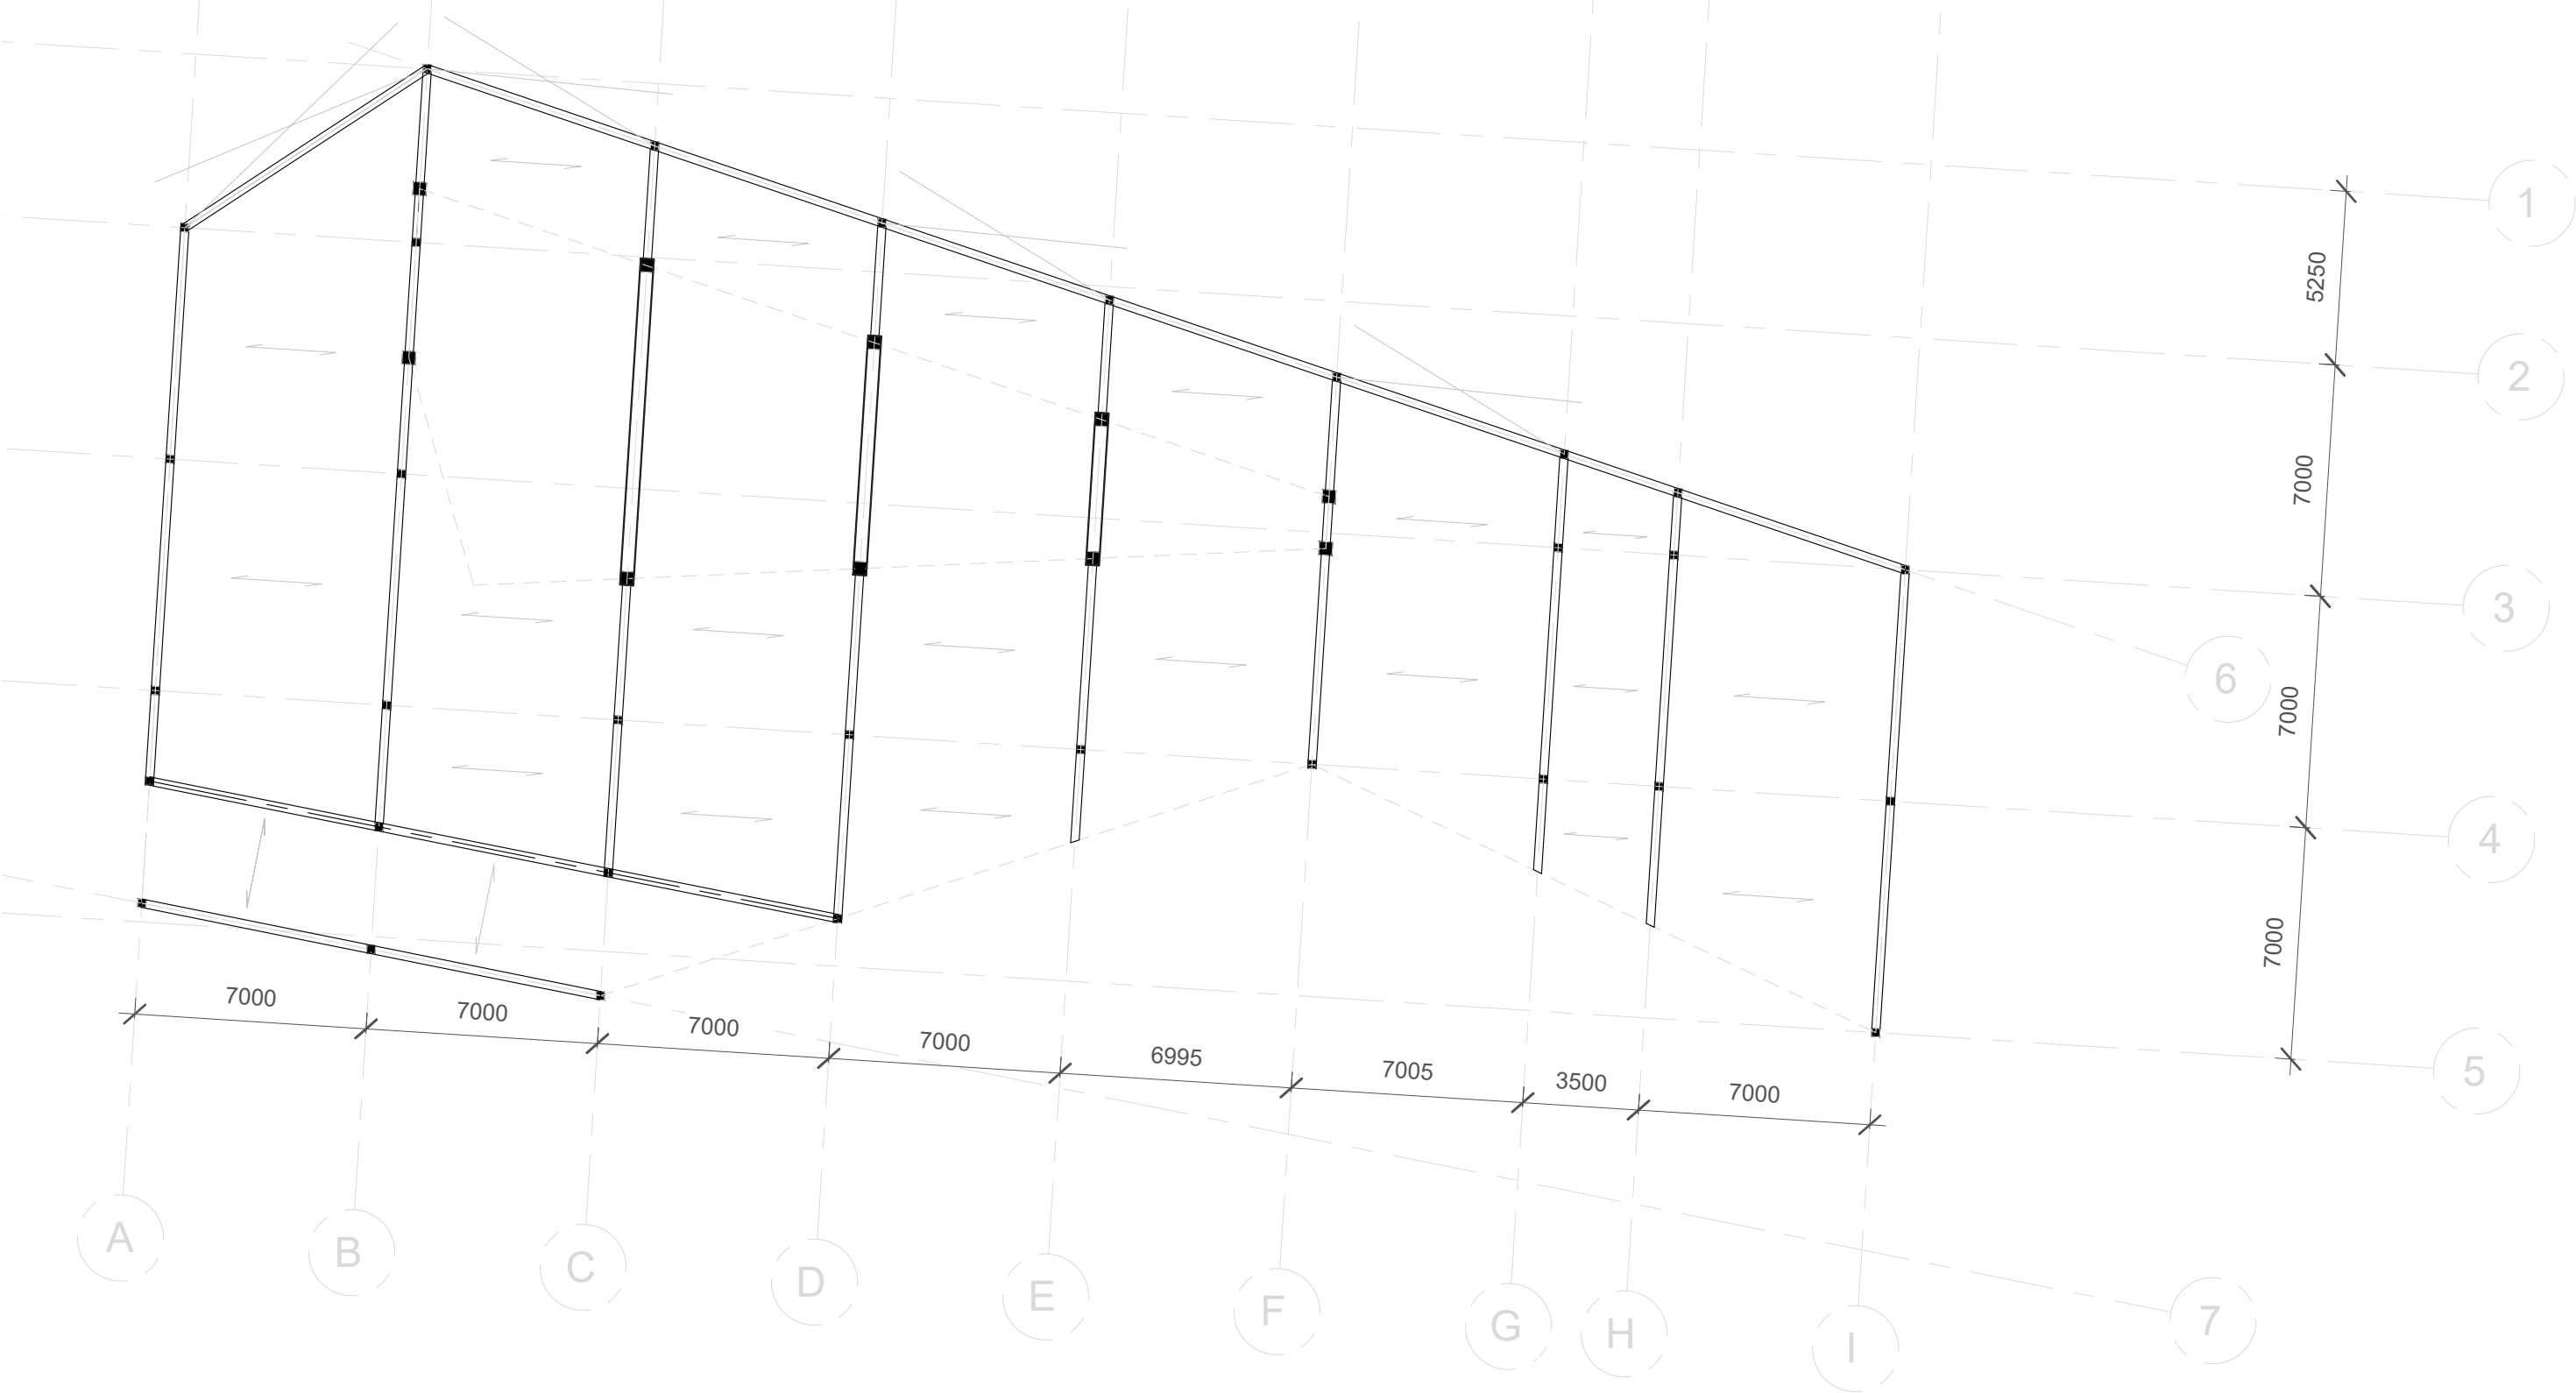


Facade North overview



Facade South overview




1-20 North facade fragment

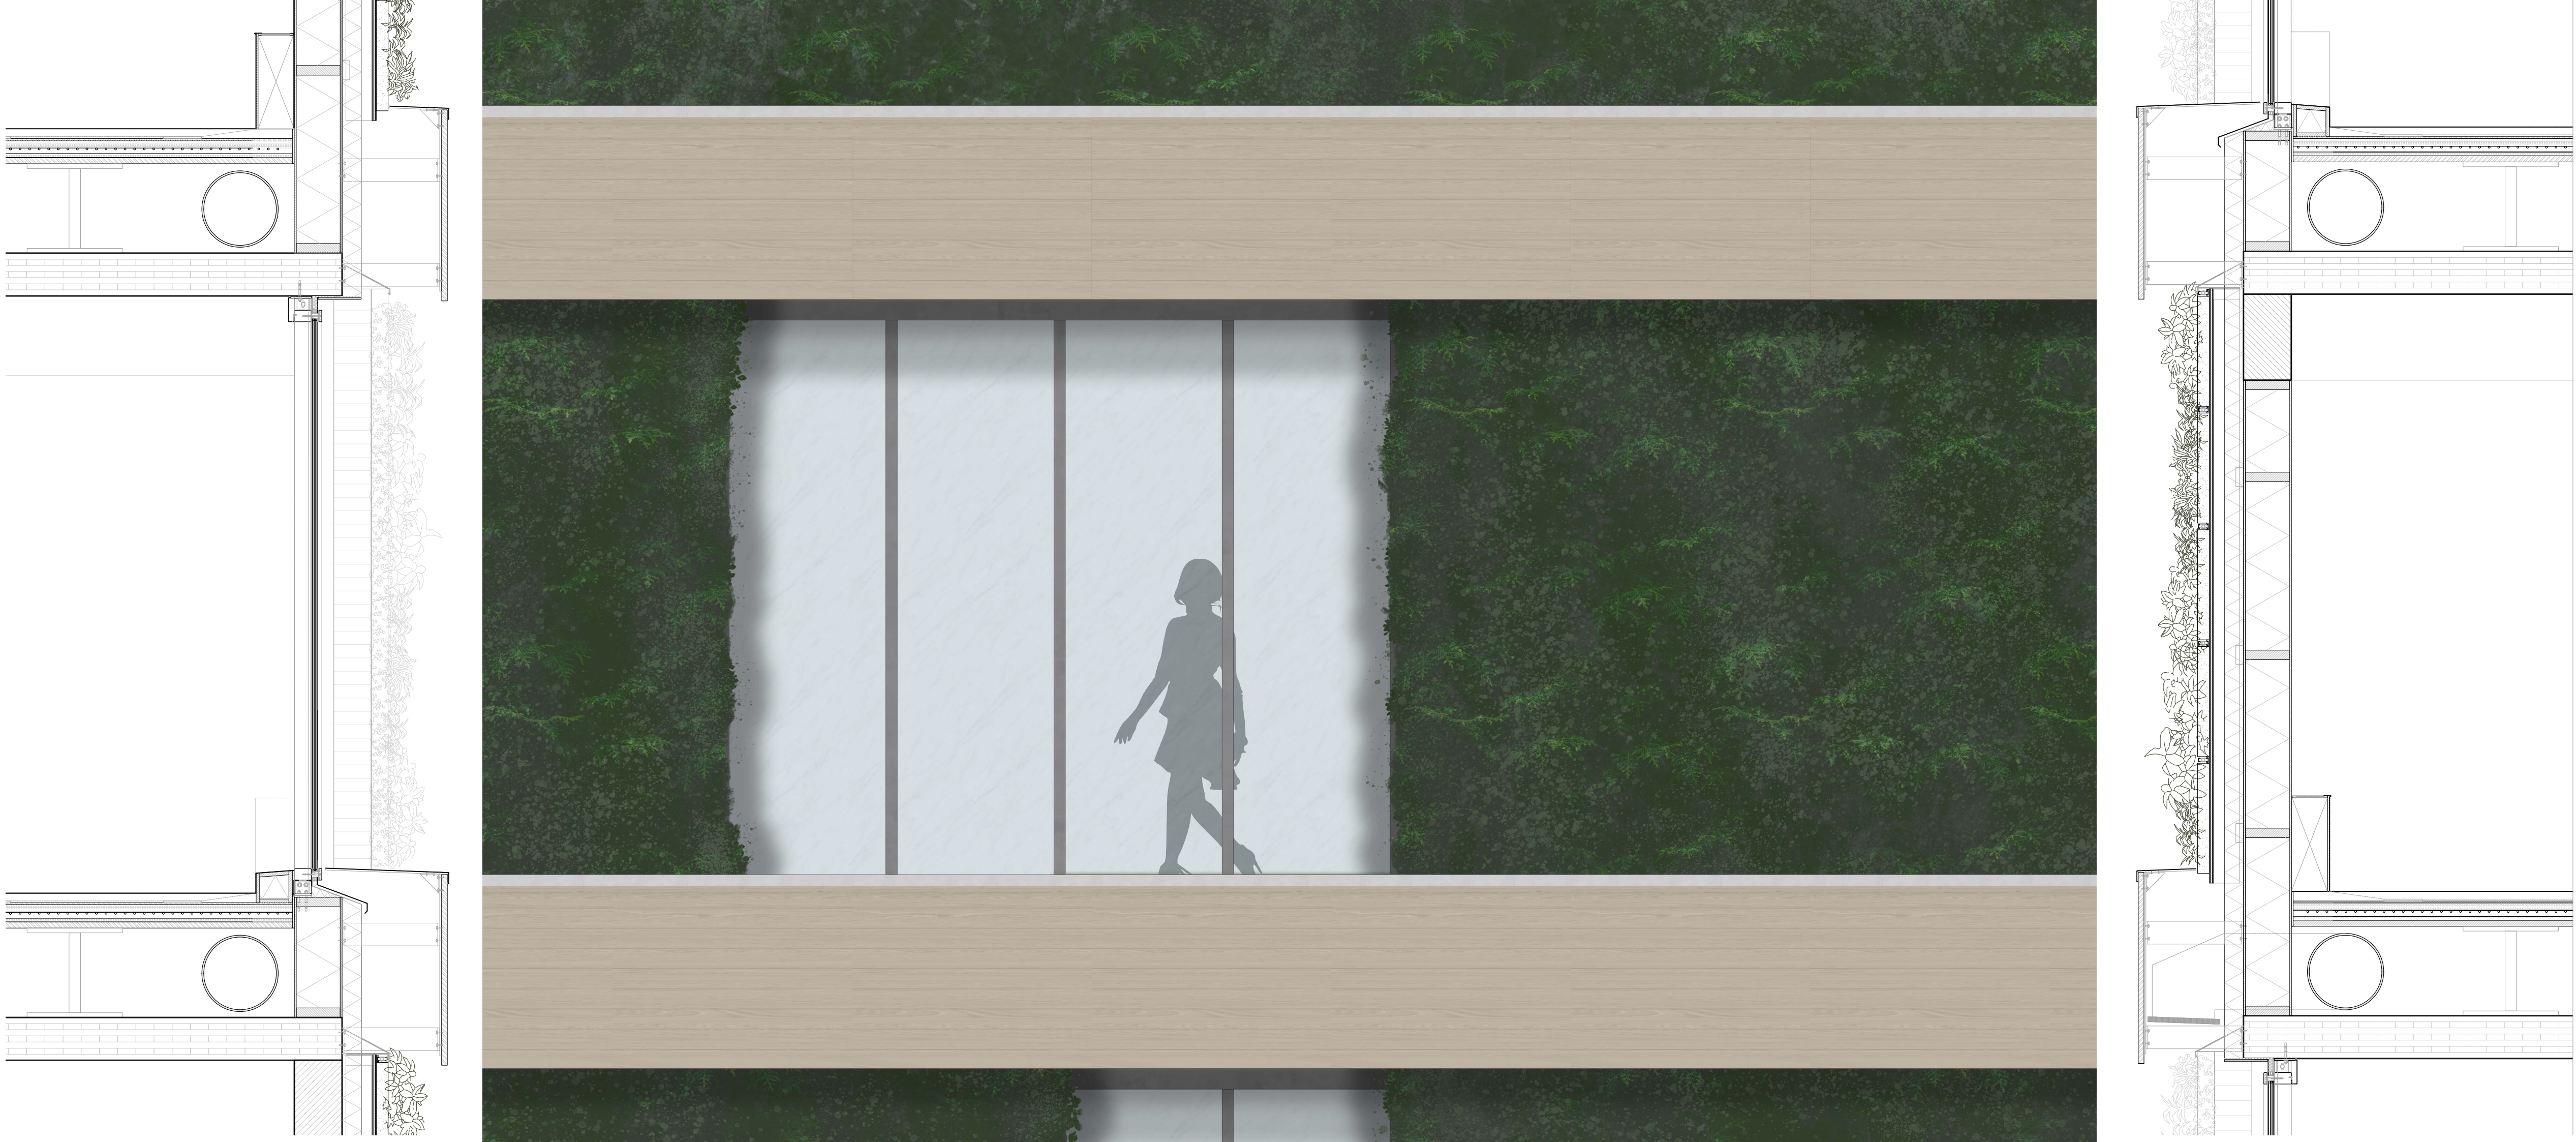


1-20 North facade horizontal fragment




1-5 Horizontal detail

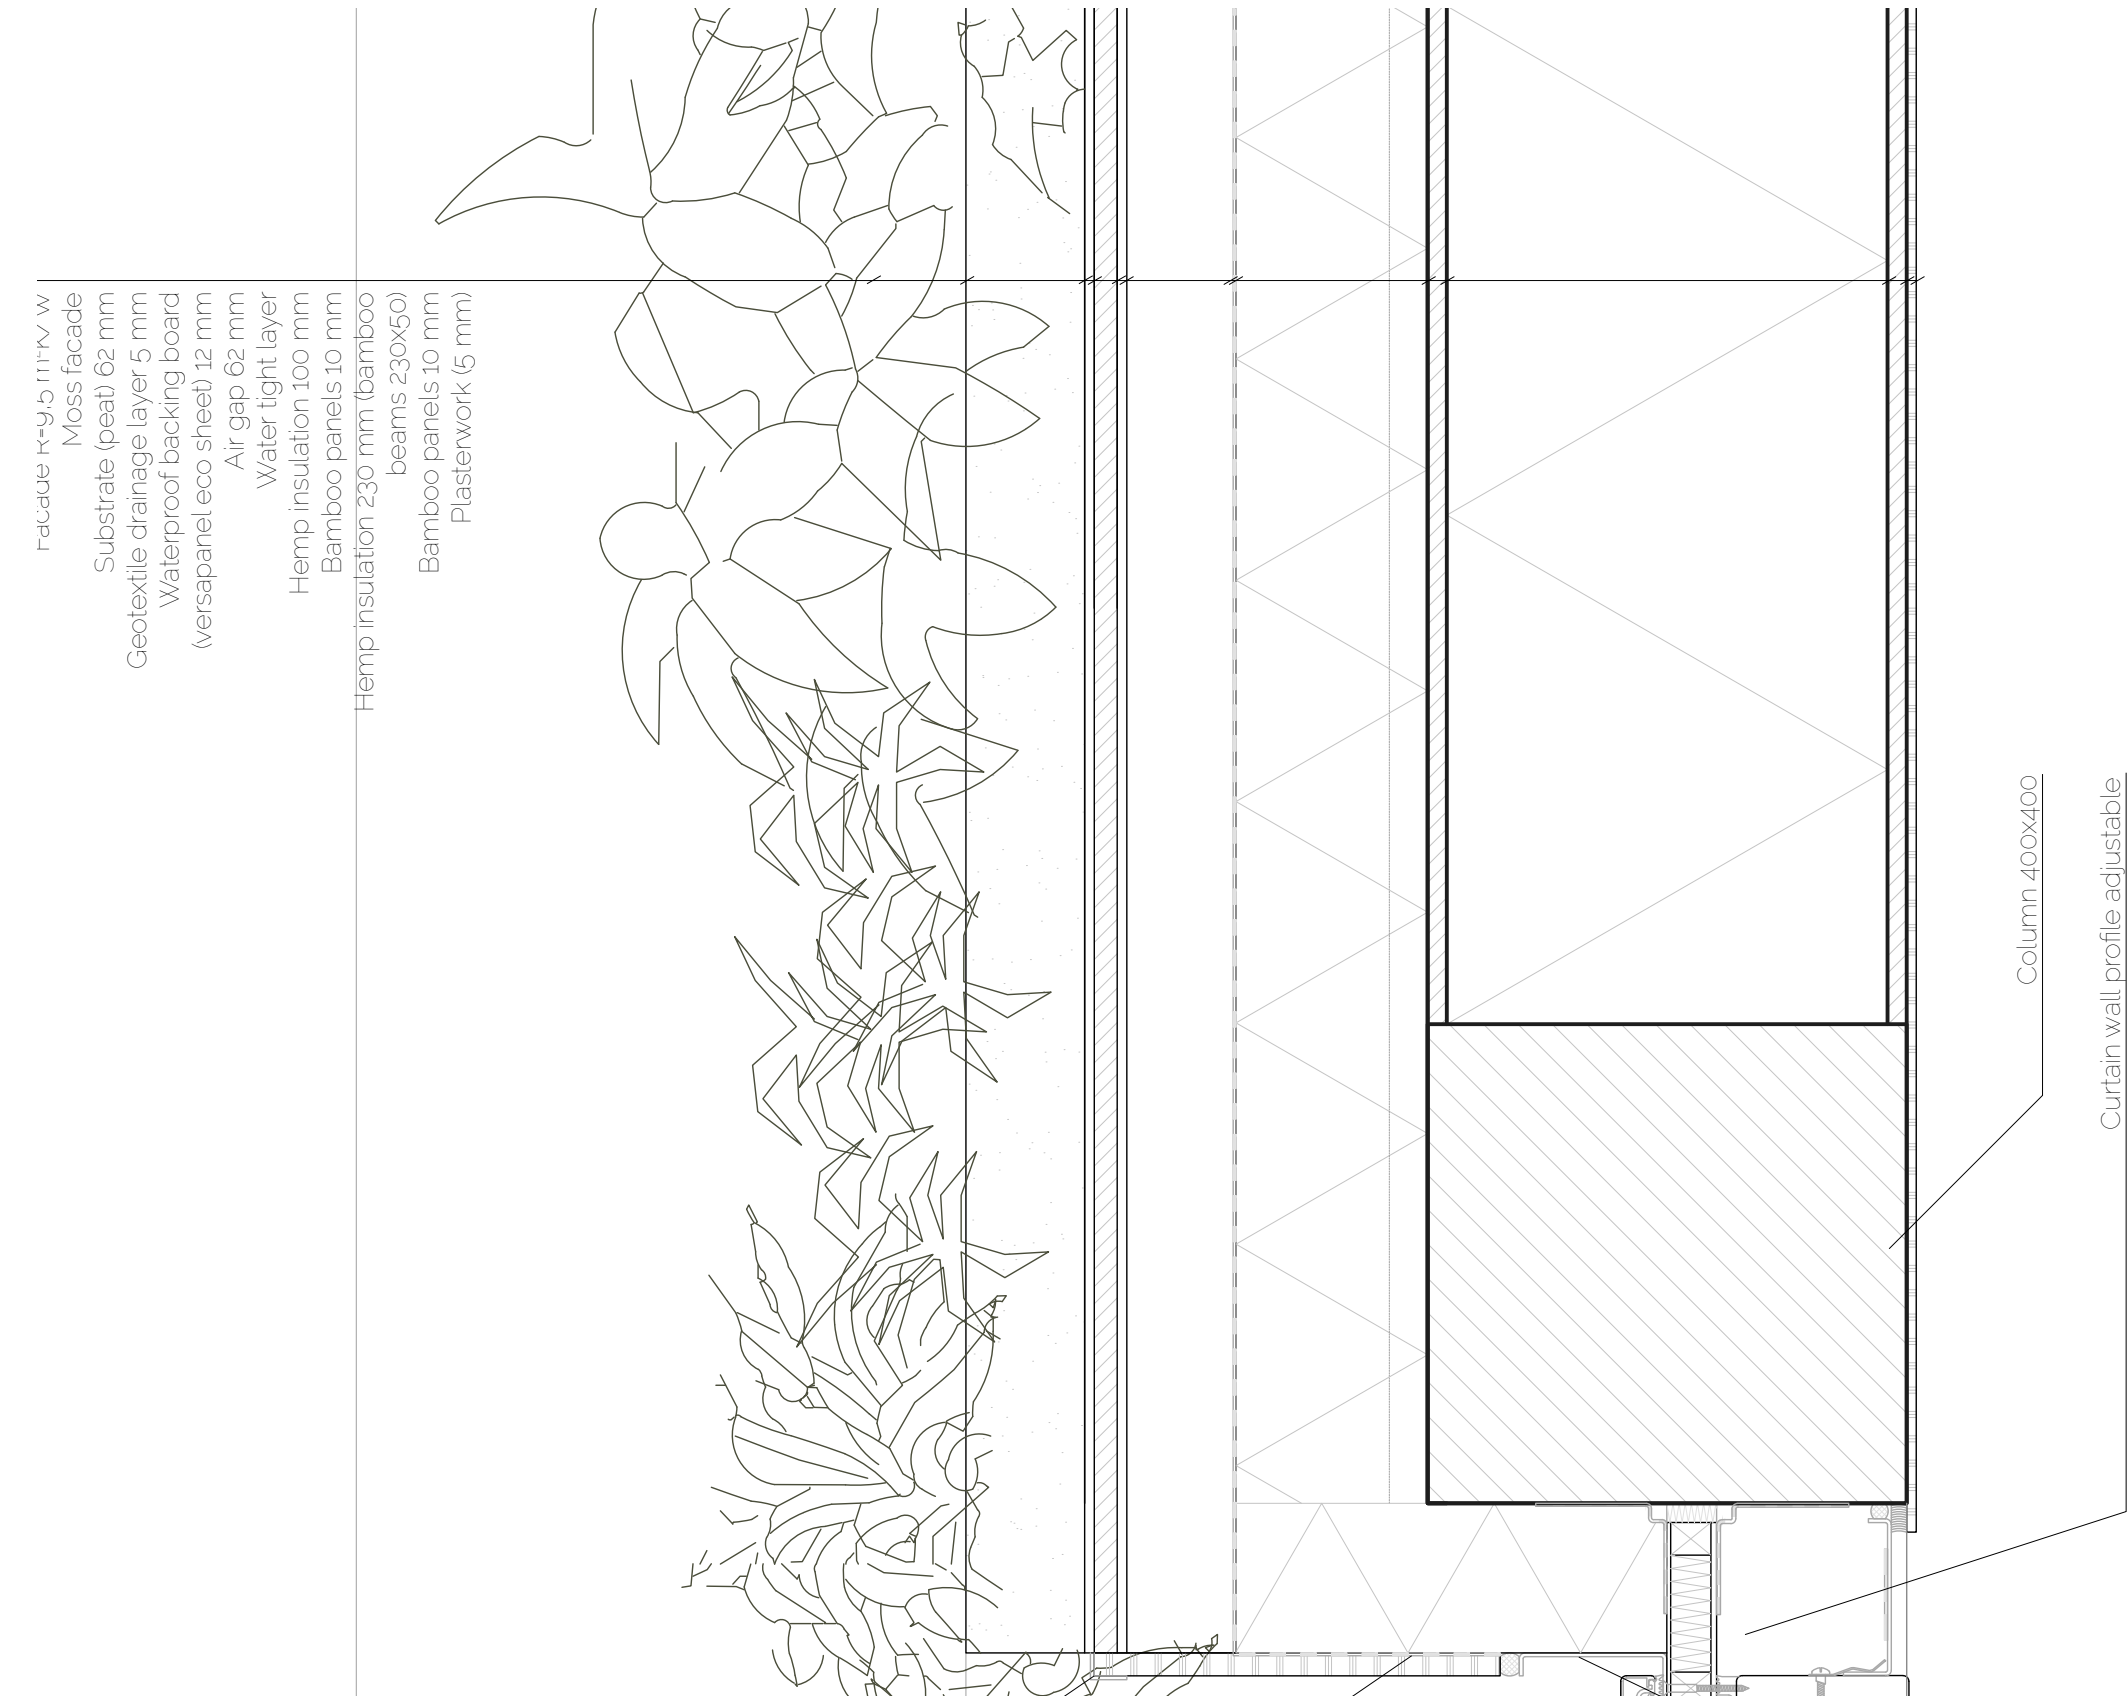


1-20 South facade fragment

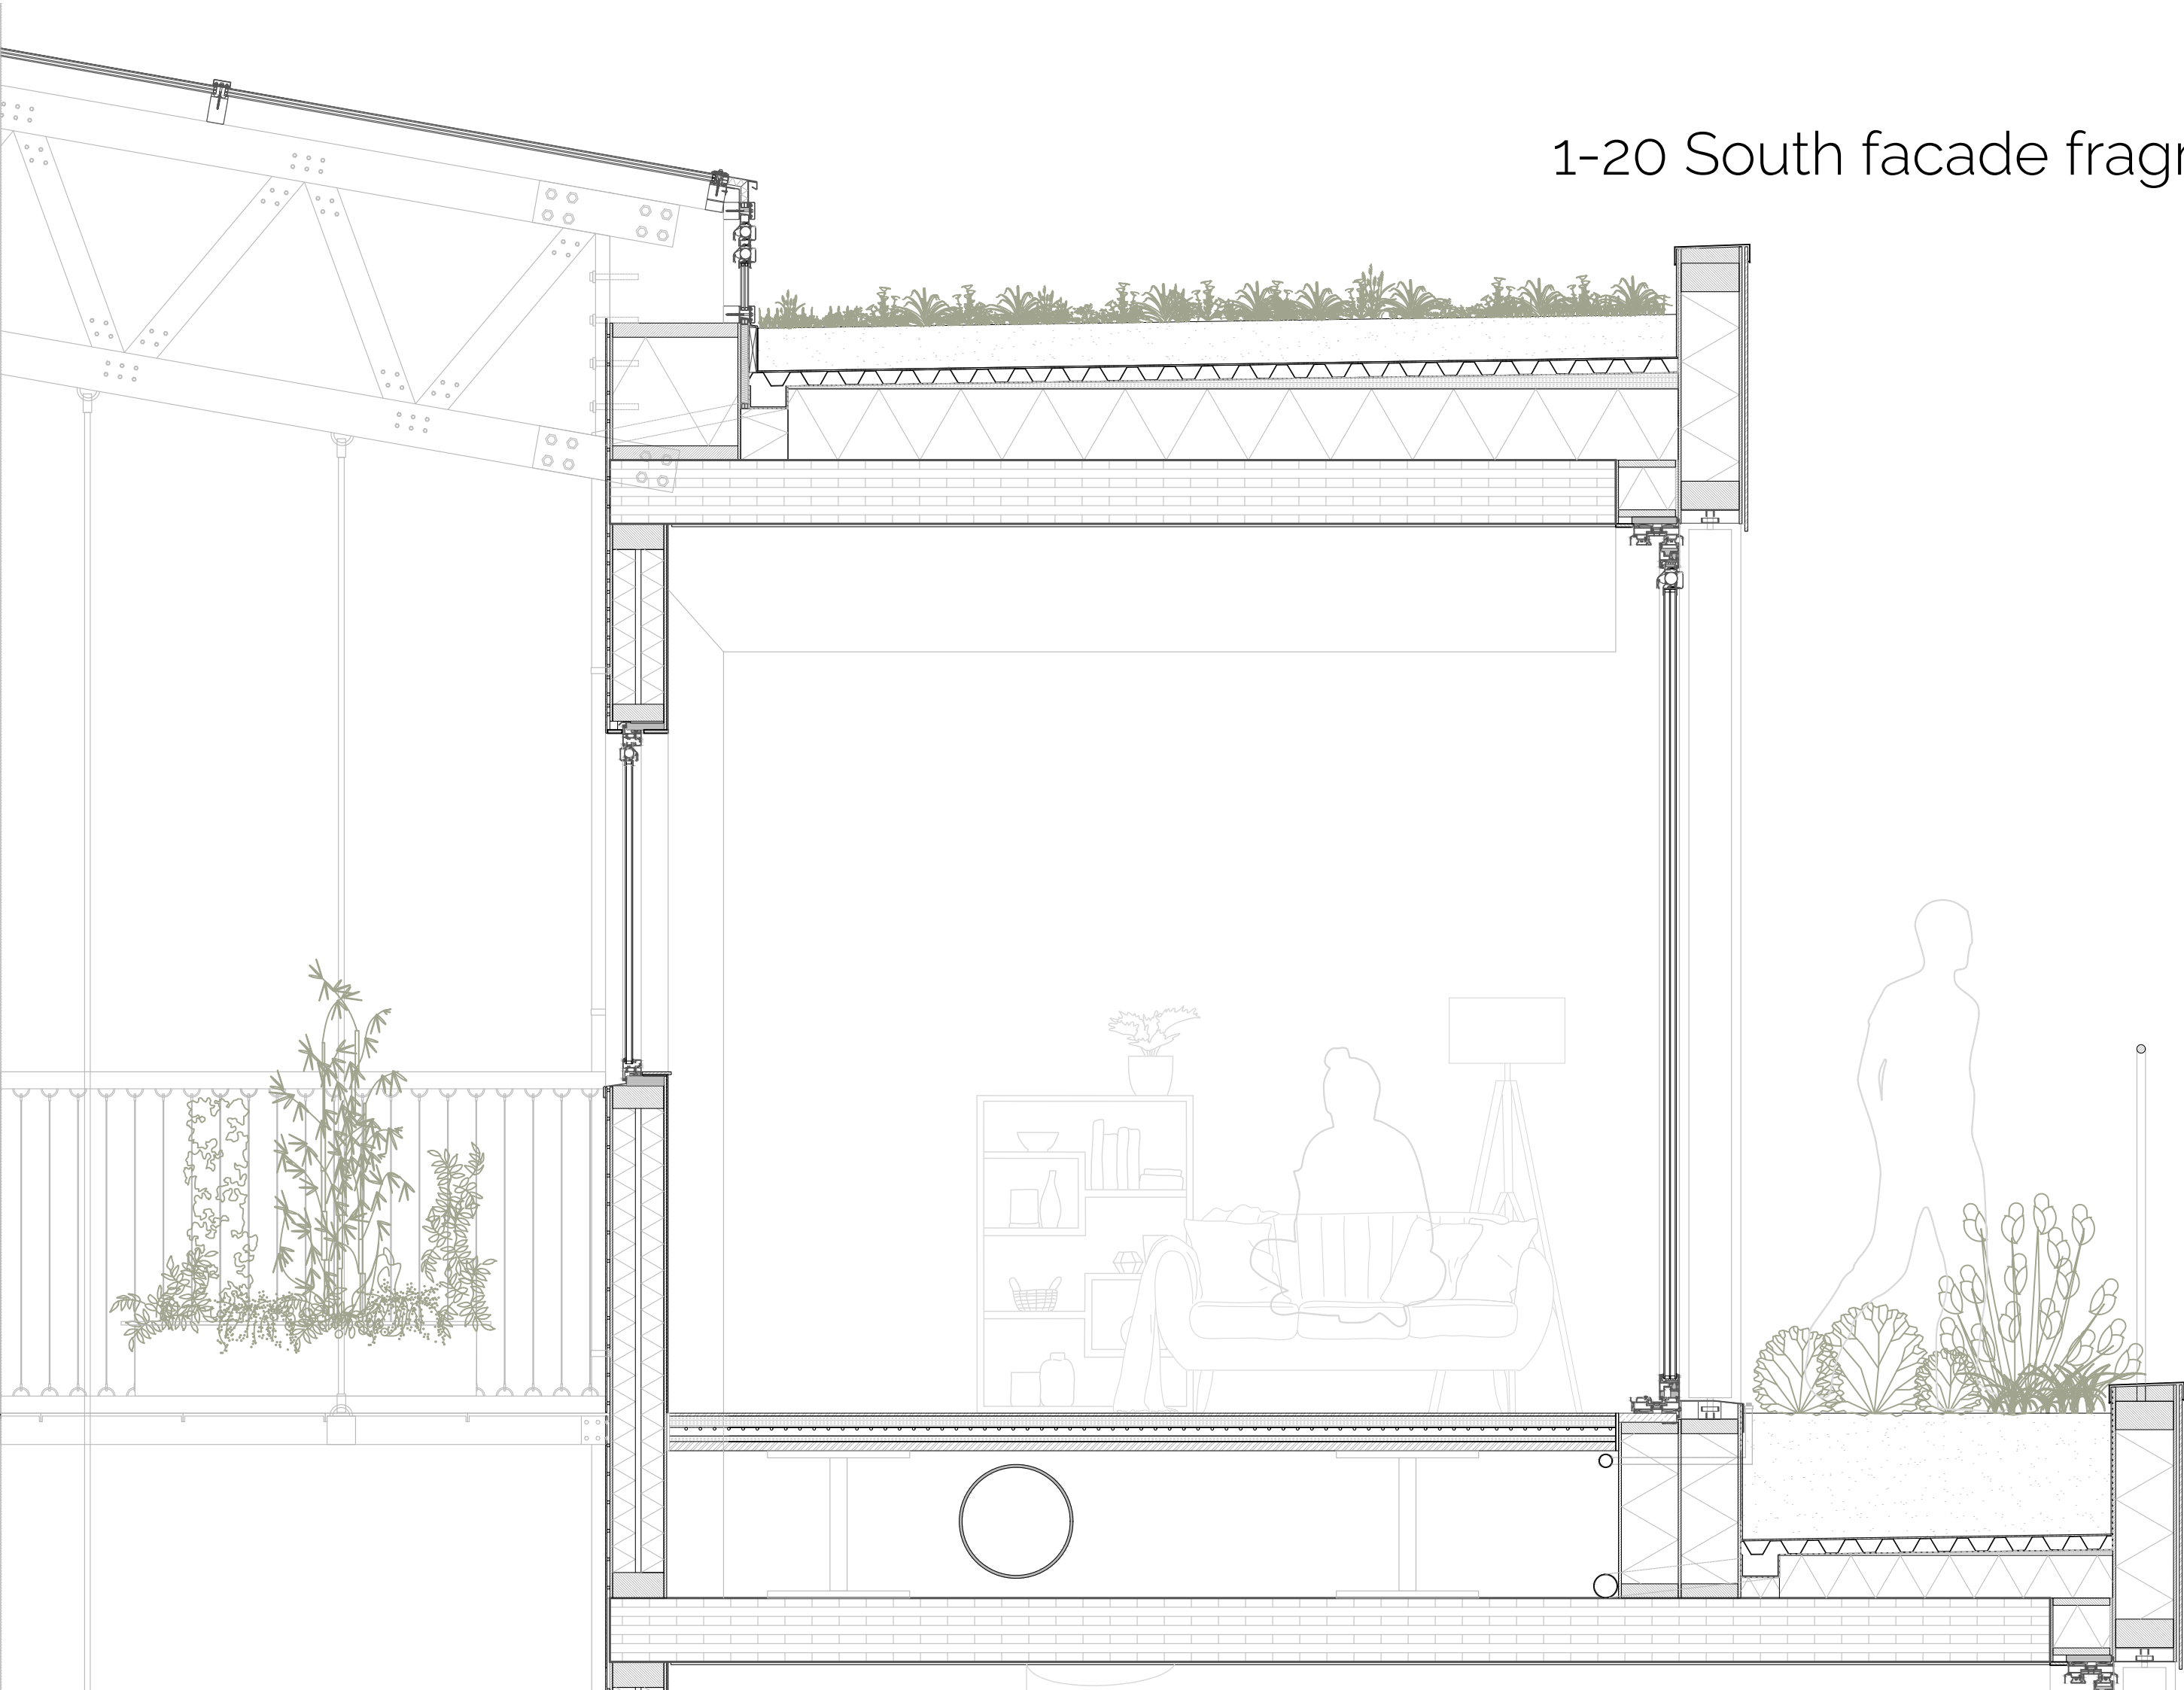



1-20 South facade horizontal fragment

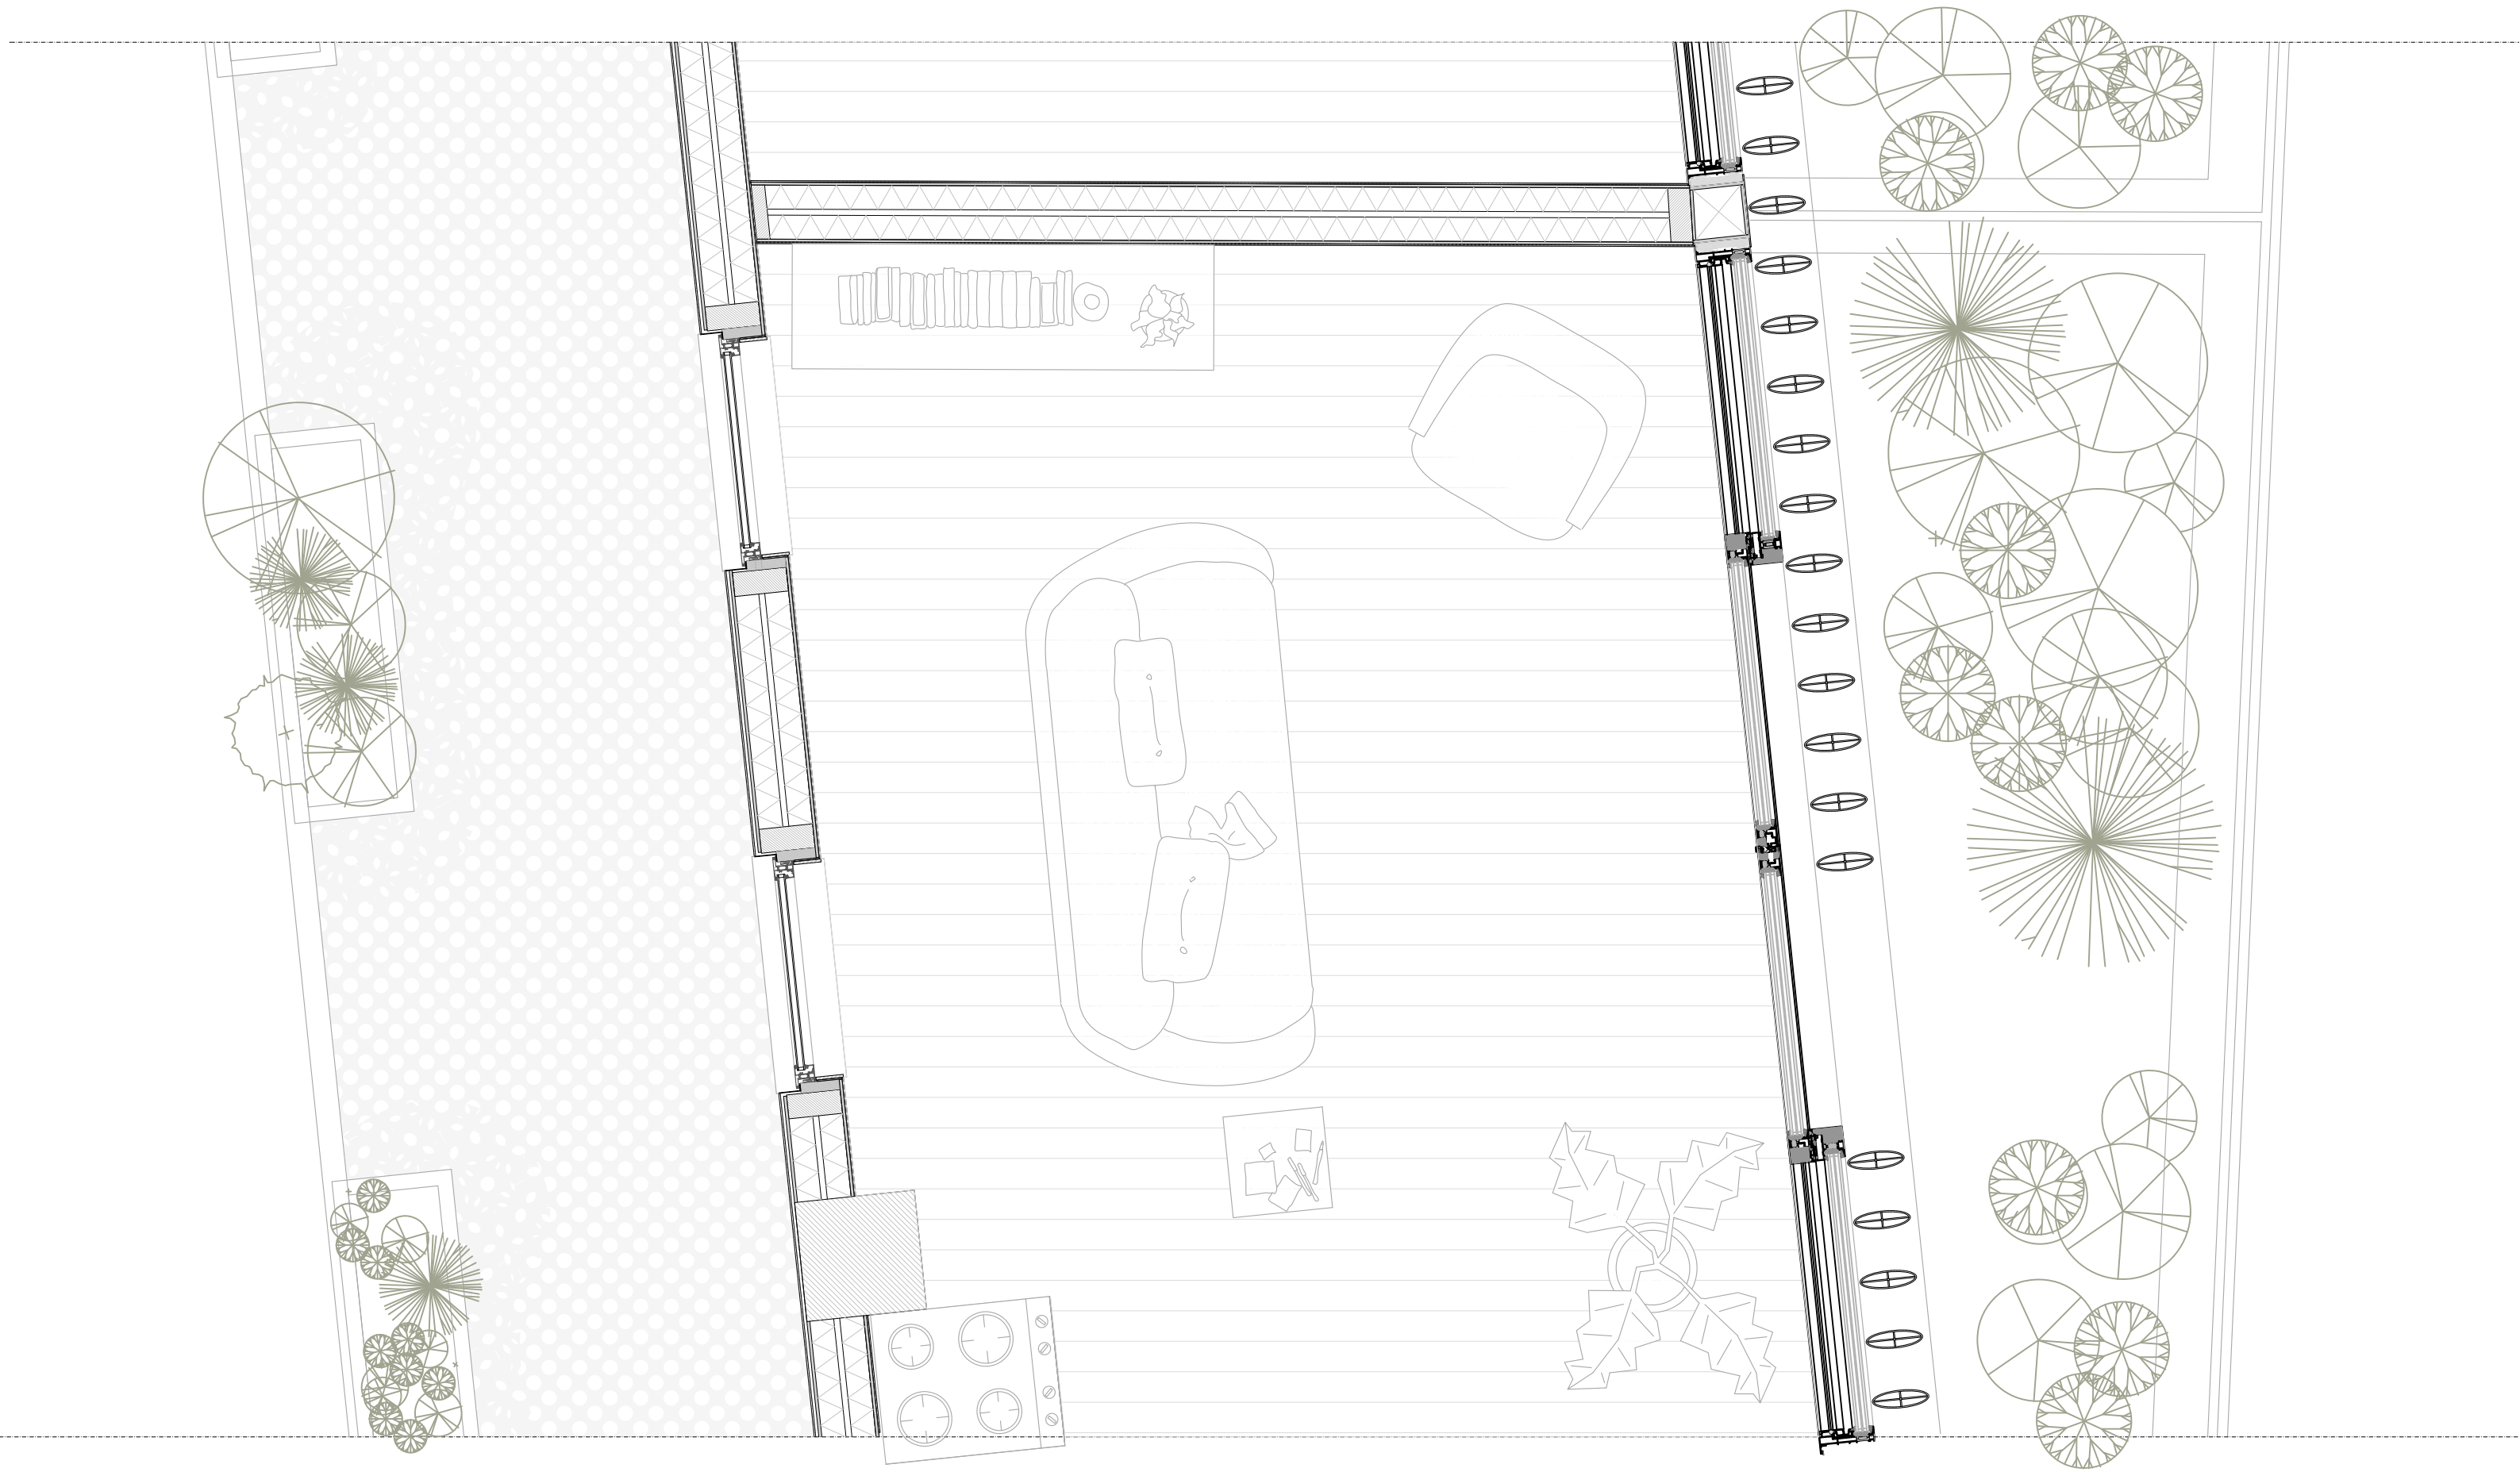


Overview detailing North facade

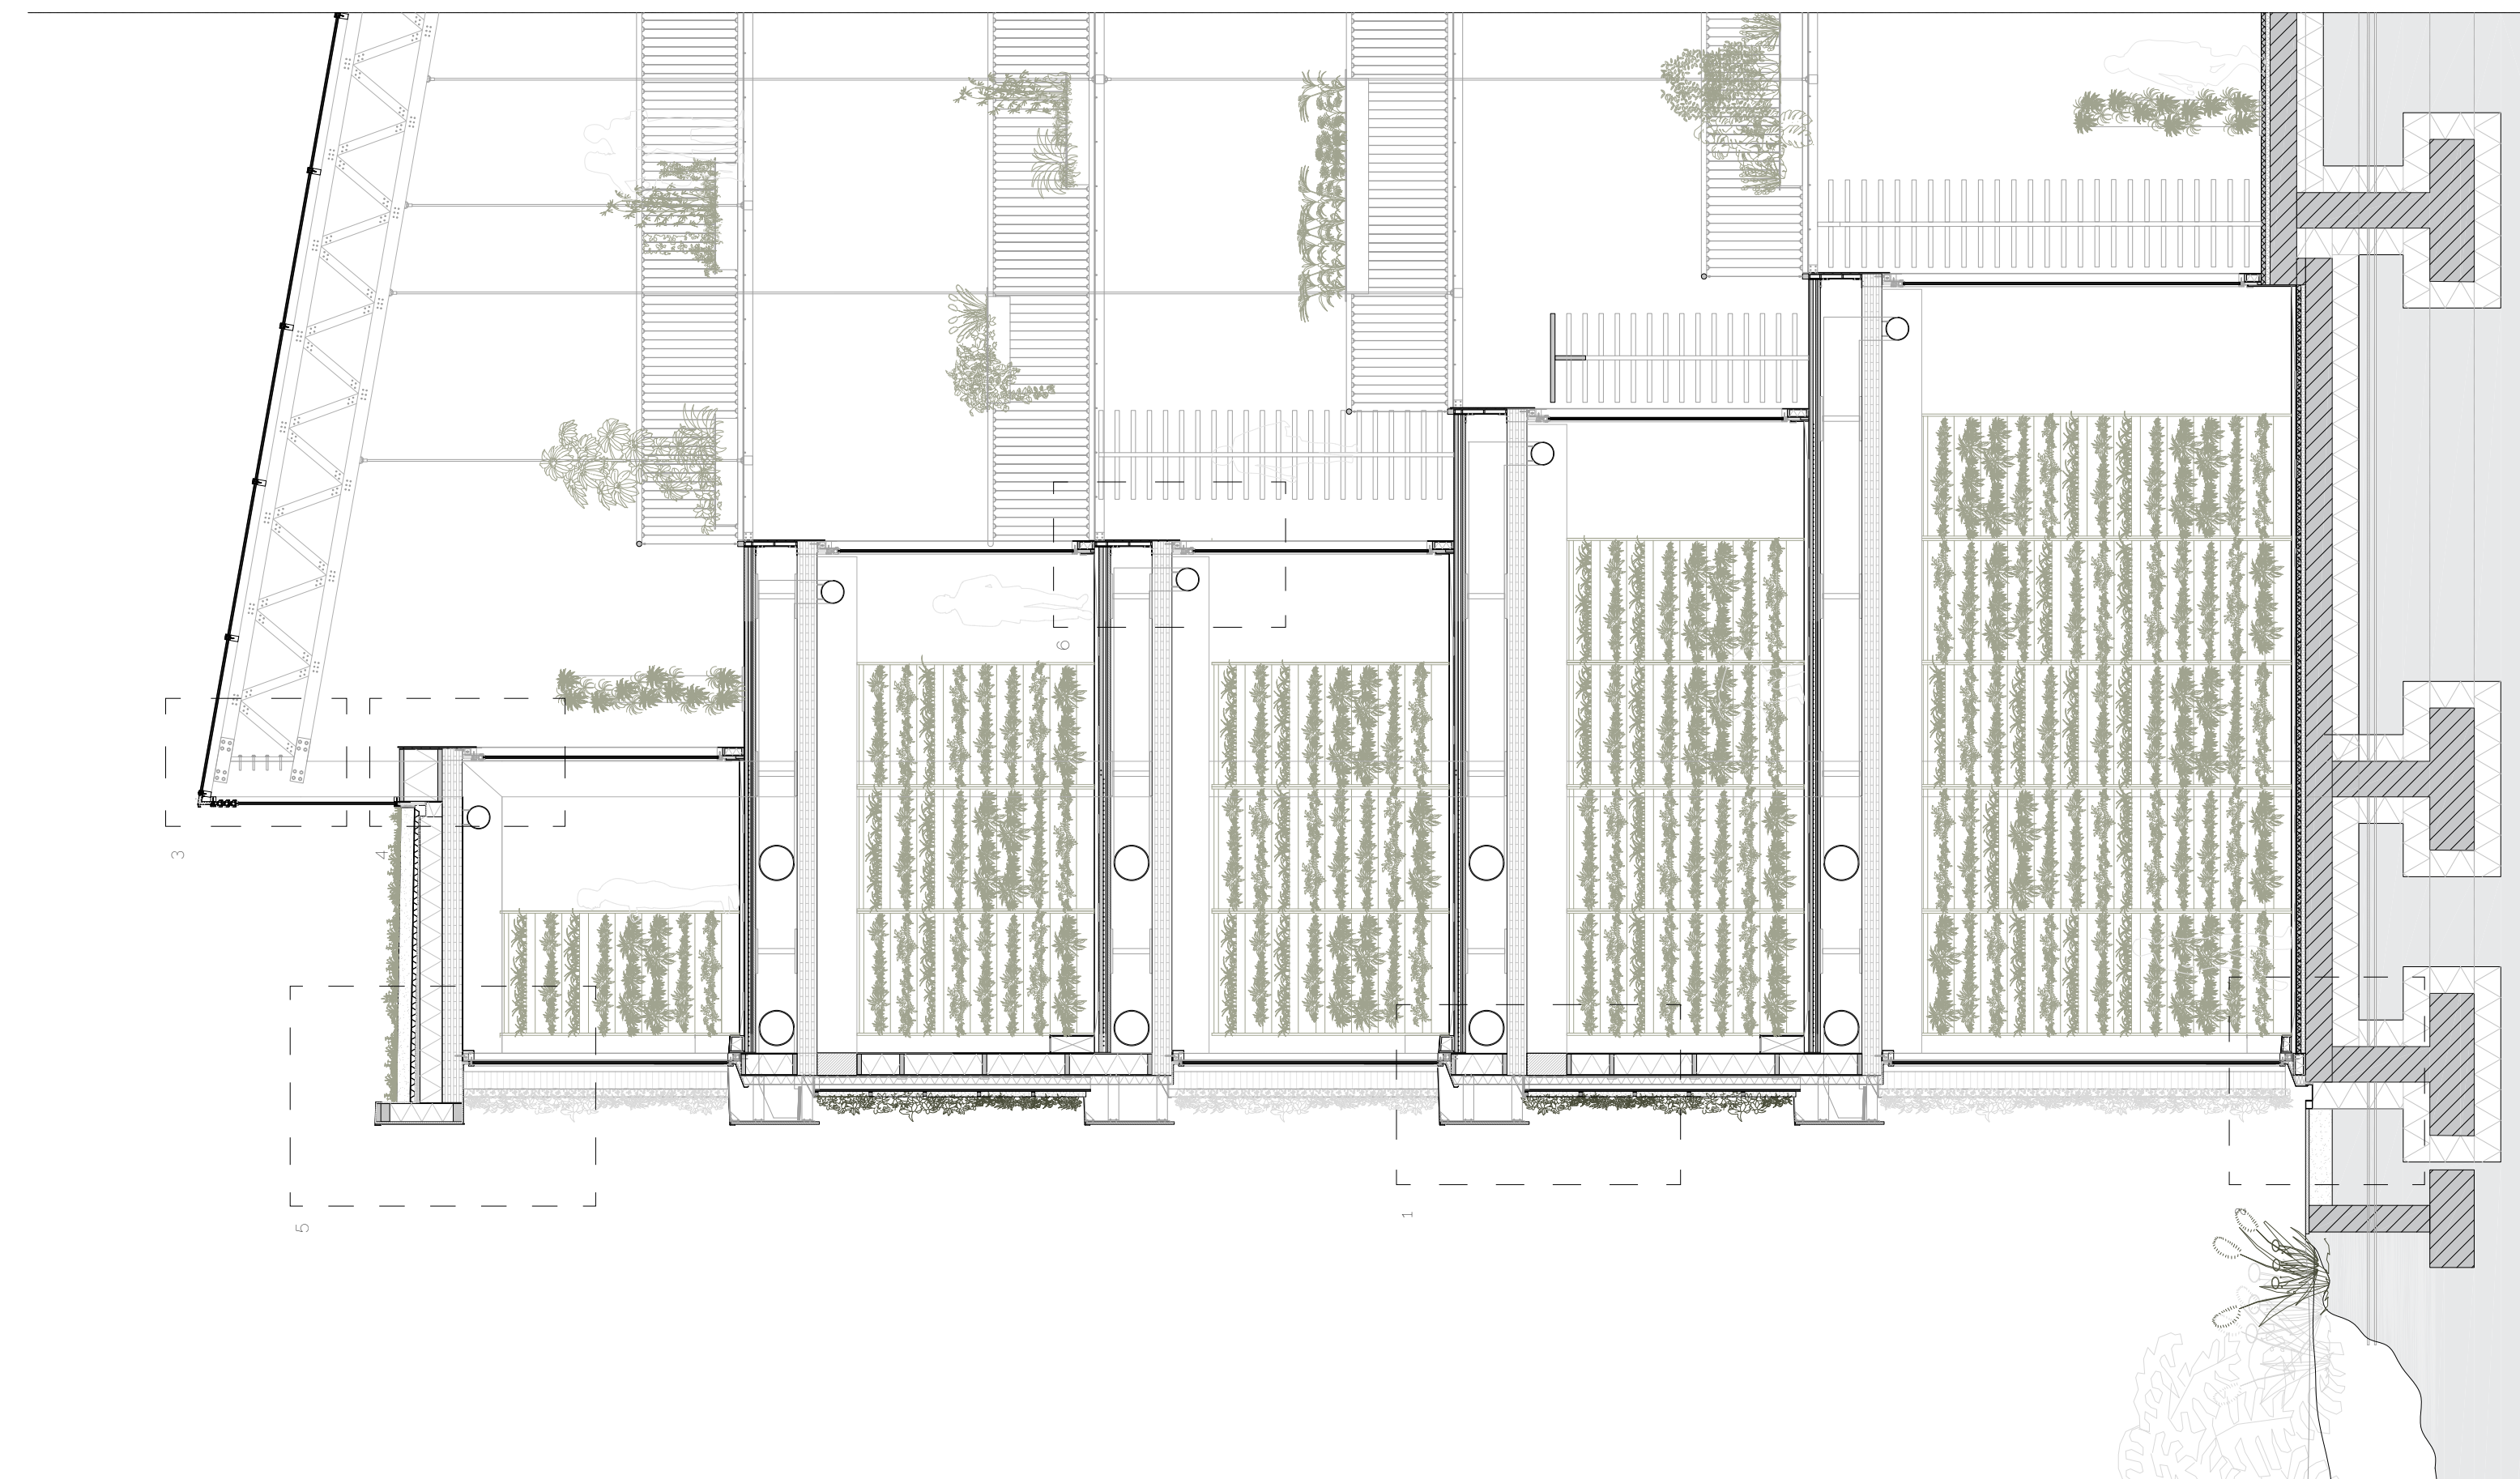

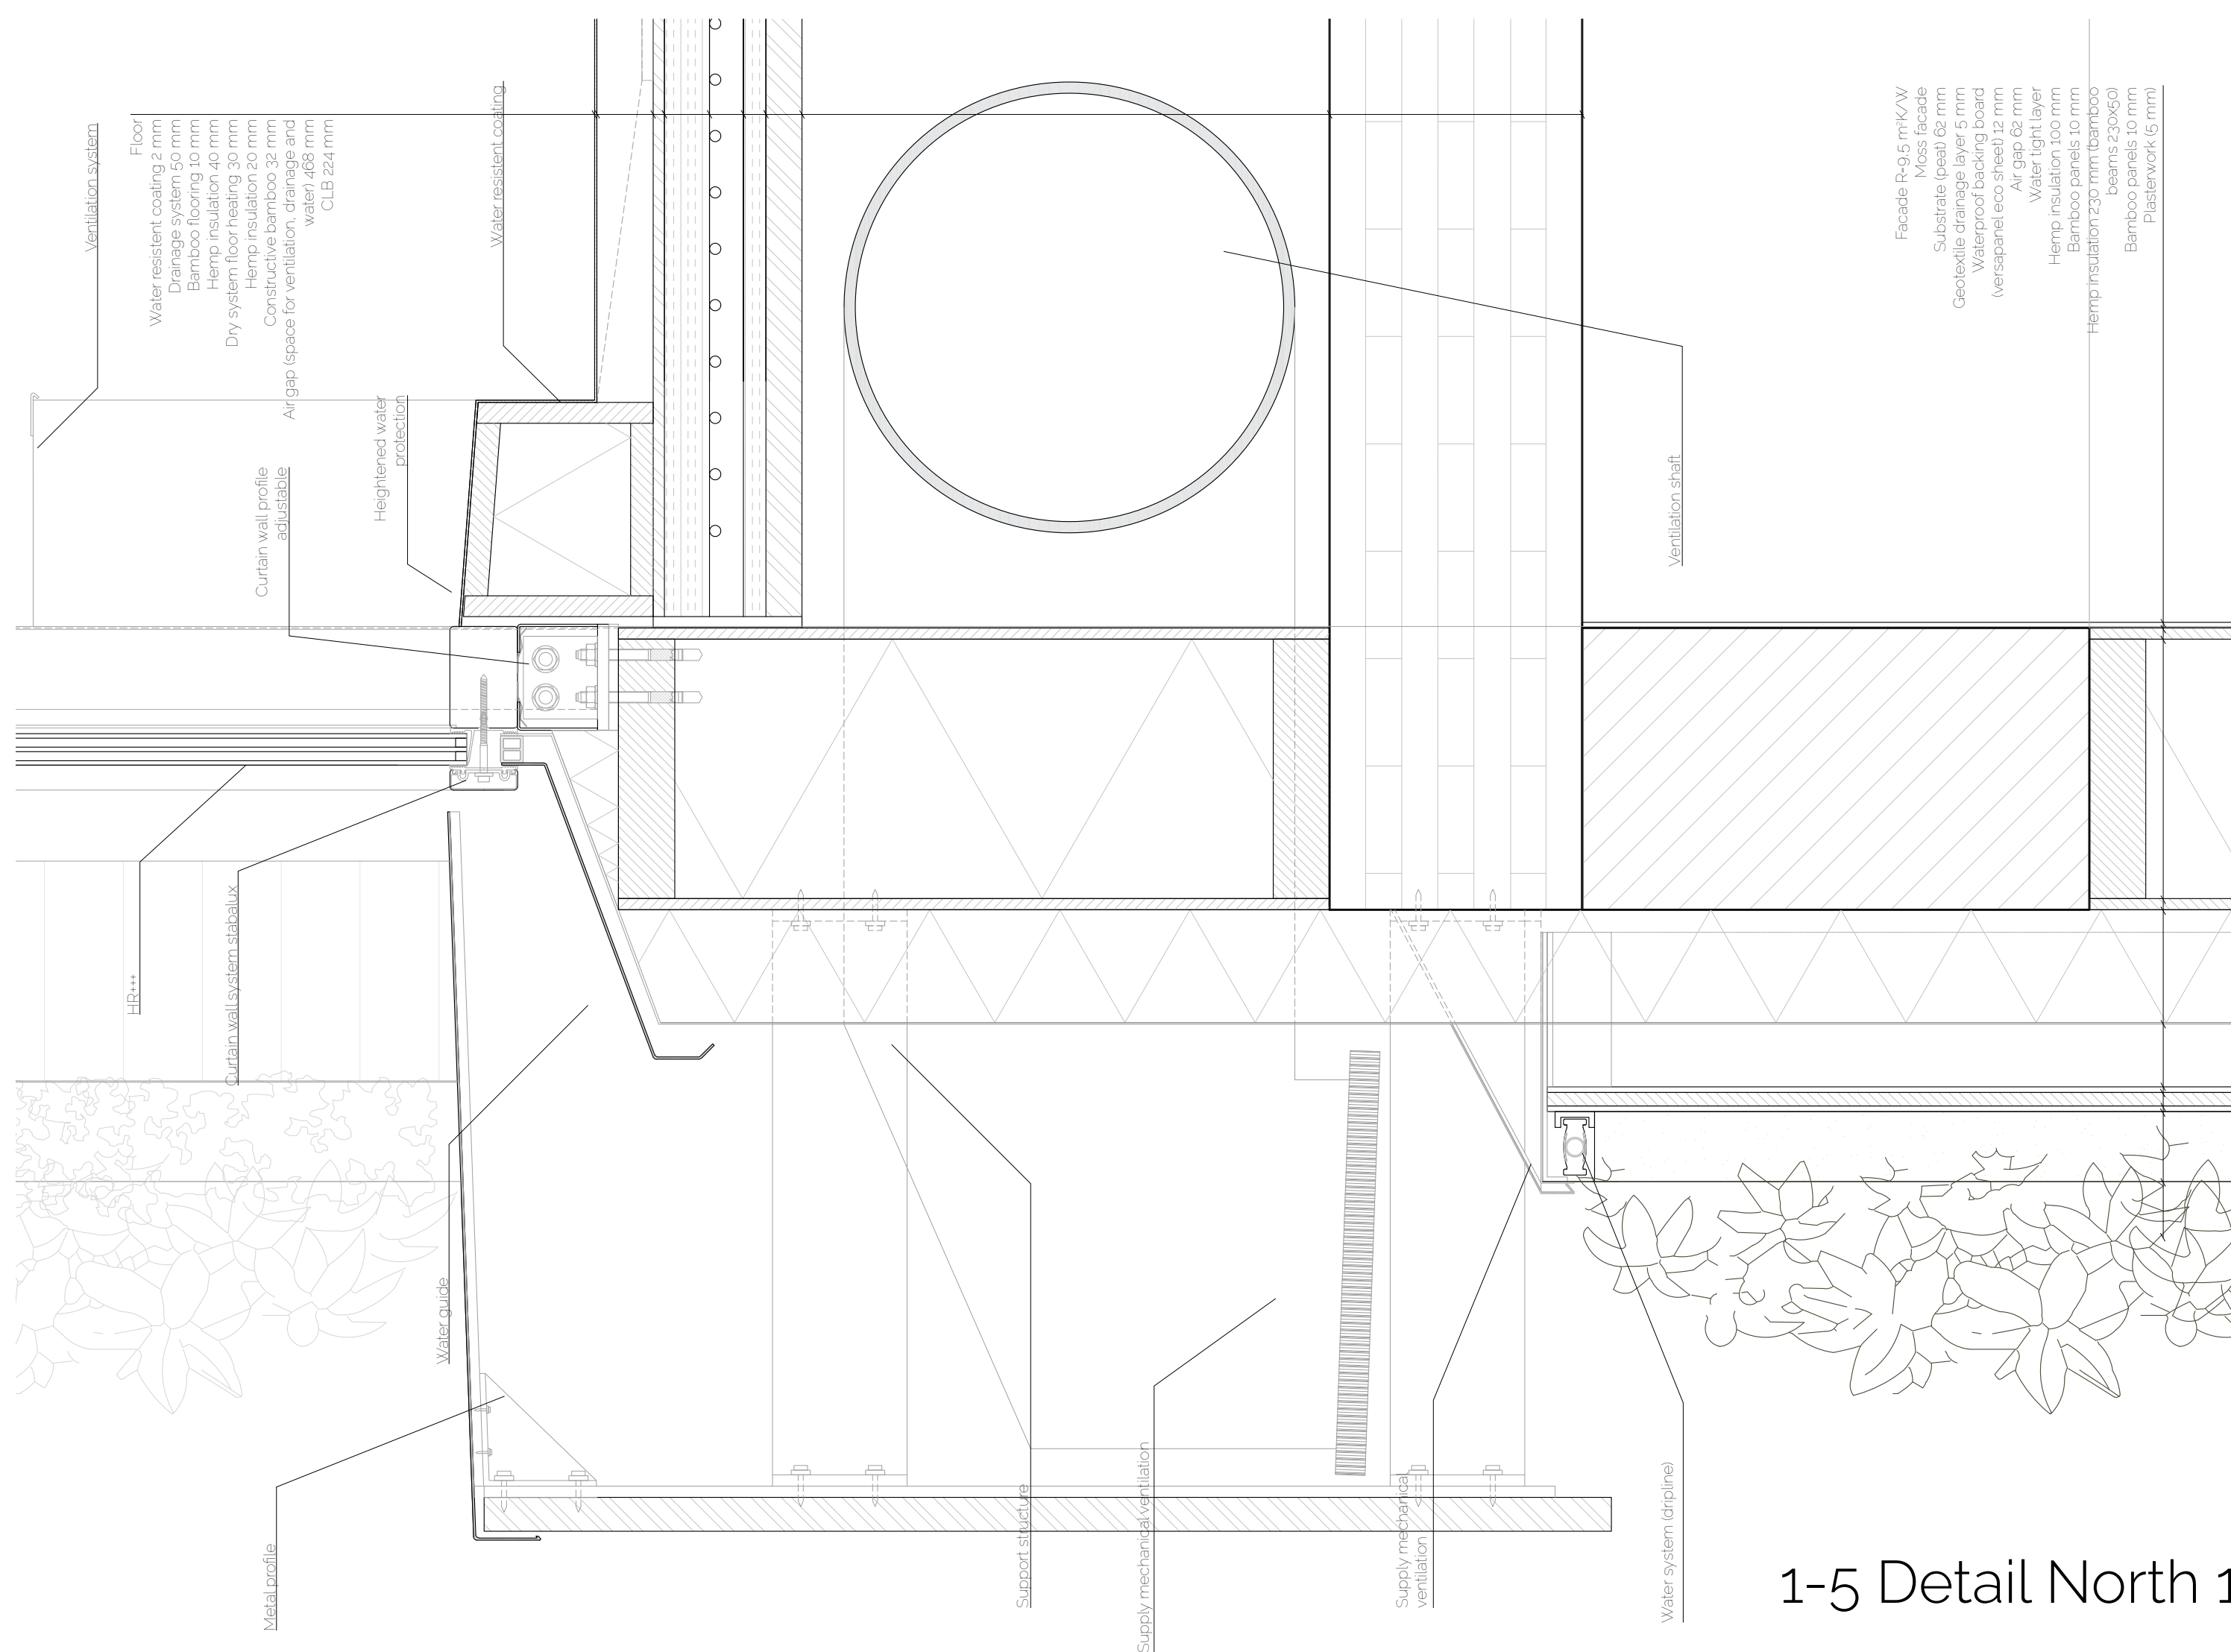


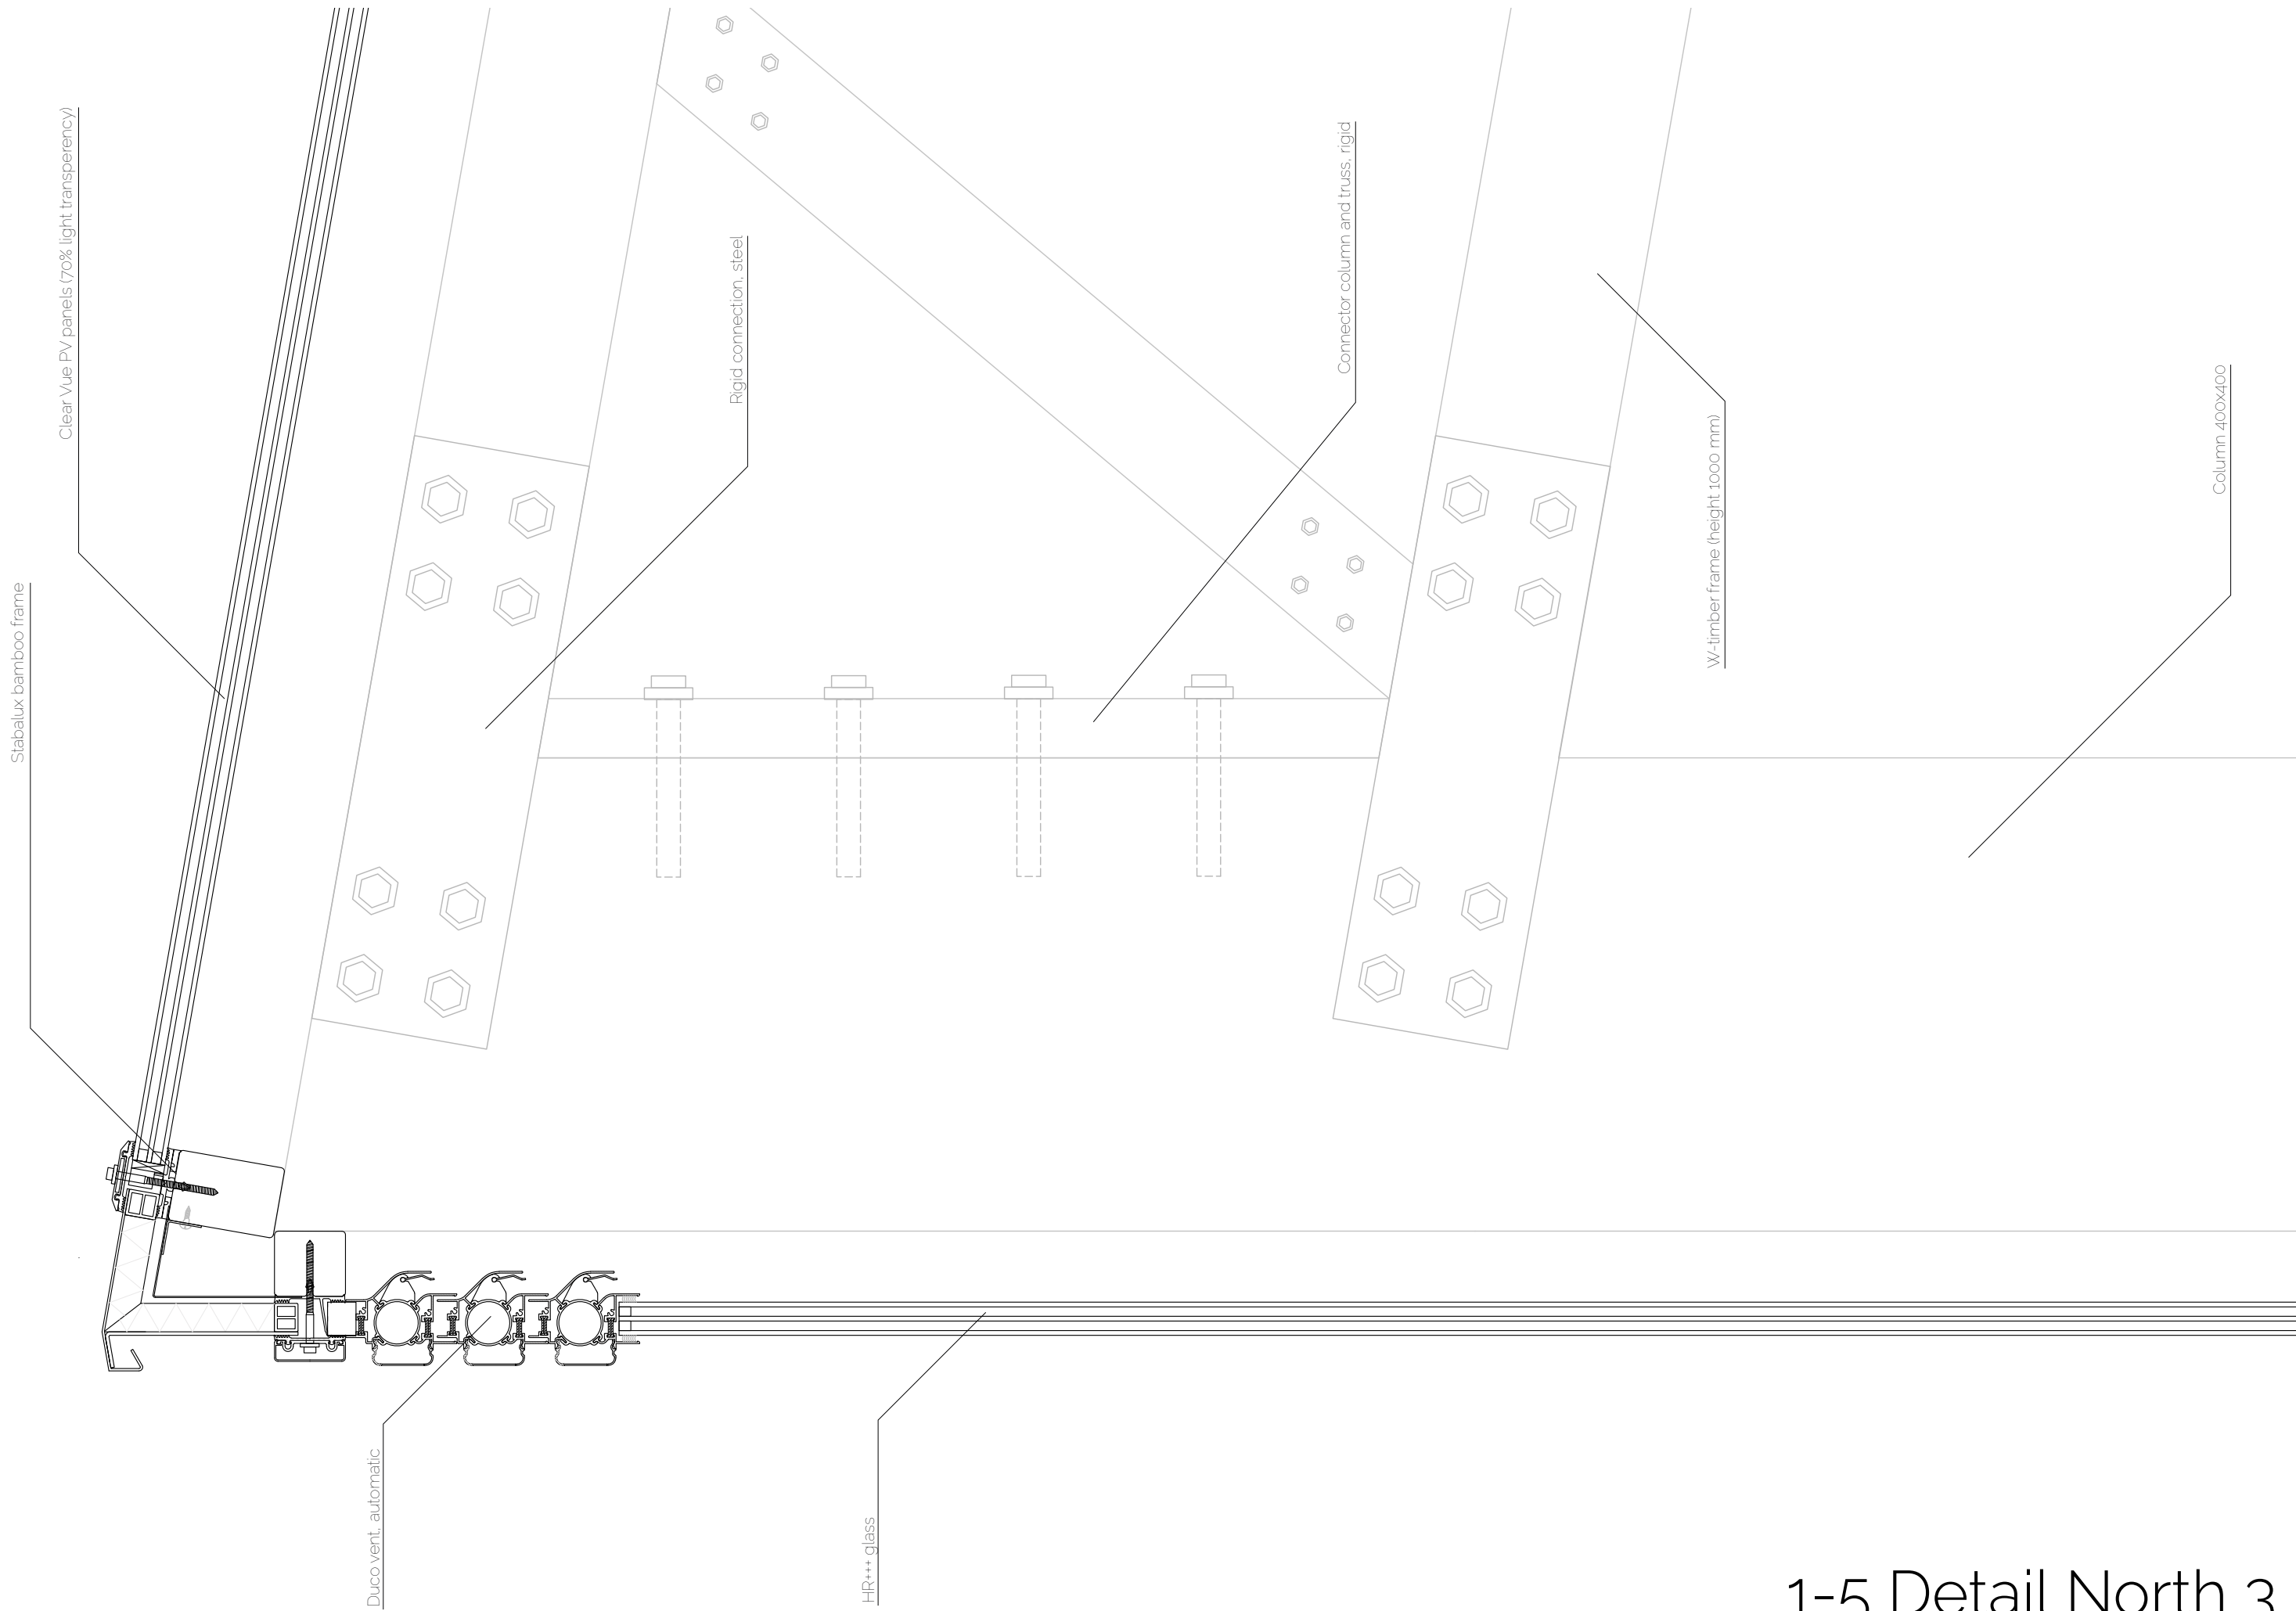


1-5 Detail North 3

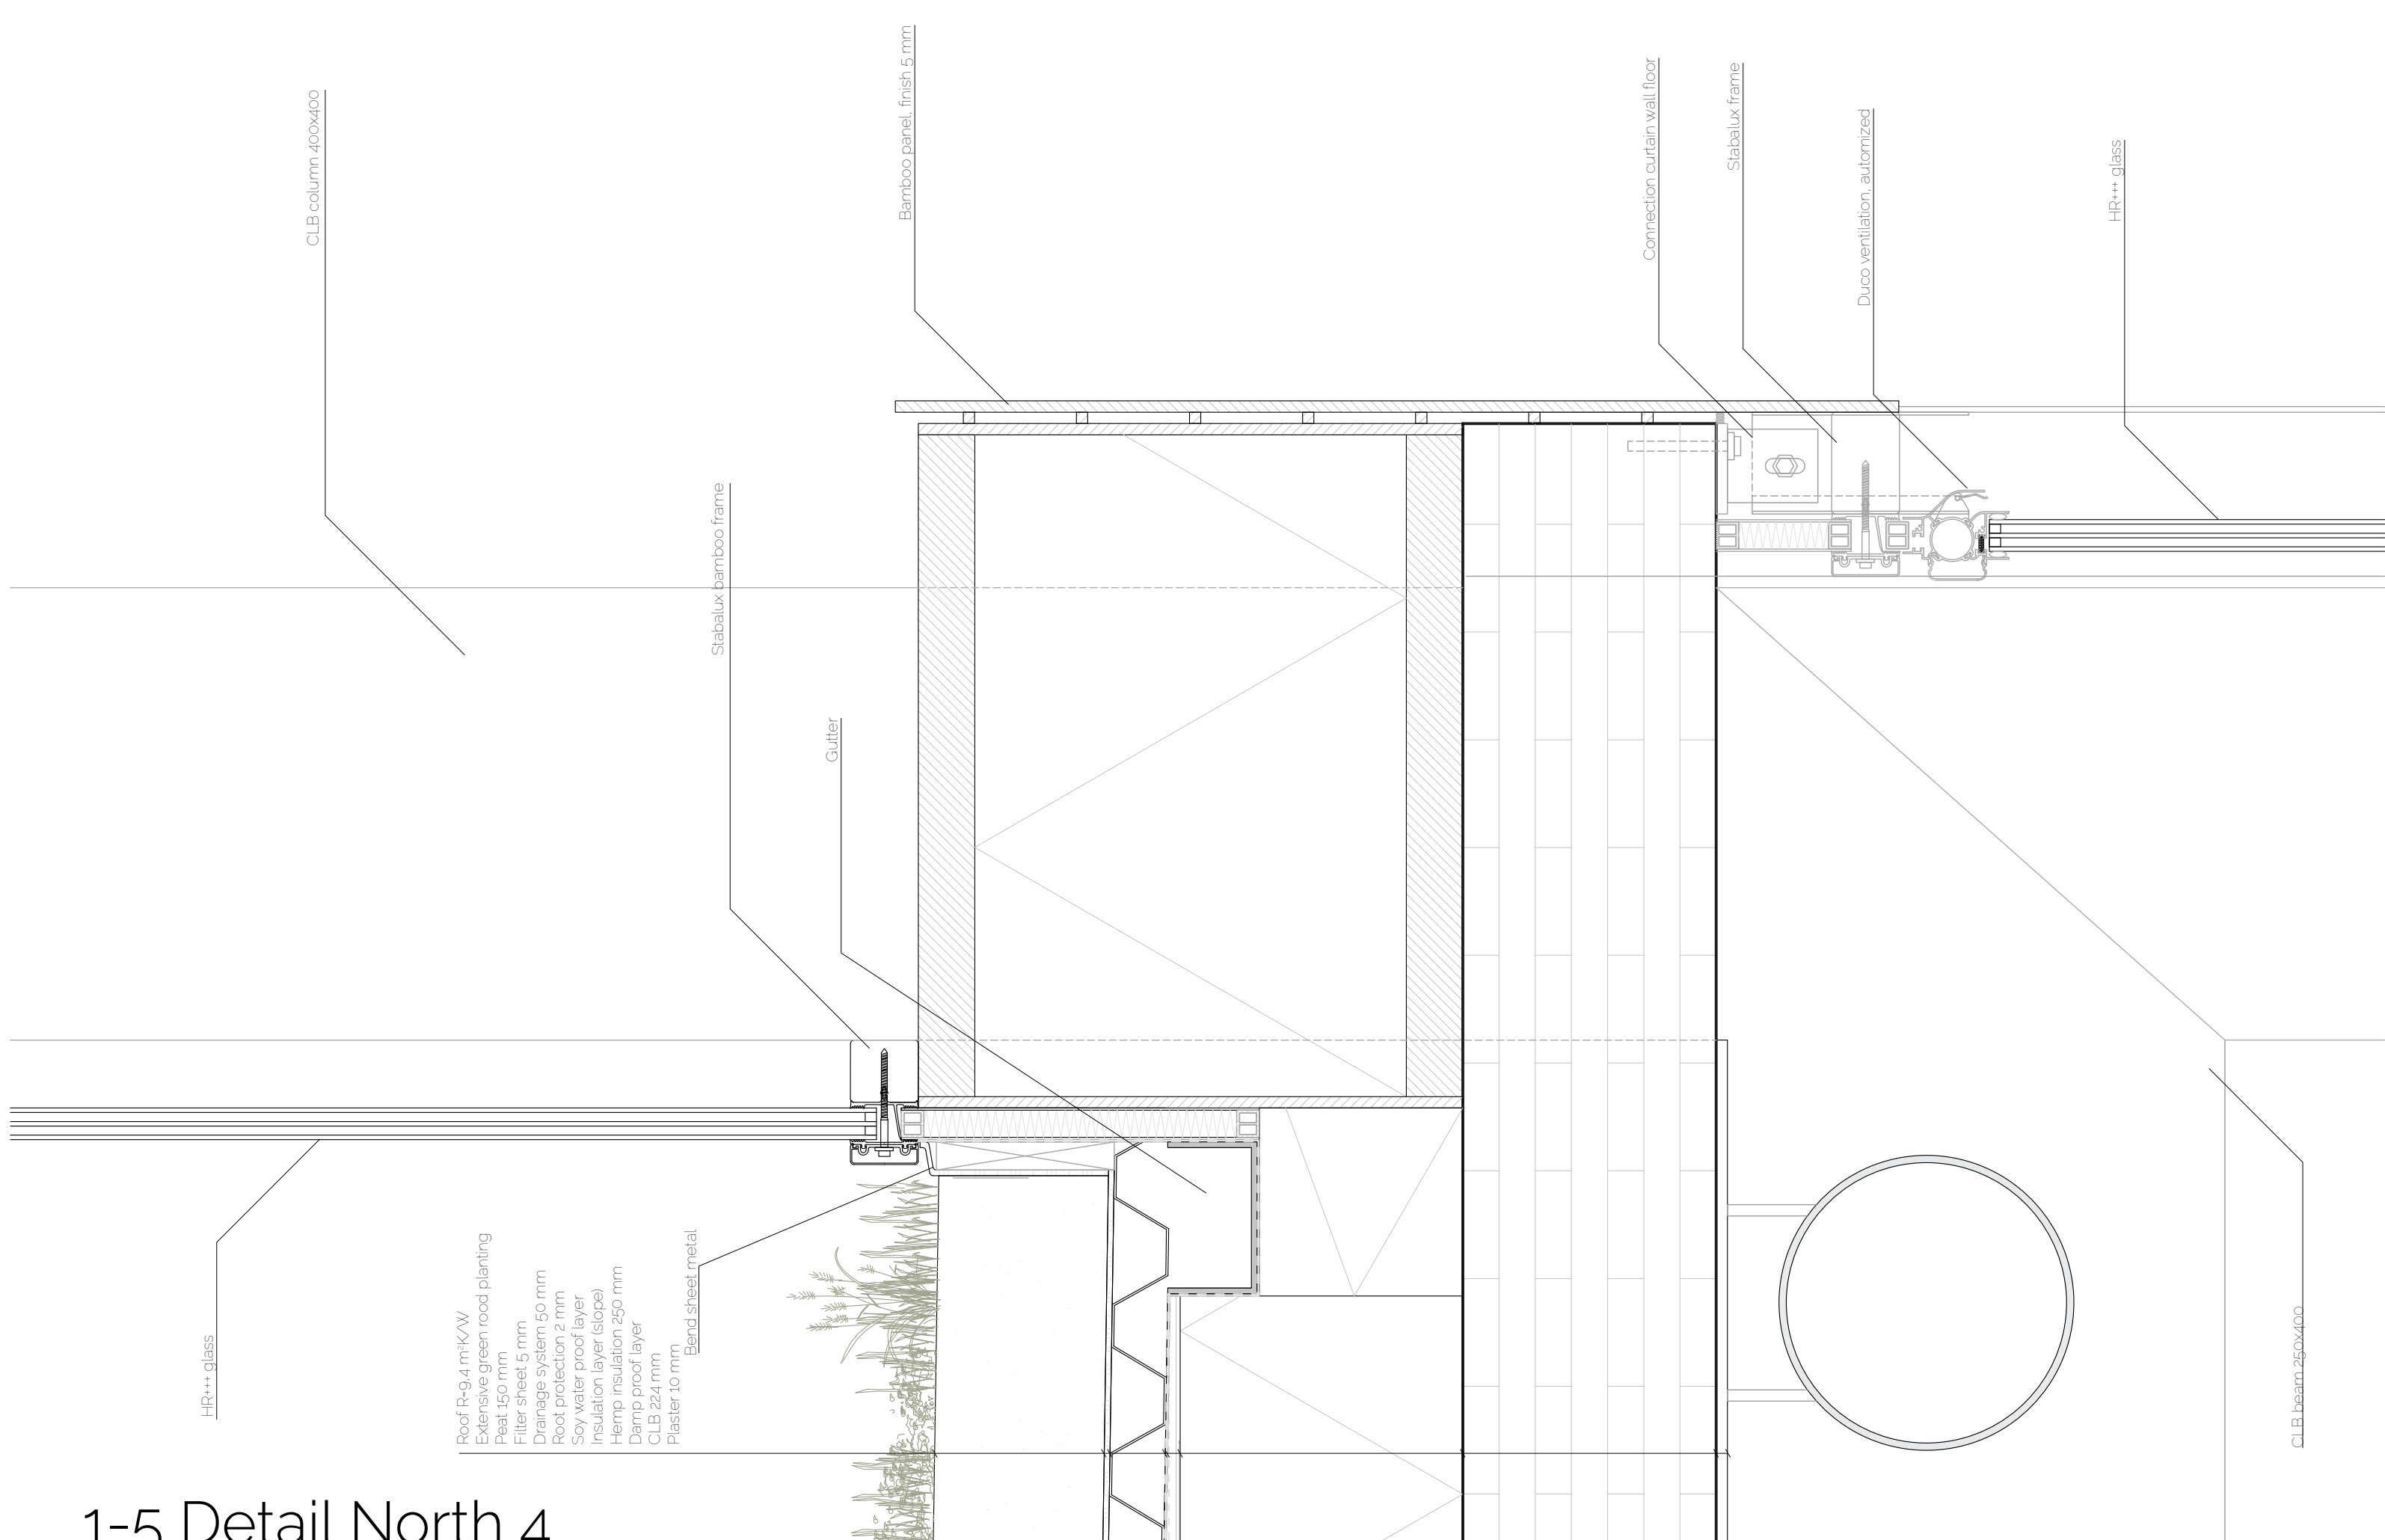

1-5 Detail North 4

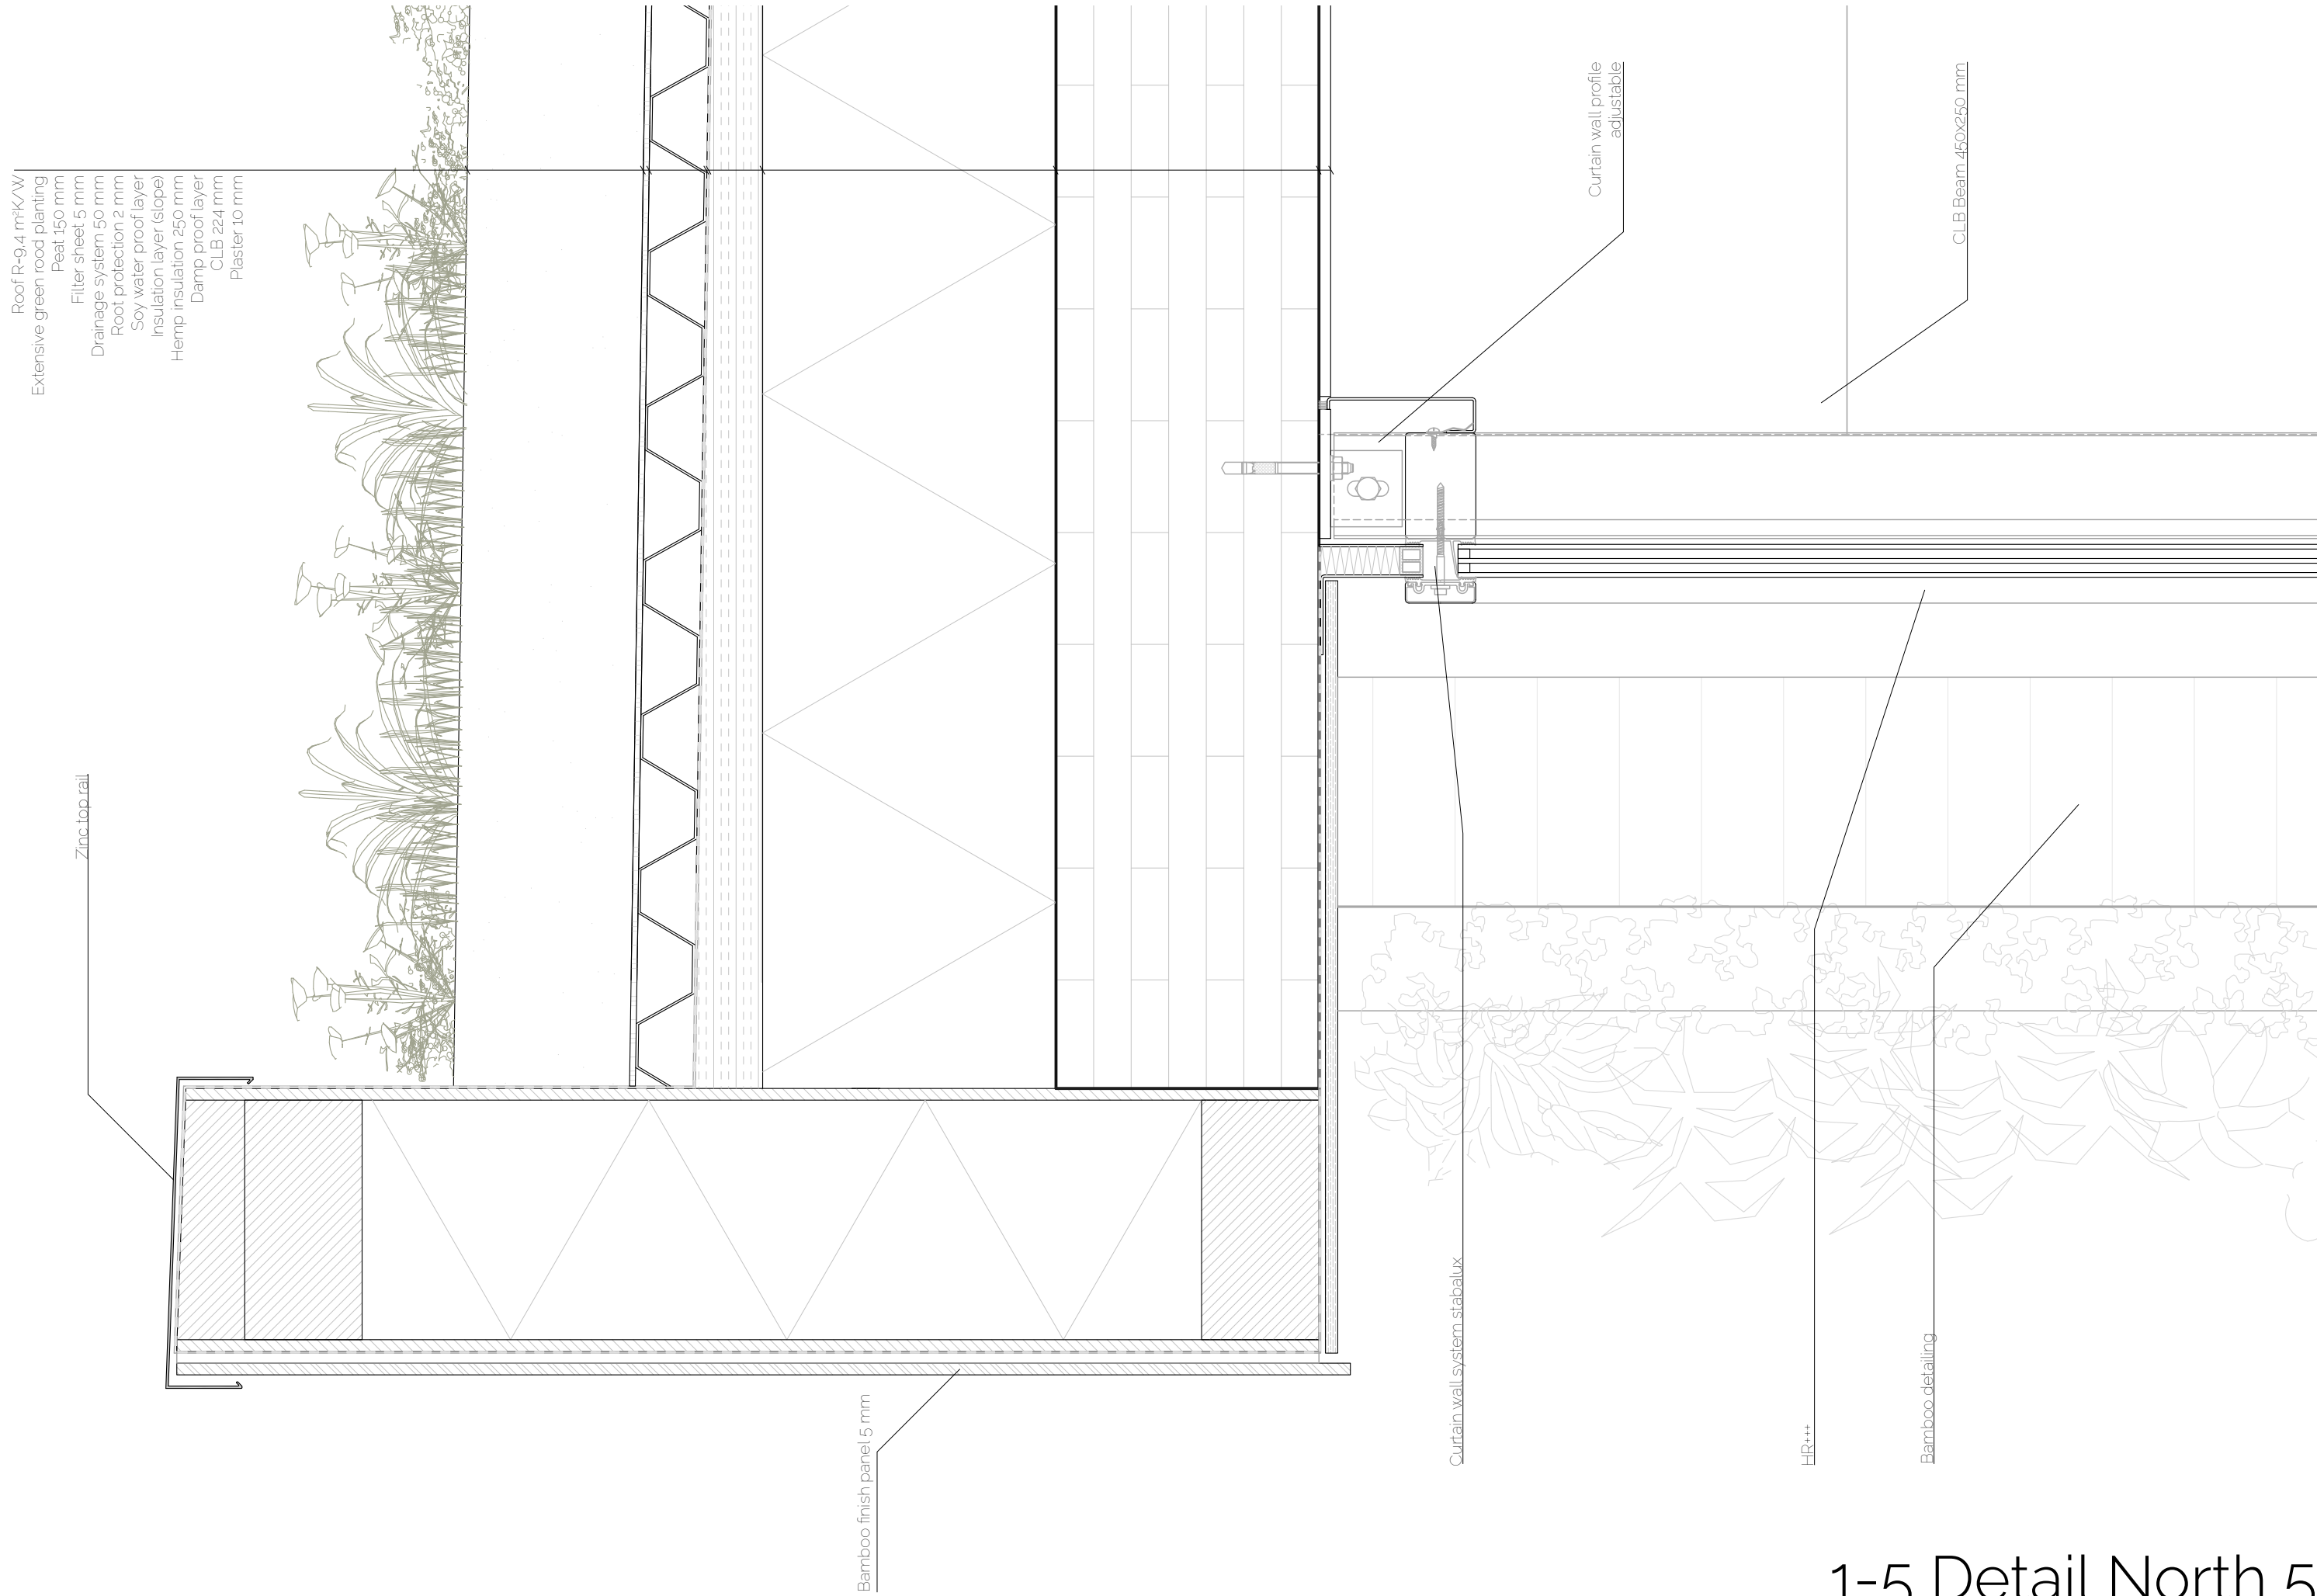


1-5 Detail North 5

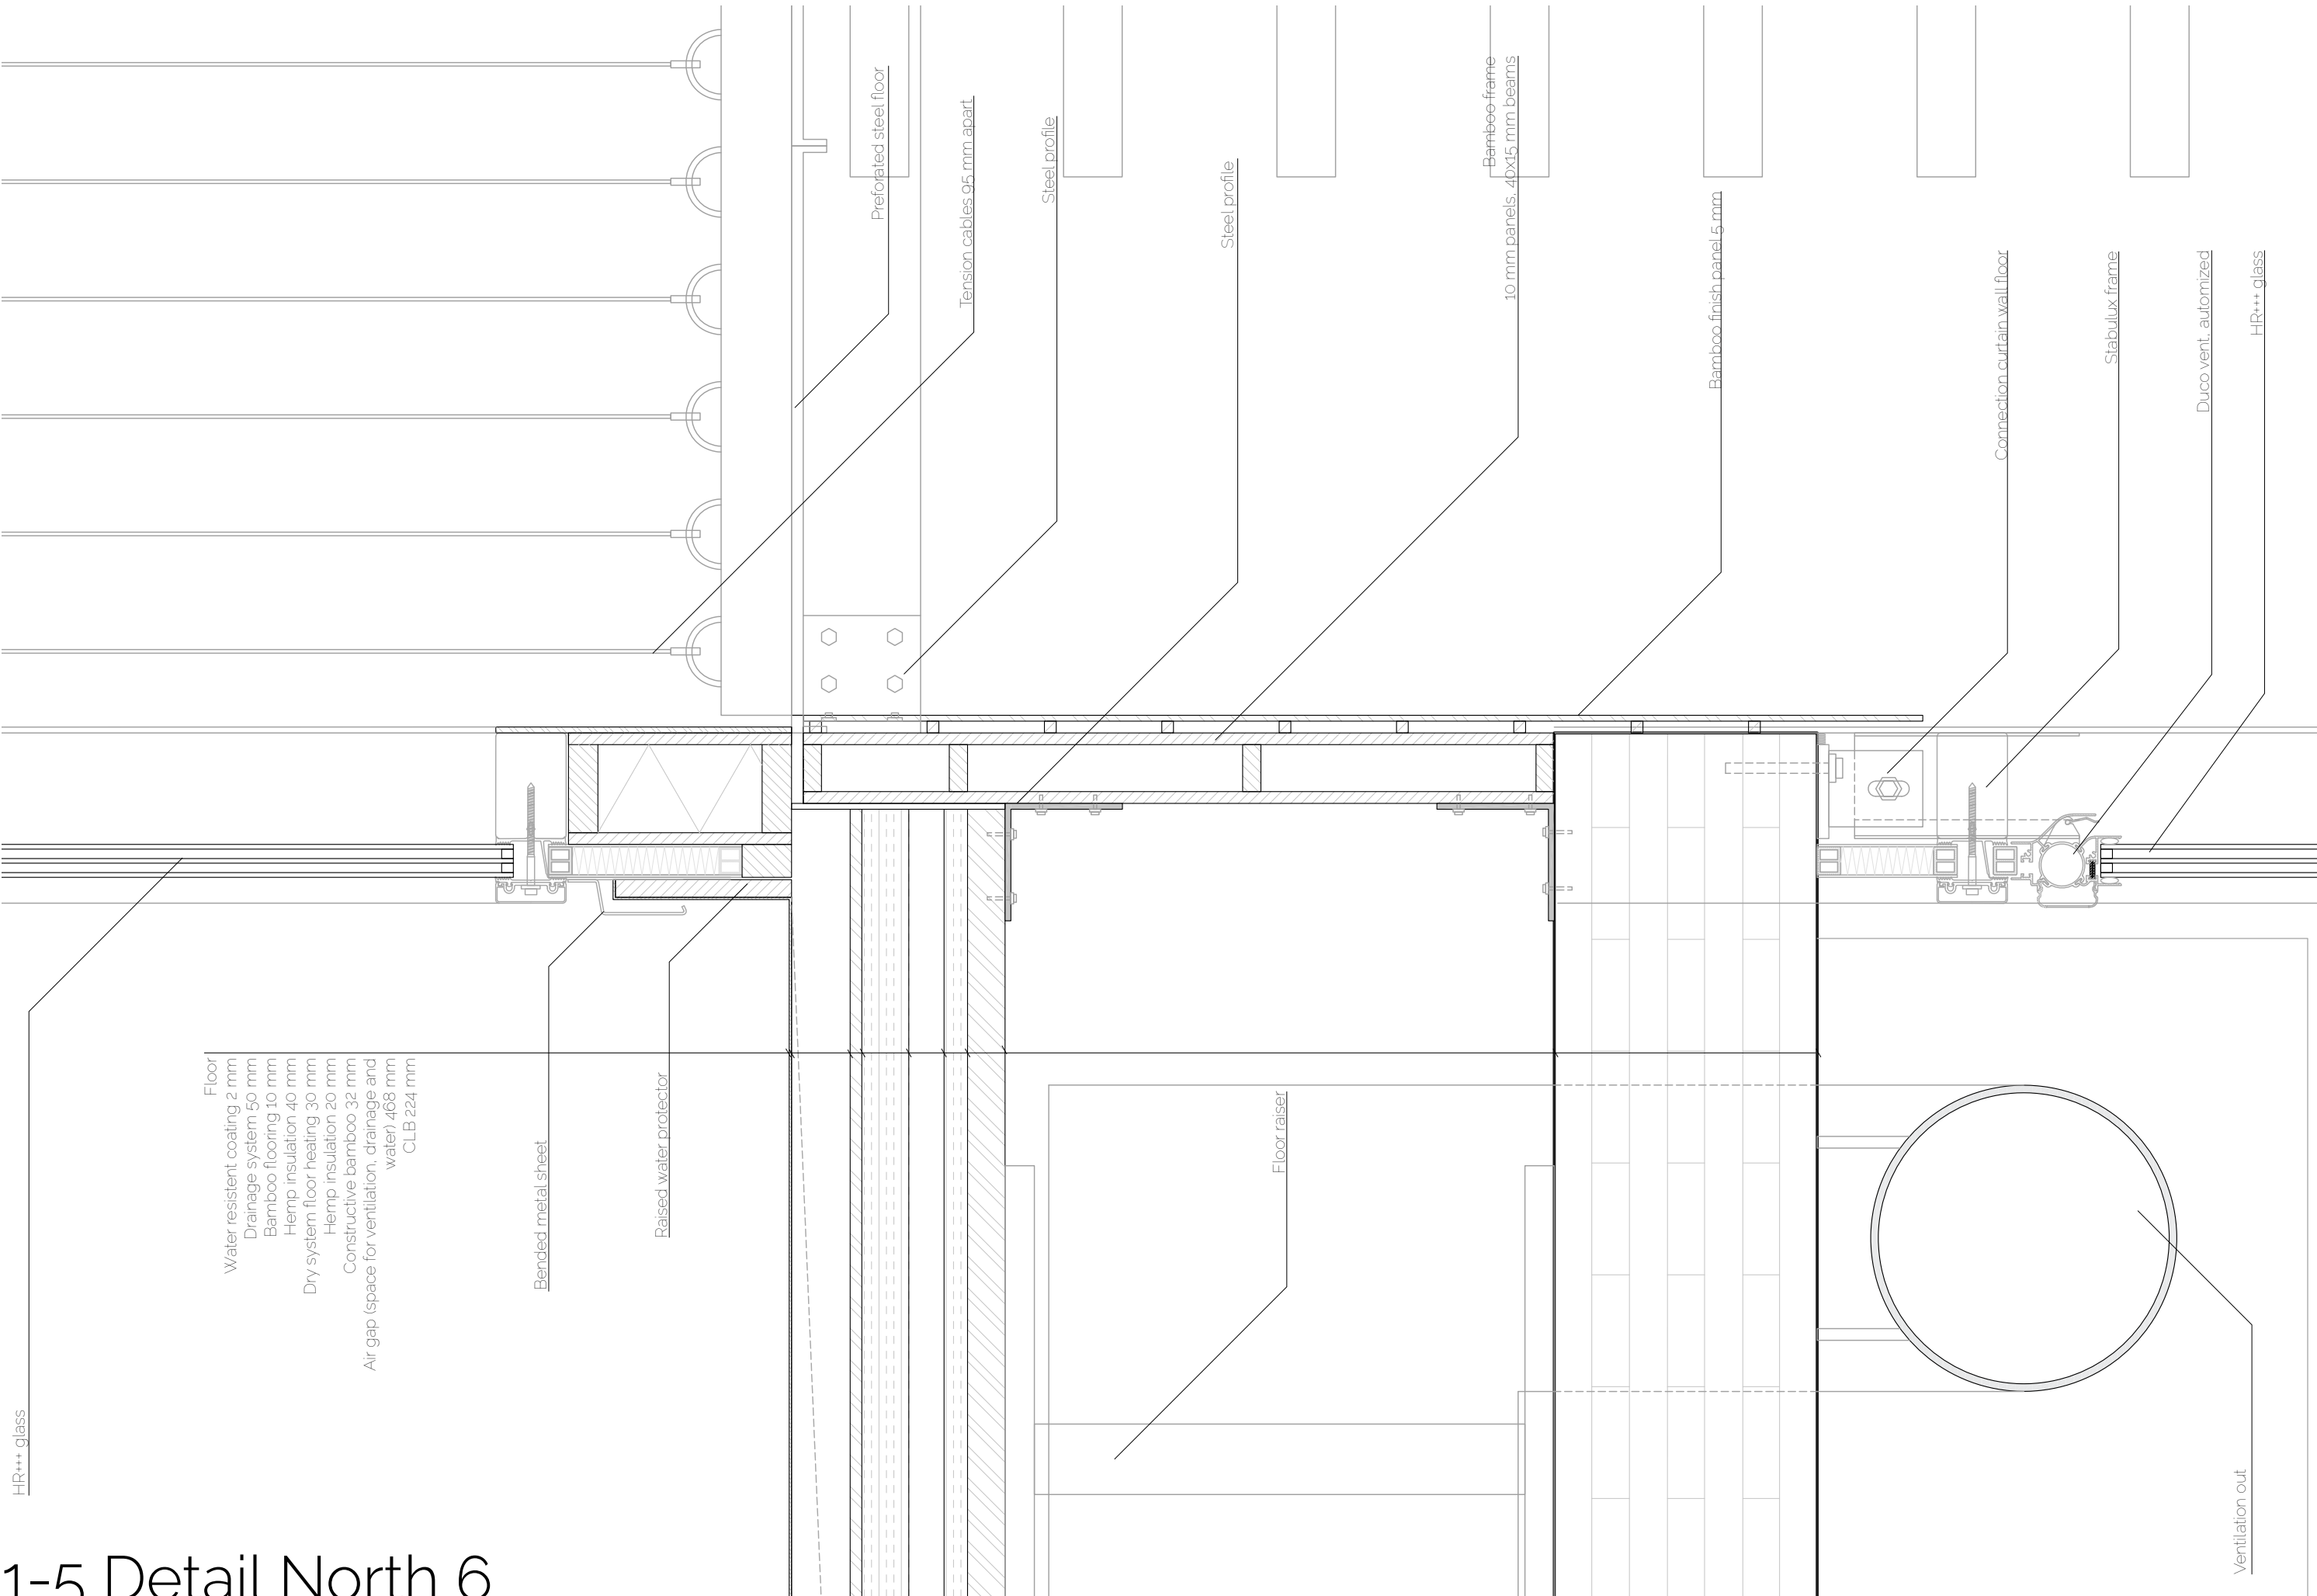



1-5 Detail North 6

1-5 Detail North horizontal

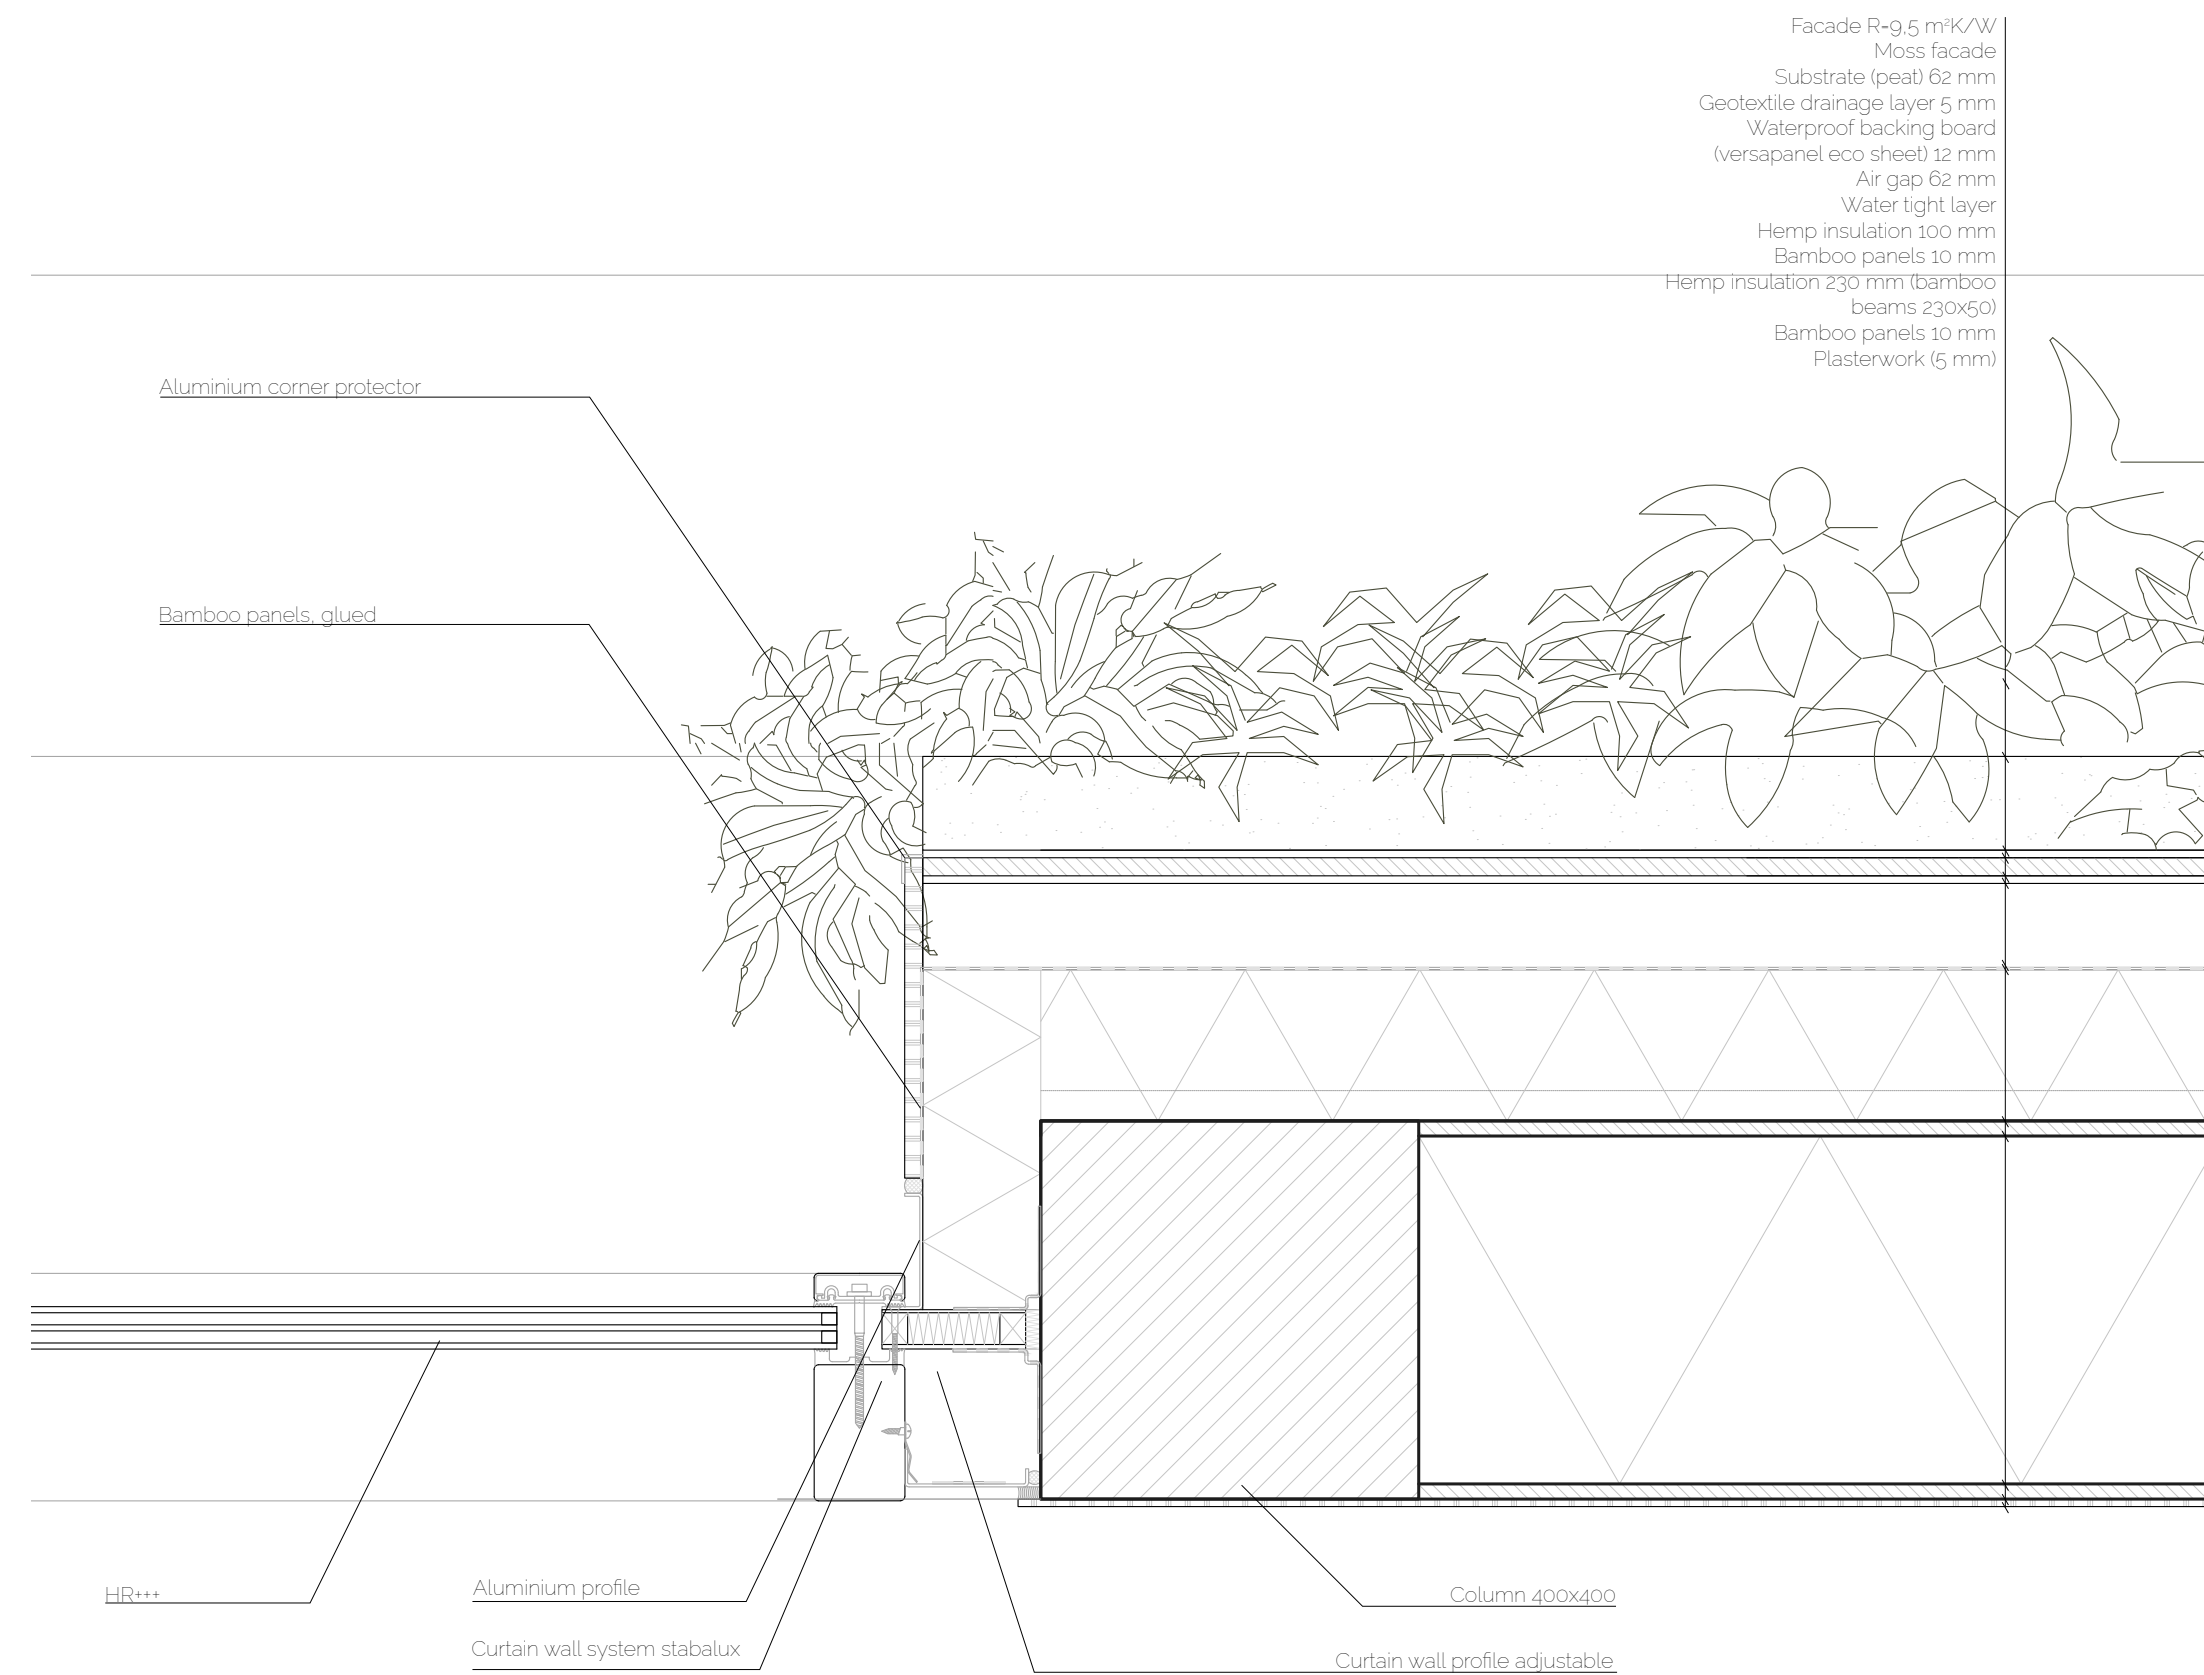


Overview detailing South facade


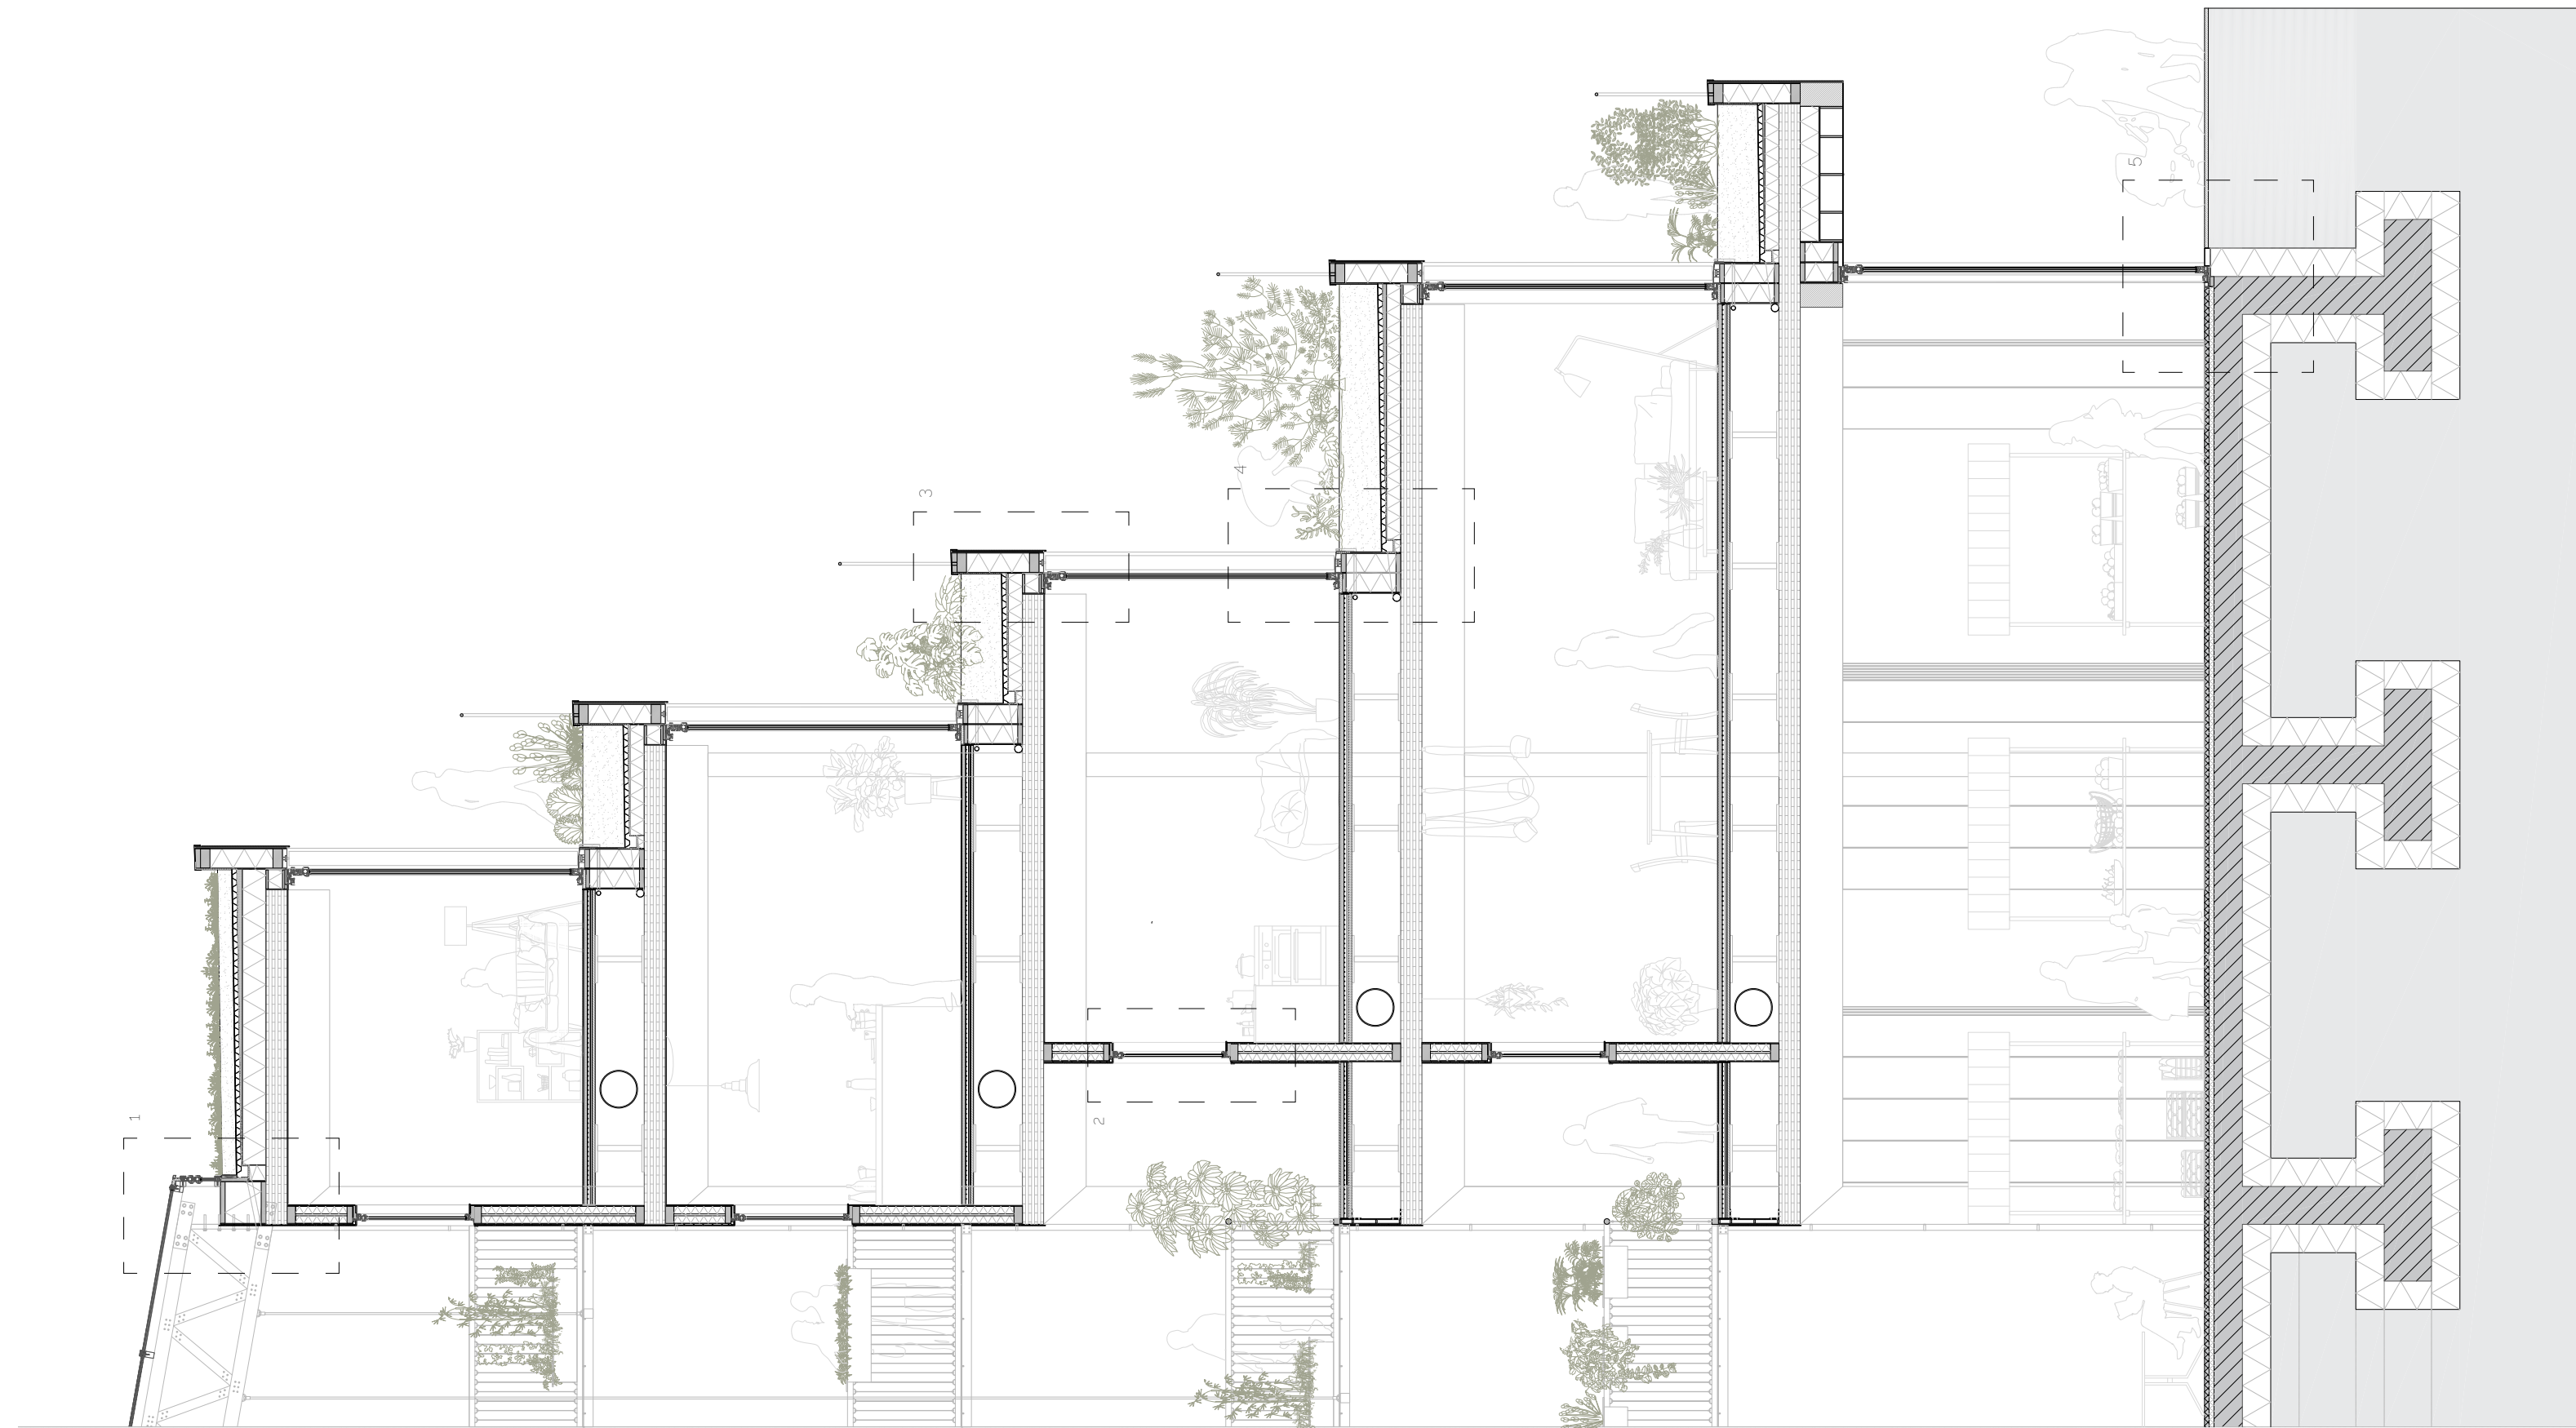


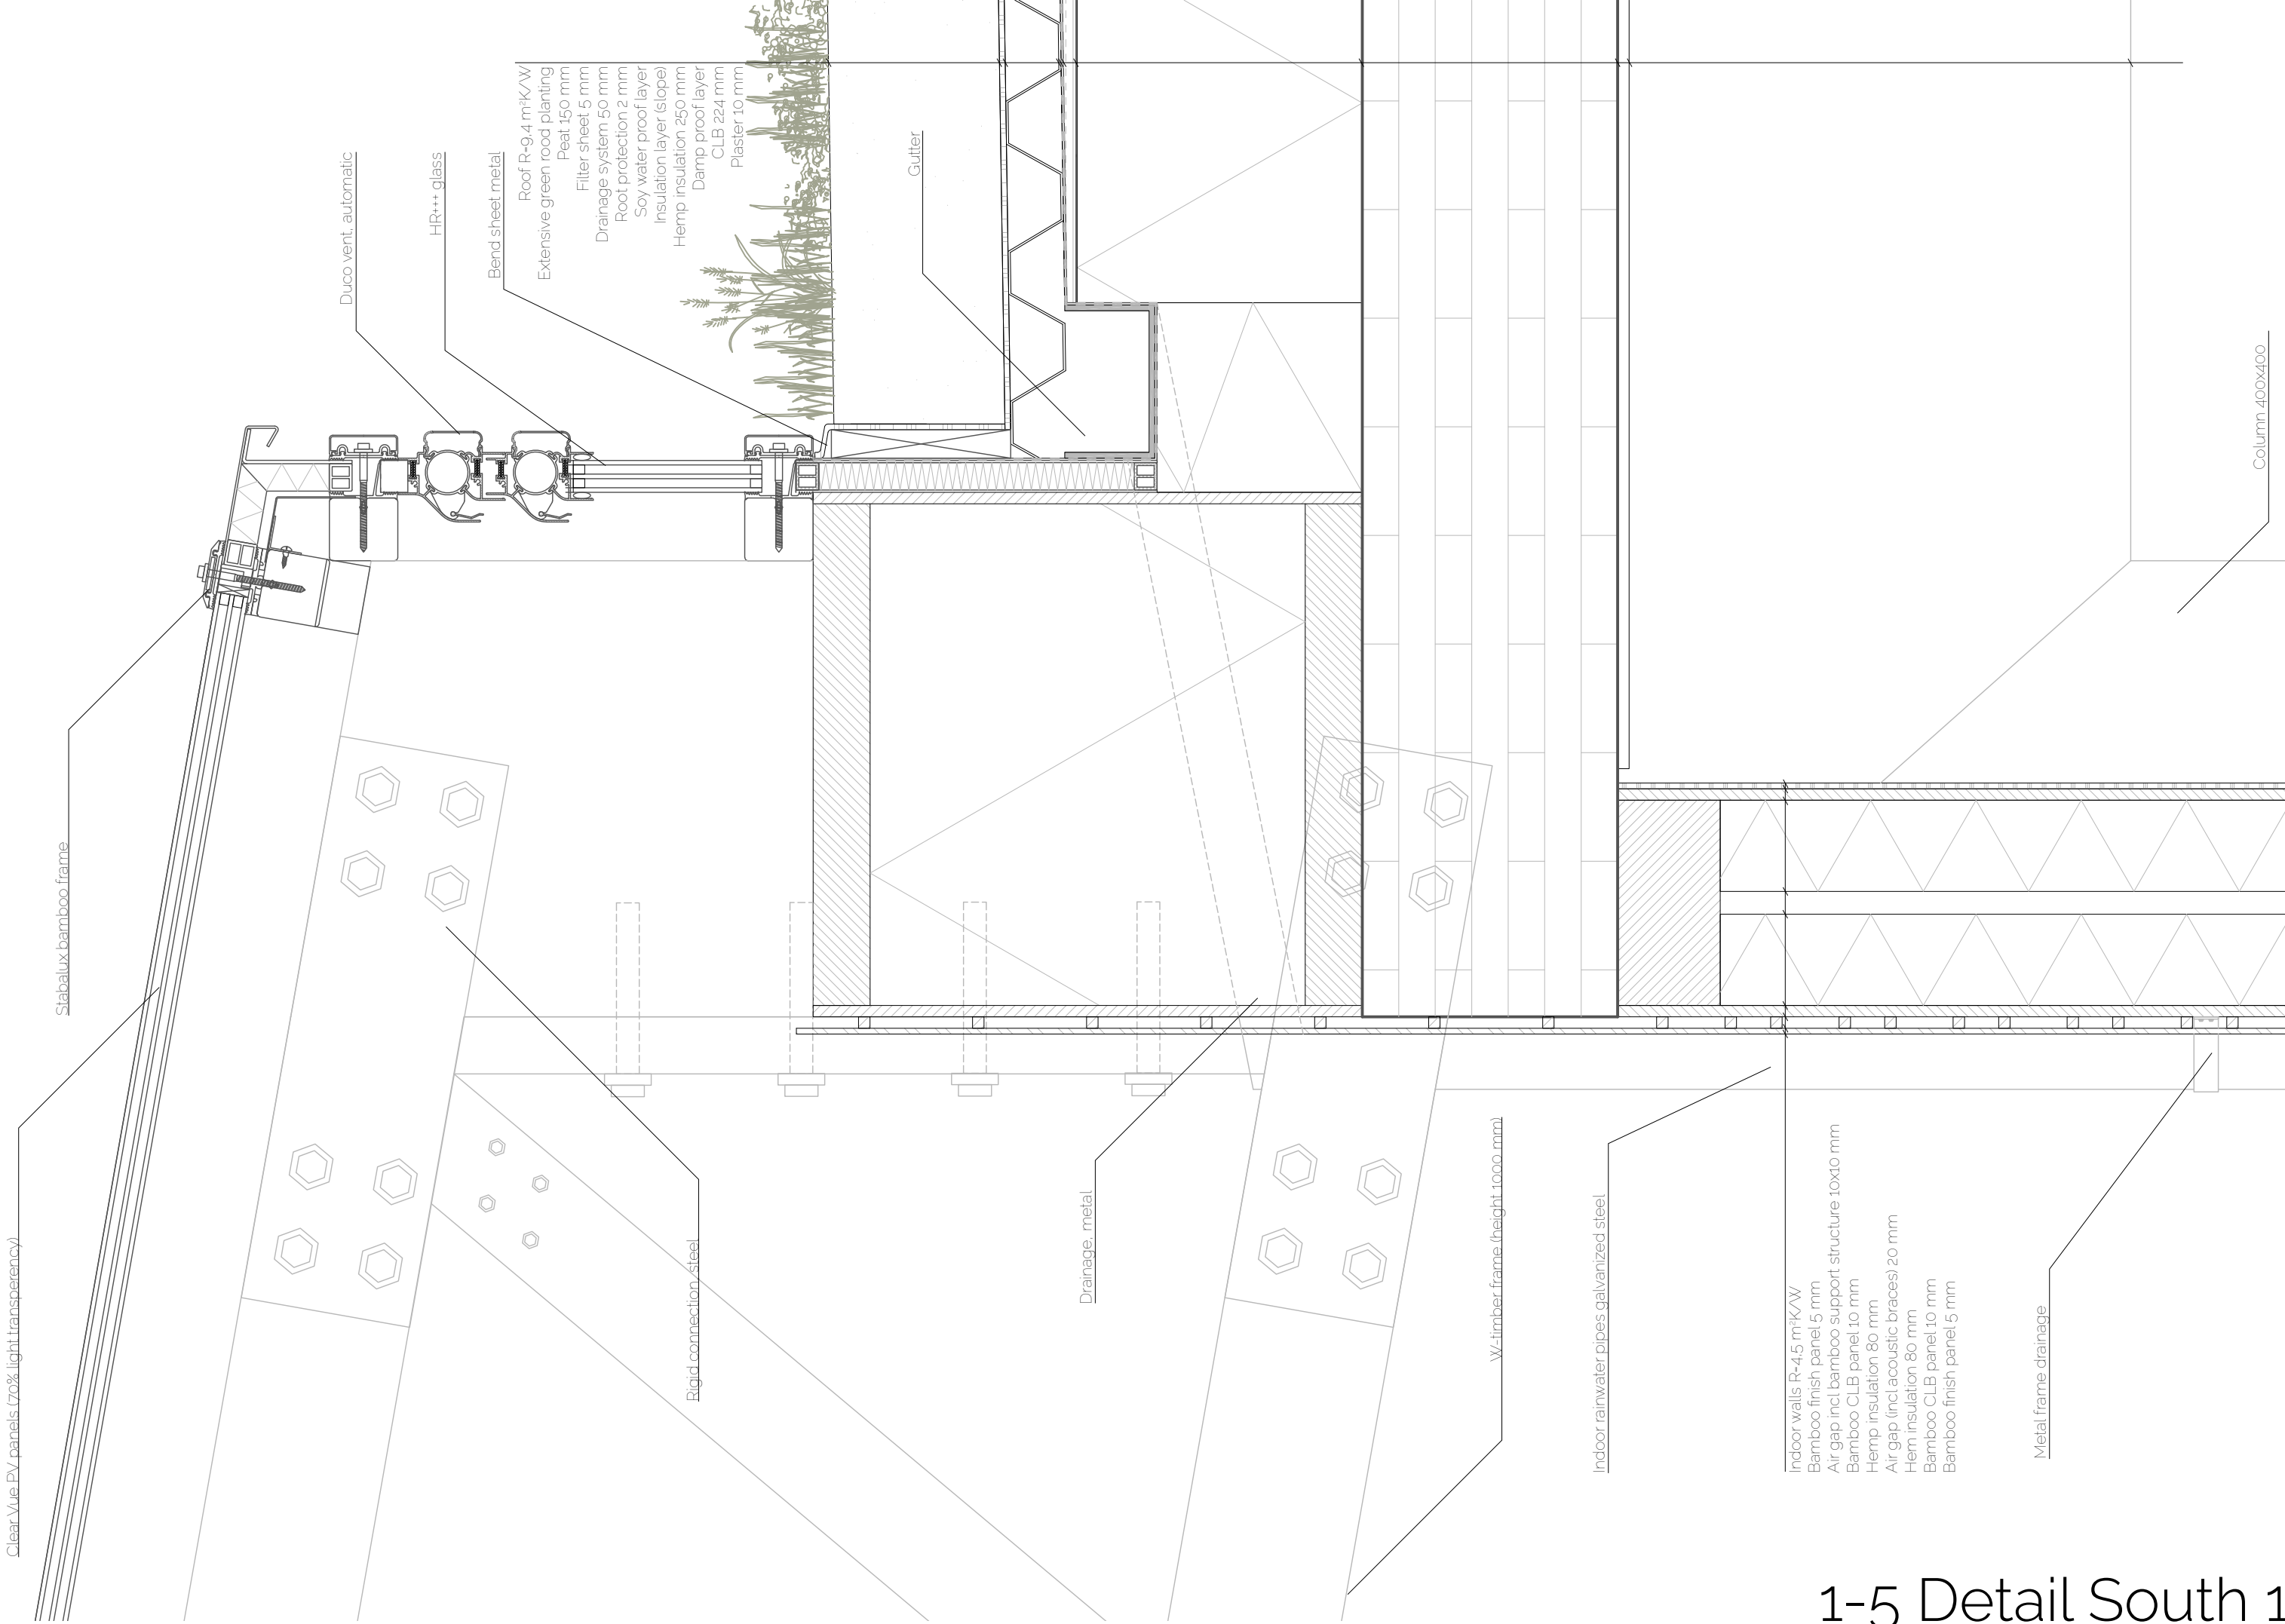

1-5 Detail South 1

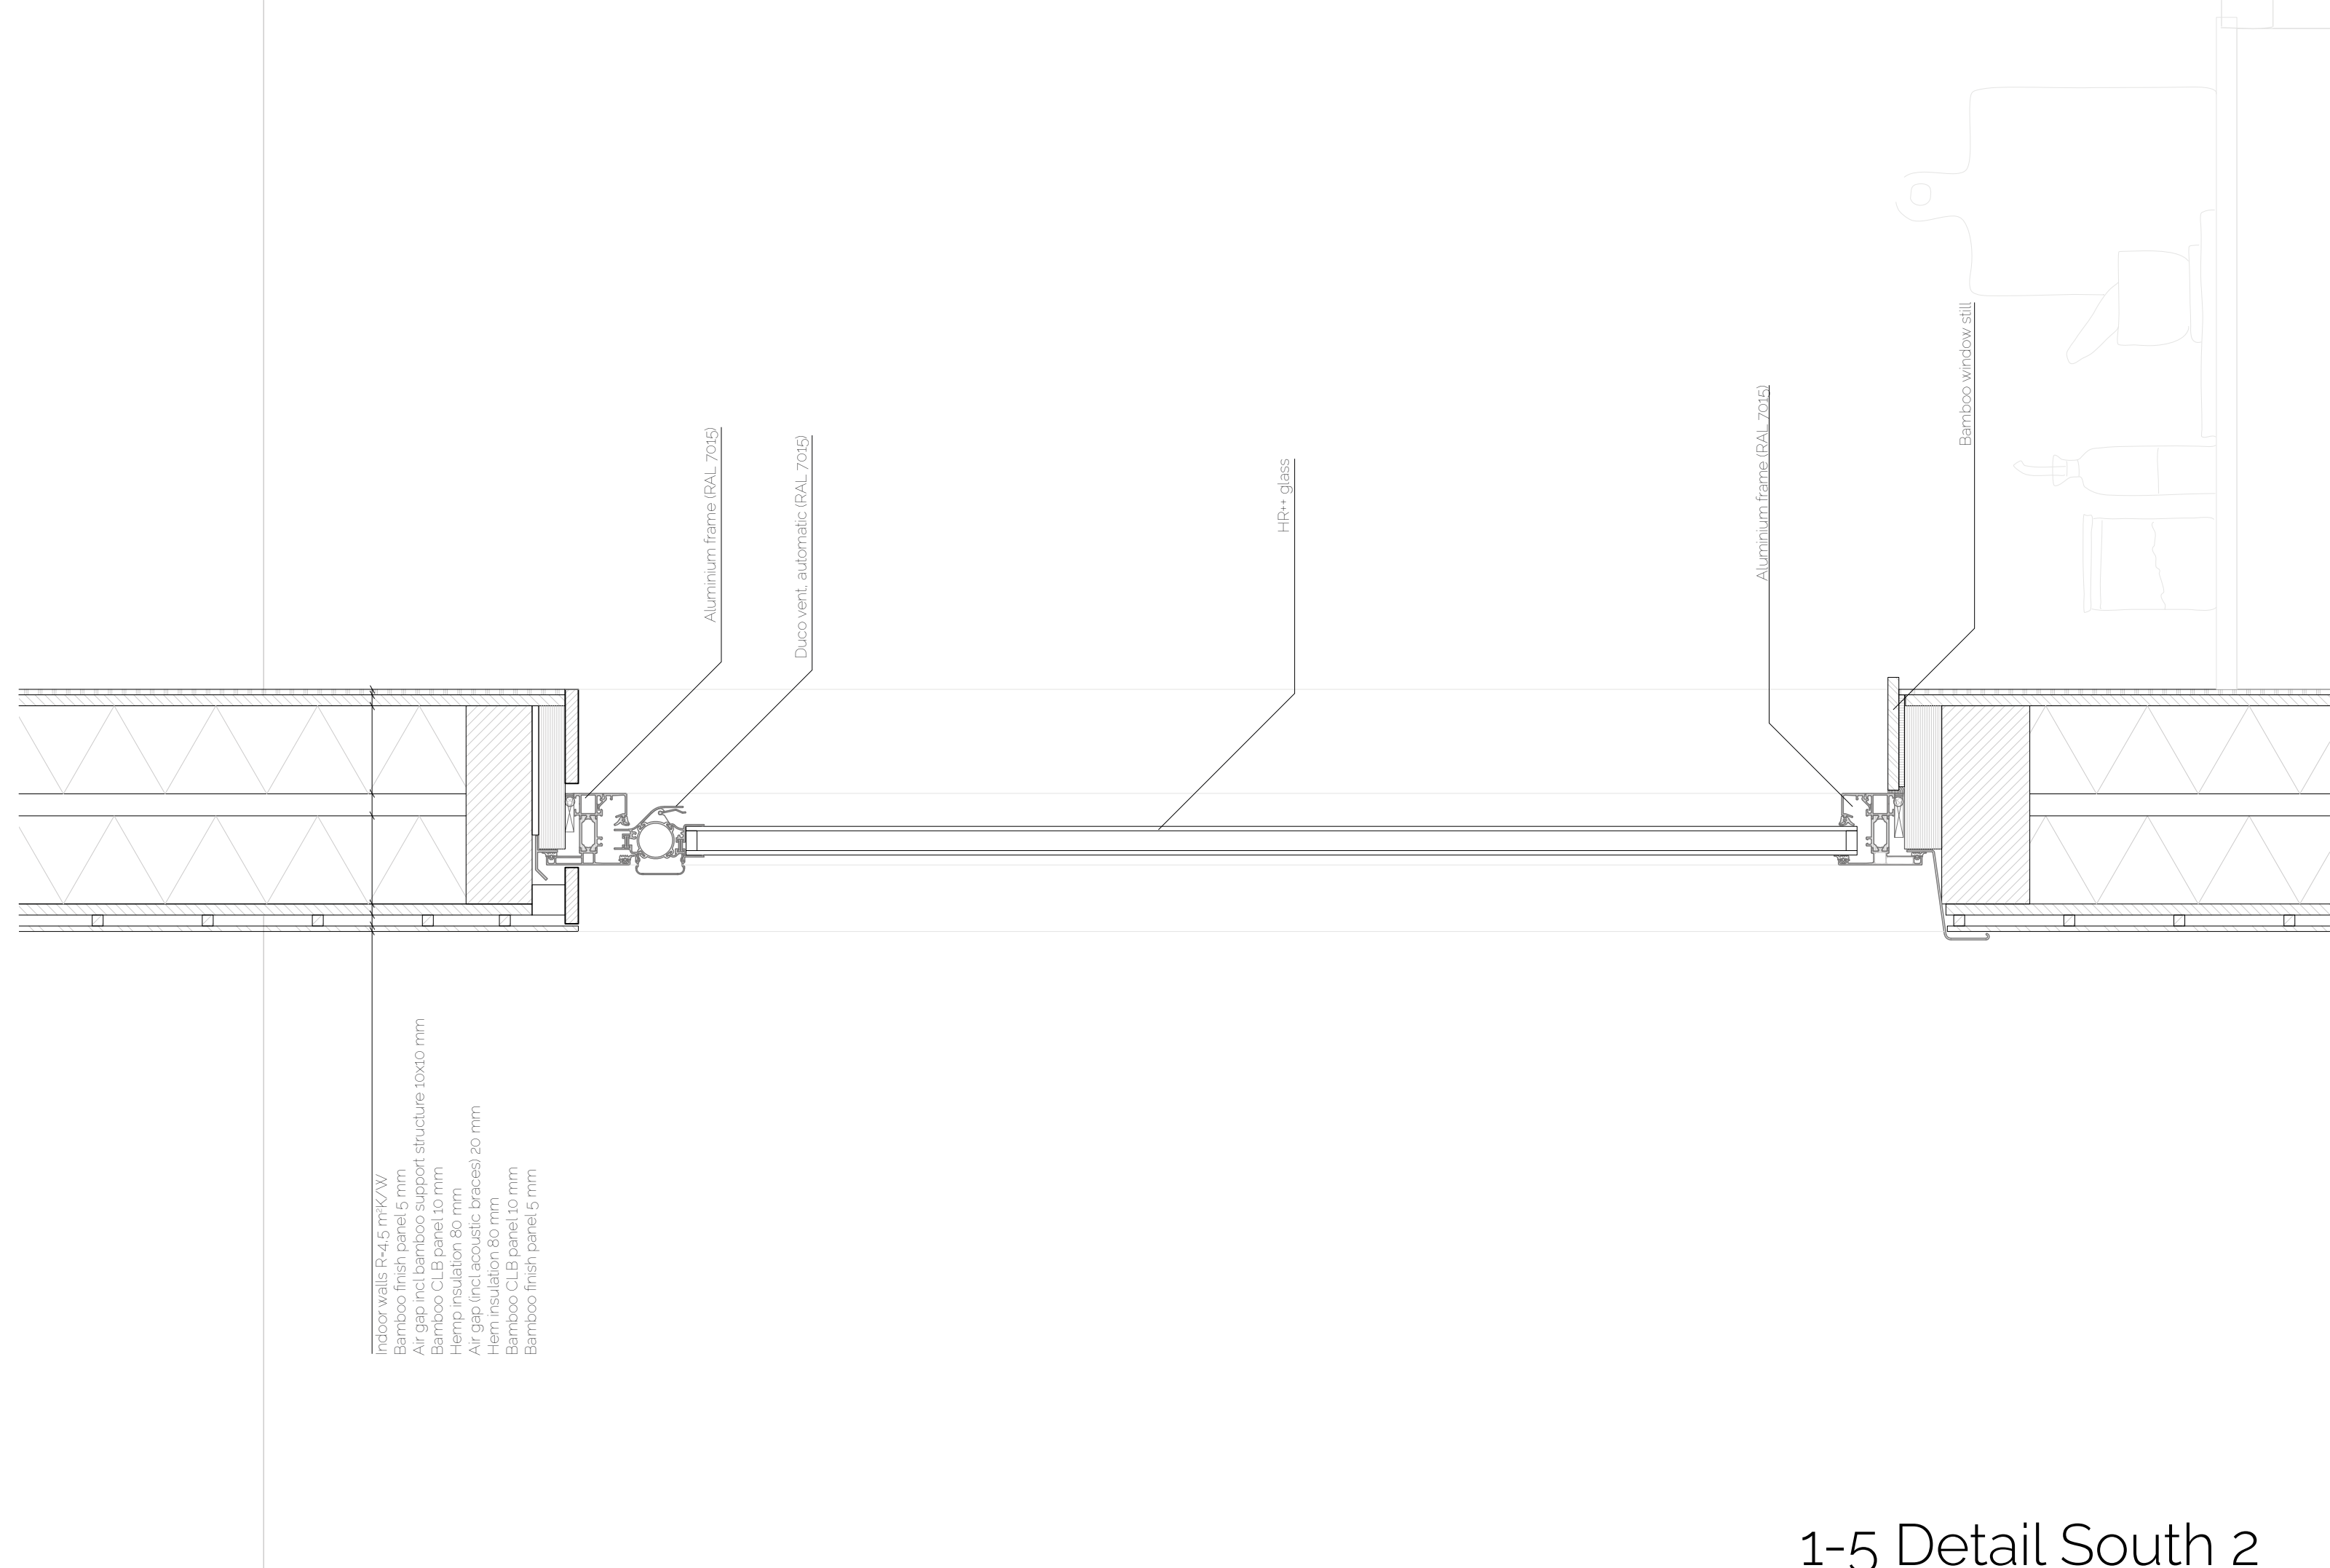

1-5 Detail South 2

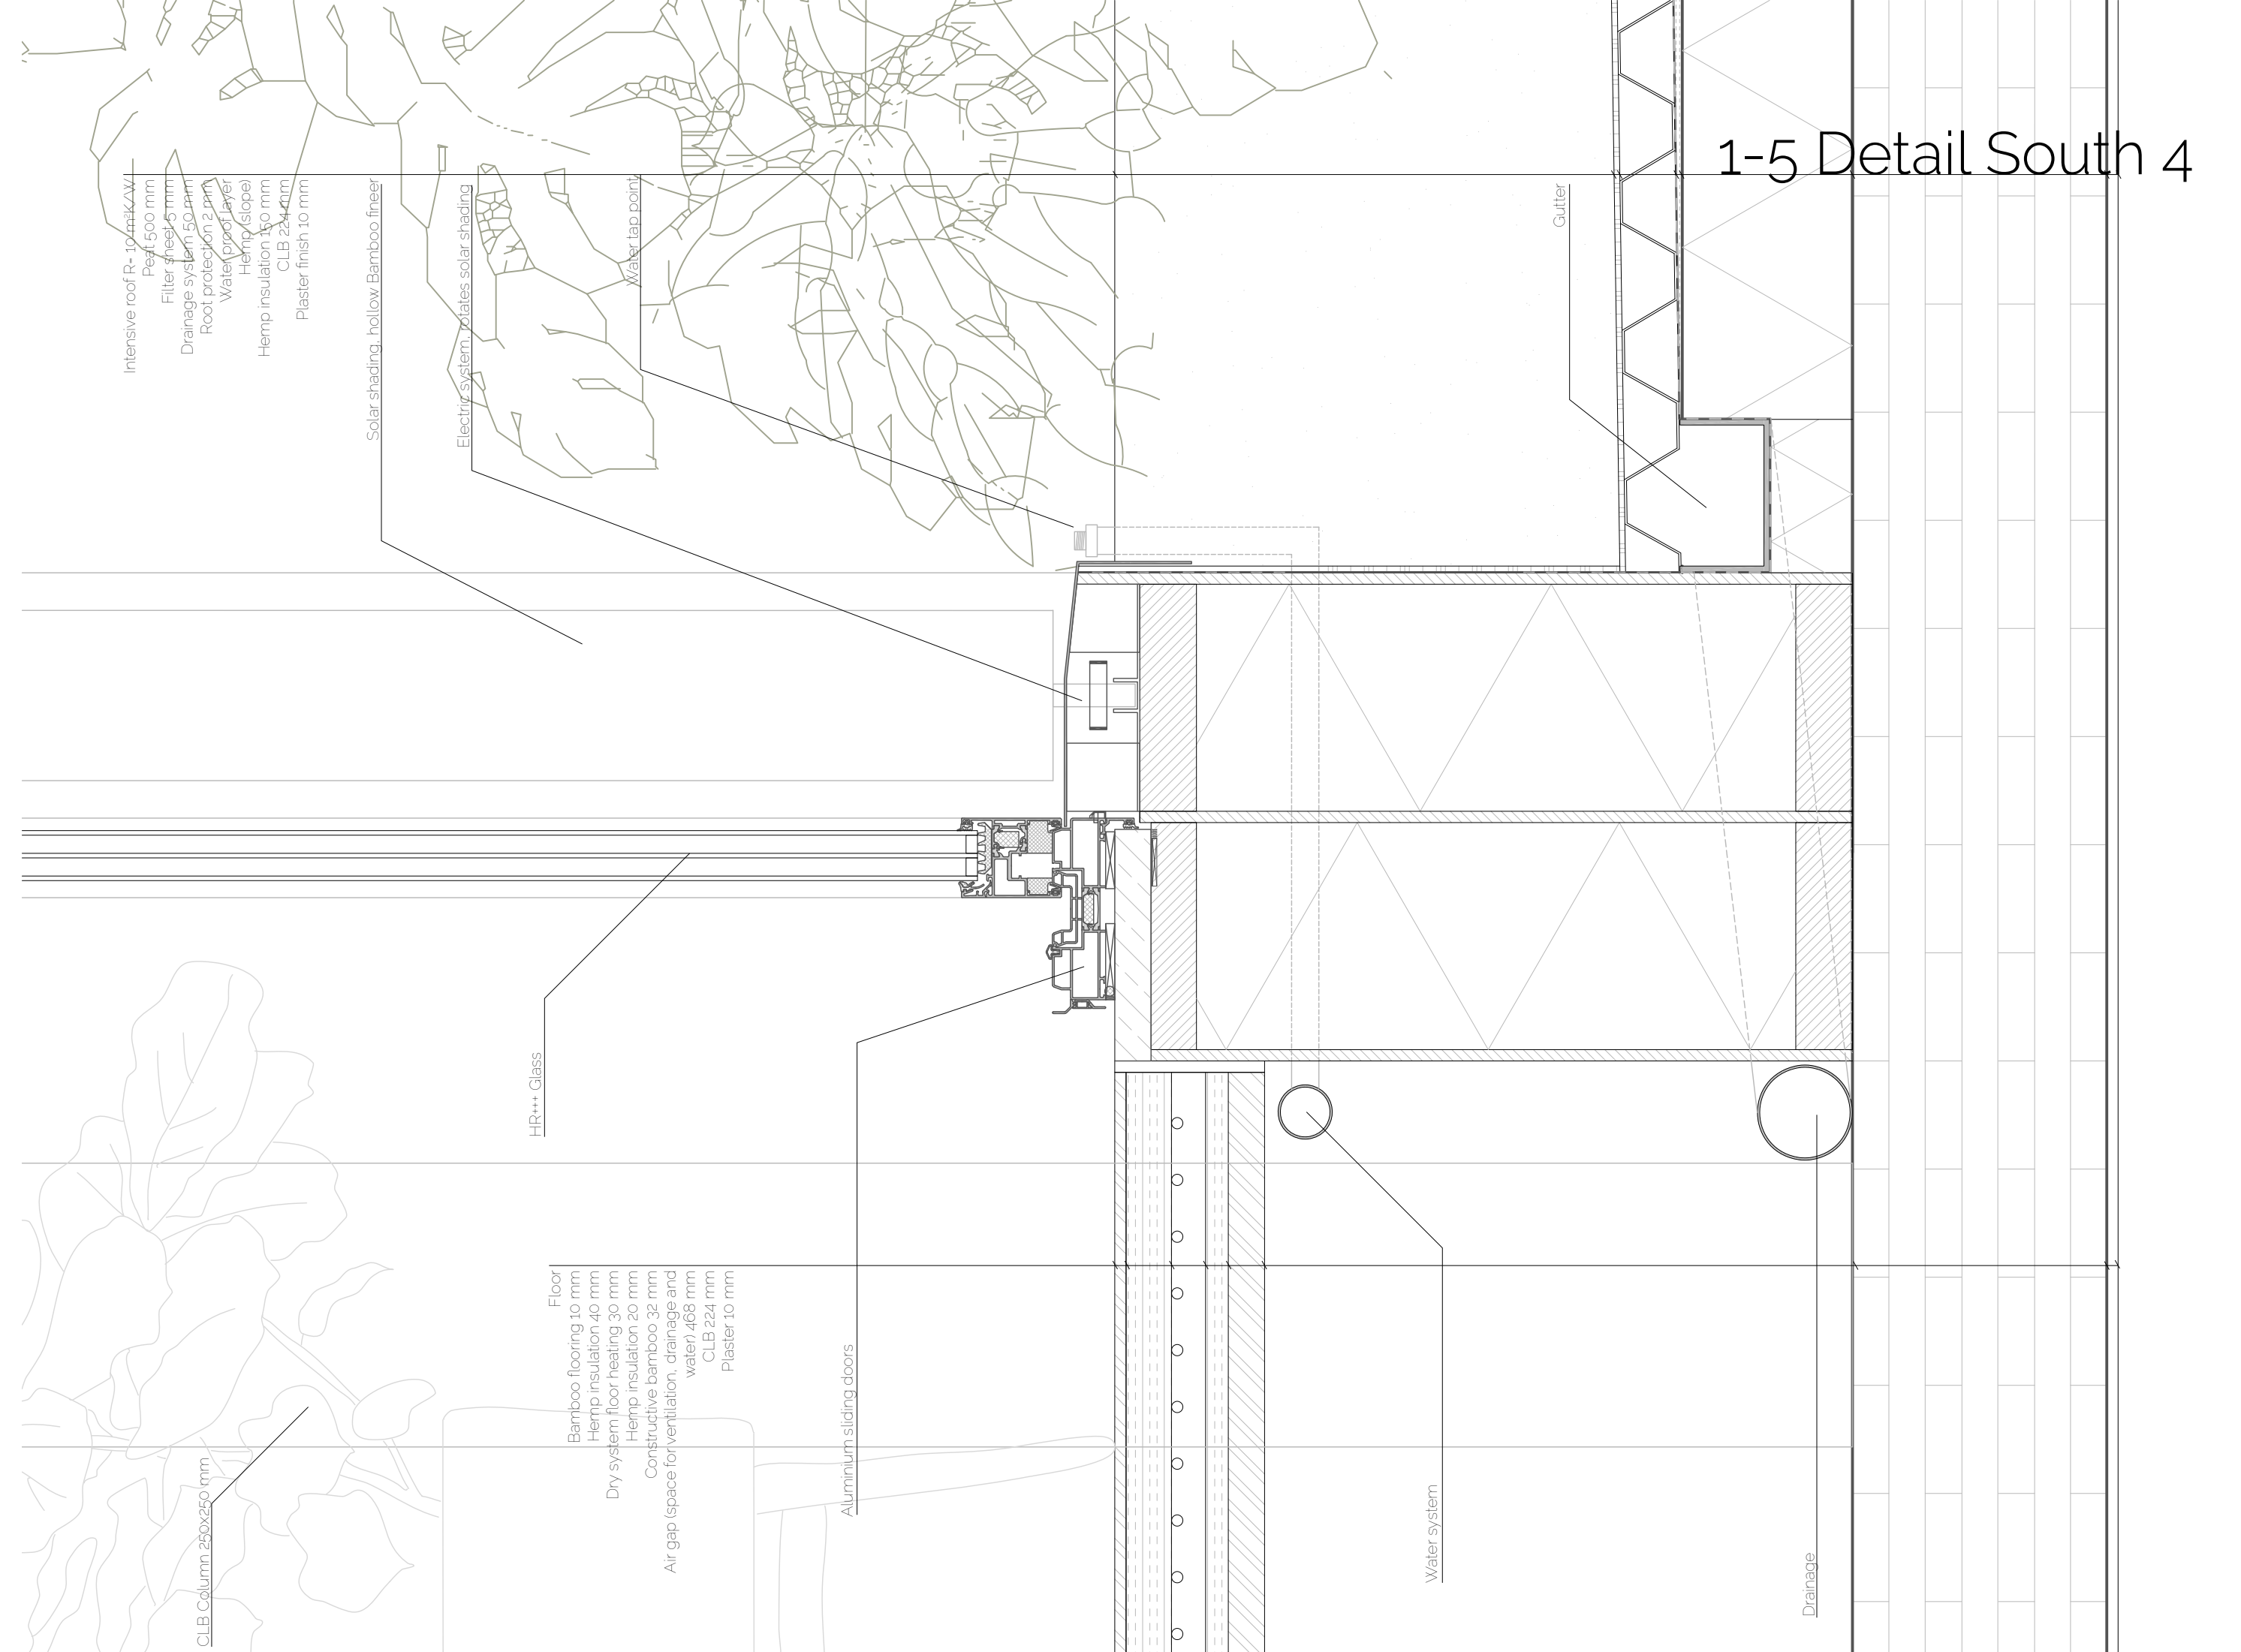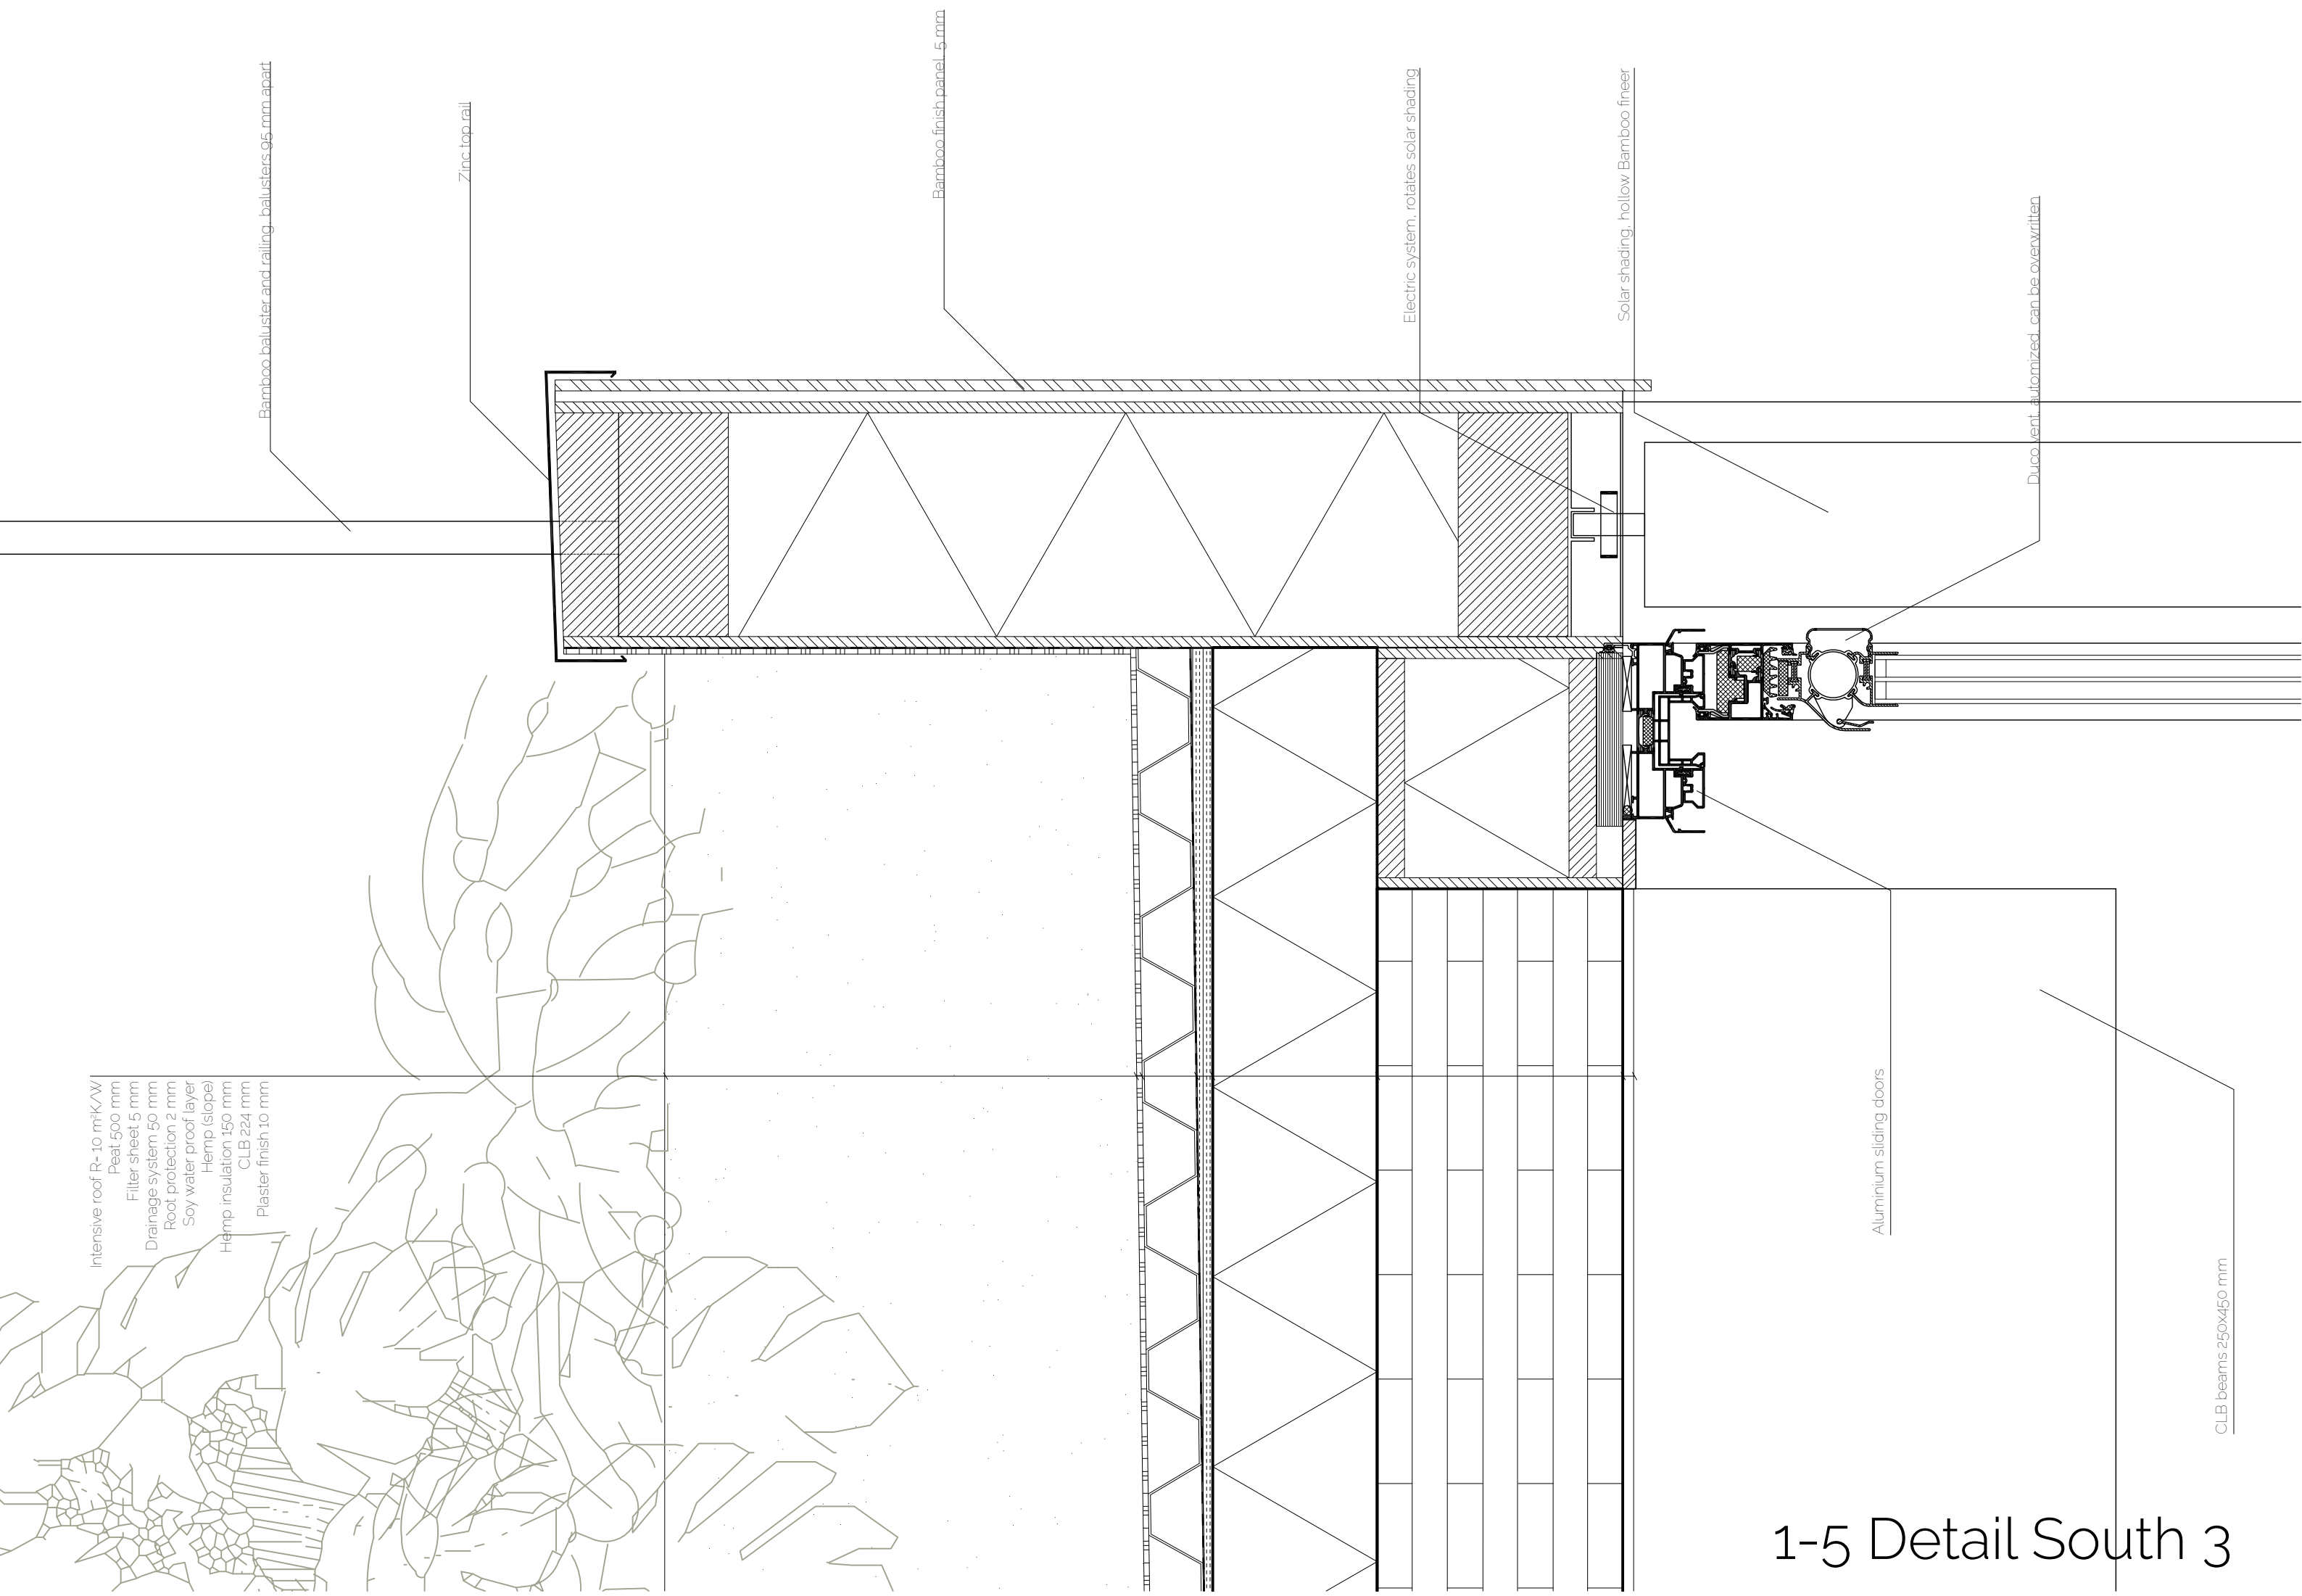

1-5 Detail South 5

