



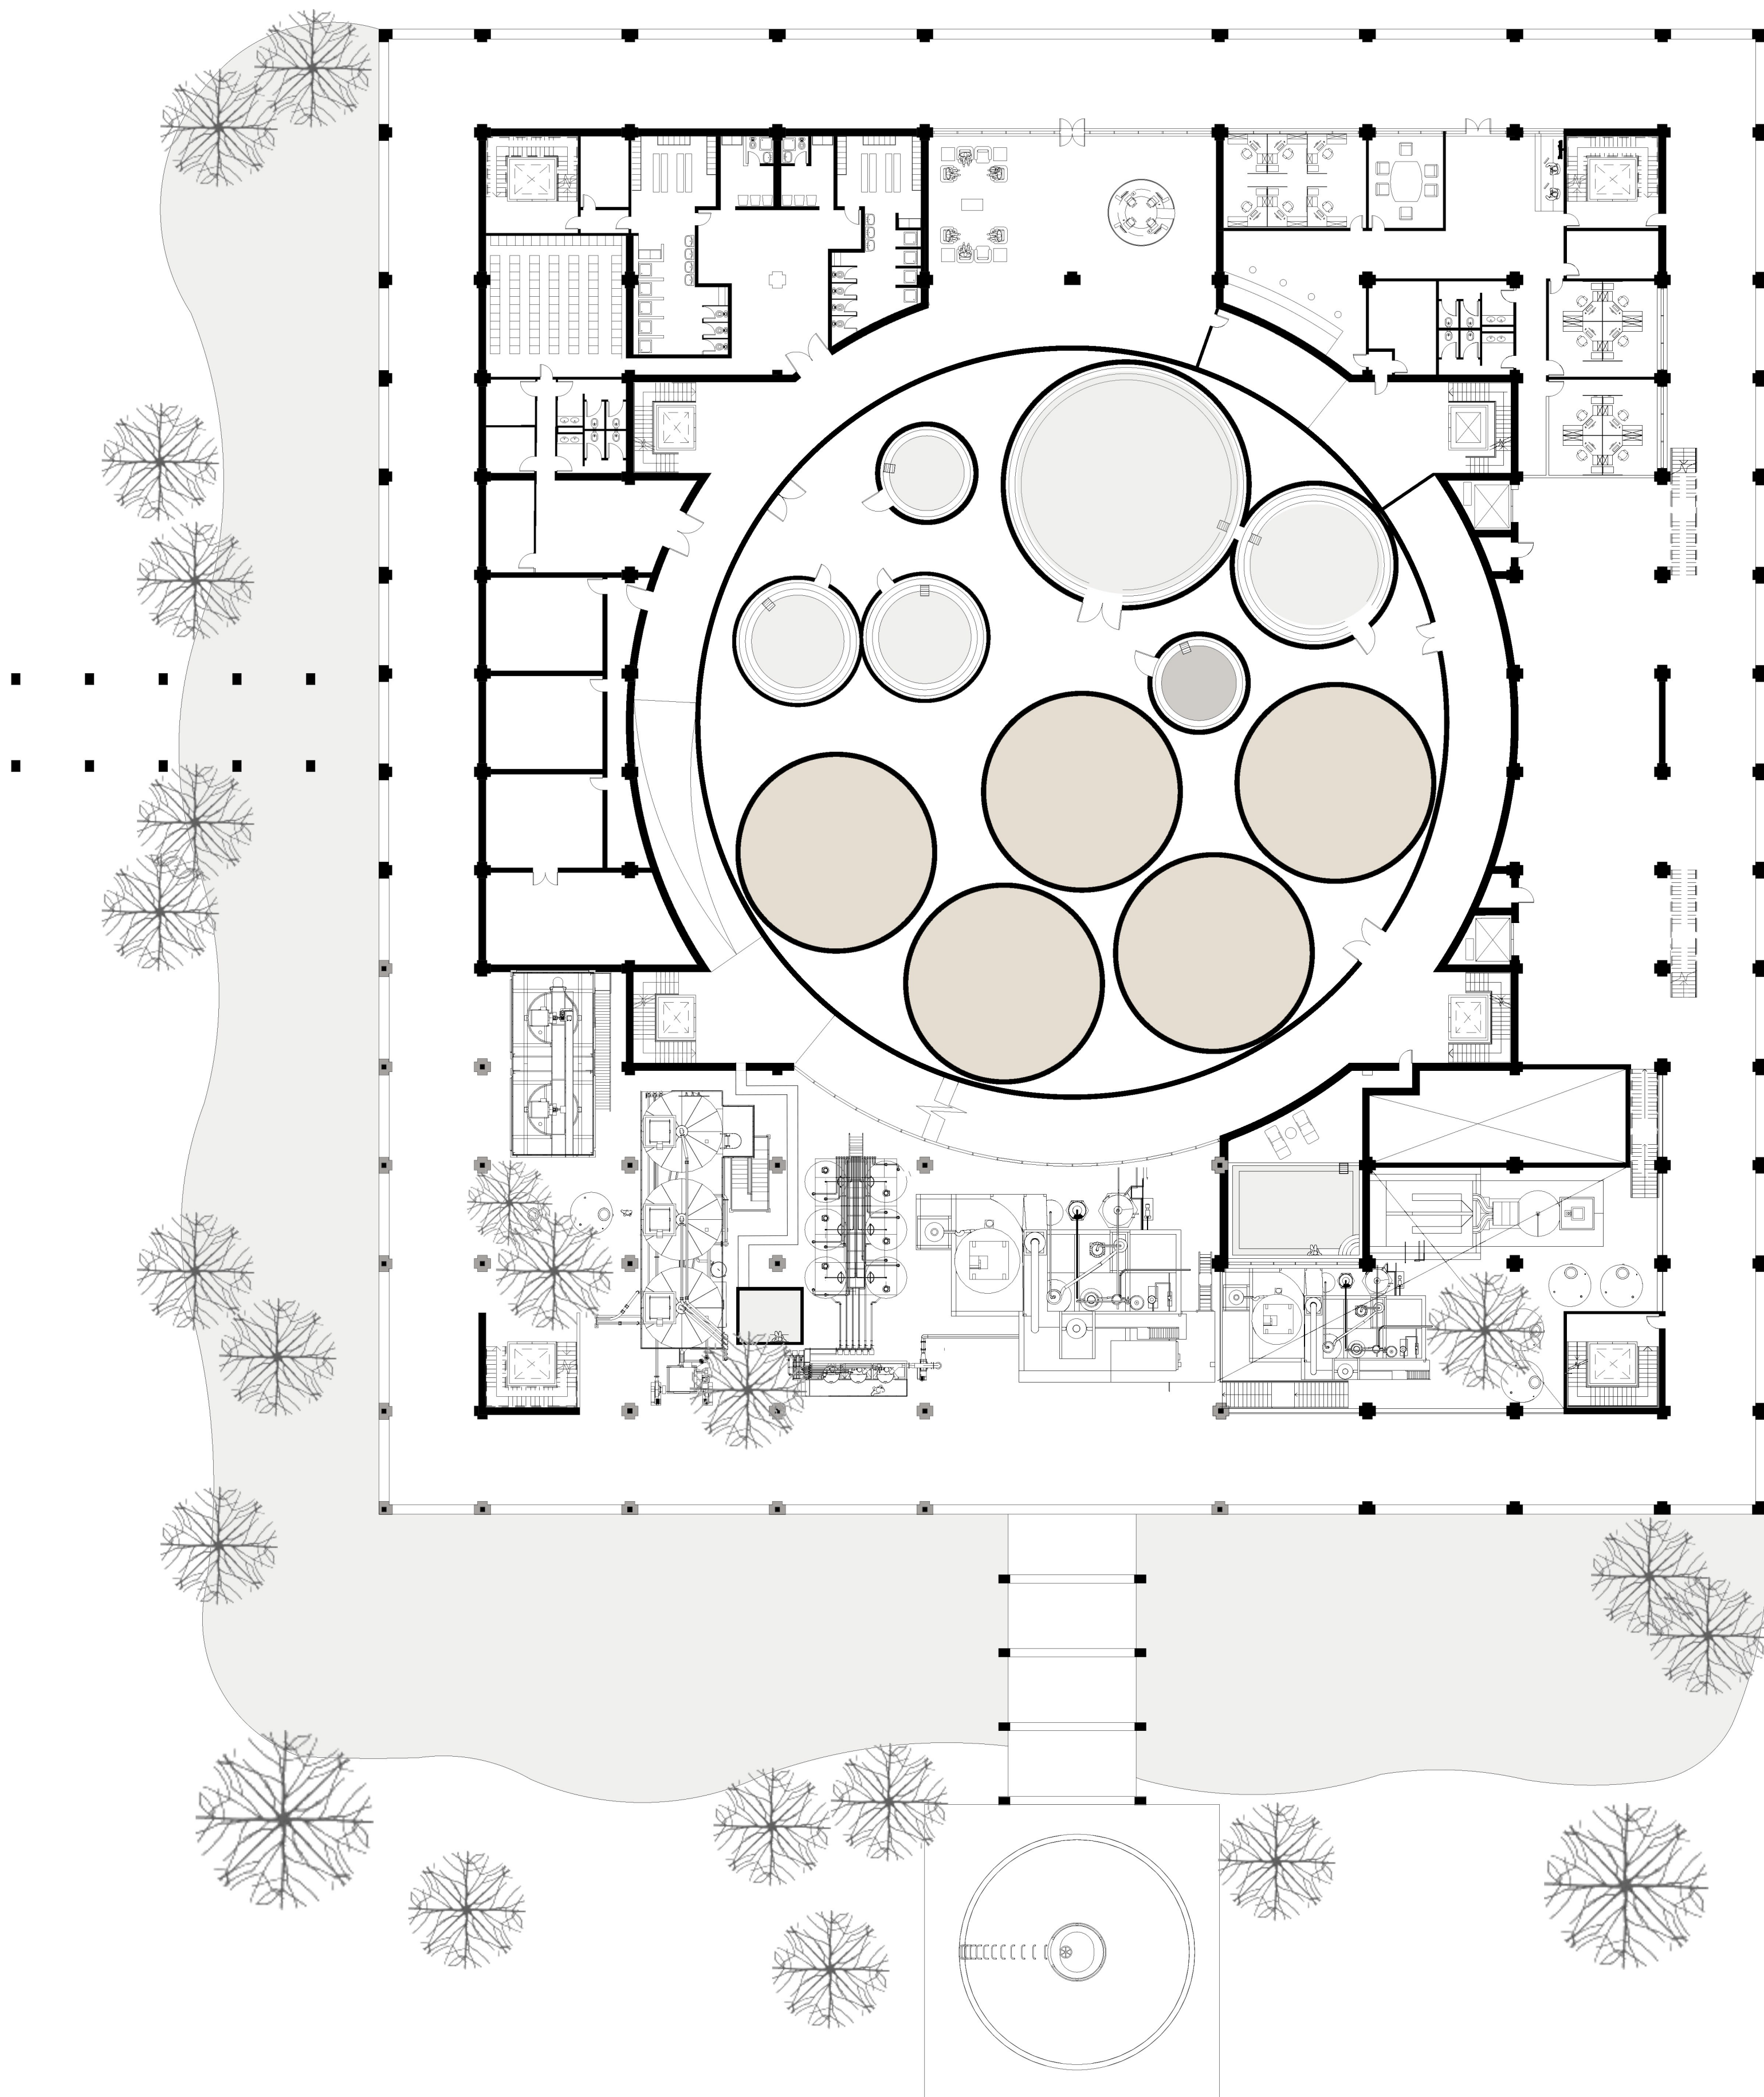

Ground floor plan
1:250


0 5m 10m

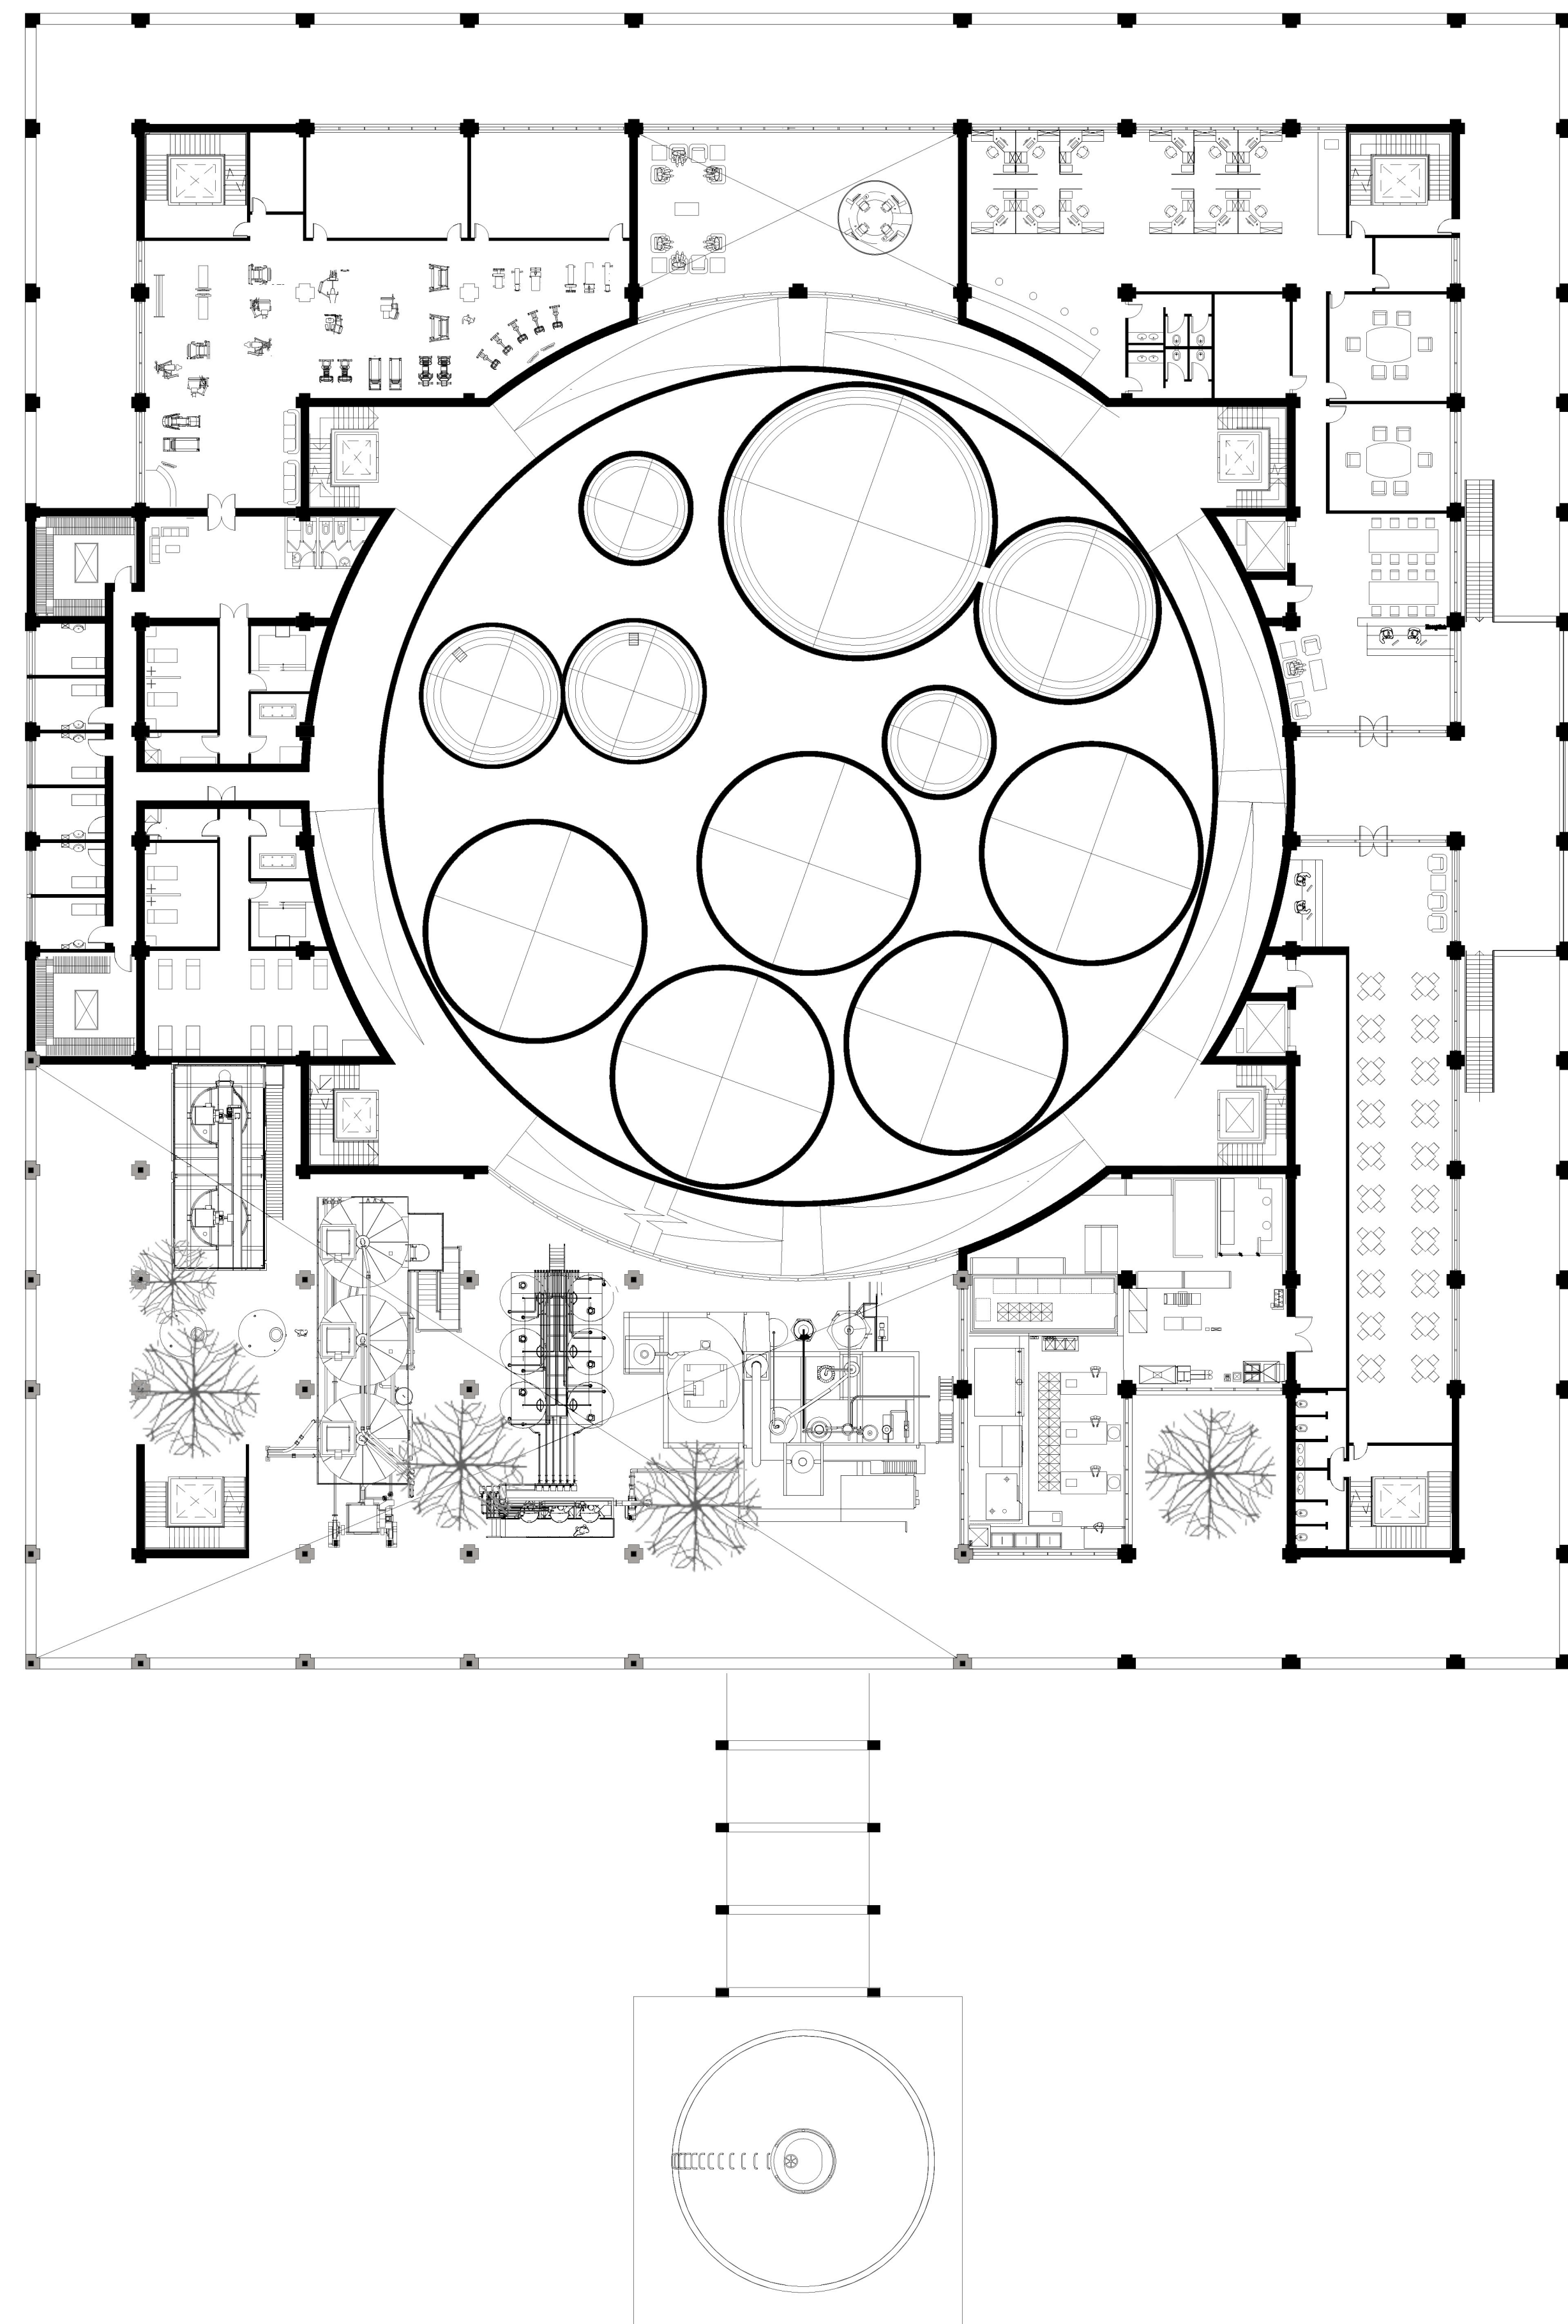


First floor plan
1:250

0 5m 10m




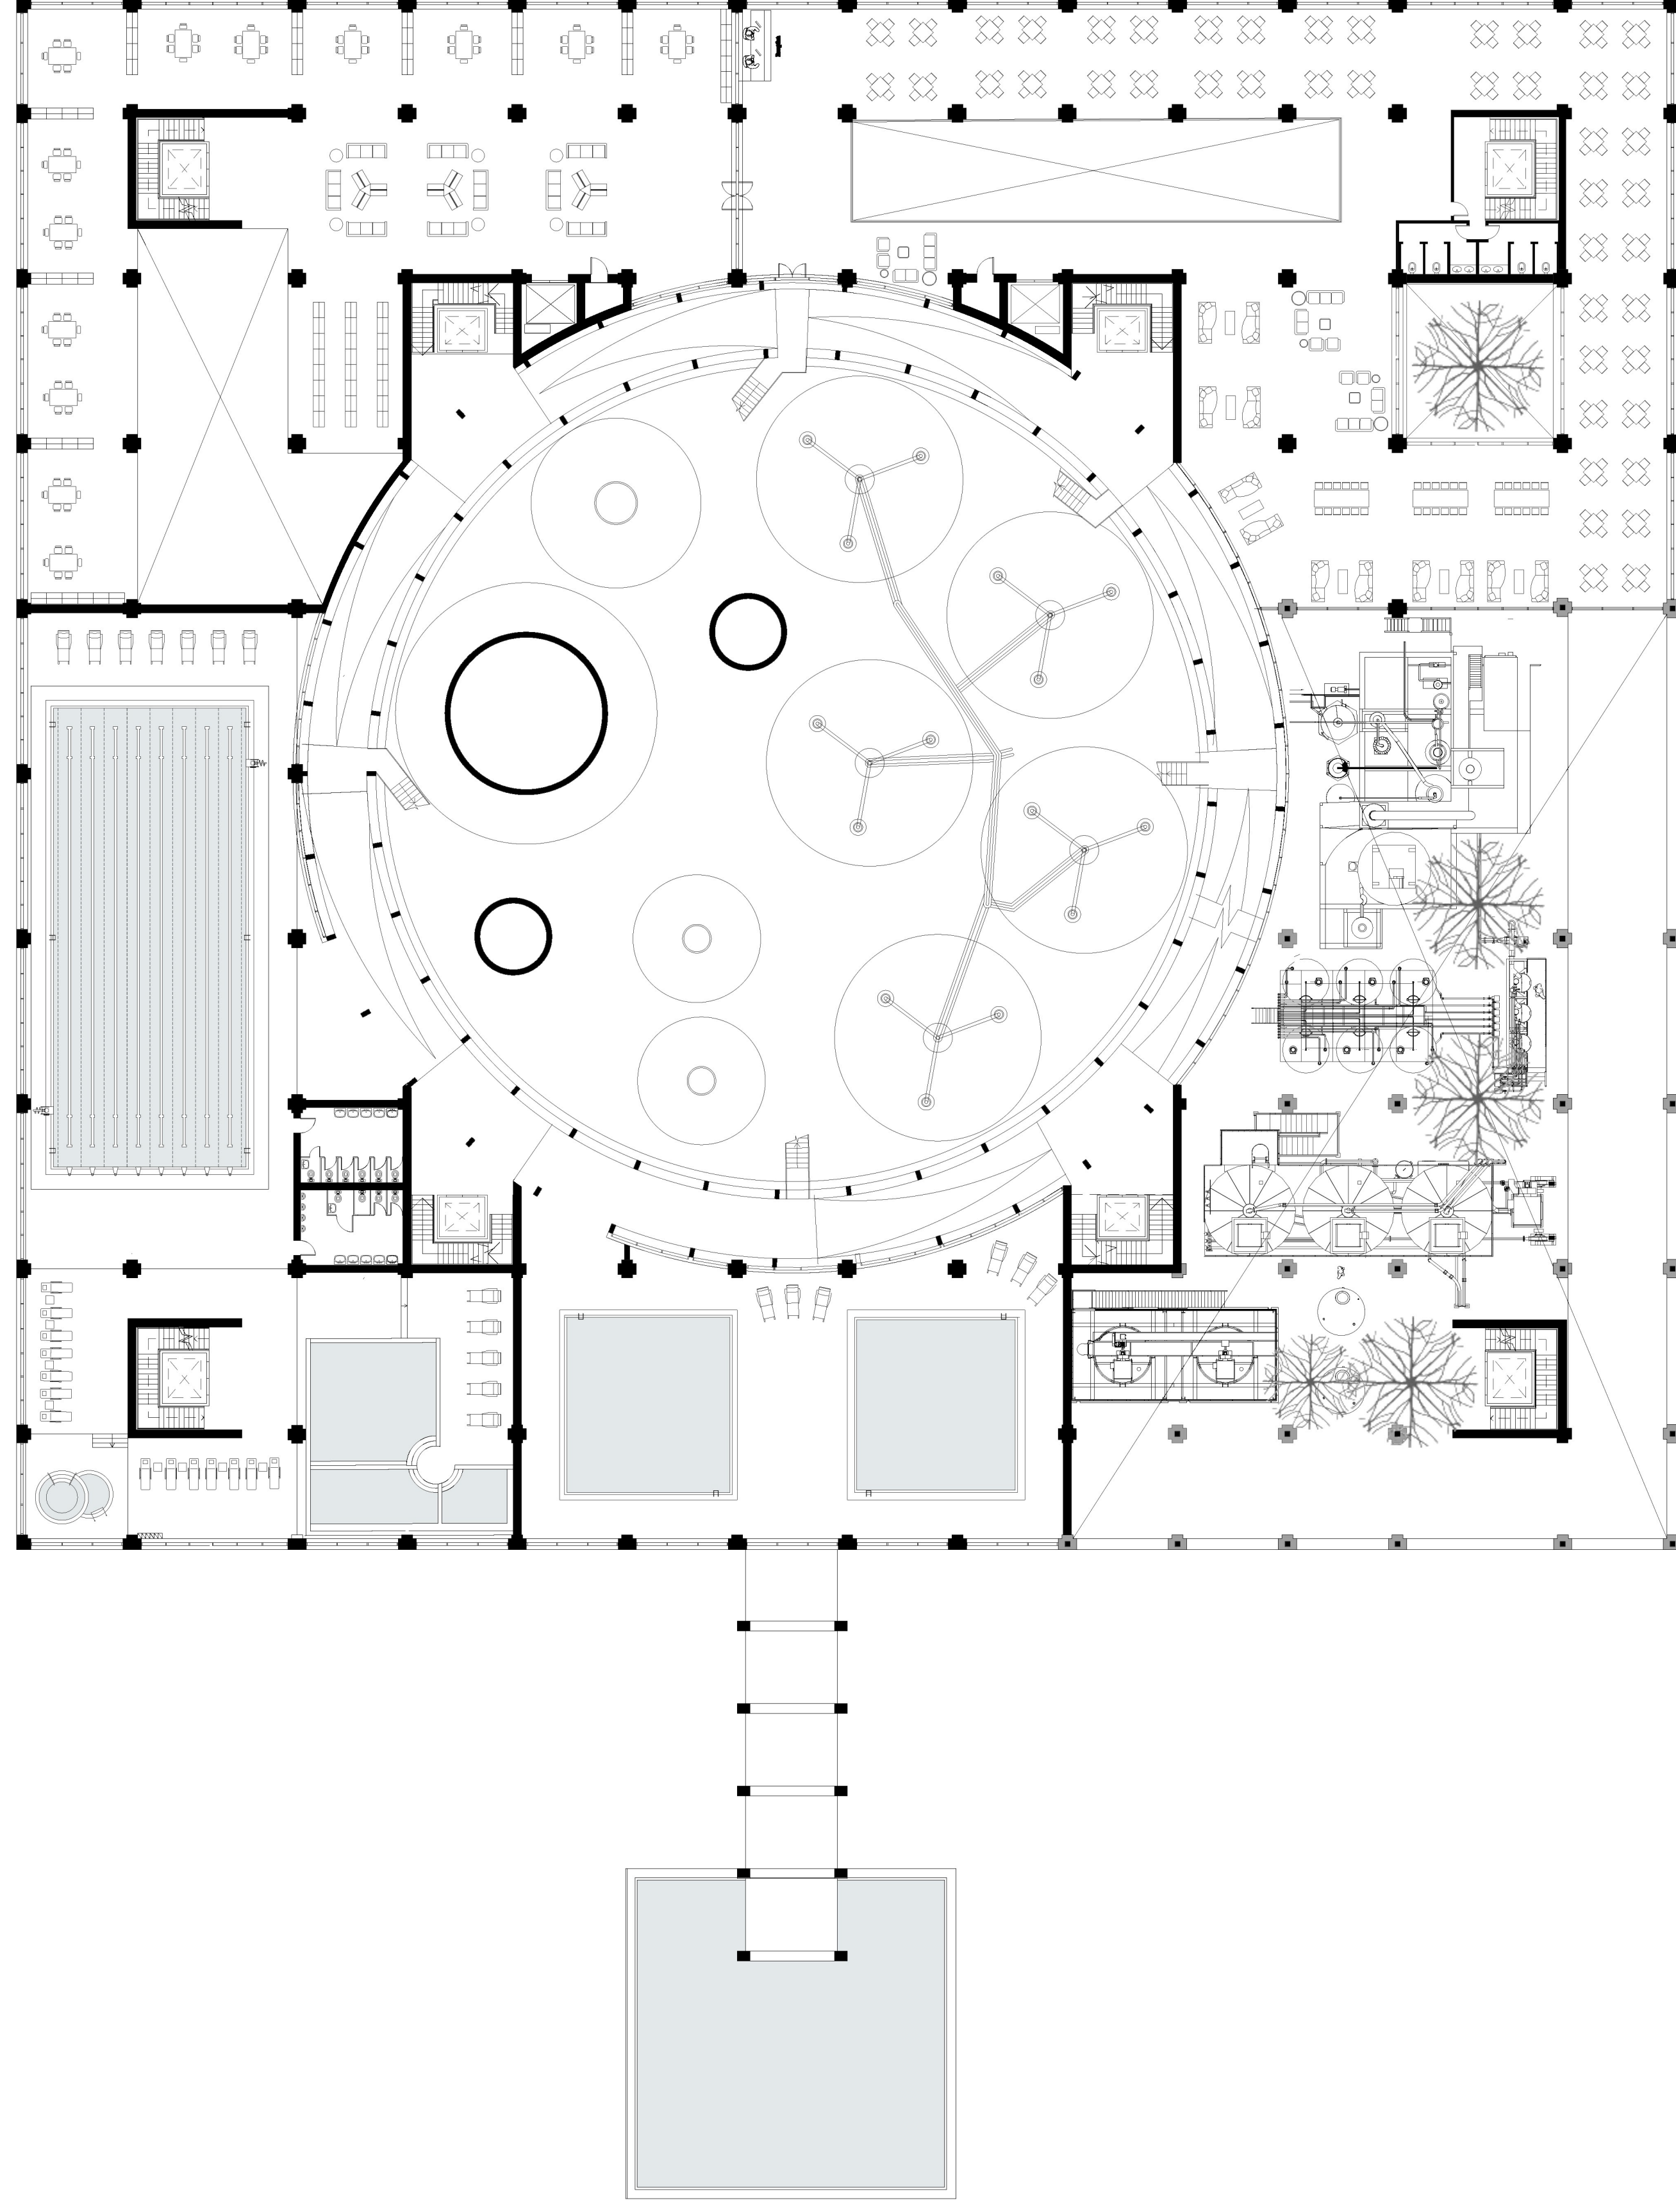



Second floor plan
1:250

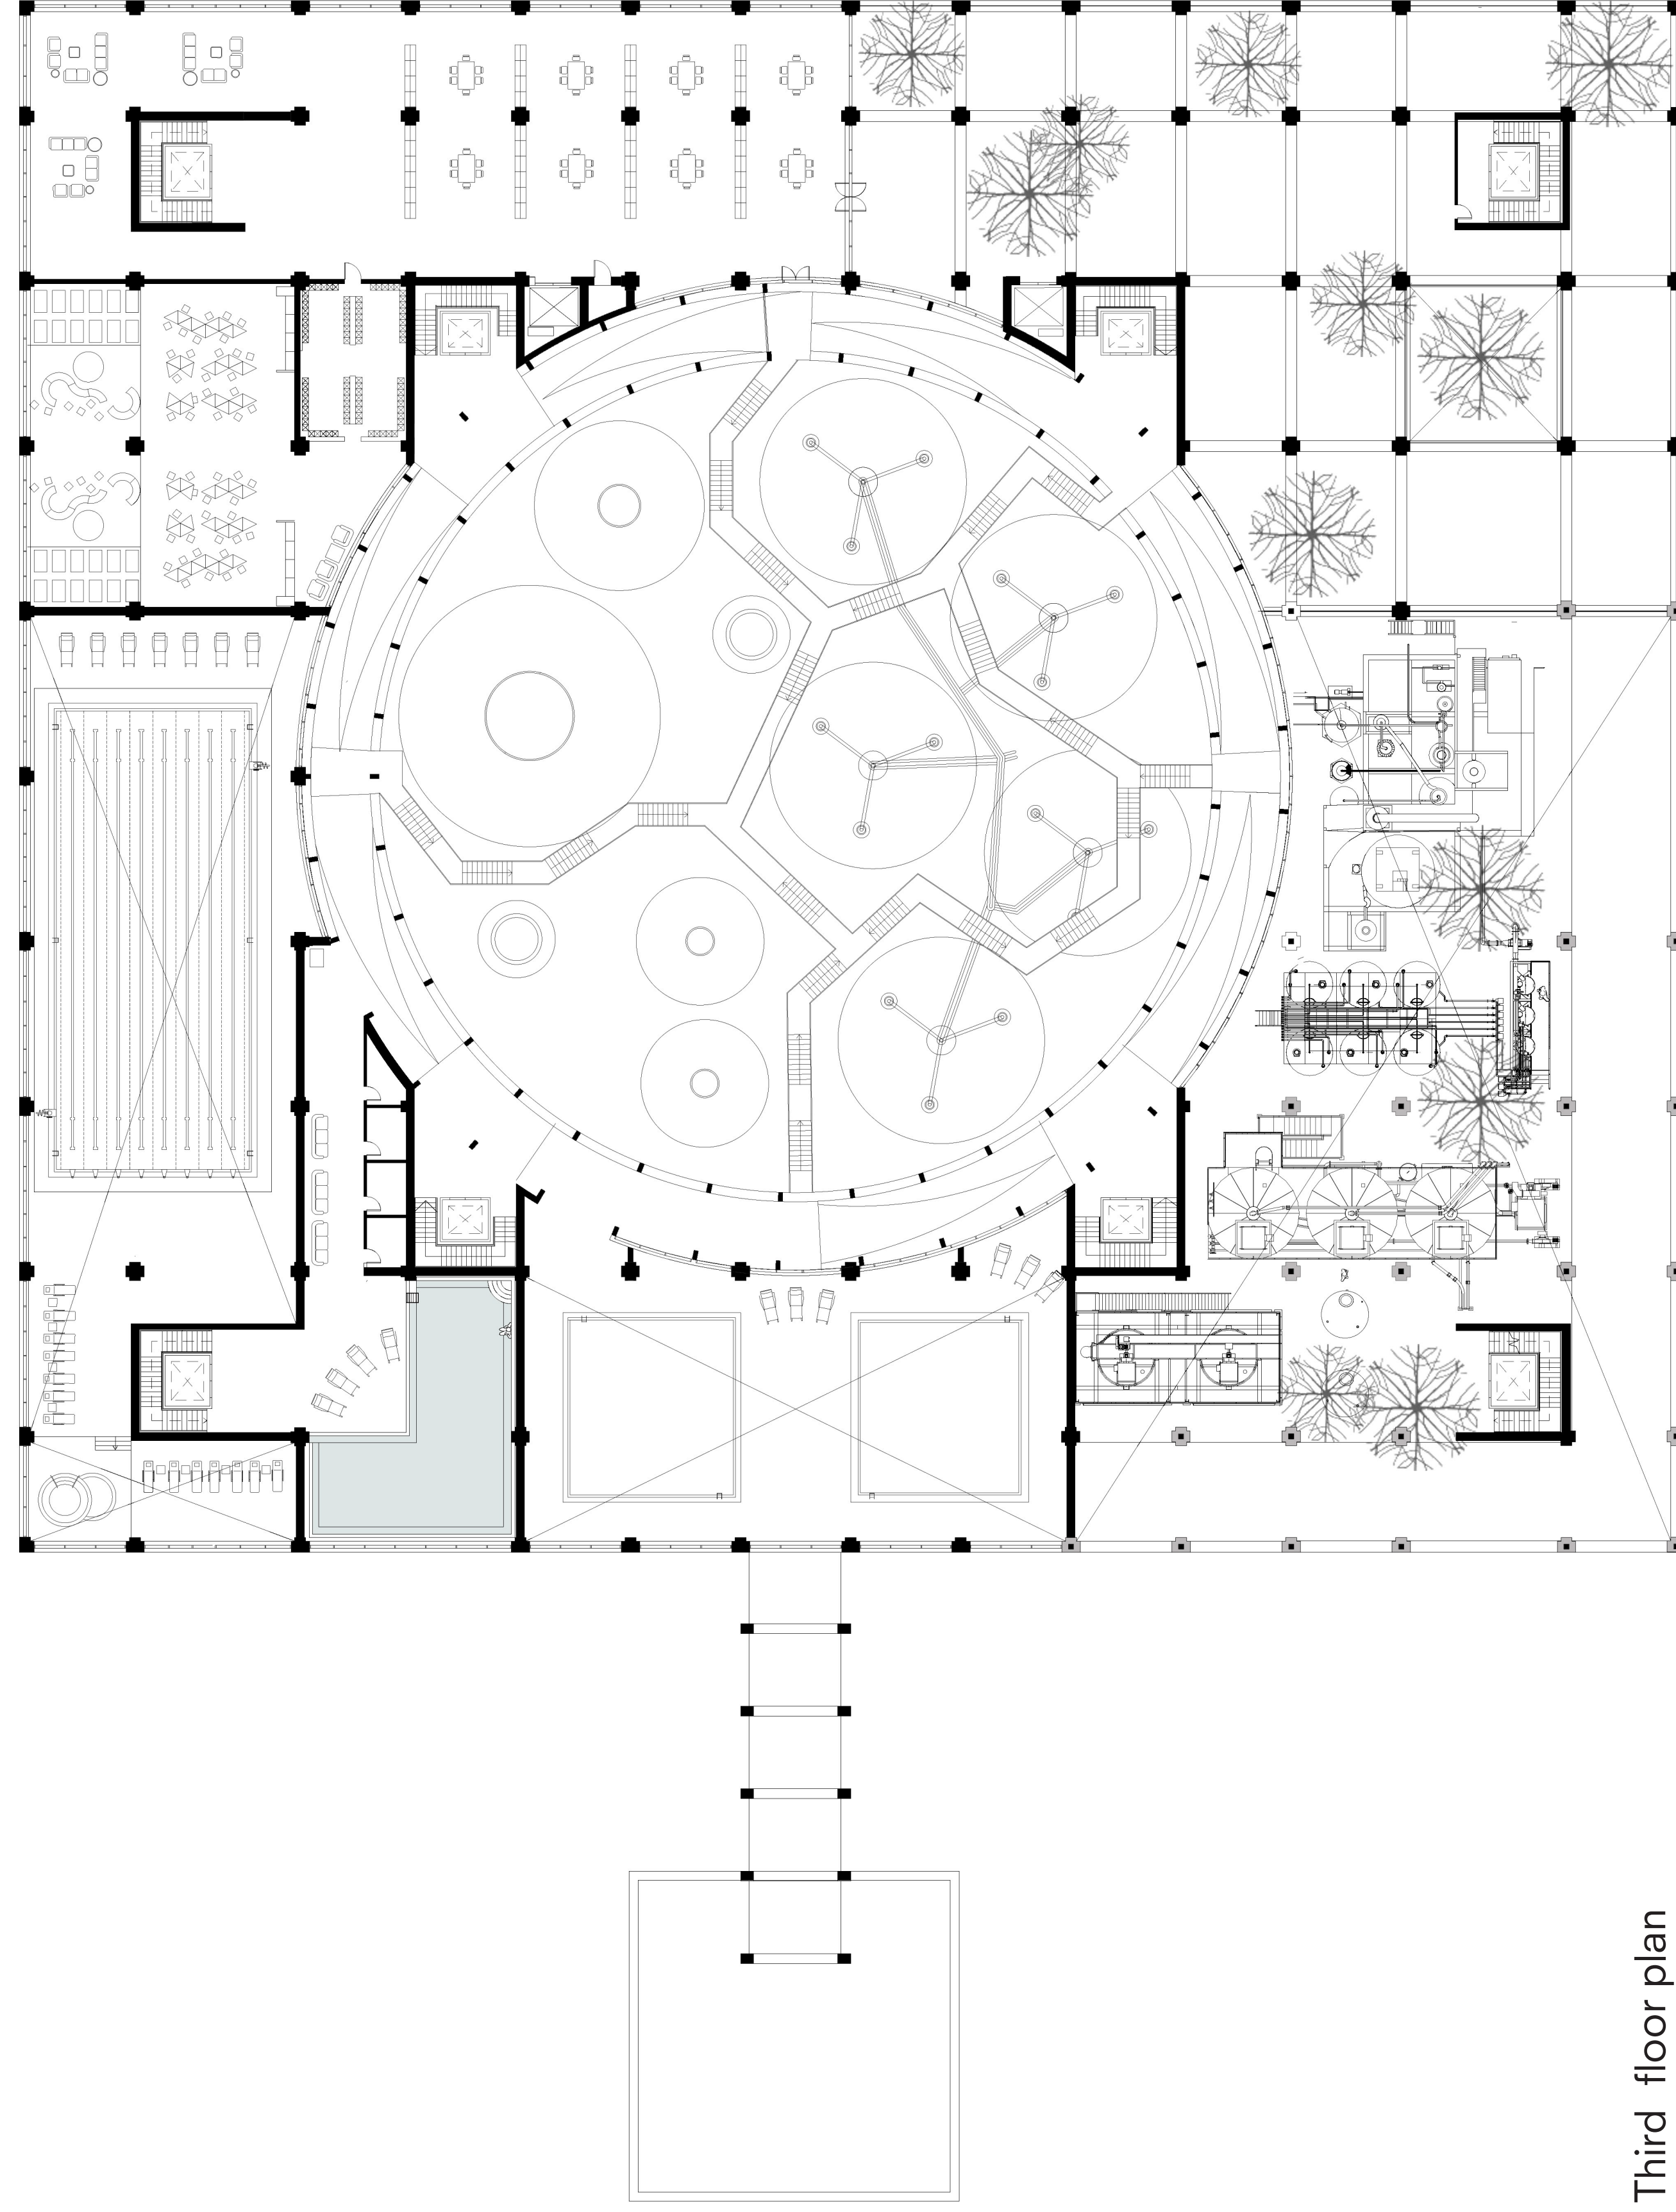



Third floor plan
1:250

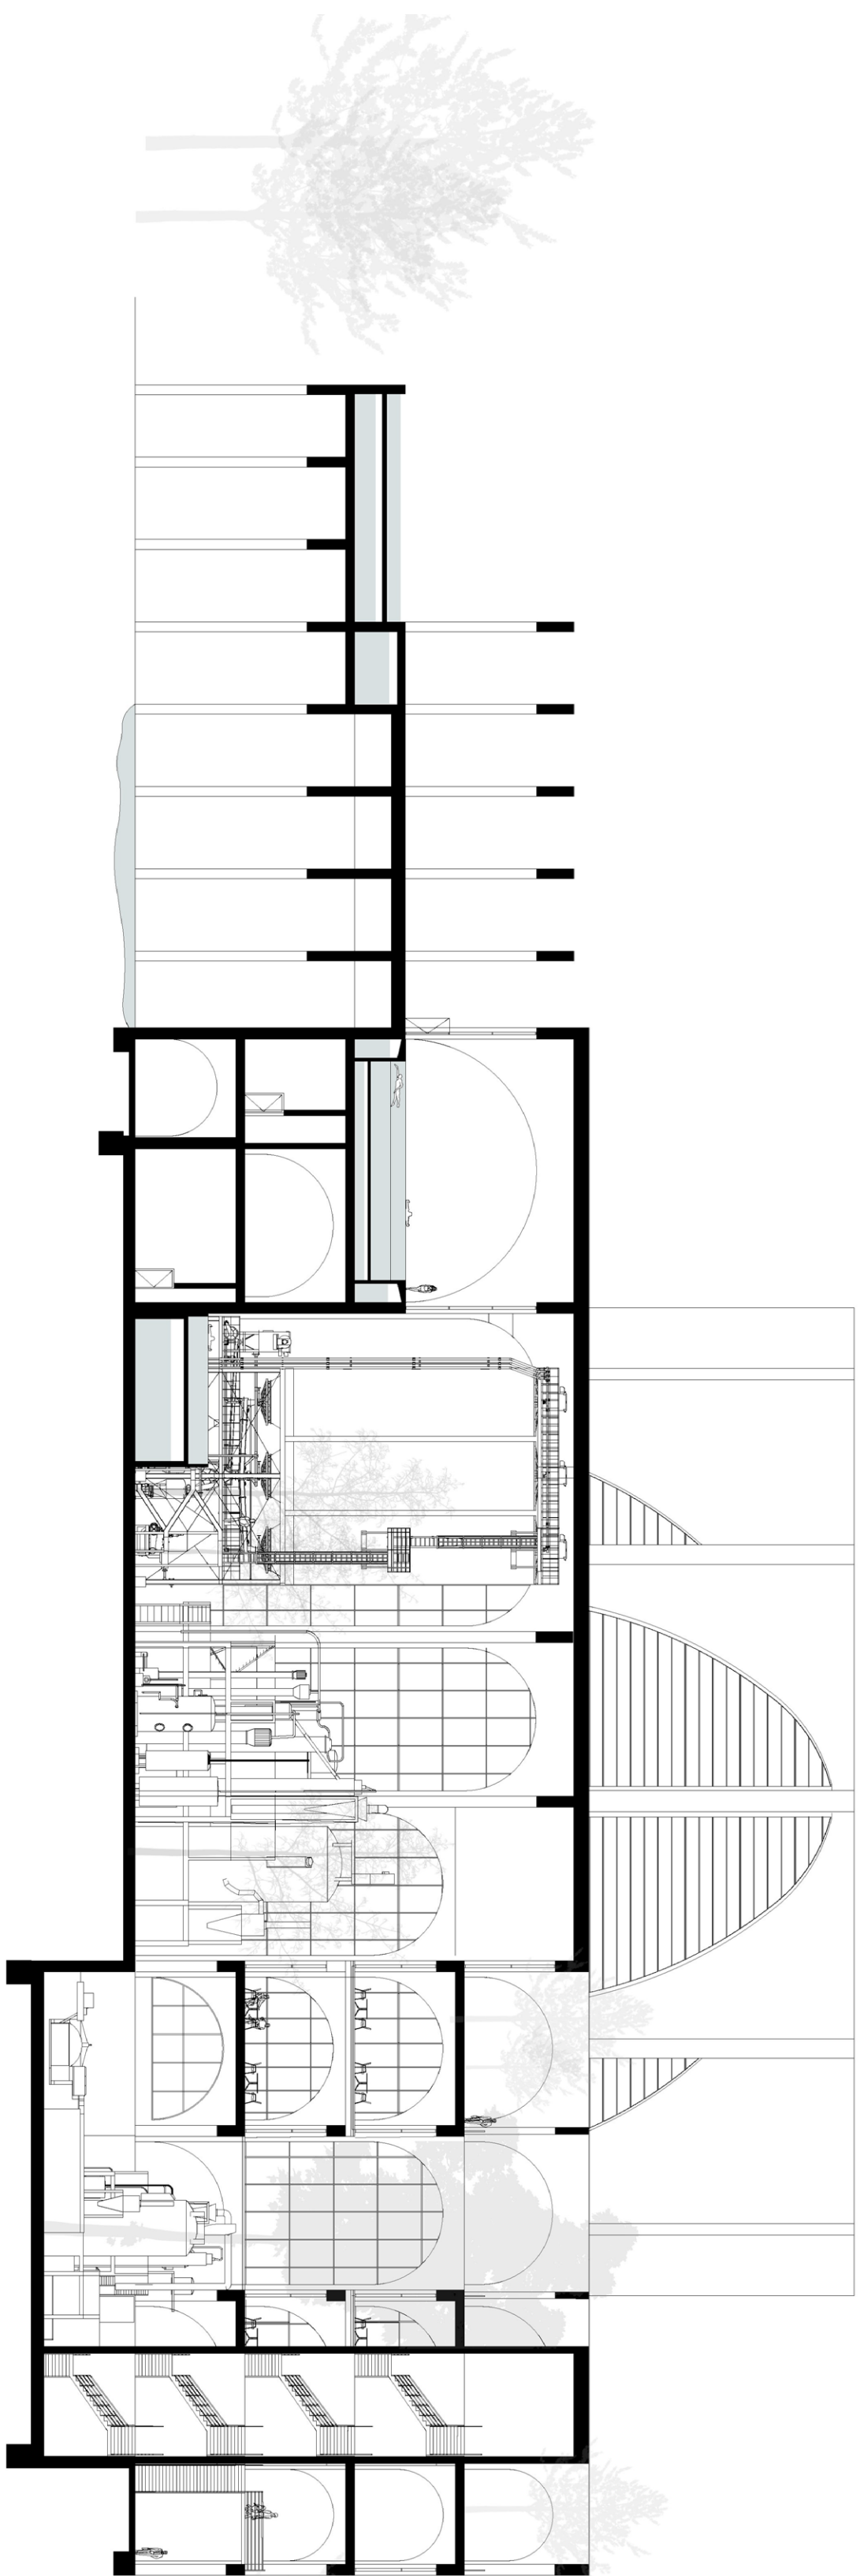

Section 1
1:250

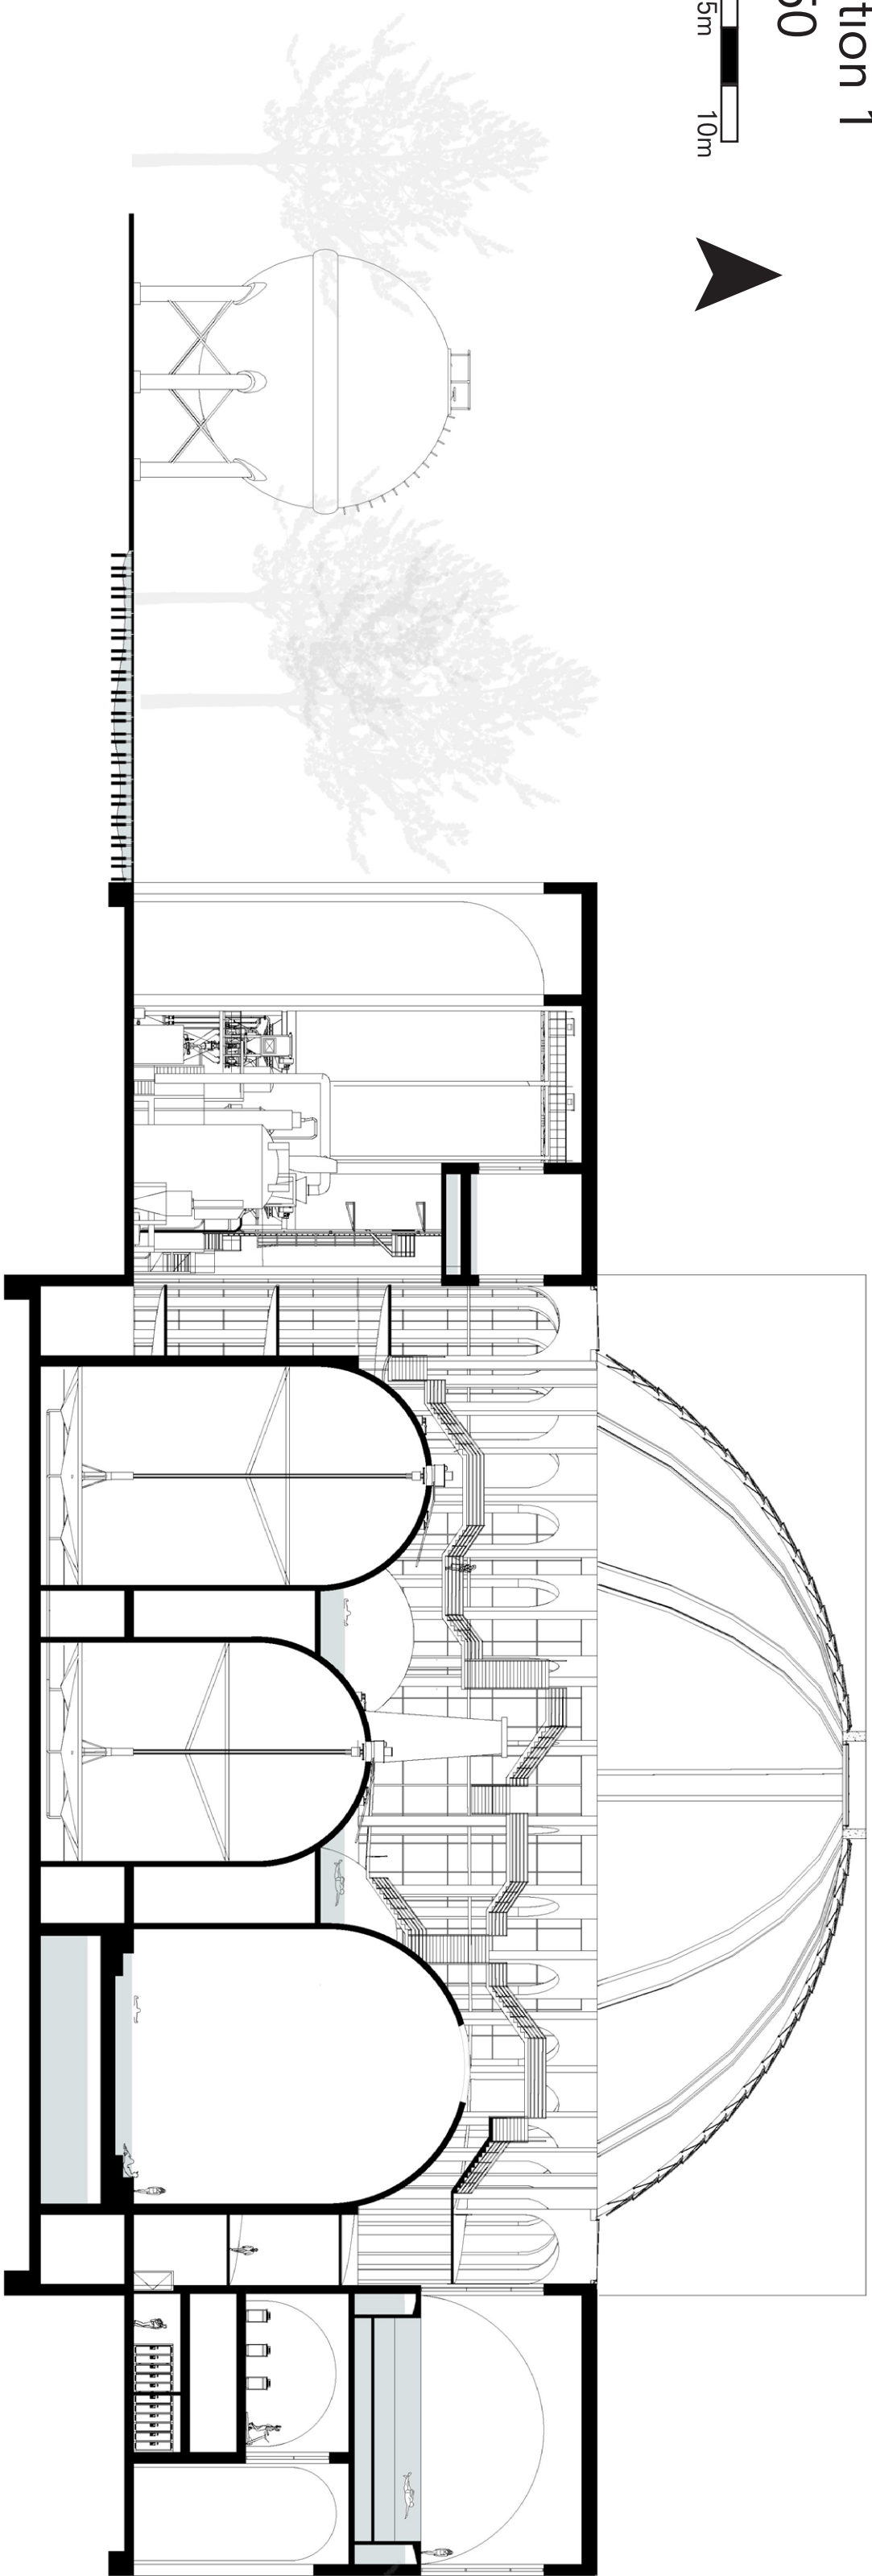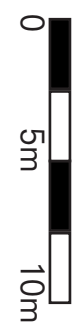

Section 2
1:250

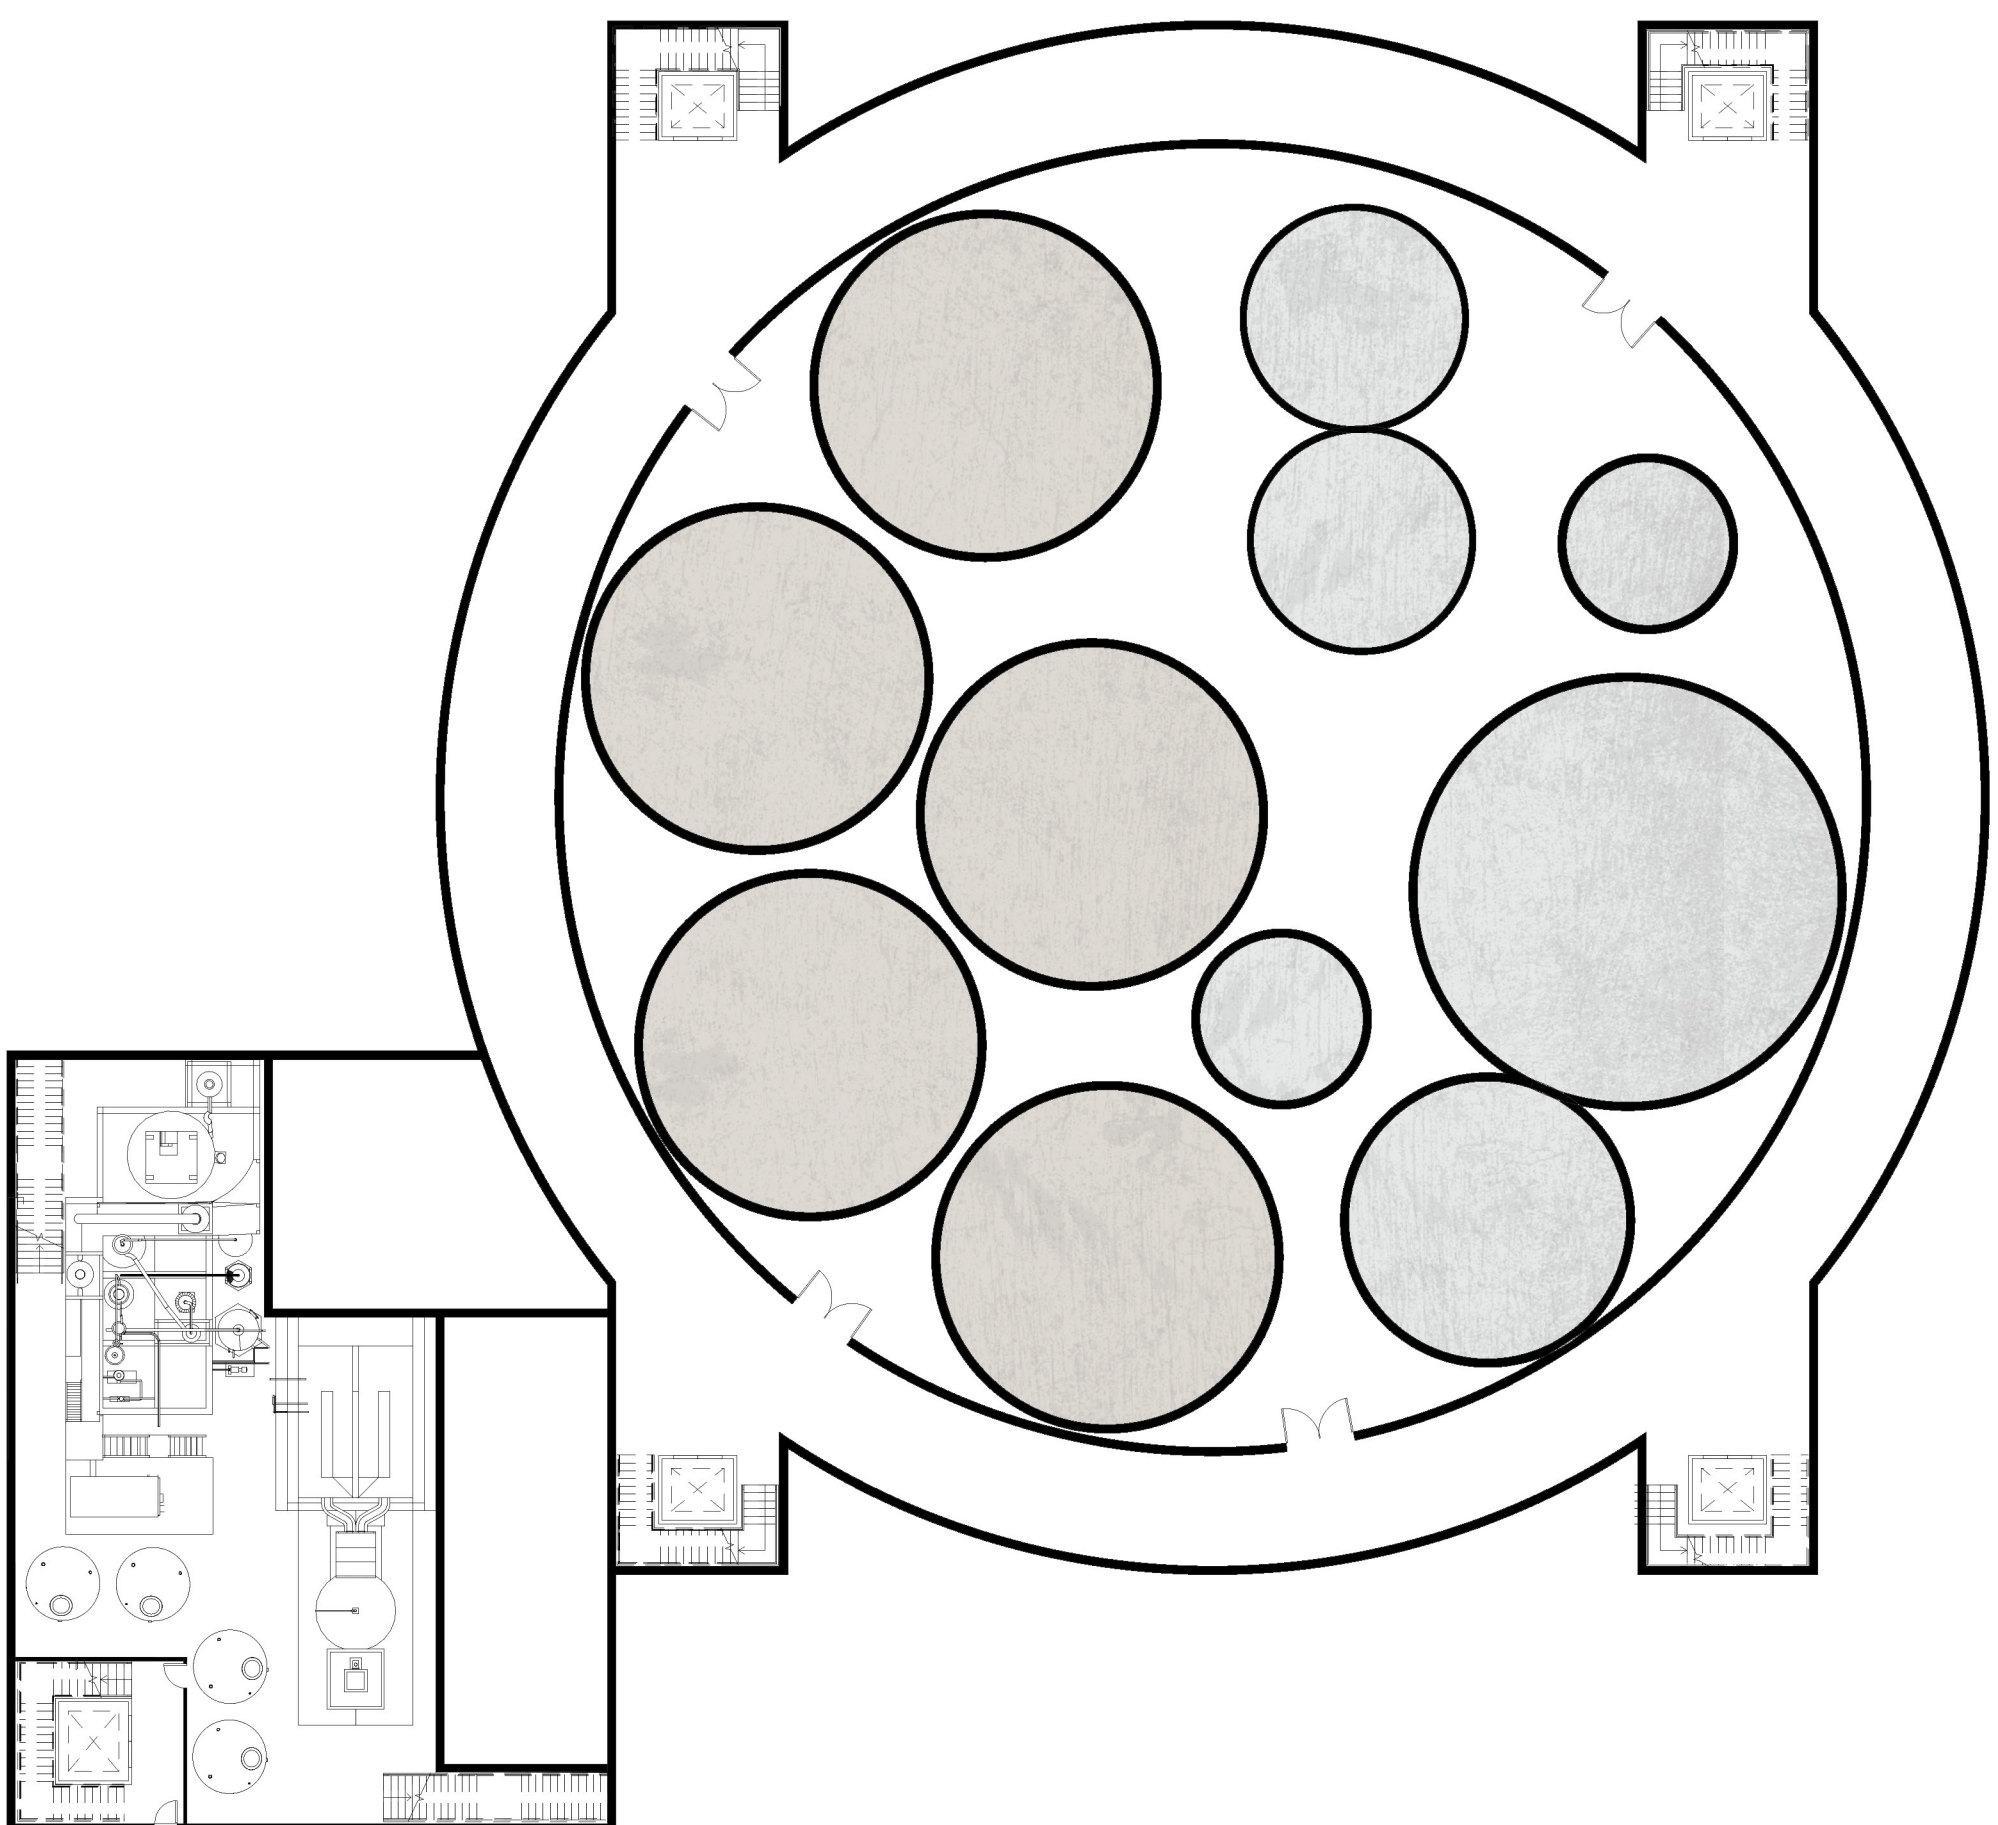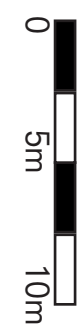

Underground floor plan
1:250

