


Crossing Bridges

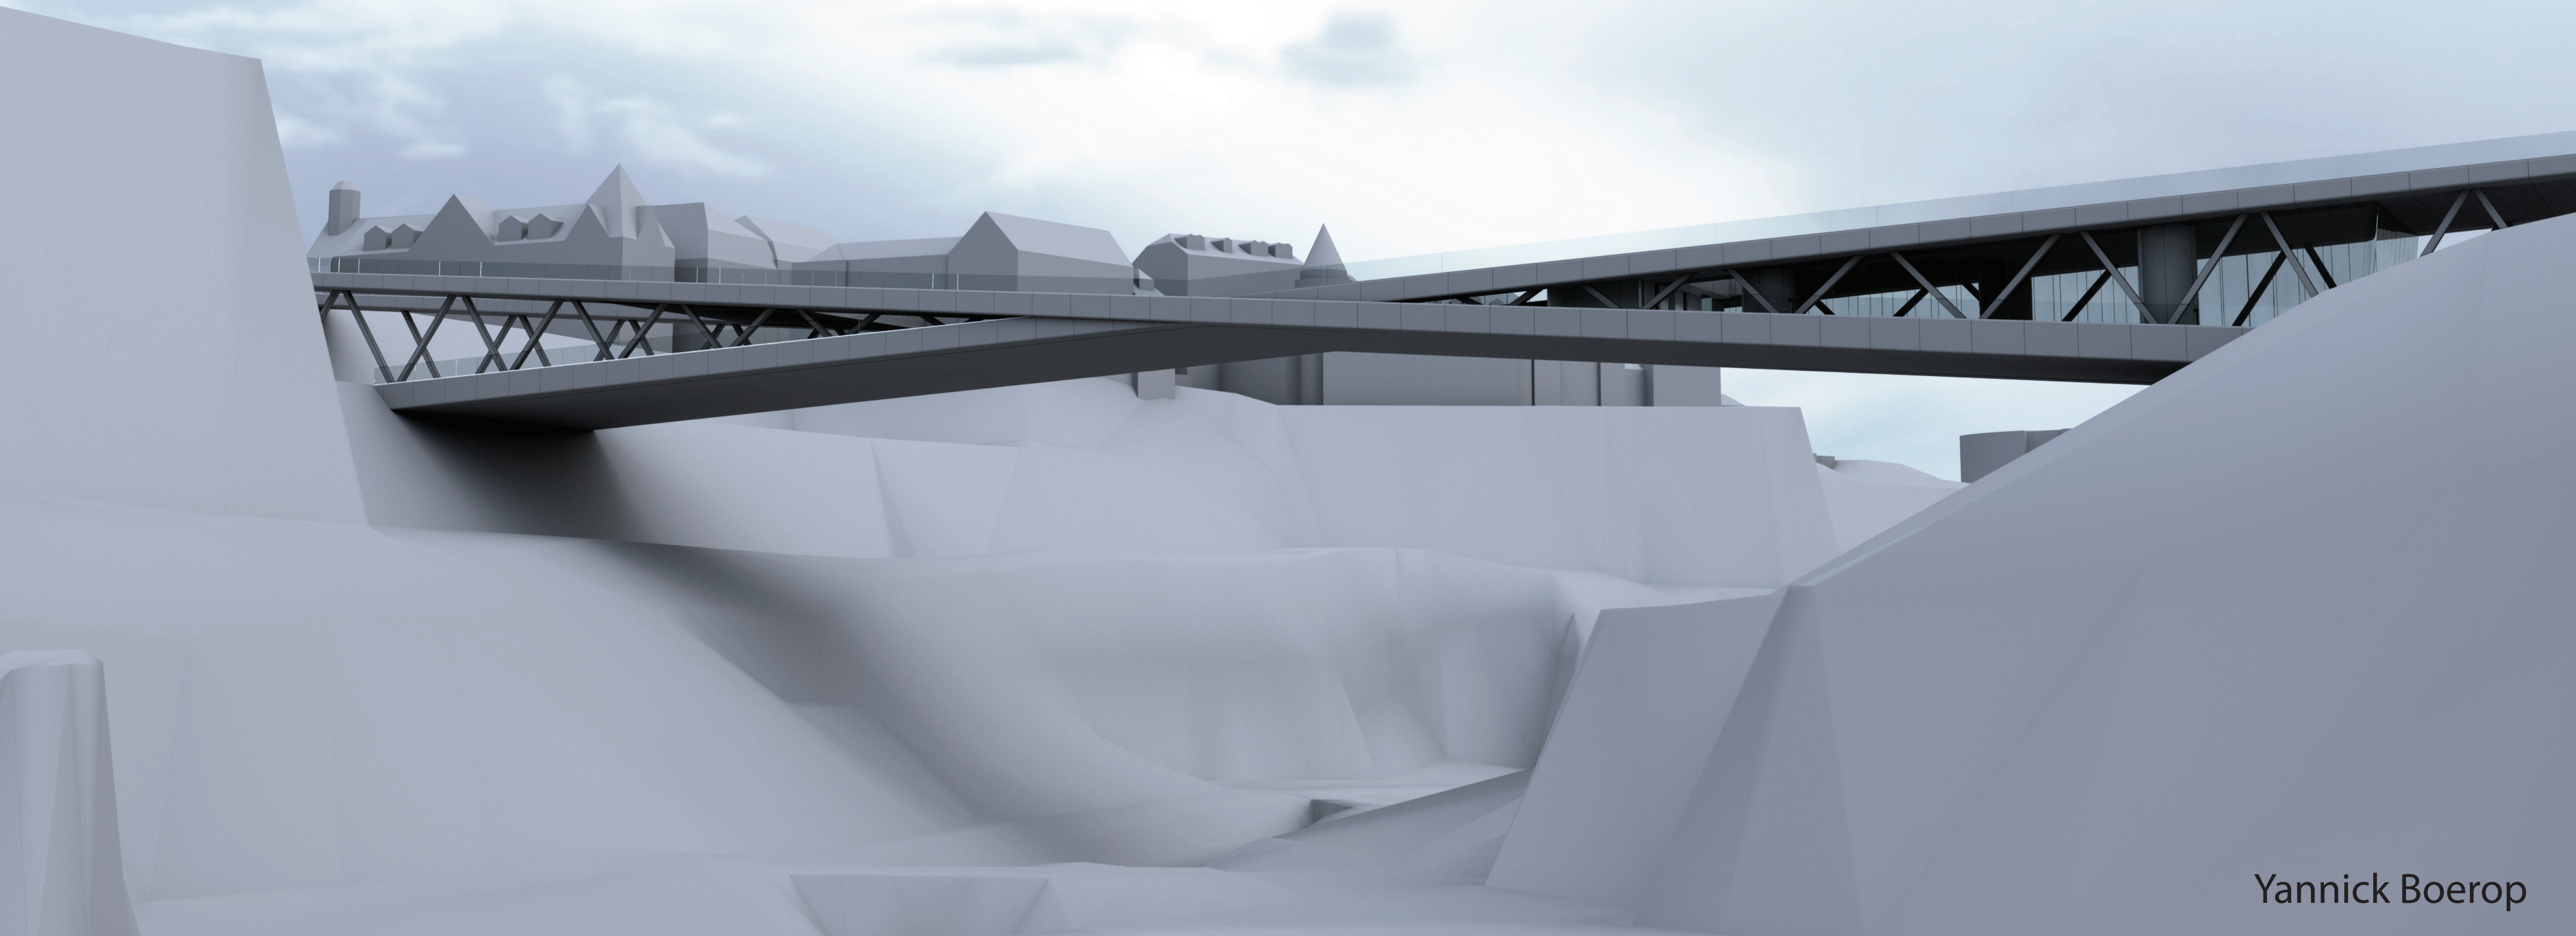












Recreation

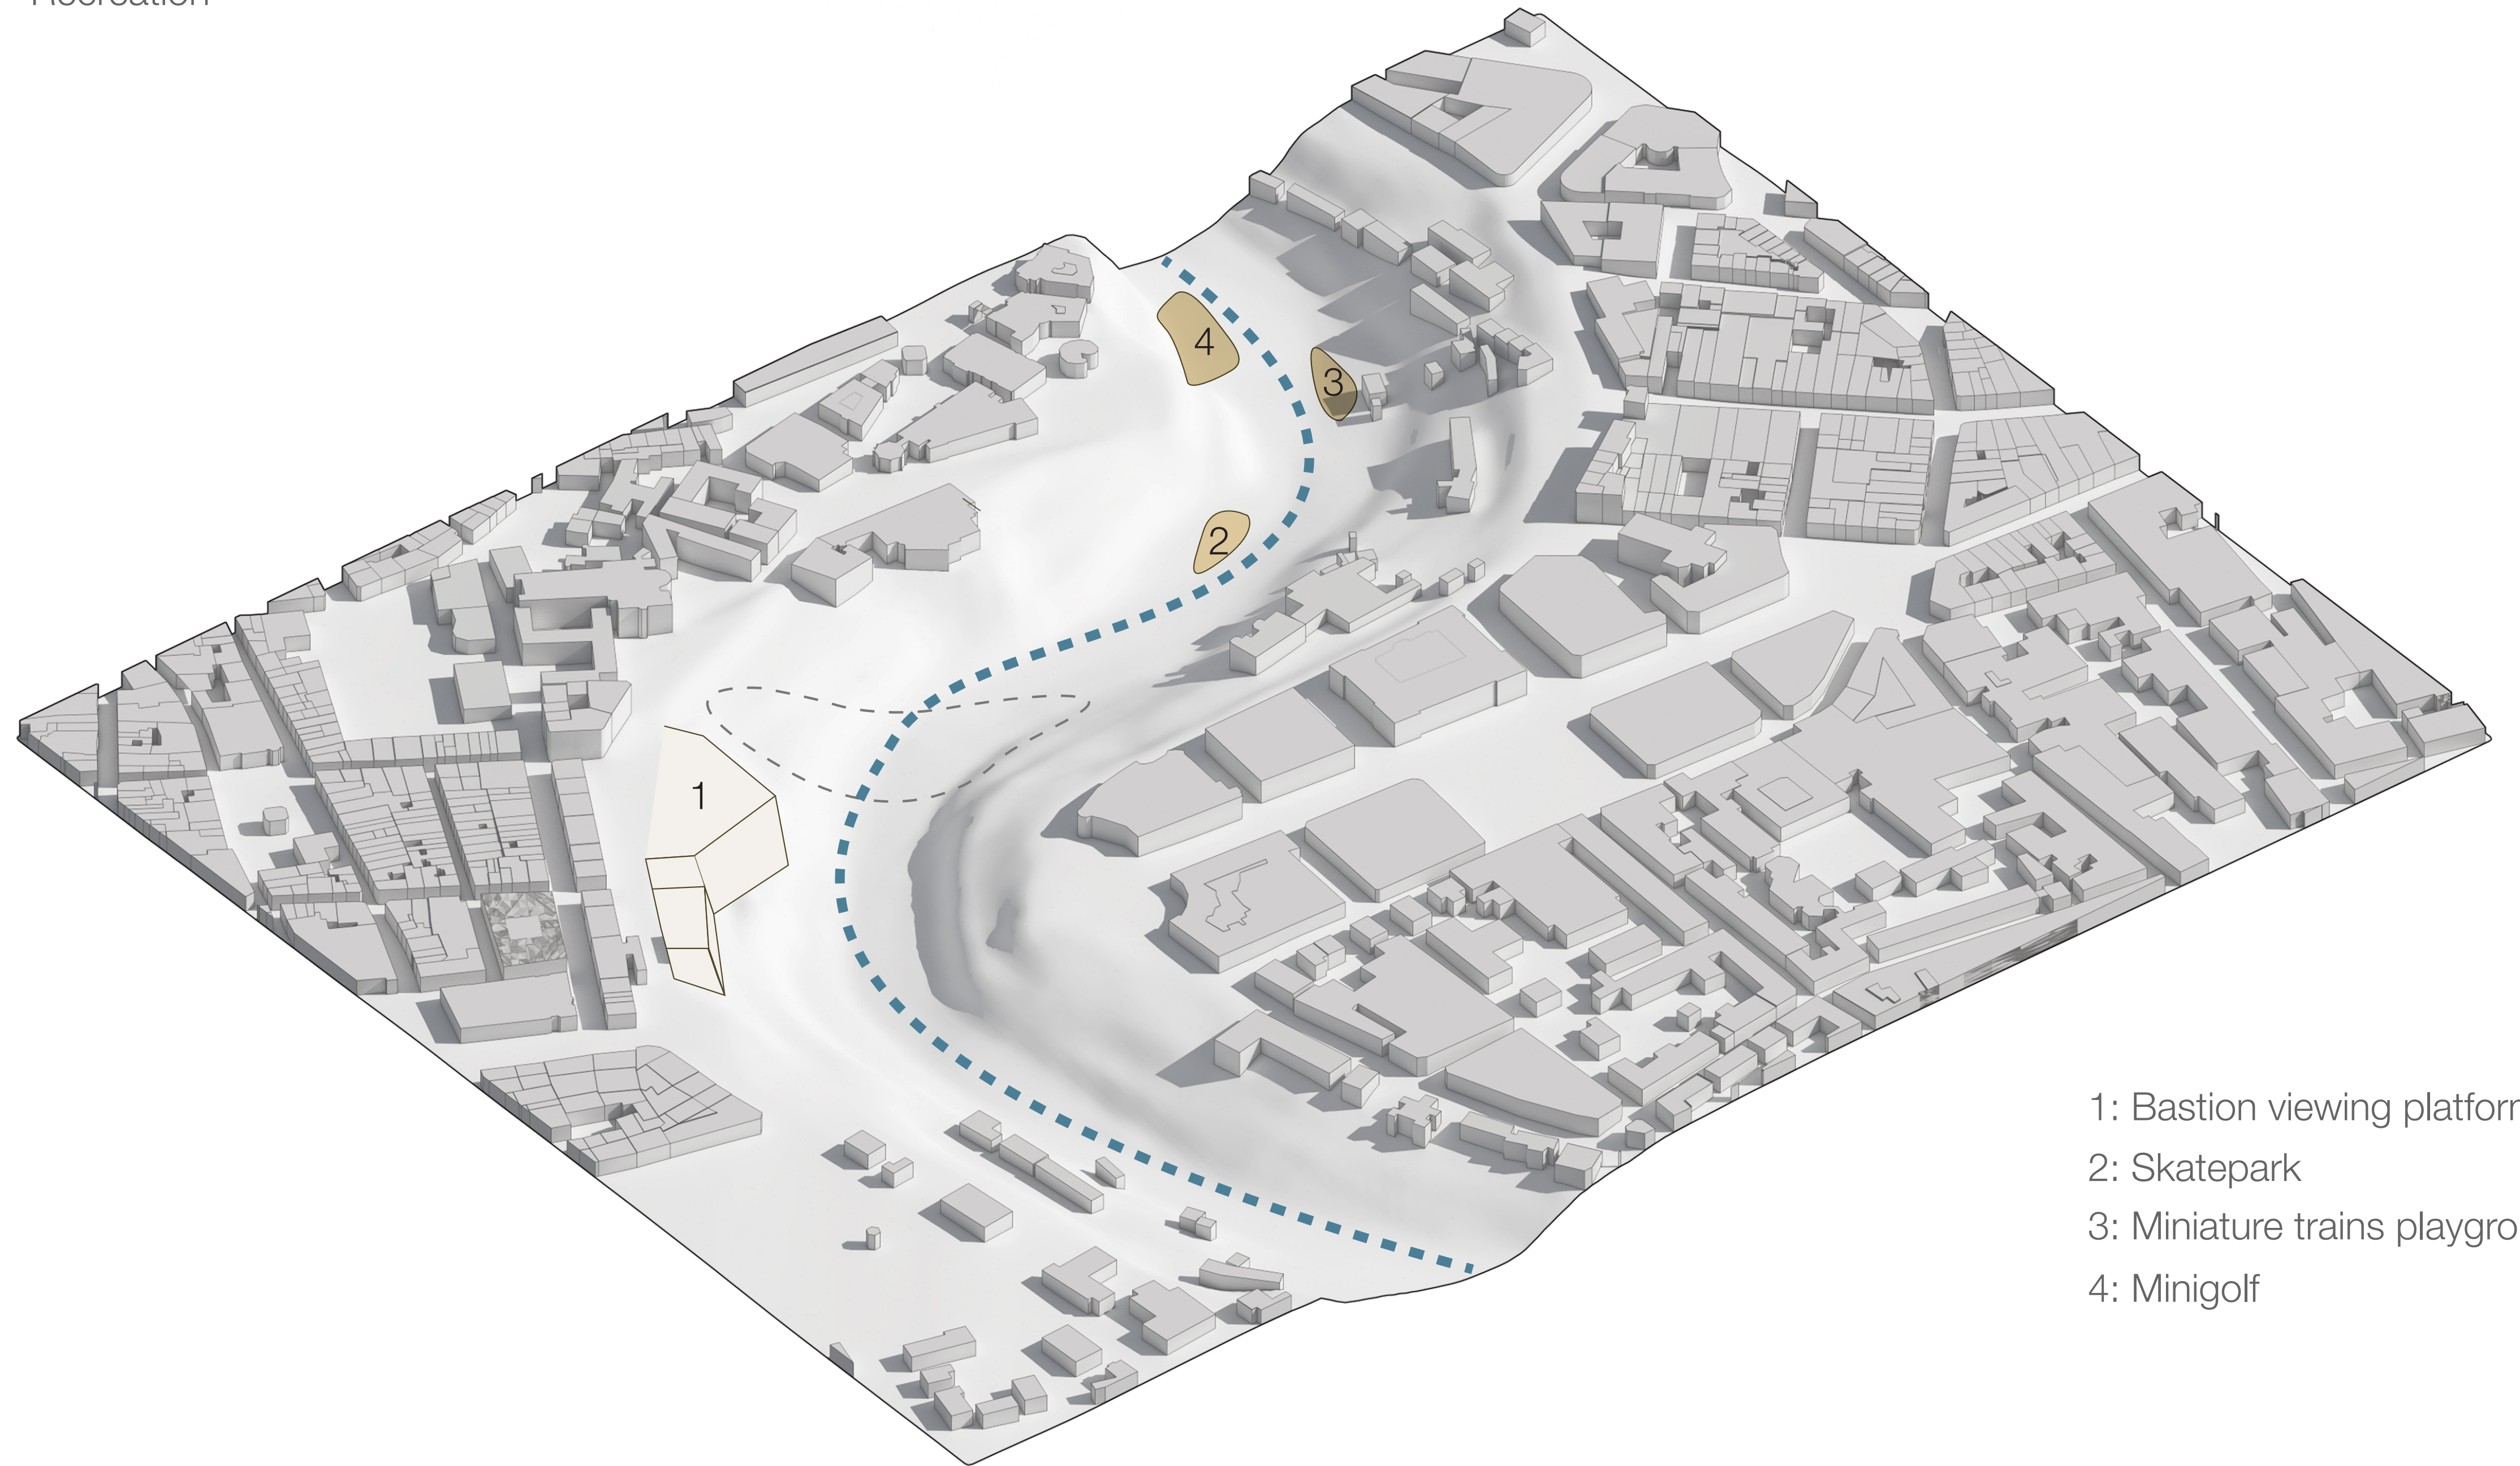

- 1: Bastion viewing platform
- 2: Skatepark
- 3: Miniature trains playground
- 4: Minigolf



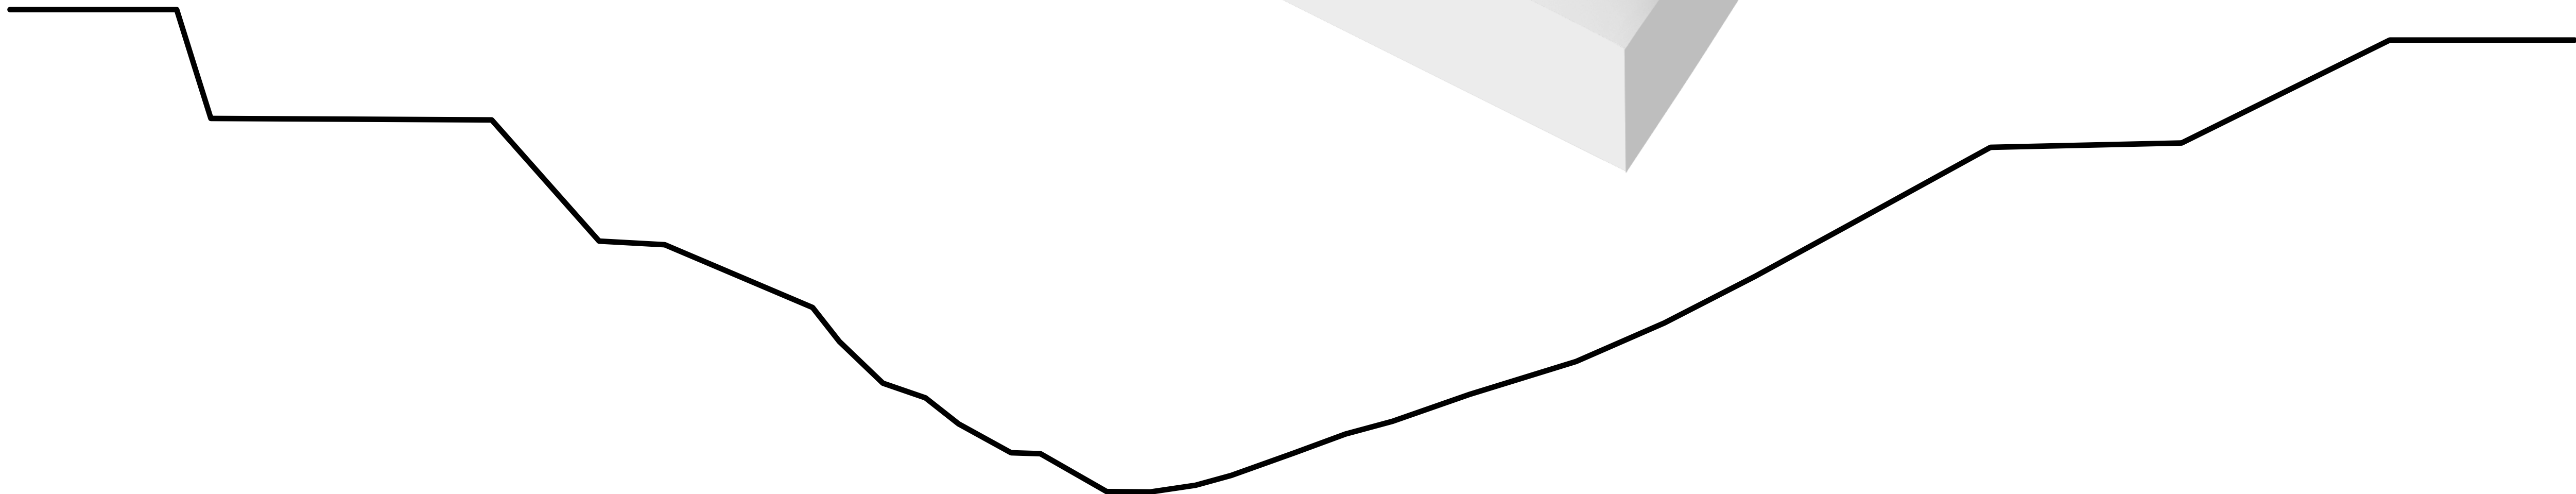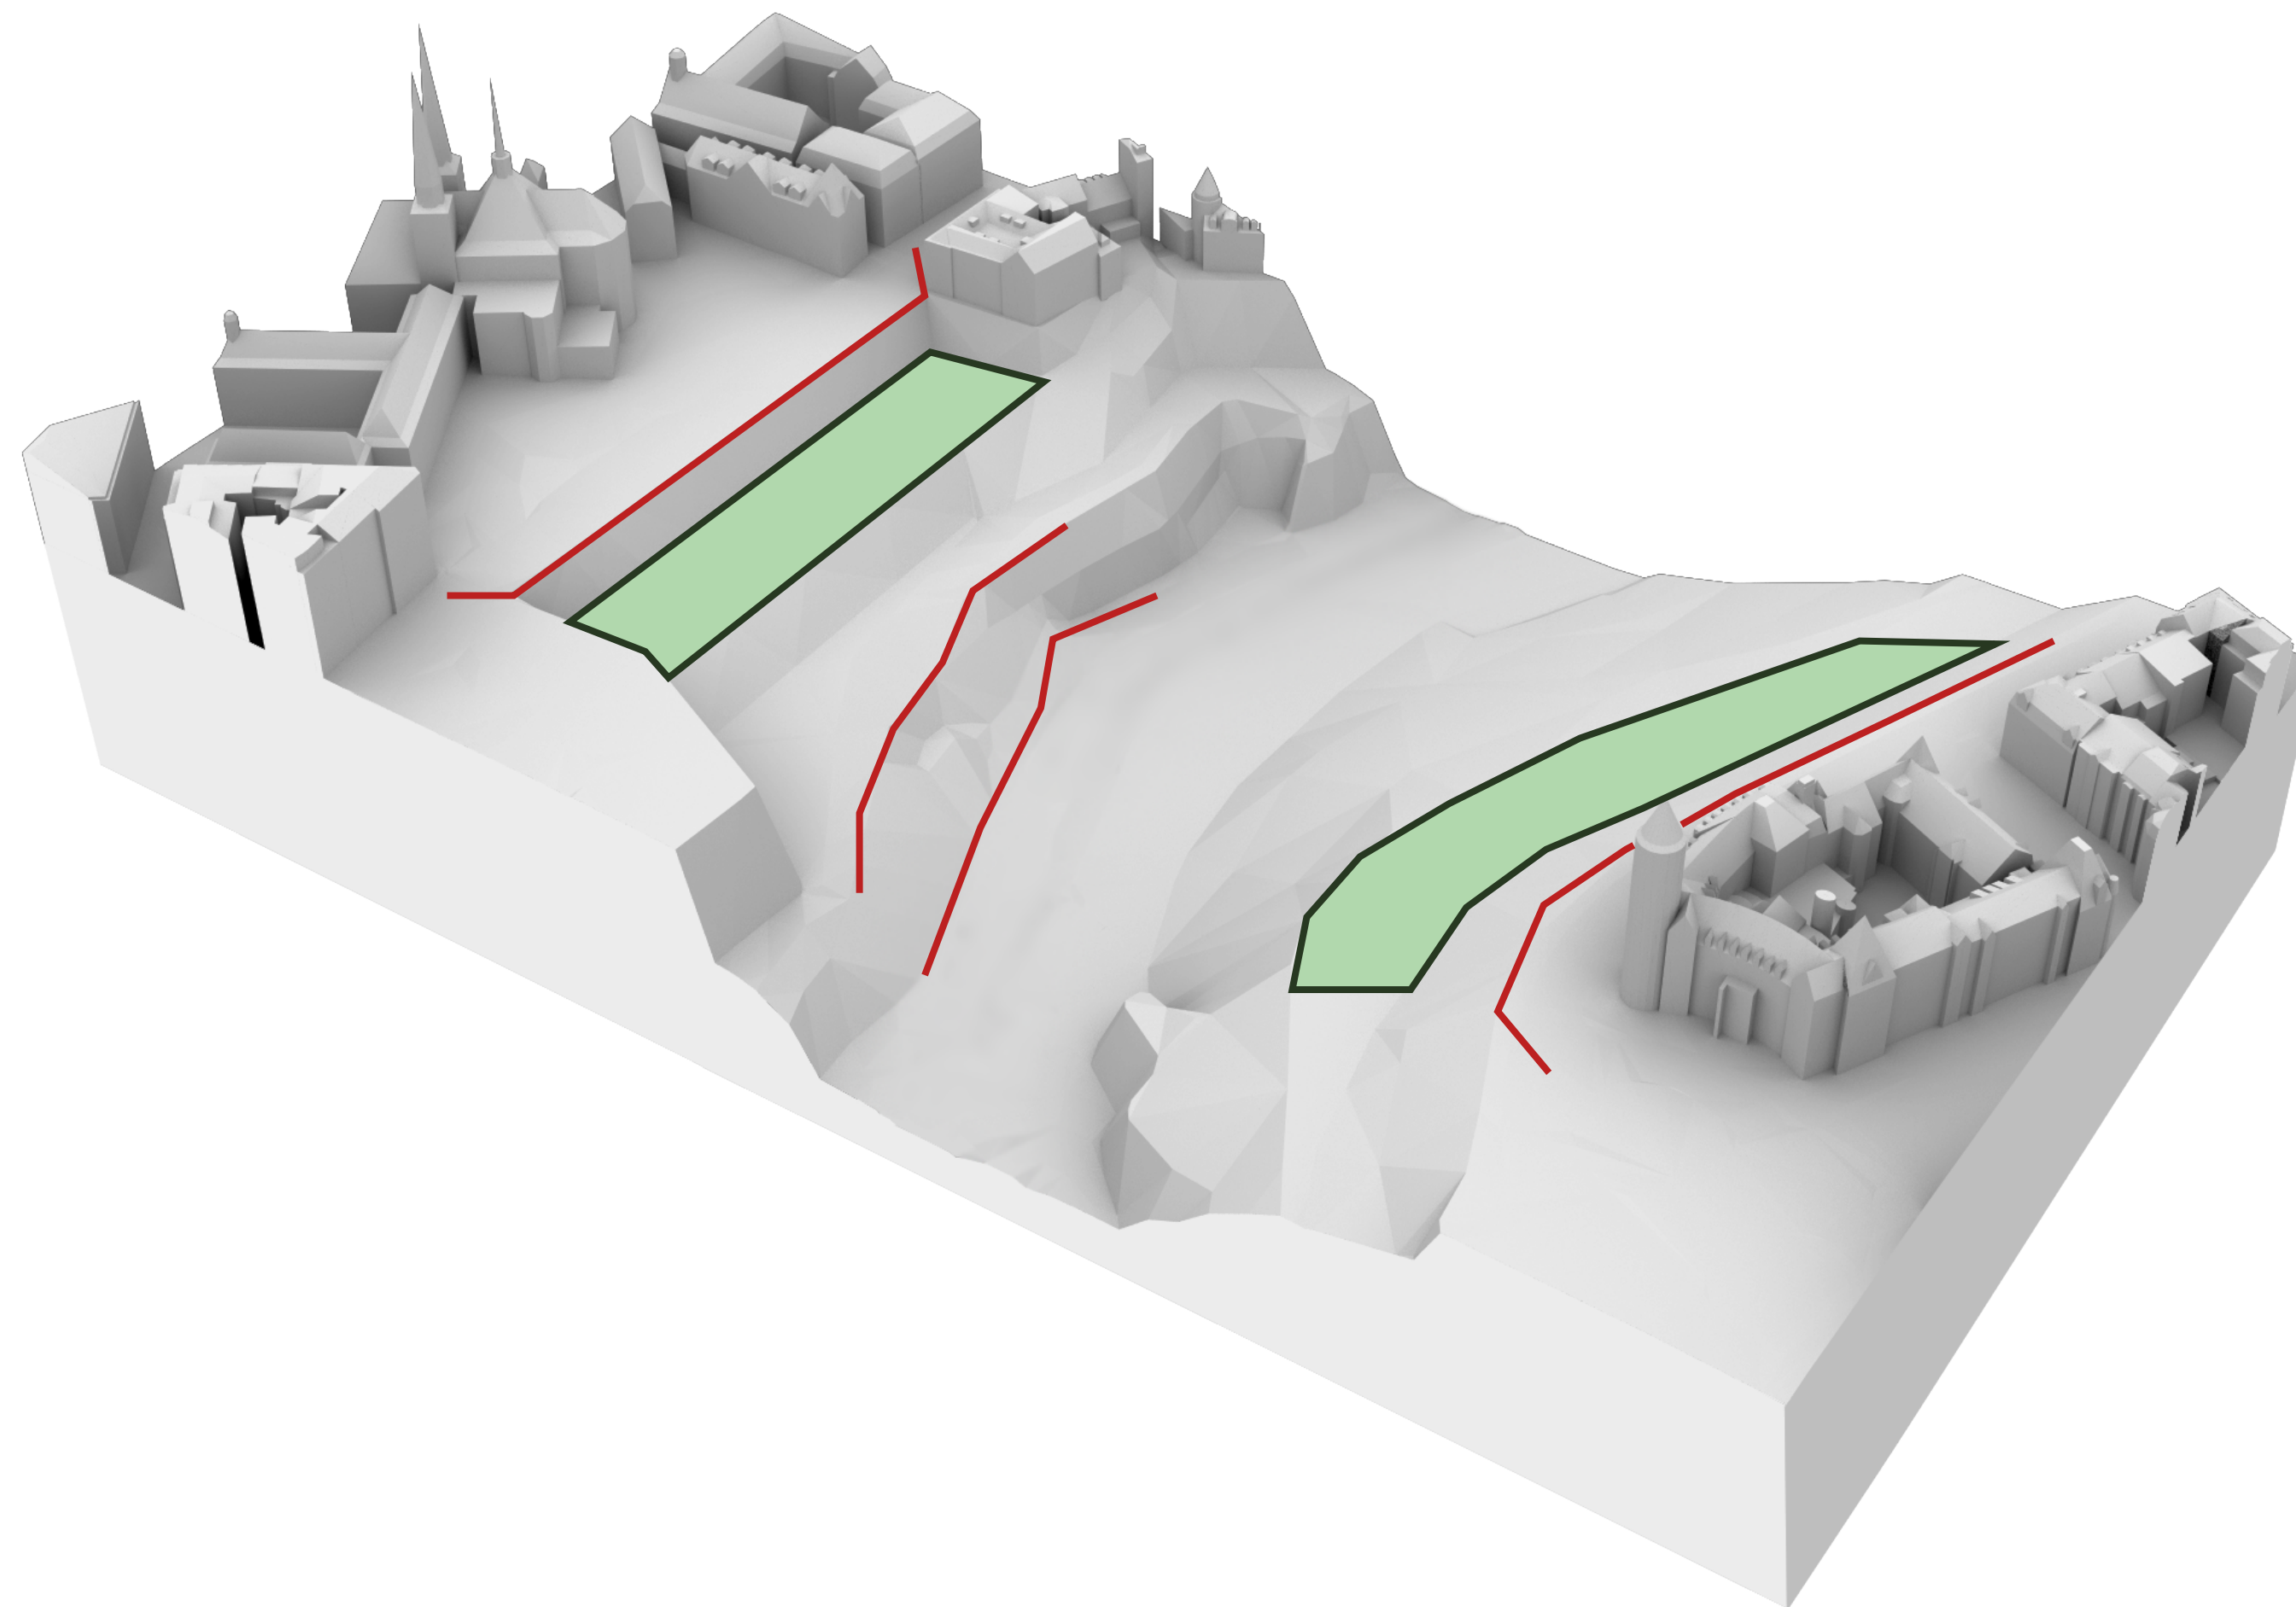


CITY

PLATEAU

CITY

PLATEAU

VALLEY

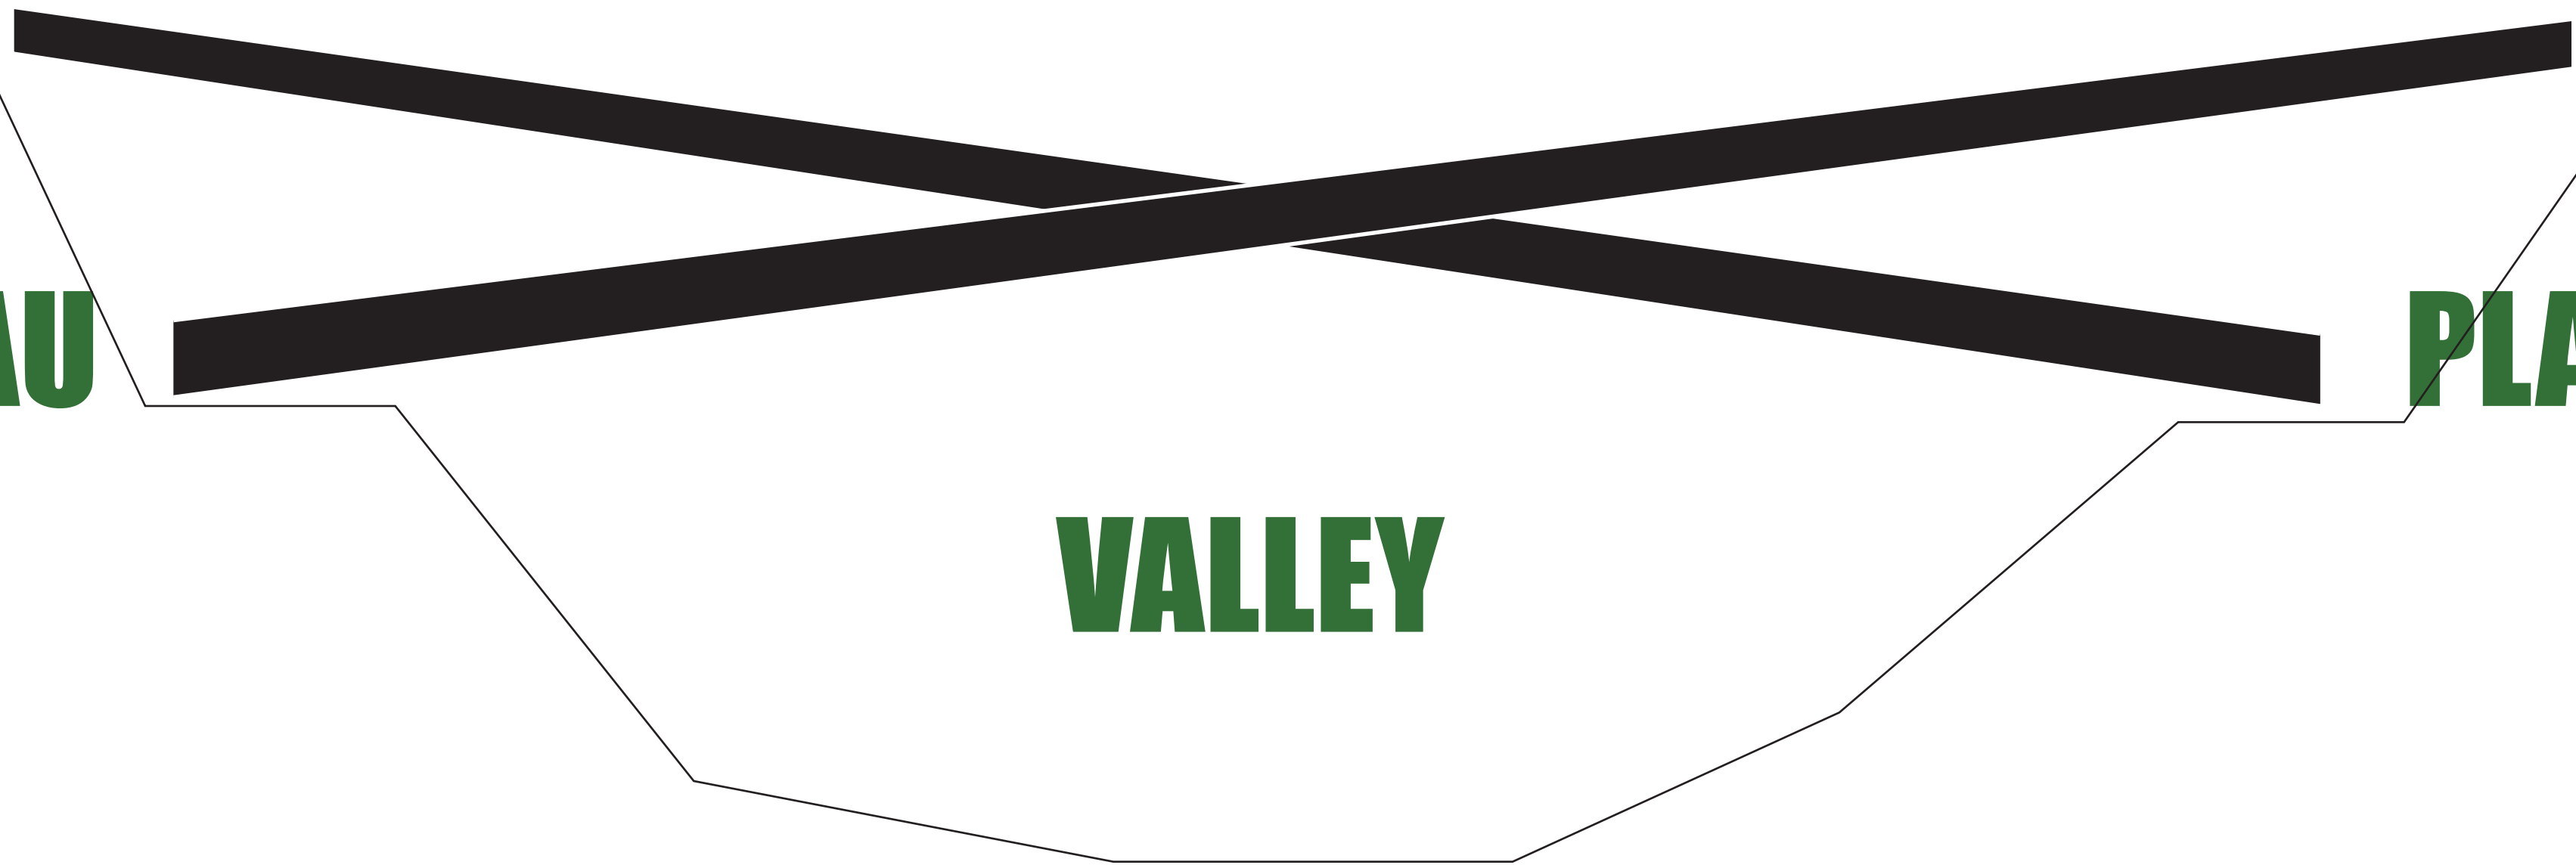


CITY

PLATEAU

CITY

PLATEAU

VALLEY

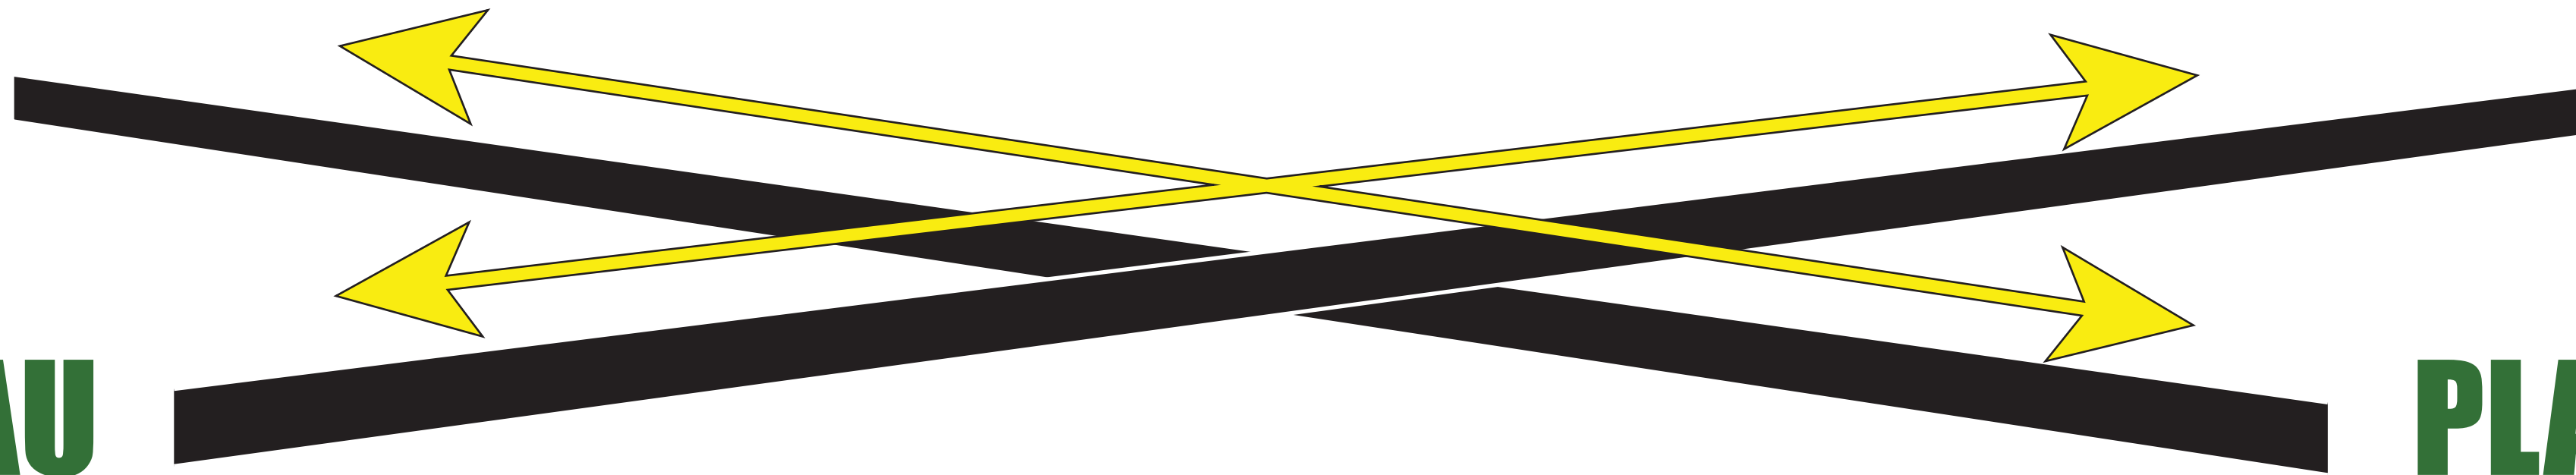


CITY

CITY

PLATEAU

PLATEAU

VALLEY

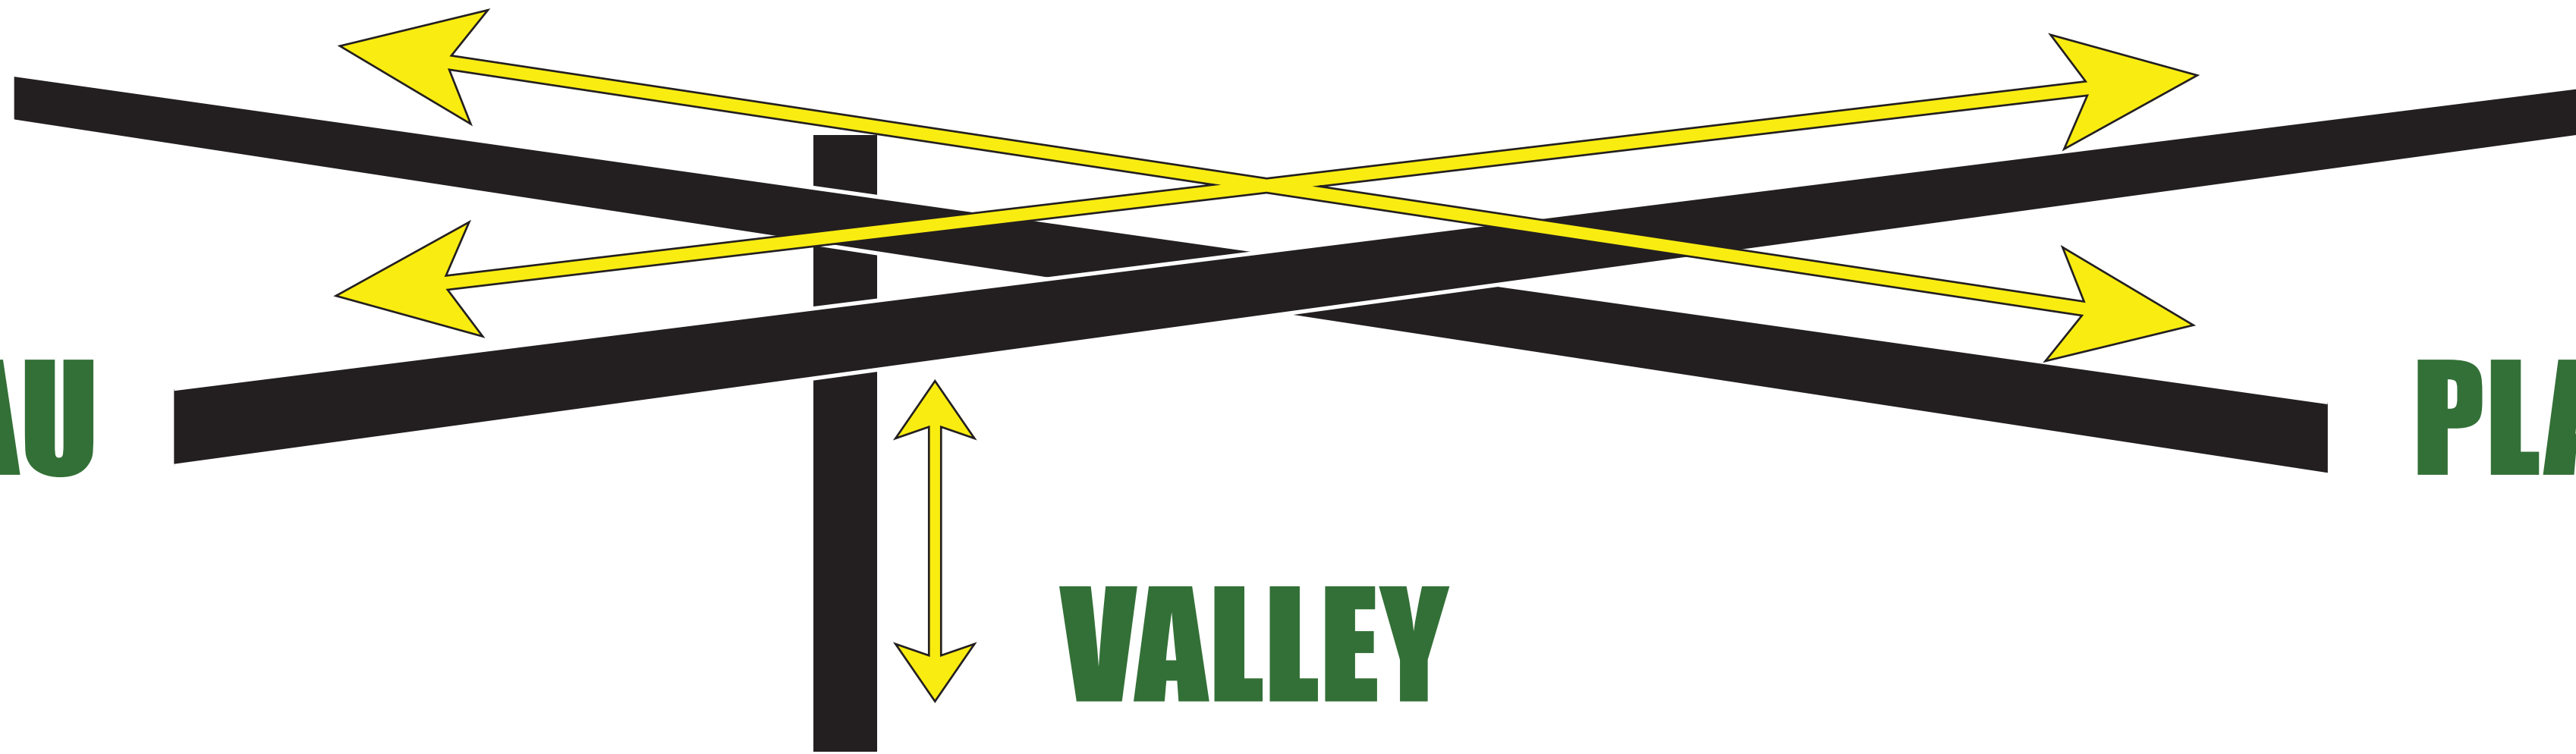


URBAN

URBAN

GREEN

GREEN

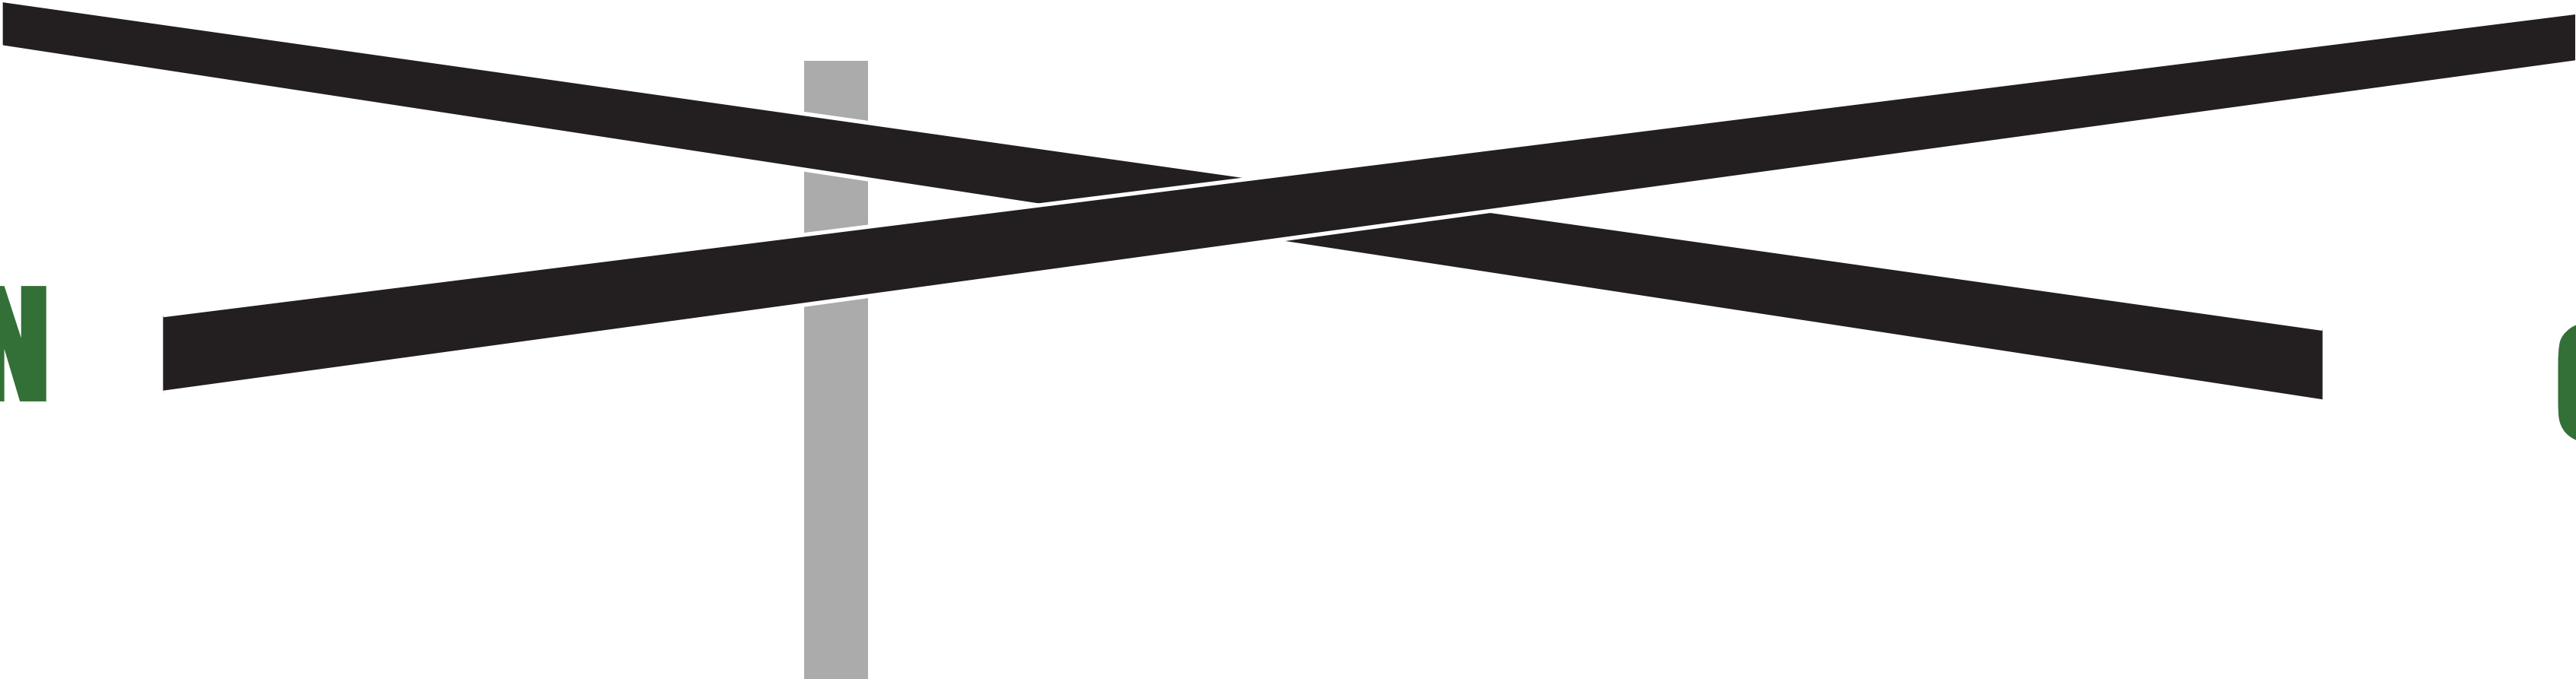


URBAN

GREEN

GREEN

URBAN

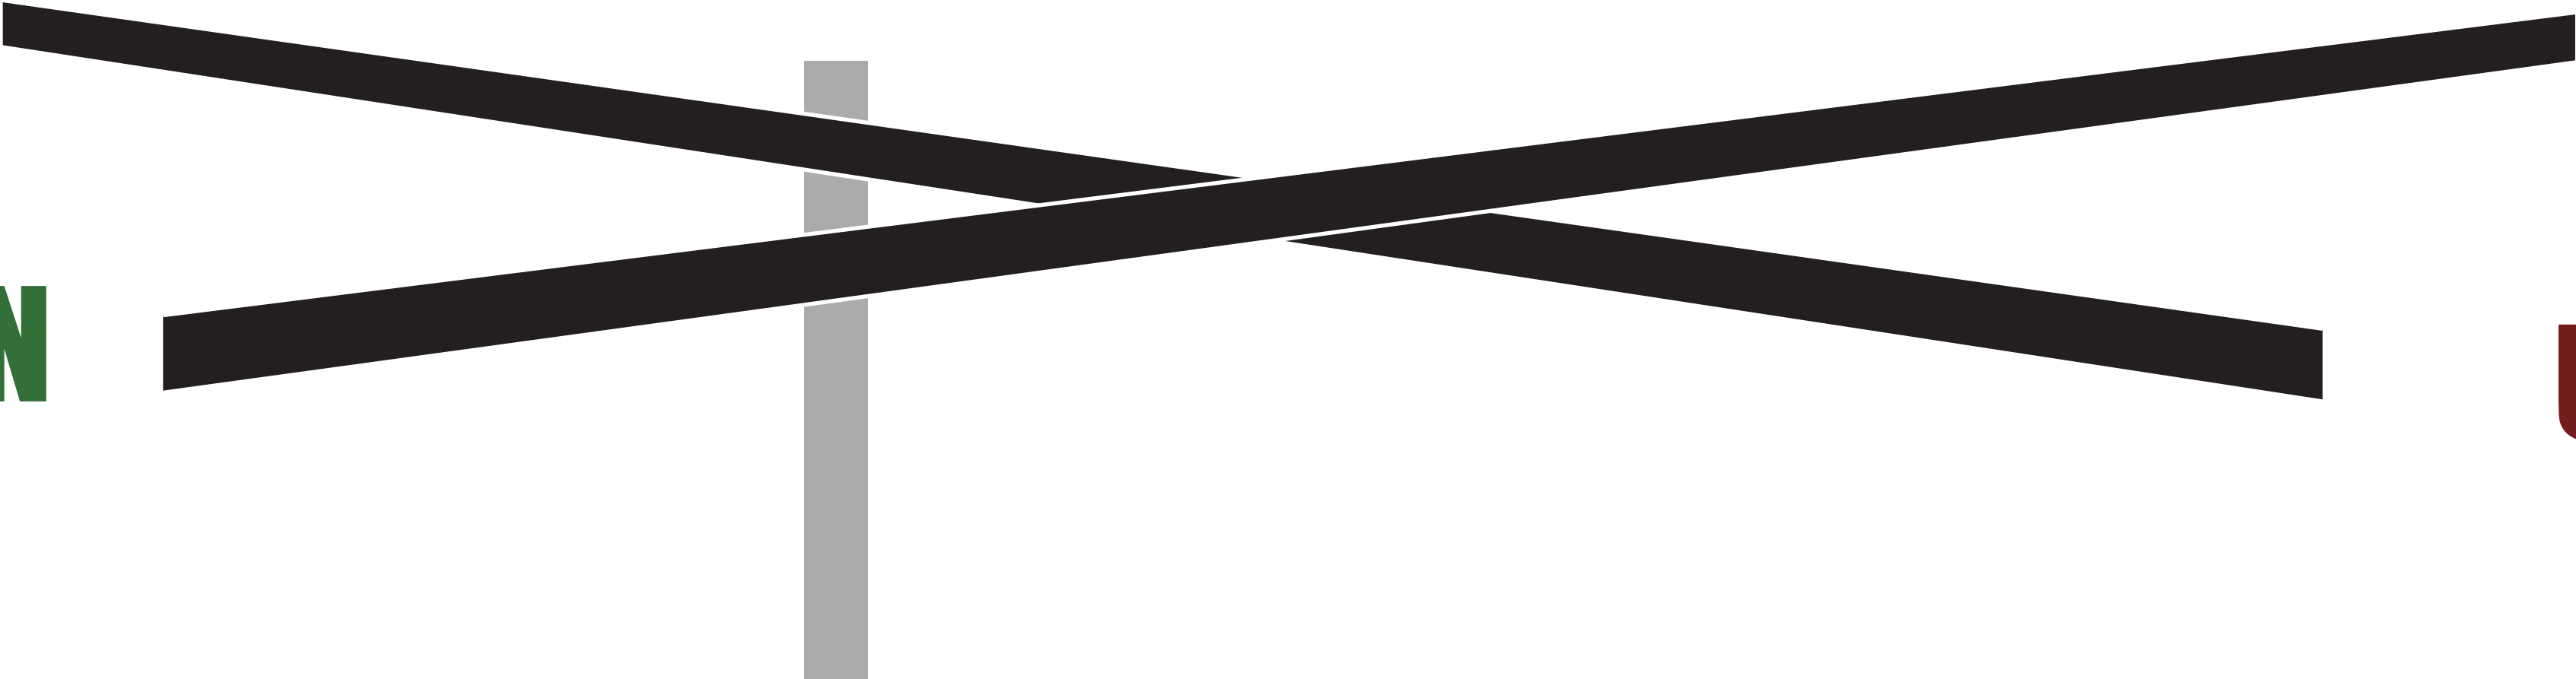


URBAN

GREEN

GREEN


URBAN



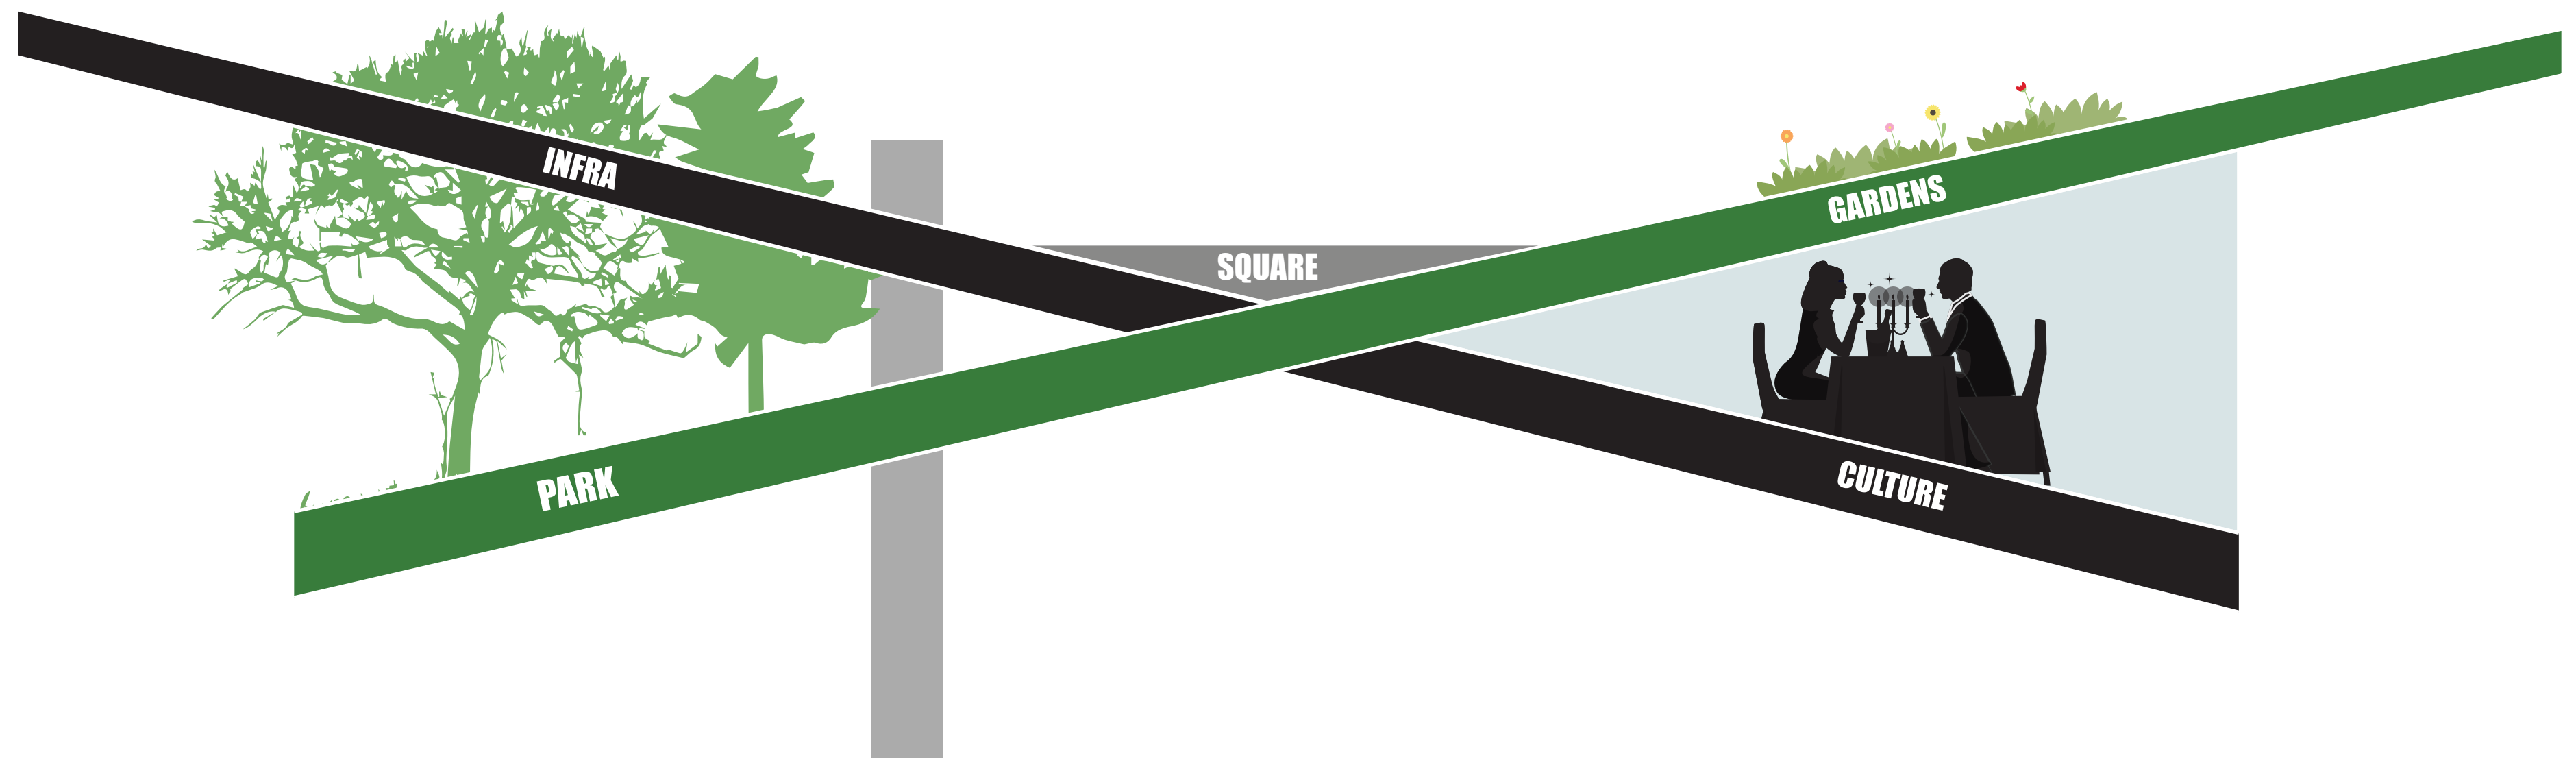





active

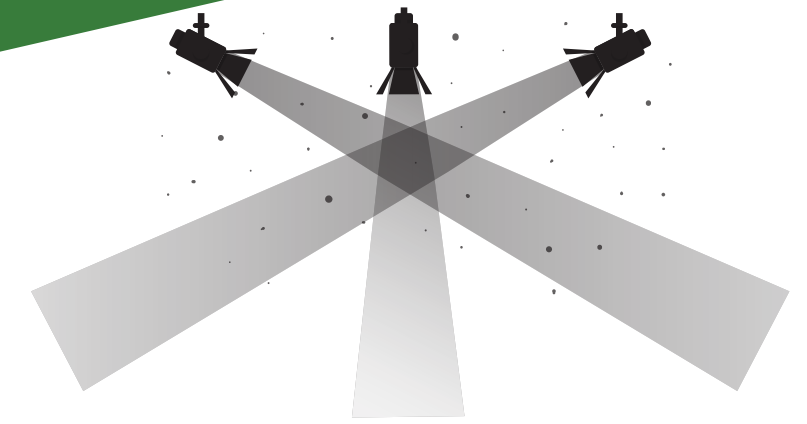


theater

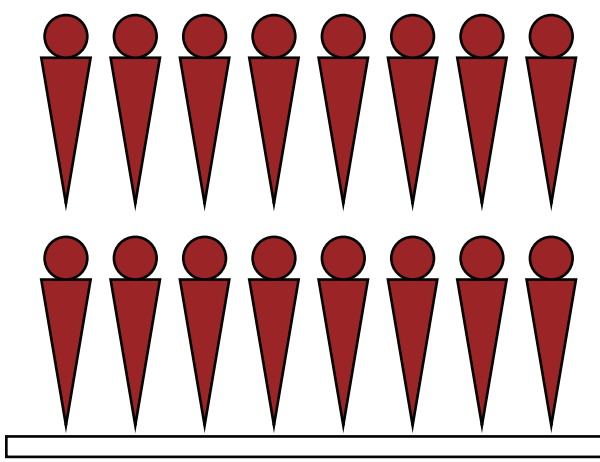


CITY

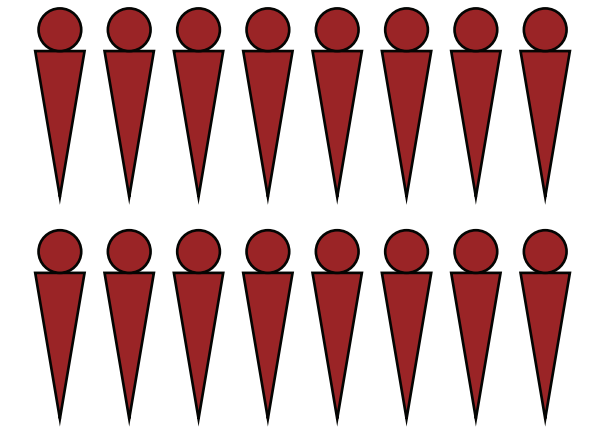


CITY

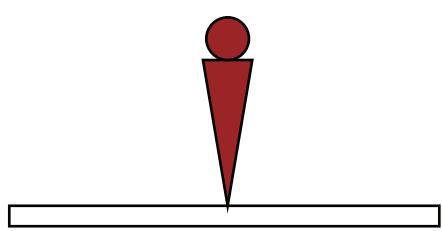


PLATEAU

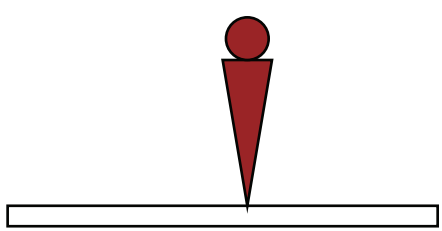


PLATEAU

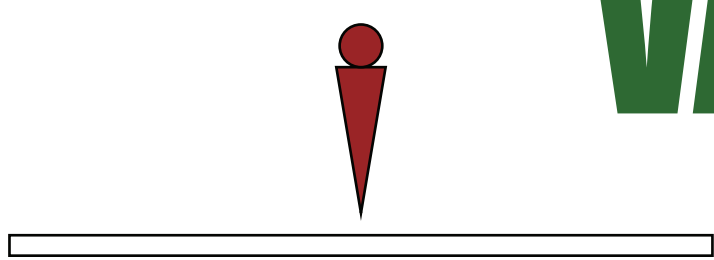


VALLEY

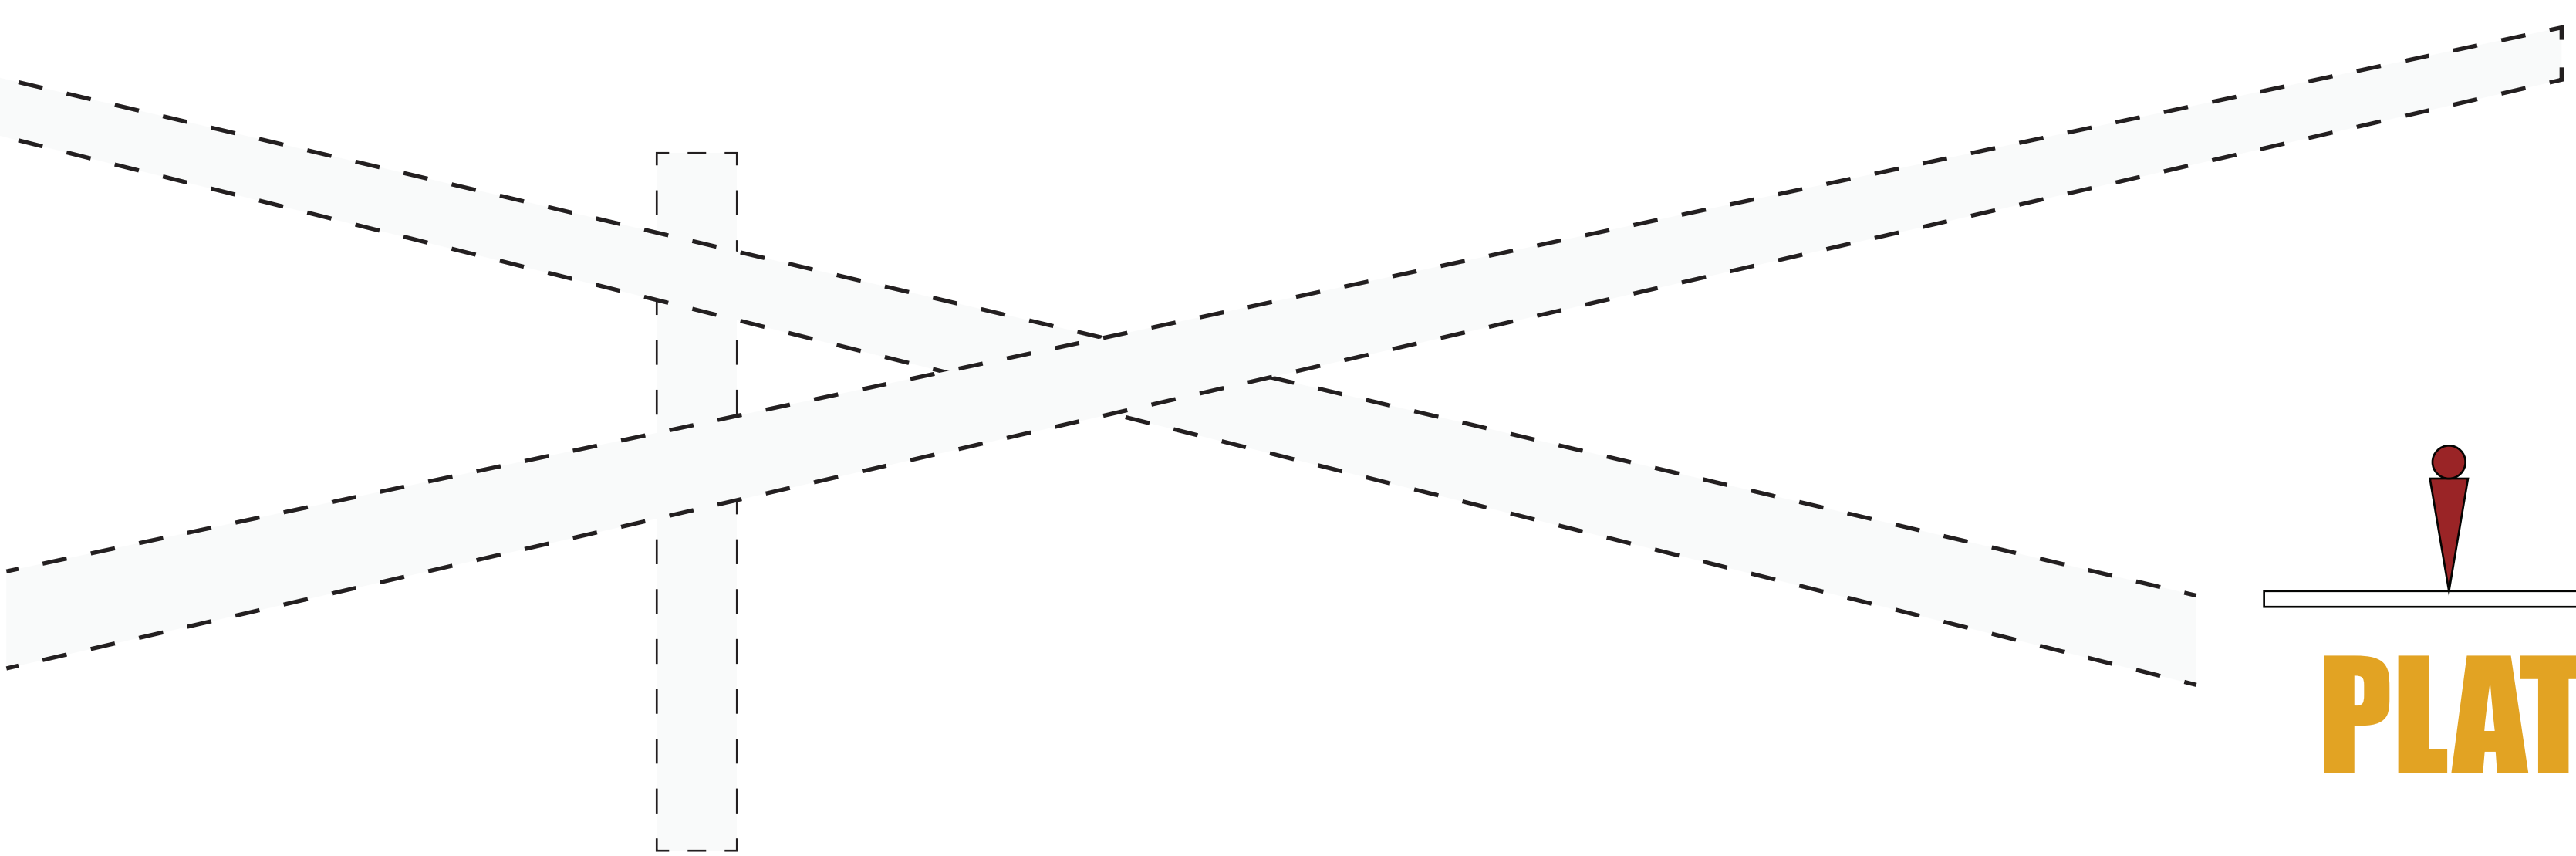


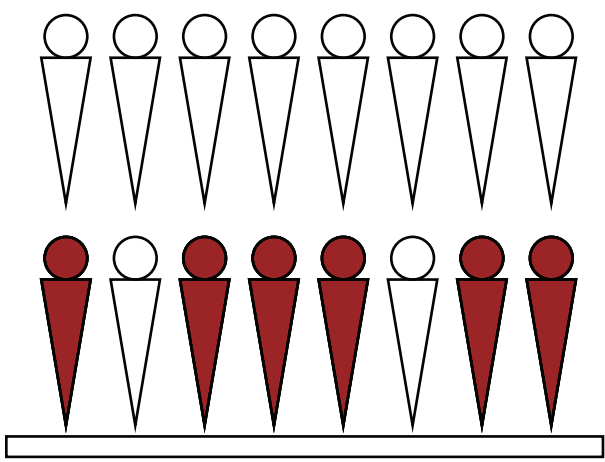


CITY

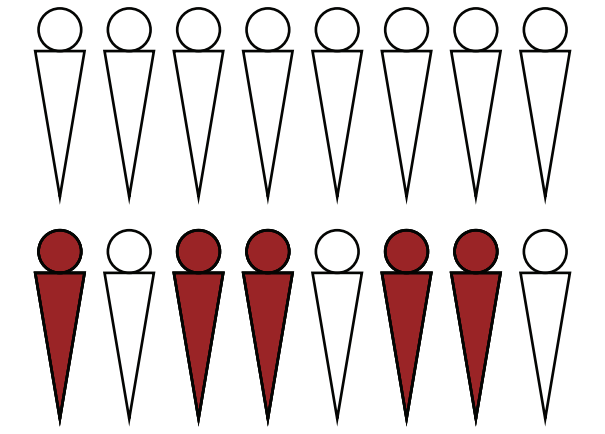


CITY

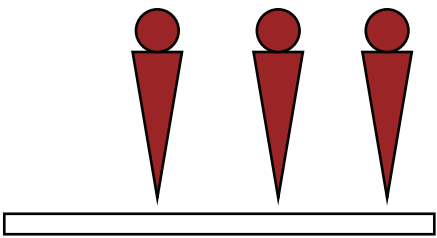


PLATEAU

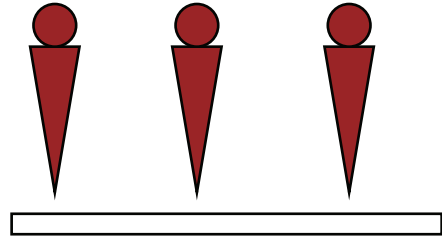



PLATEAU

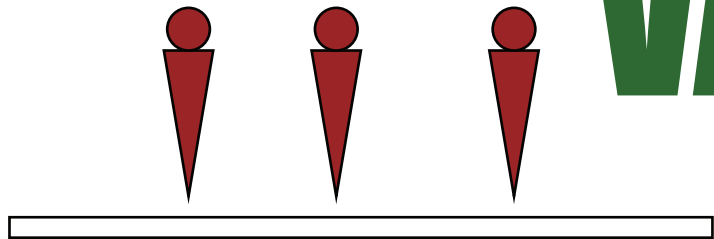



VALLEY

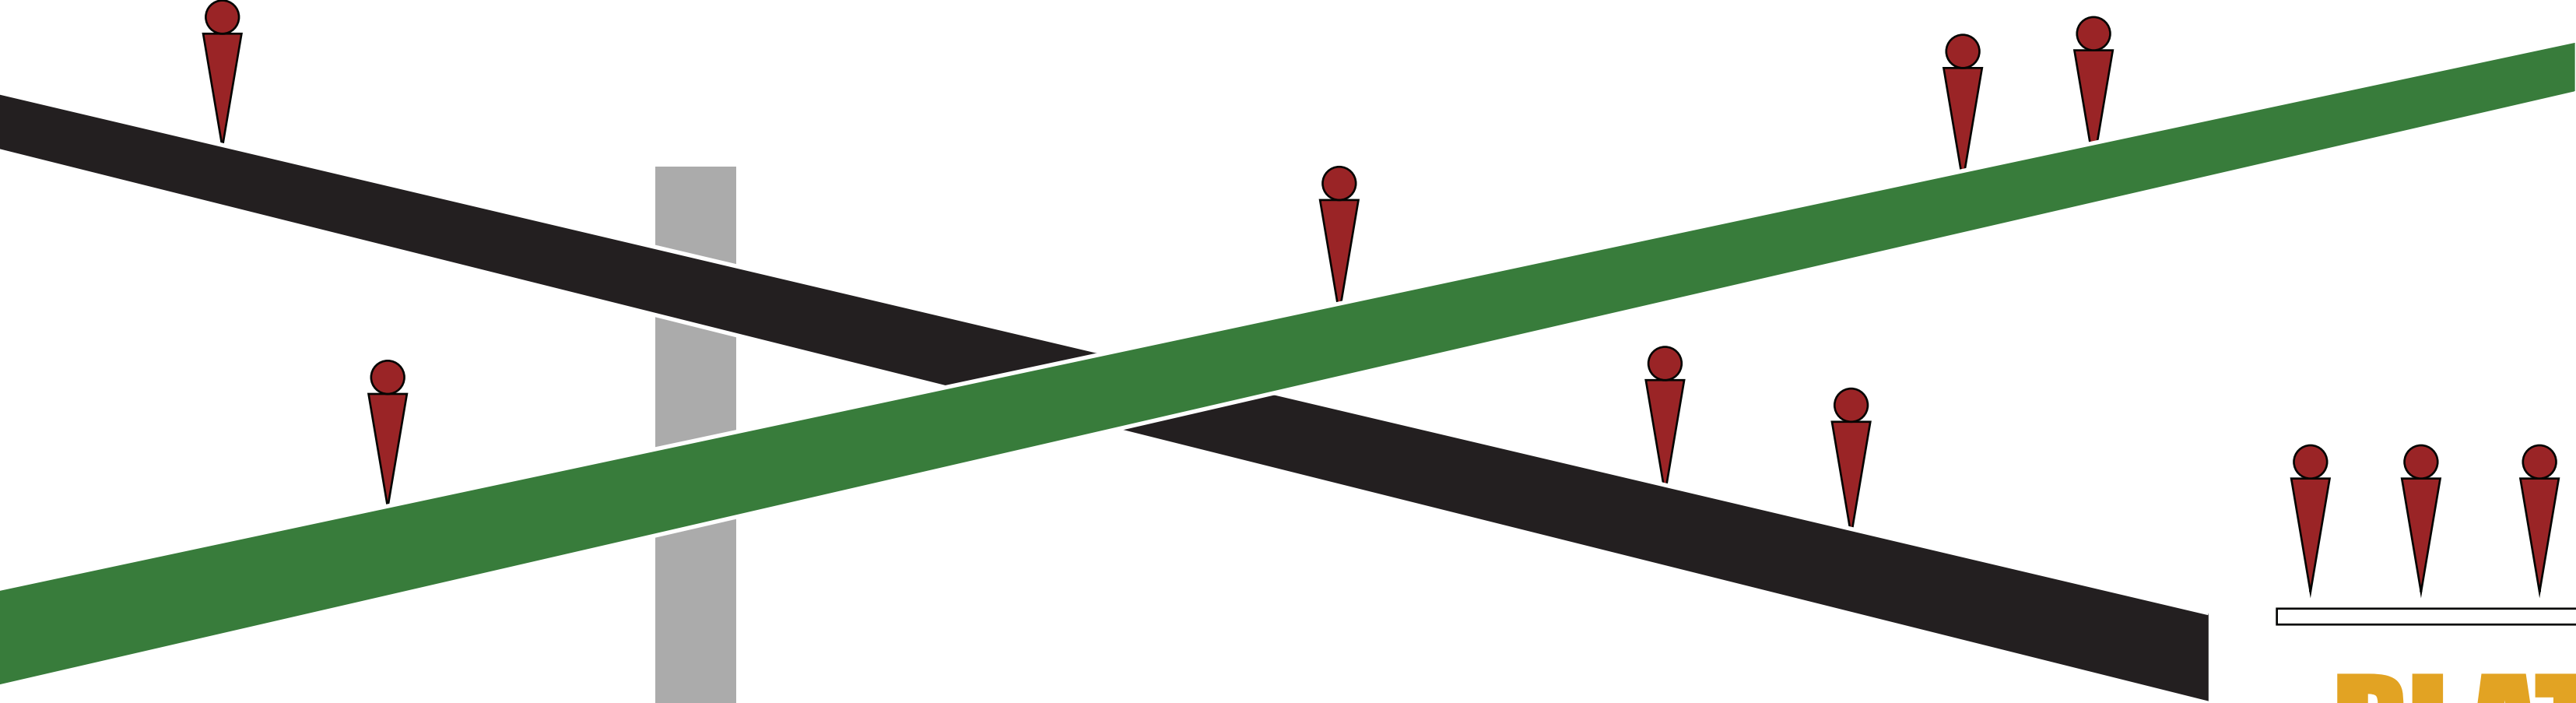


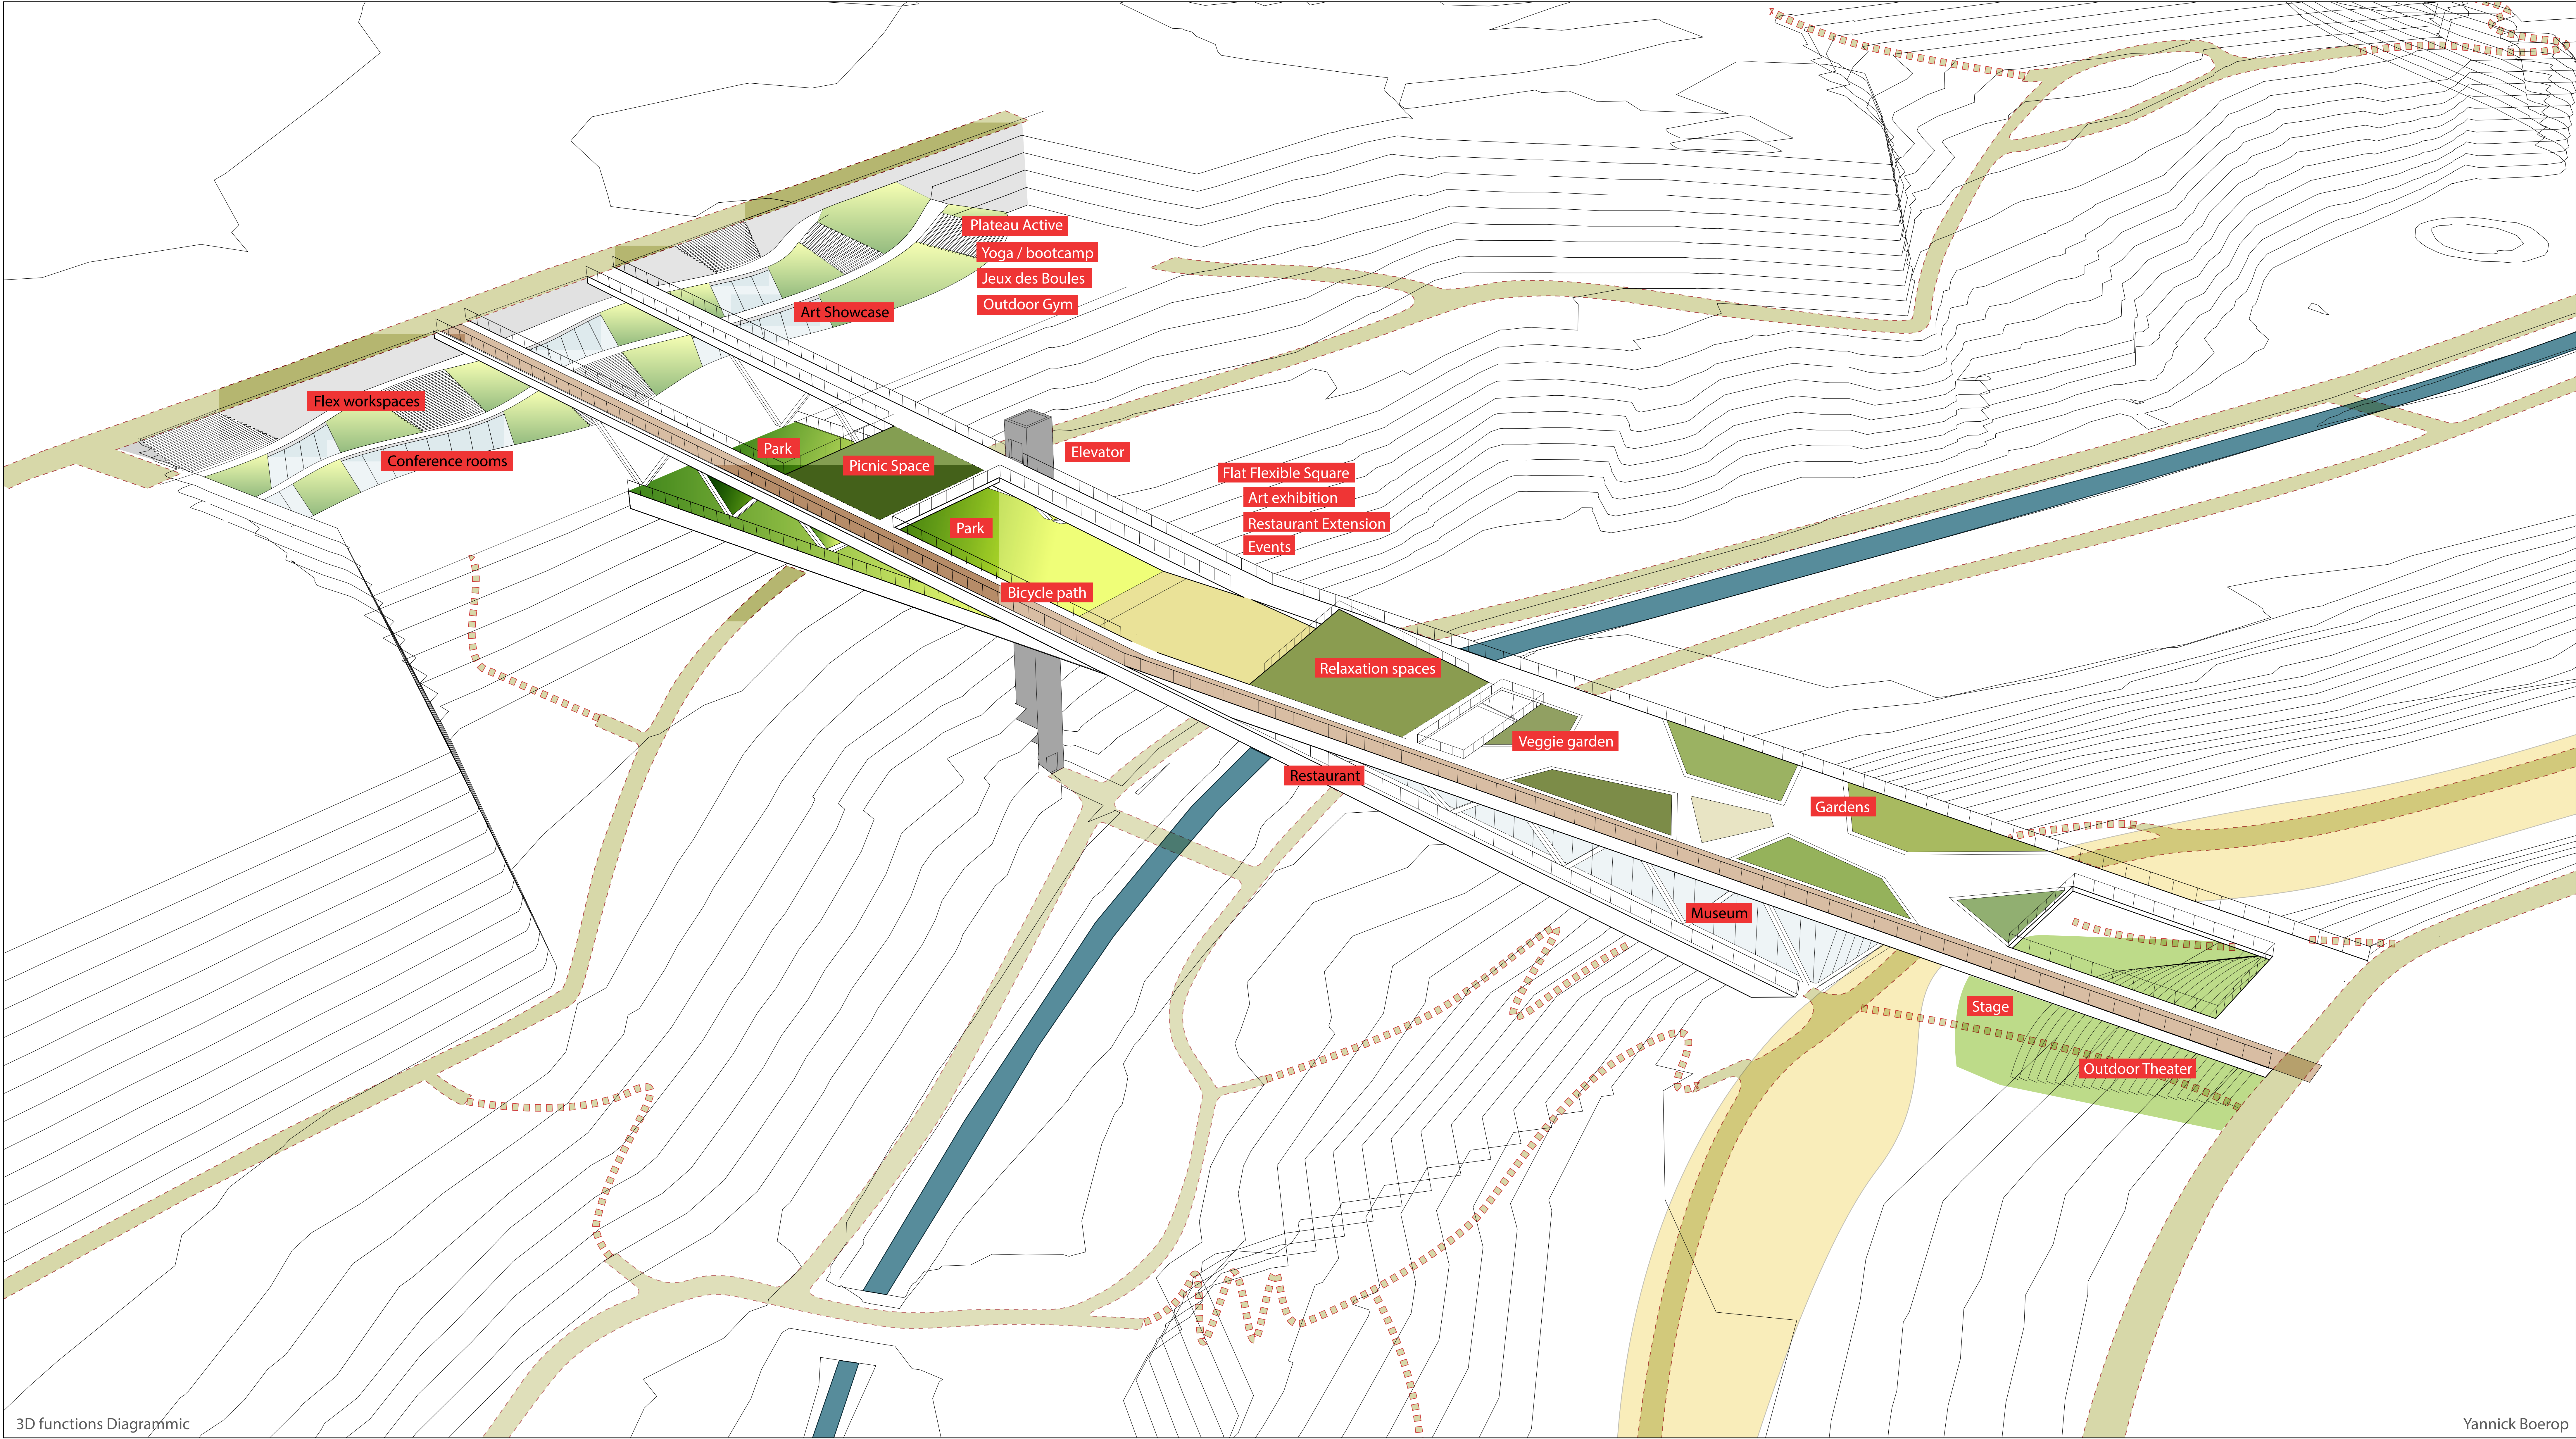

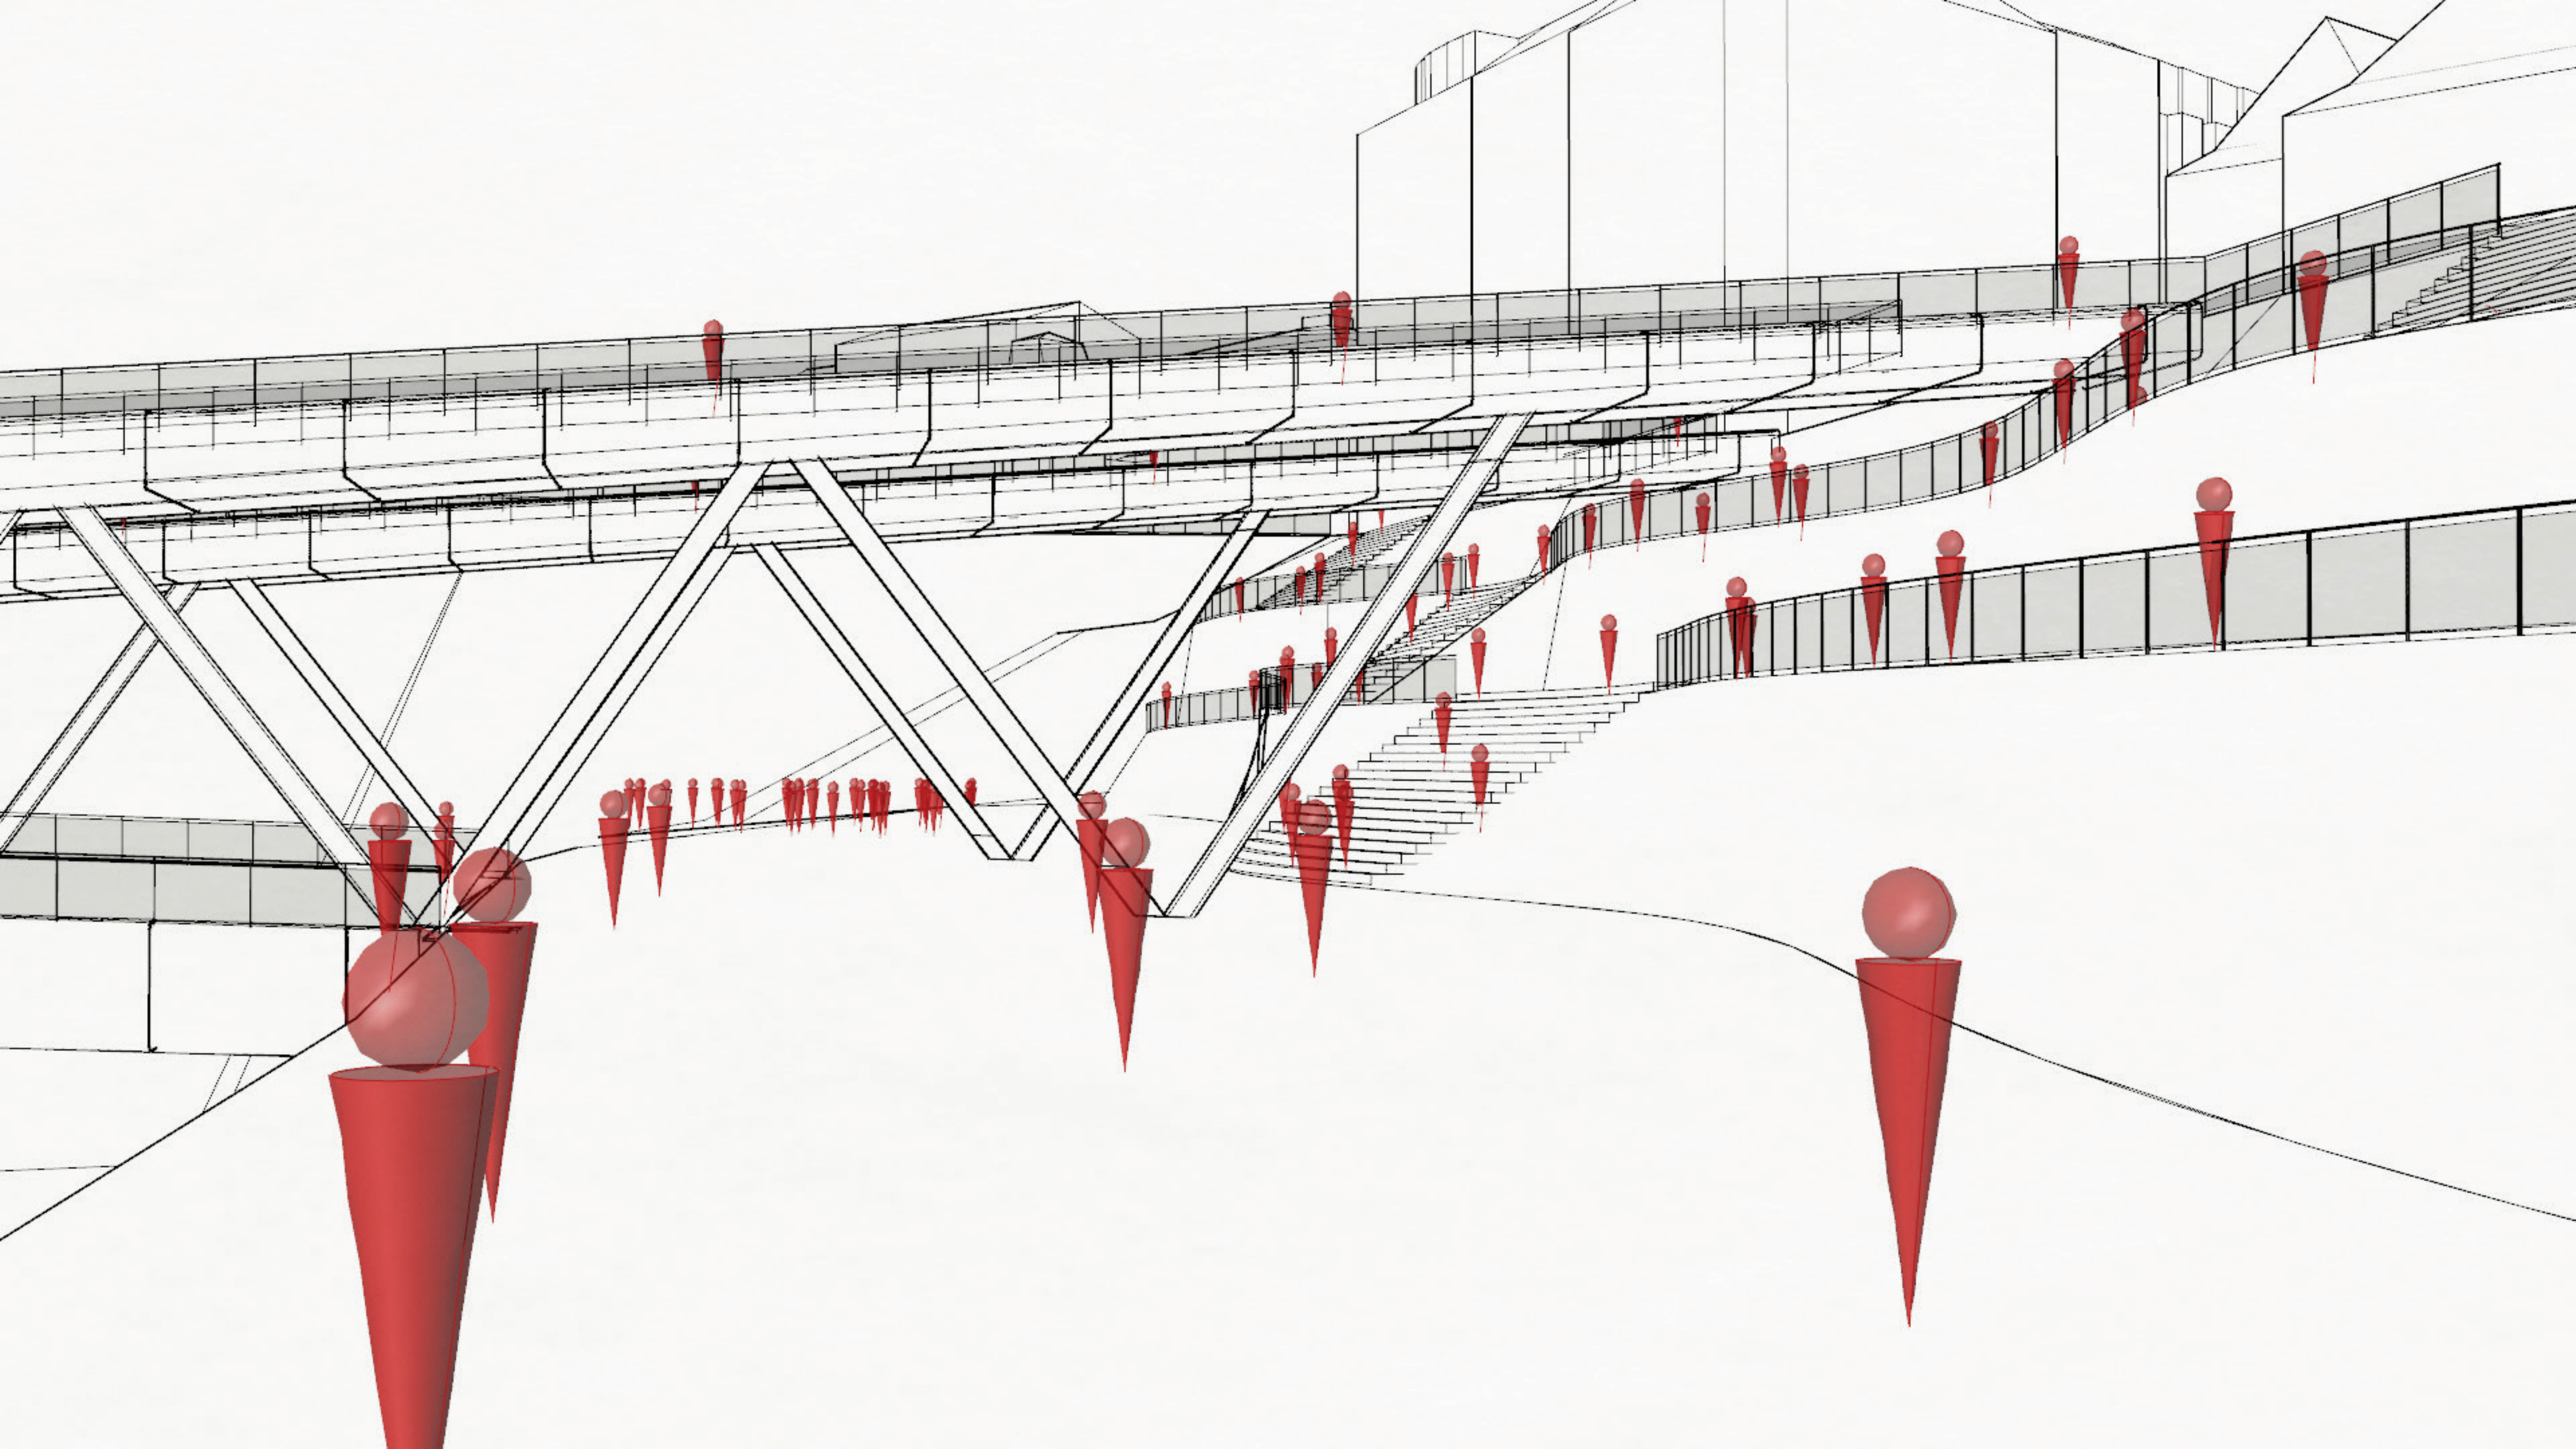

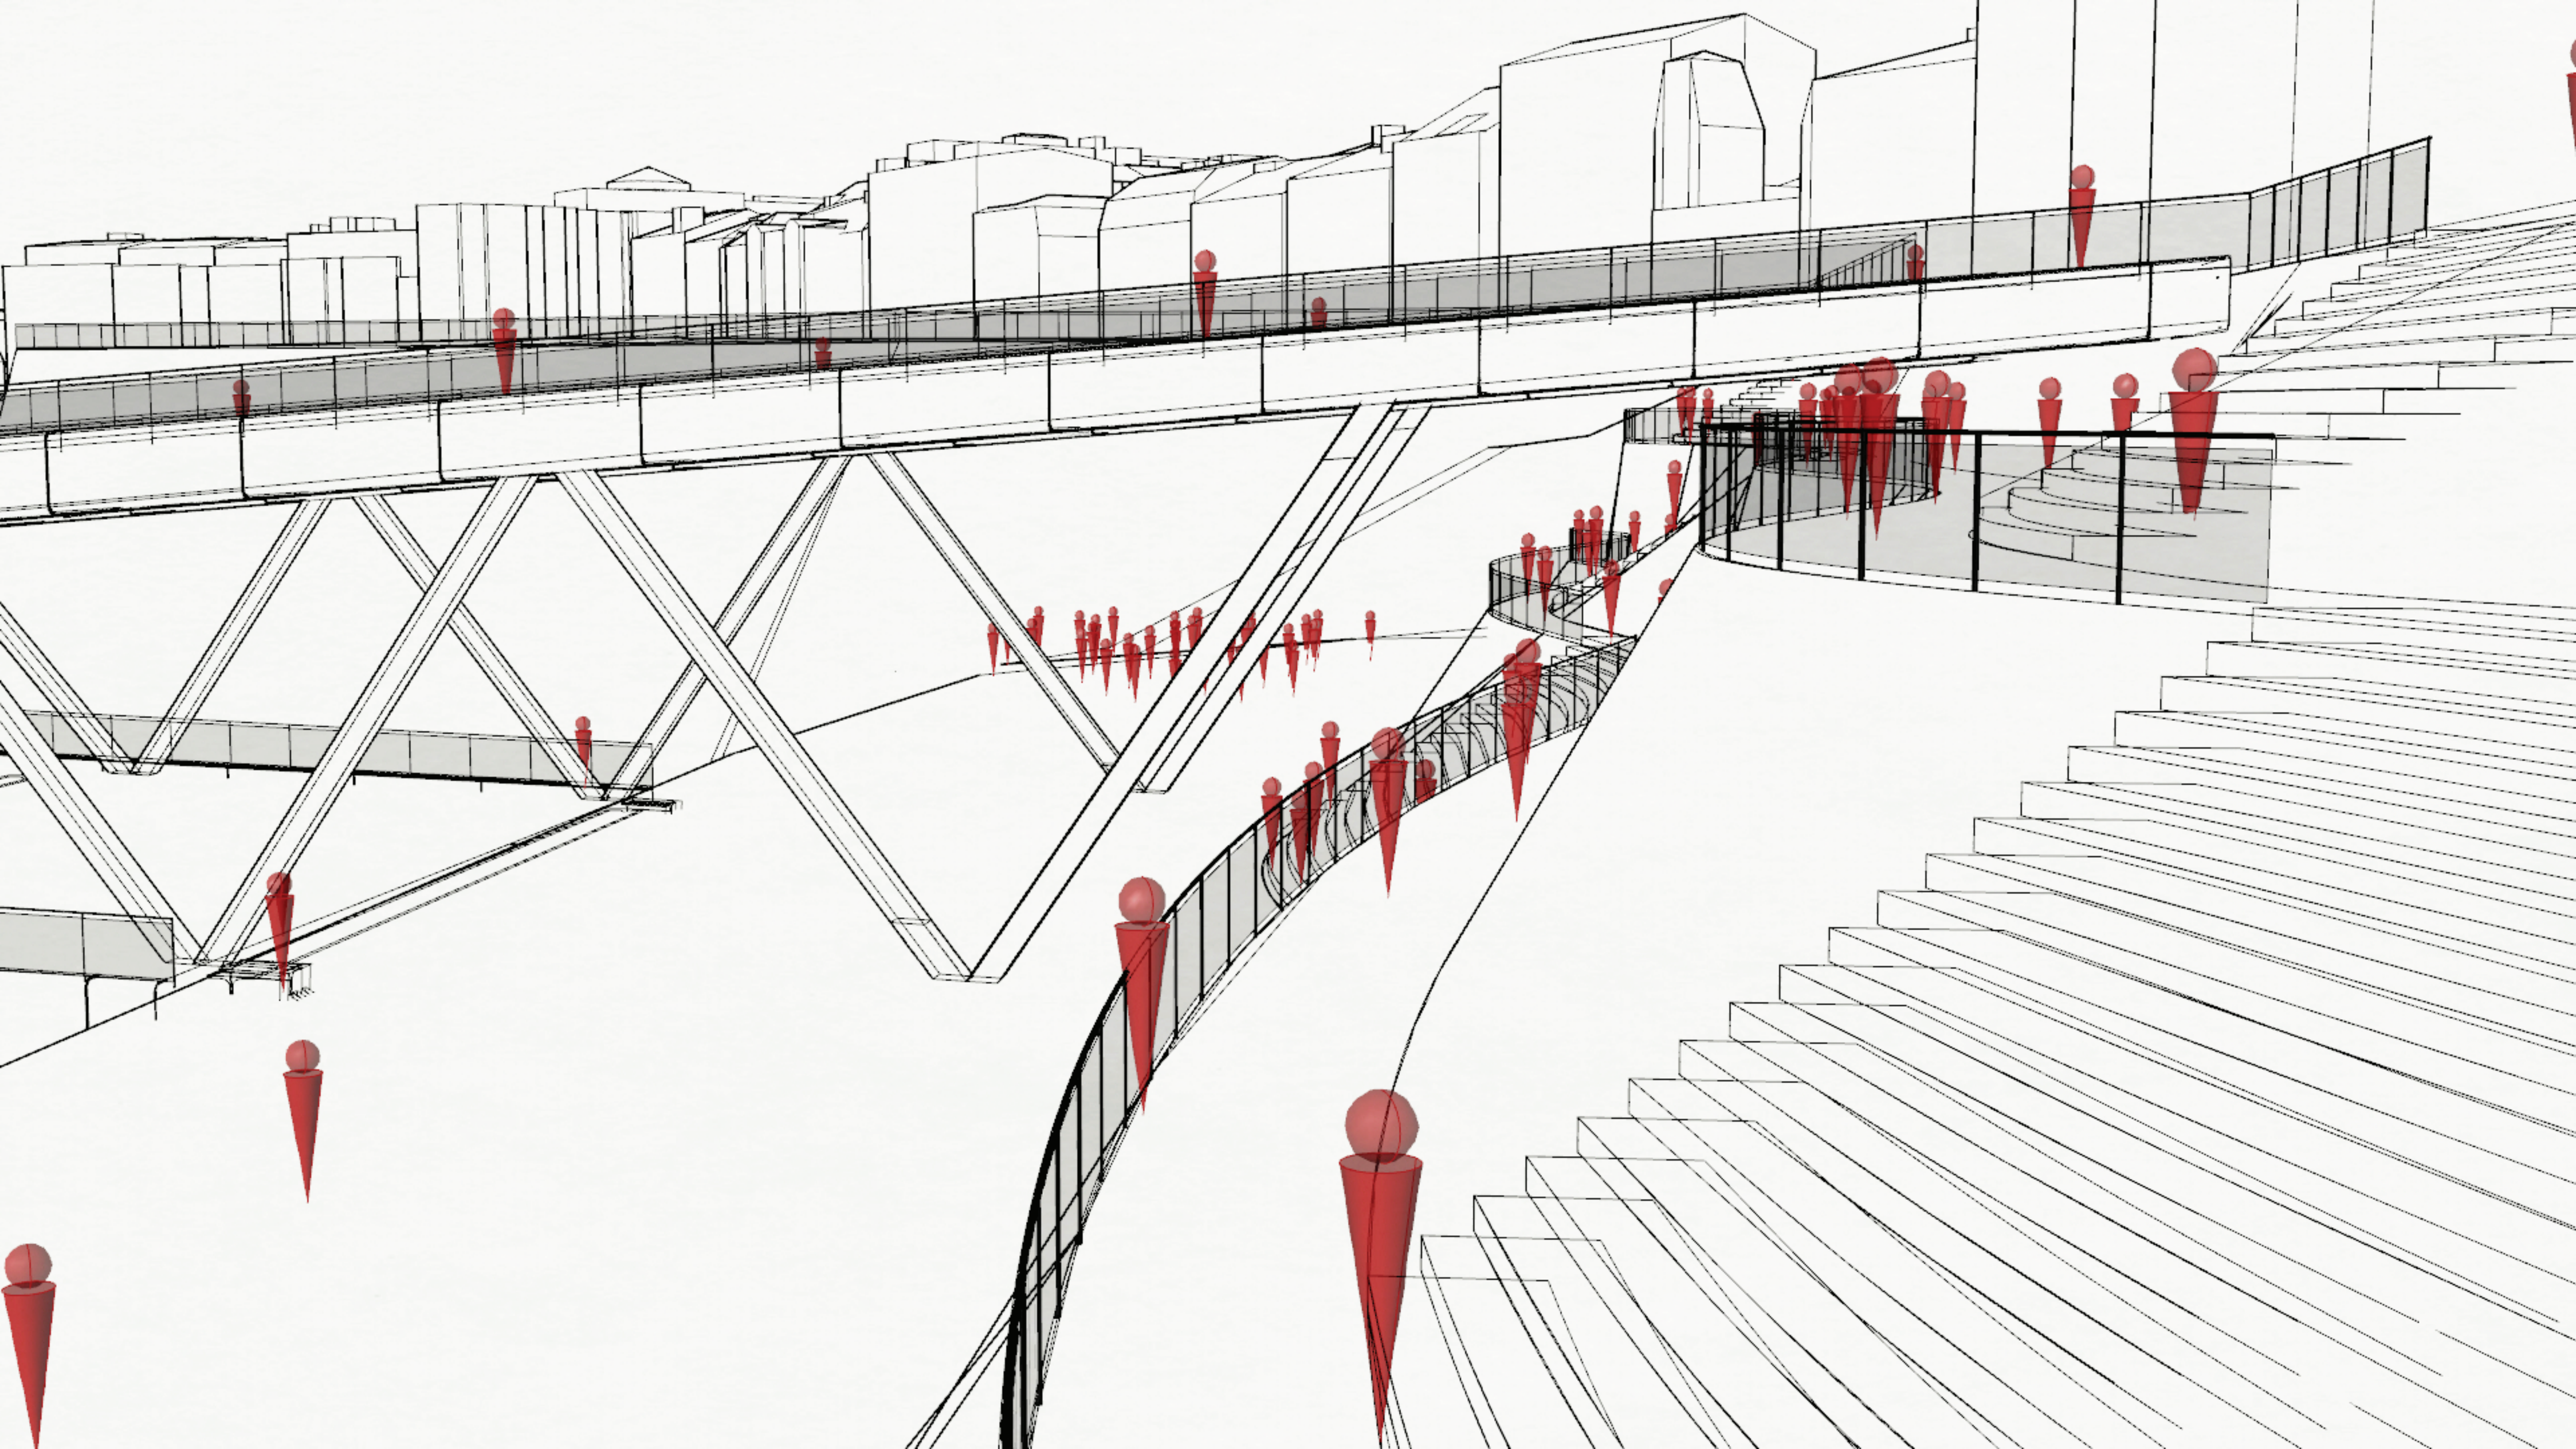


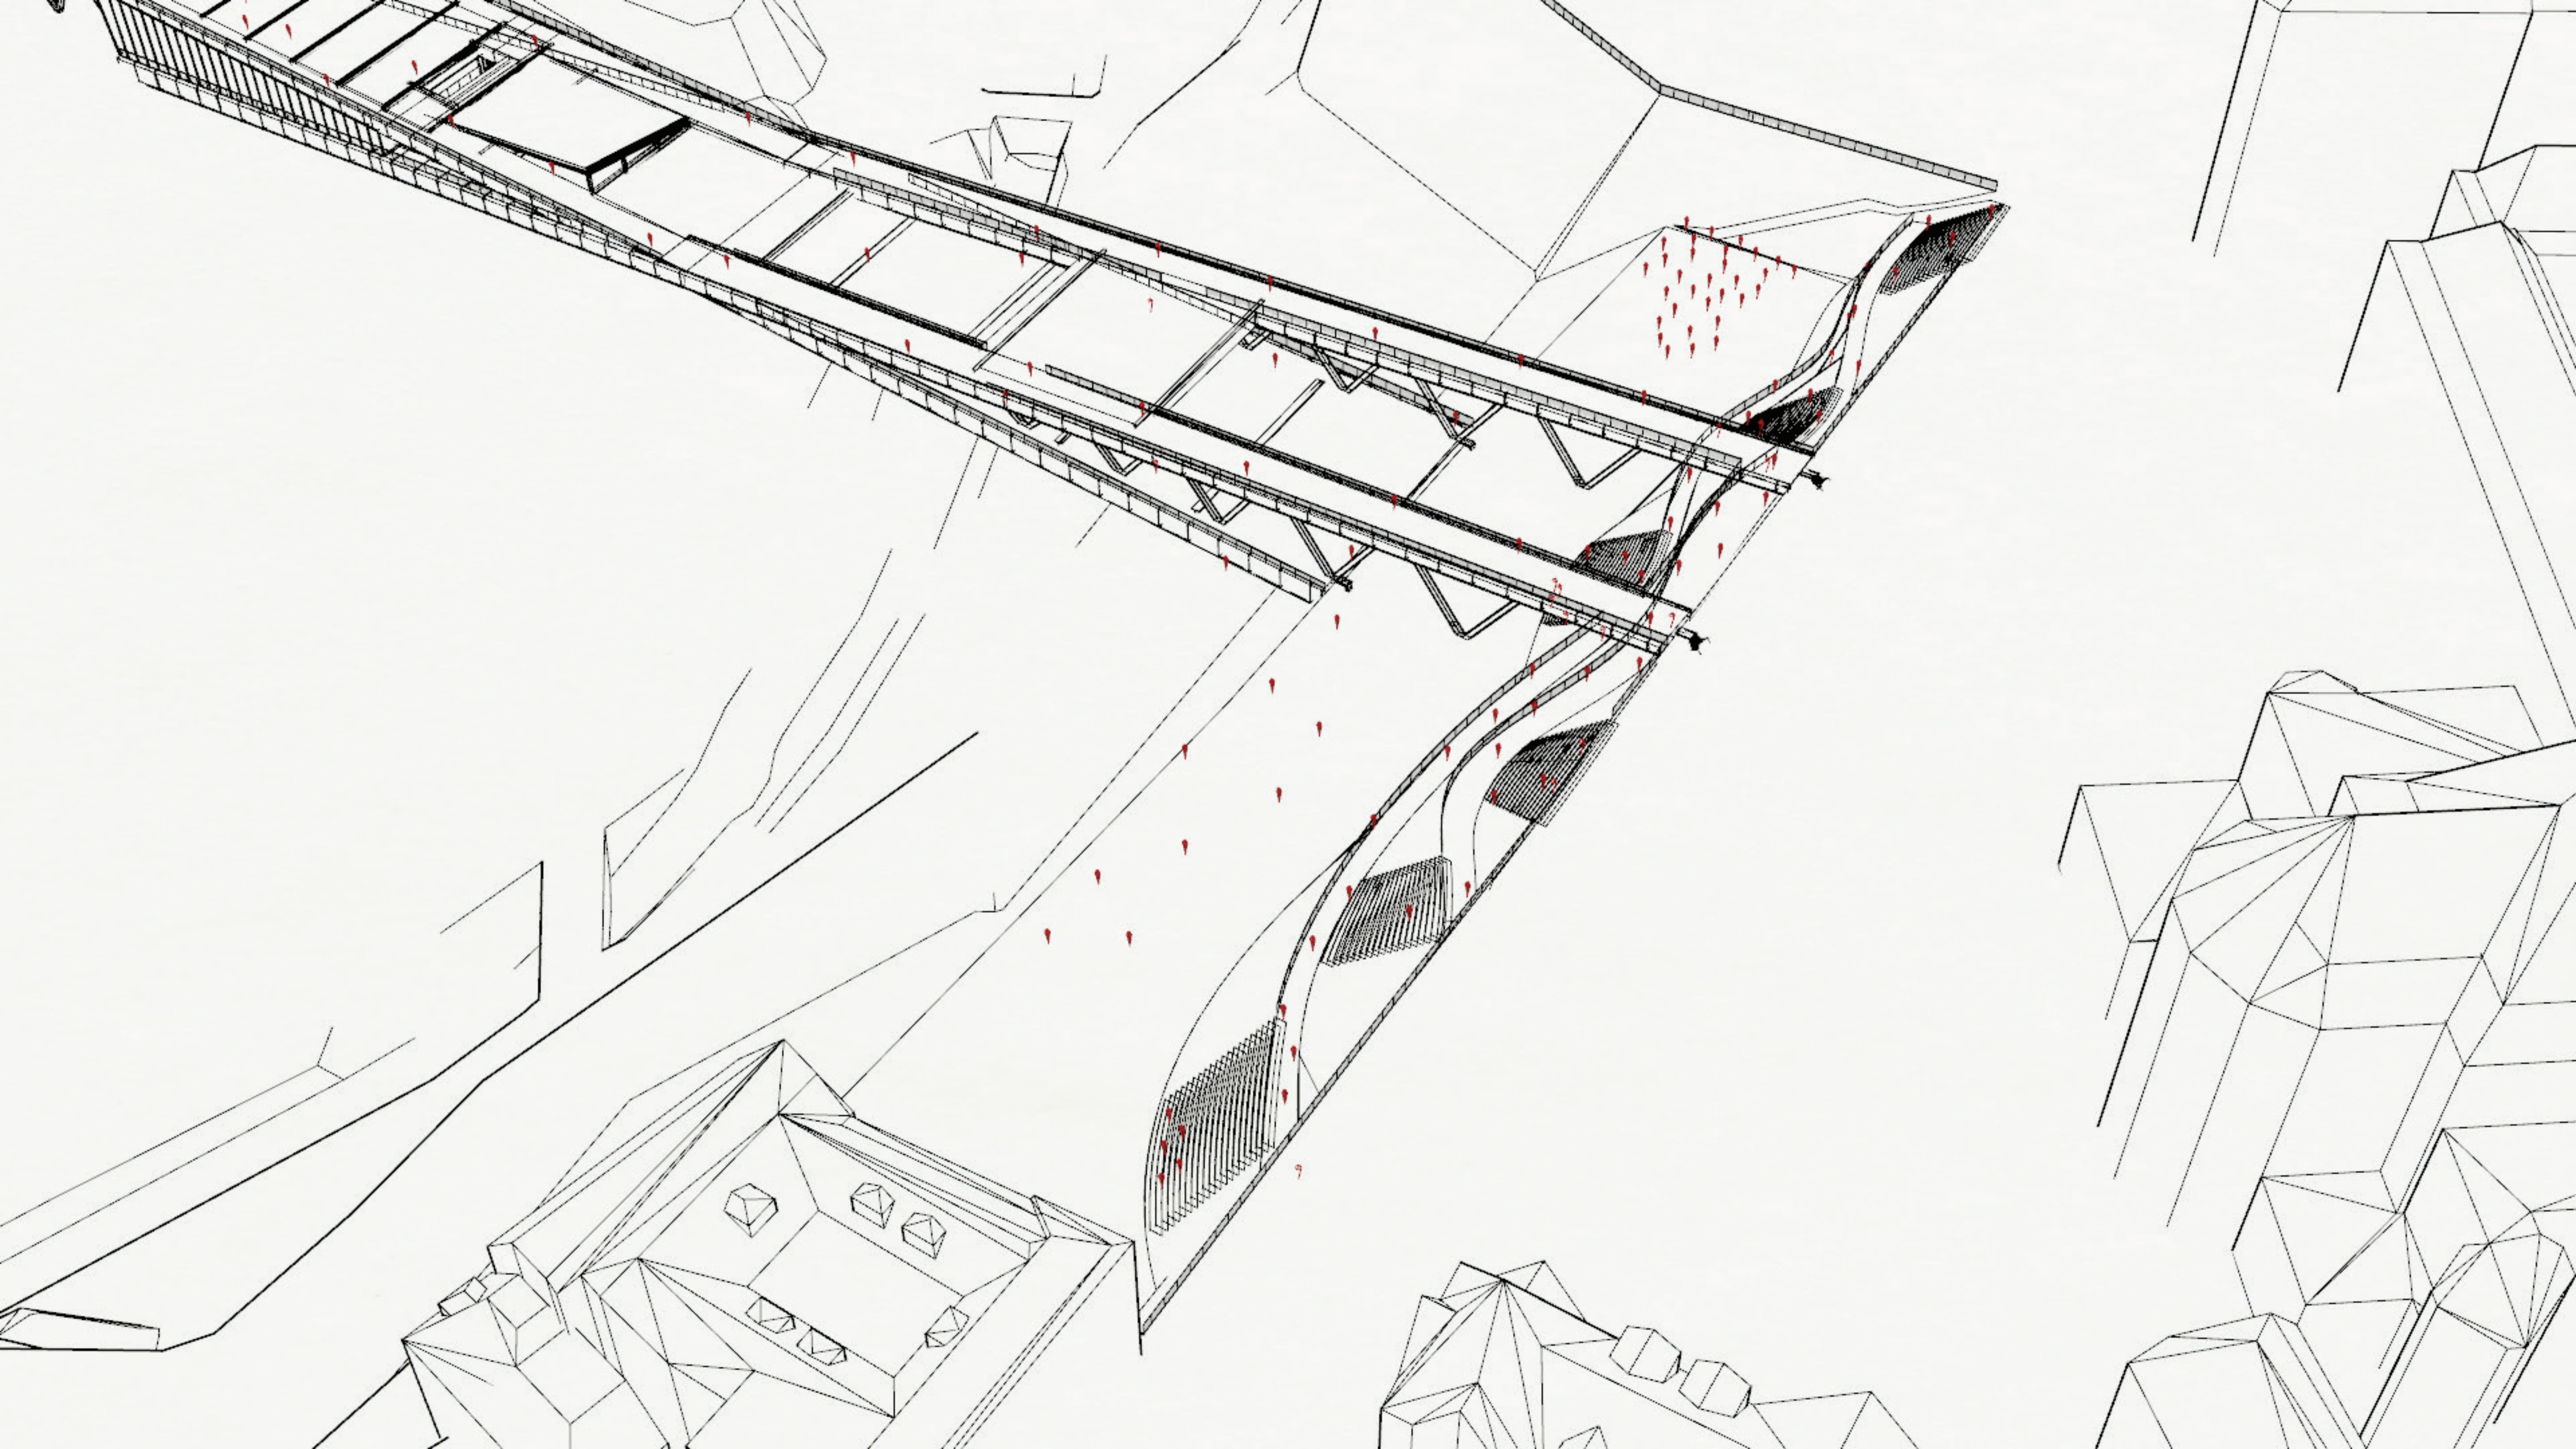

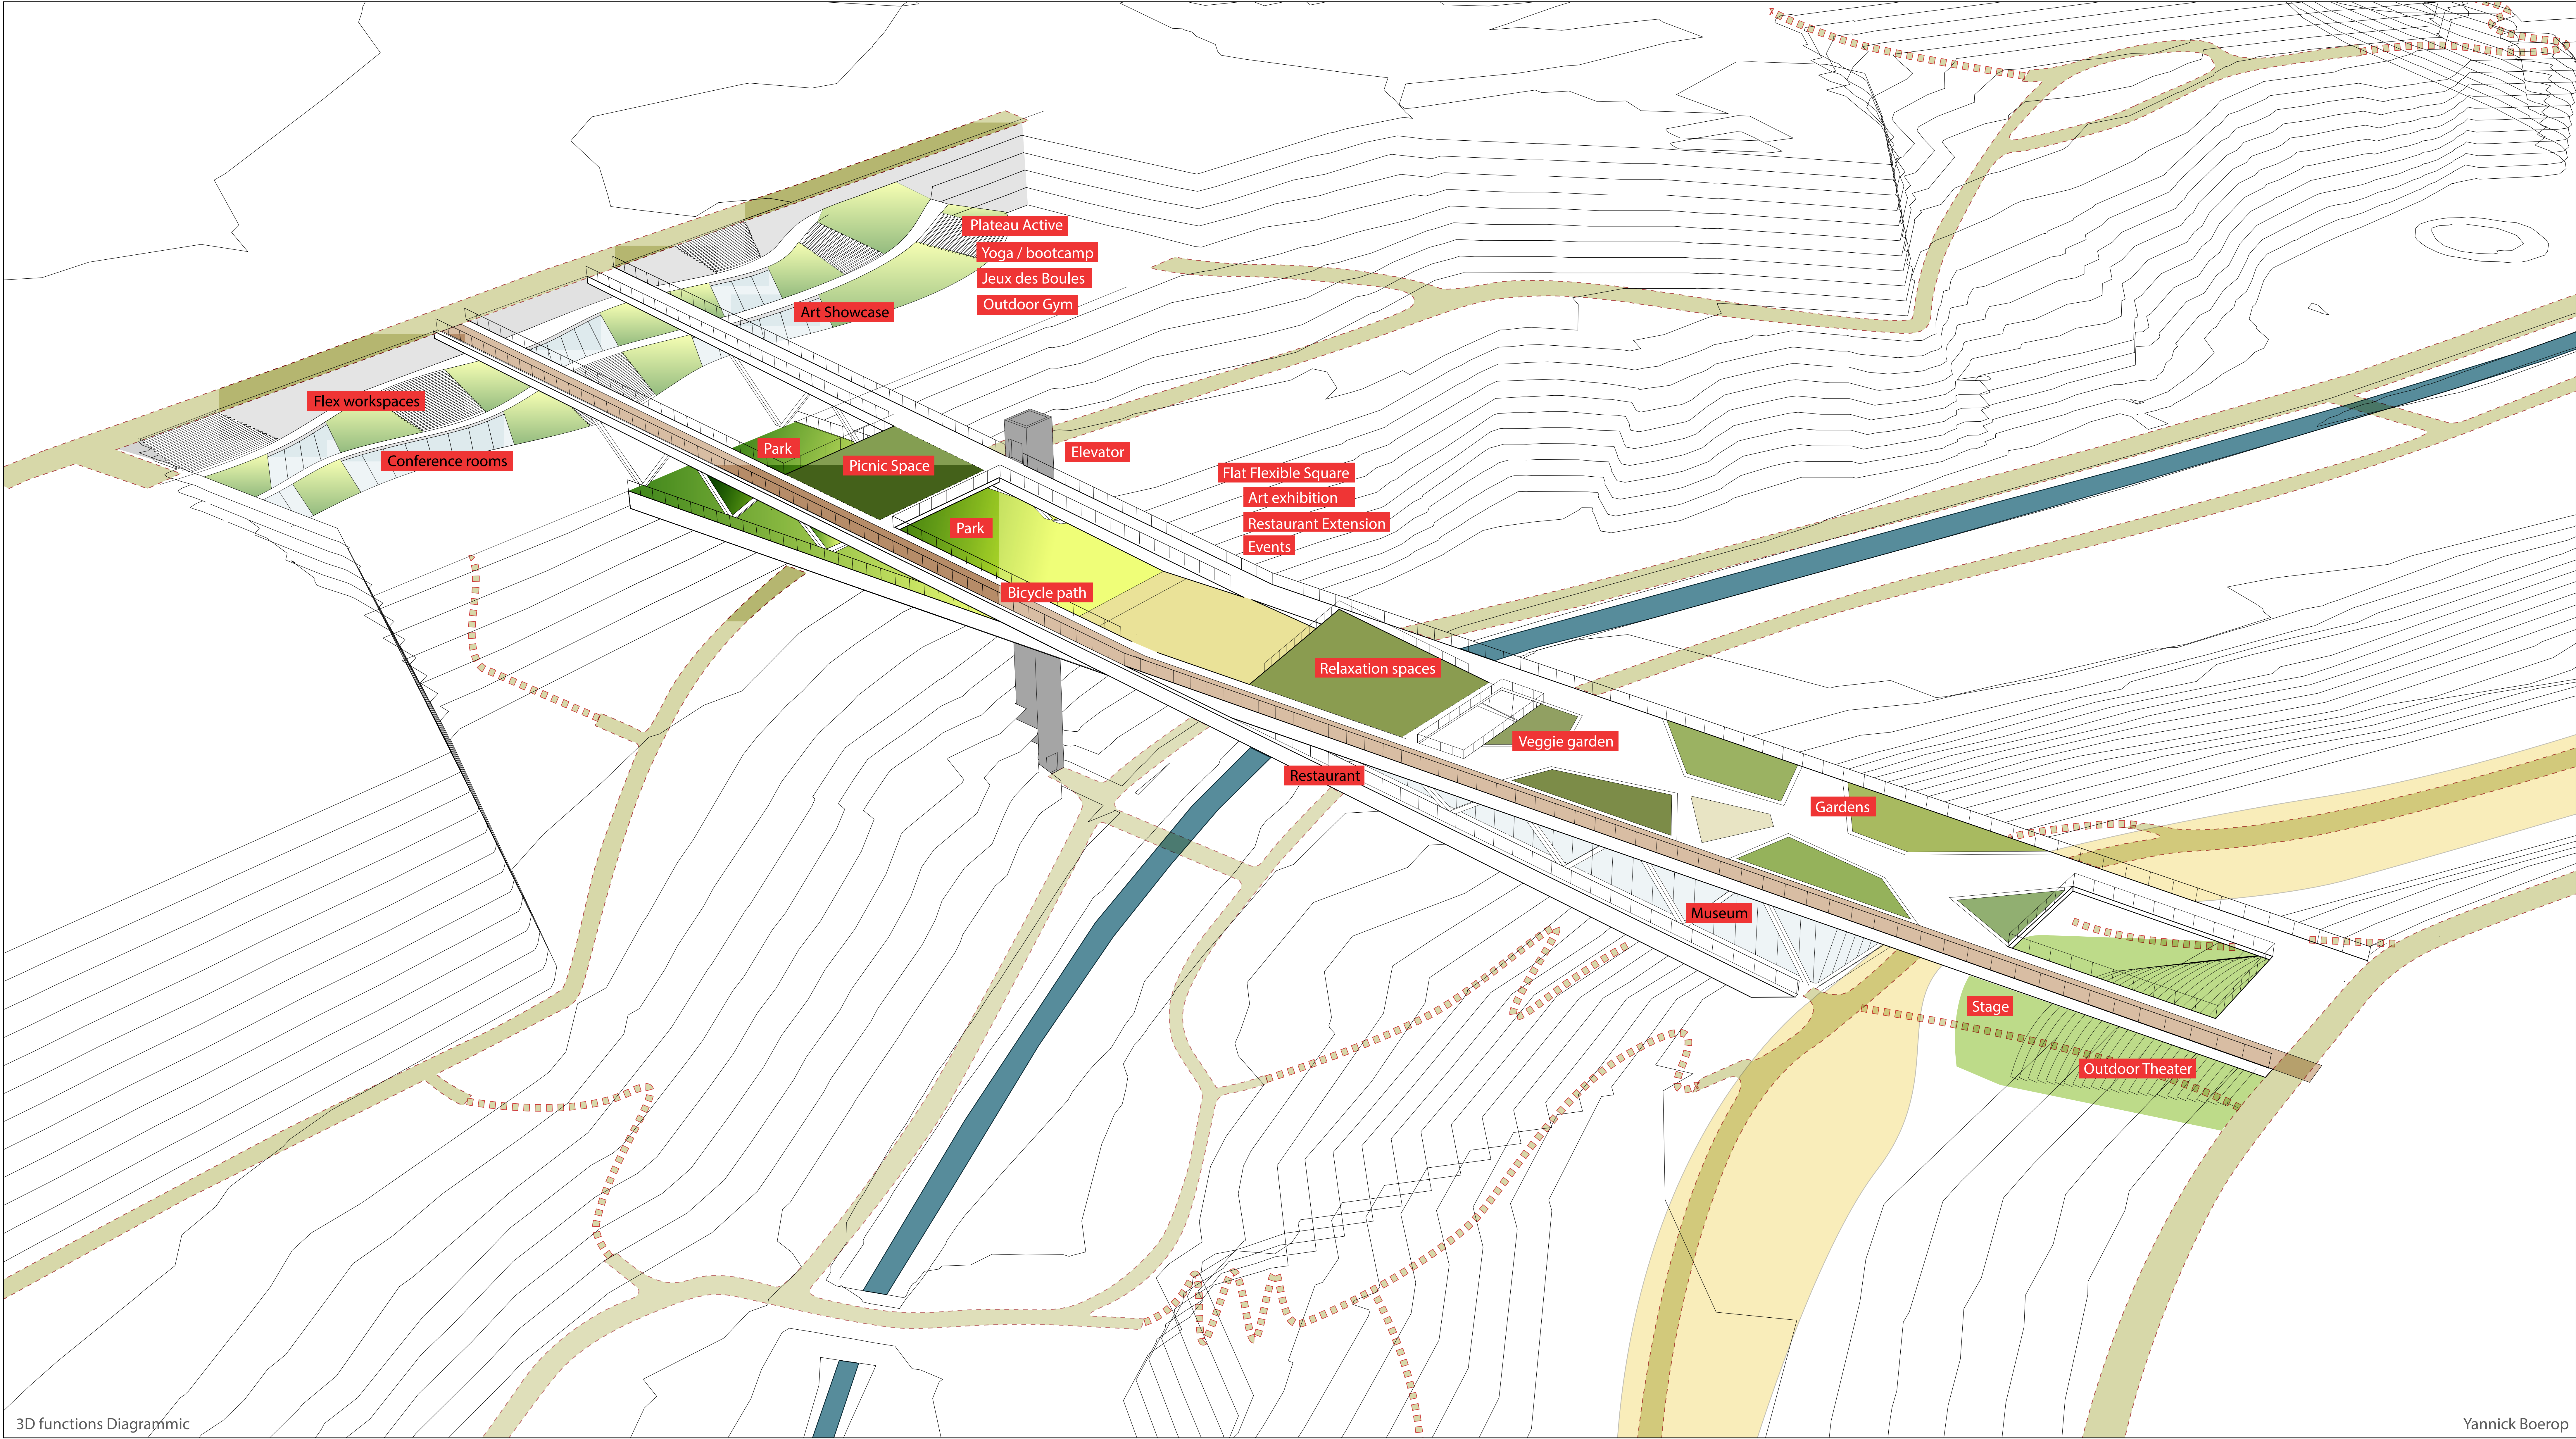


Night Light Plan





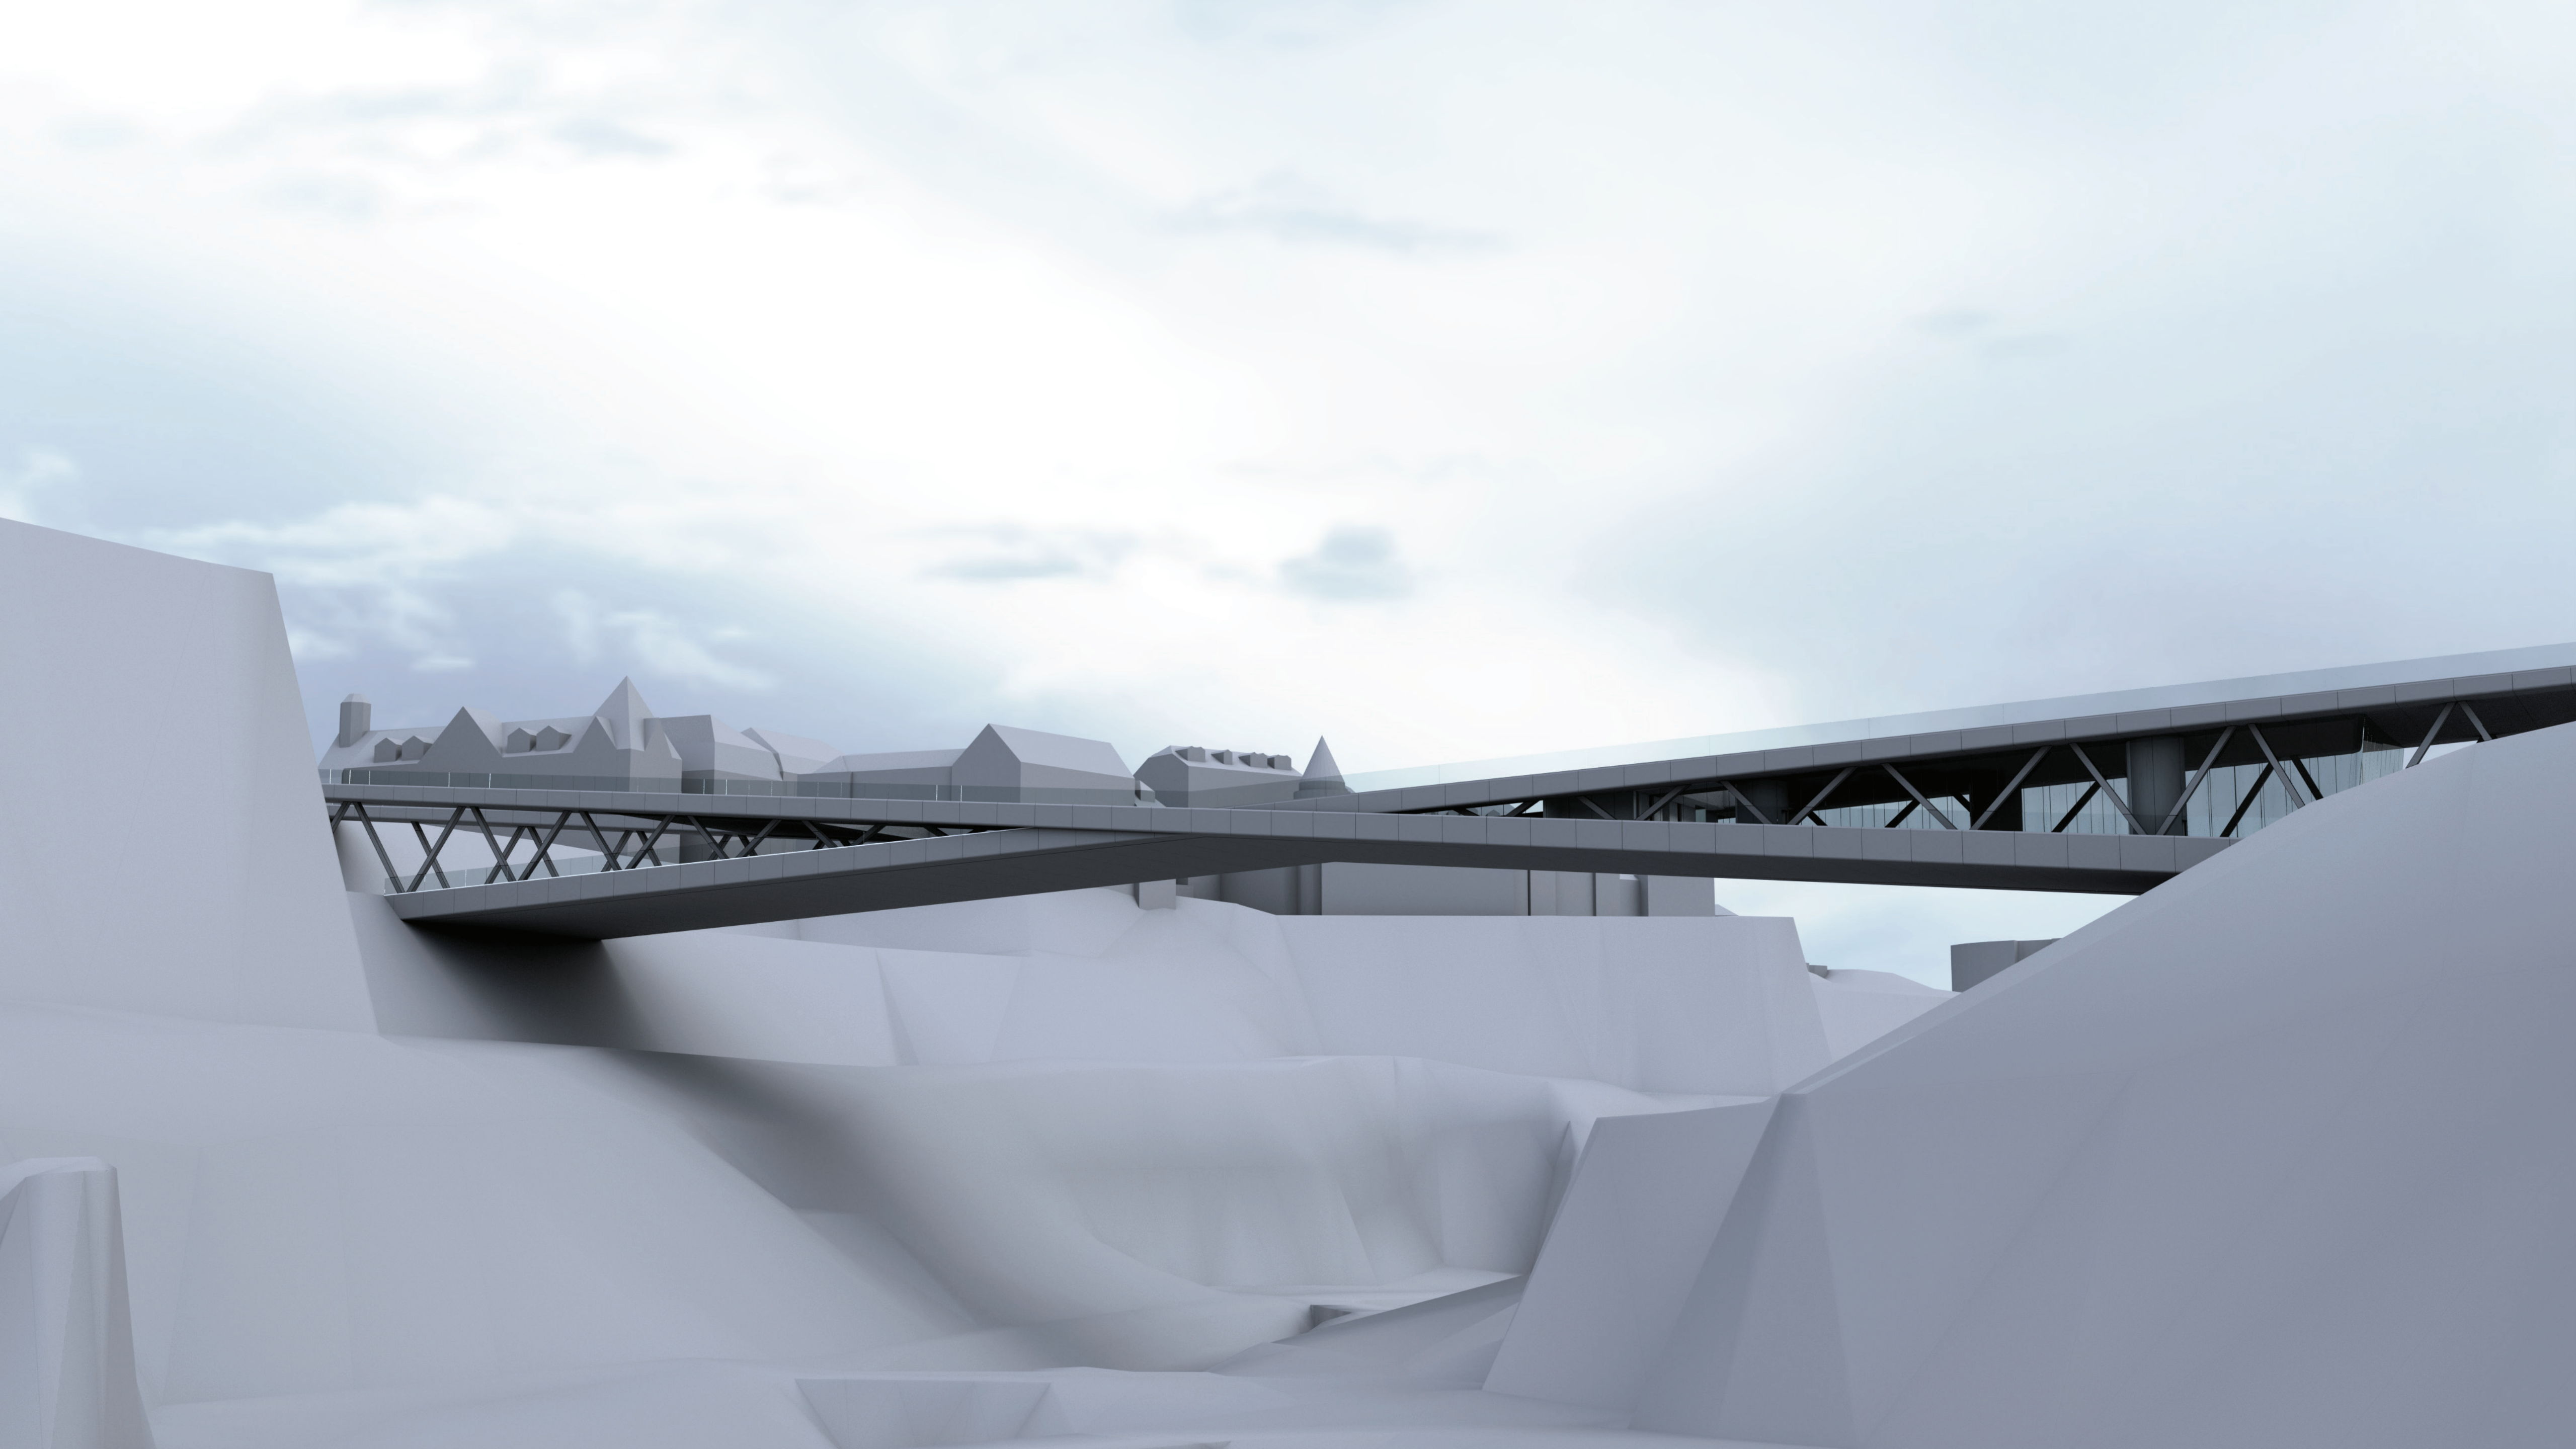


Construction

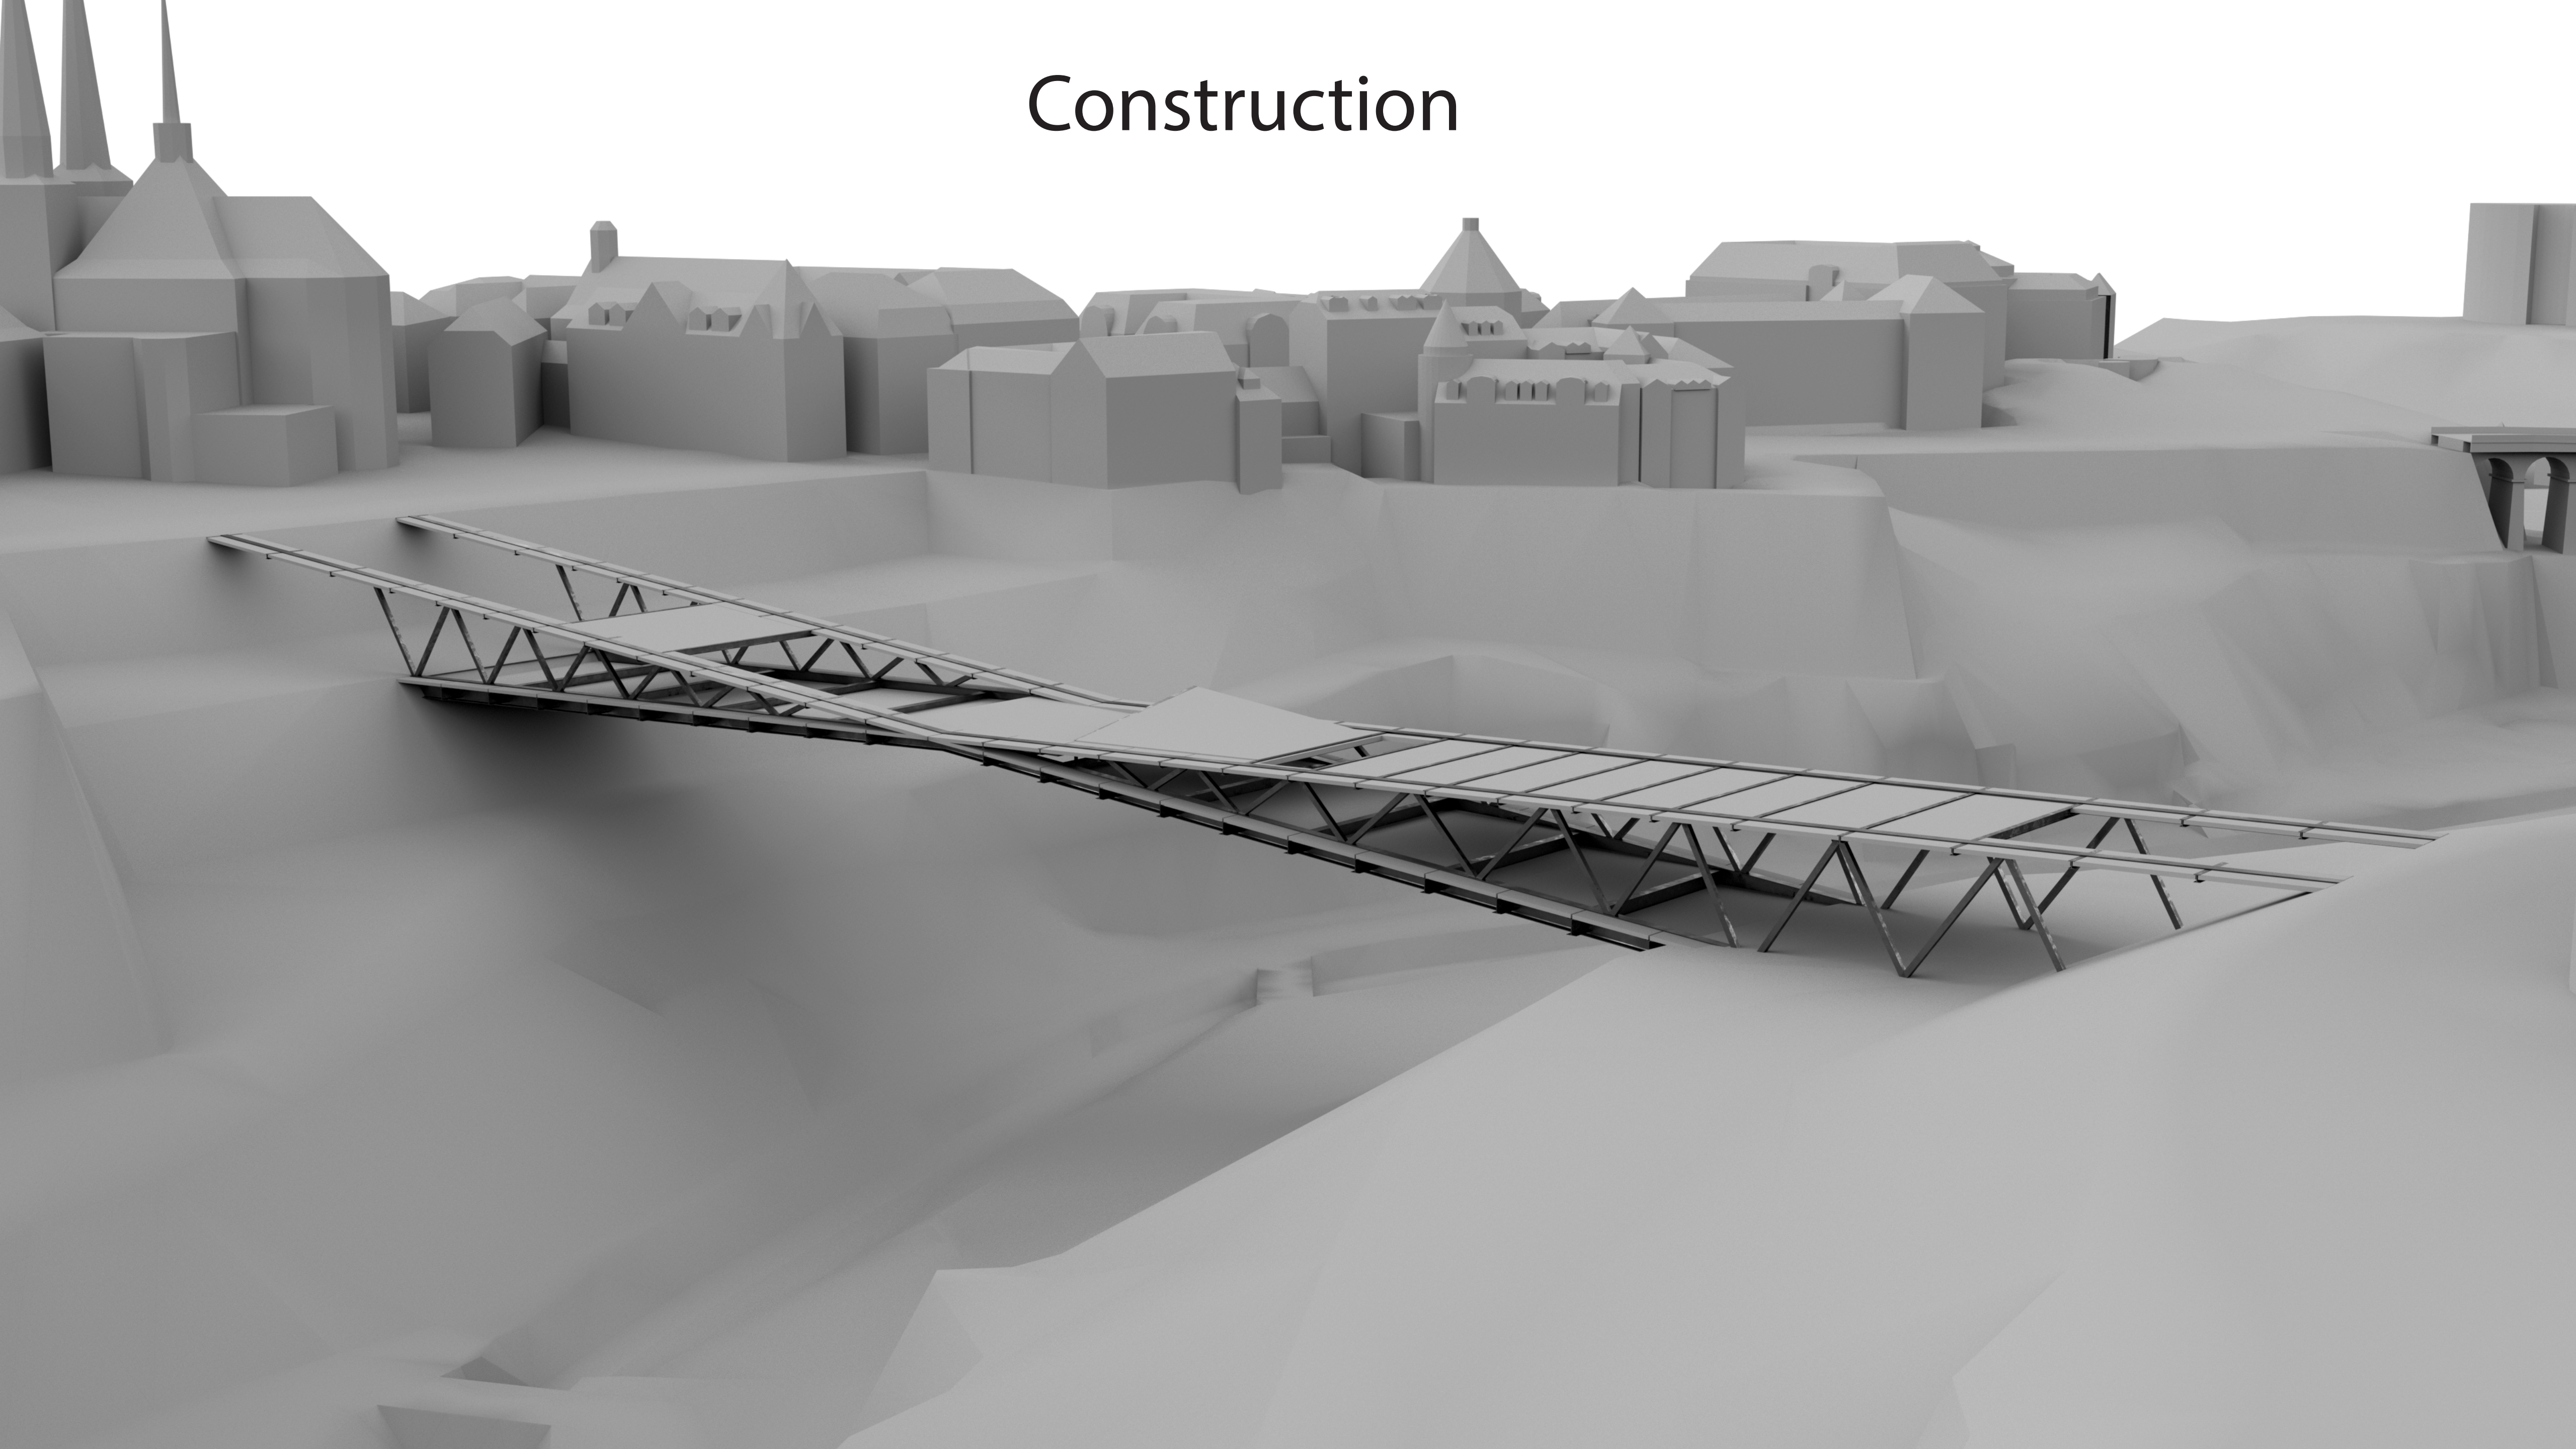


Forces

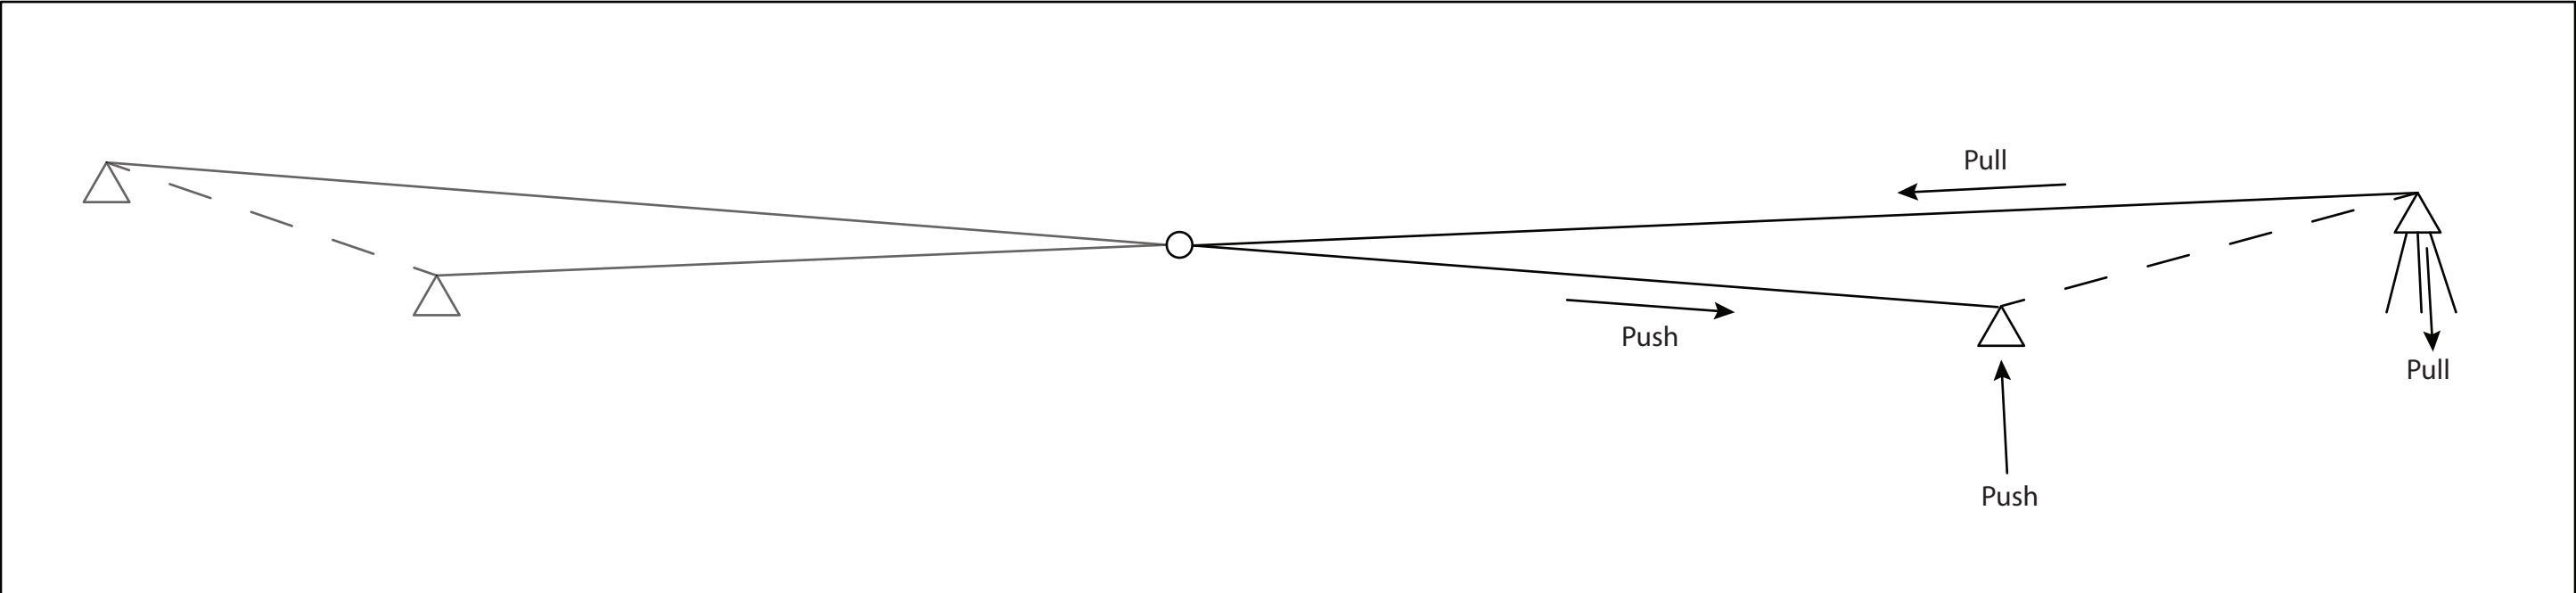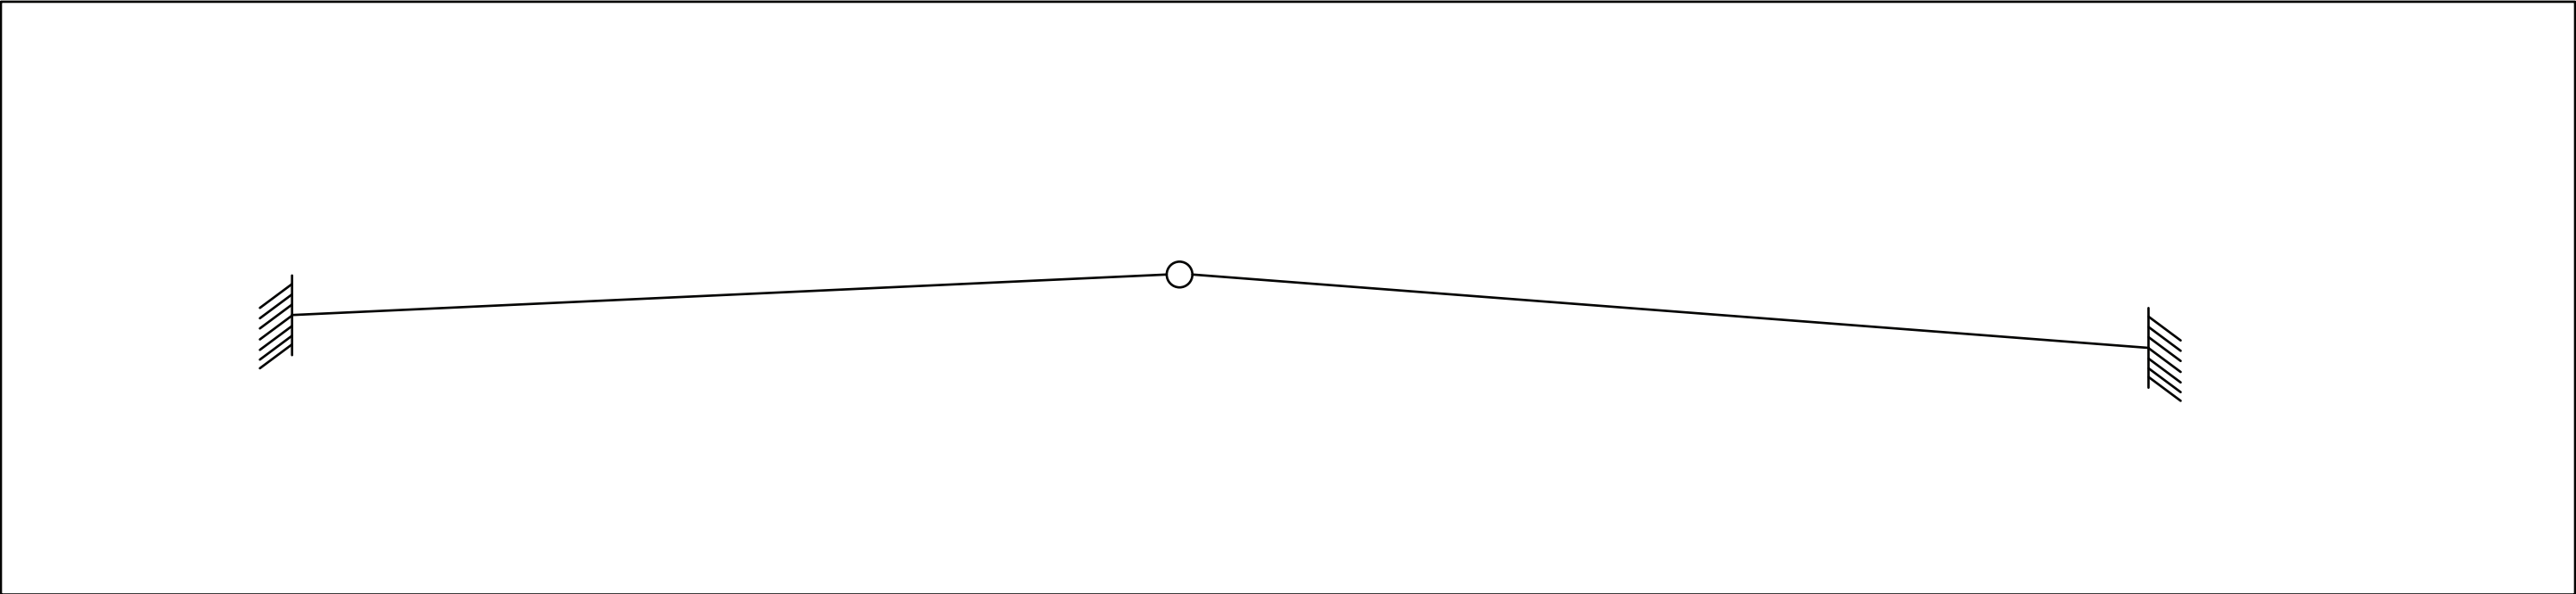

Hinge at the outer edges of the bridge

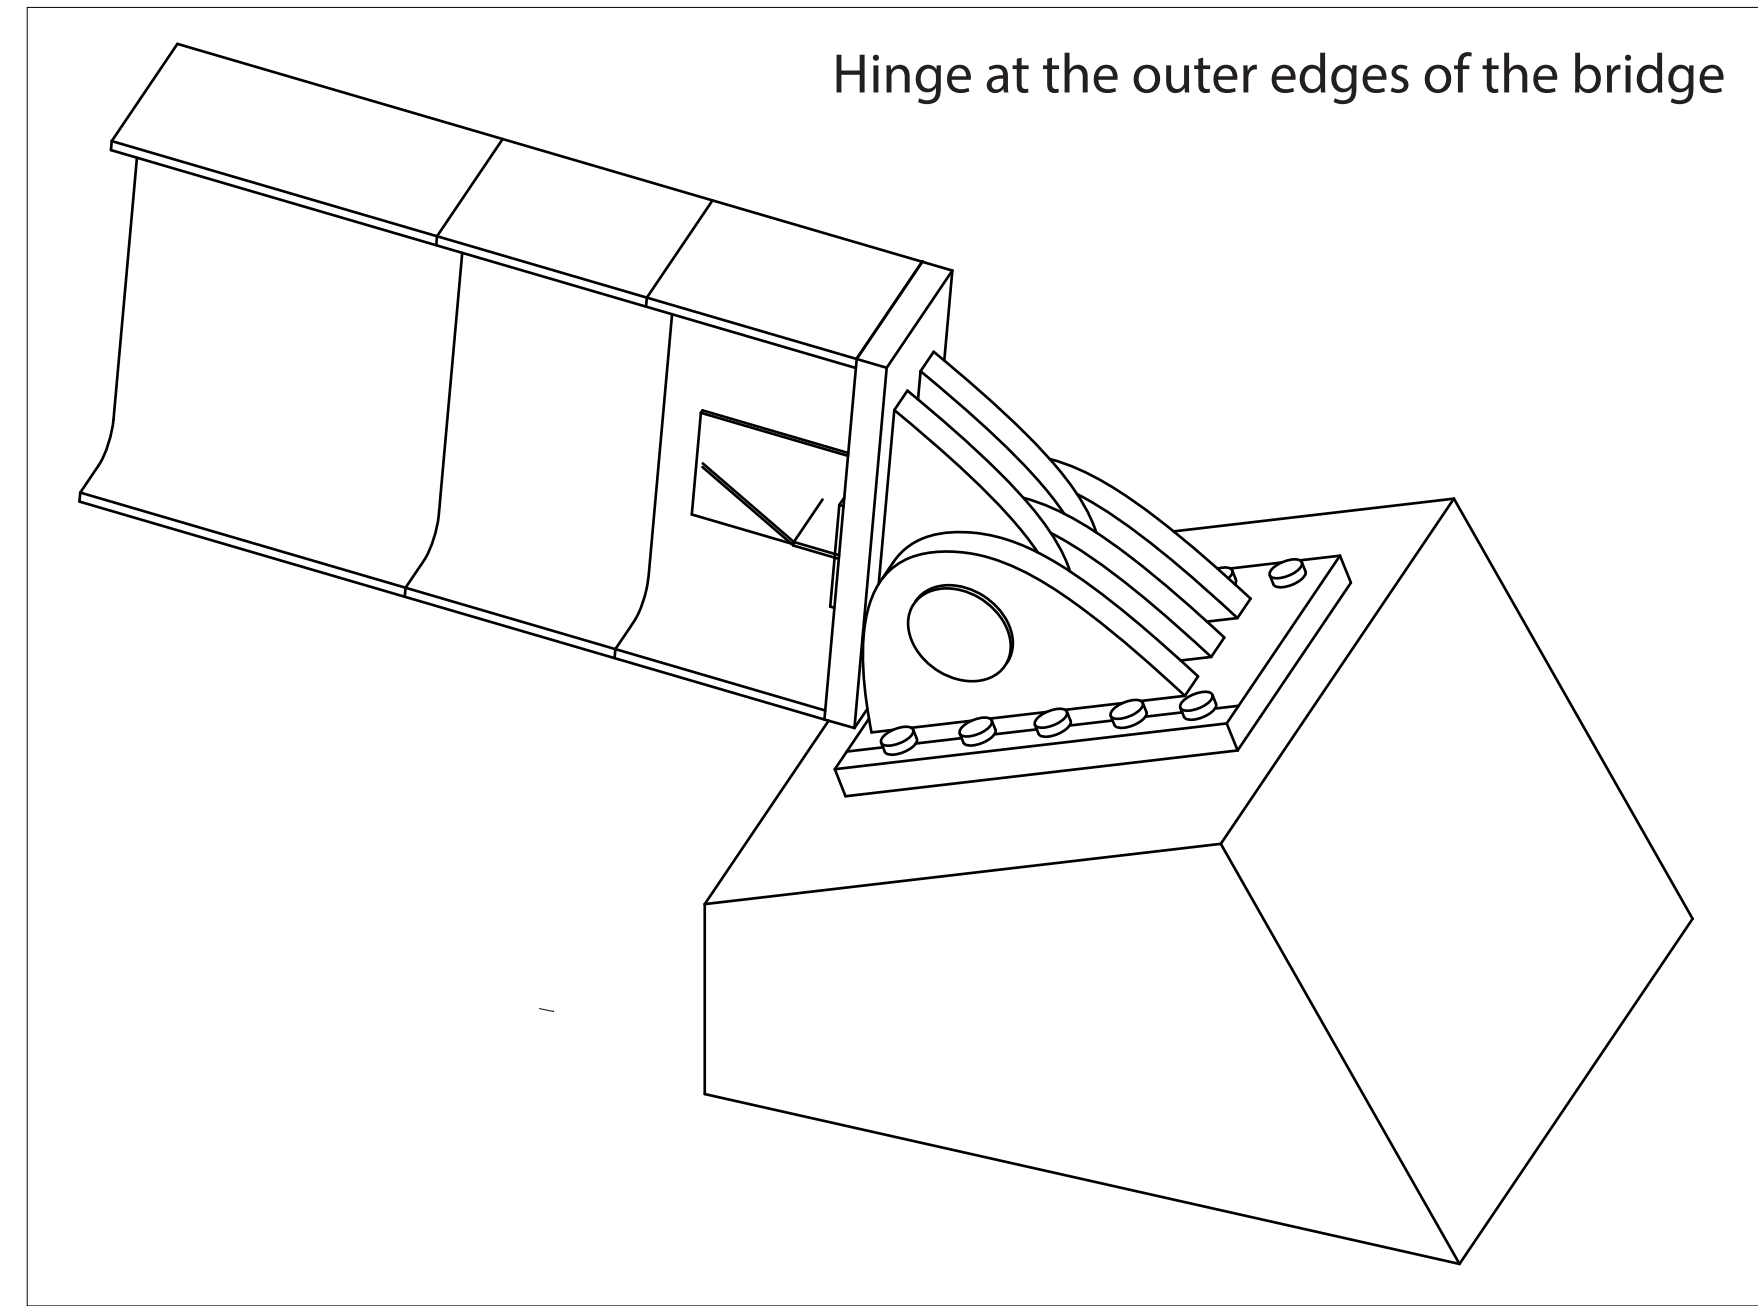


Hinge at the center of the bridge

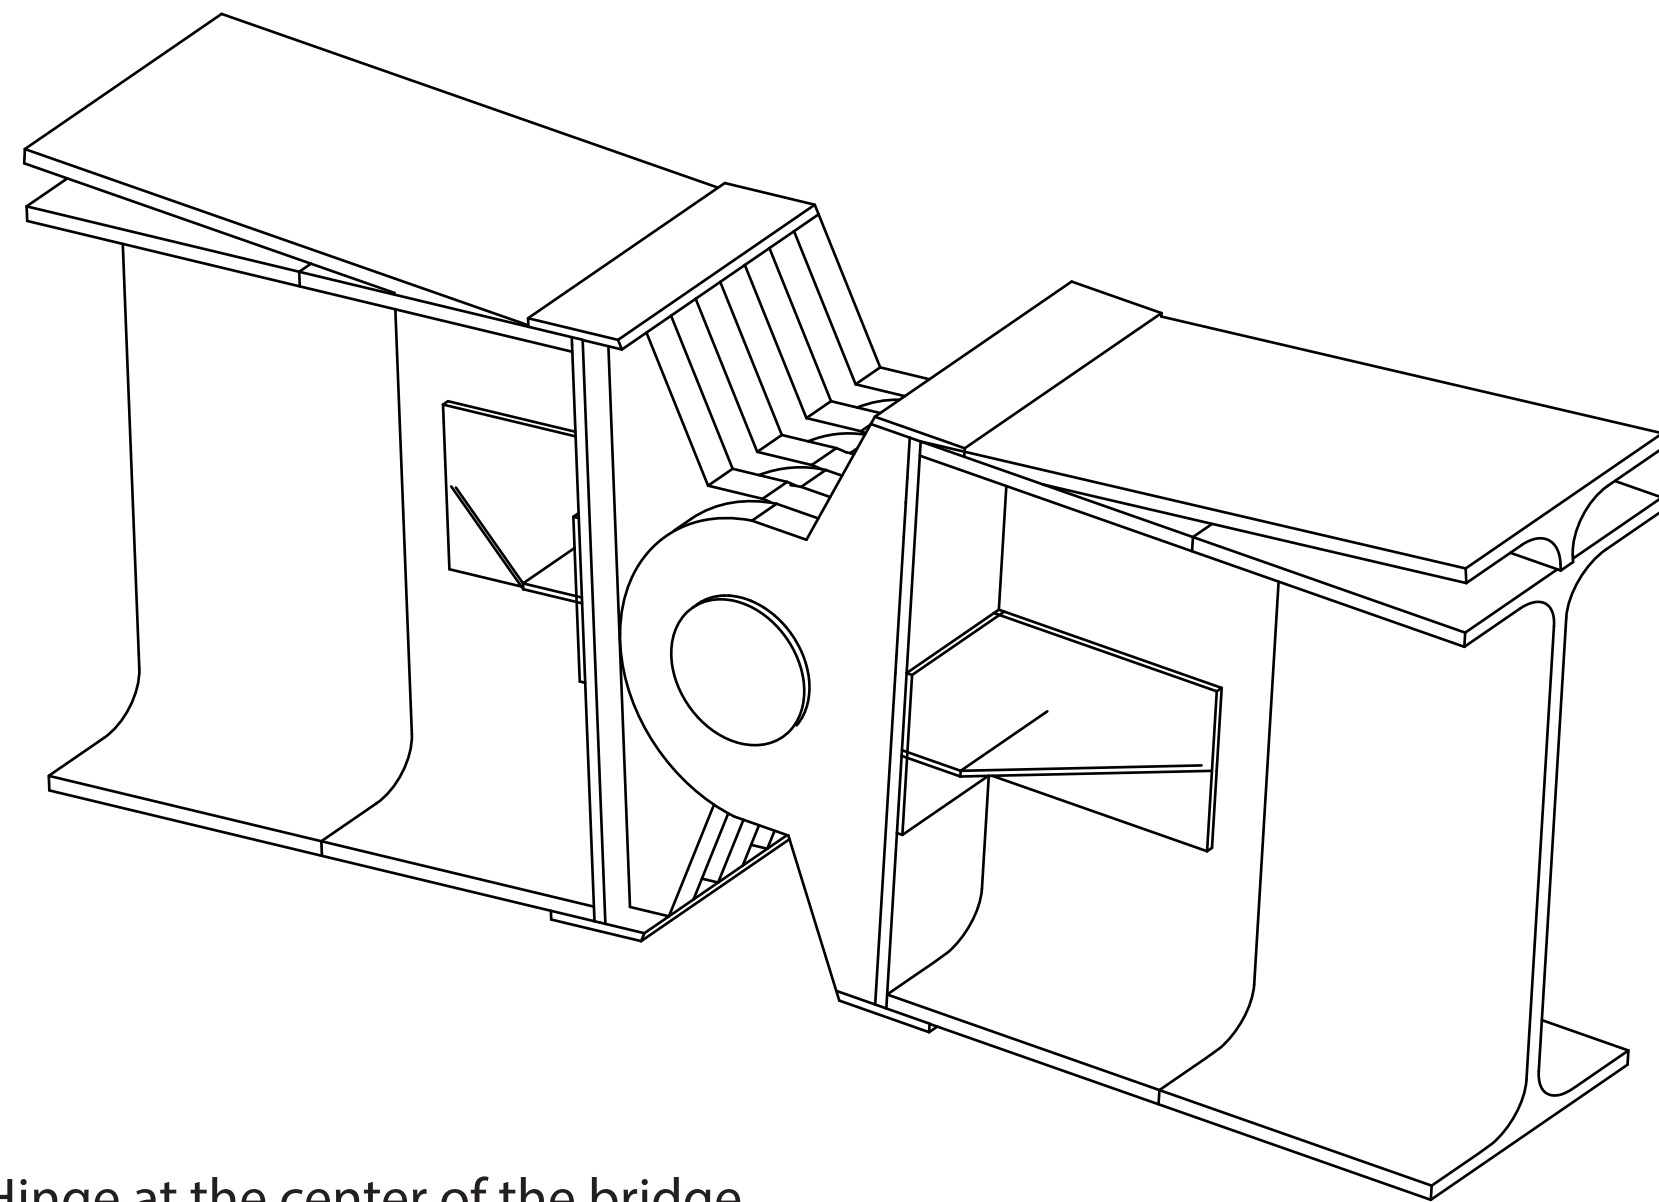


Hinges





Center of the bridge

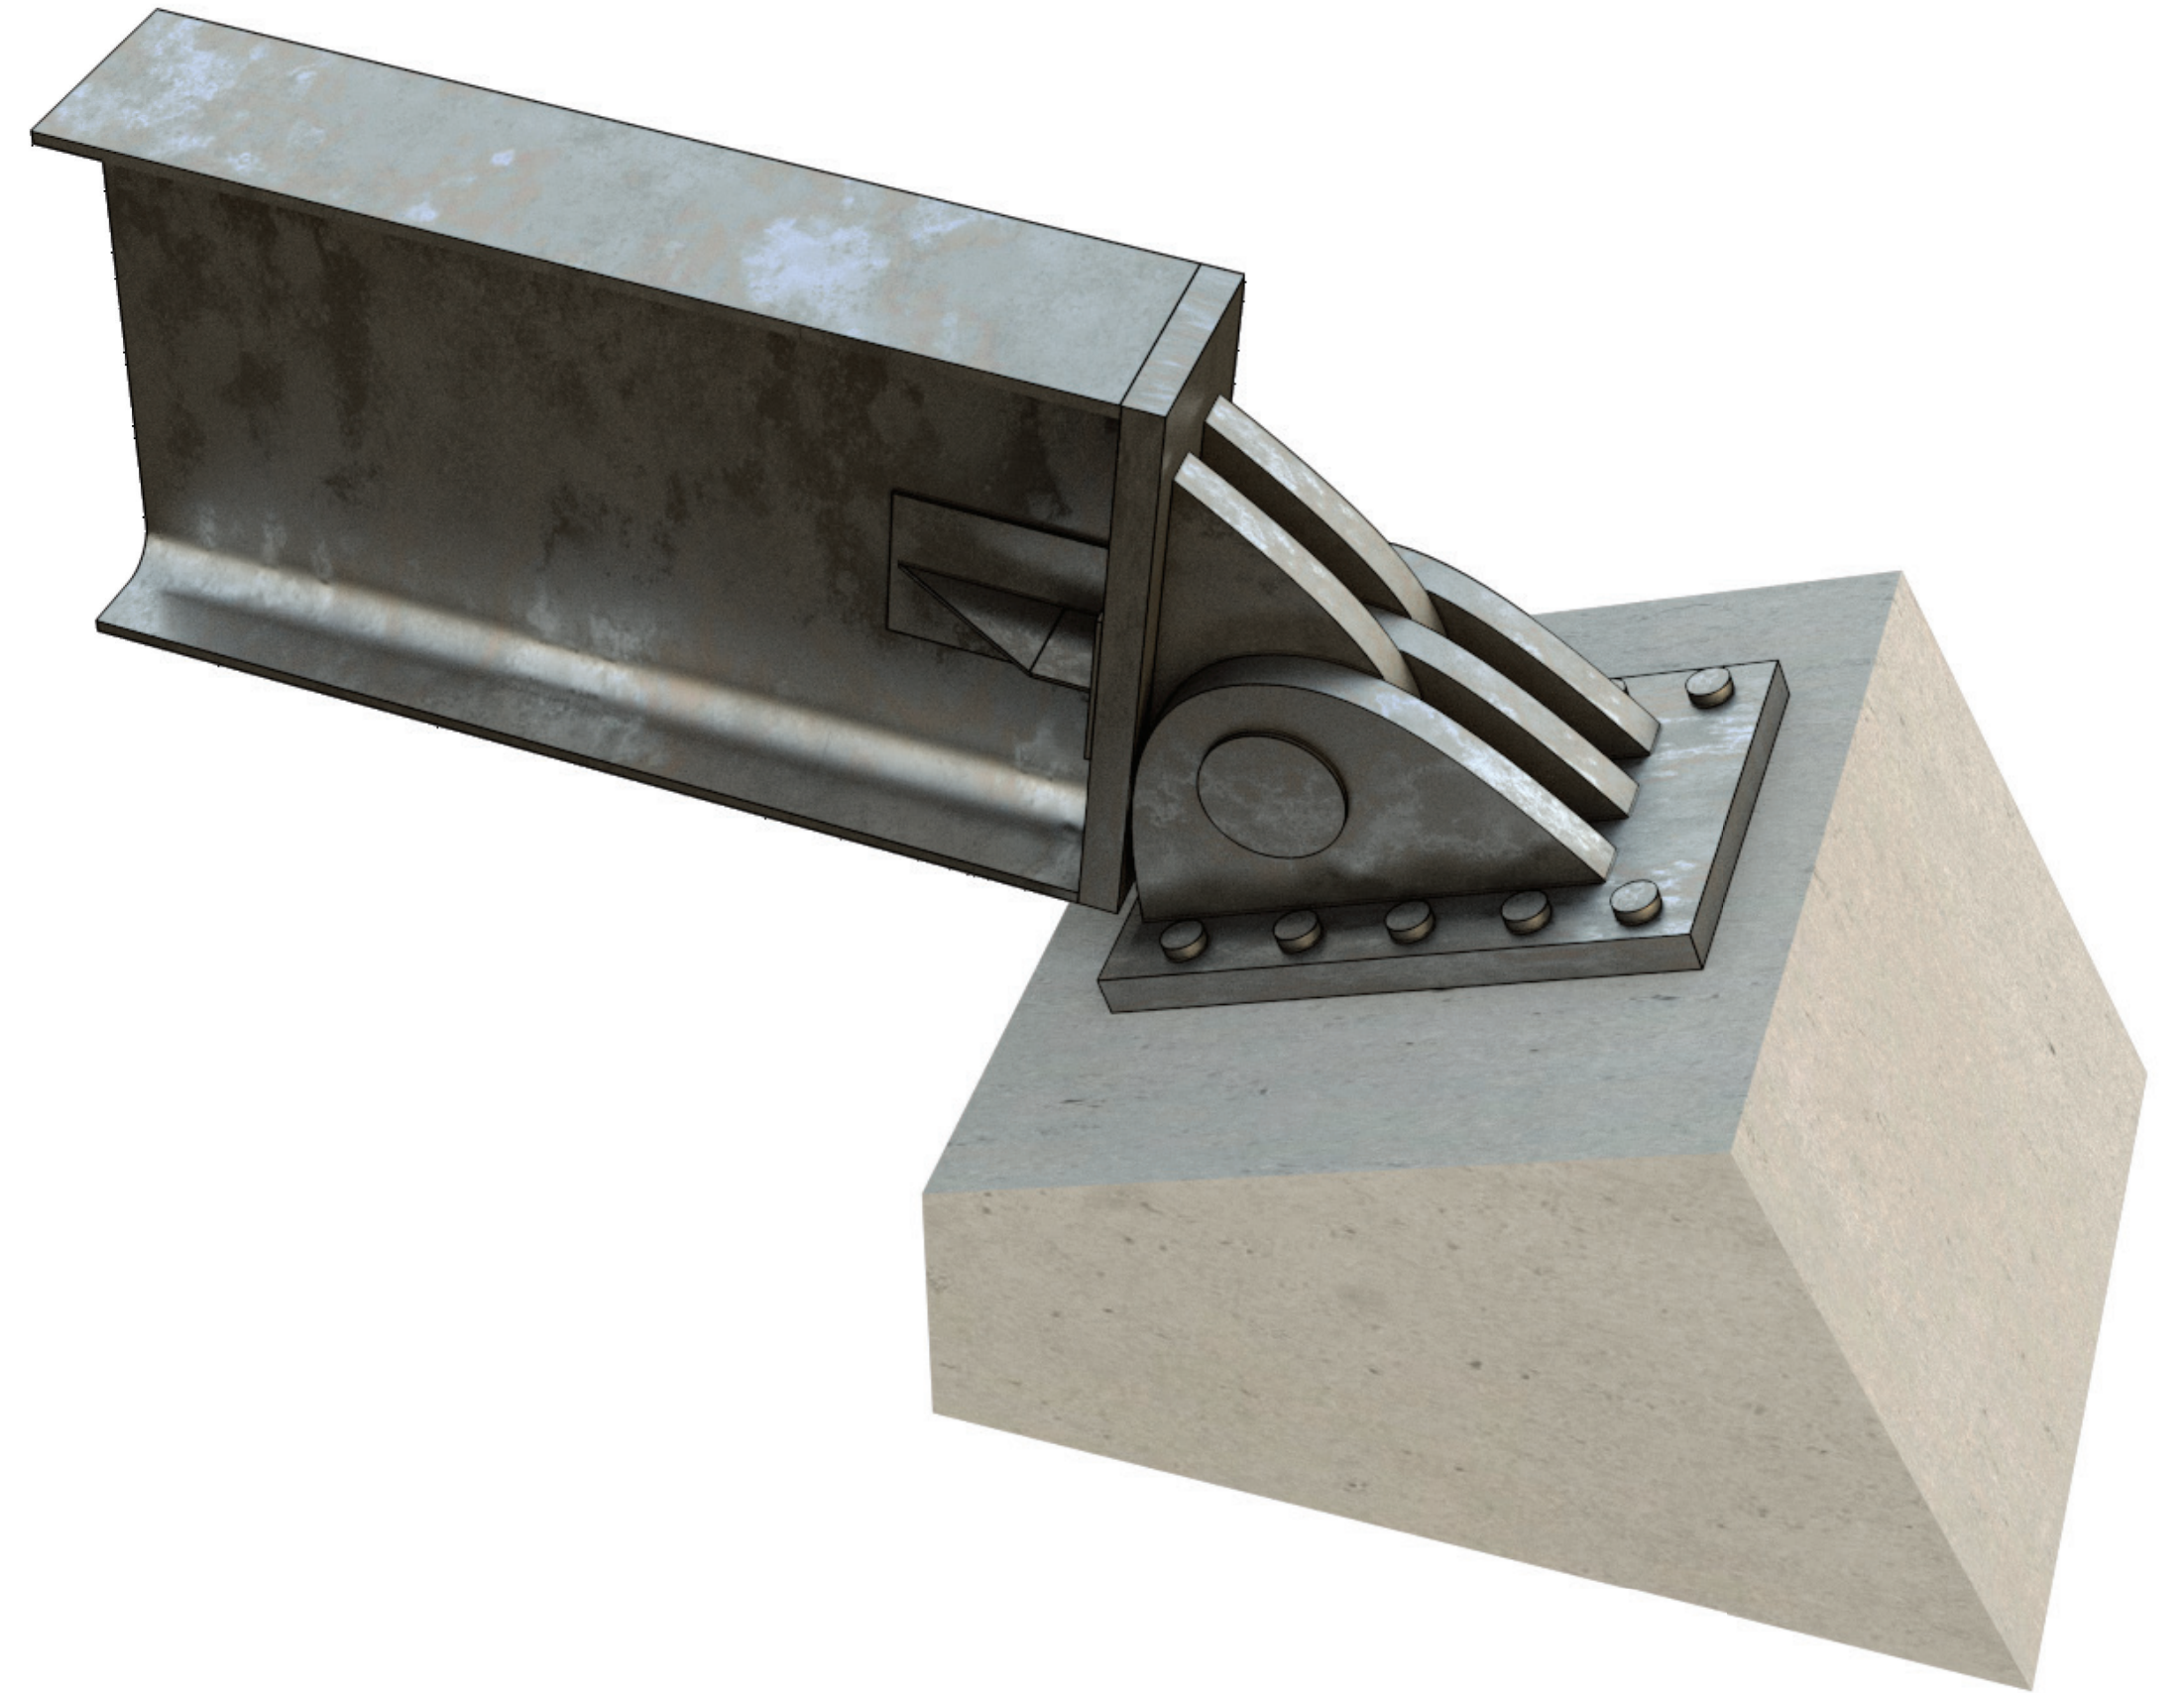

Sides of the bridge

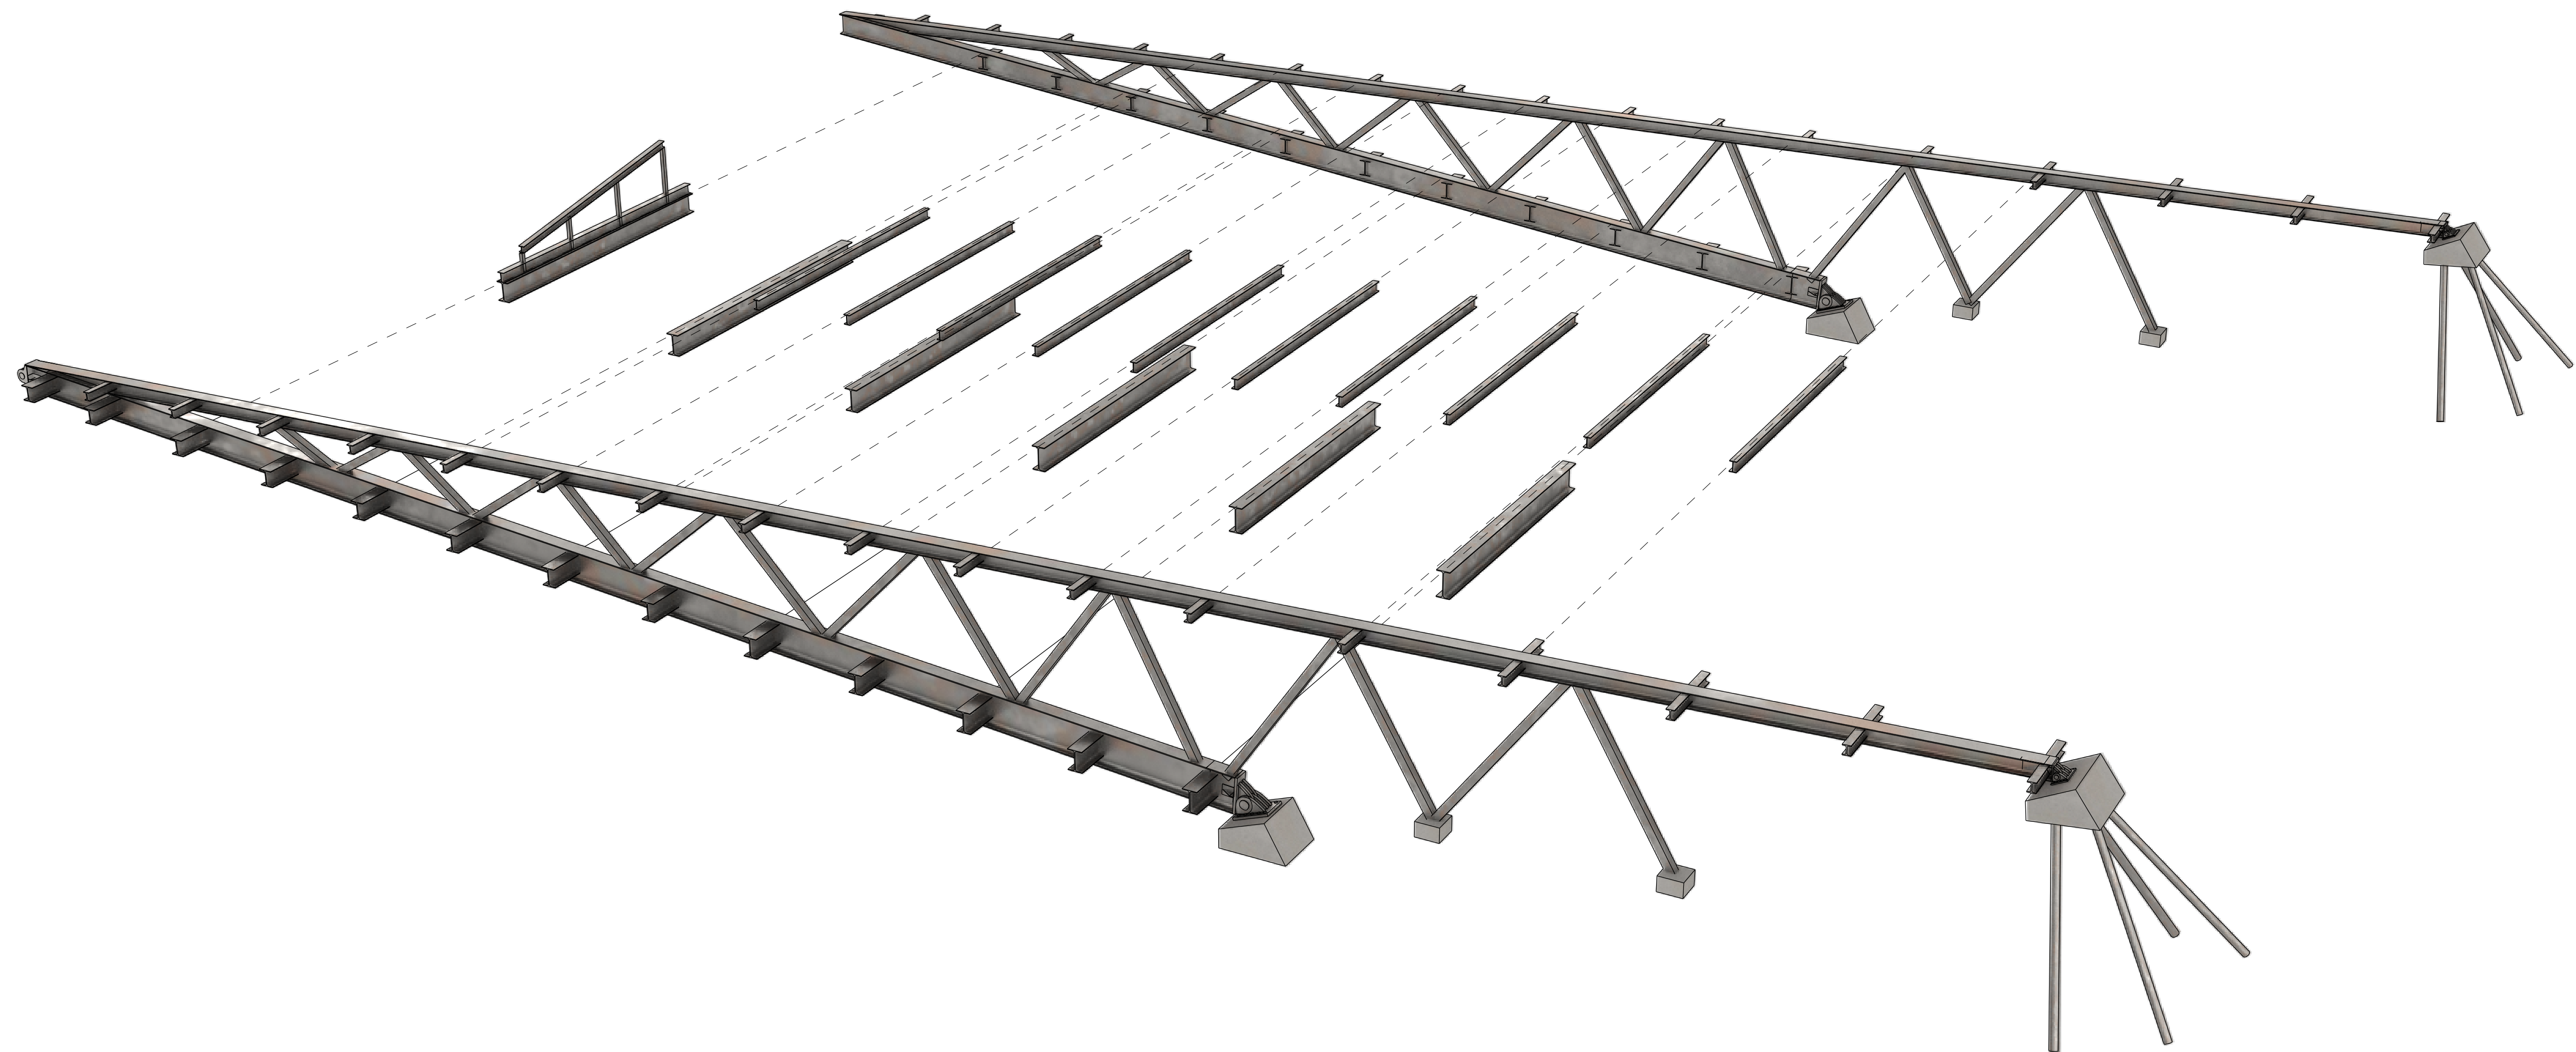


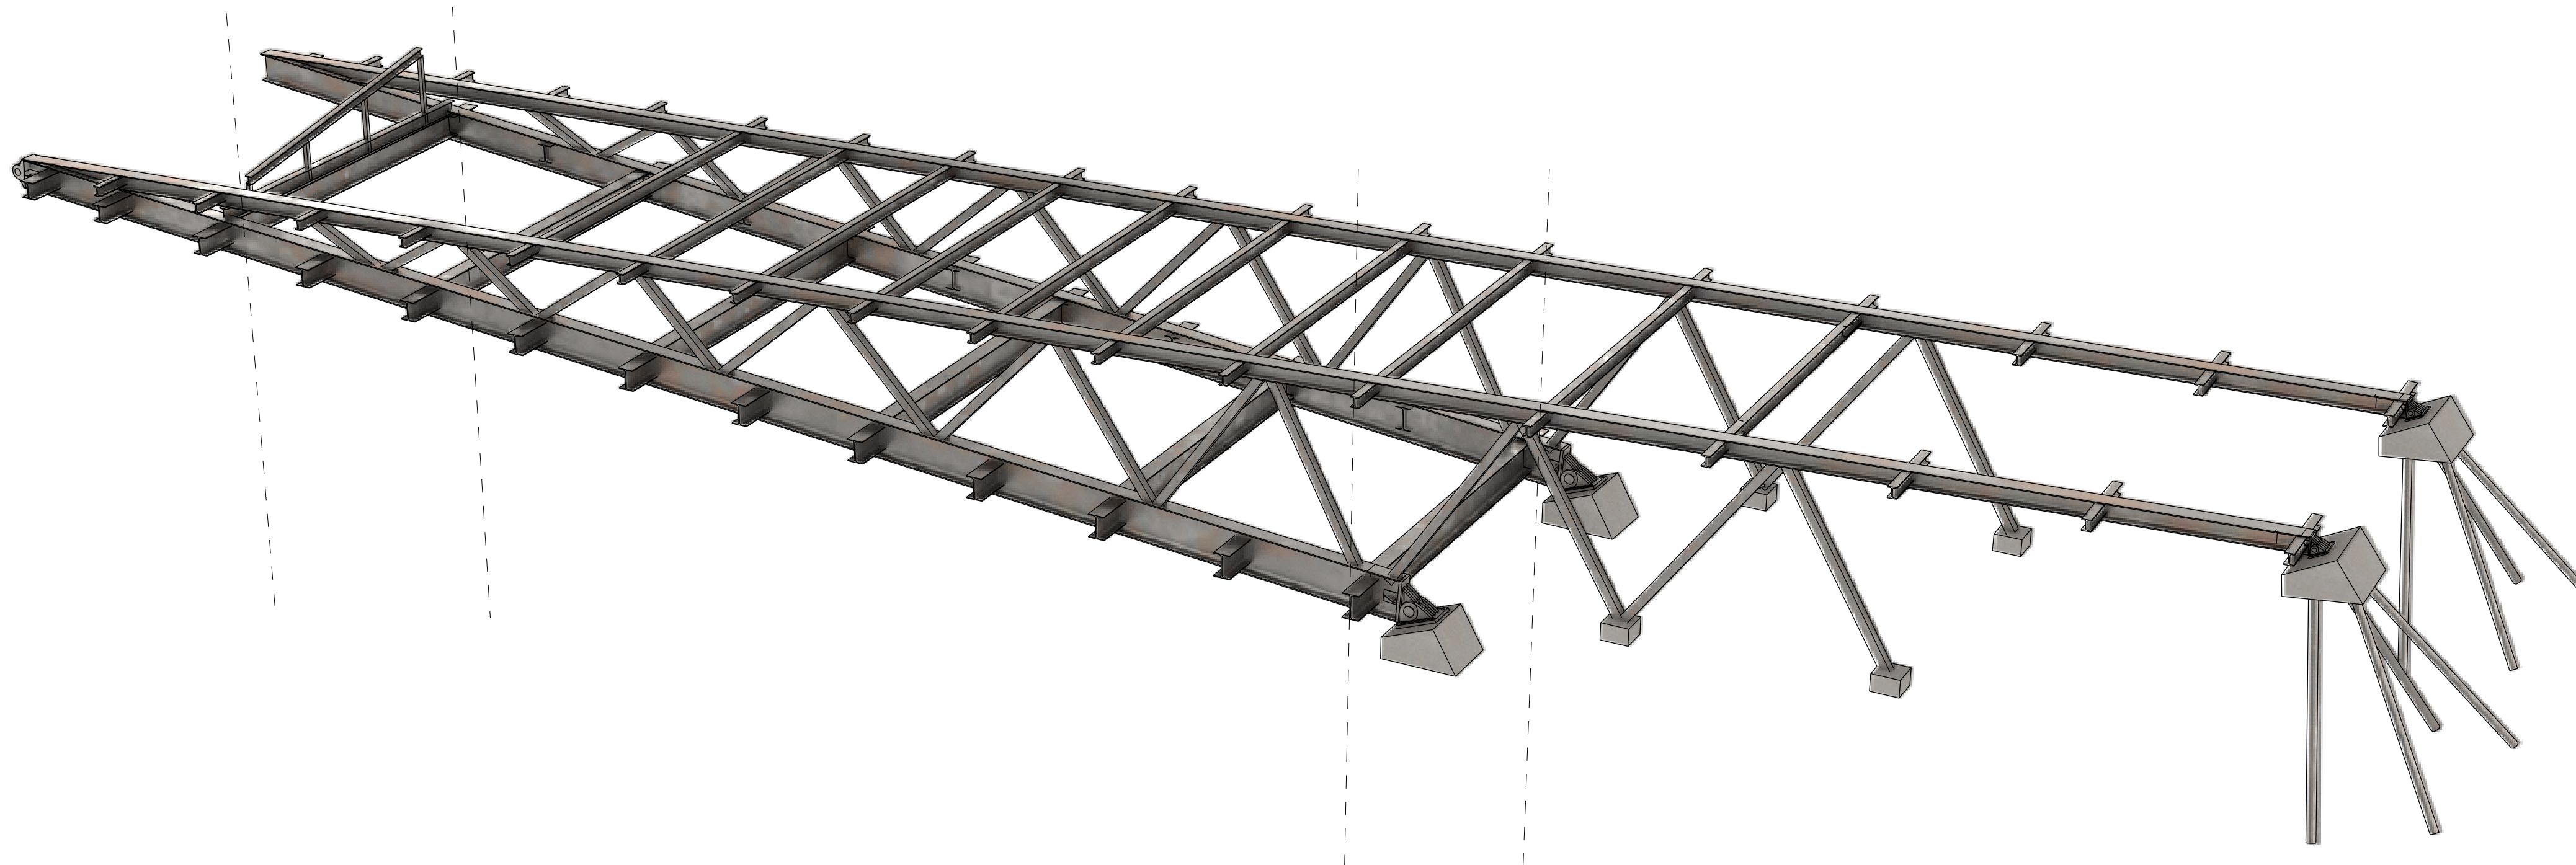


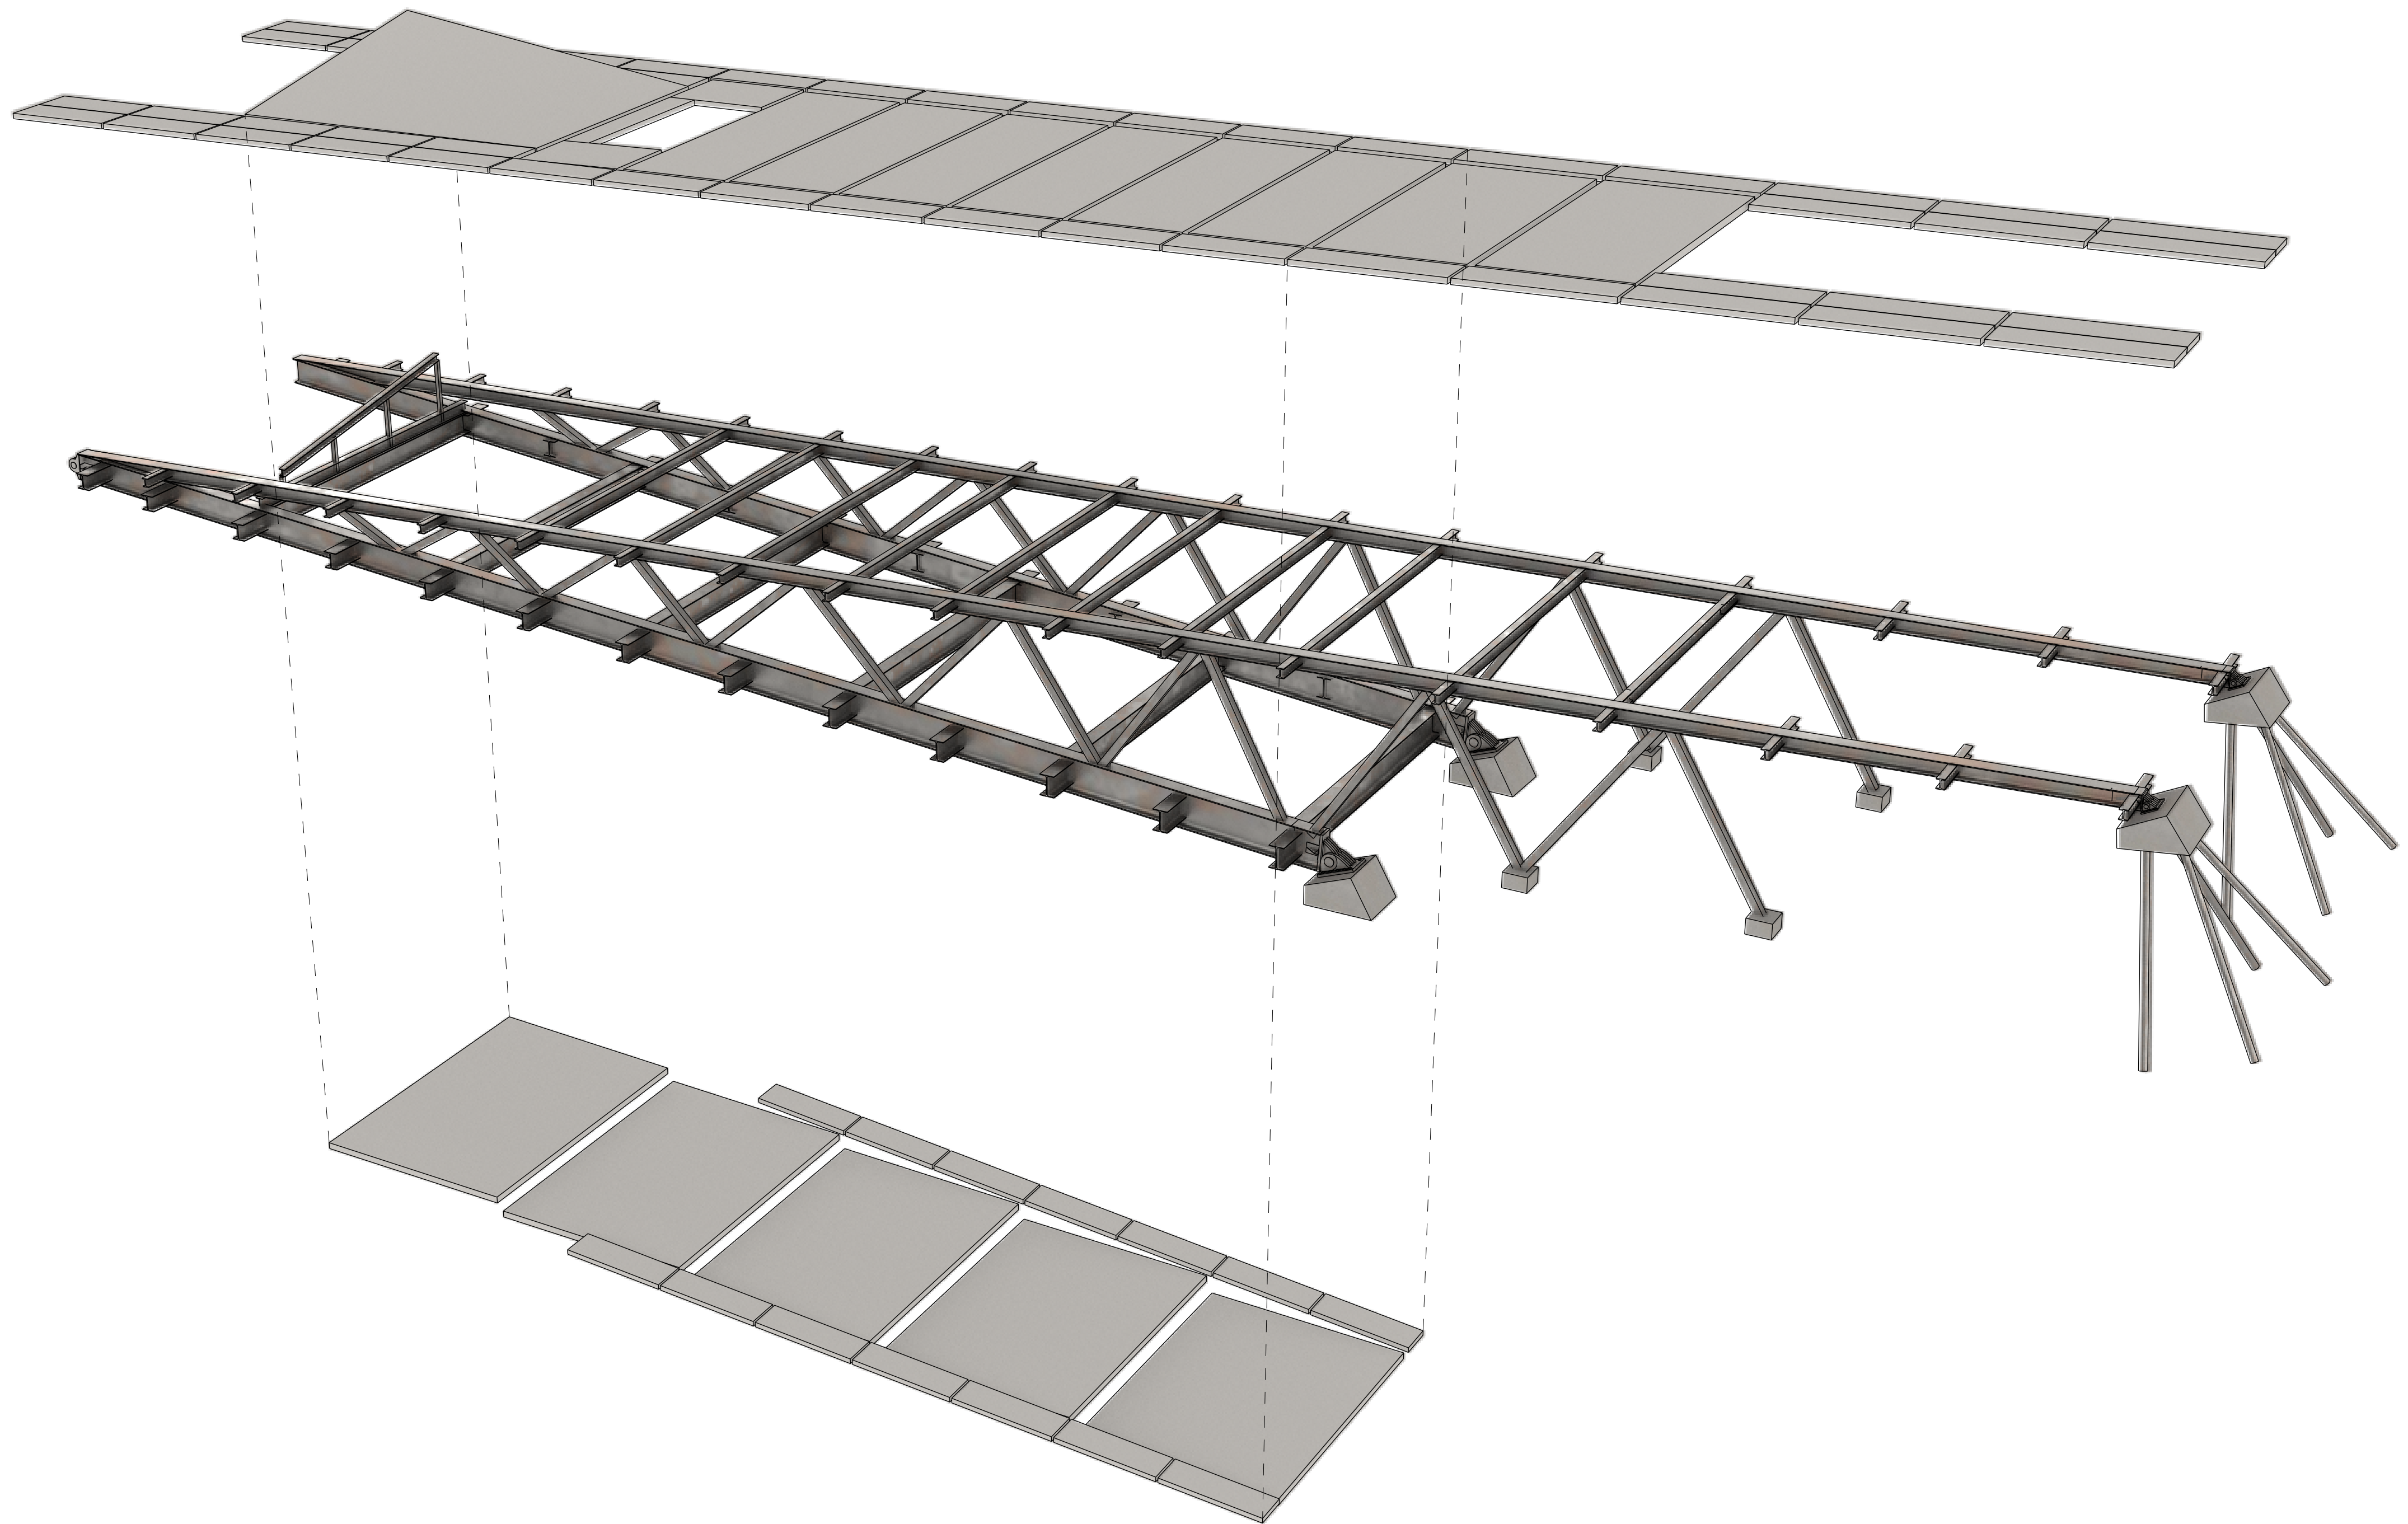





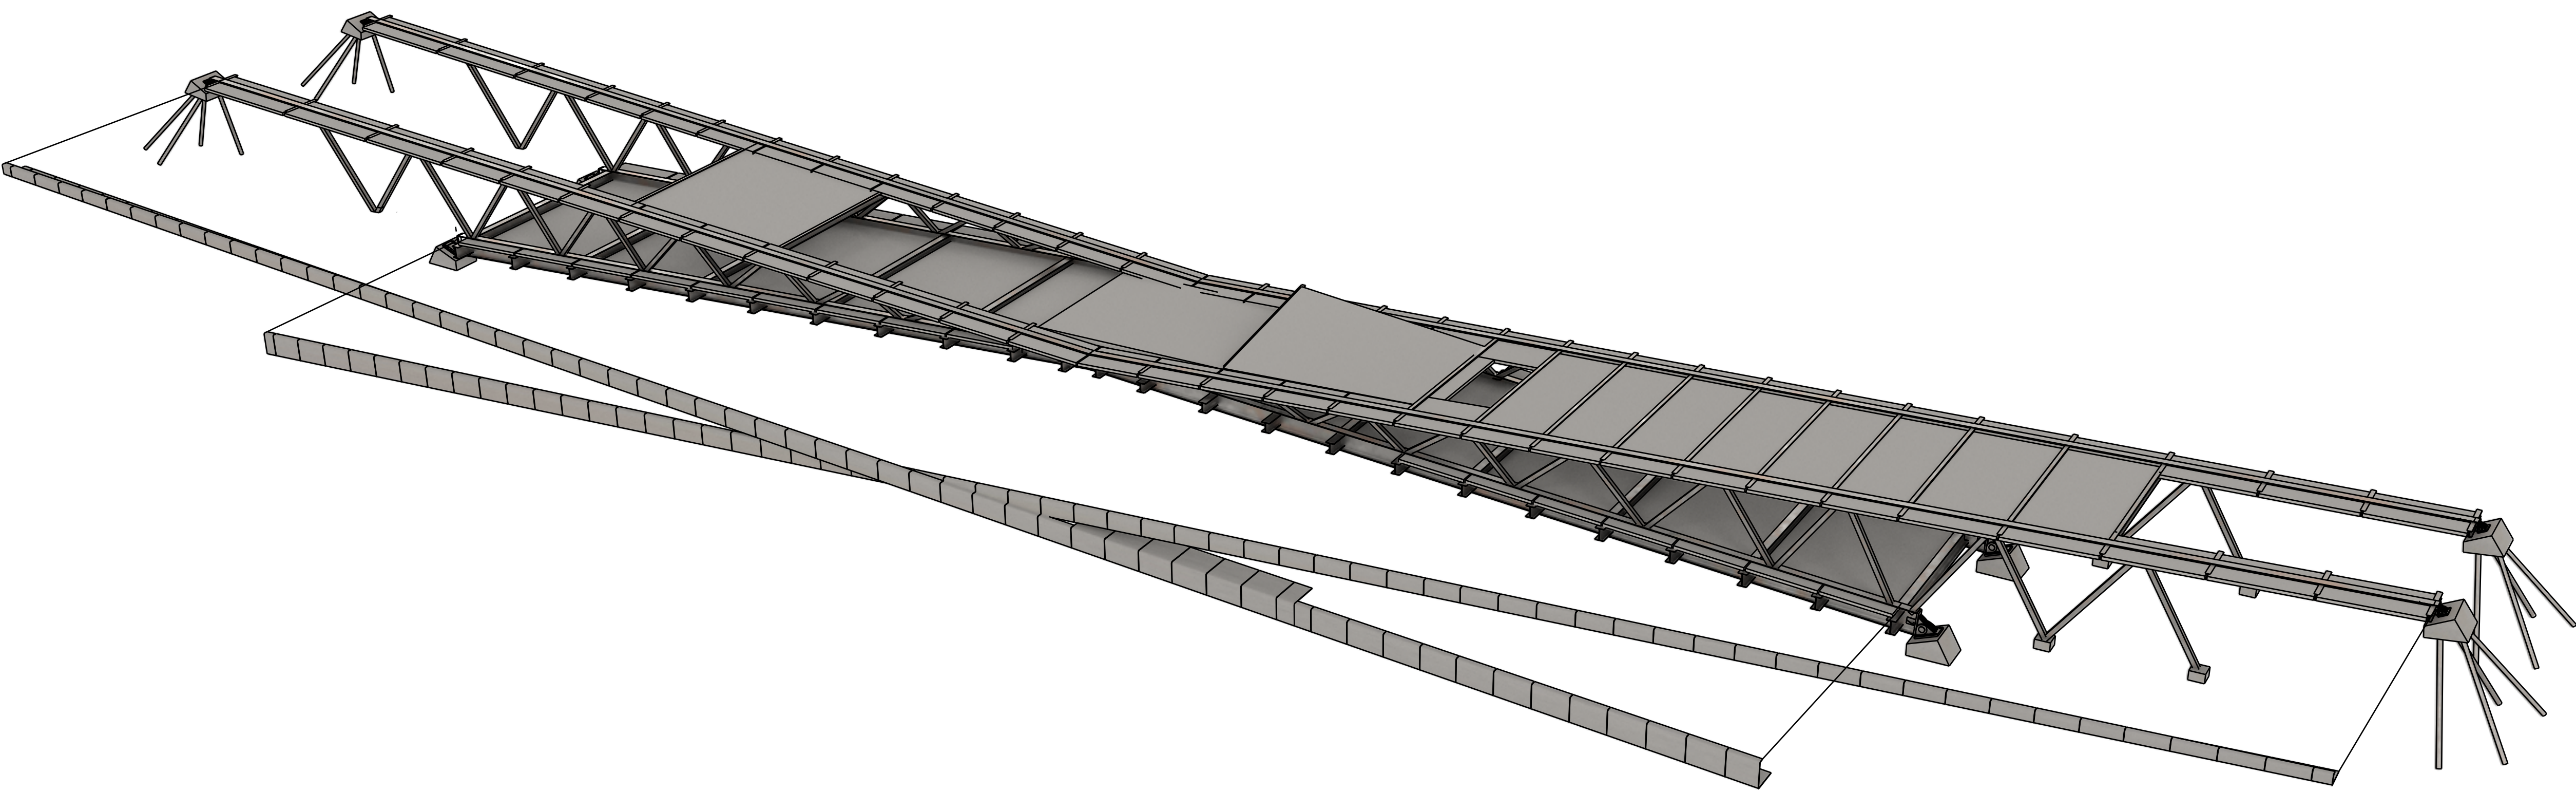

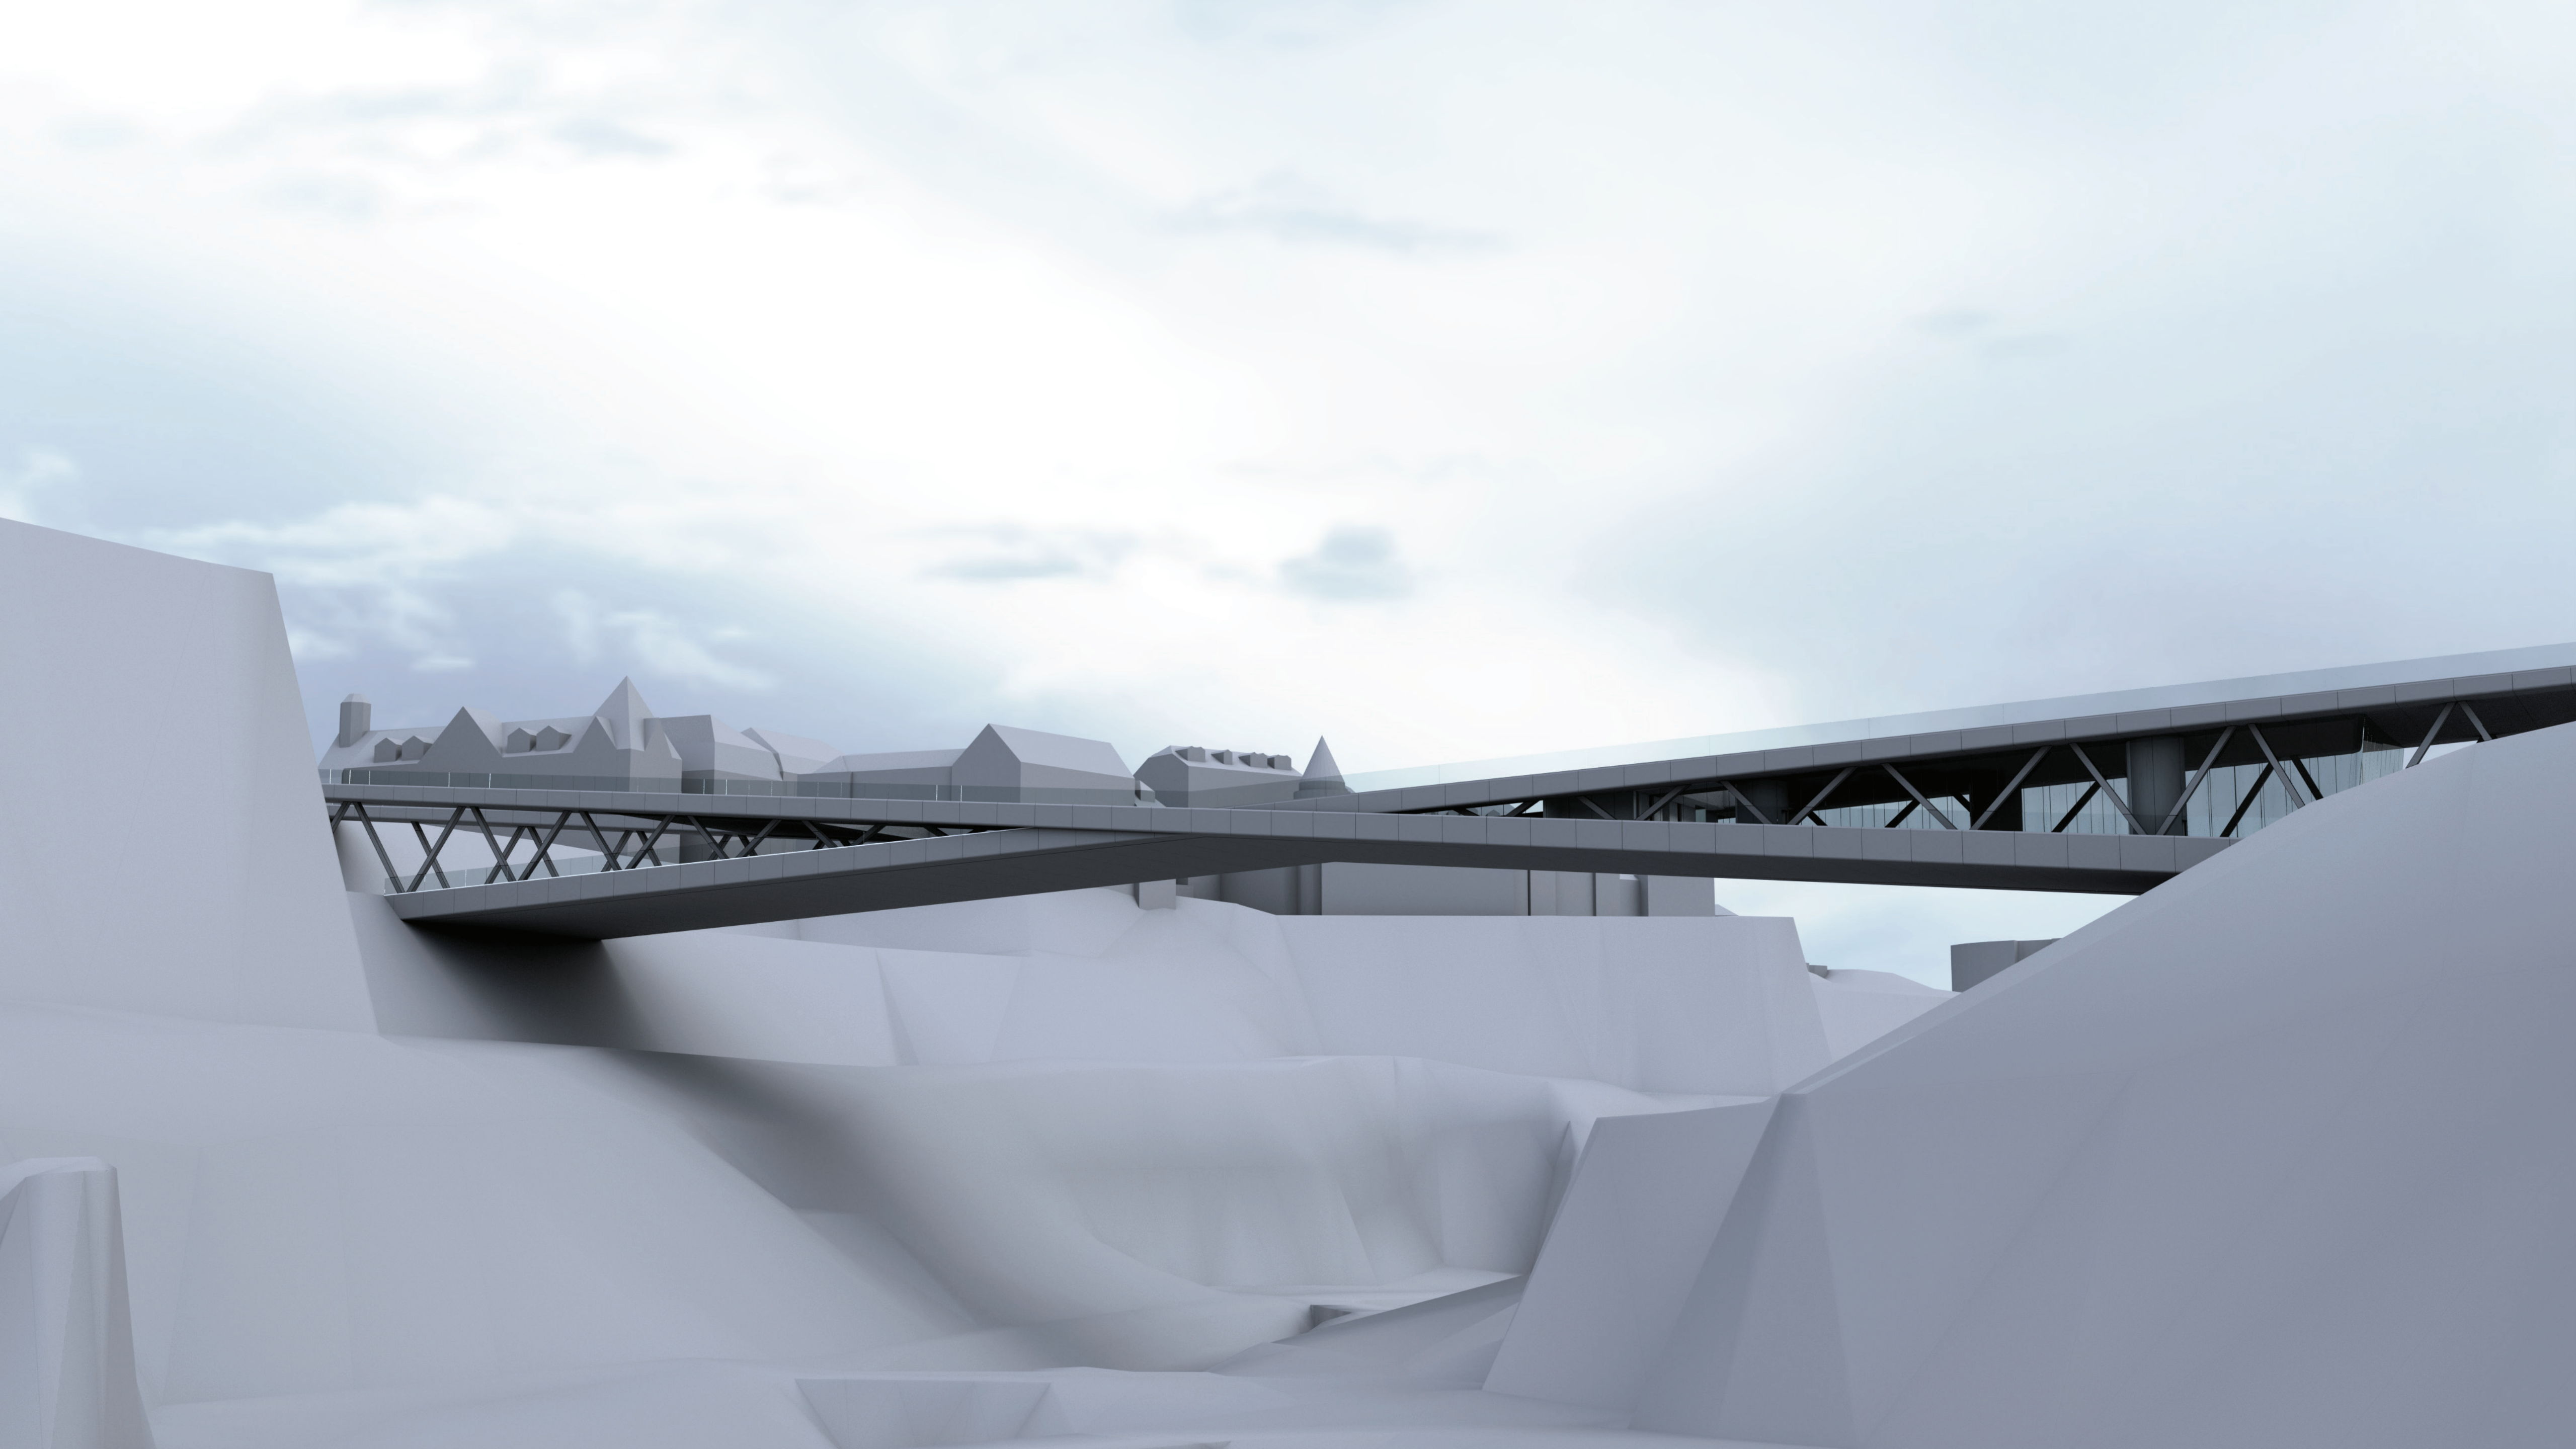


Facade Material: Fibreglass reinforced concrete Panels


Reference: Zaha Hadid architects - Mountain Museum




Frontview Facade

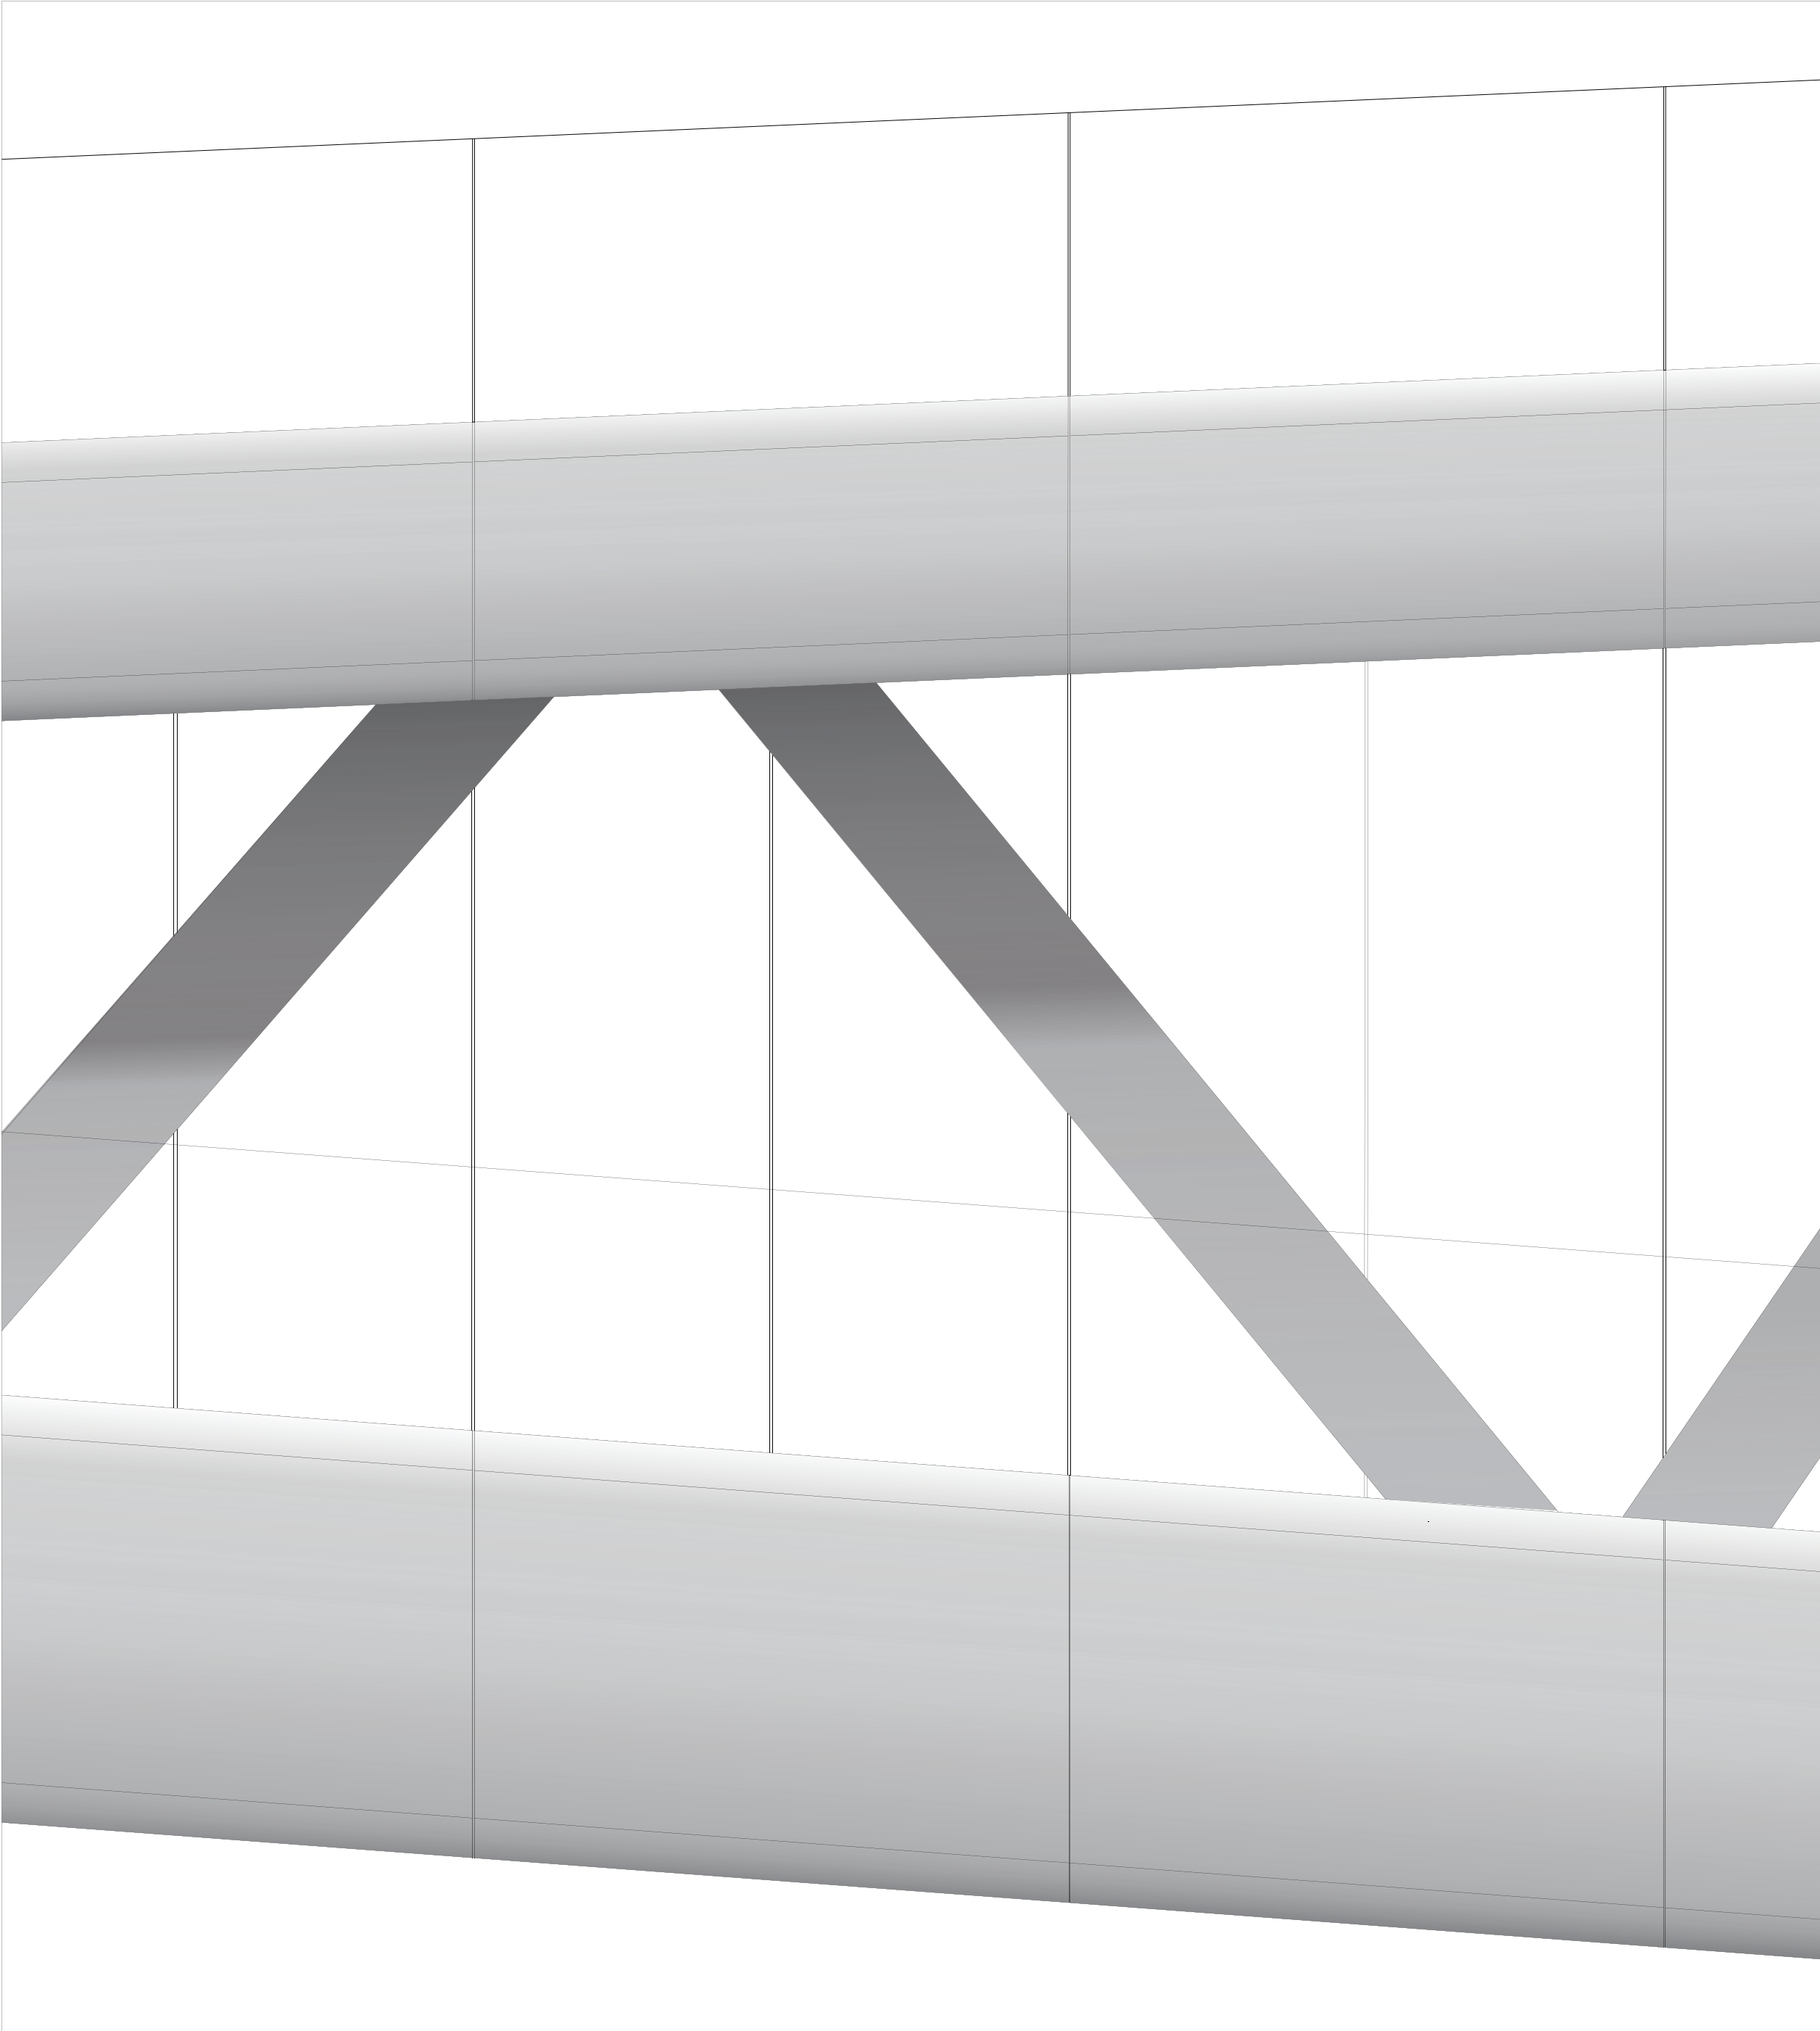


Detail facades

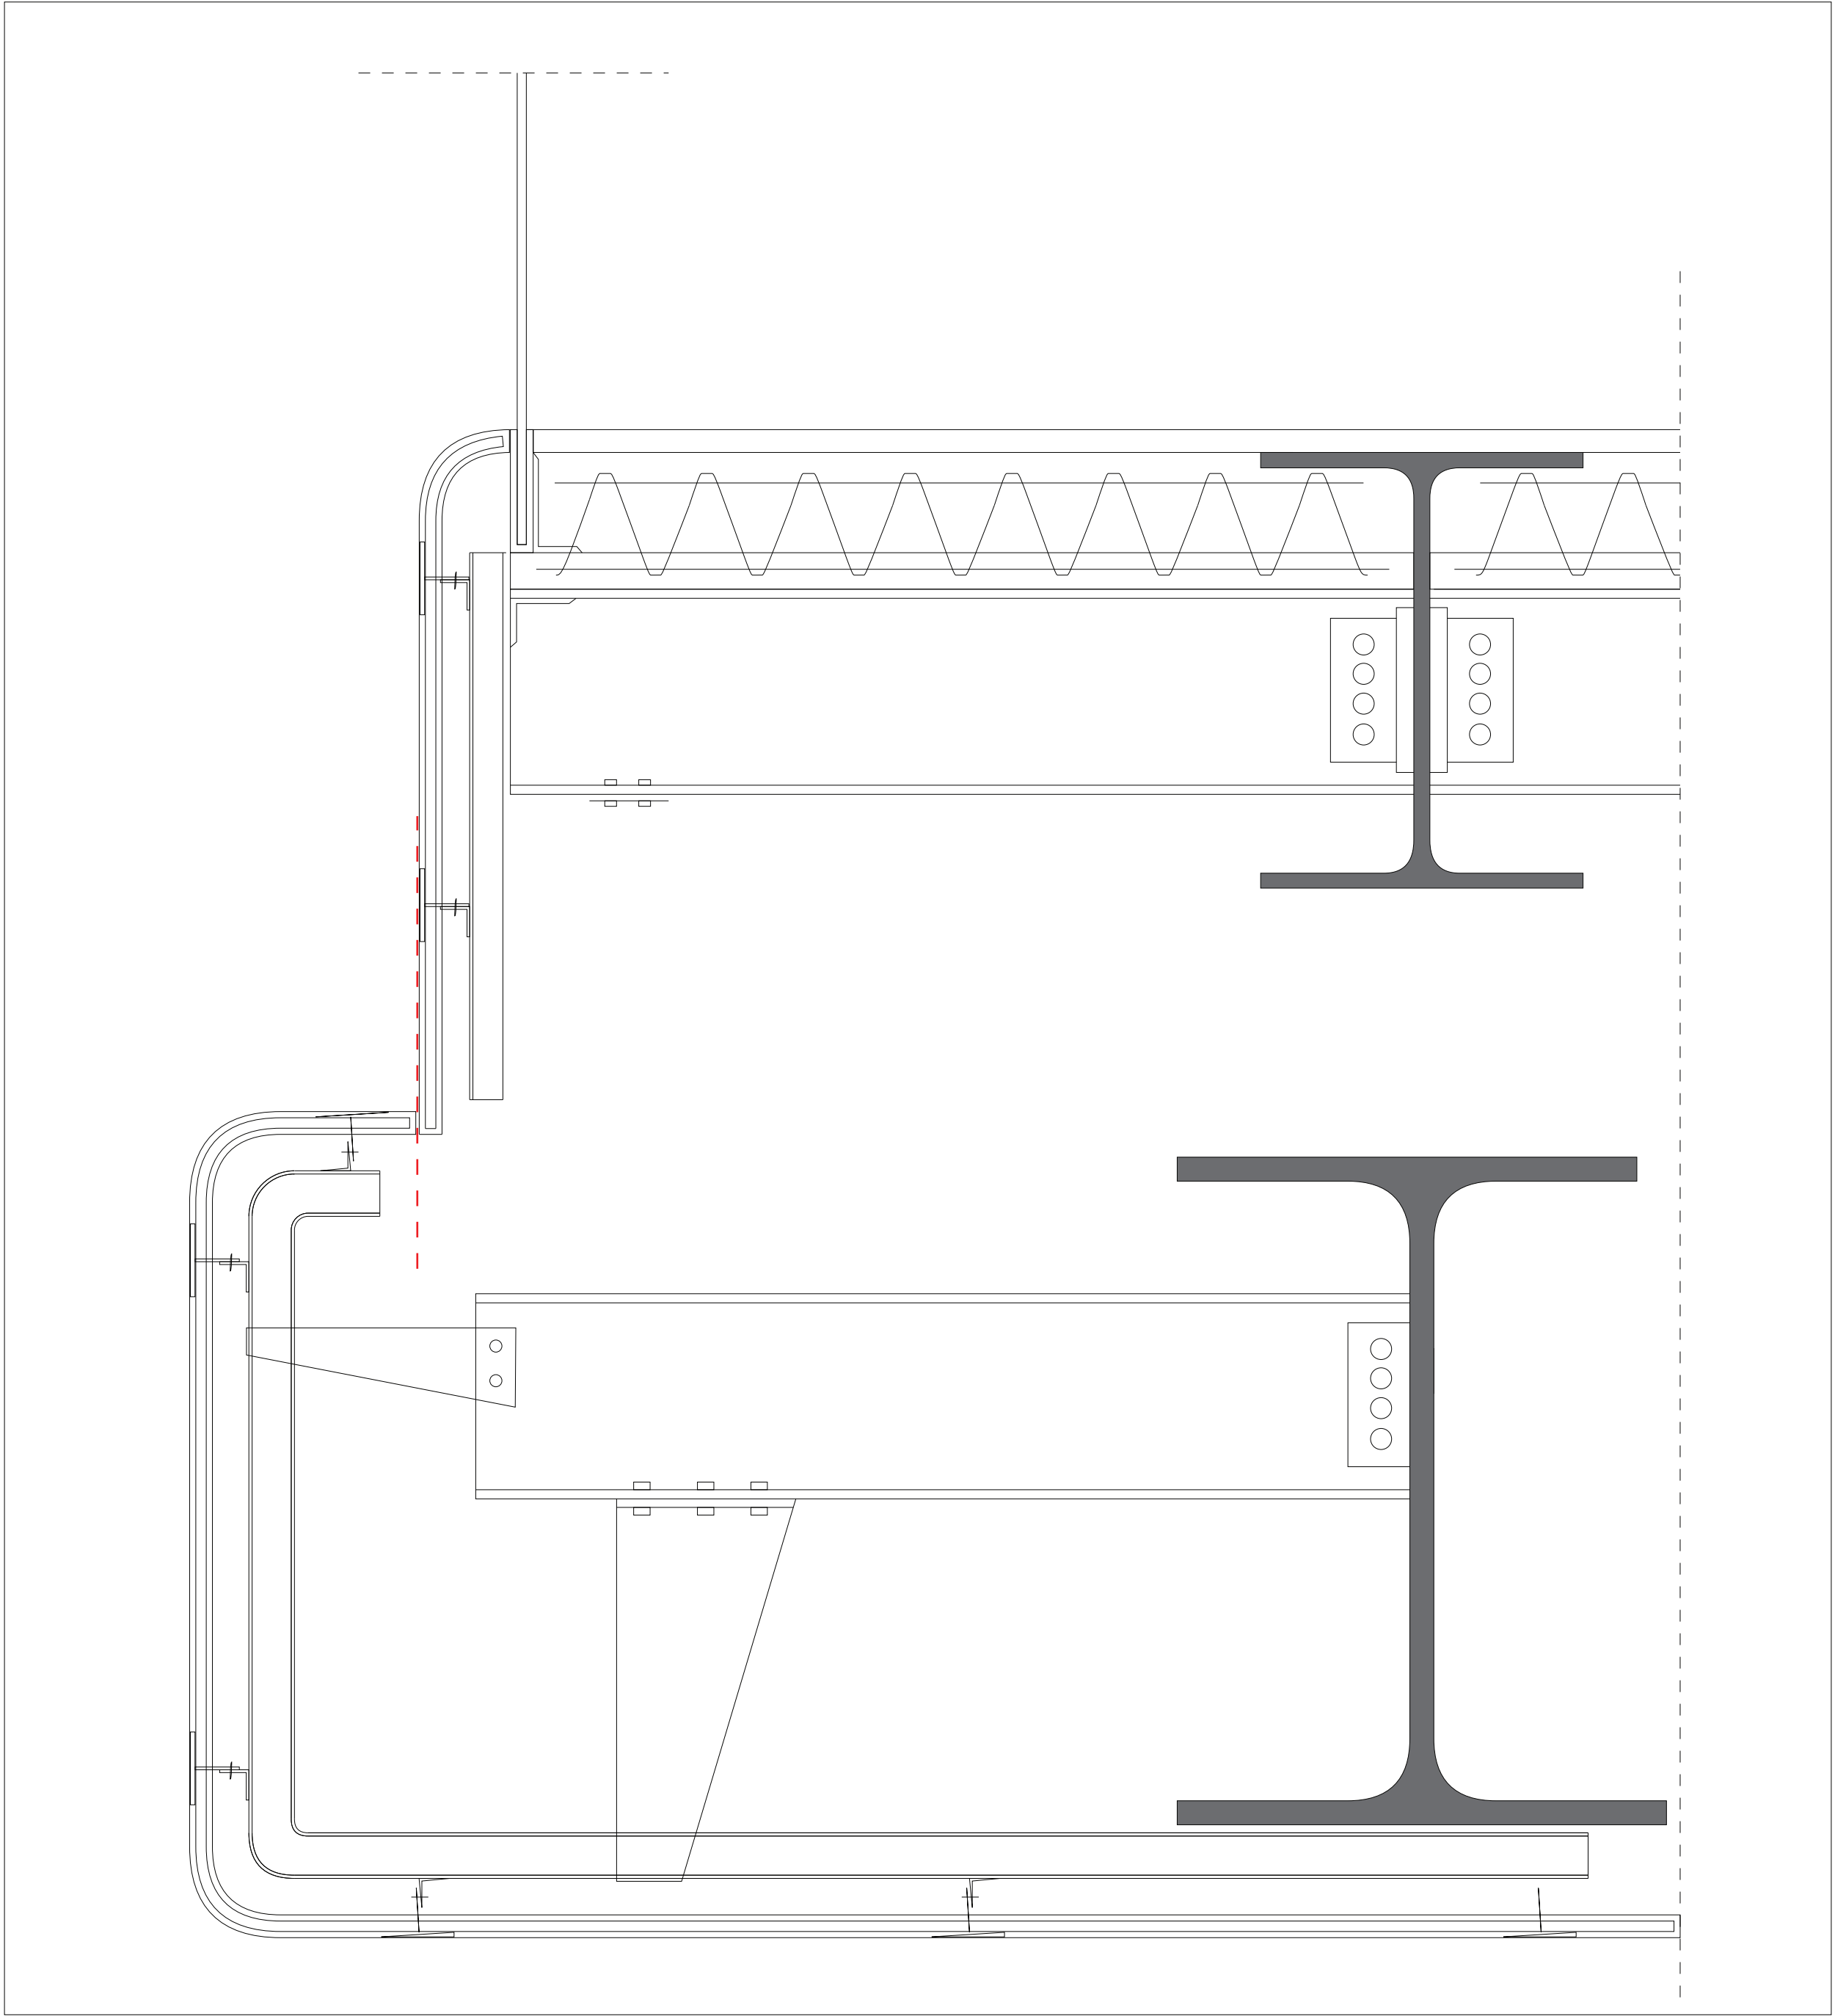


Facade panels / railing

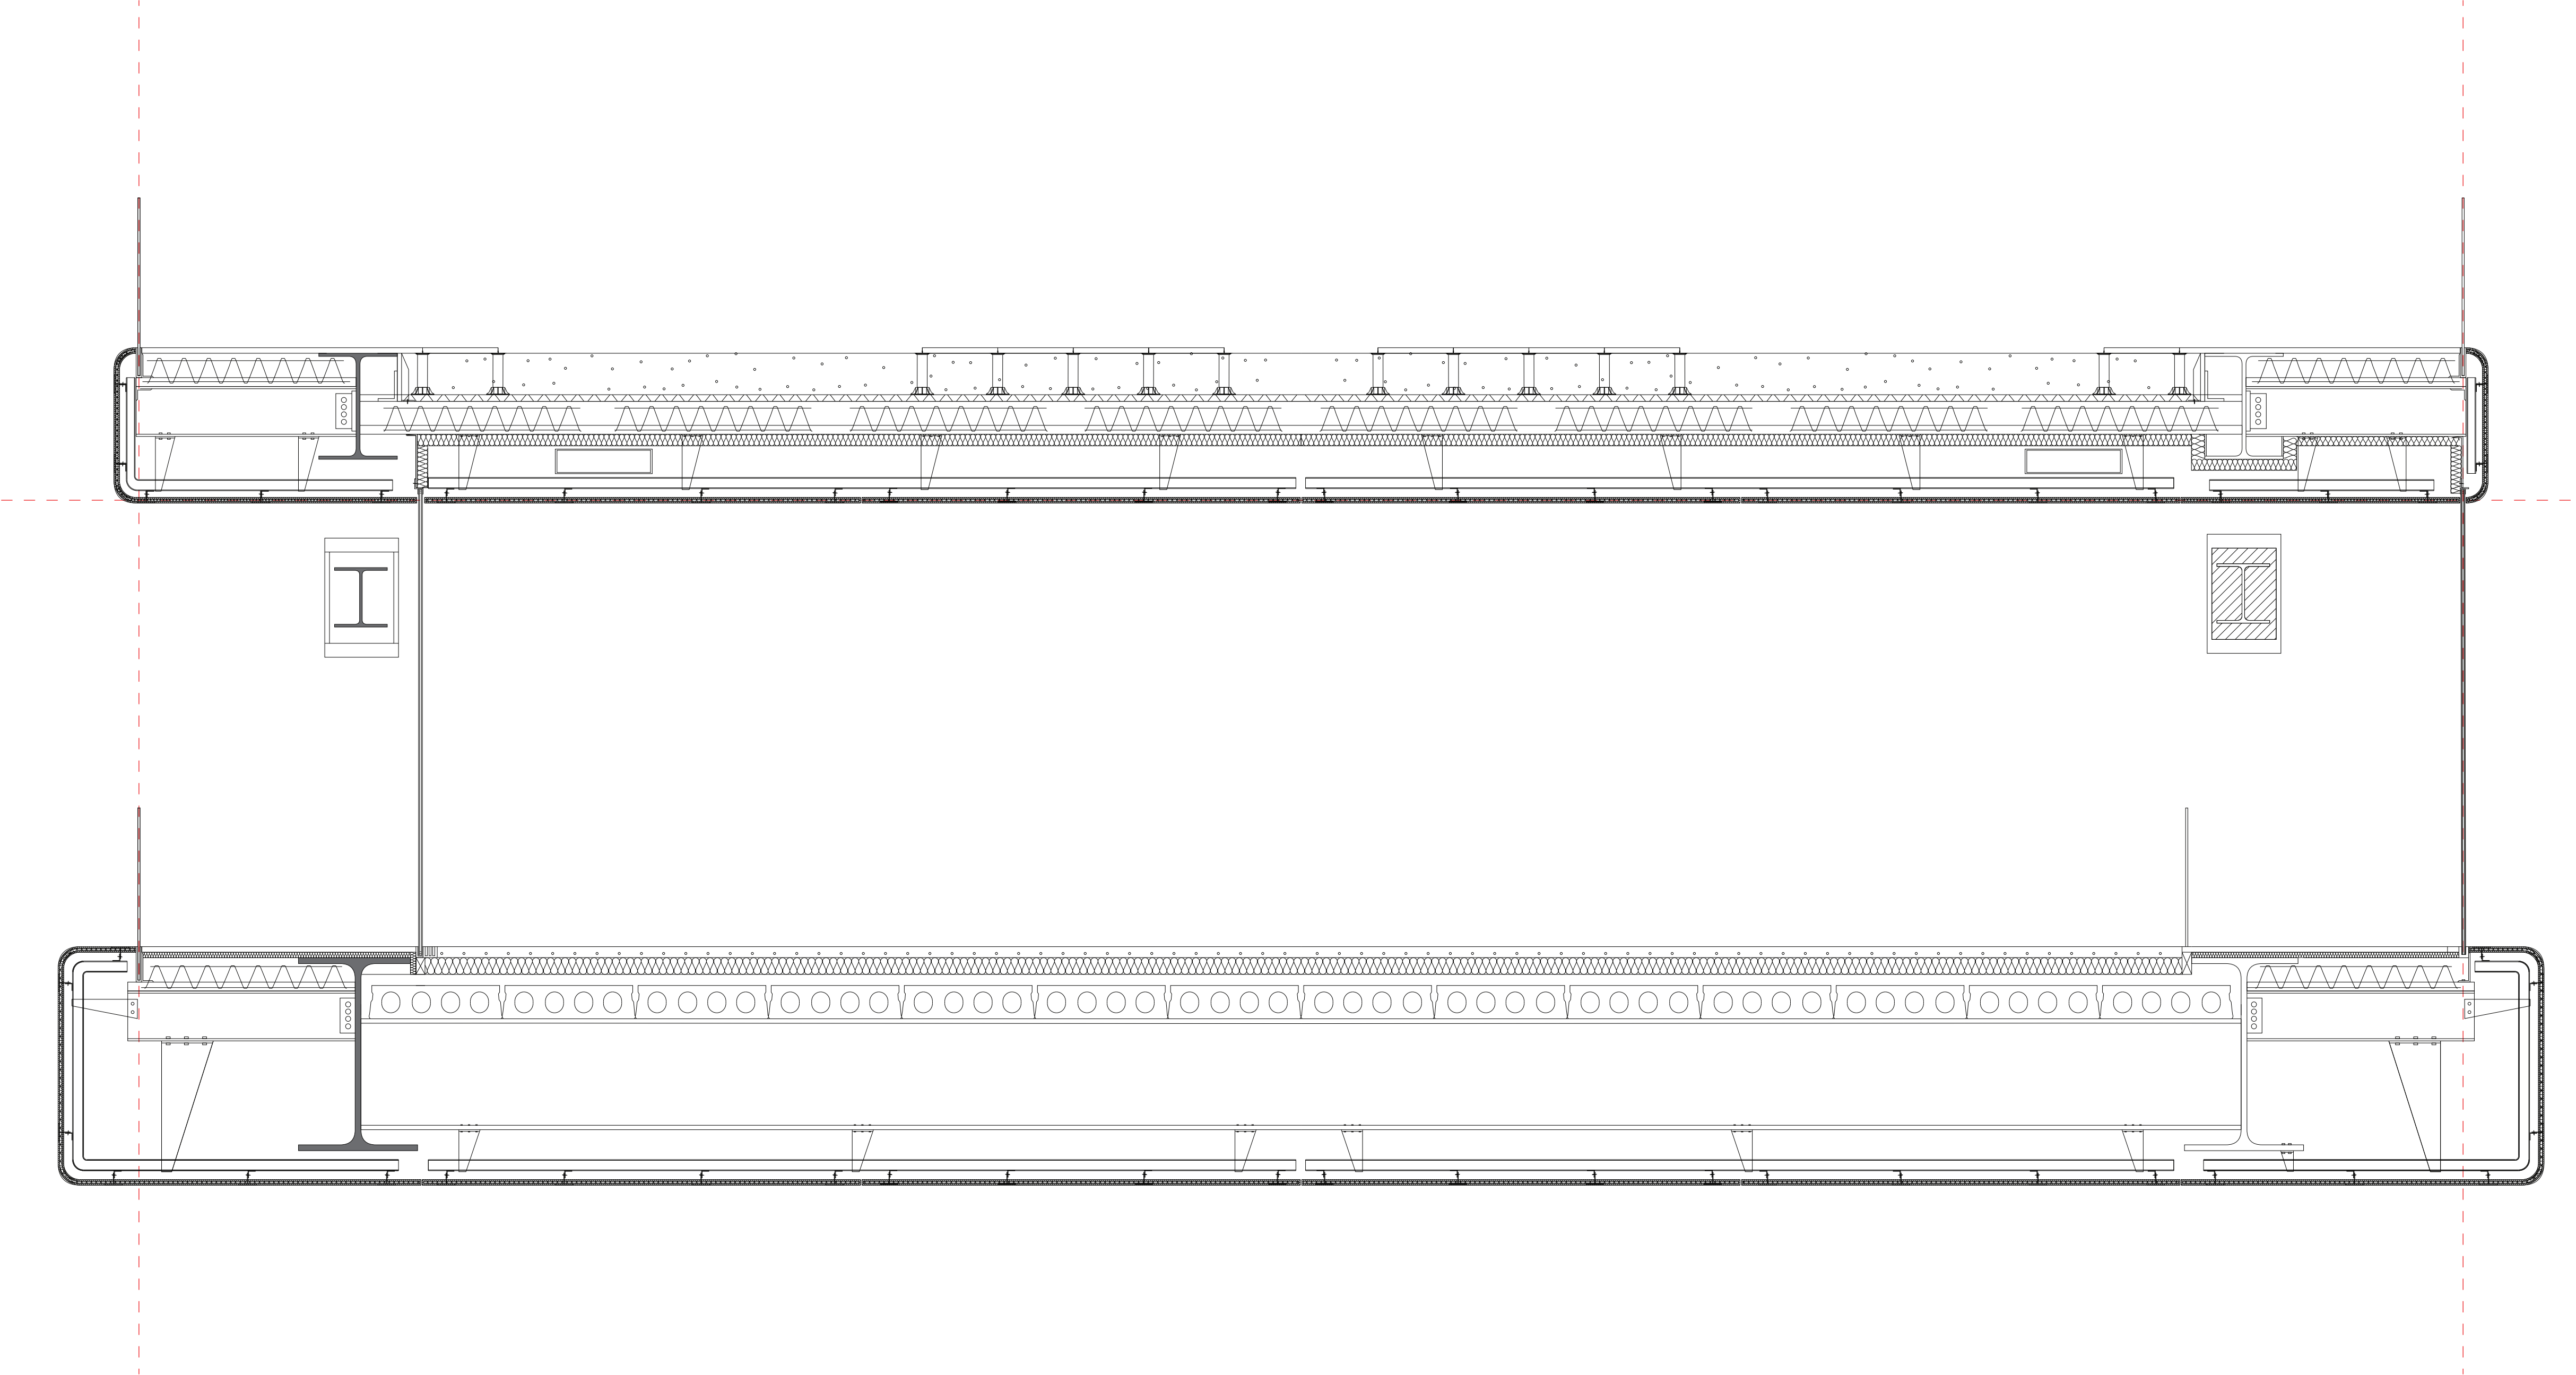


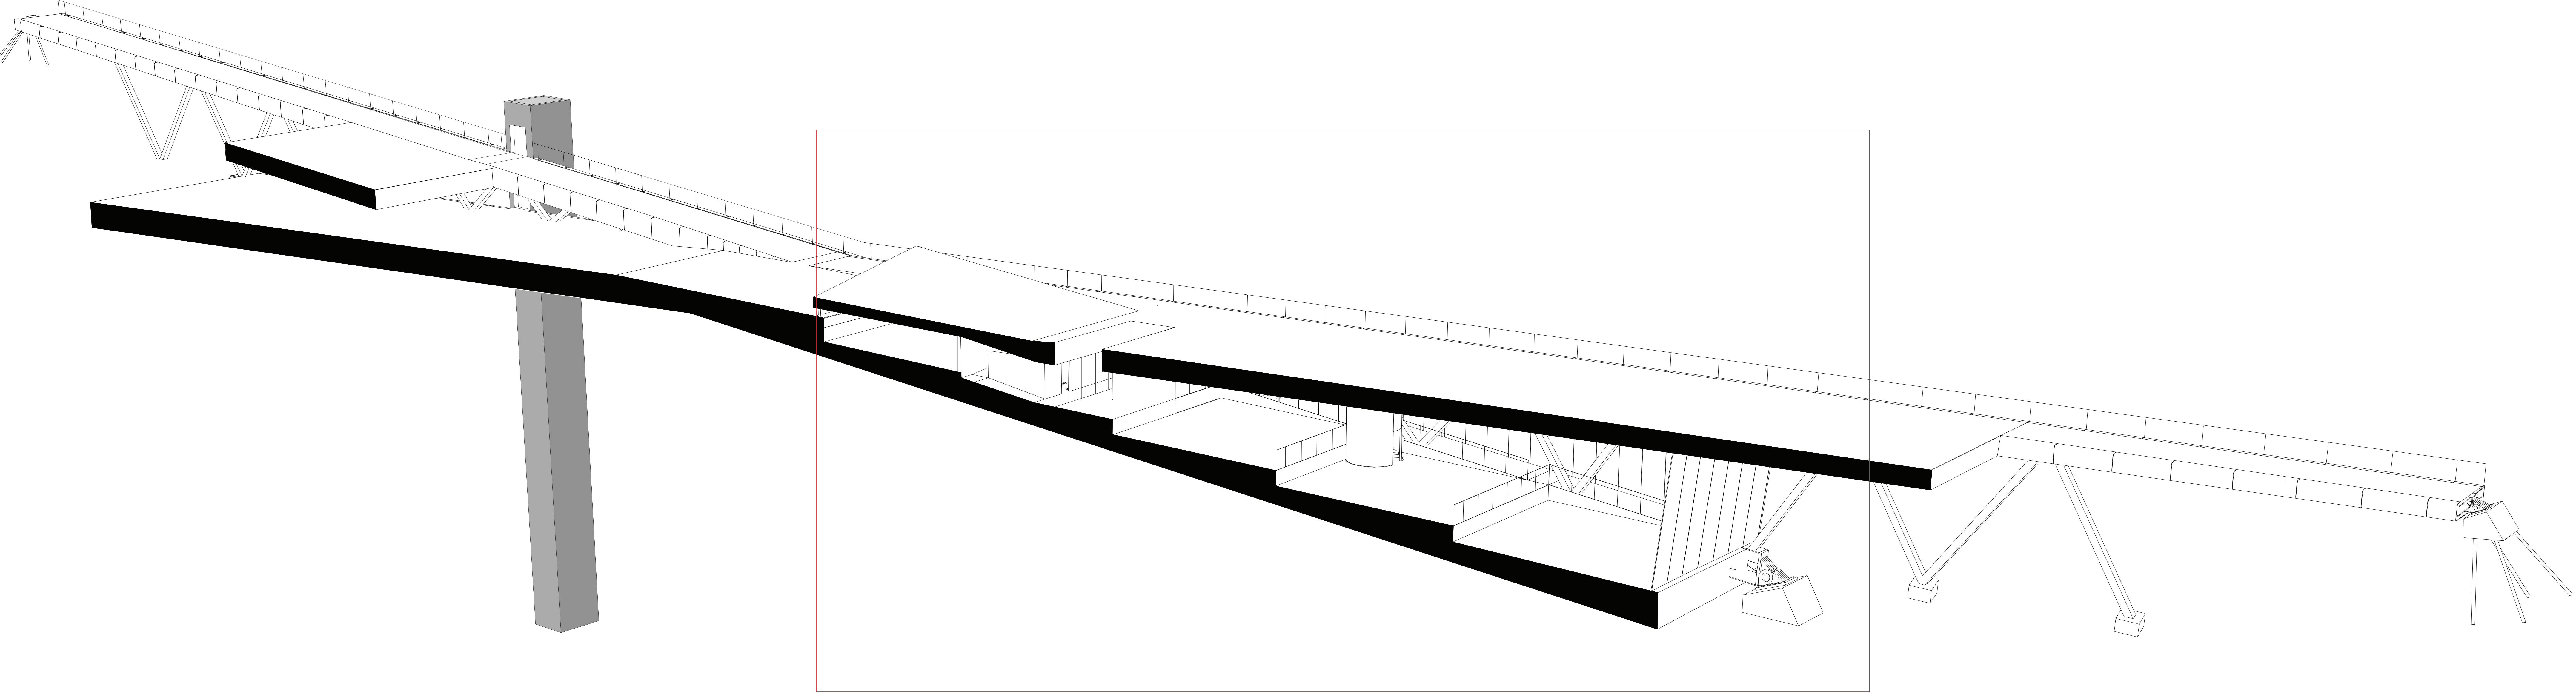


Floorplan Museum

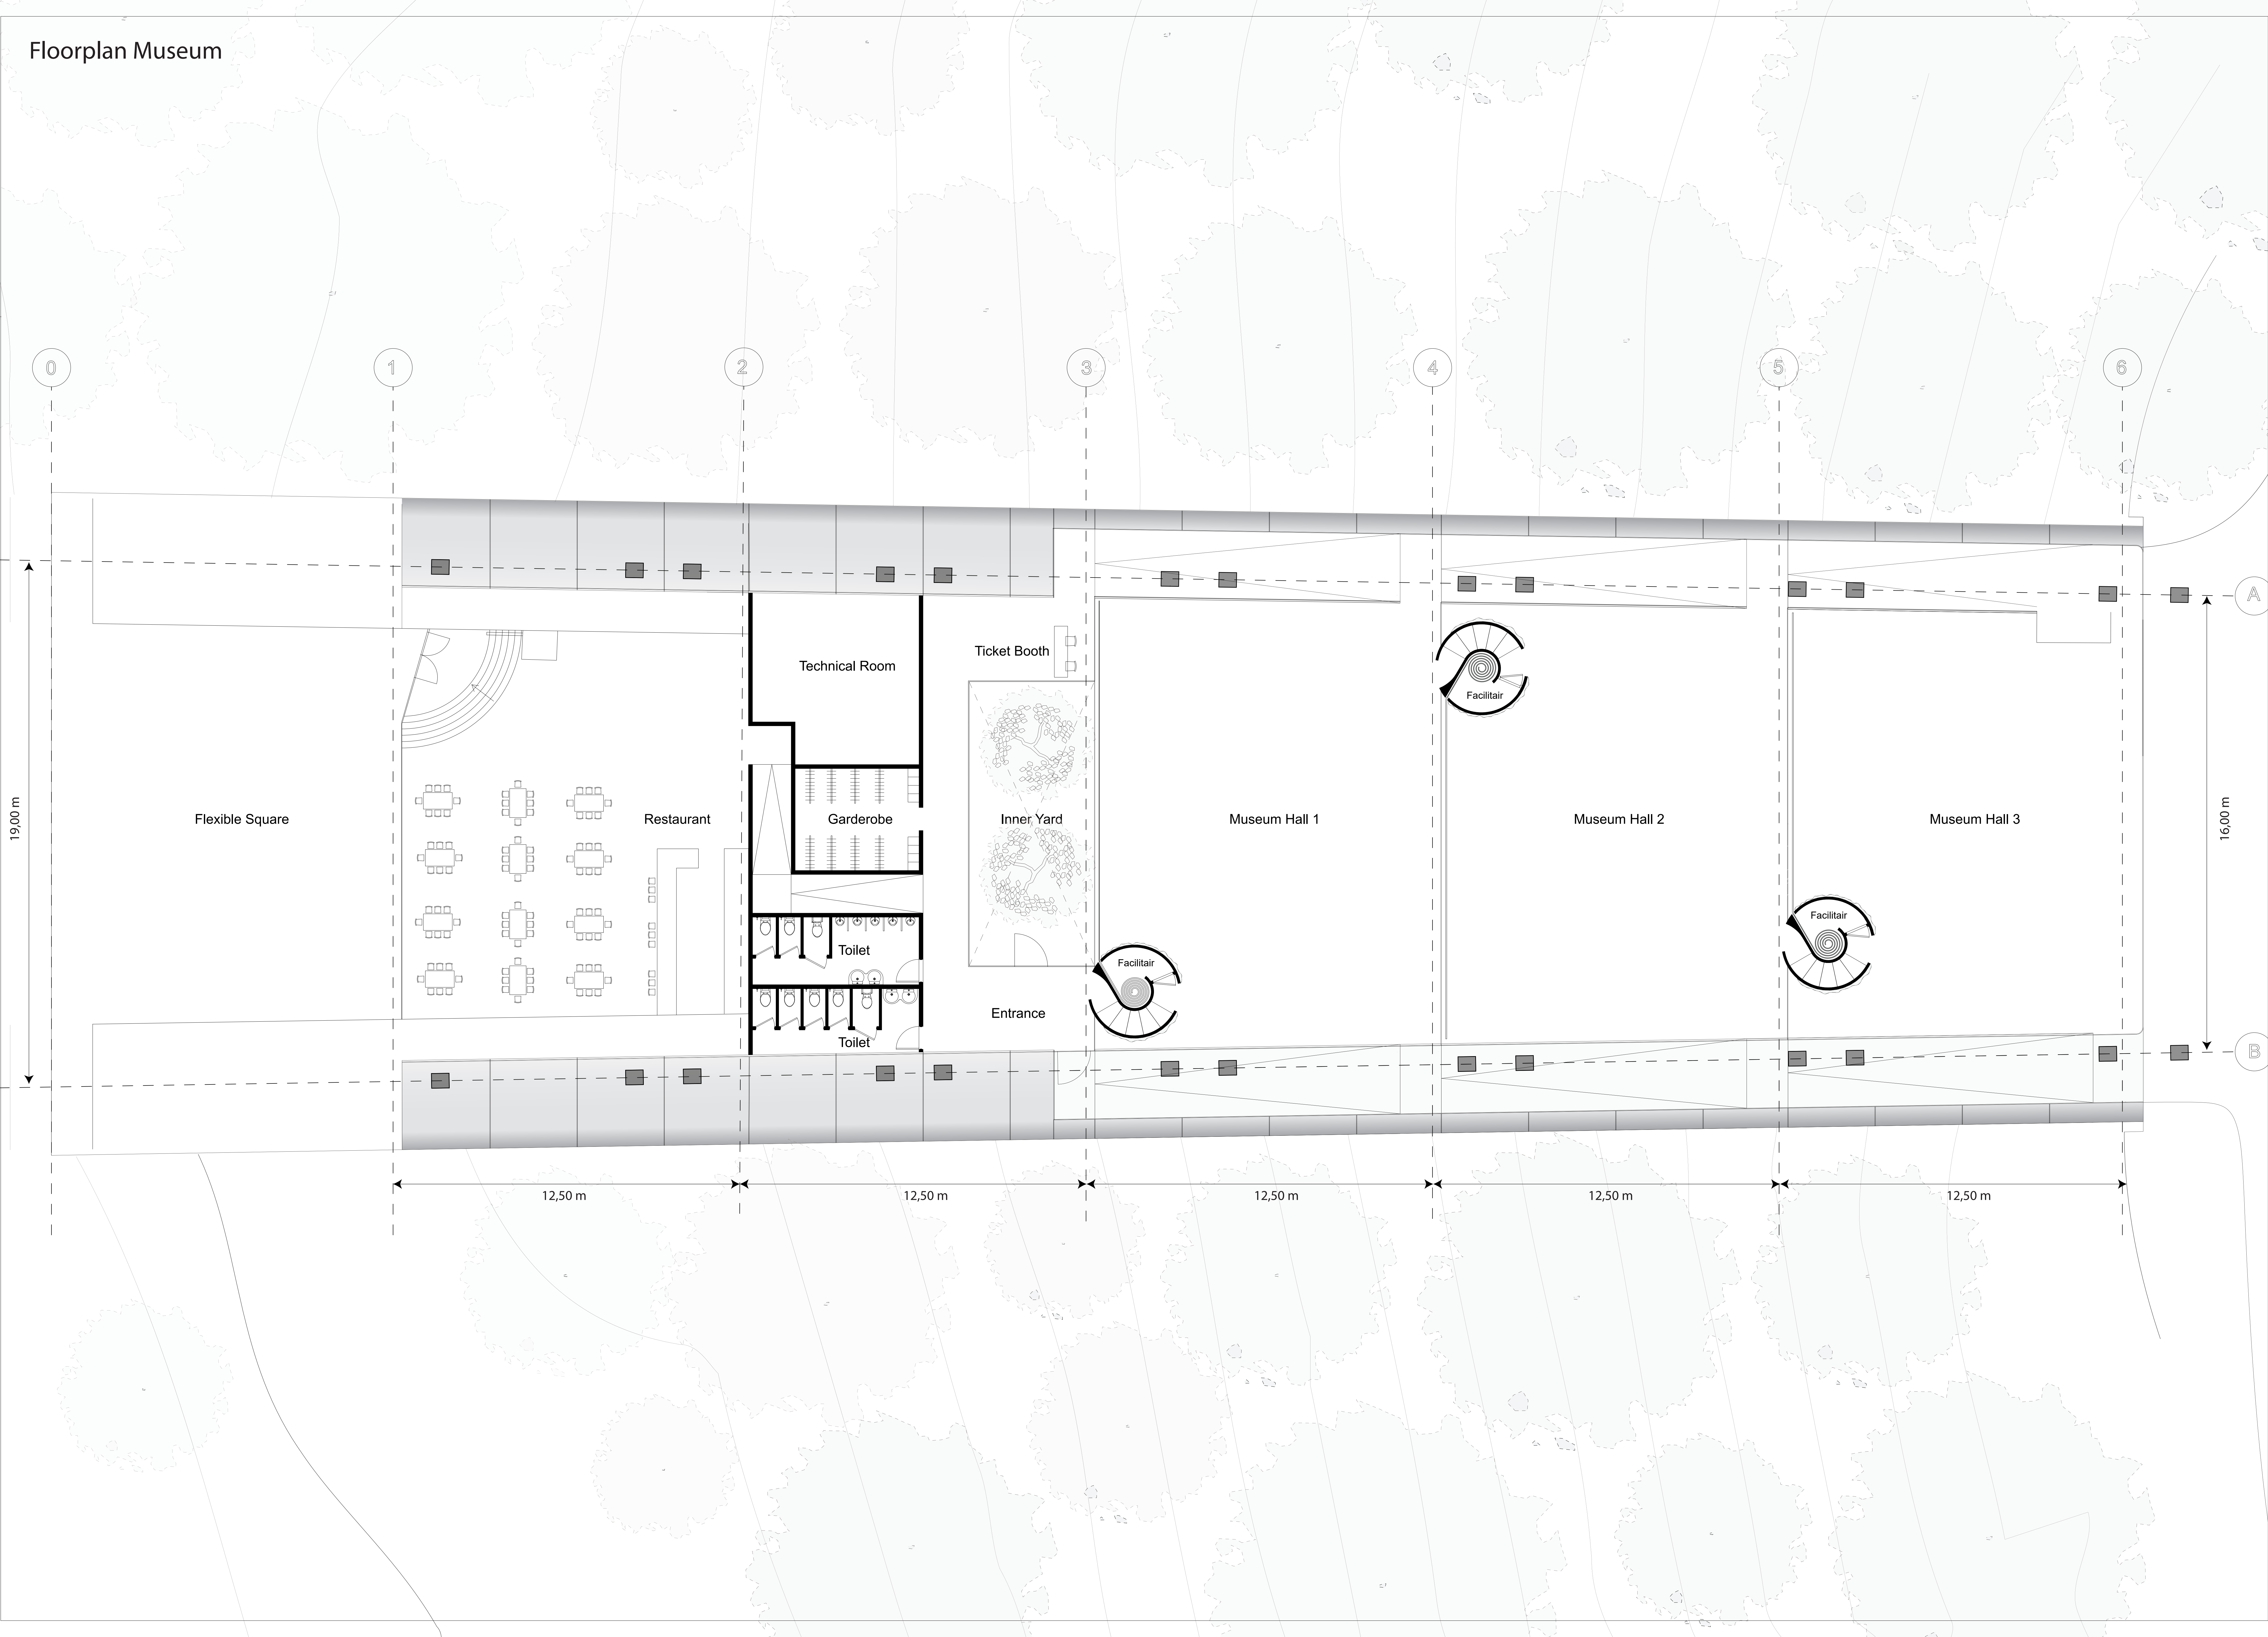

Slopes and Flat walking paths

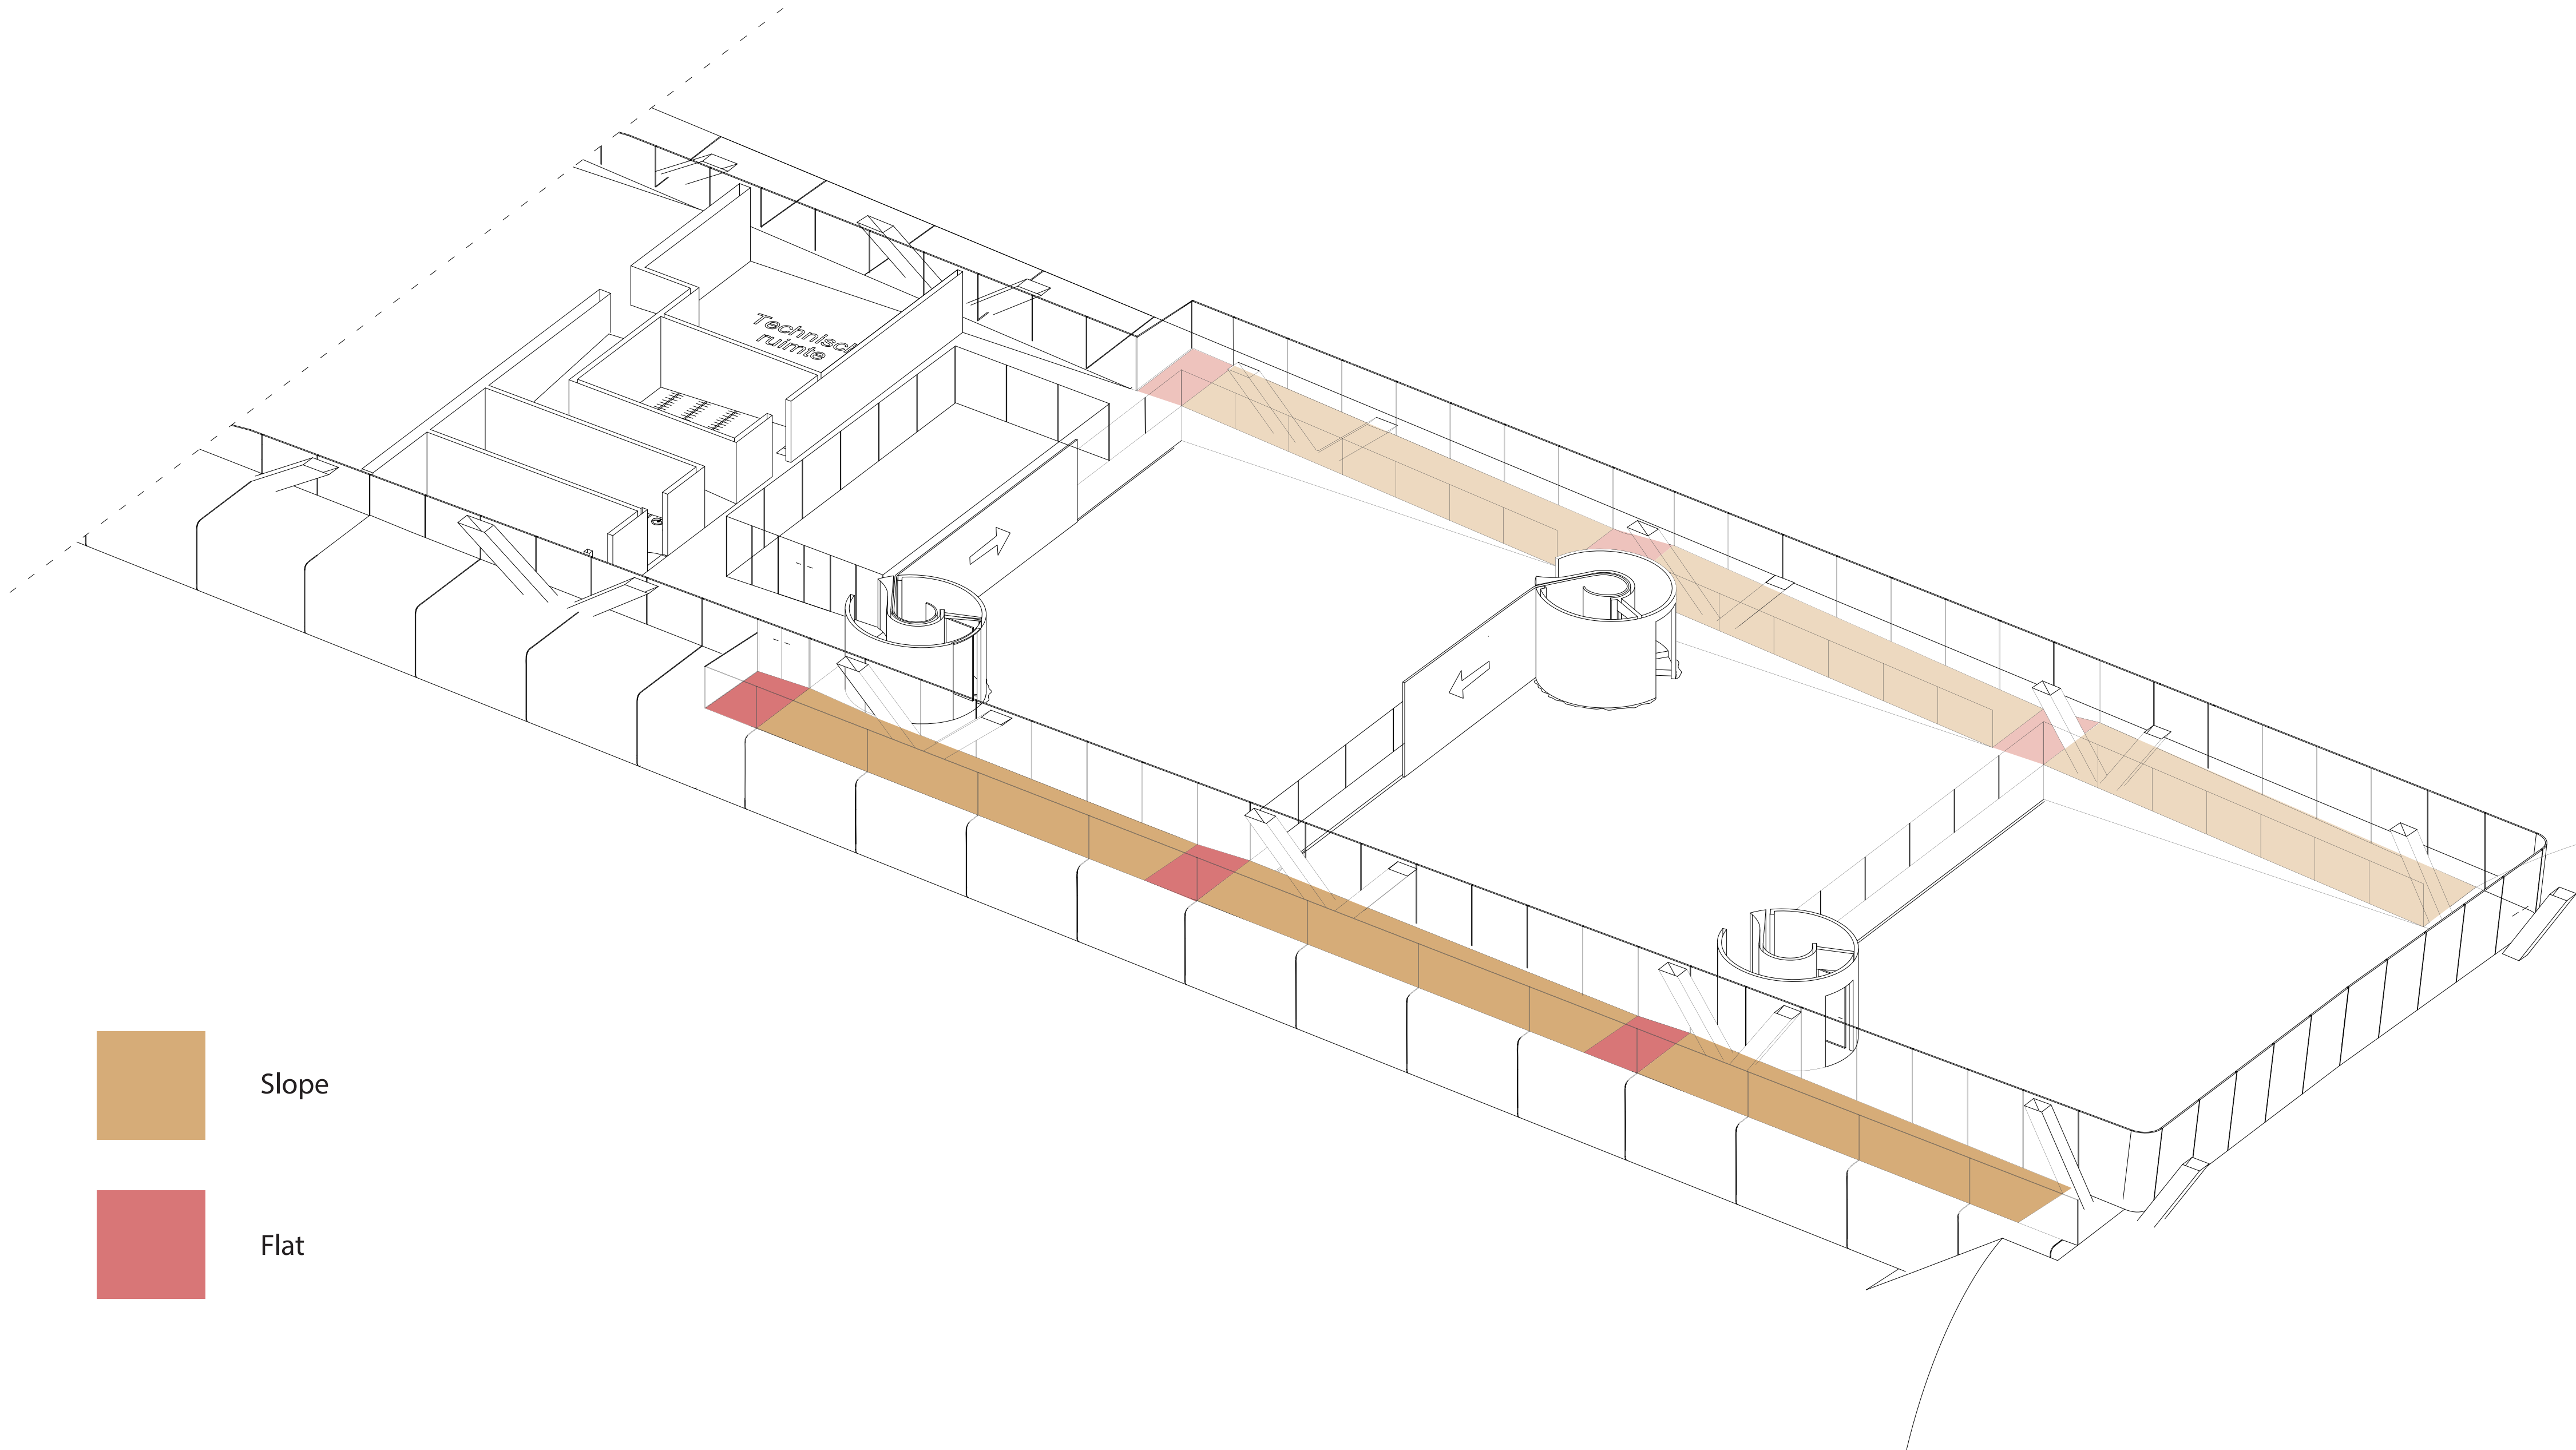


Floorplan Museum

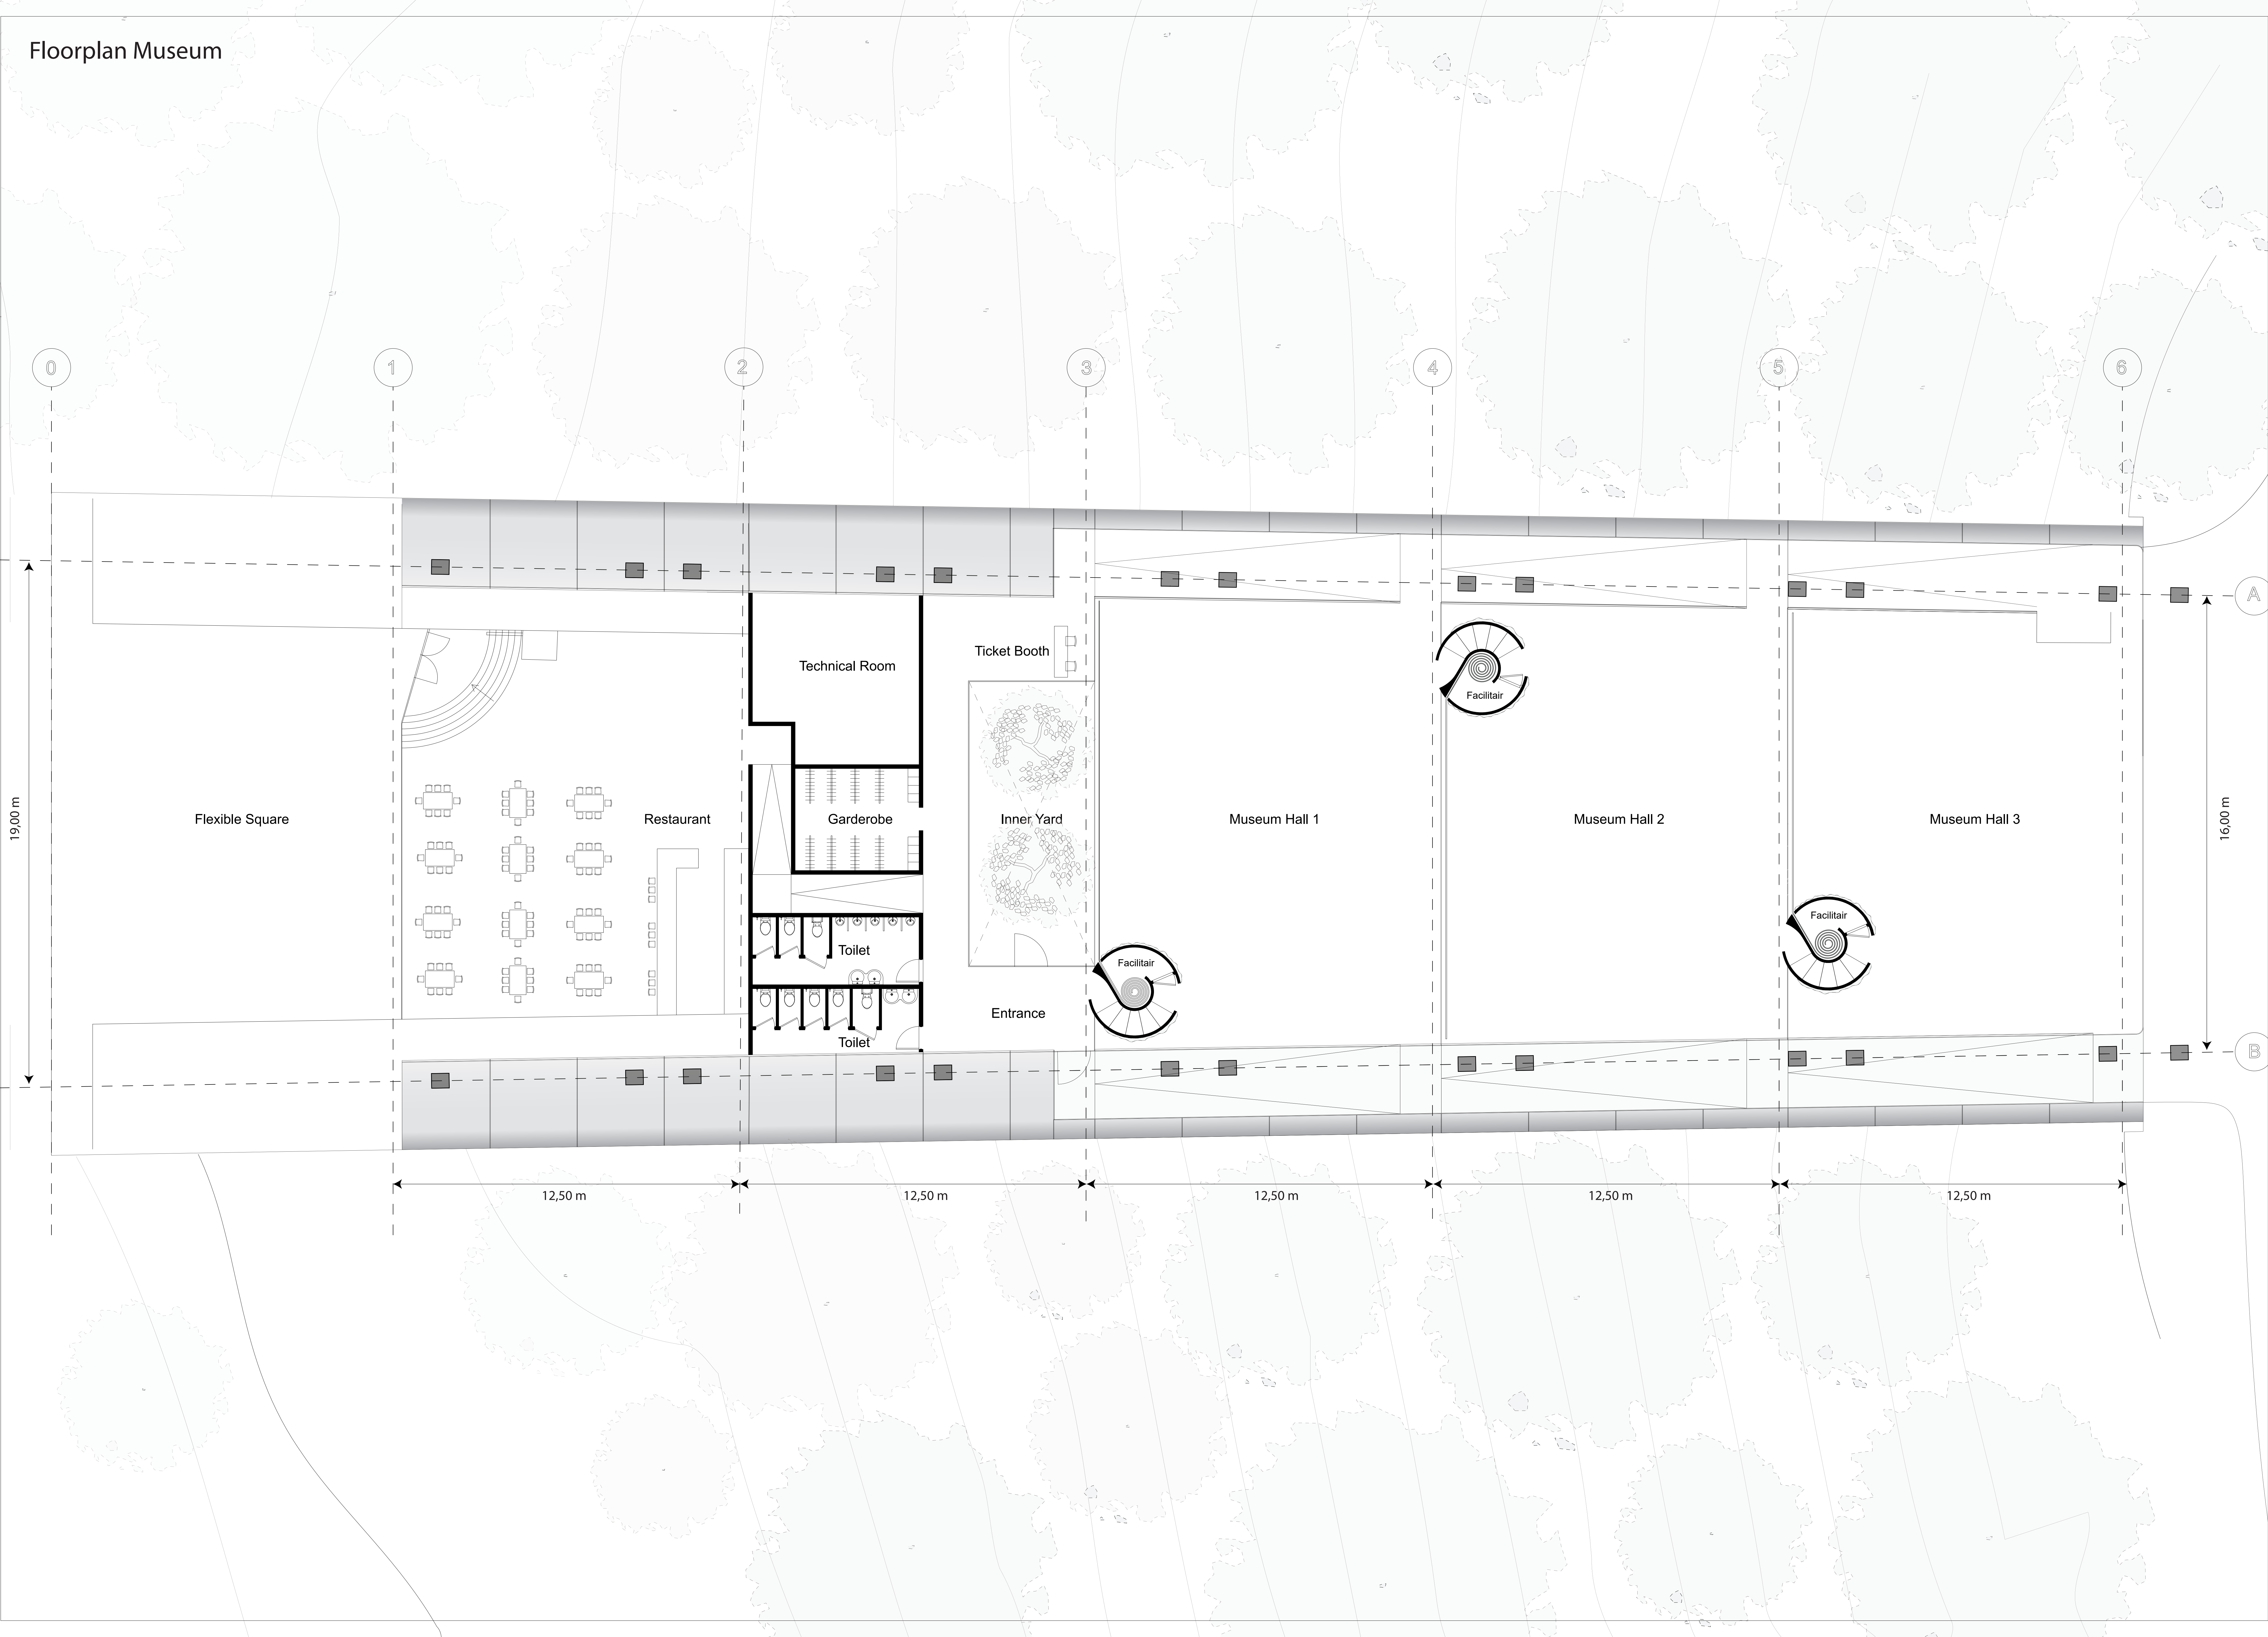







Open musem hall

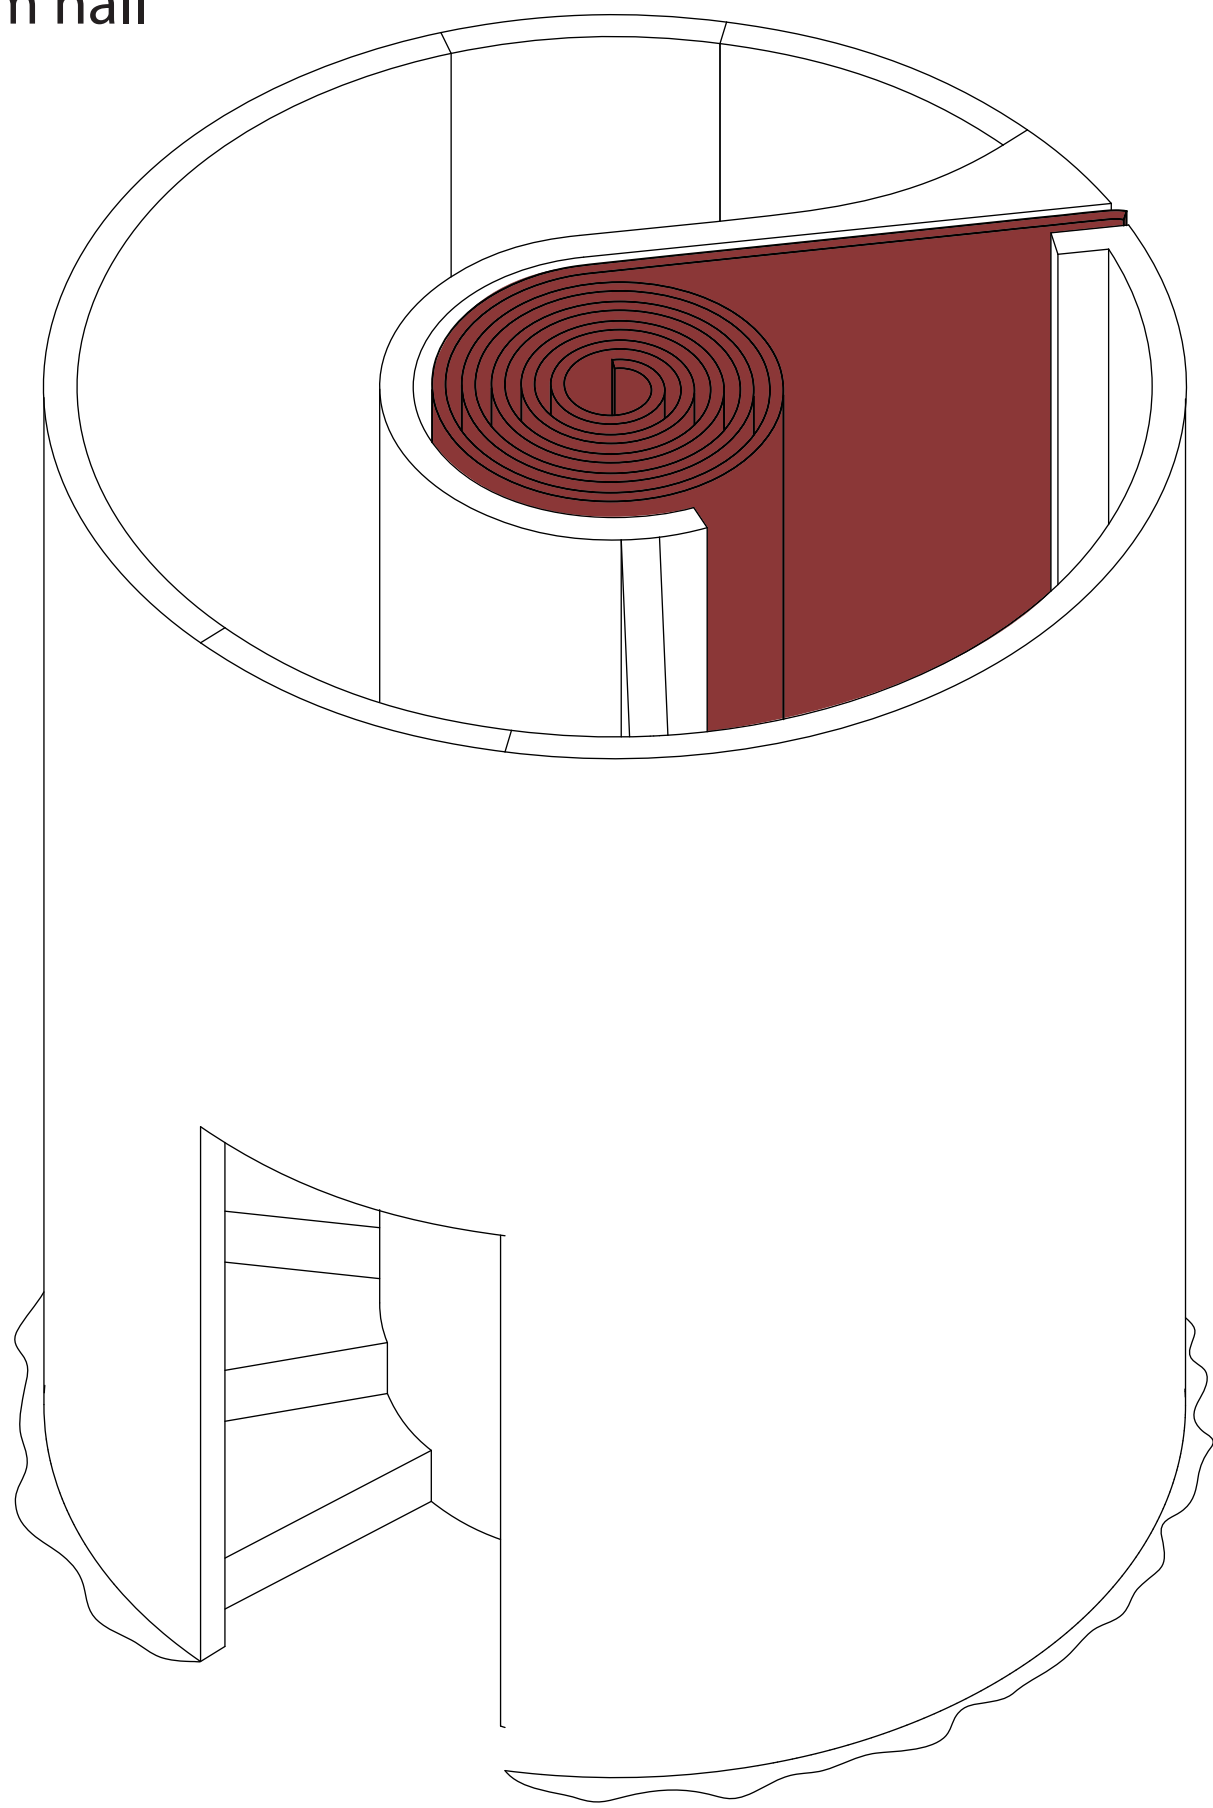


Closing wall

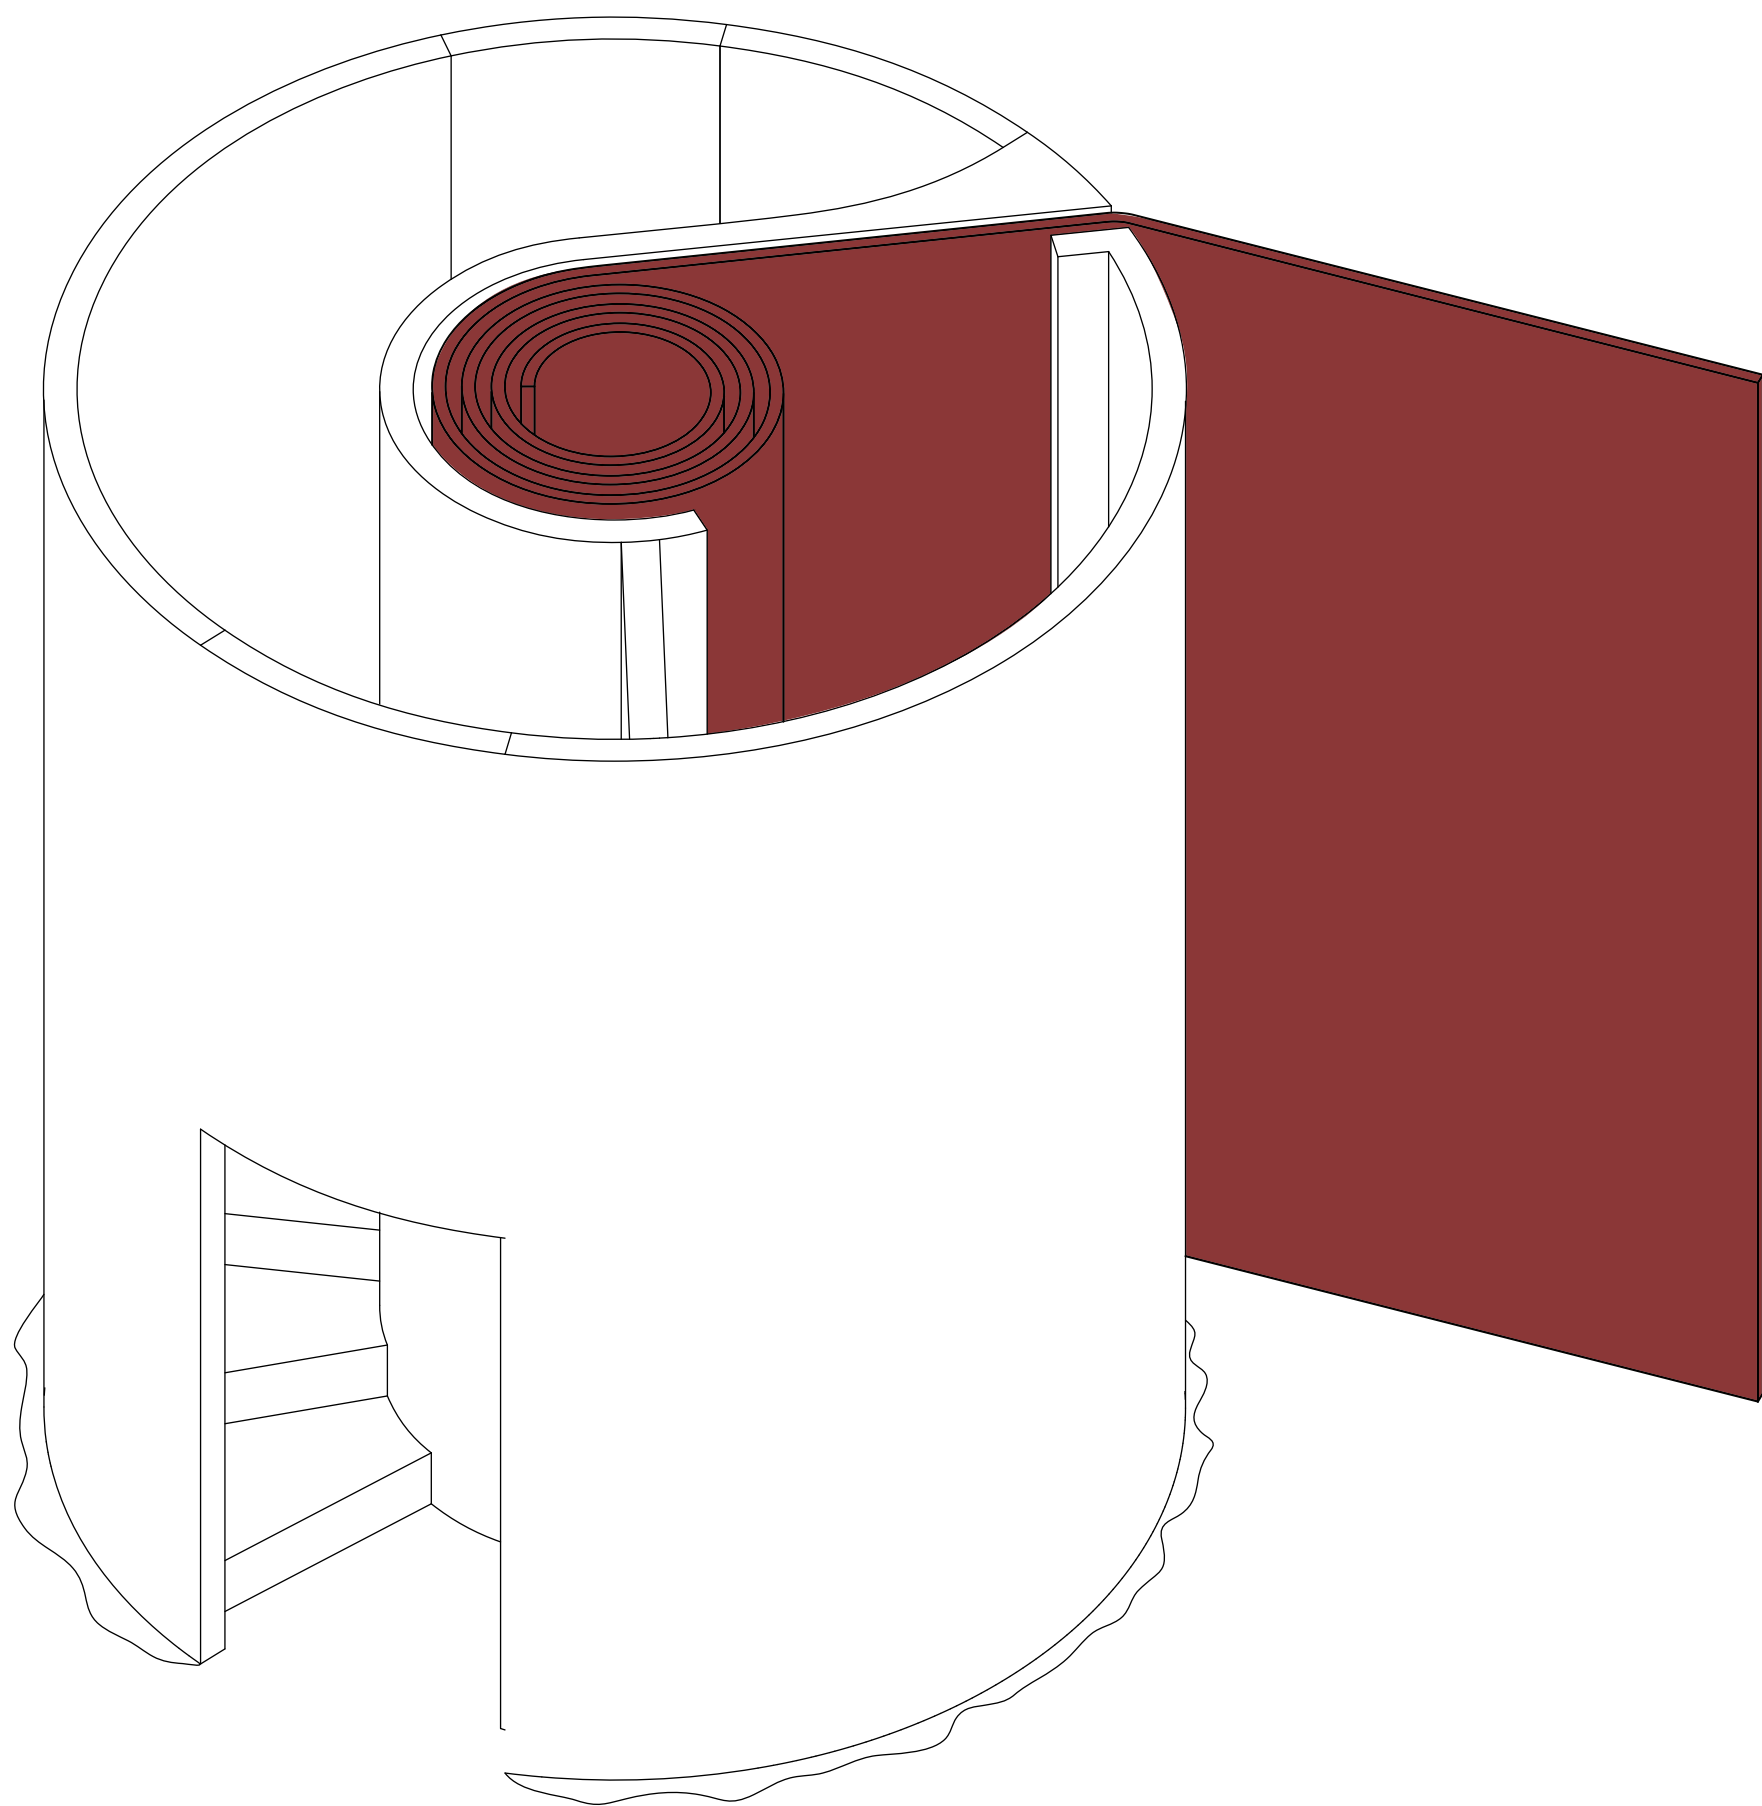


Closed musem hall

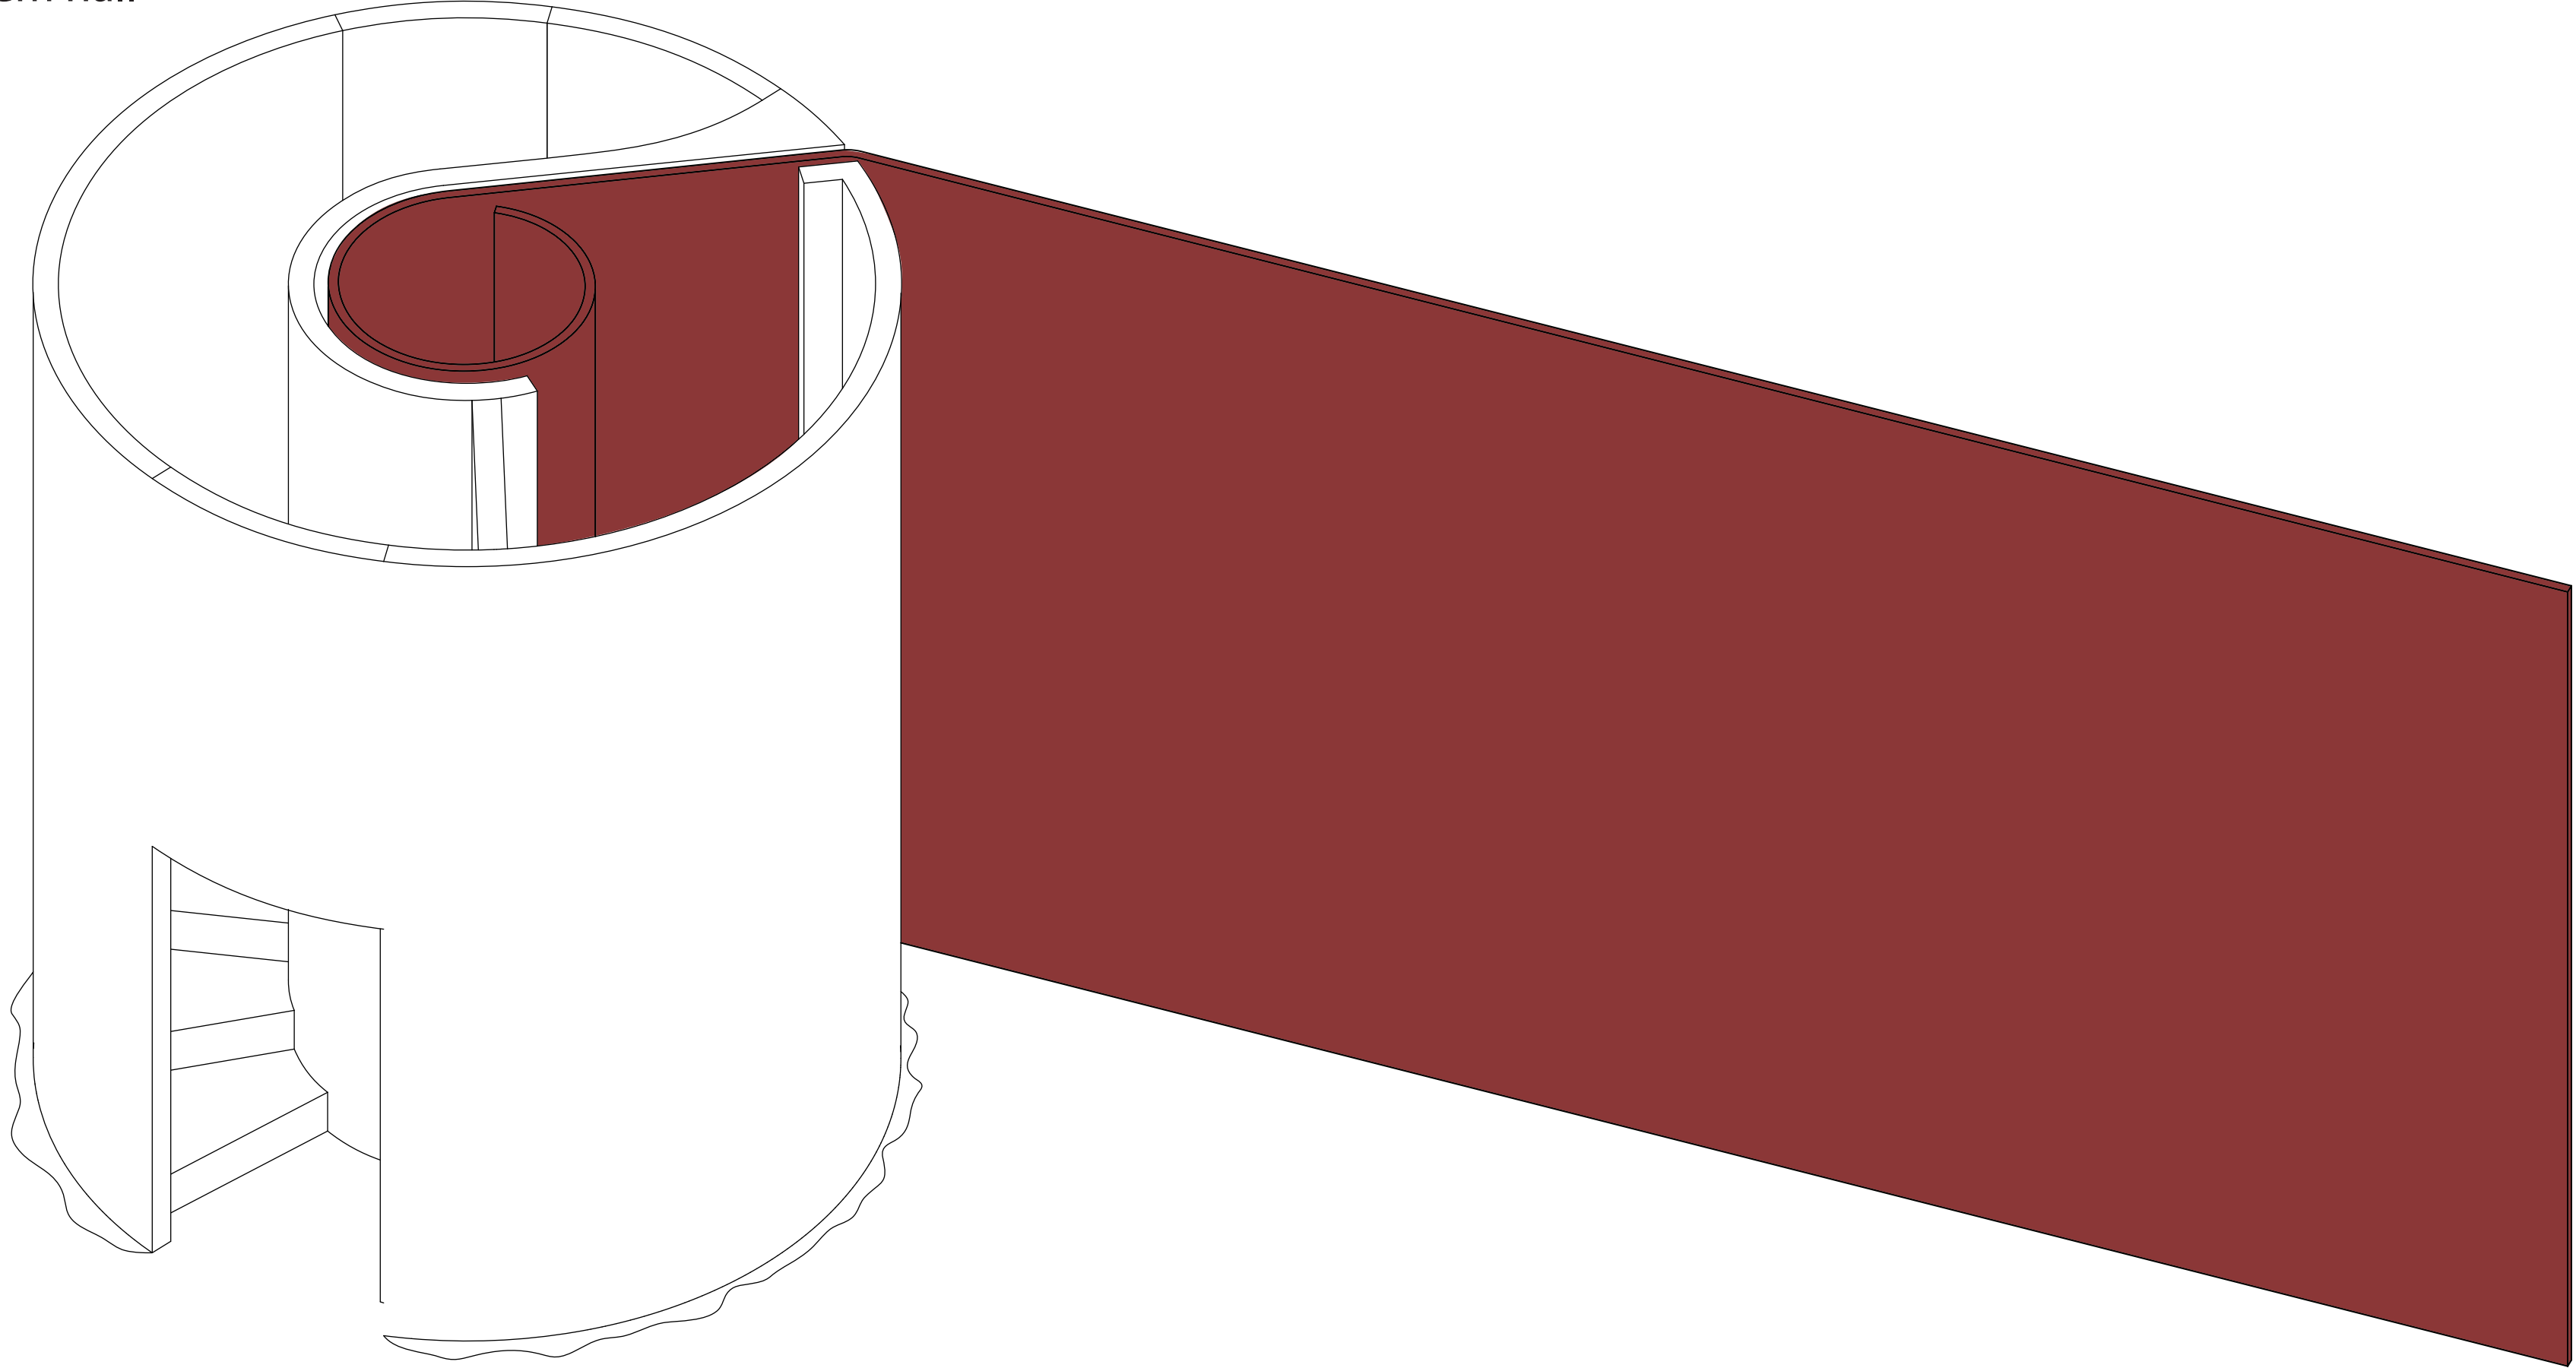



Light in Museum halls

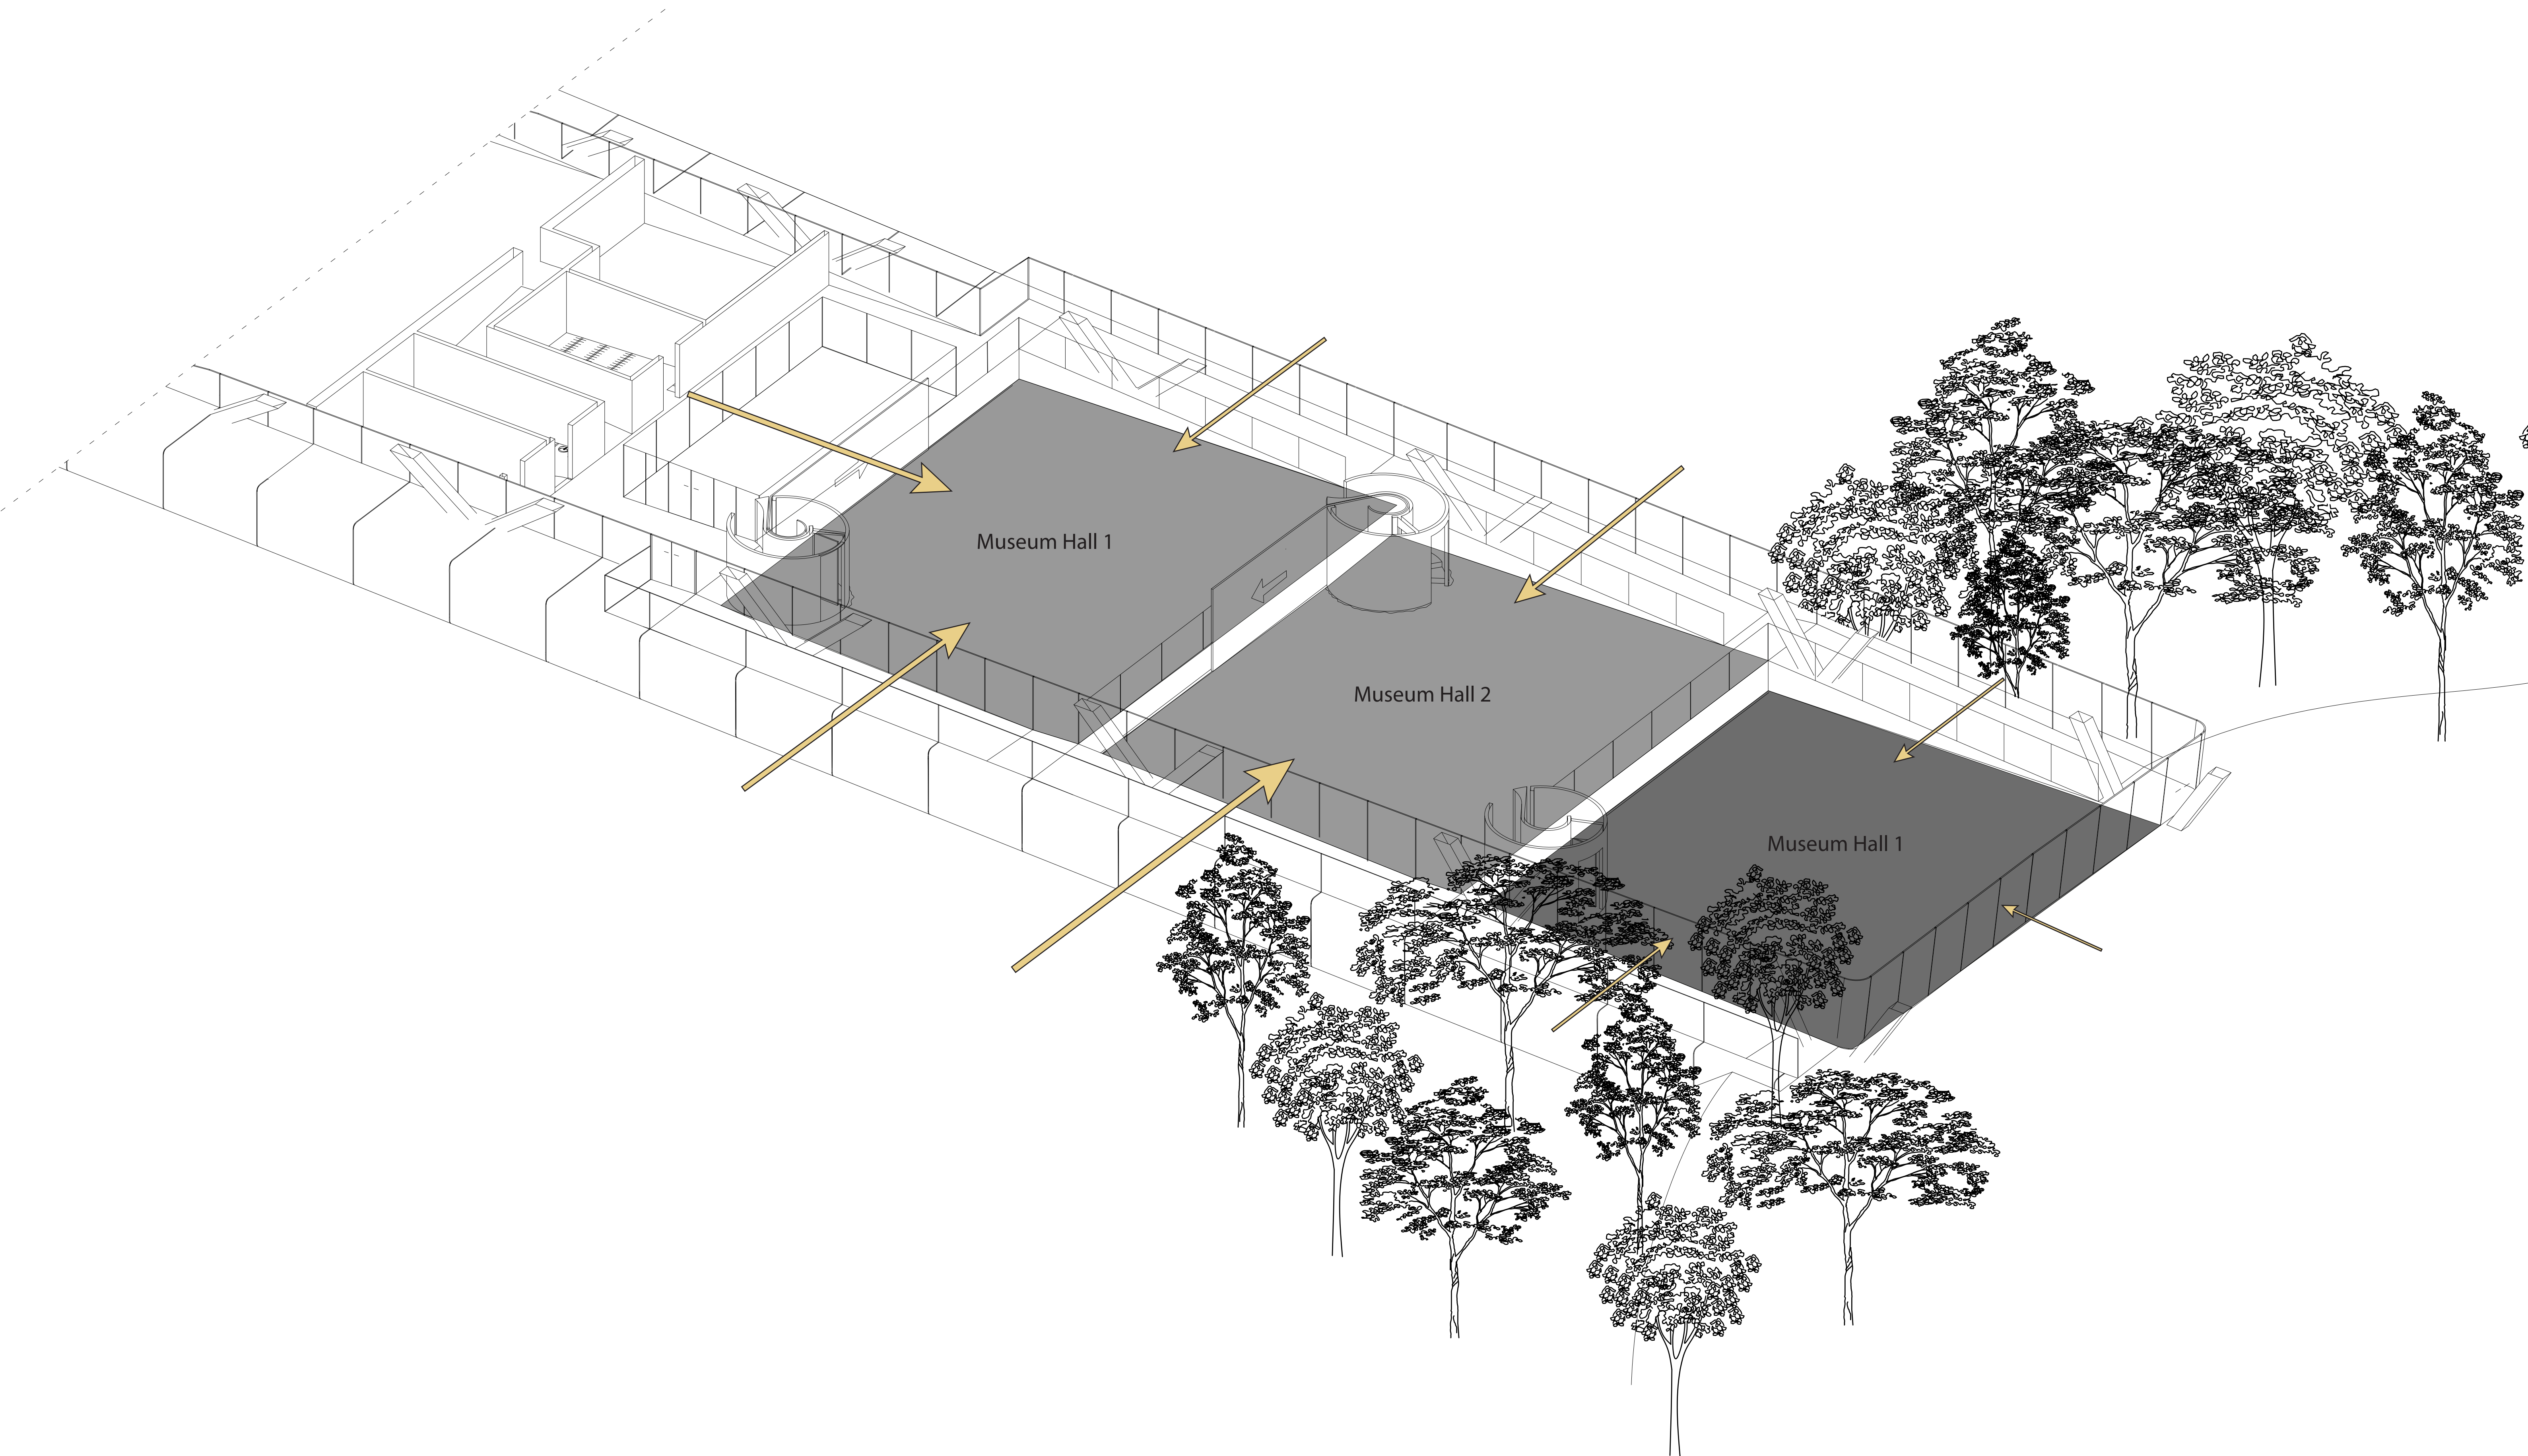

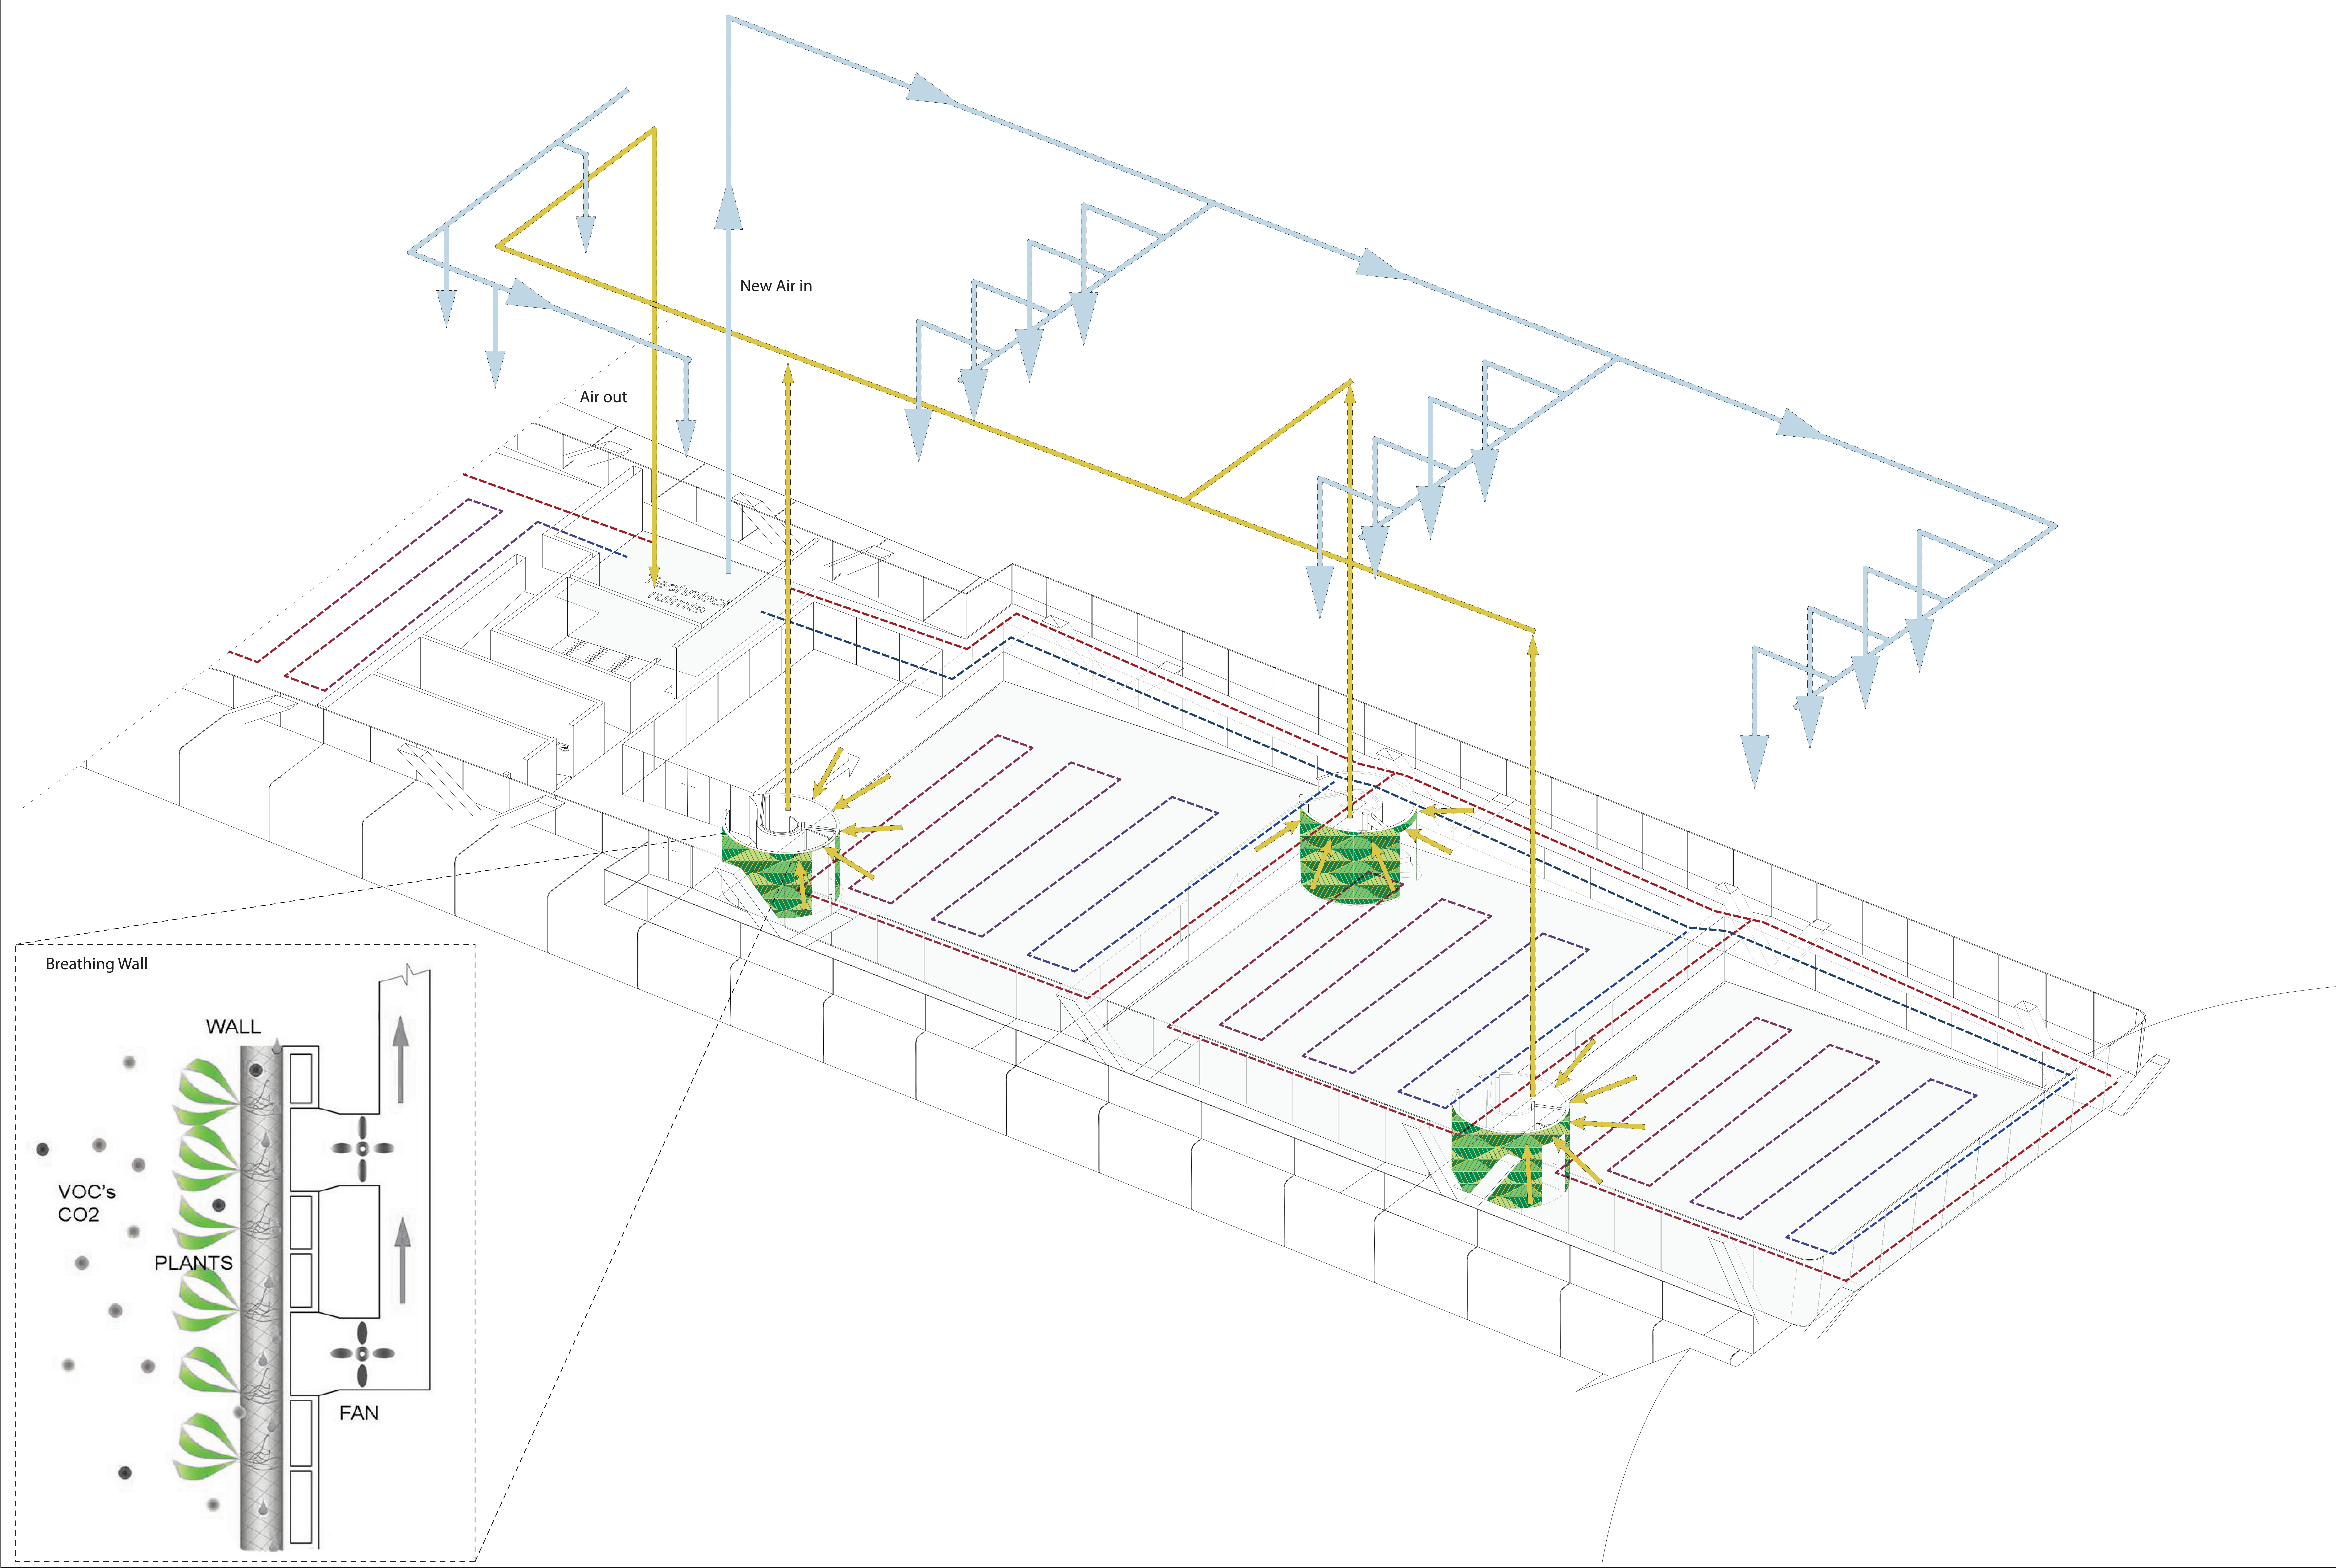


Climate: underfloor heating

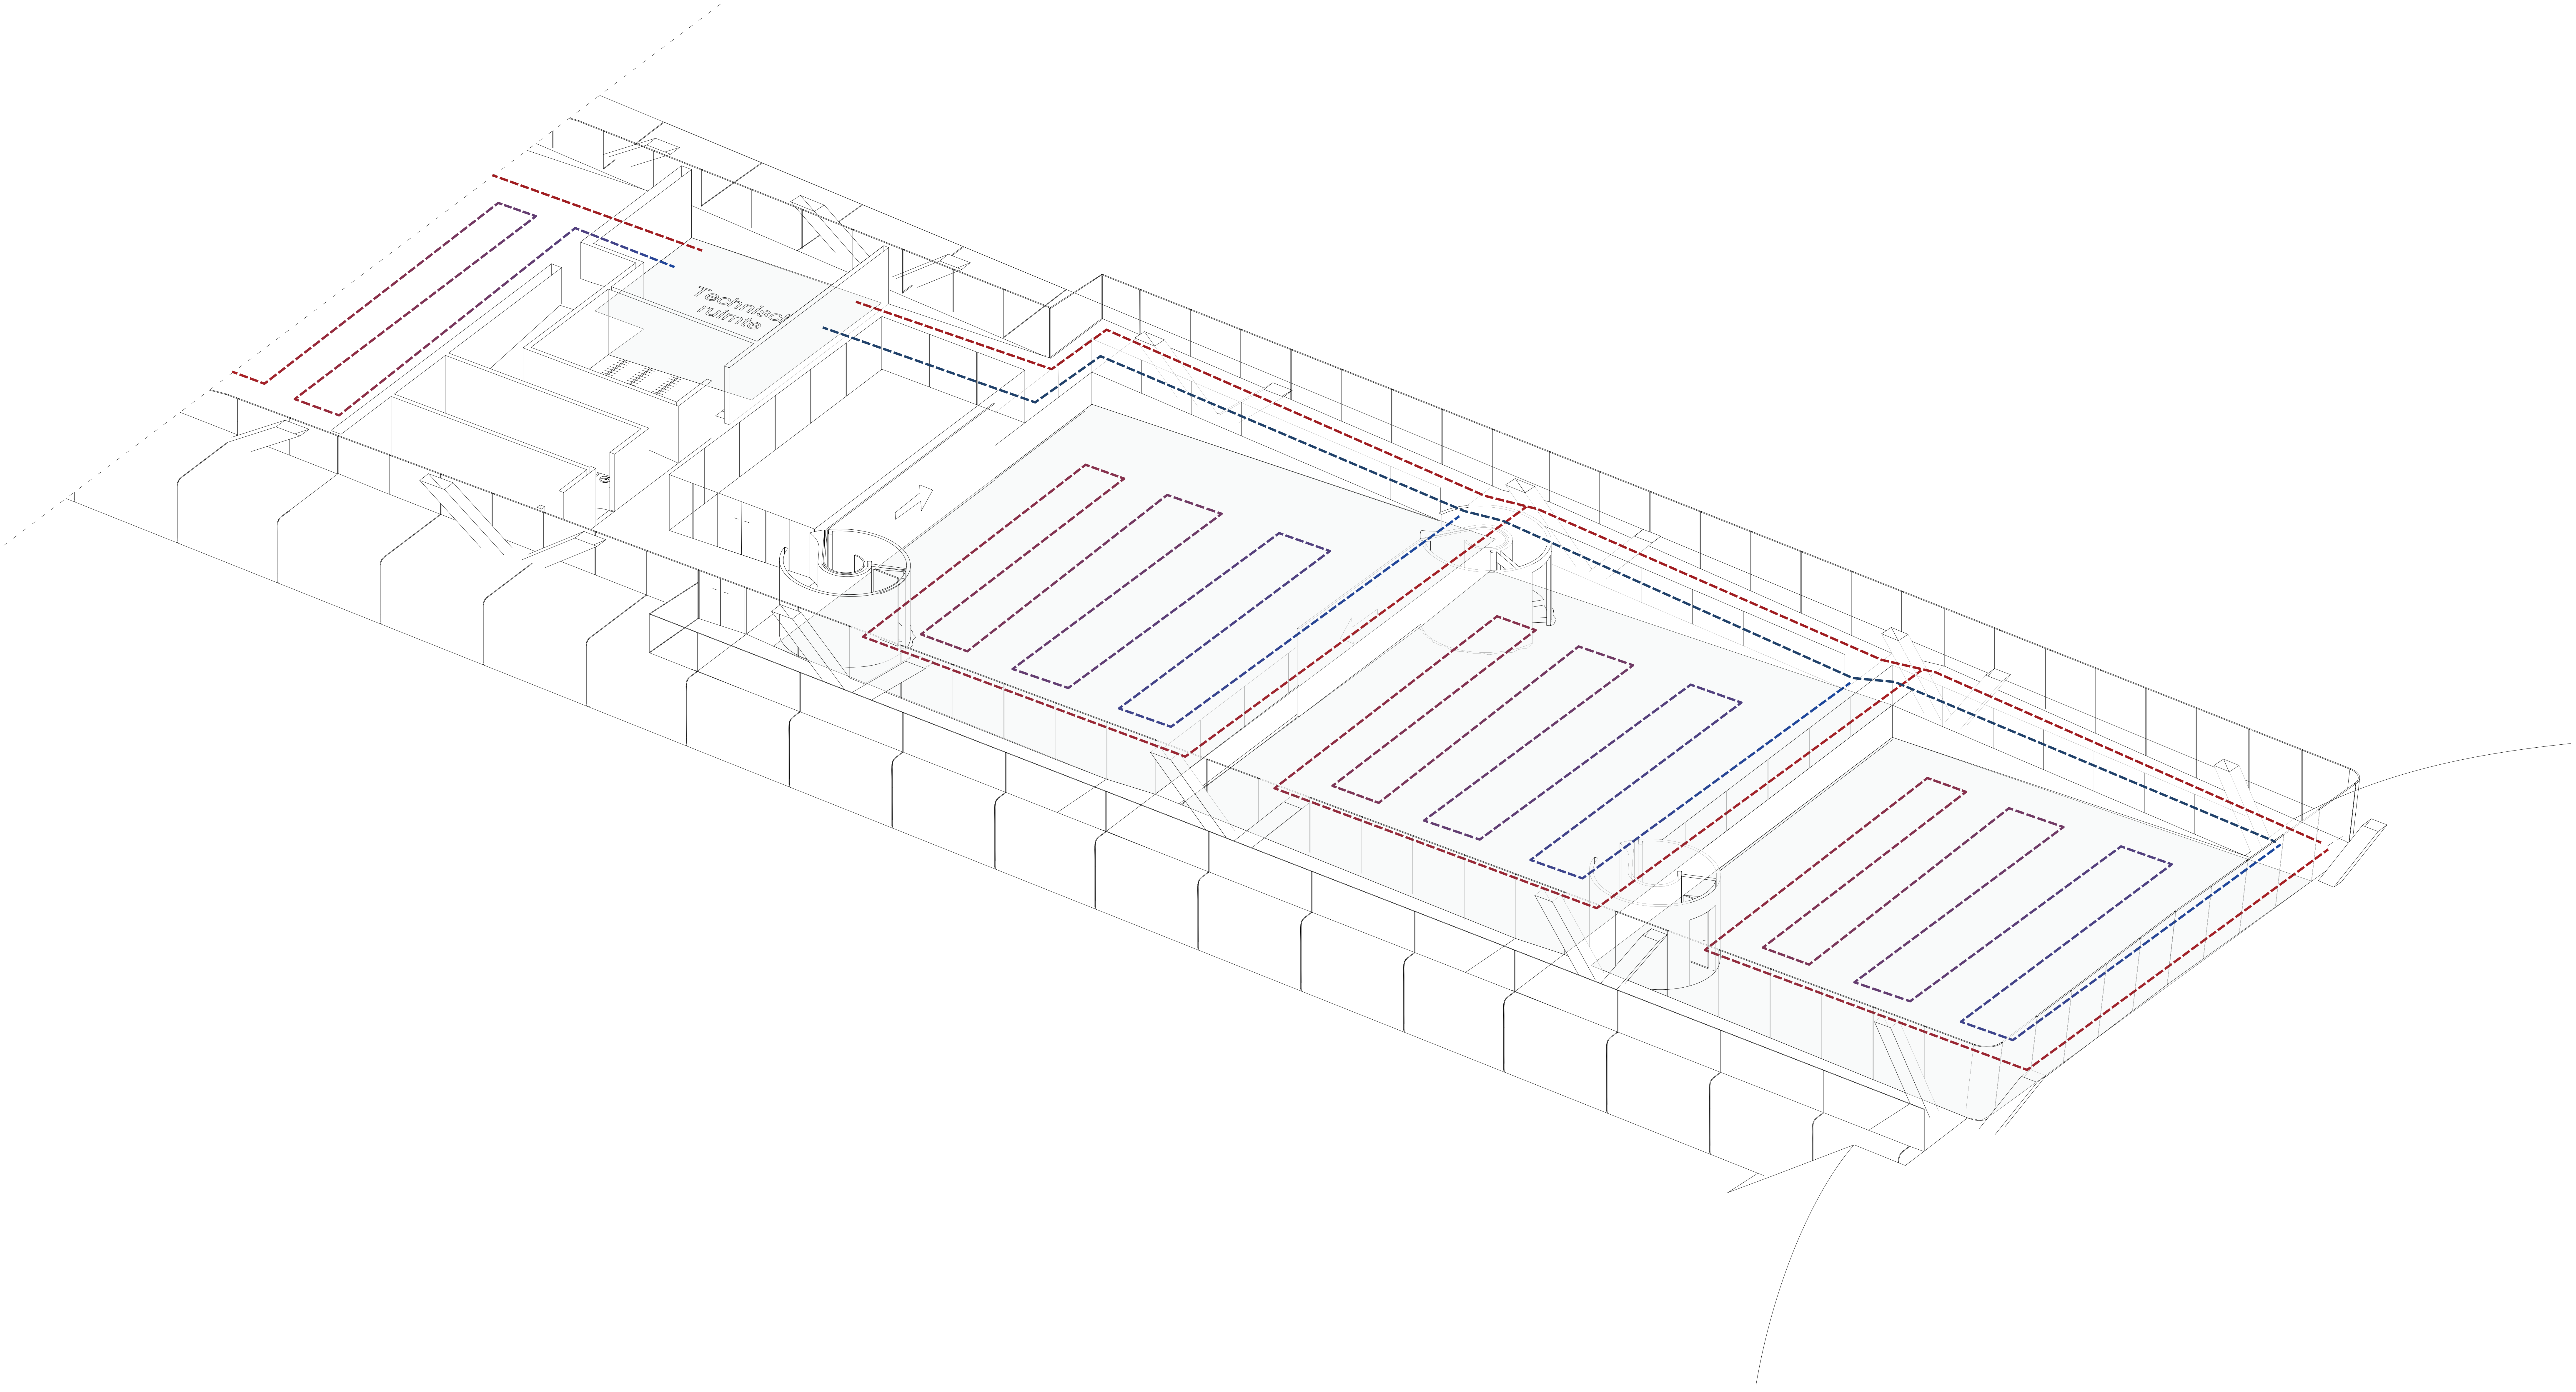

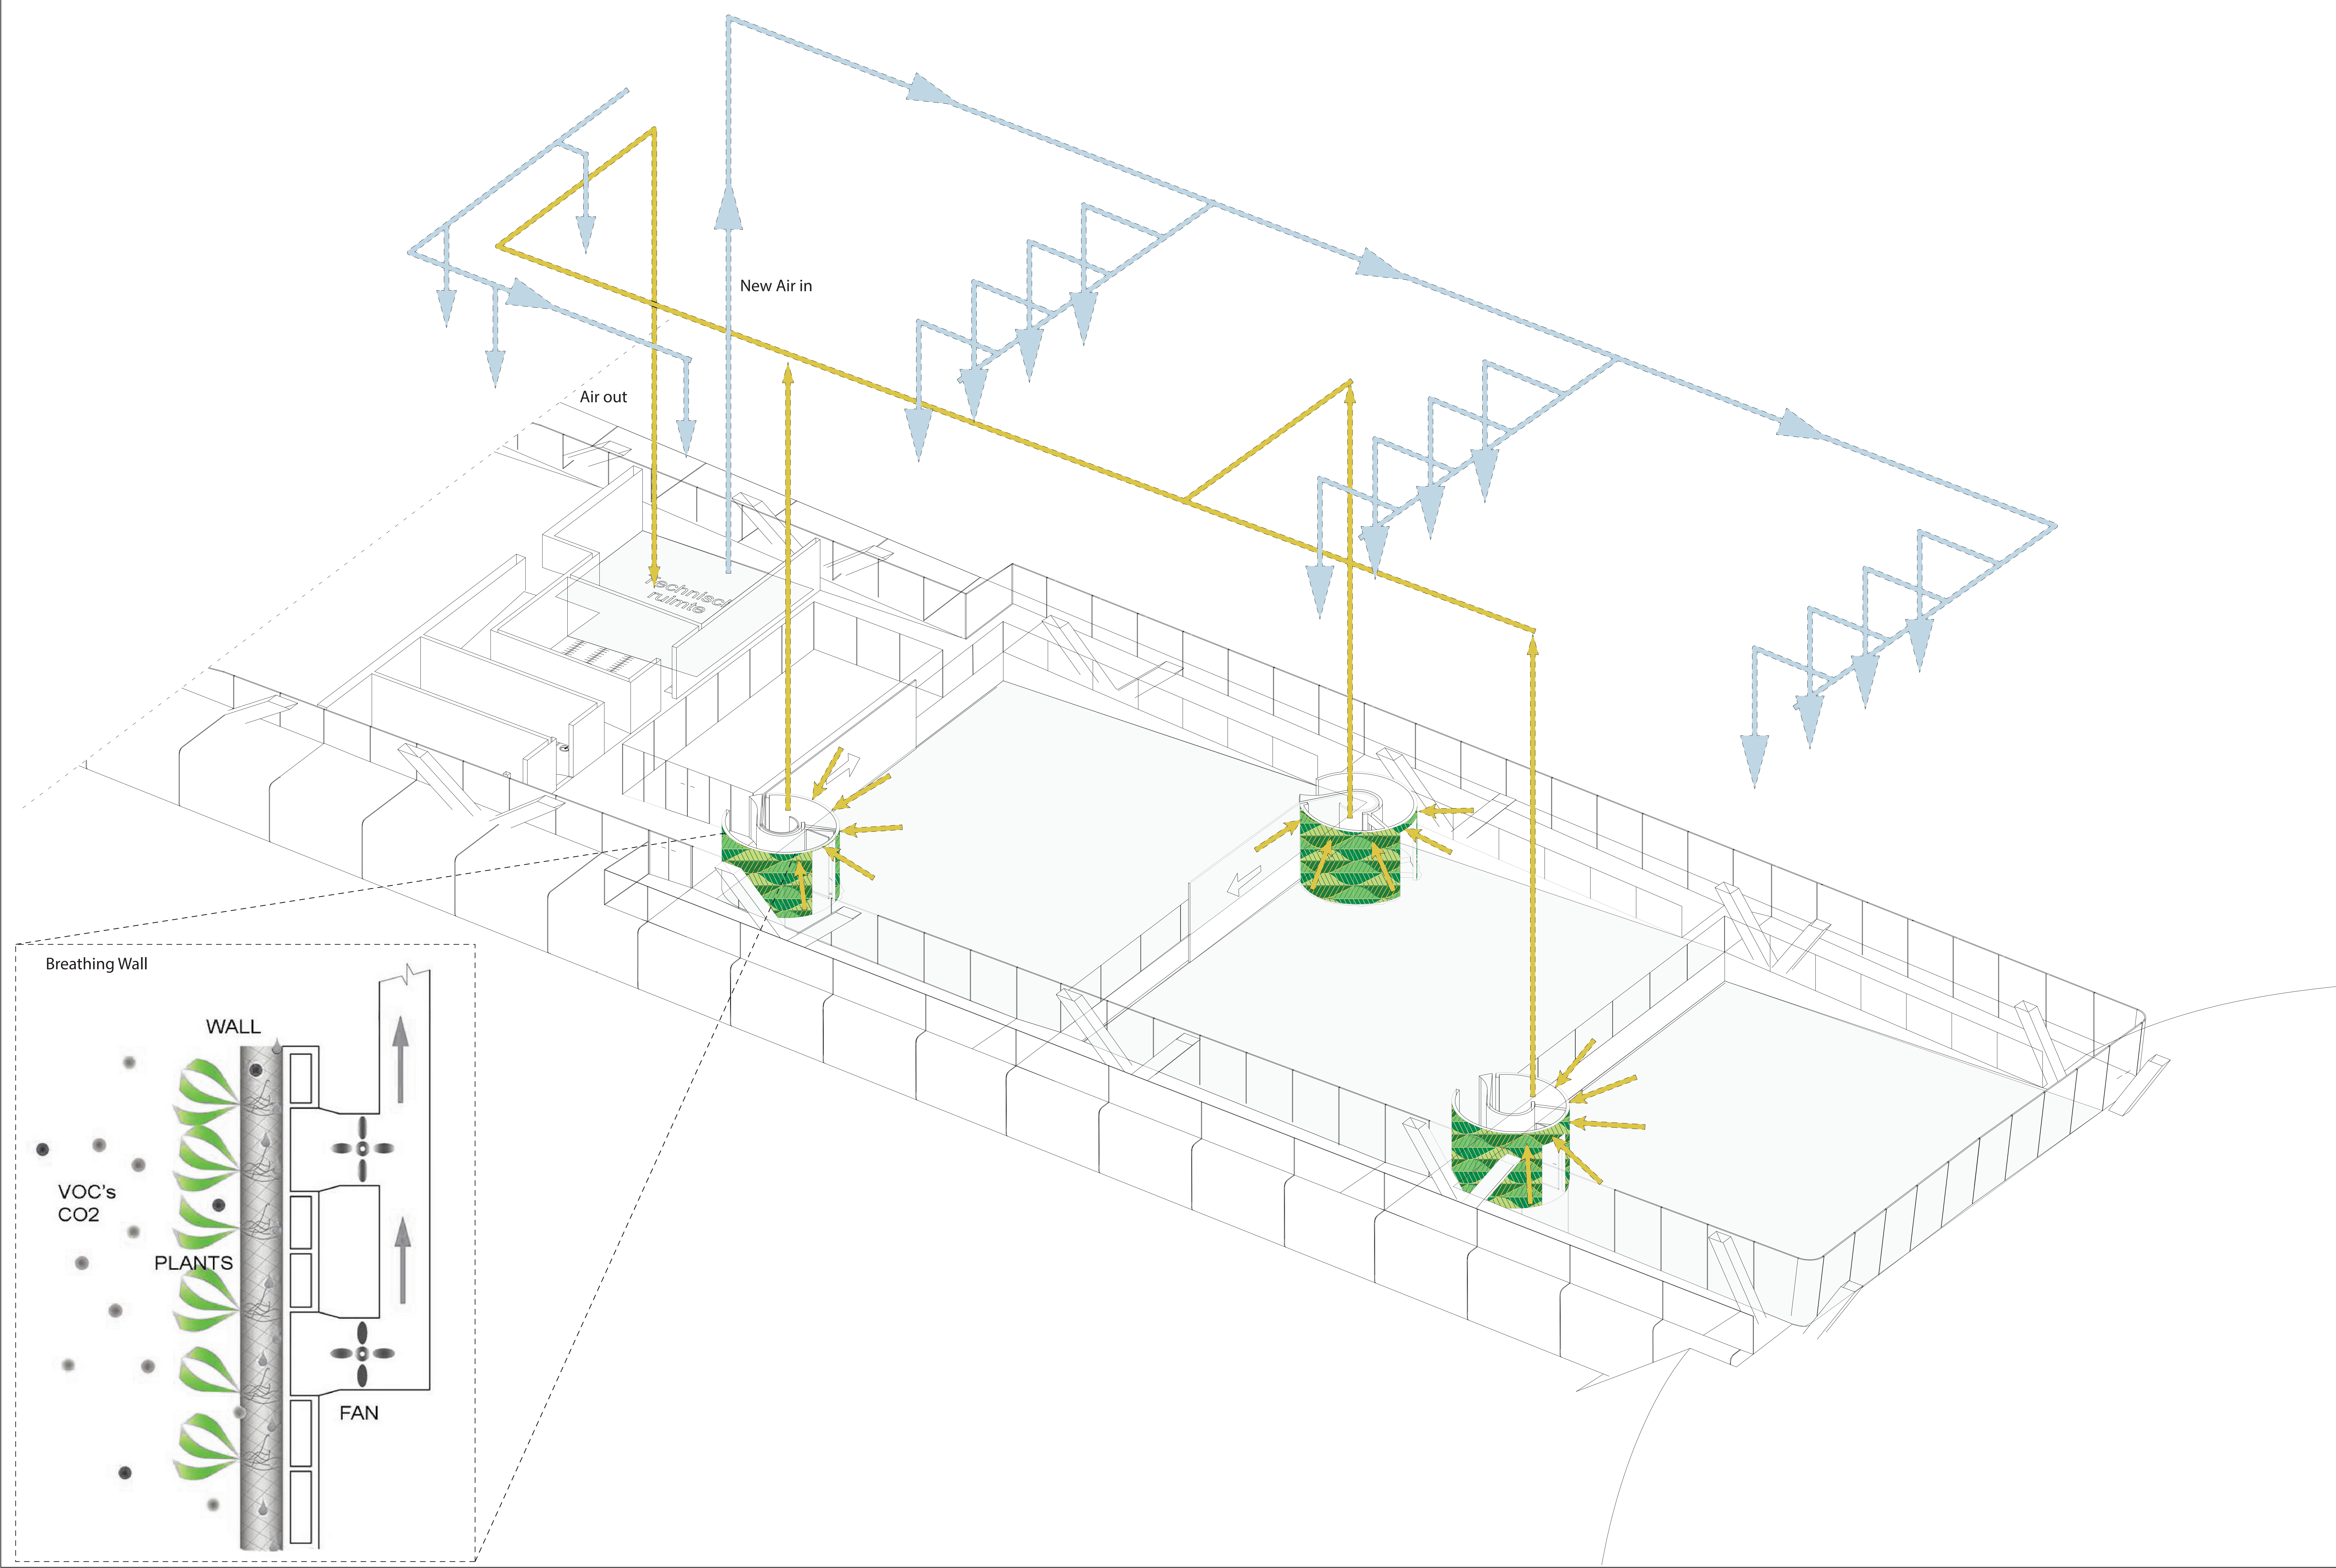

Vegetation wall

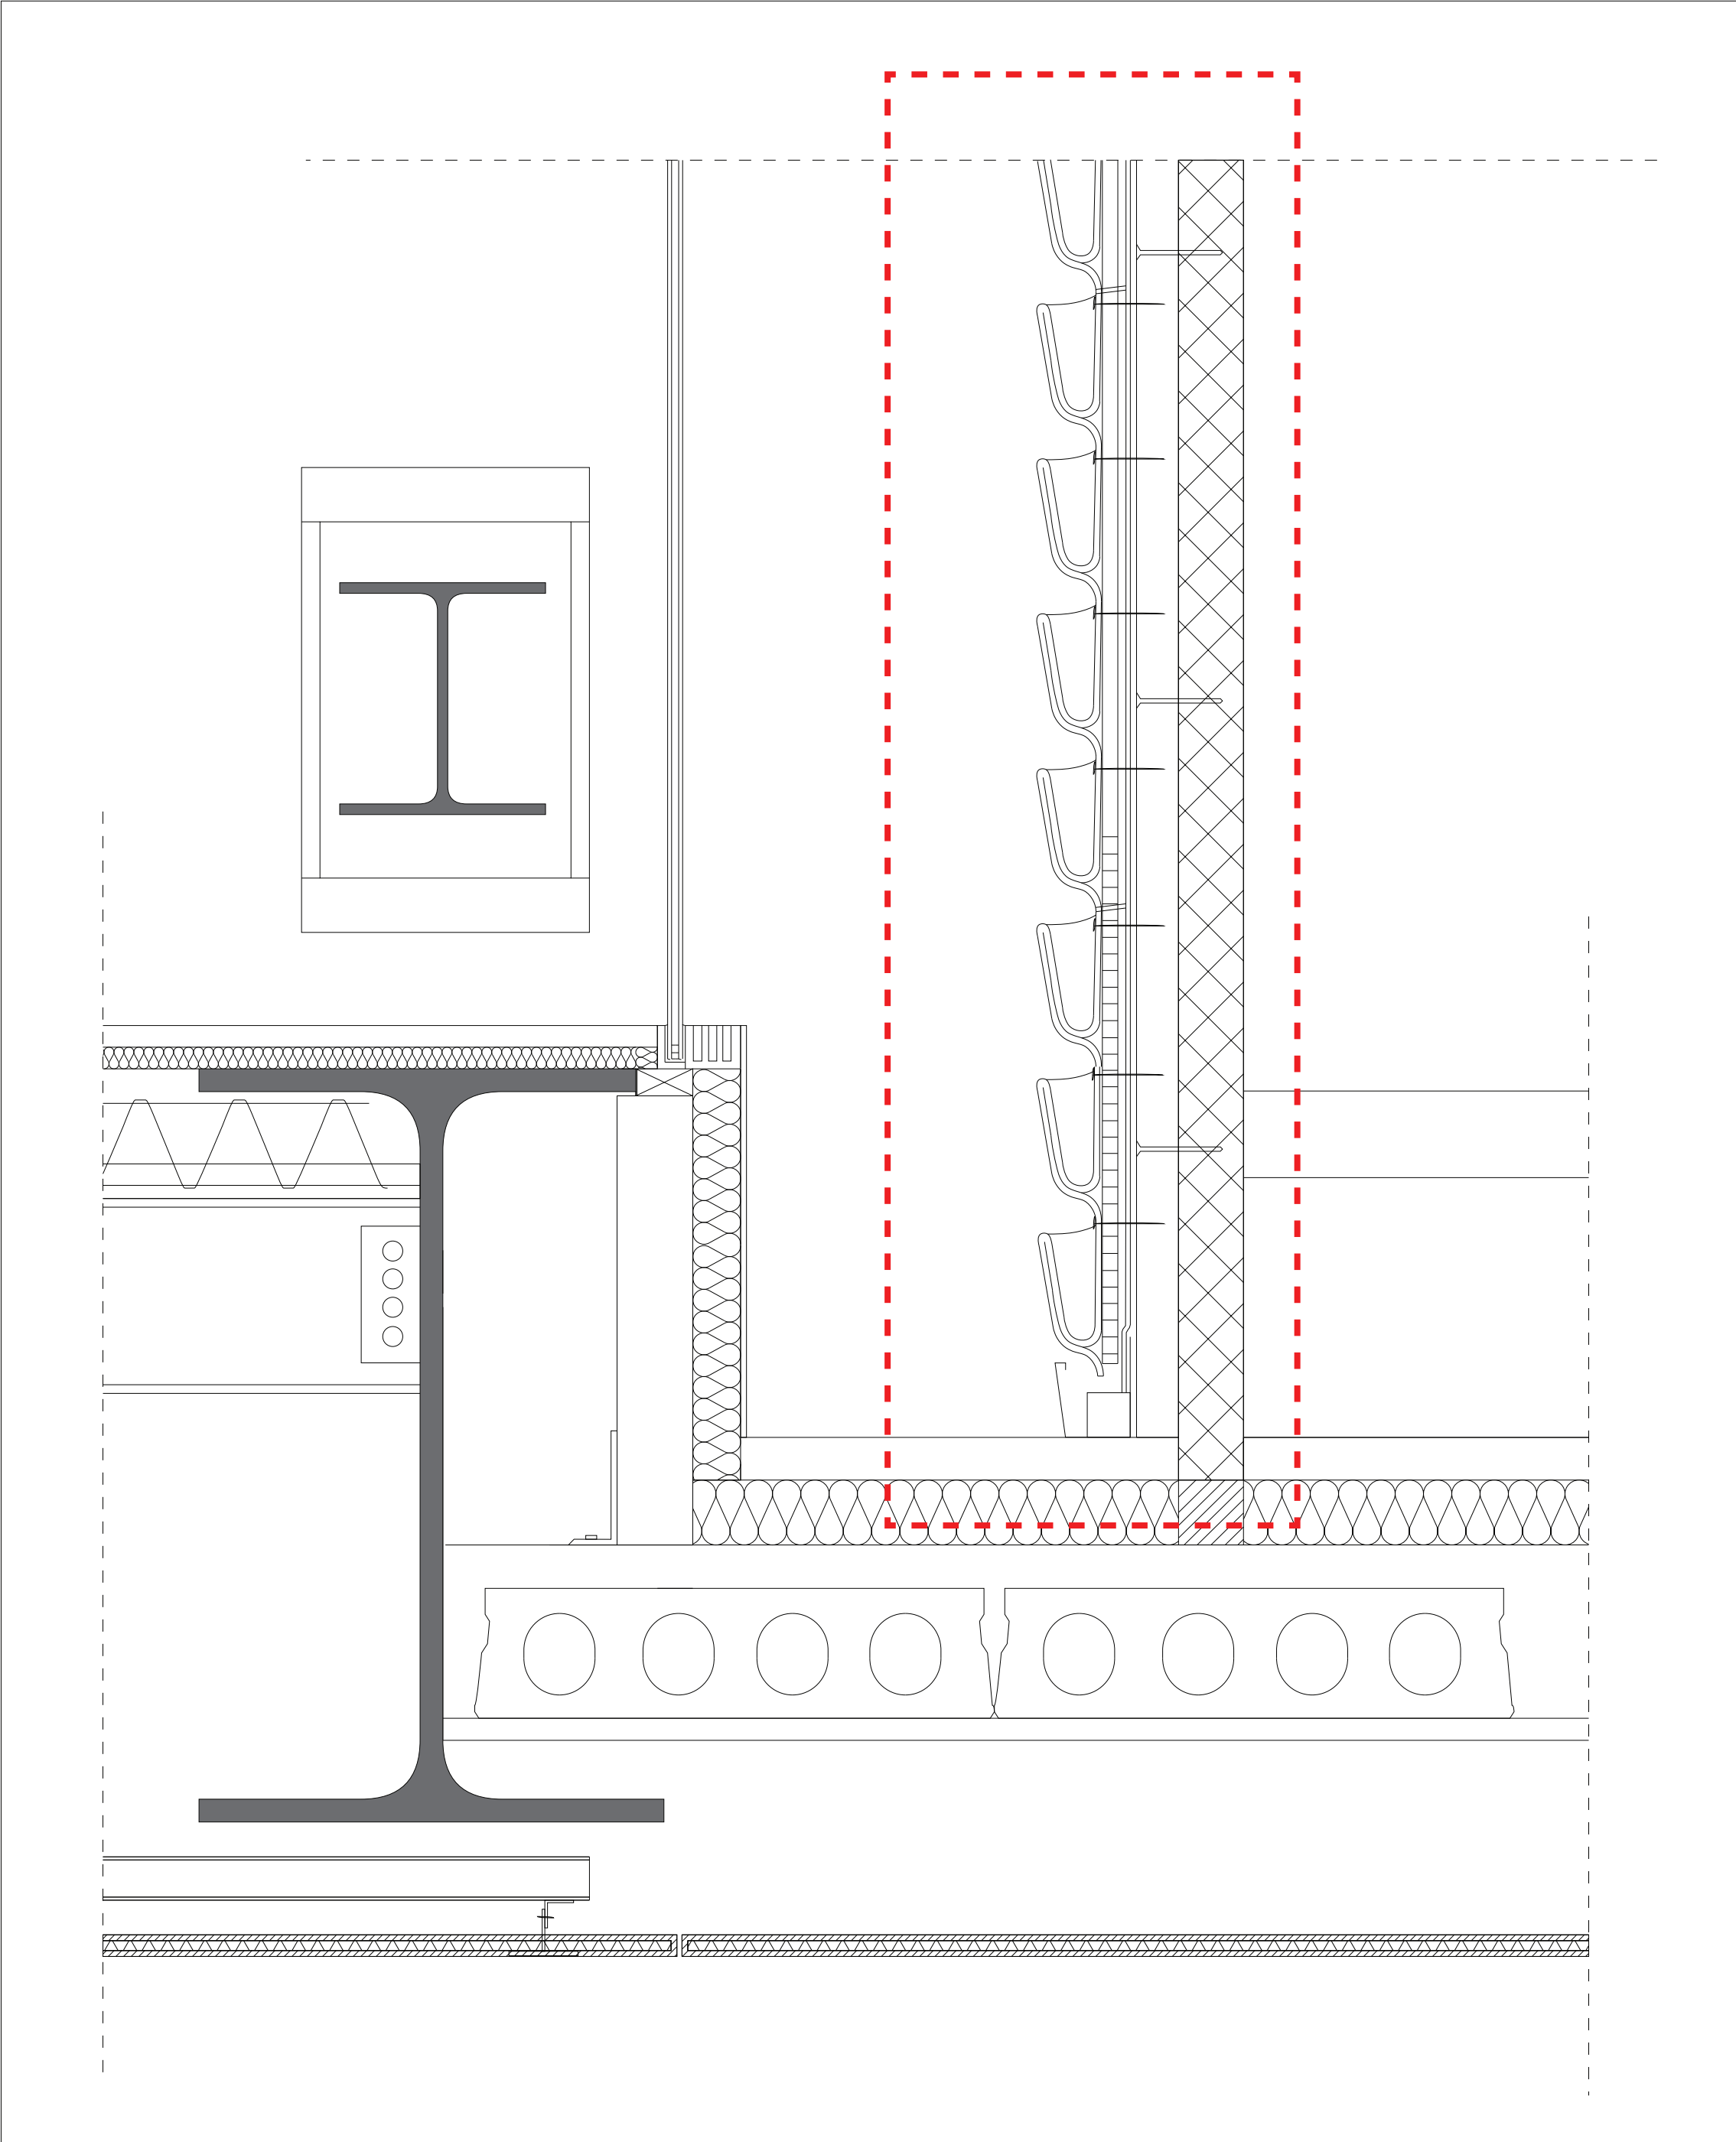

Vegetation wall



