




Ground Floor

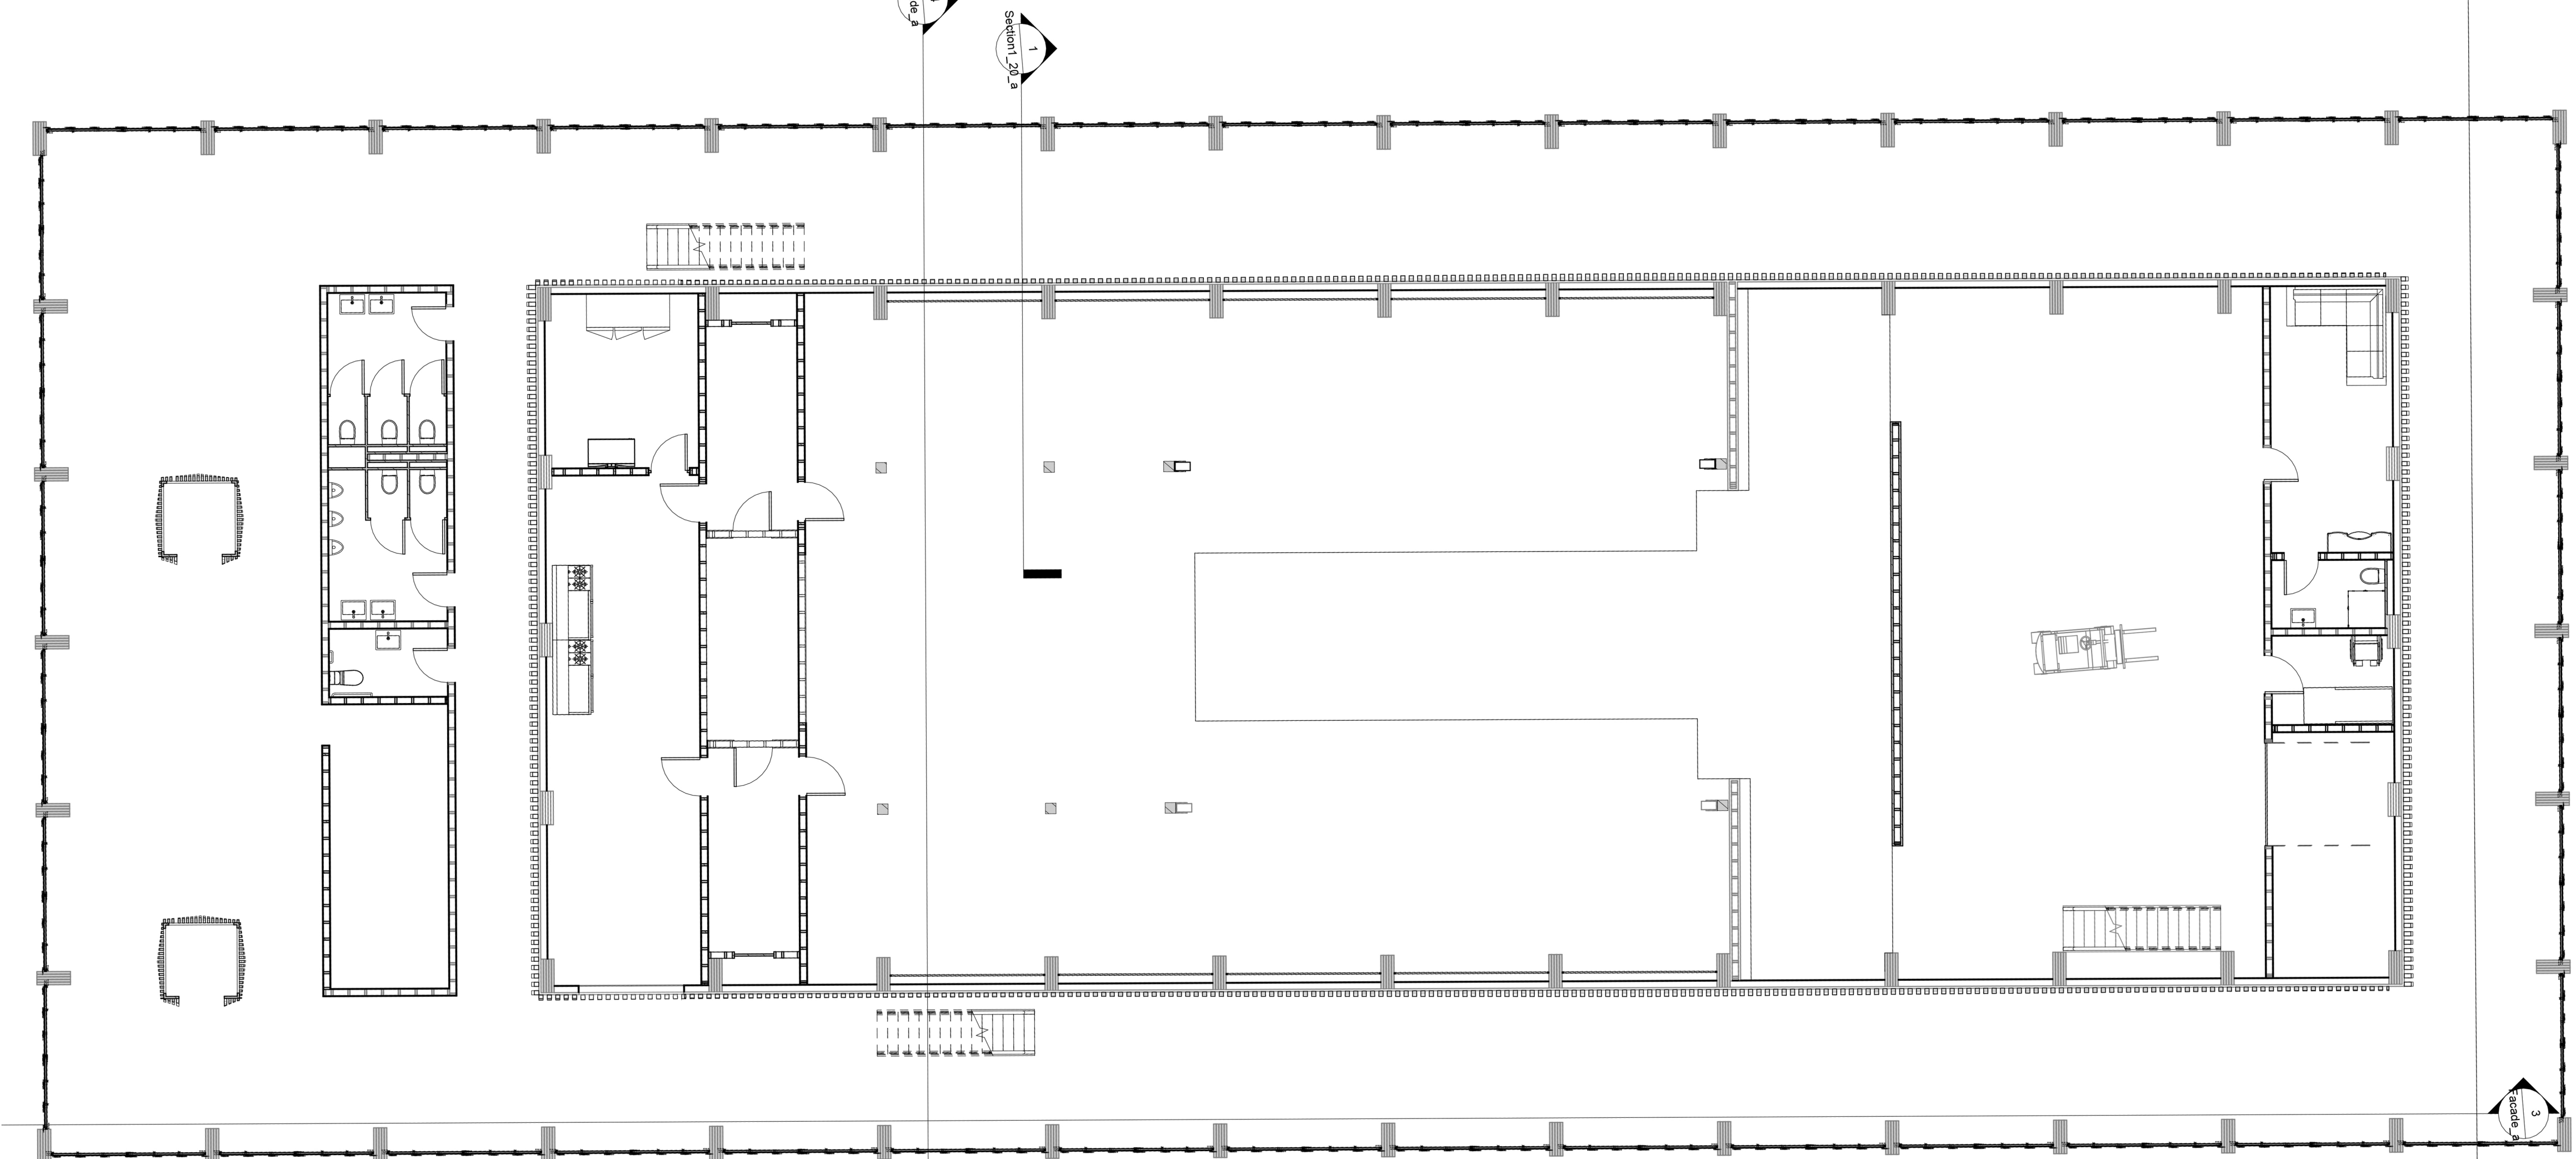


Second Floor

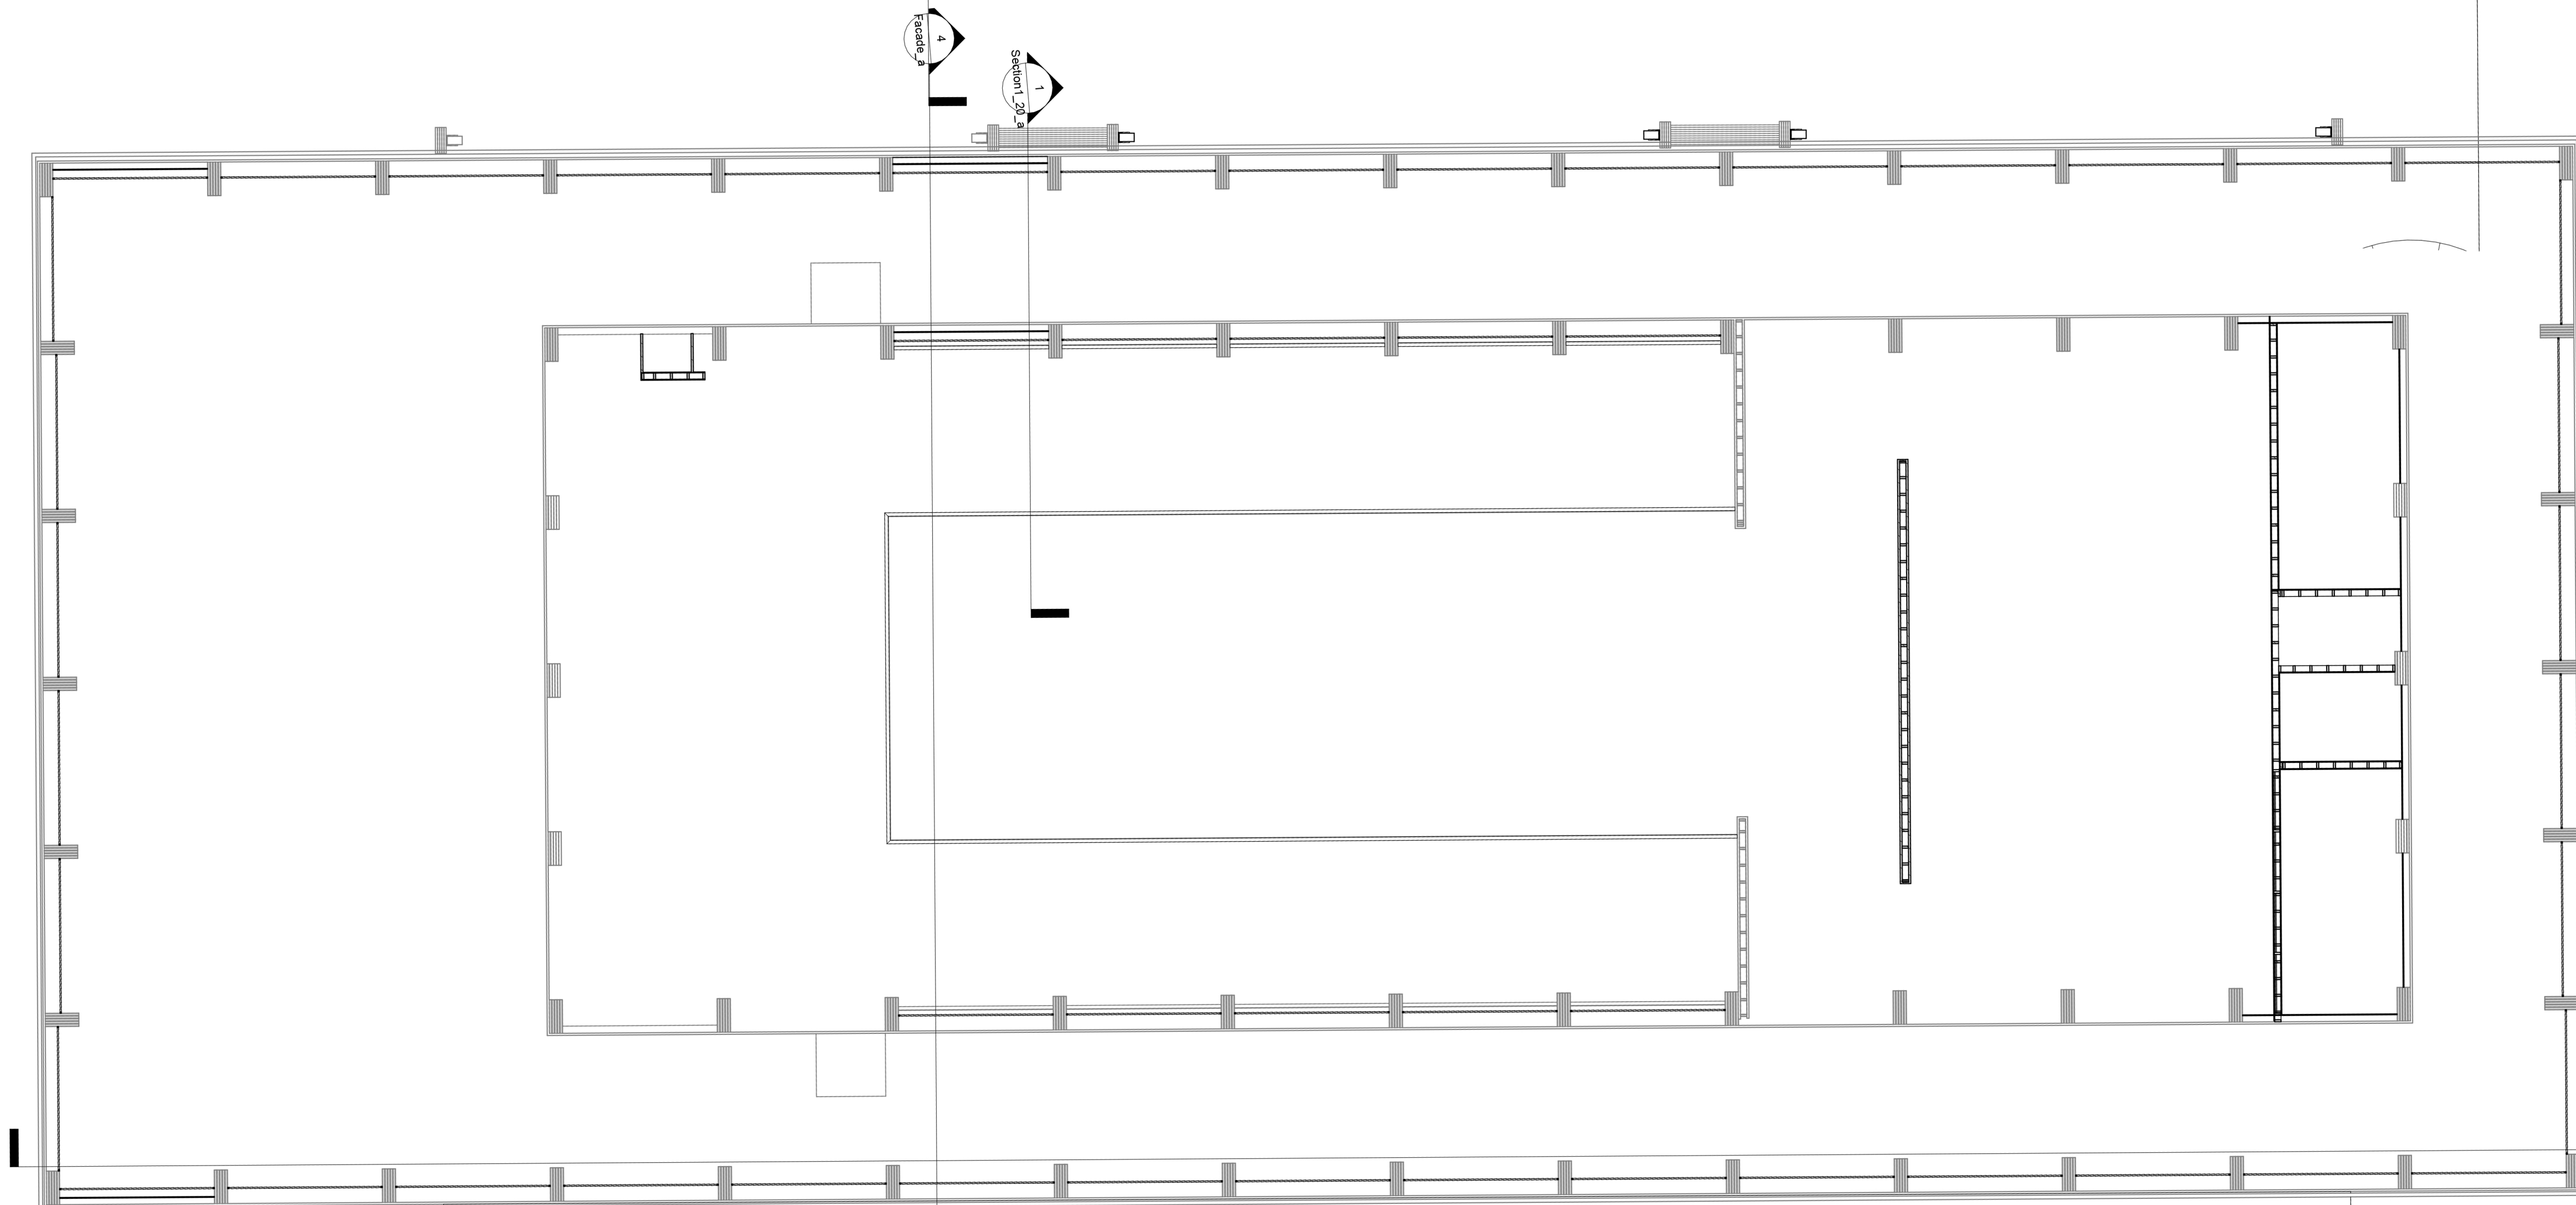


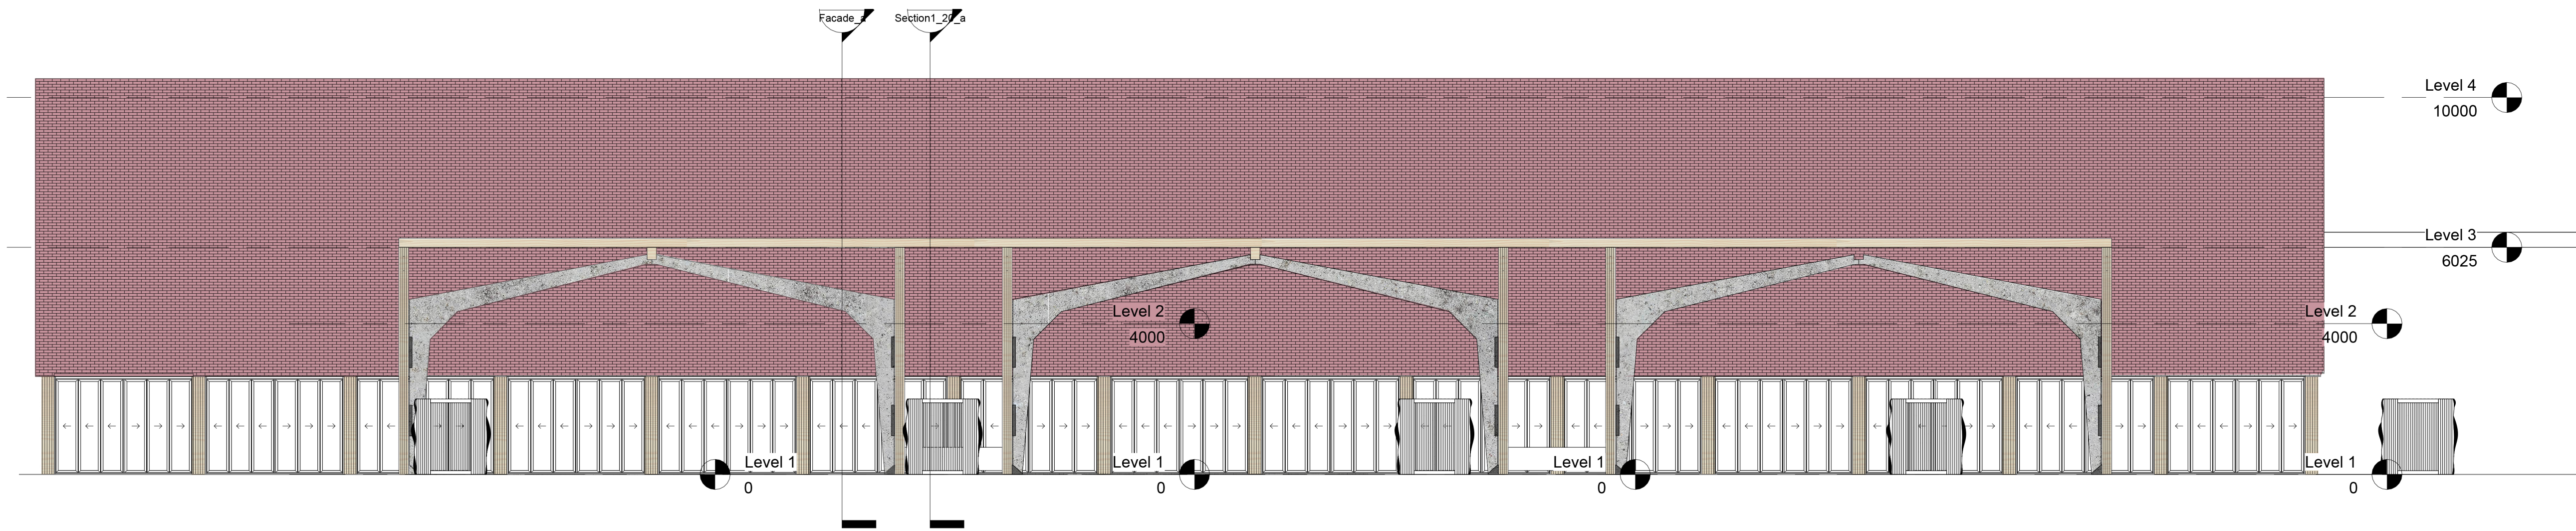

2 Exterior Facade Building 1
1 : 100

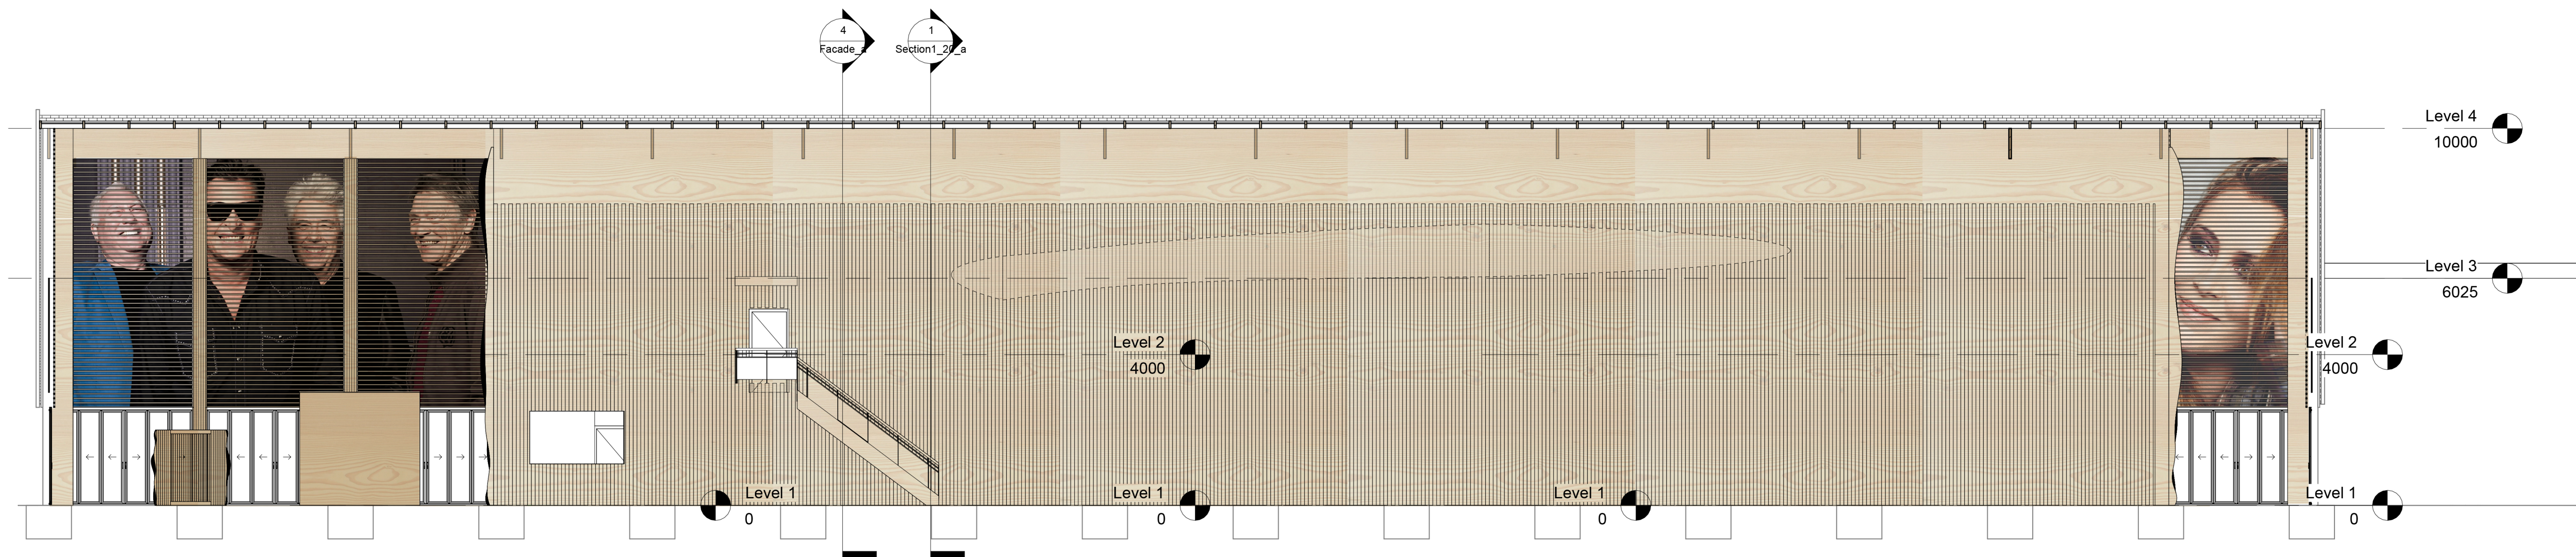




3 Interior Facade 1 Building 1
1 : 100

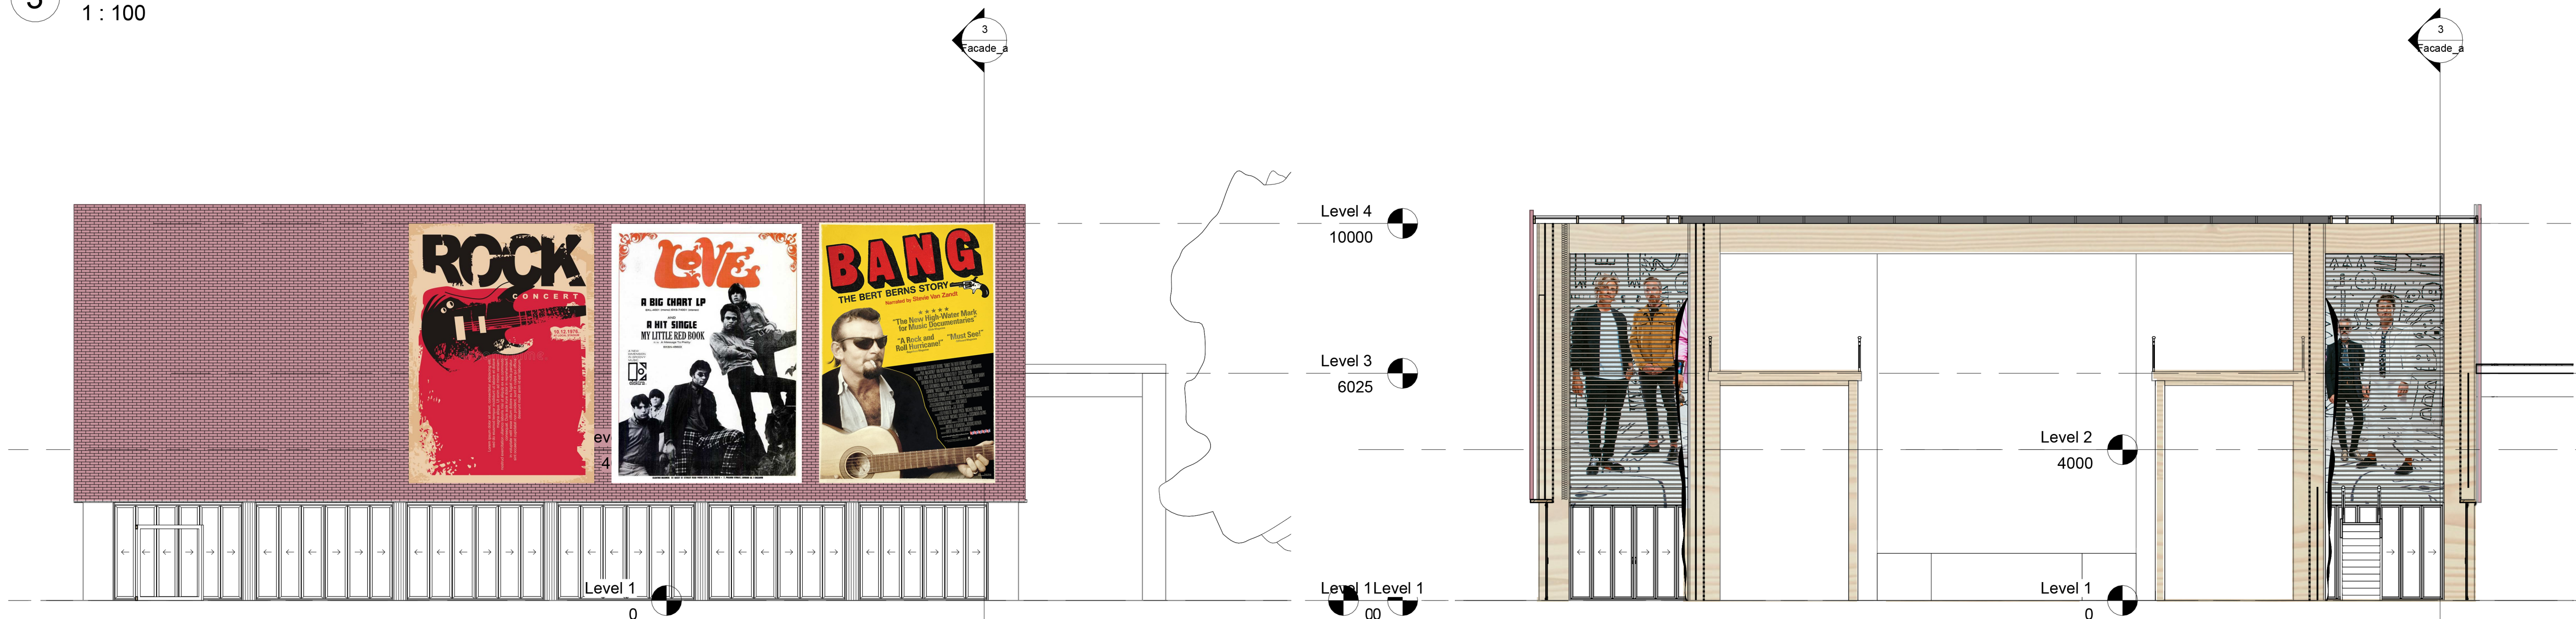

1 Section 3
1 : 100

4 Interior Facade 2 Building 1
1 : 100

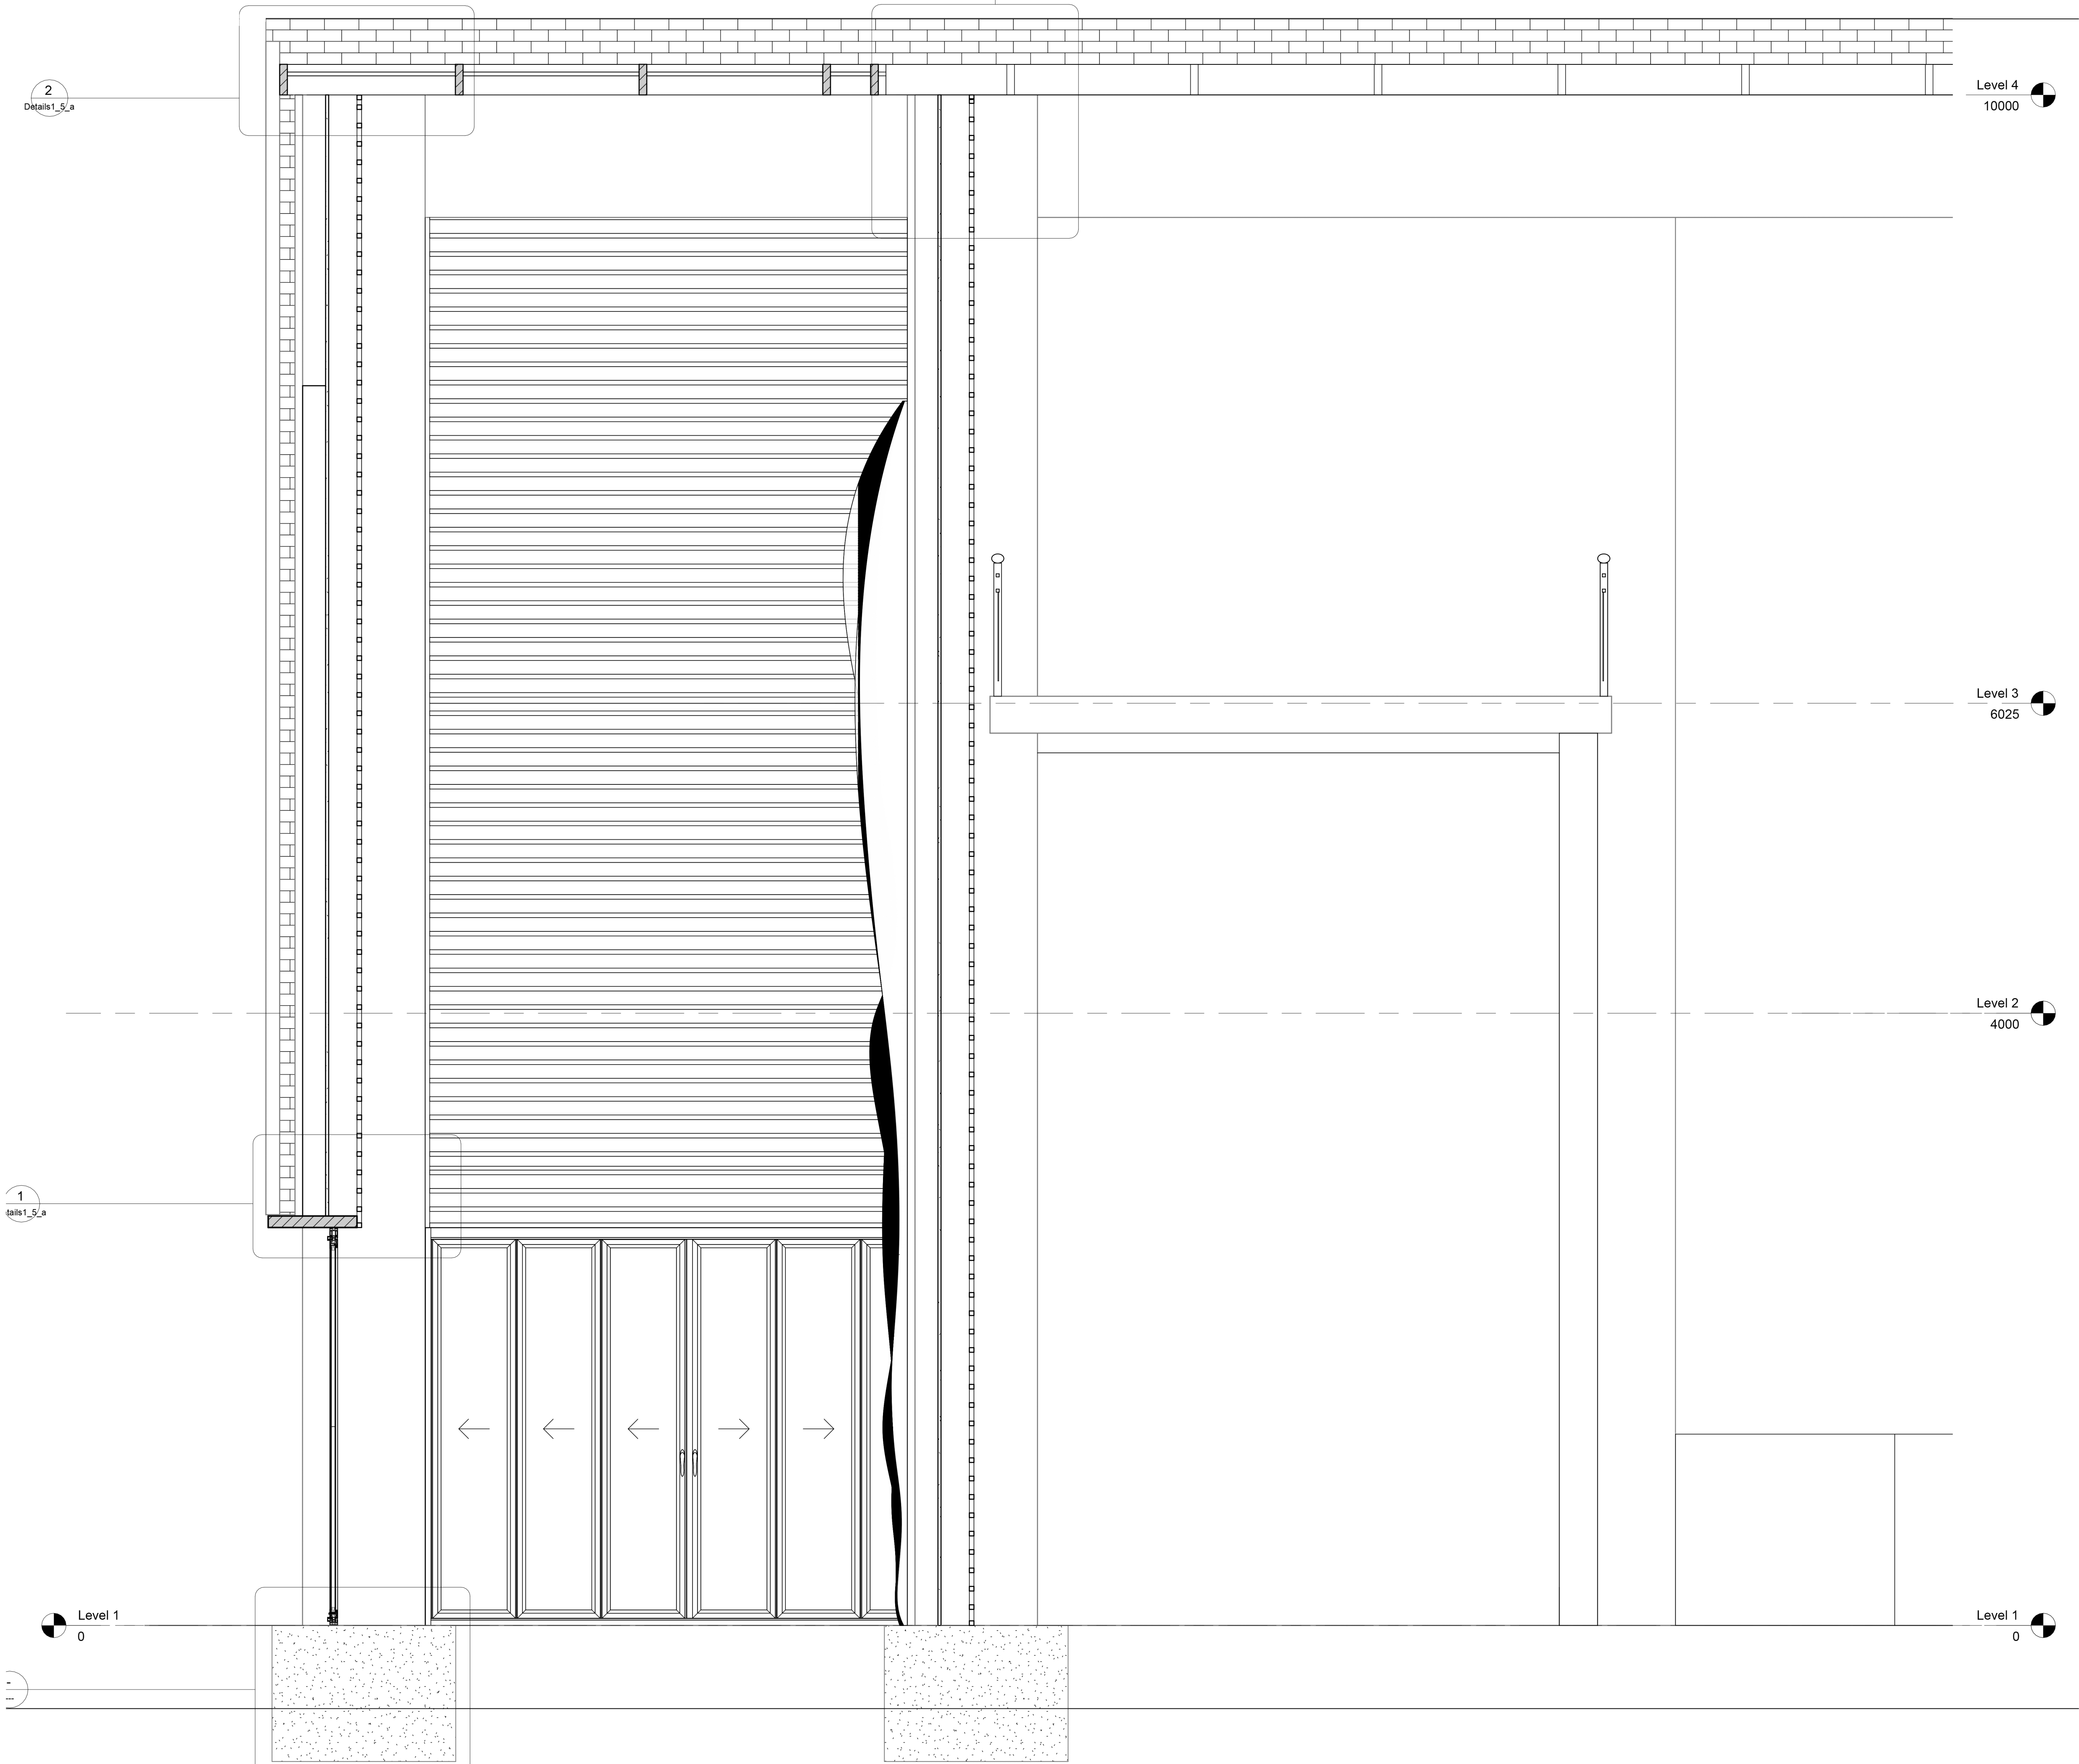

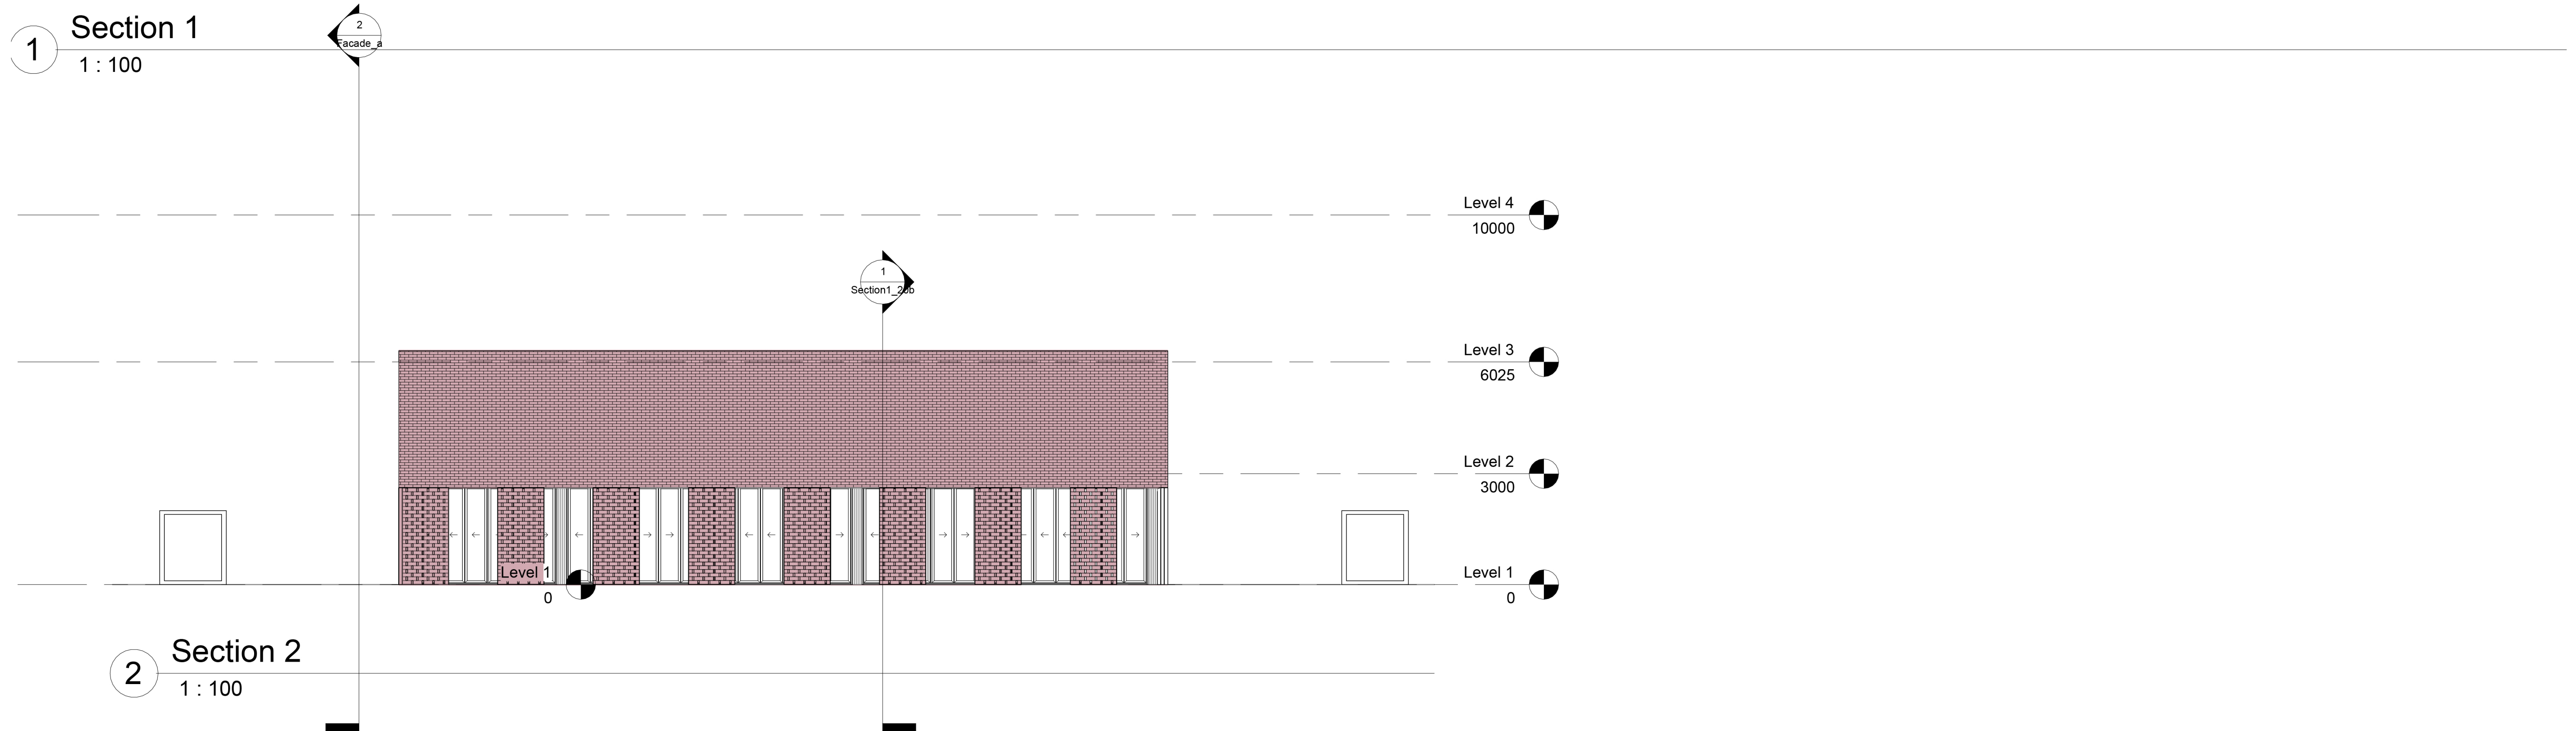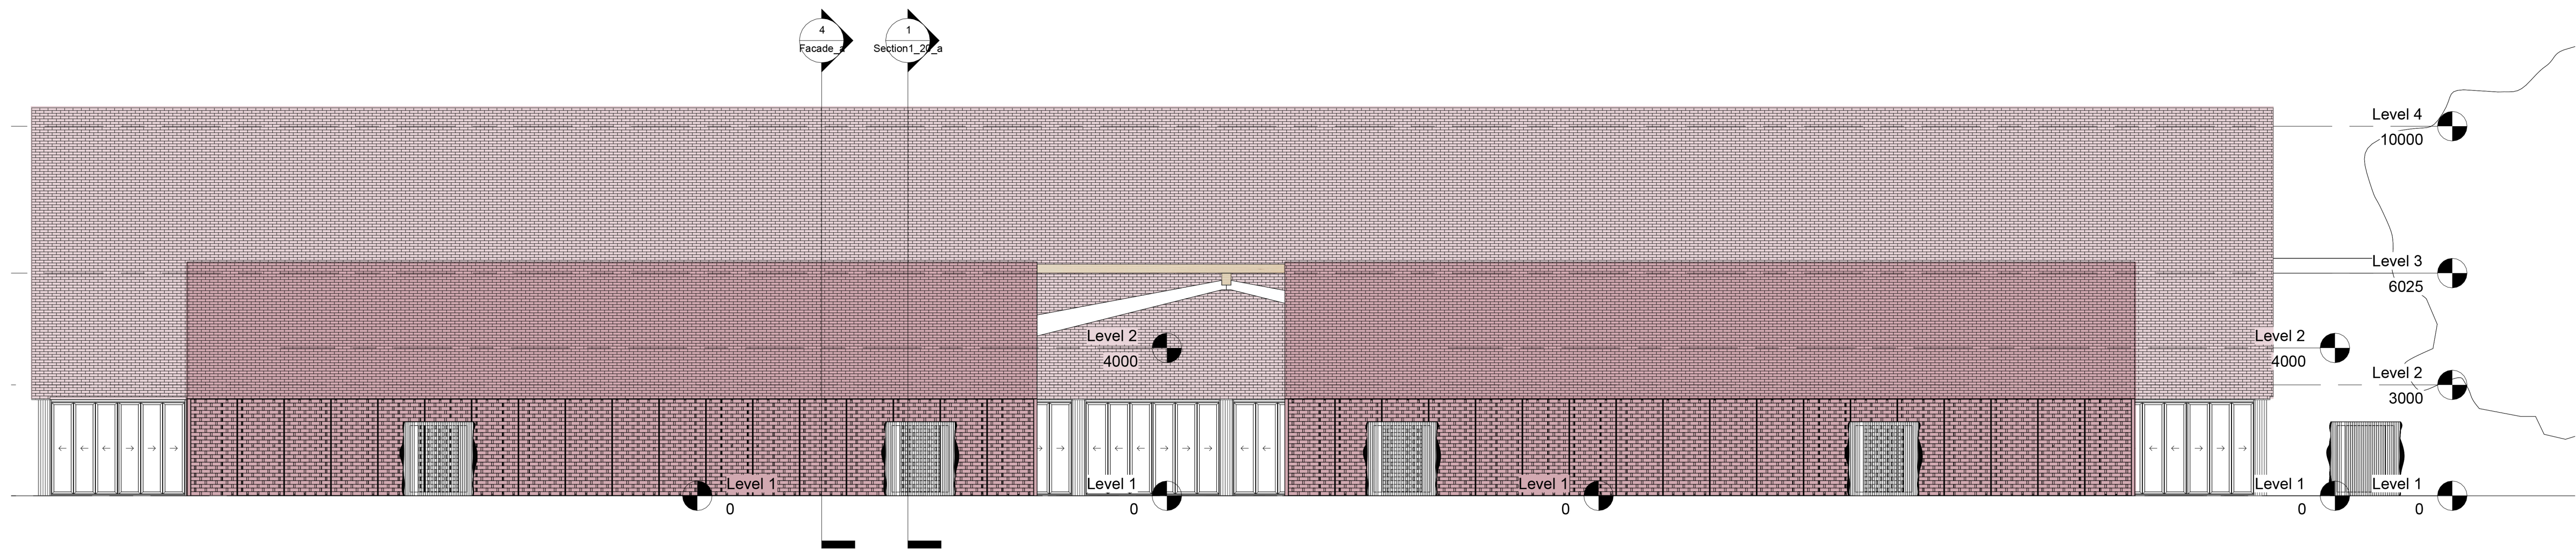

4 Perspective_section_Pavilion4_long

