

H A N D \_ M A D E

Architecture  
for  
craftsmanship



# CONTENT

---

1. TOPIC
2. RESEARCH QUESTION
3. RESEARCH CONCLUSIONS

4. SITE
5. DESIGN STRATEGY
6. URBAN PLAN

7. TYPOLOGICAL RESEARCH
8. DWELLING DESIGNS

9. BUILDING
10. CONCLUSIONS



# LIVE-WORK


---



MIXED USE NEIGHBORHOOD


# LIVE-WORK

---

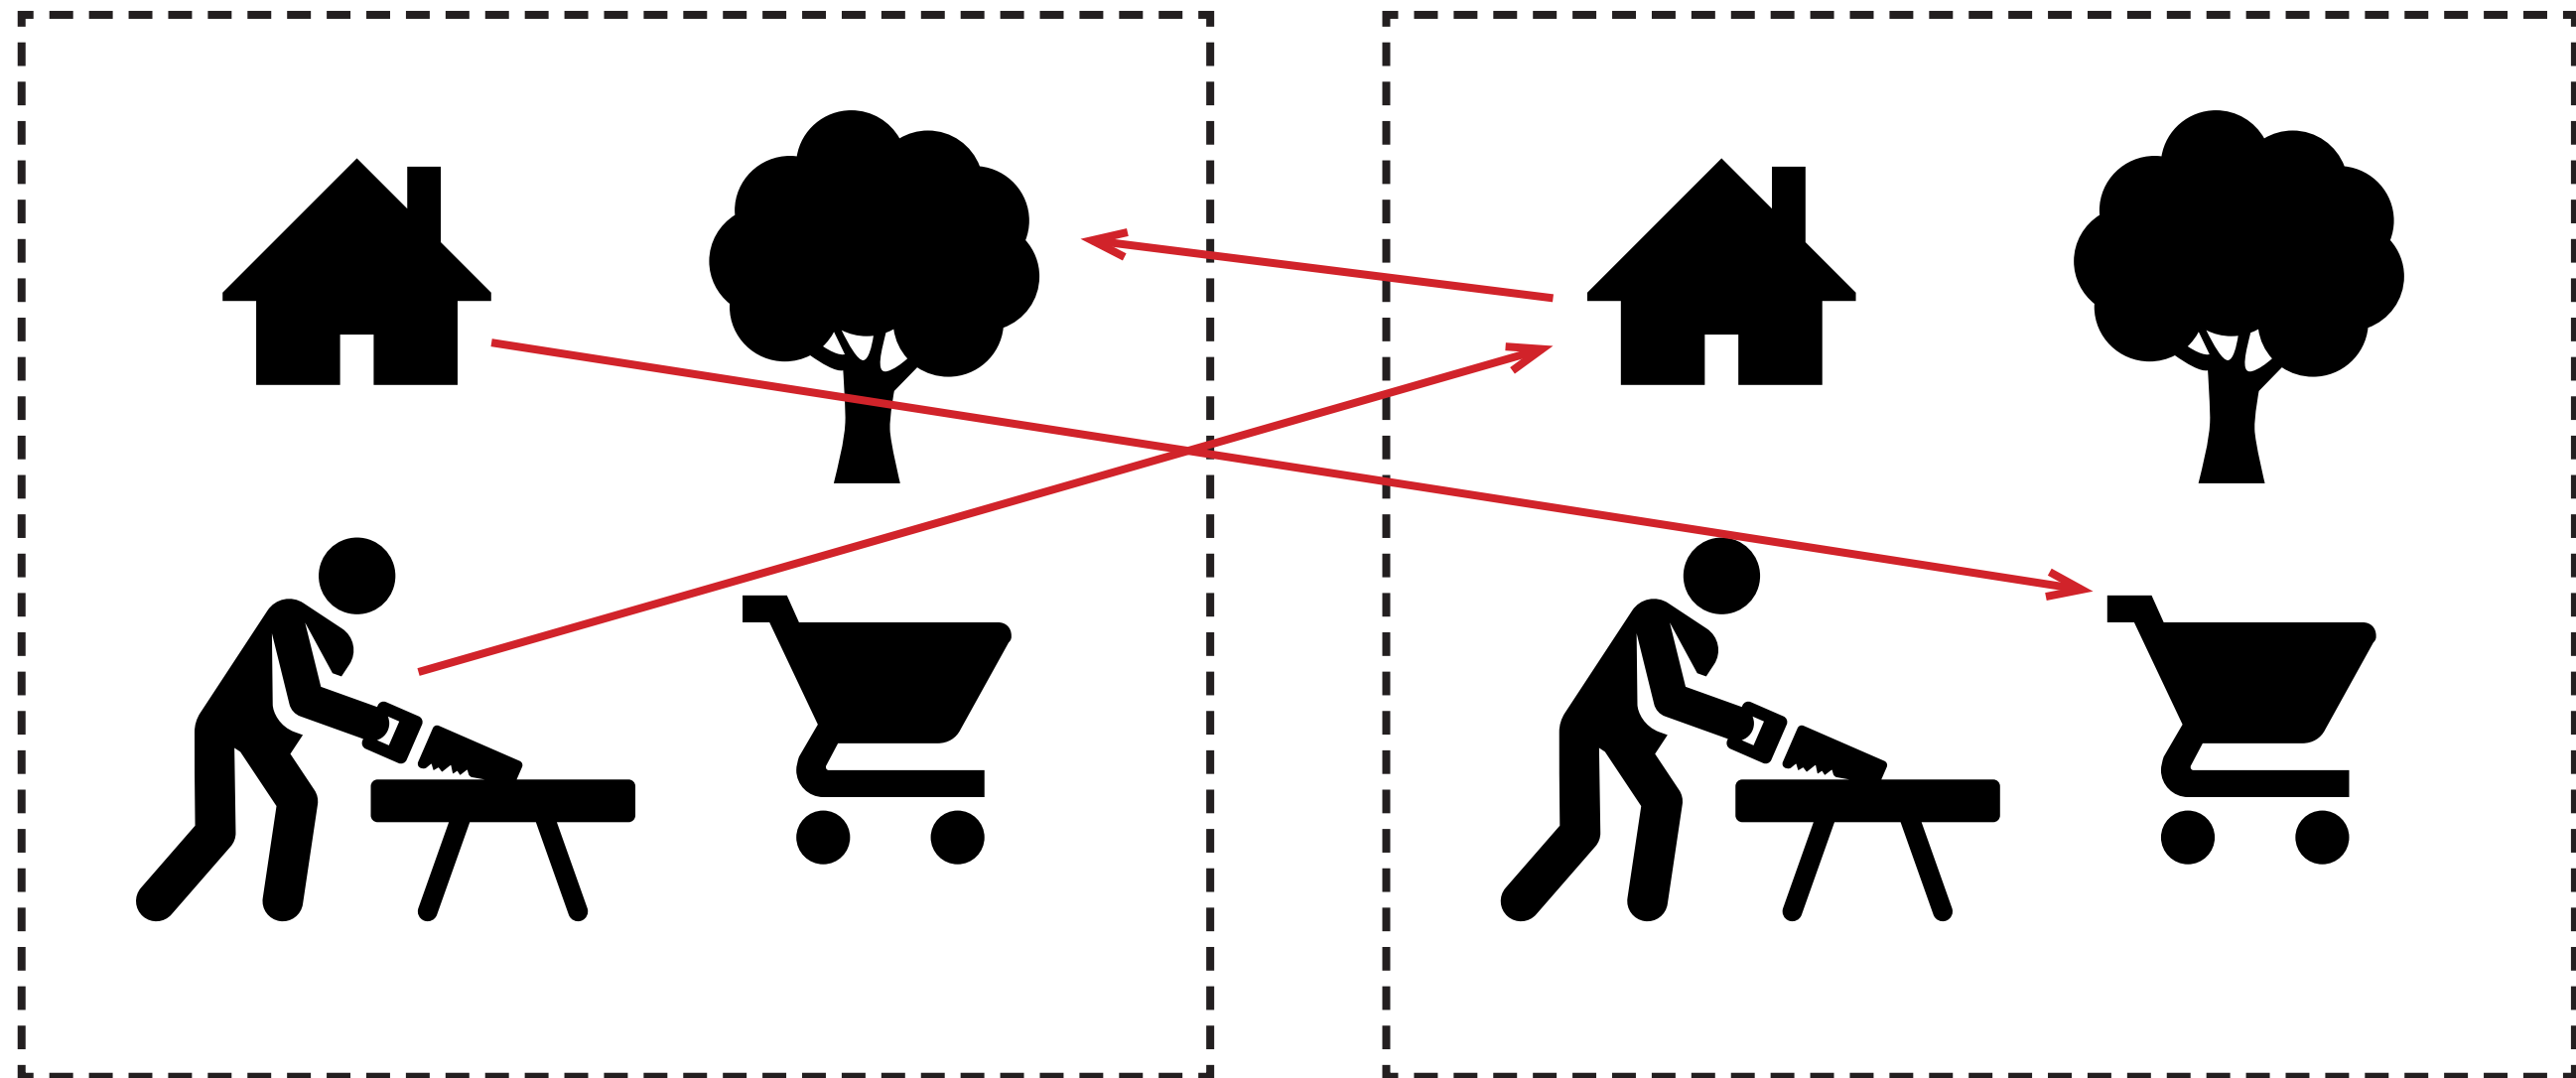

# LIVE-WORK



---

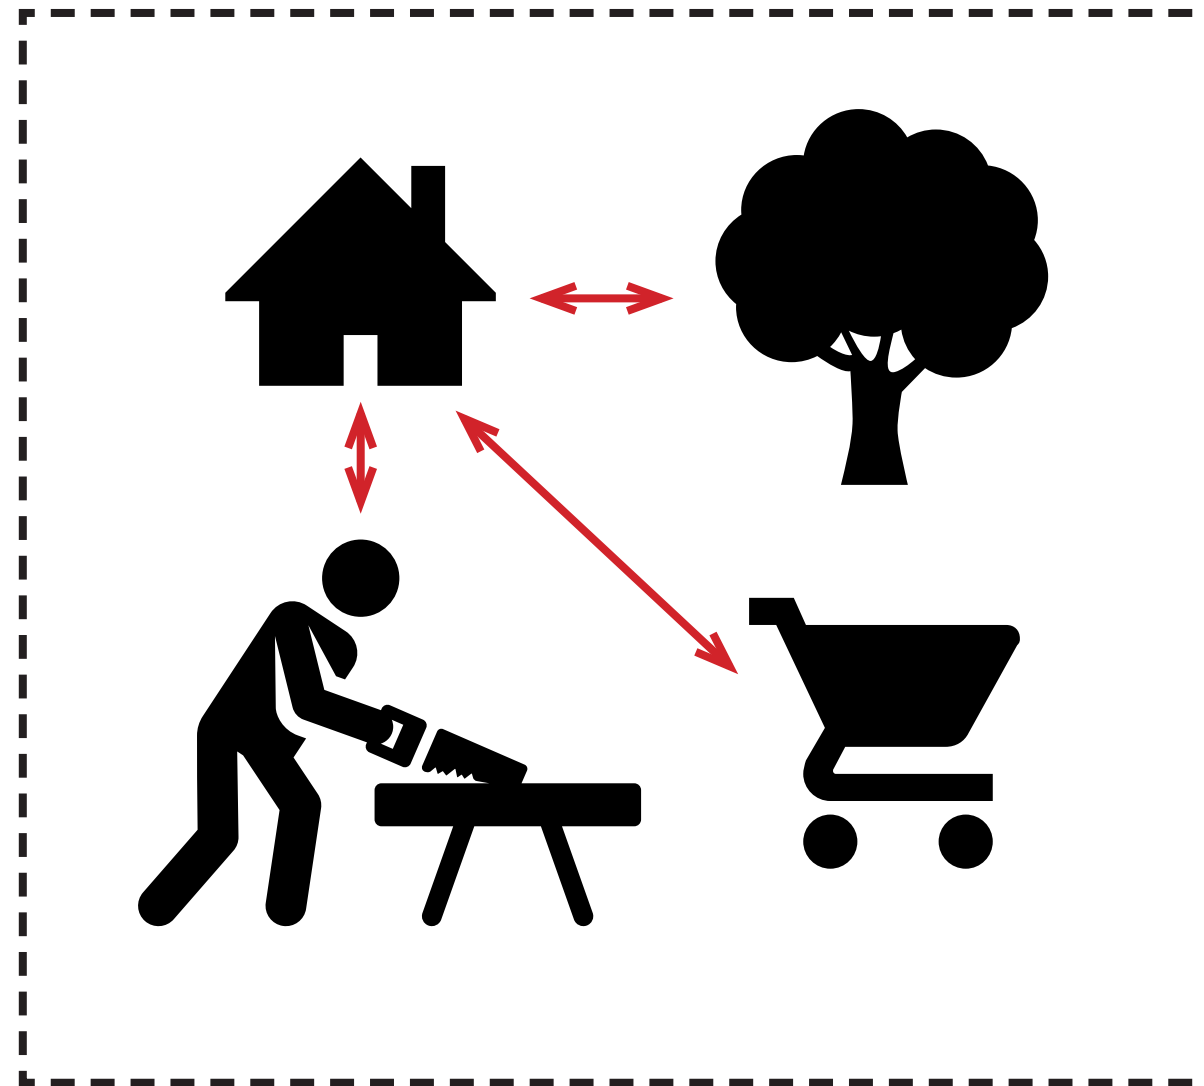

# LIVE-WORK DESIGN

---

## ADVANTAGES PERSONAL LEVEL


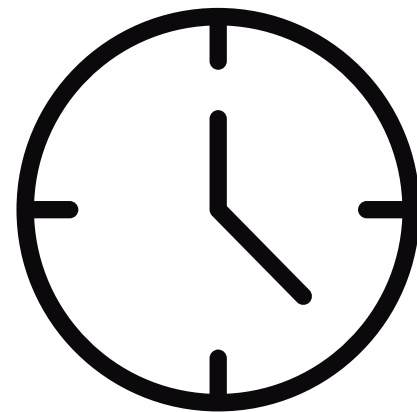
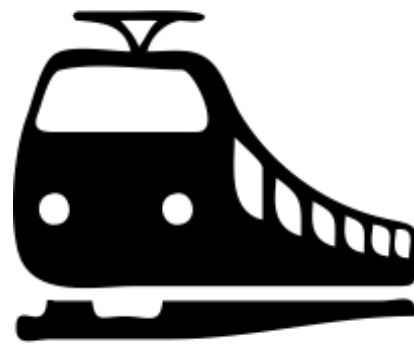


“AN AVERAGE PERSON SPENDS 5 WEEKS  
A YEAR JUST COMMUTING TO WORK”

# LIVE-WORK DESIGN




---

## ADVANTAGES BIGGER SCALE

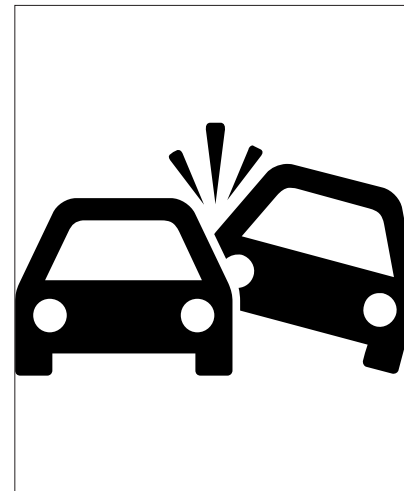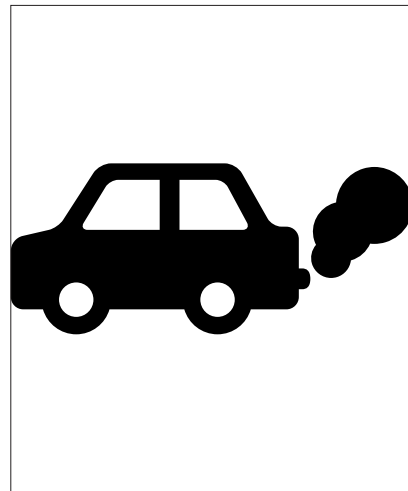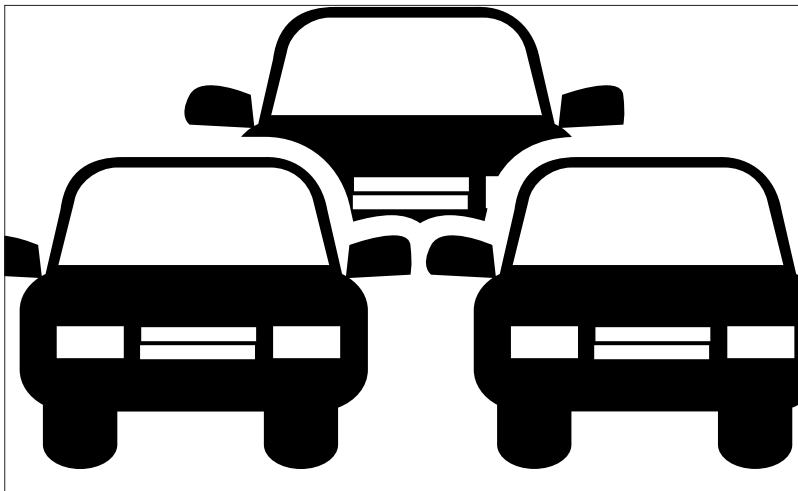

# LIVE-WORK

## HISTORY

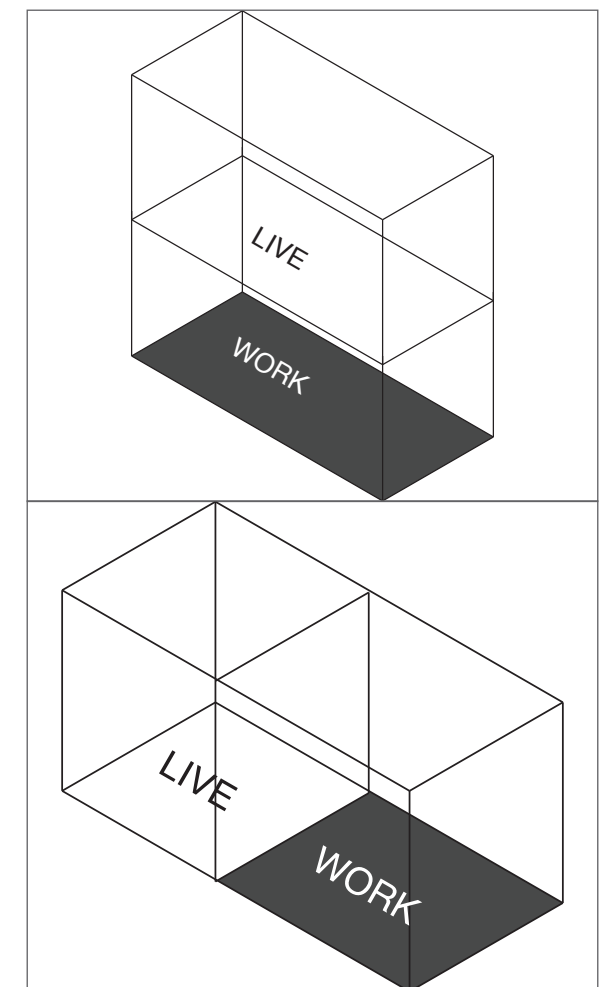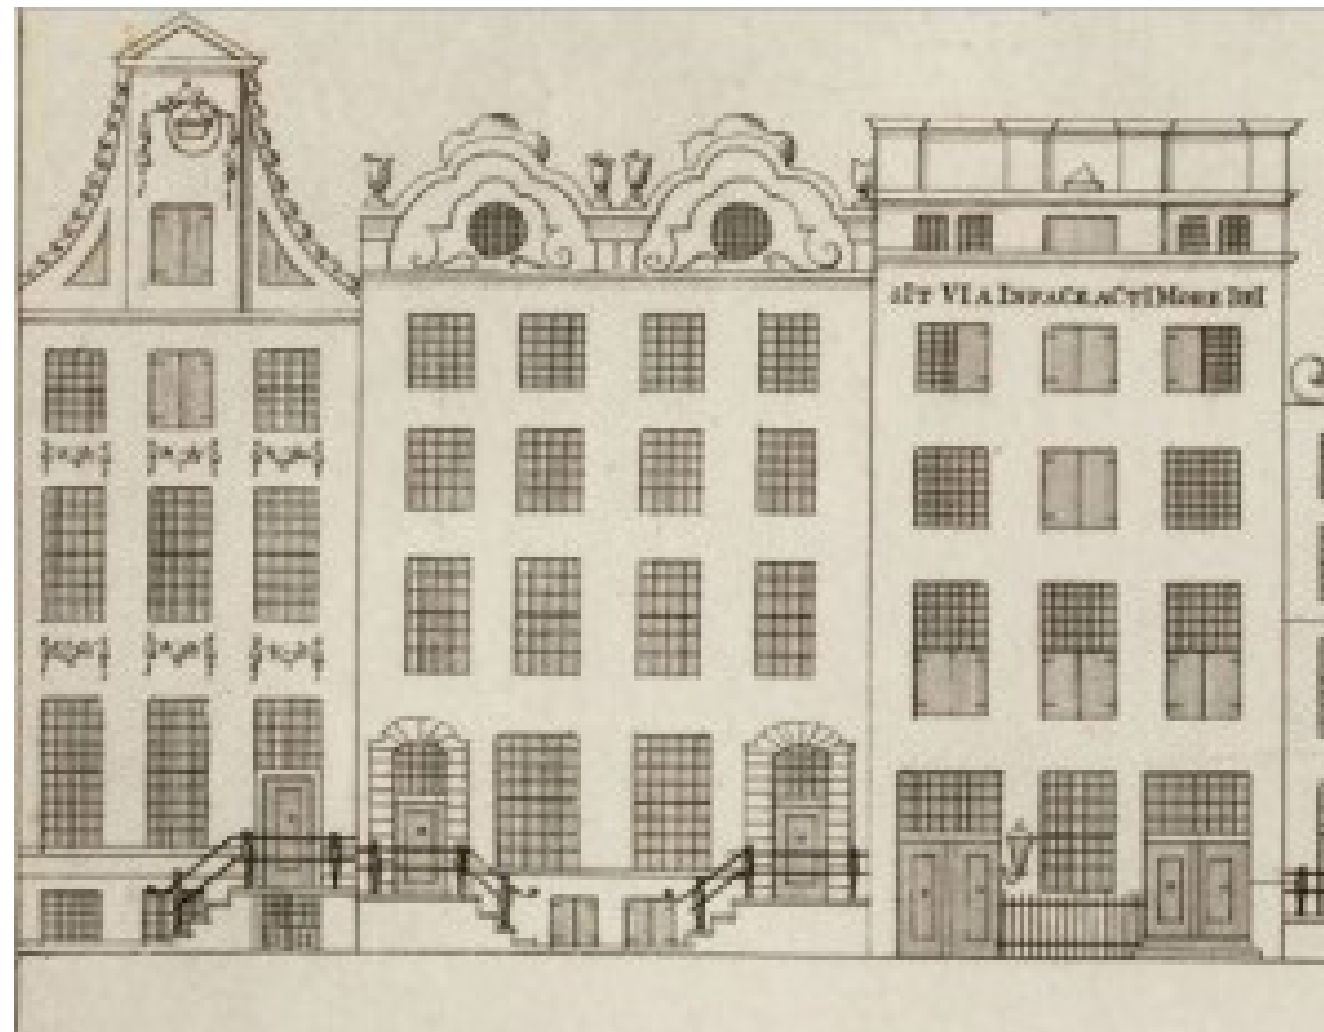
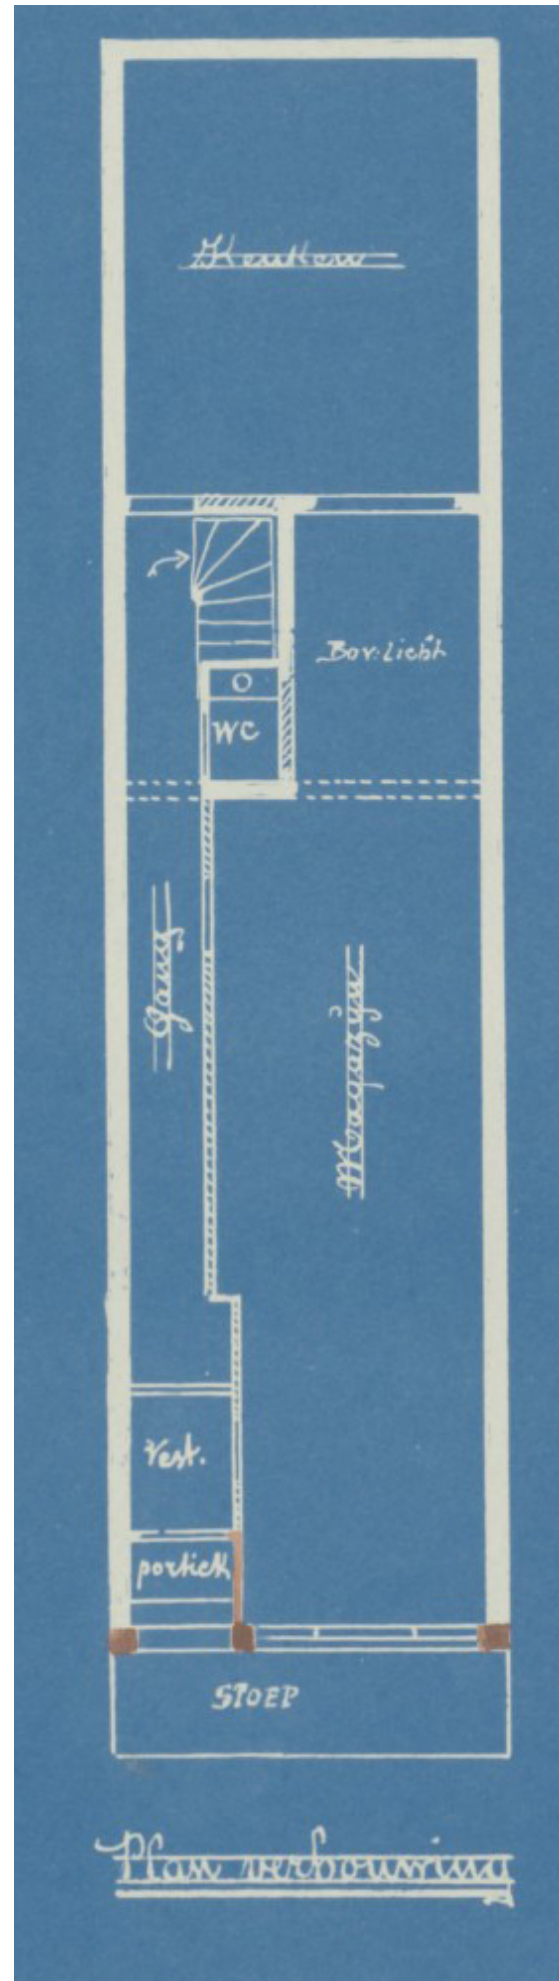




# LIVE-WORK

---

## HISTORY: INDUSTRIAL REVOLUTION

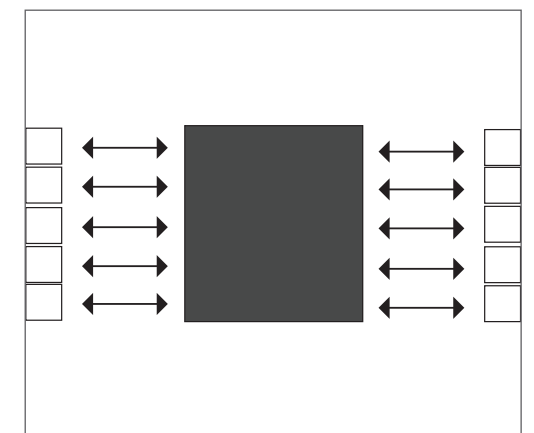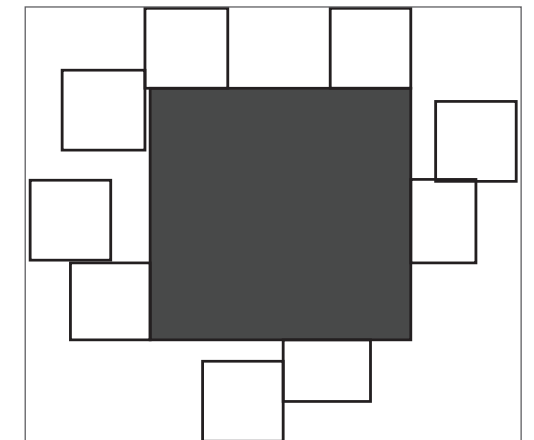




# LIVE-WORK

---

## HISTORY: 1940'S

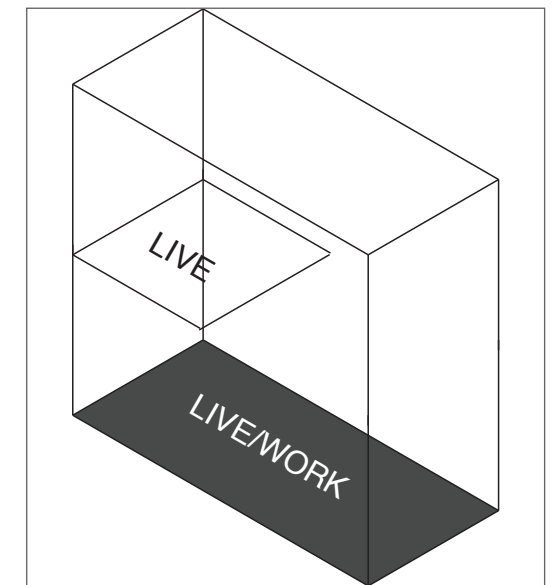




# LIVE-WORK DESIGN


---

## HISTORY: HOME-OFFICE

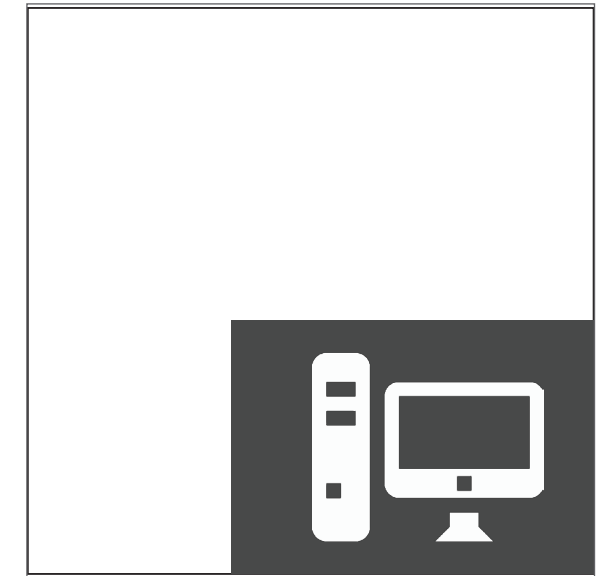

# LIVE-WORK DESIGN



---

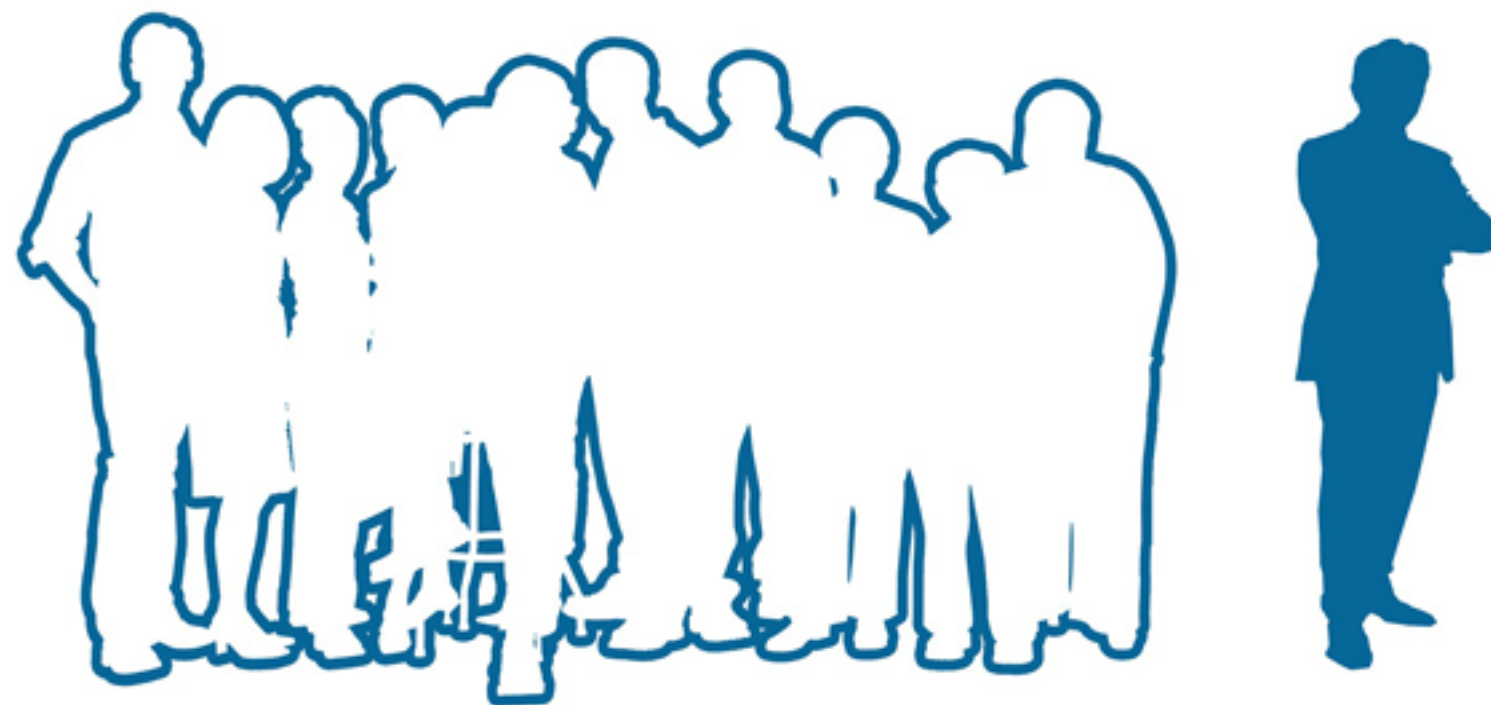

# LIVE-WORK

---

## NECESSITIES

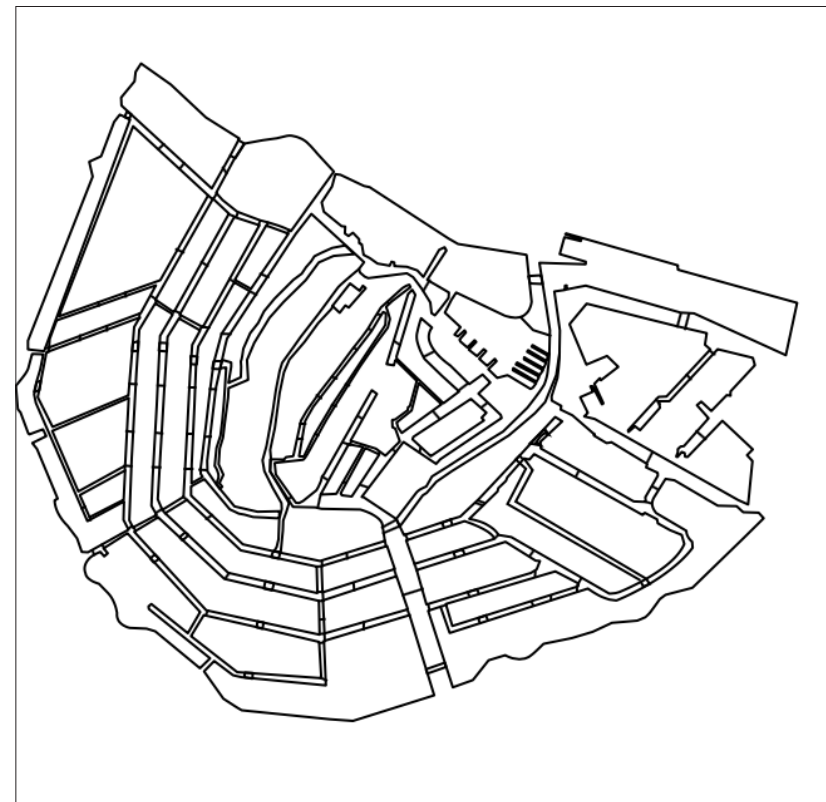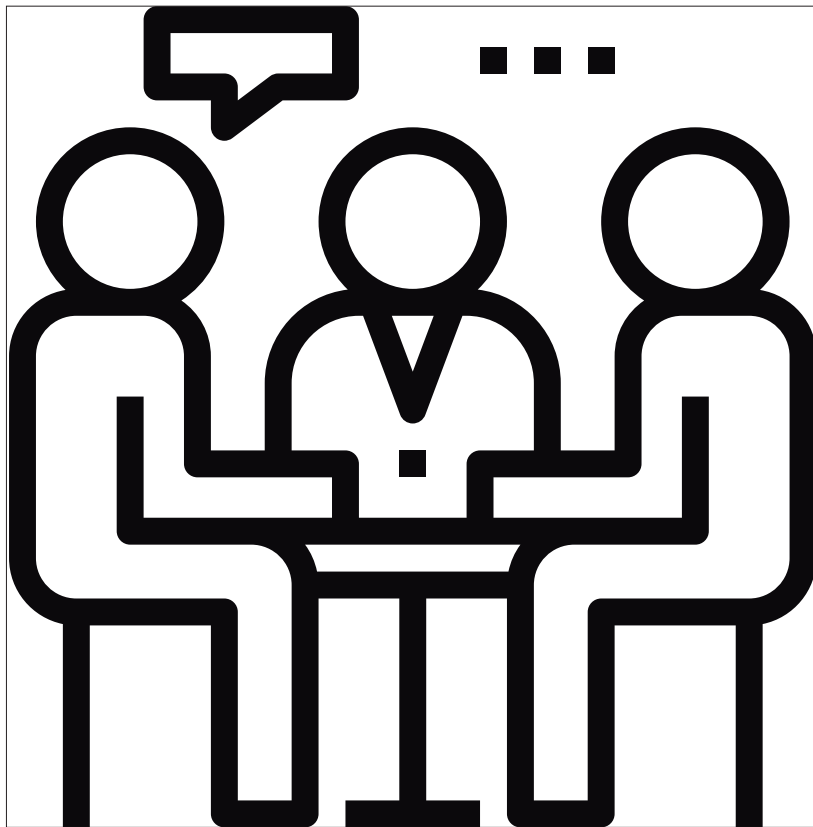

# LIVE-WORK DESIGN

---


WHO?






# CRAFTSMANSHIP

---

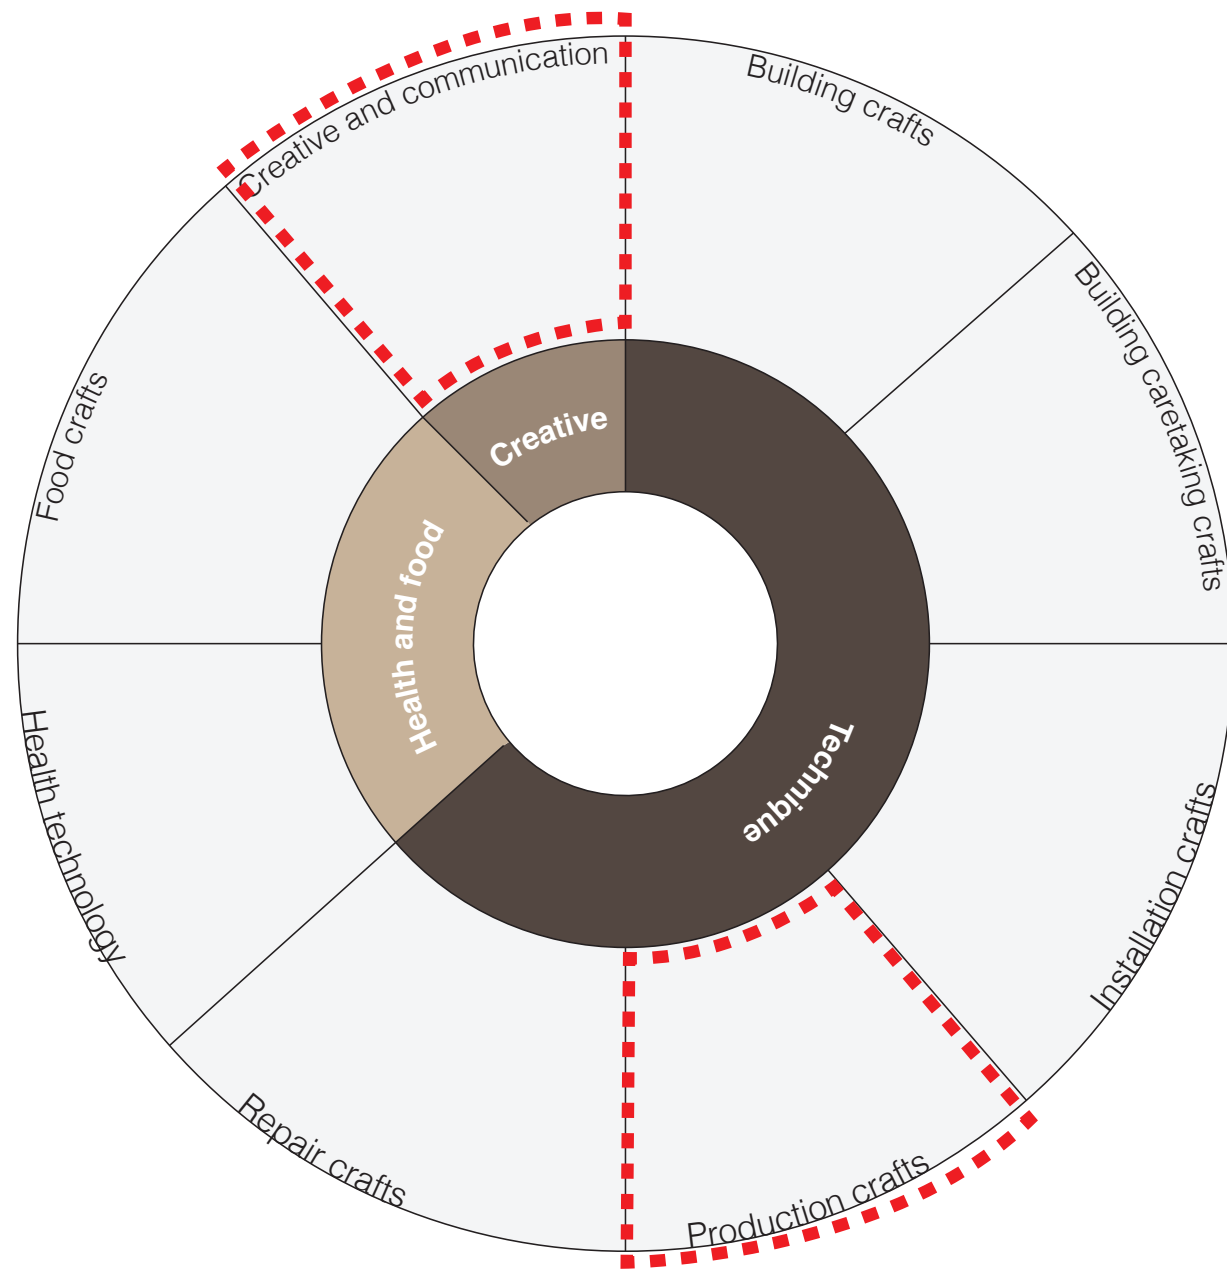

**100+ m2**

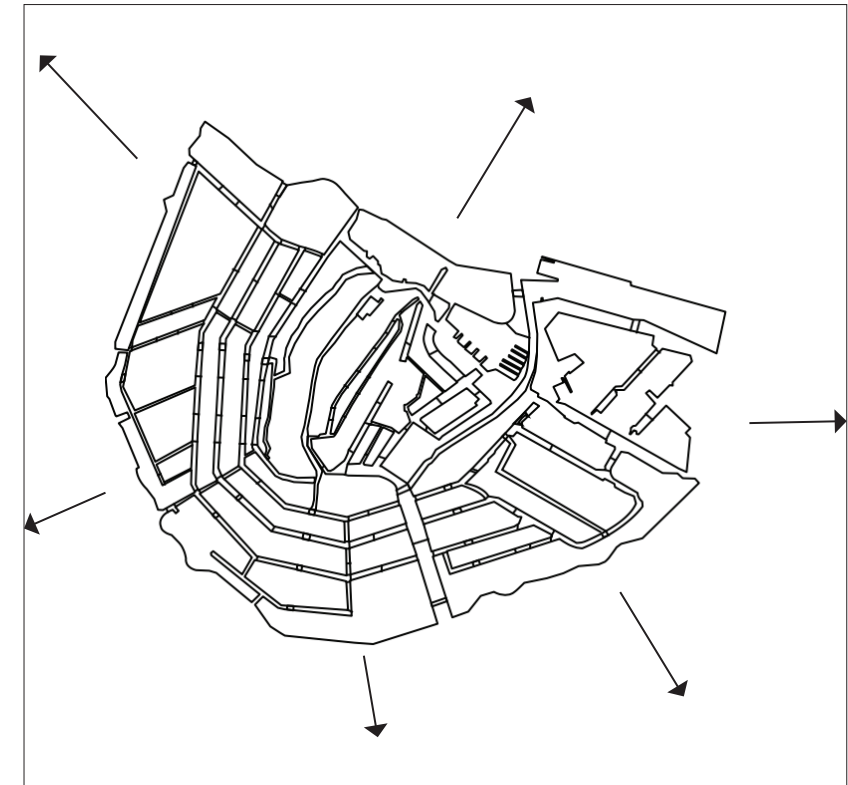

# CRAFTSMANSHIP


---



INCREASING AMOUNT  
OF RETIRING SENIOR  
PROFESSIONALS



DECREASING AMOUNT  
OF NEW STUDENTS TO  
LEARN THE TRADE

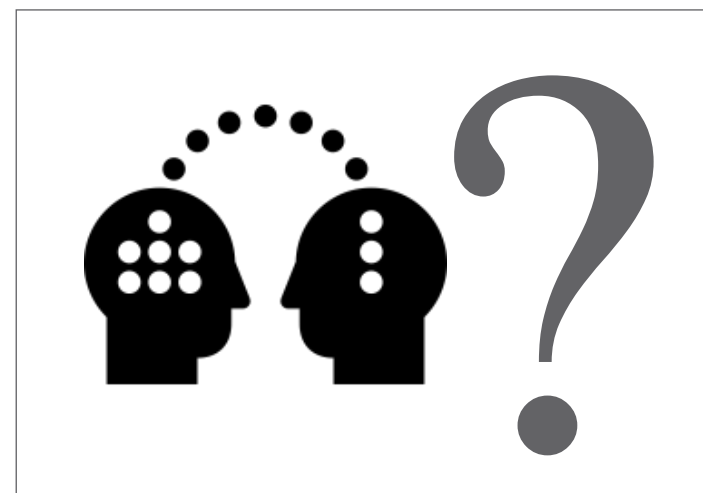

Shortage before 2025: 500.000 professionals

# CRAFTSMANSHIP

---





## RESEARCH QUESTION


---

‘IN WHAT WAYS CAN LIVING, WORKING  
AND LEARNING IN SMALL CRAFT  
INDUSTRIES BE INTEGRATED IN AN INNER-  
CITY COMPLEX IN AMSTERDAM? ‘

# TOPICS


# TOPICS

---

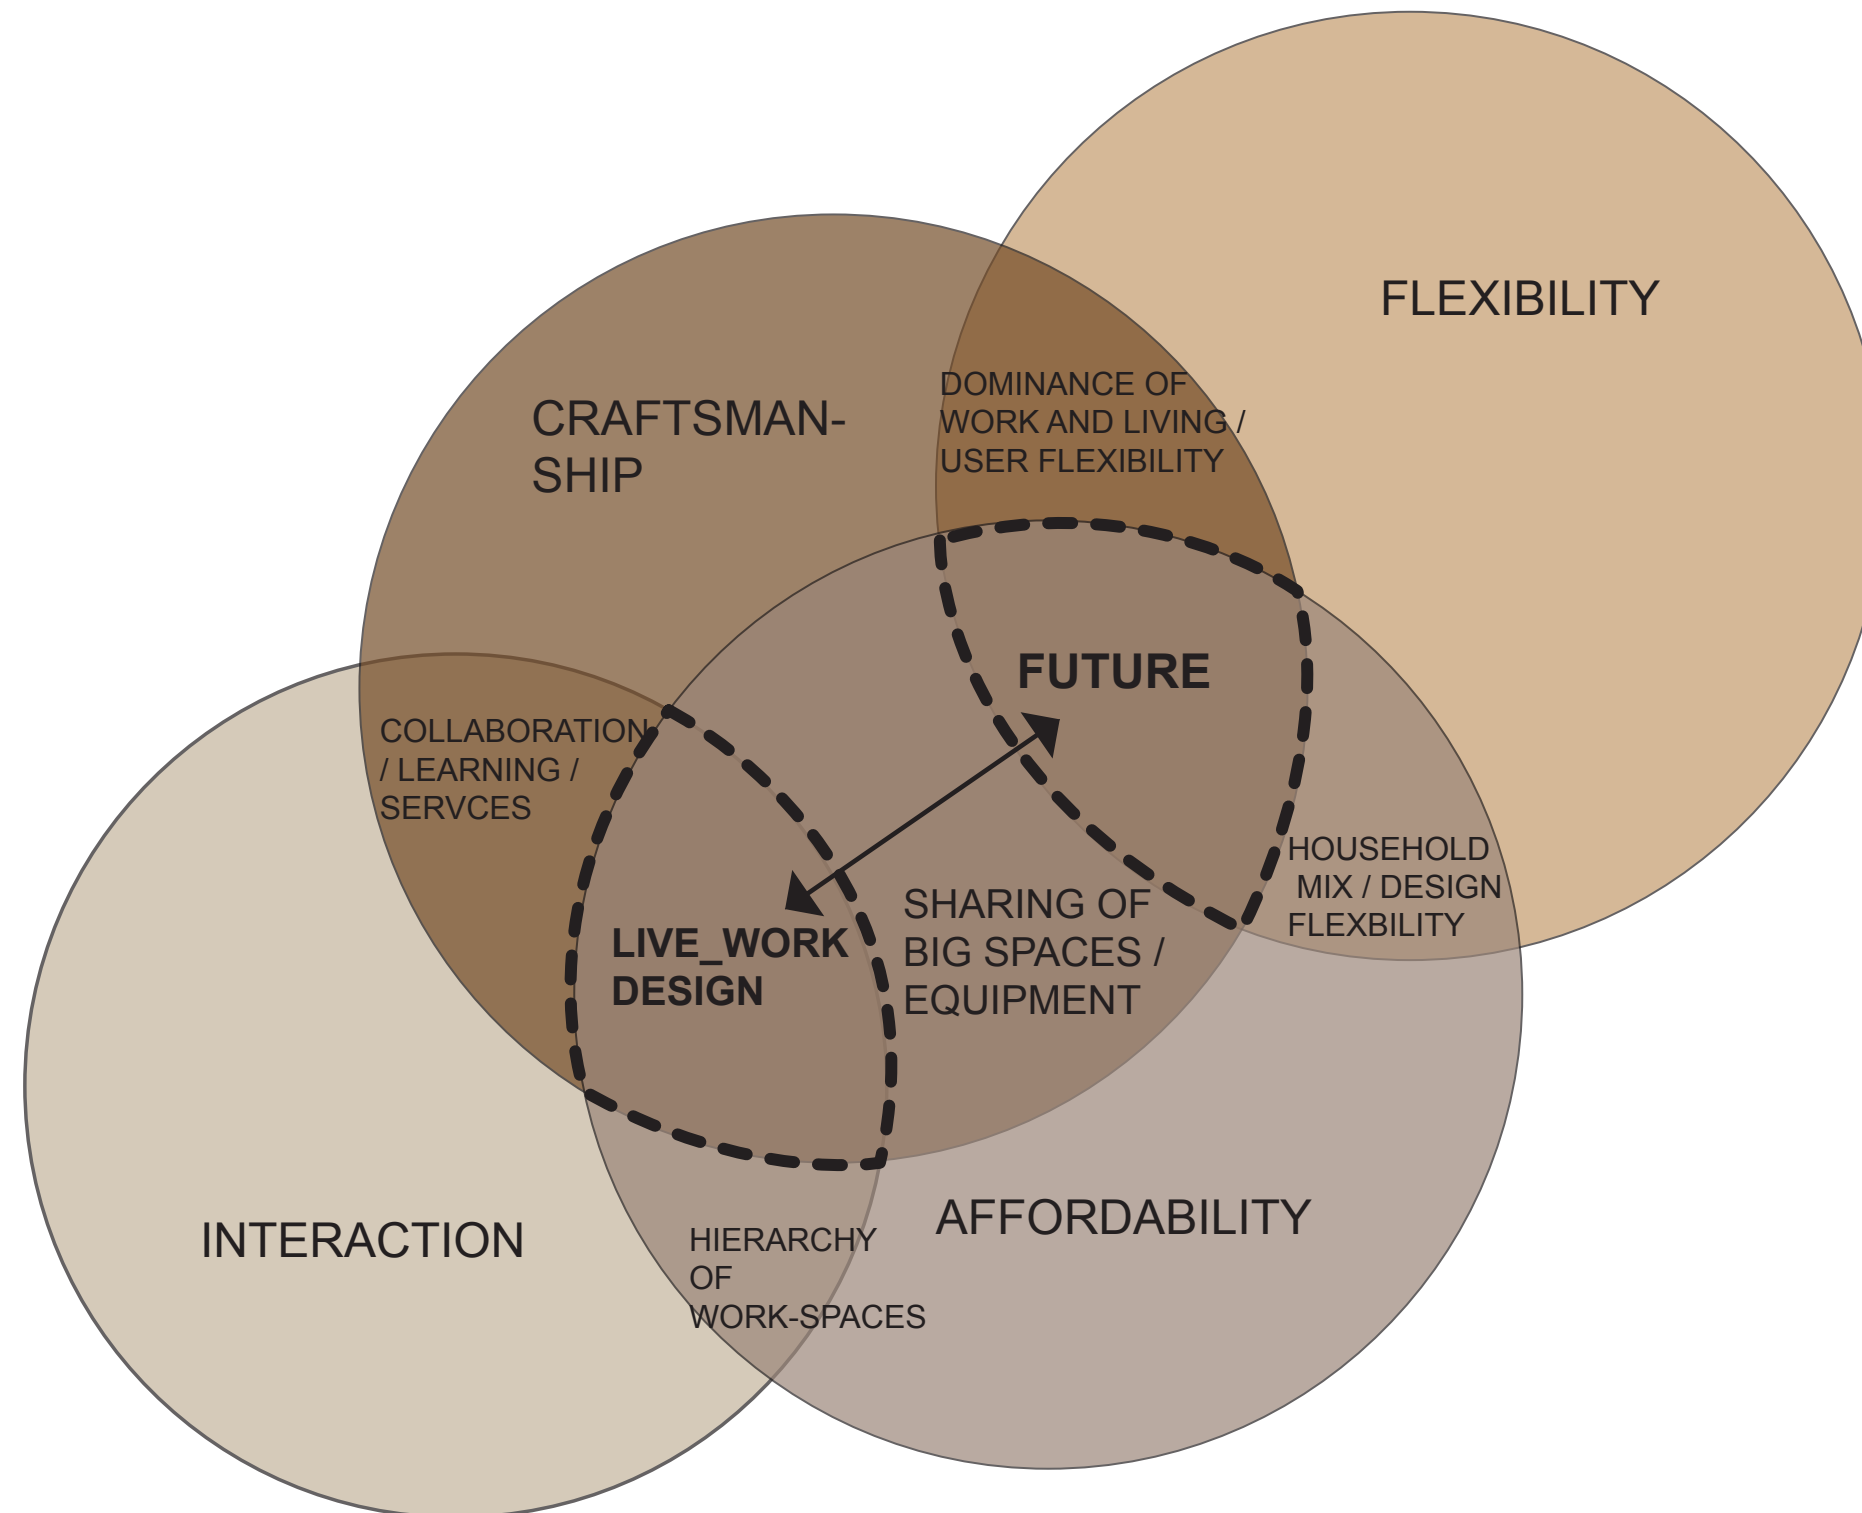




# FLEXIBILITY

---

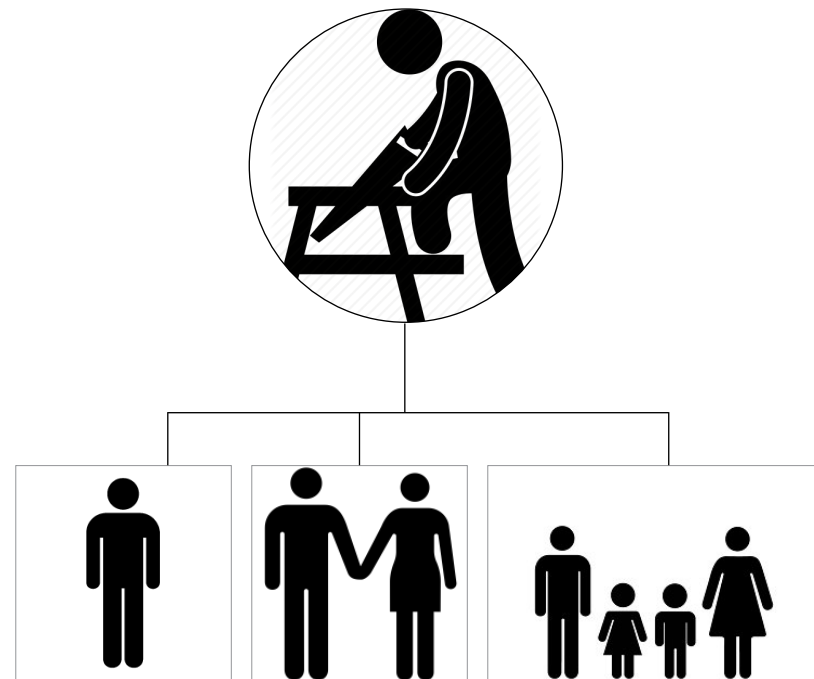

# FLEXIBILITY

## (RE)DESIGN PHASE

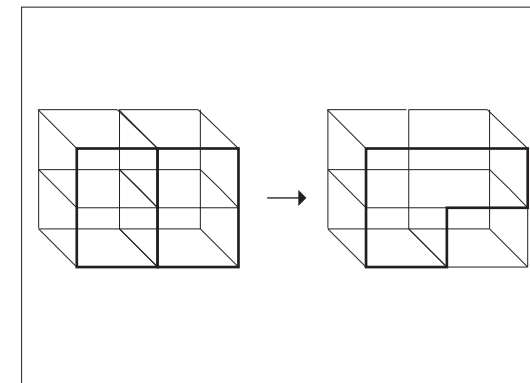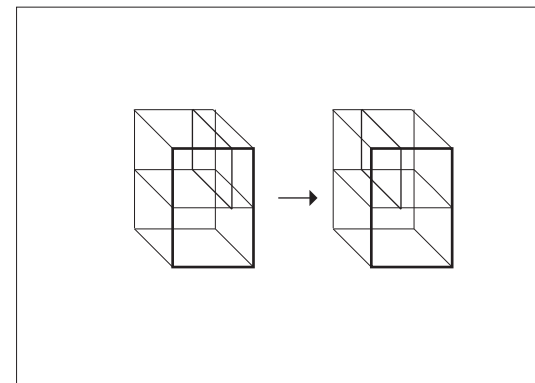
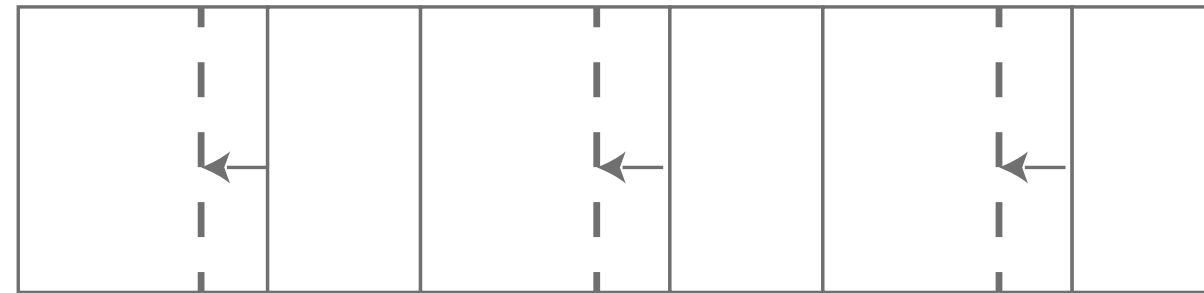




# FLEXIBILITY

---


## USER PHASE

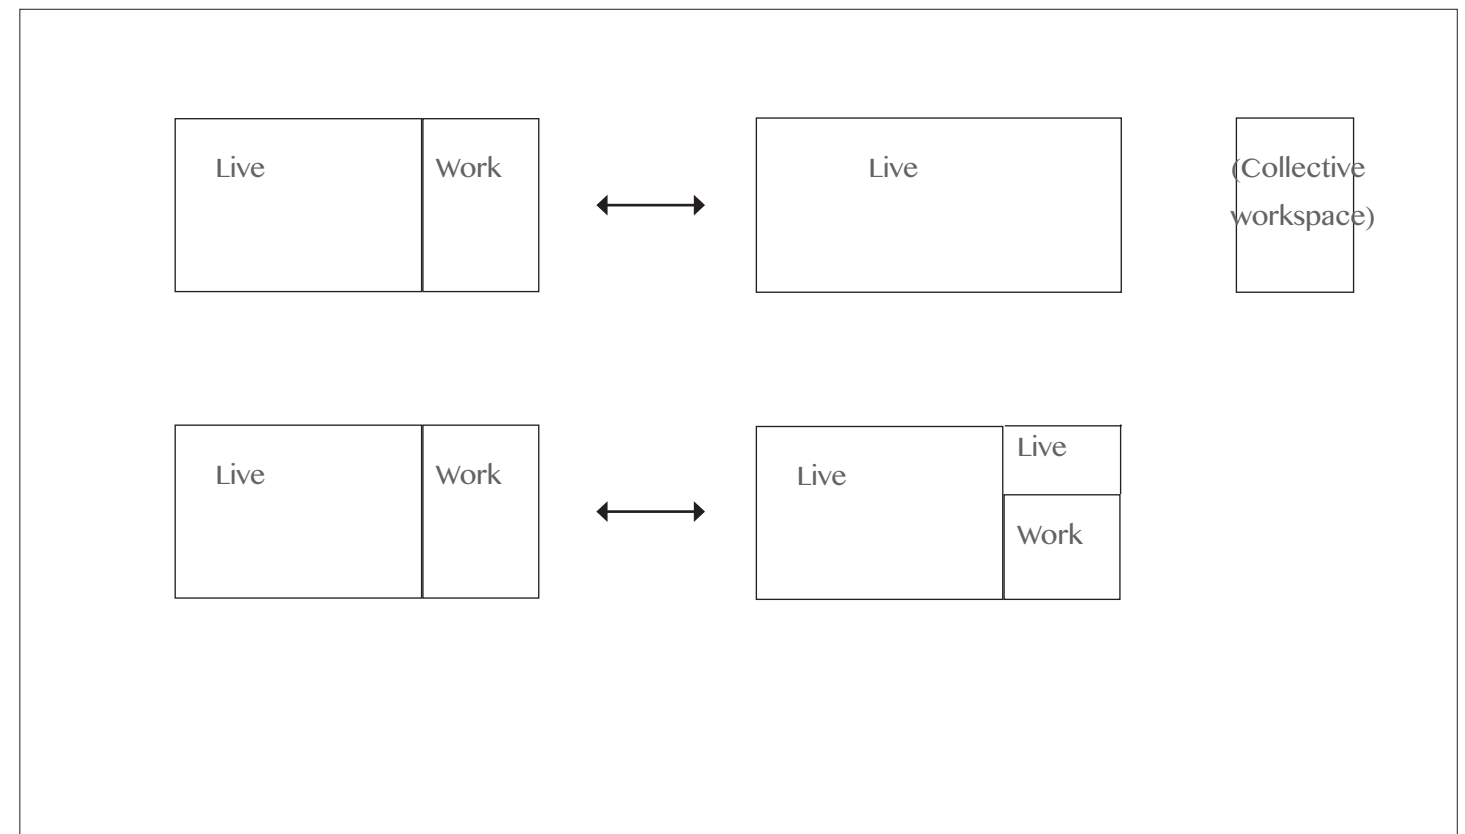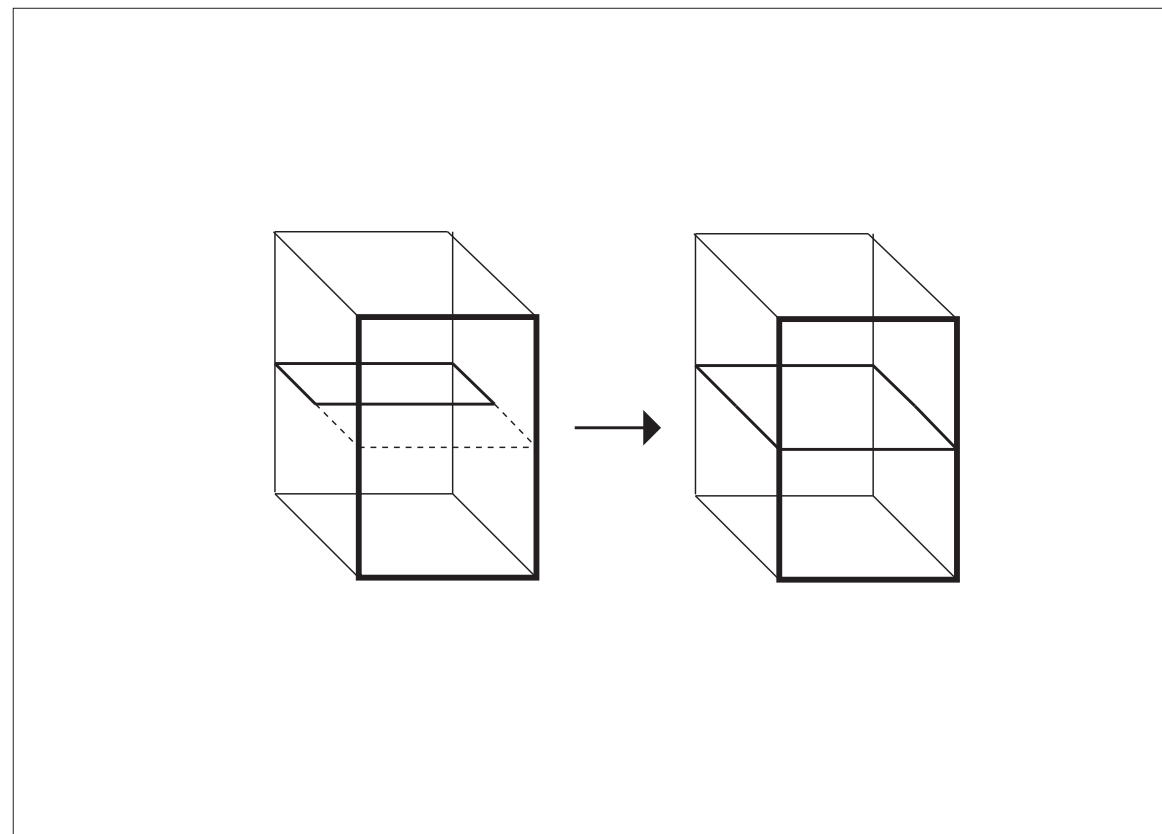

# FLEXIBILITY




---

## CASE STUDY

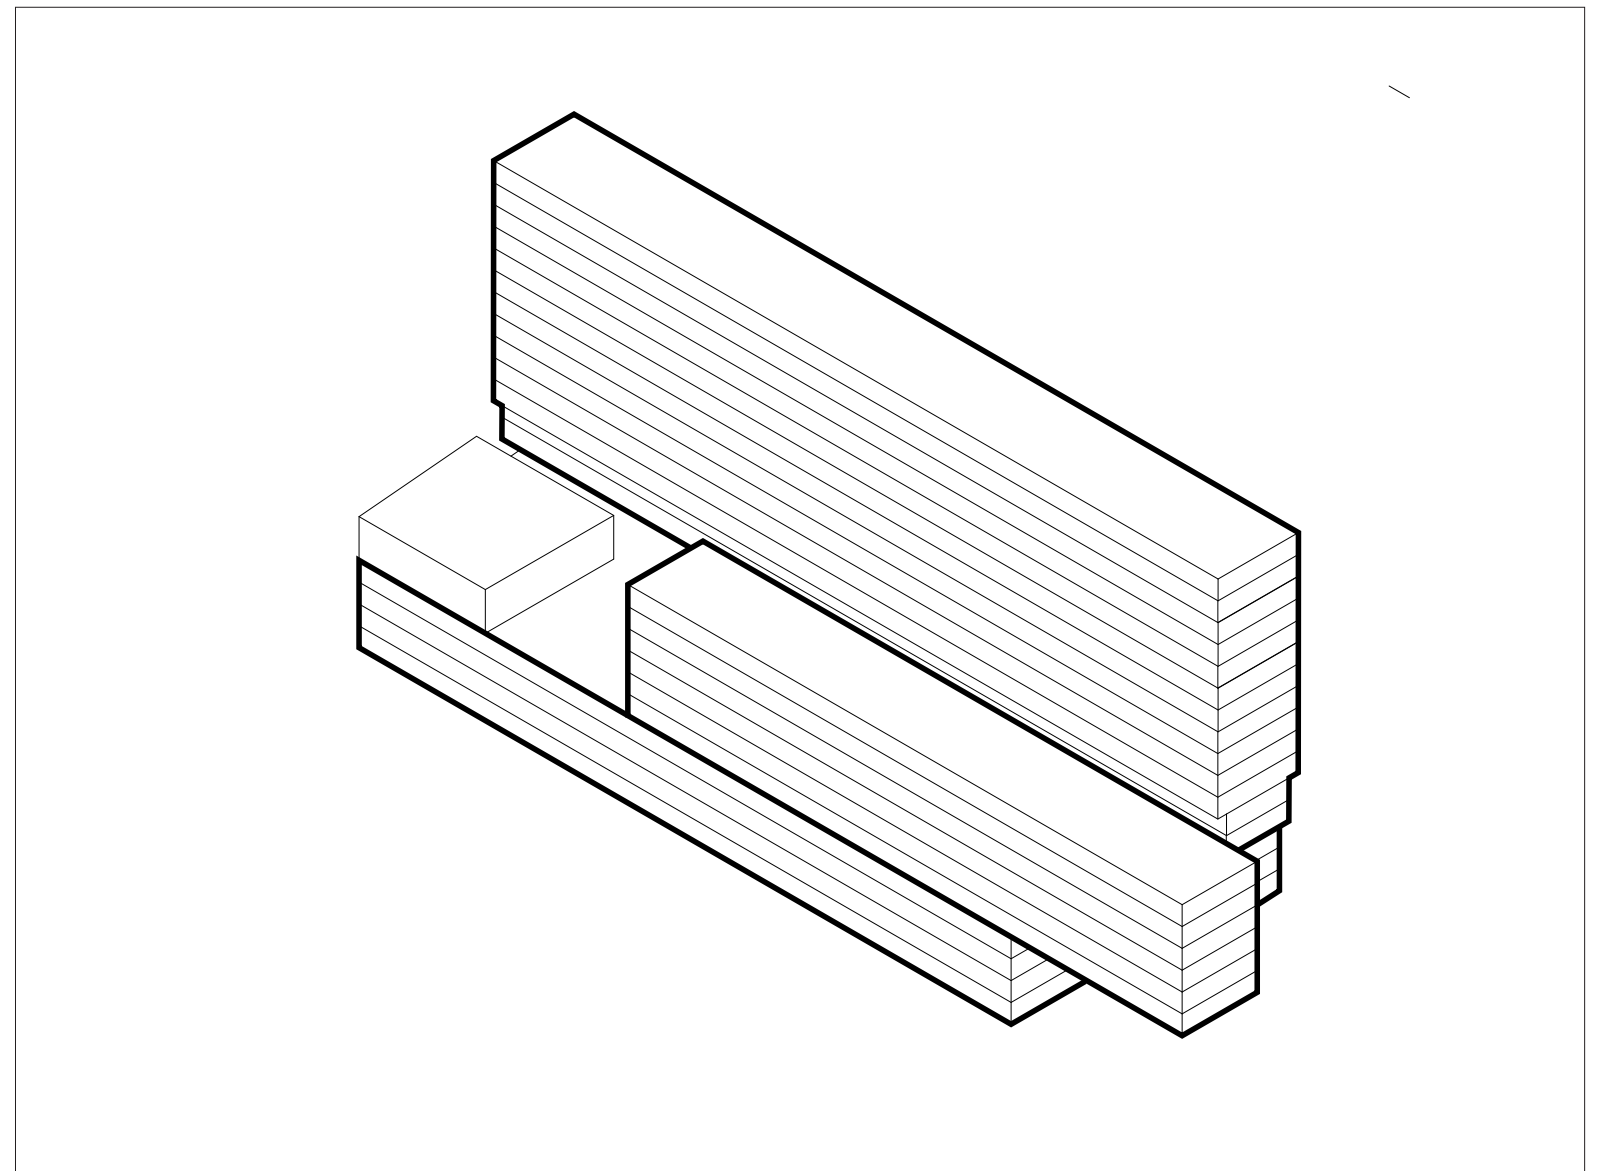



# FLEXIBILITY

## CASE STUDY

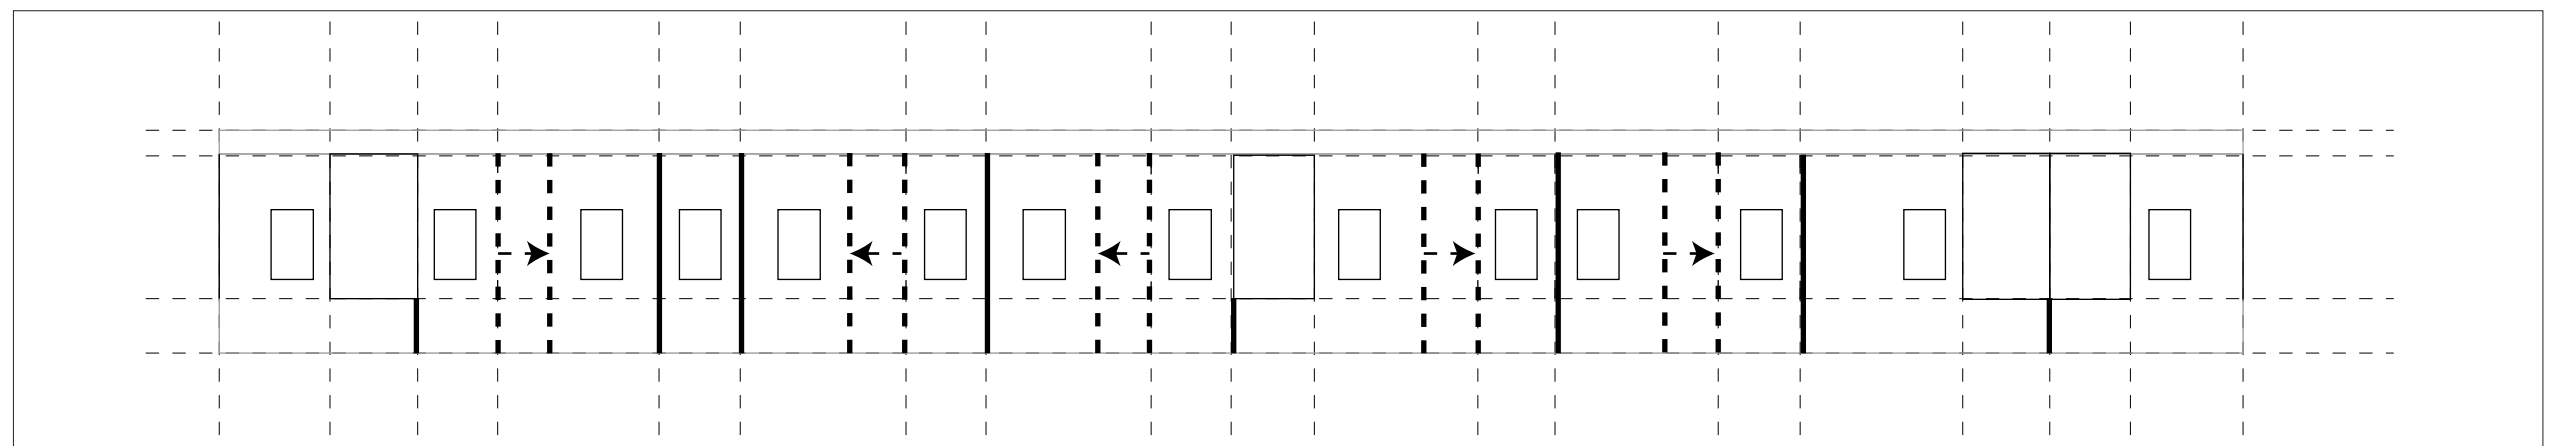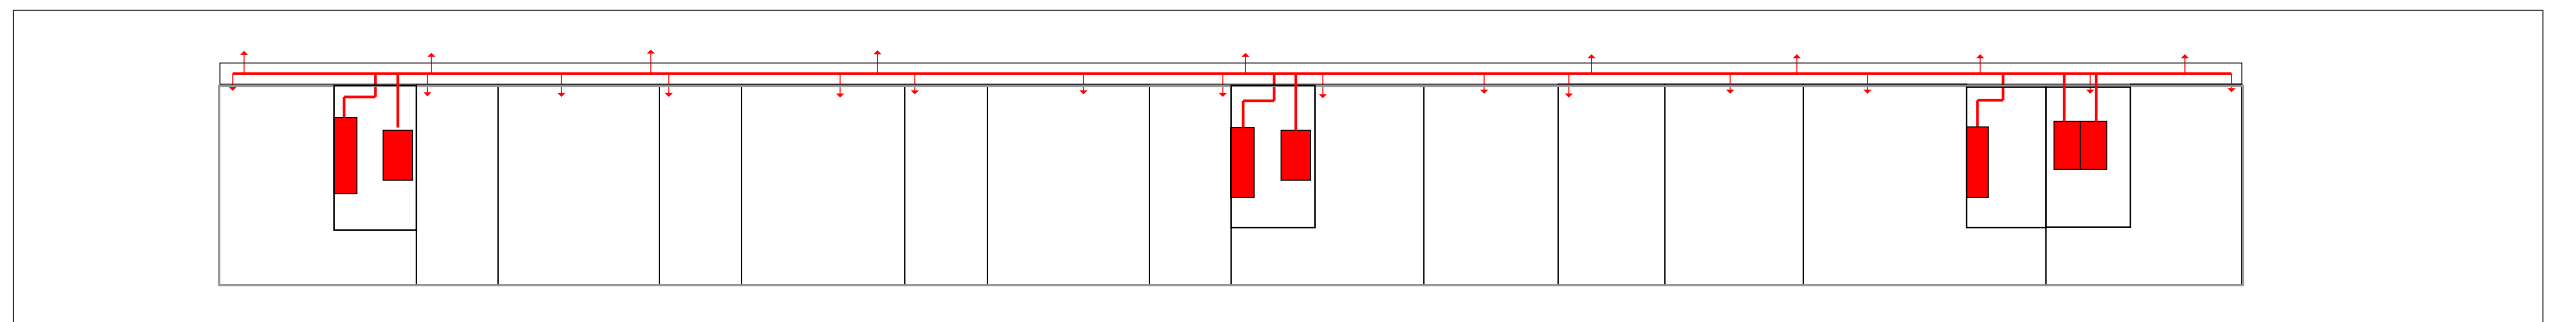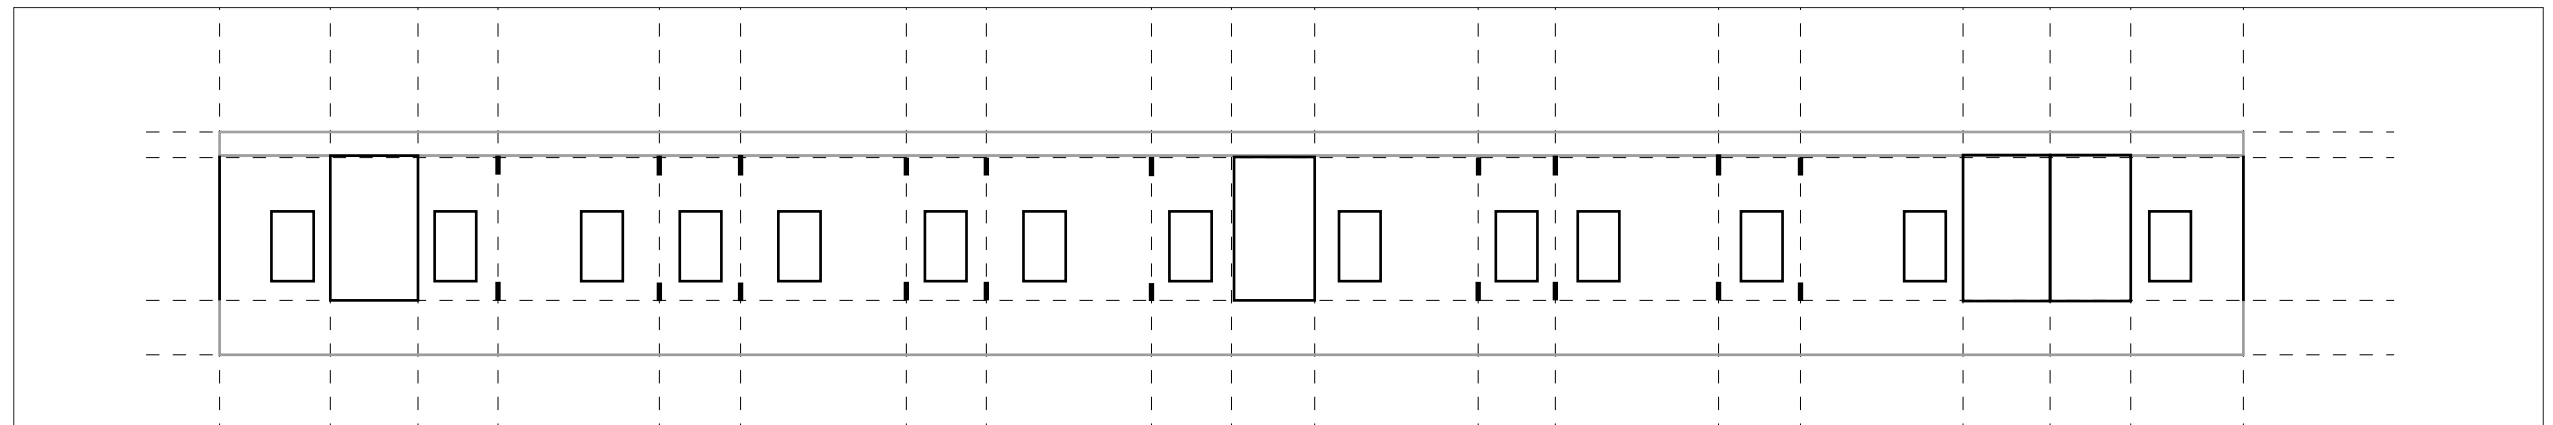

# FLEXIBILITY

## CASE STUDY

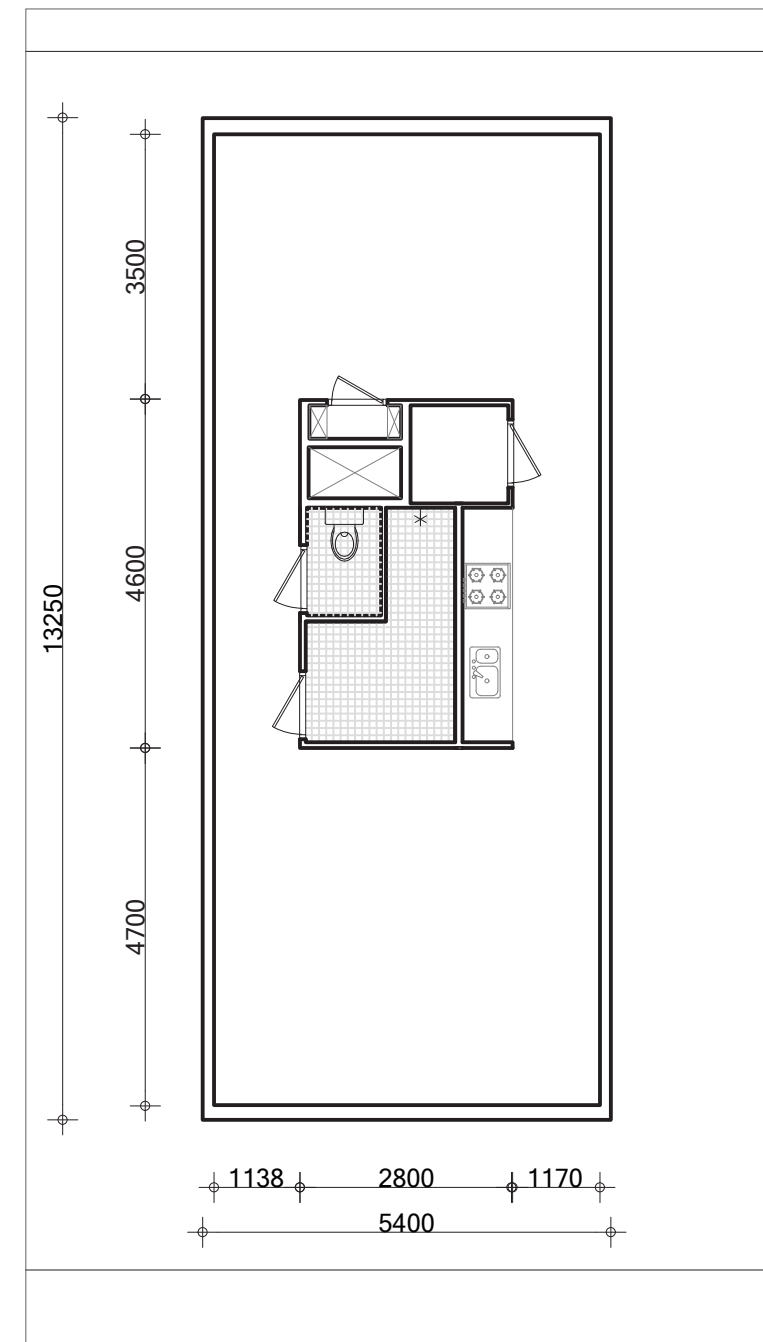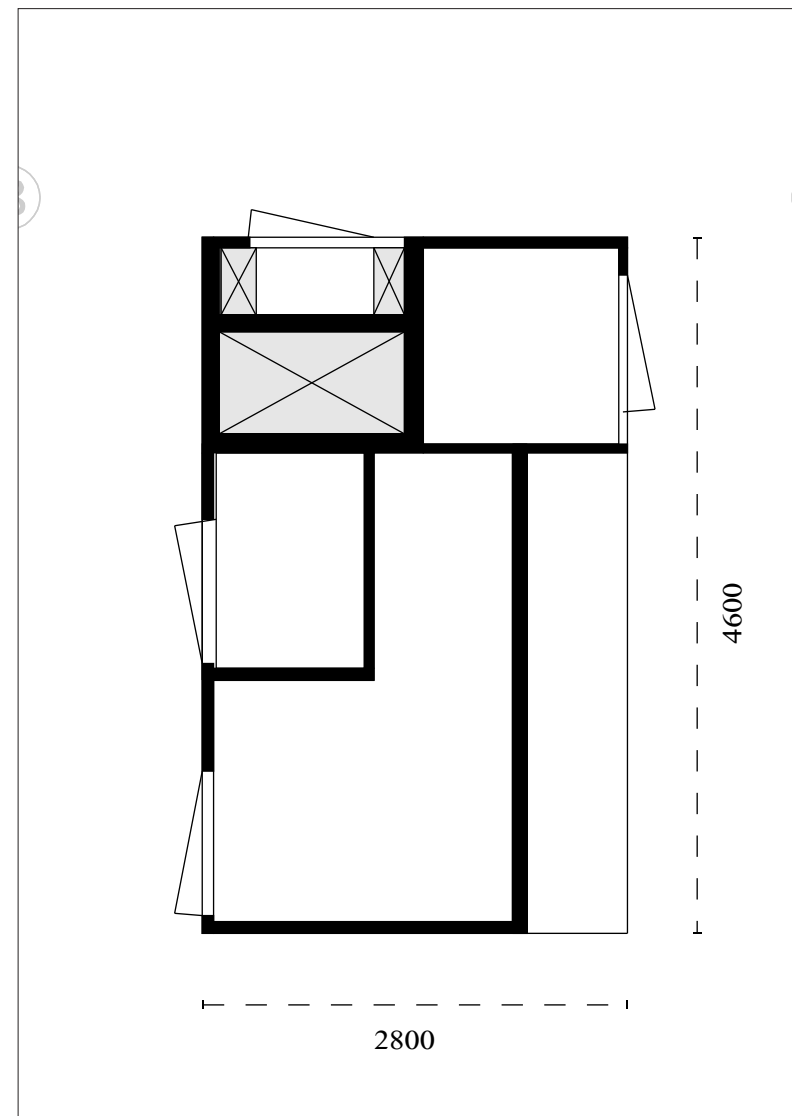

# URBAN DESIGN



# SITE LOCATION

---





# ZEEBURGERPAD

---





# ZEEBURGERPAD





---





# SITE ACCESSIBILITY




---

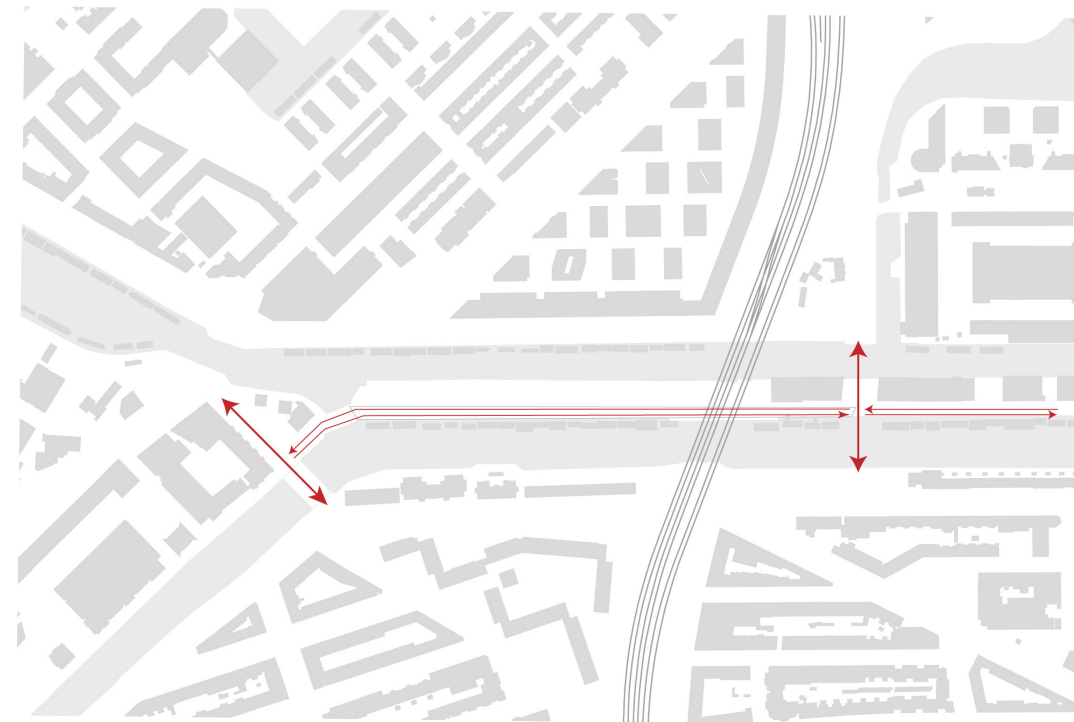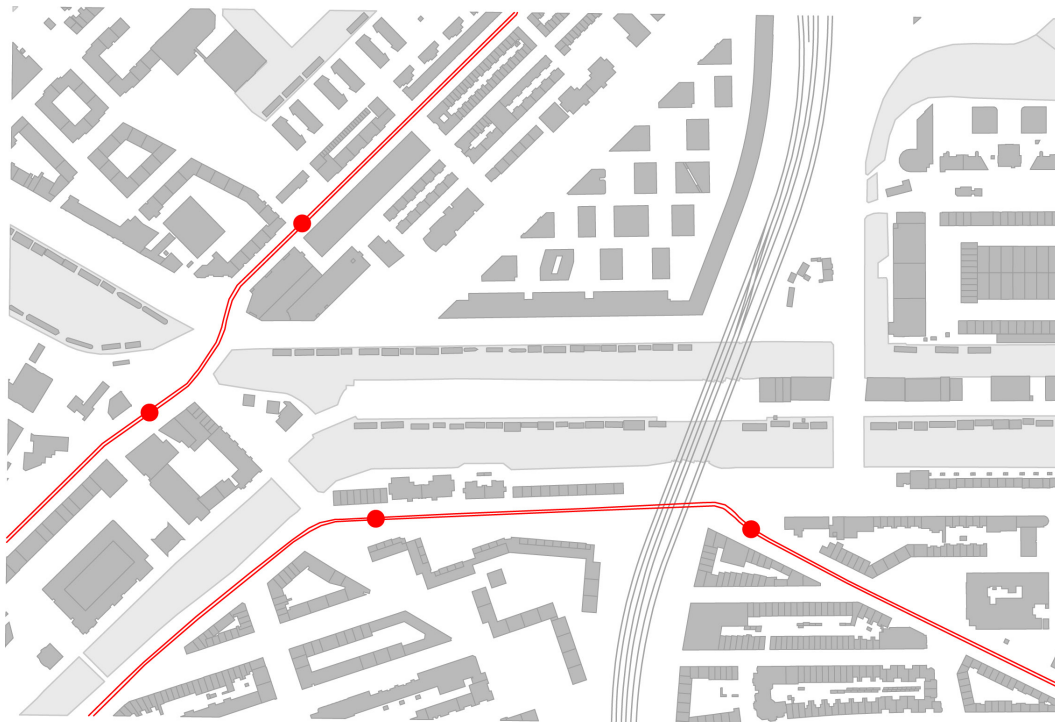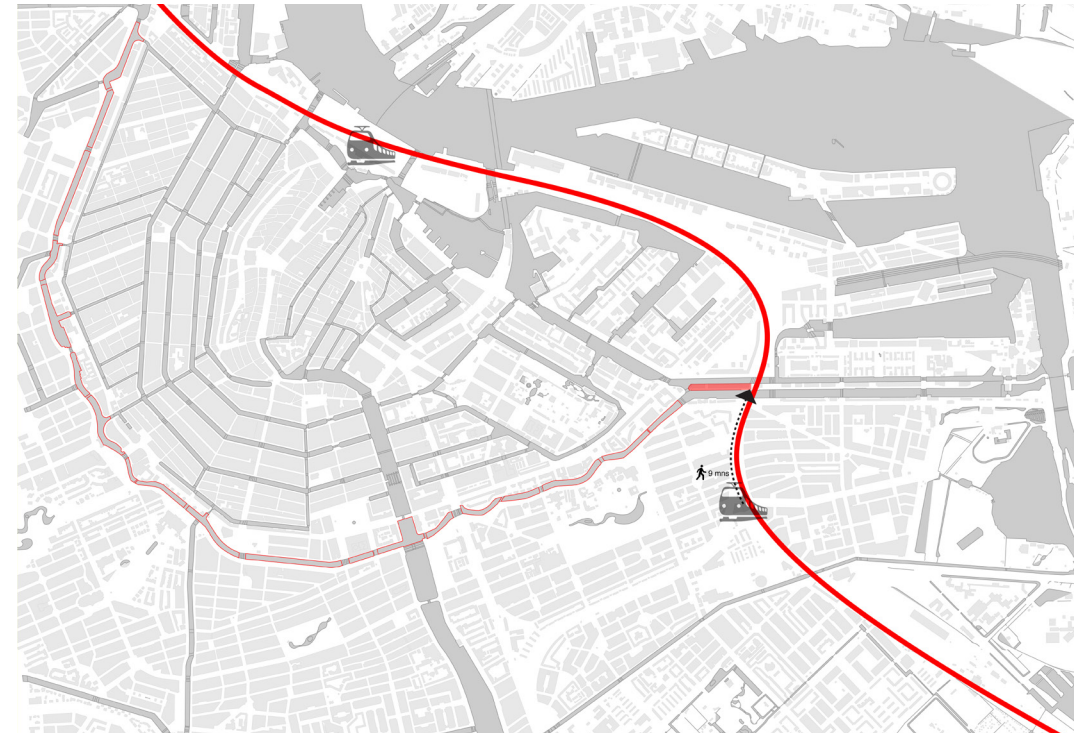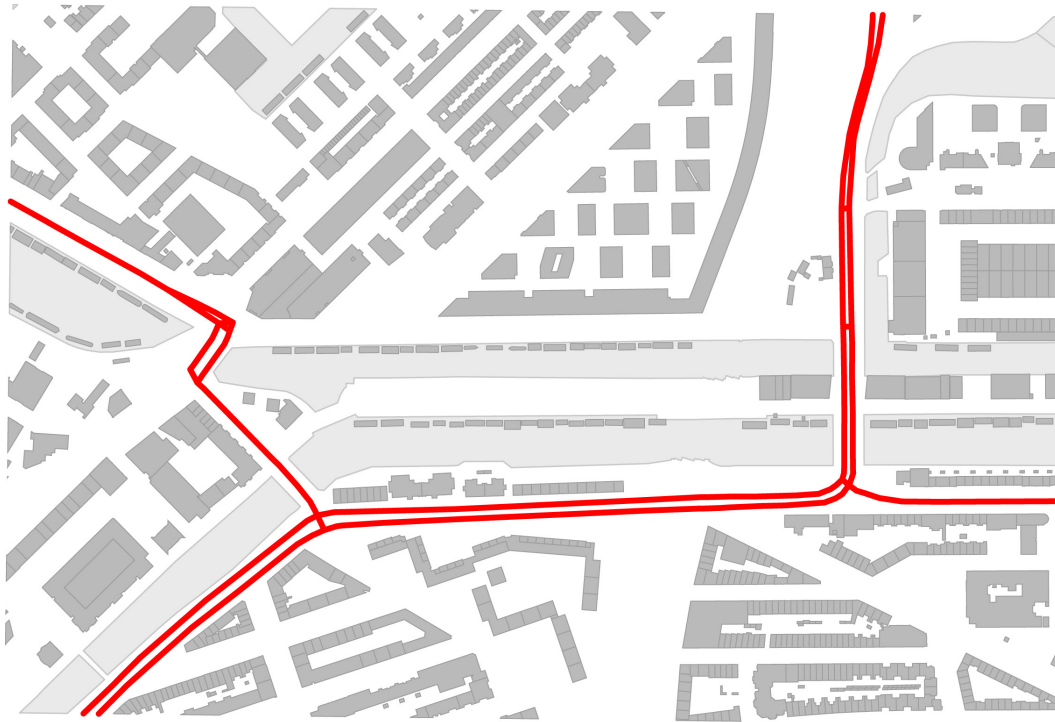




# SITE FUNCTIONS

---

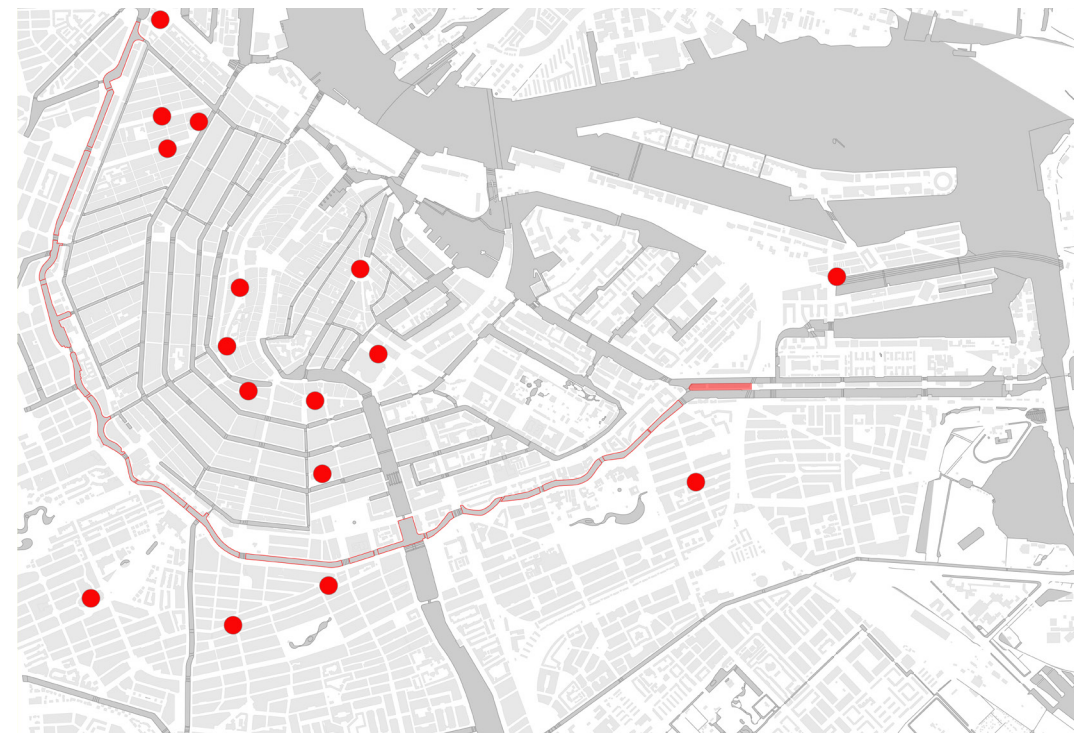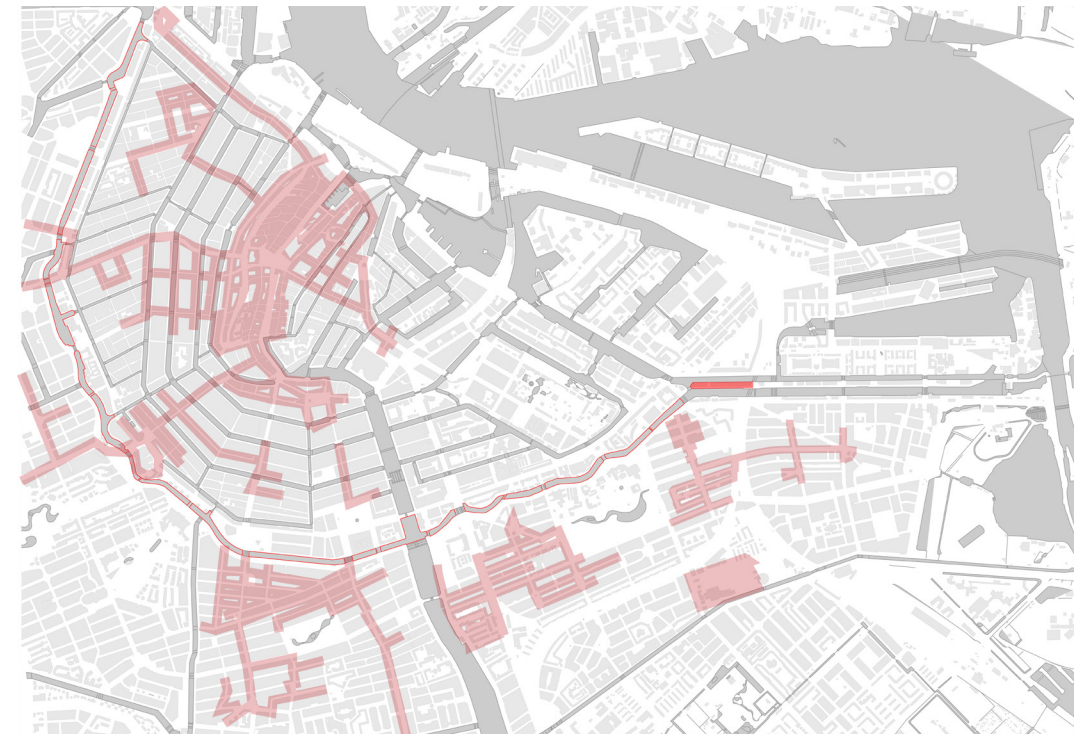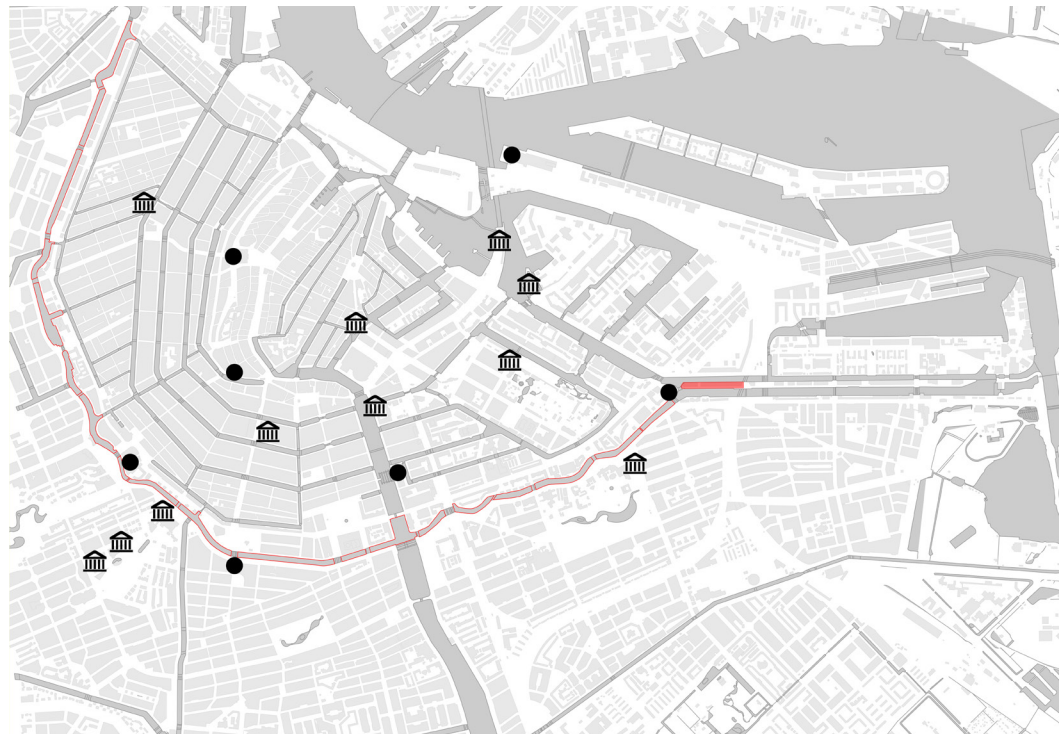


# DESIGN STRATEGY

---

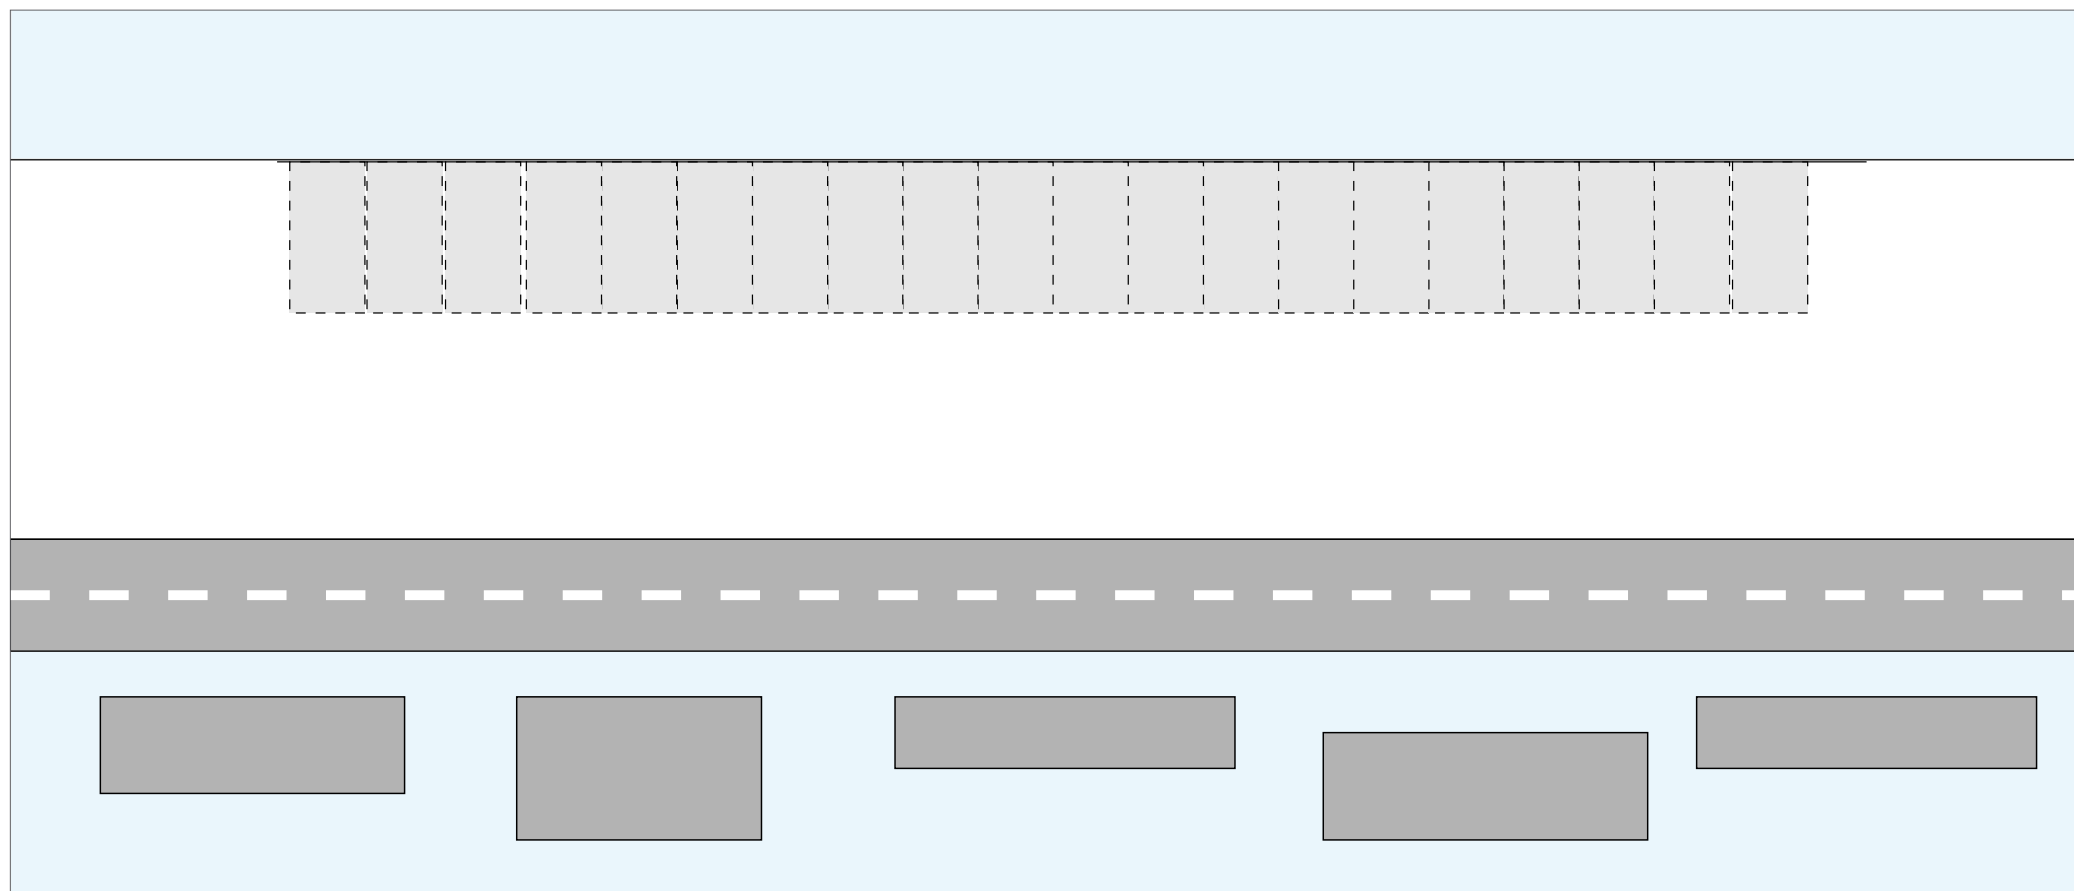

# DESIGN STRATEGY


---

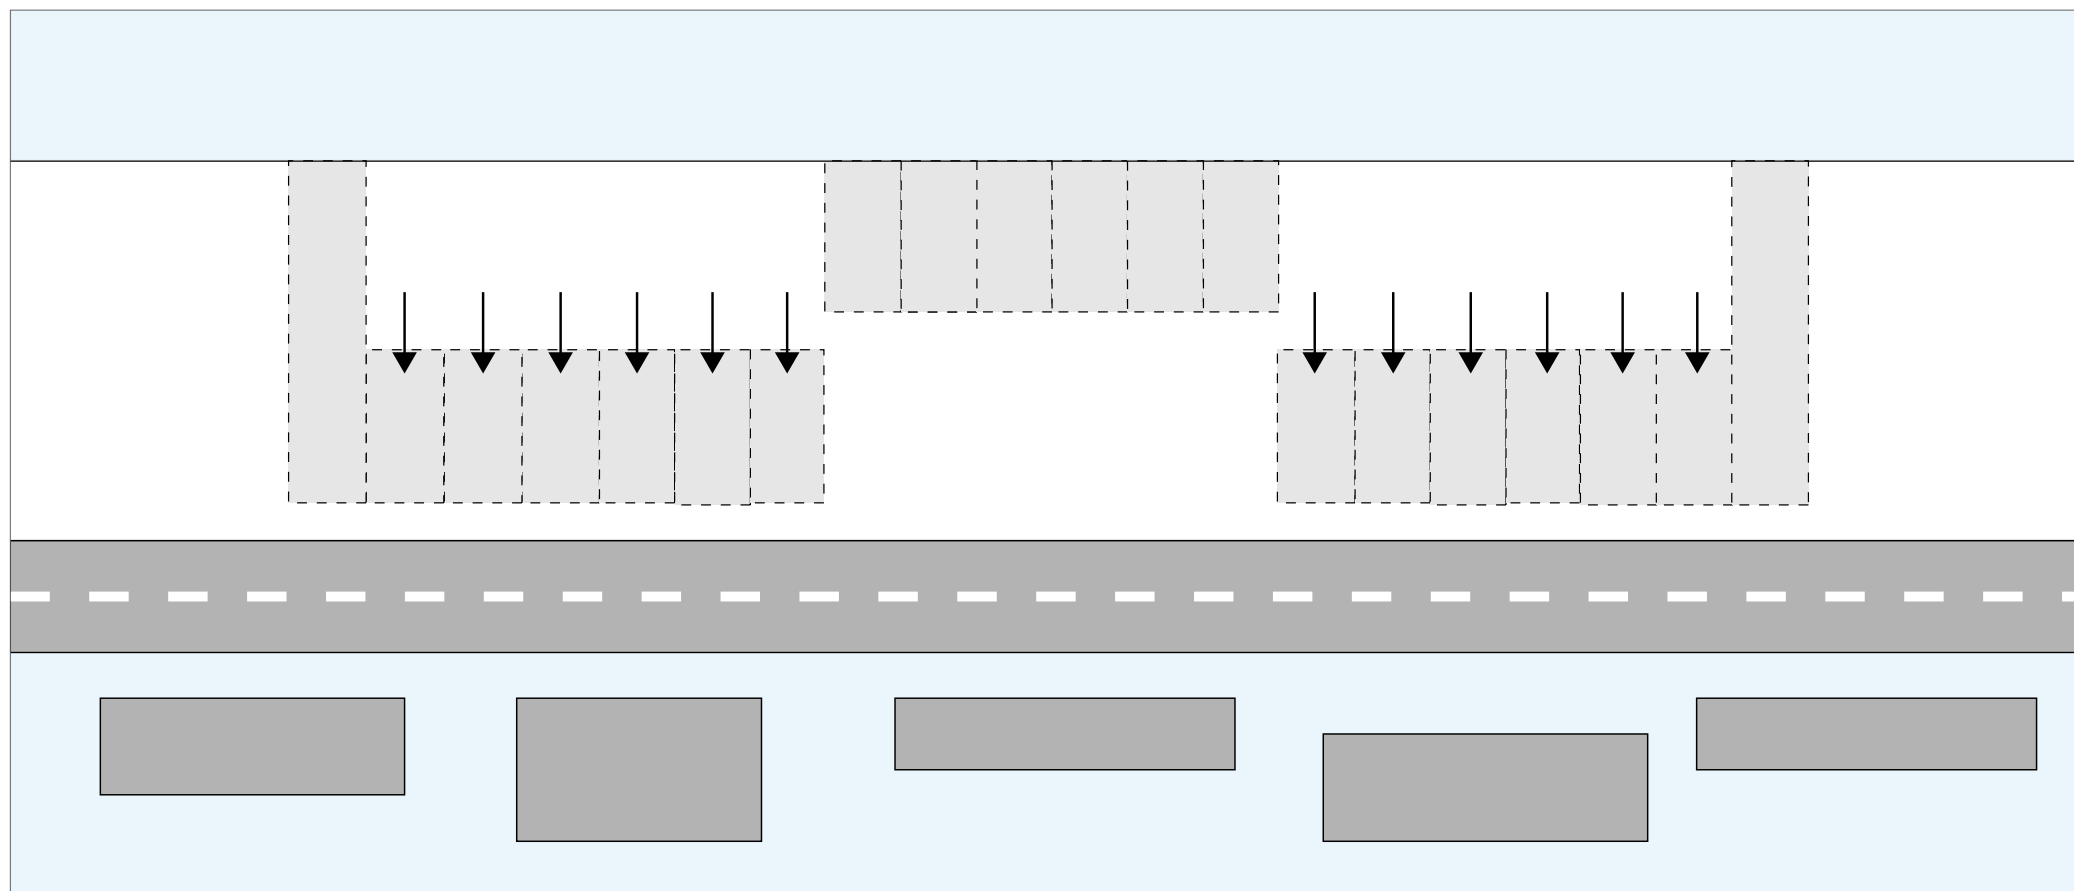




# DESIGN STRATEGY

---

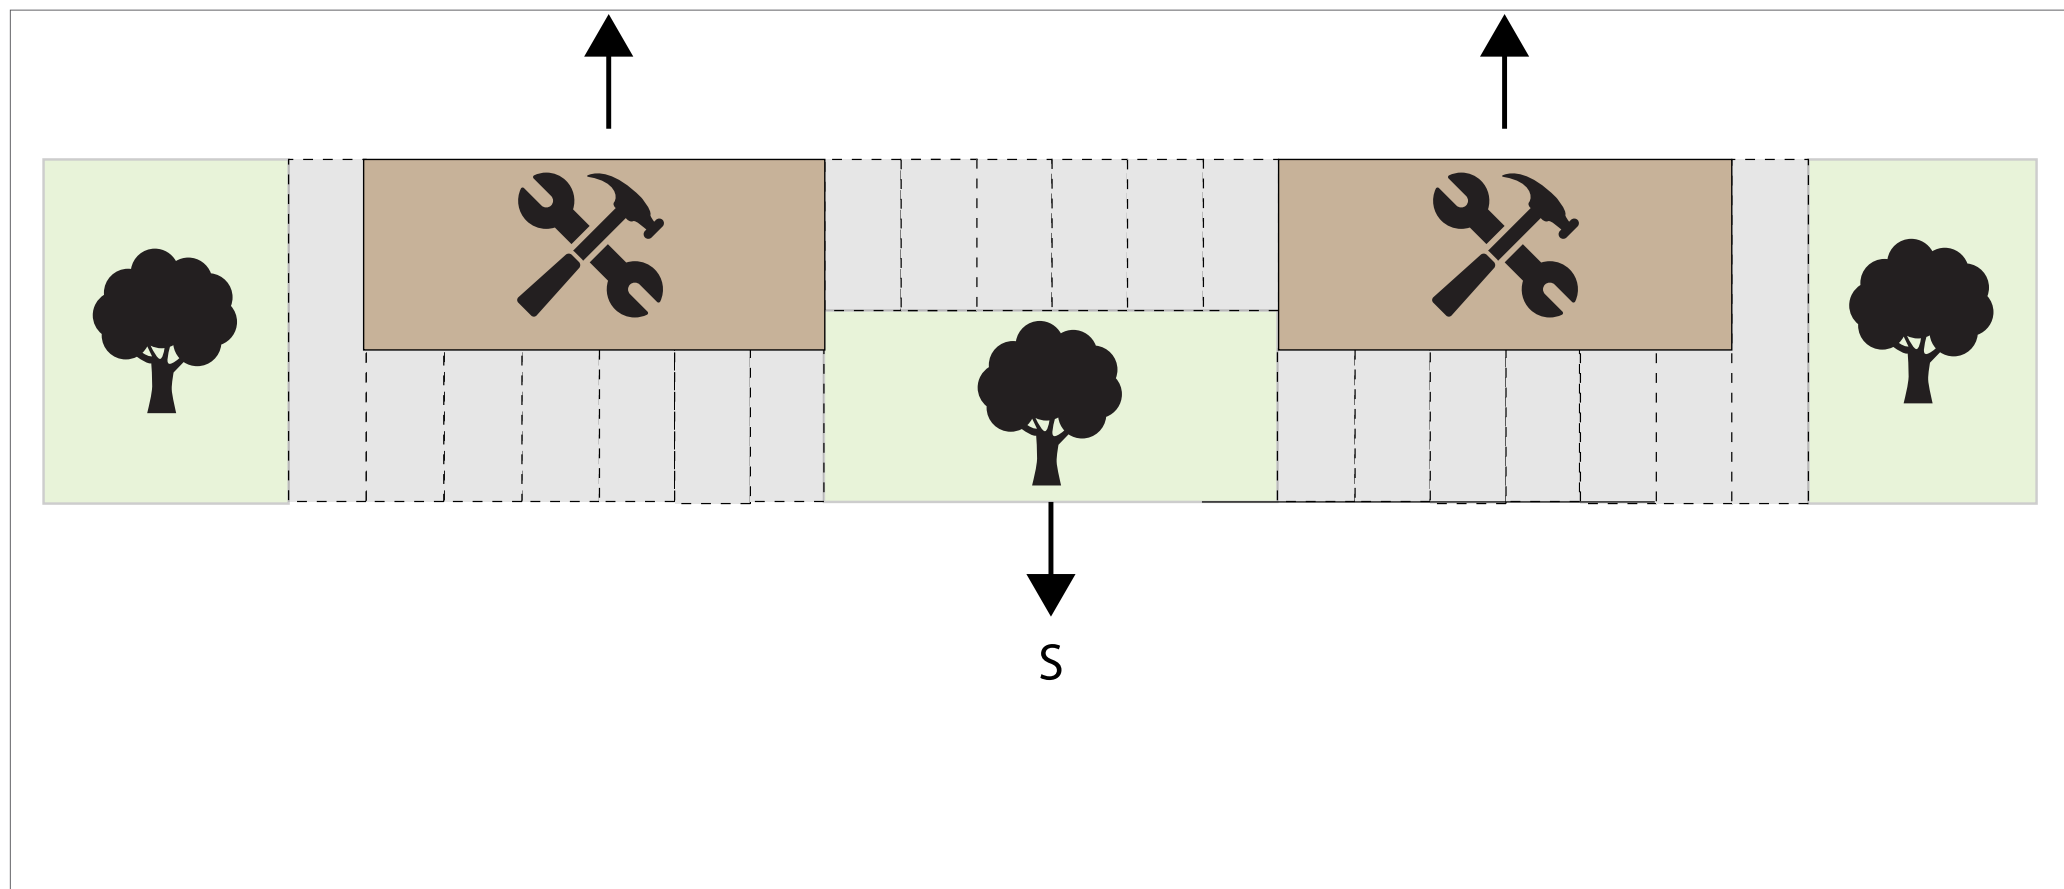


# DESIGN STRATEGY

---

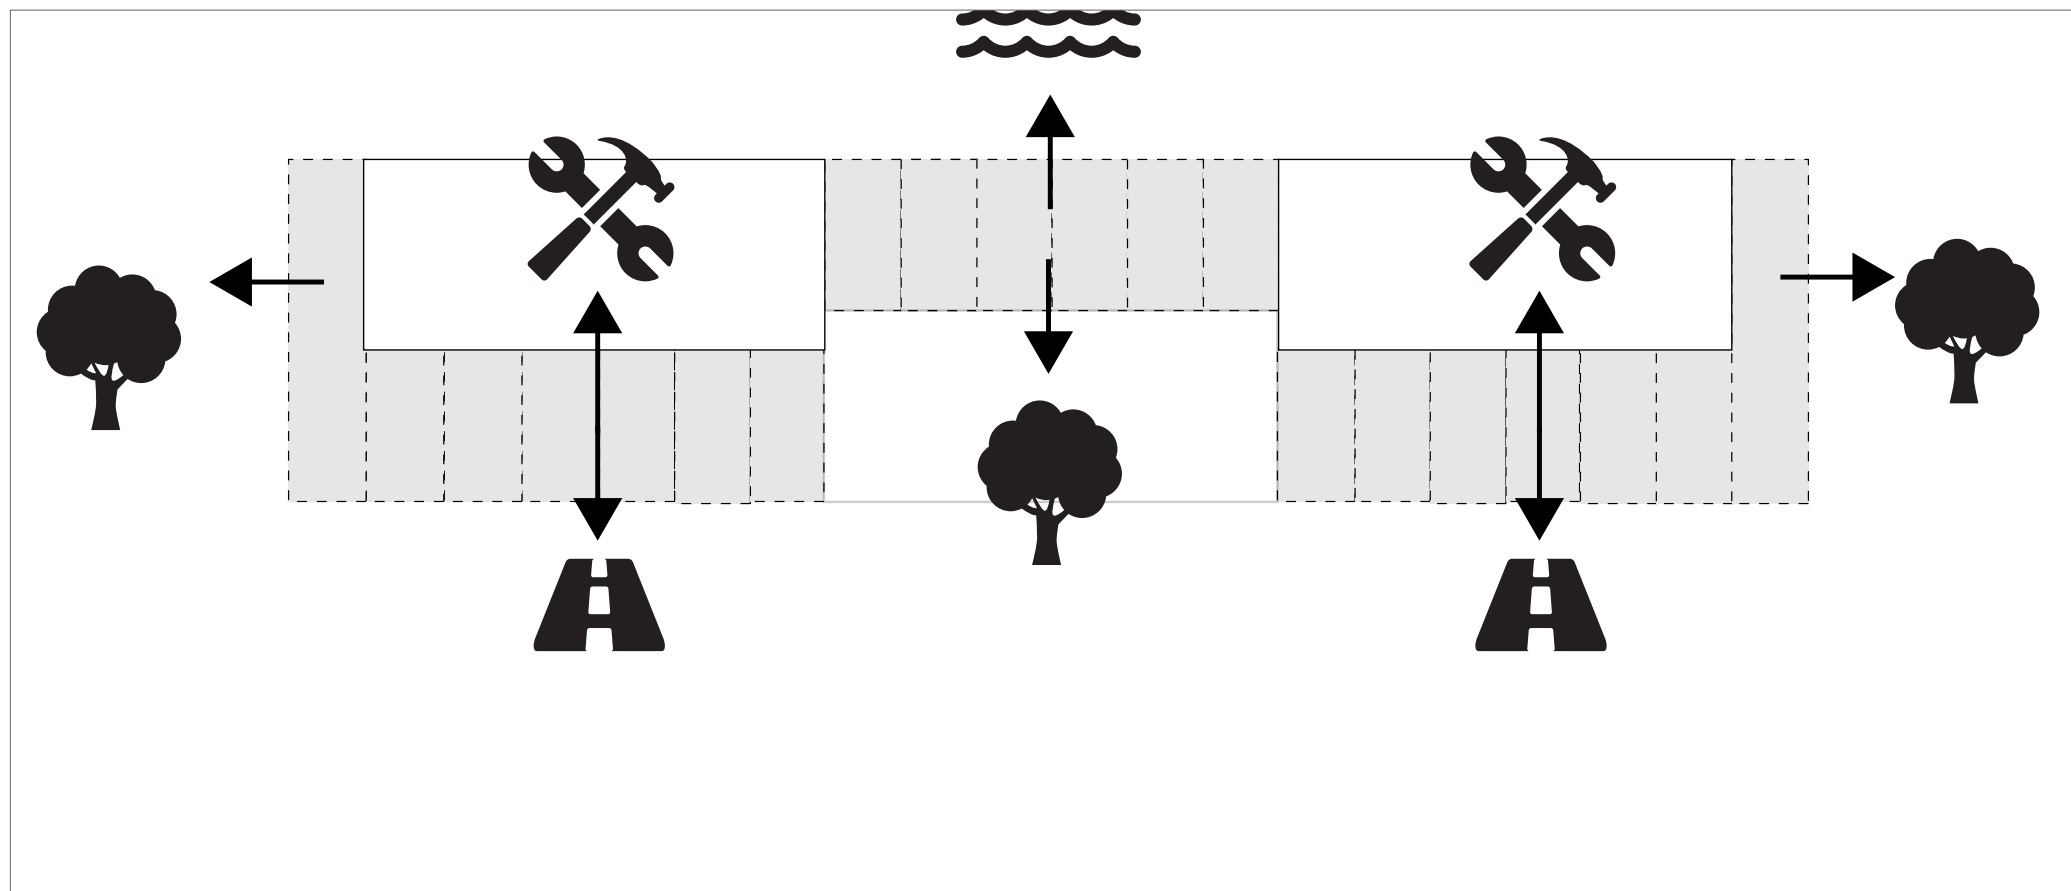


# URBAN SCHEME GROUND FLOOR

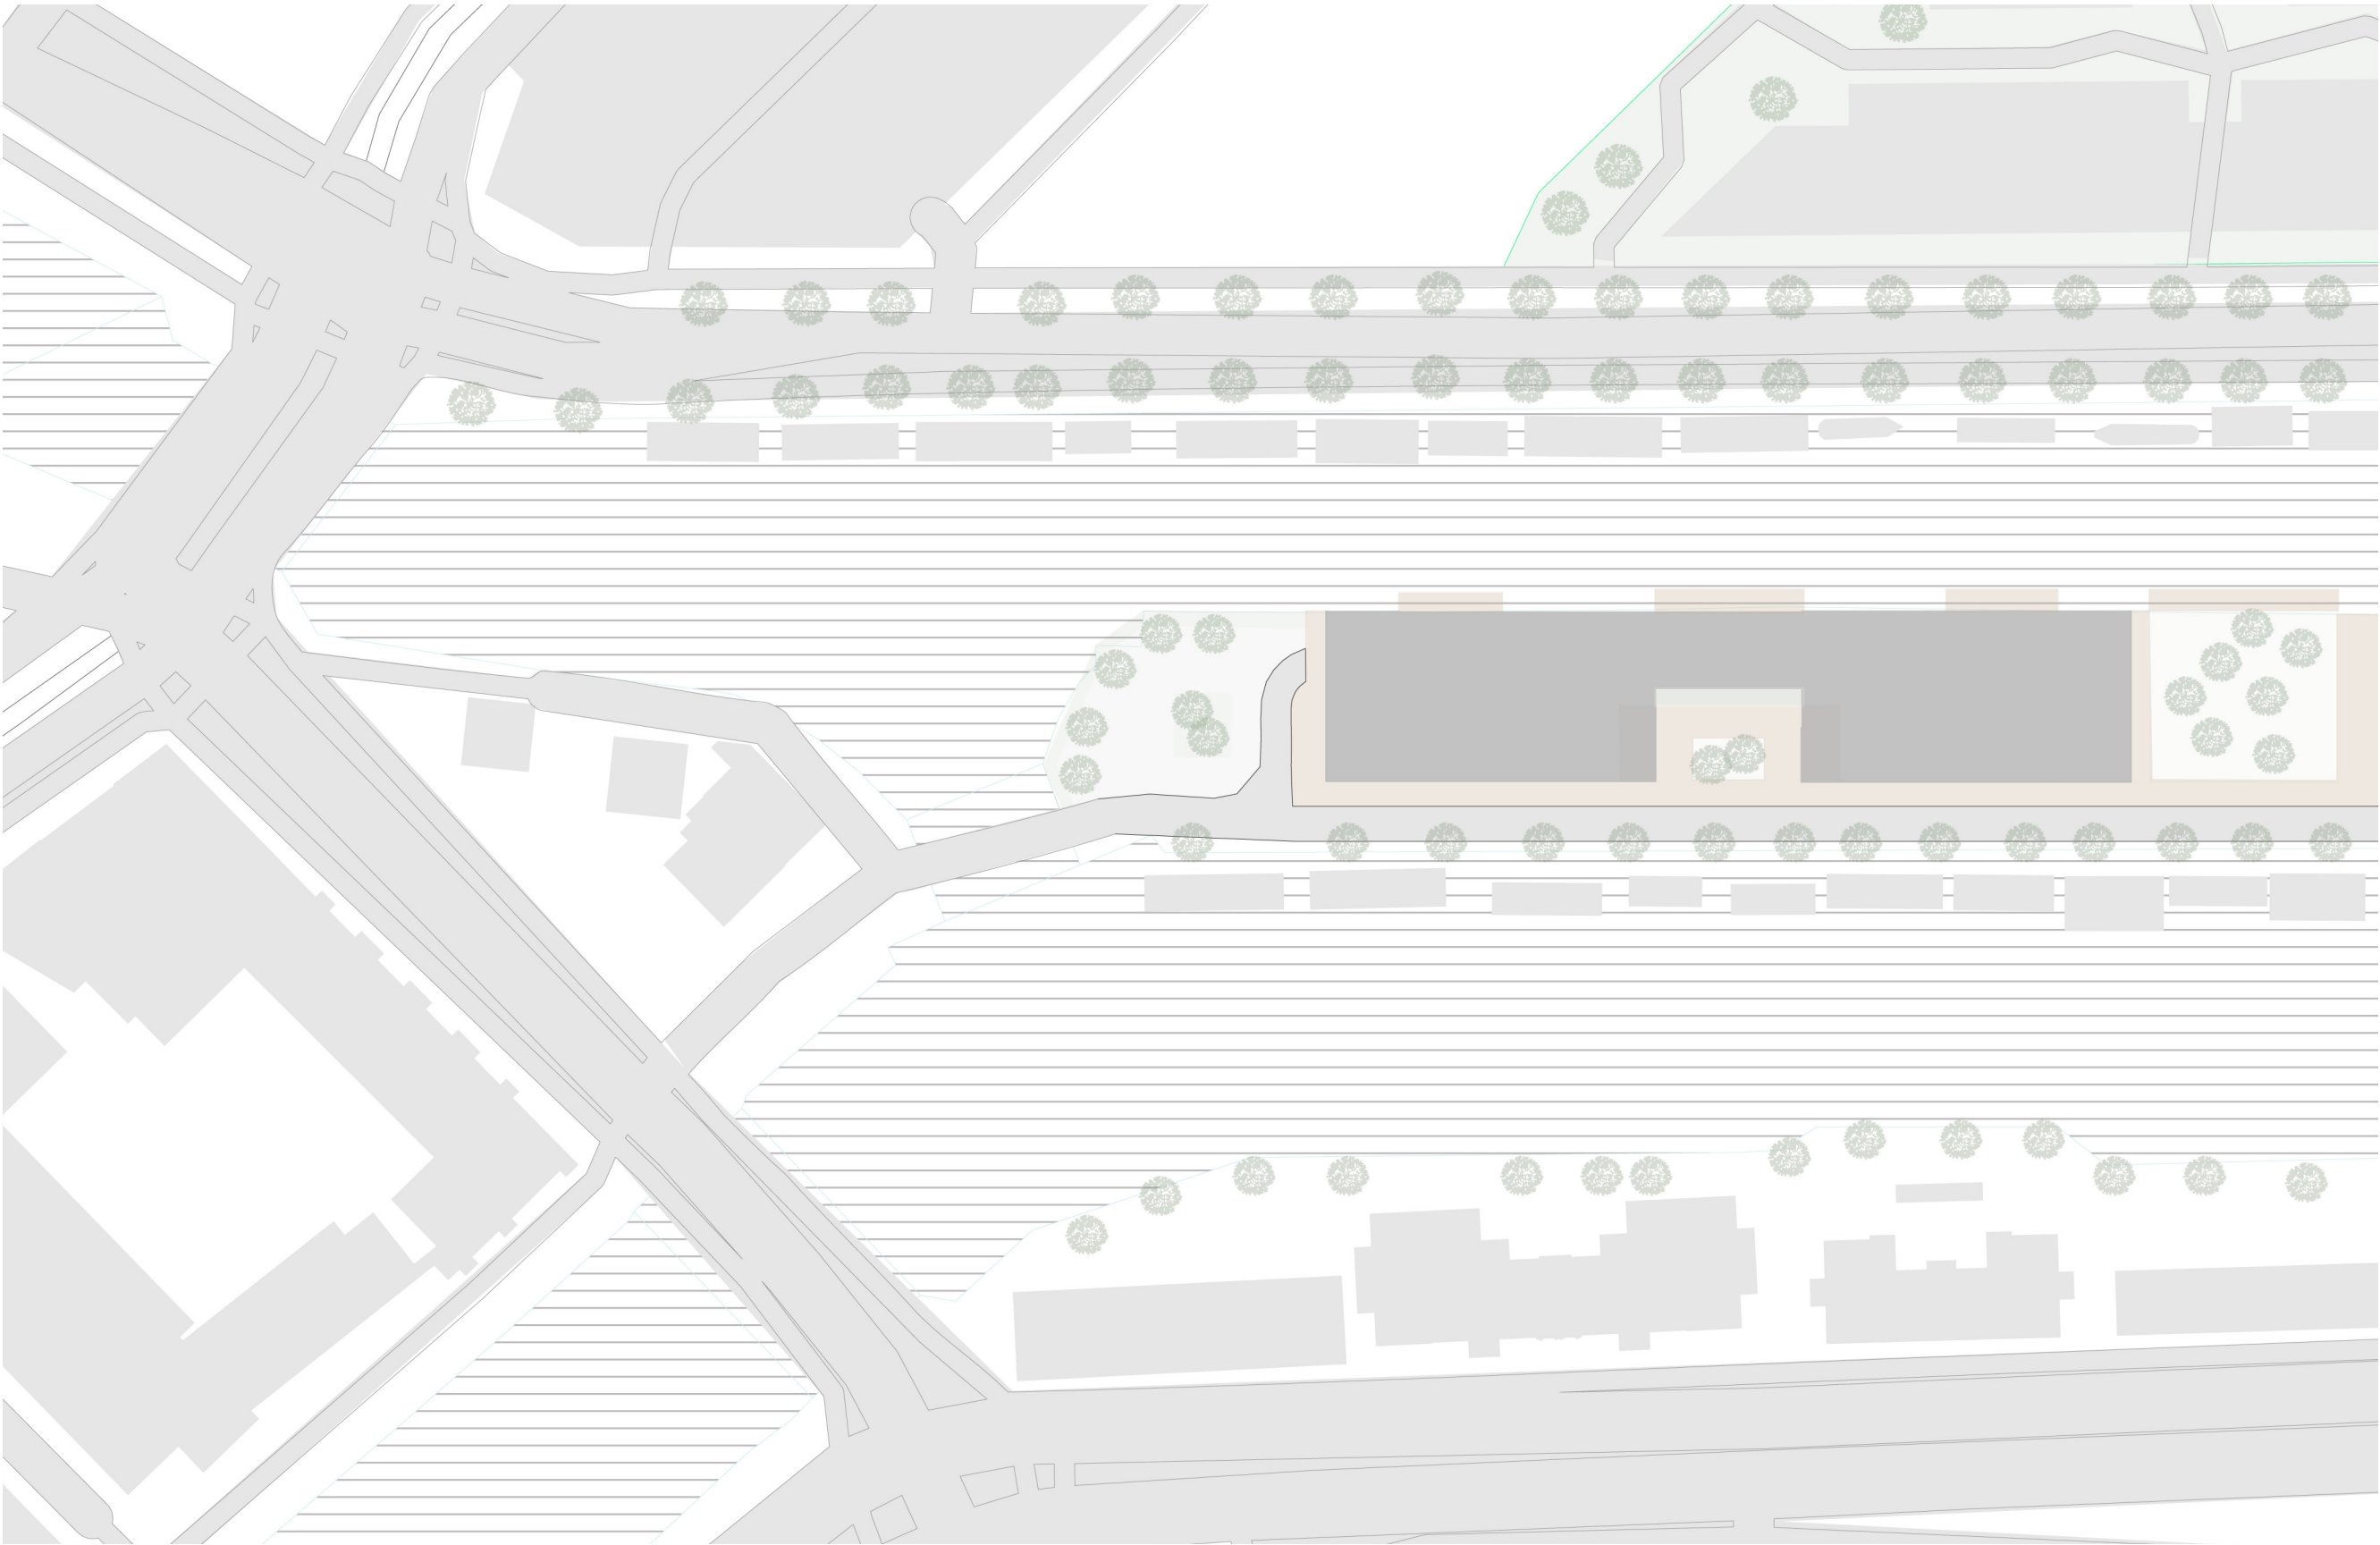

# URBAN SCHEME TOP FLOORS


---

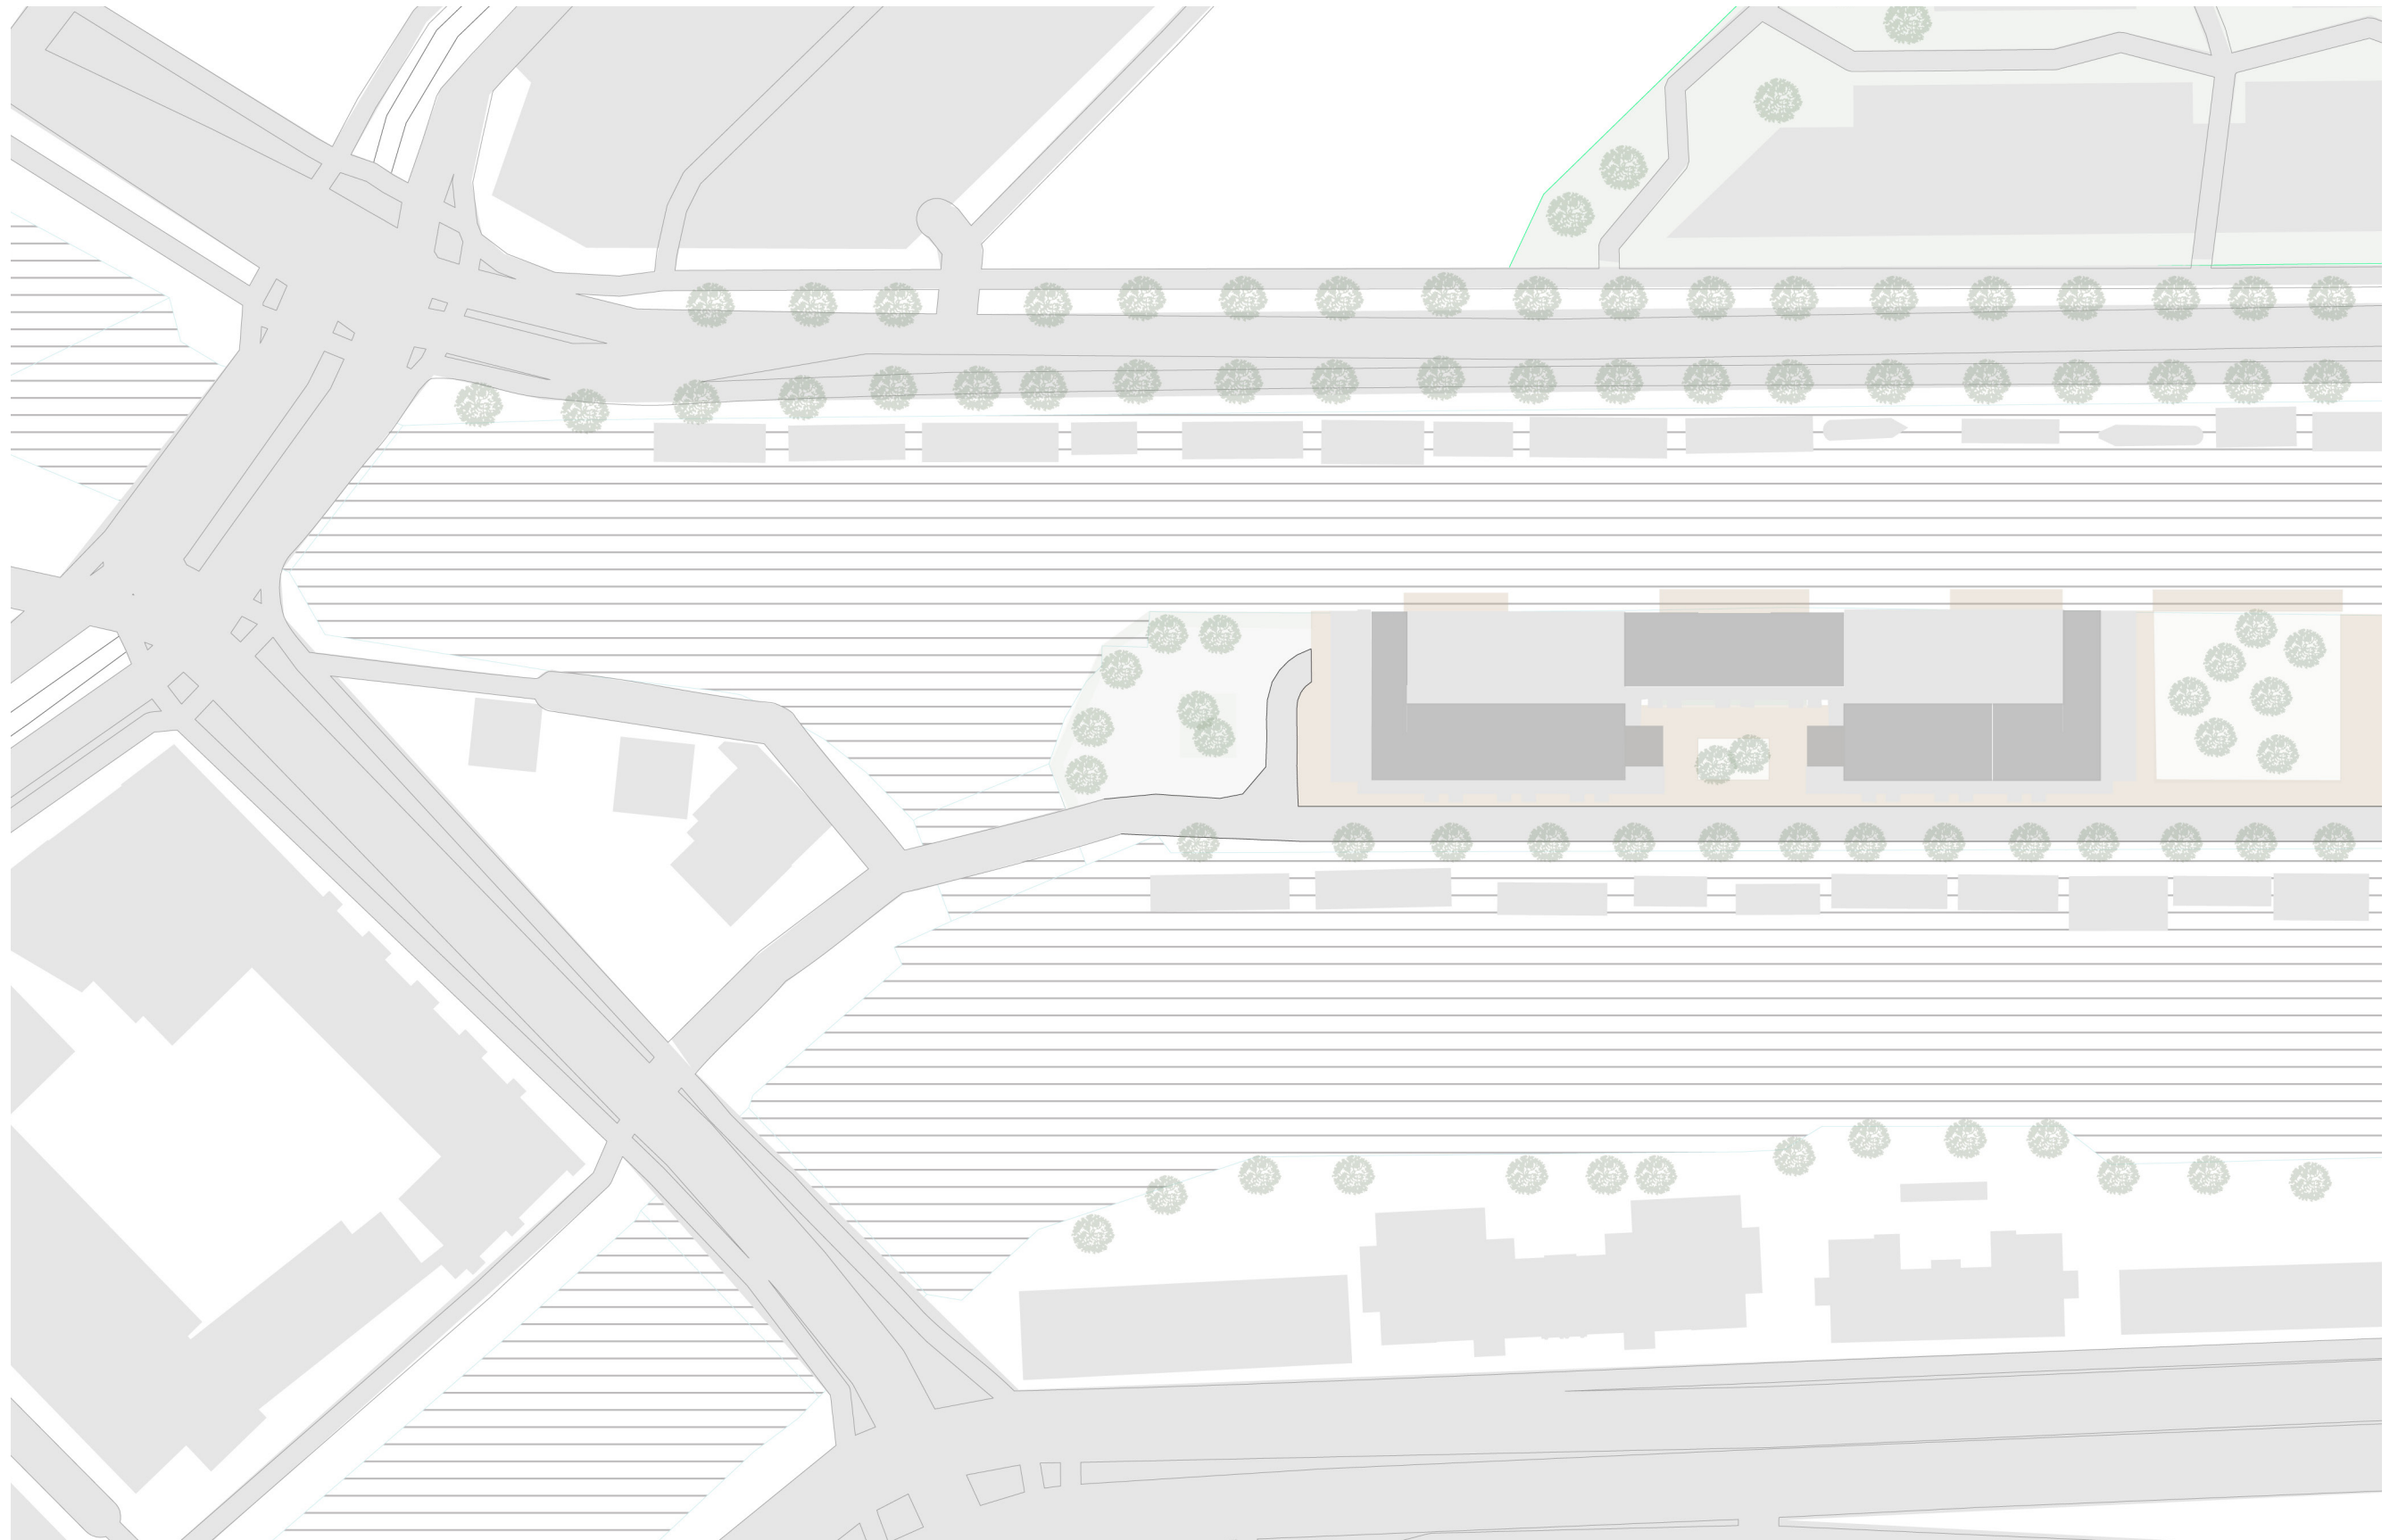



# URBAN SCHEME TOP FLOORS

---


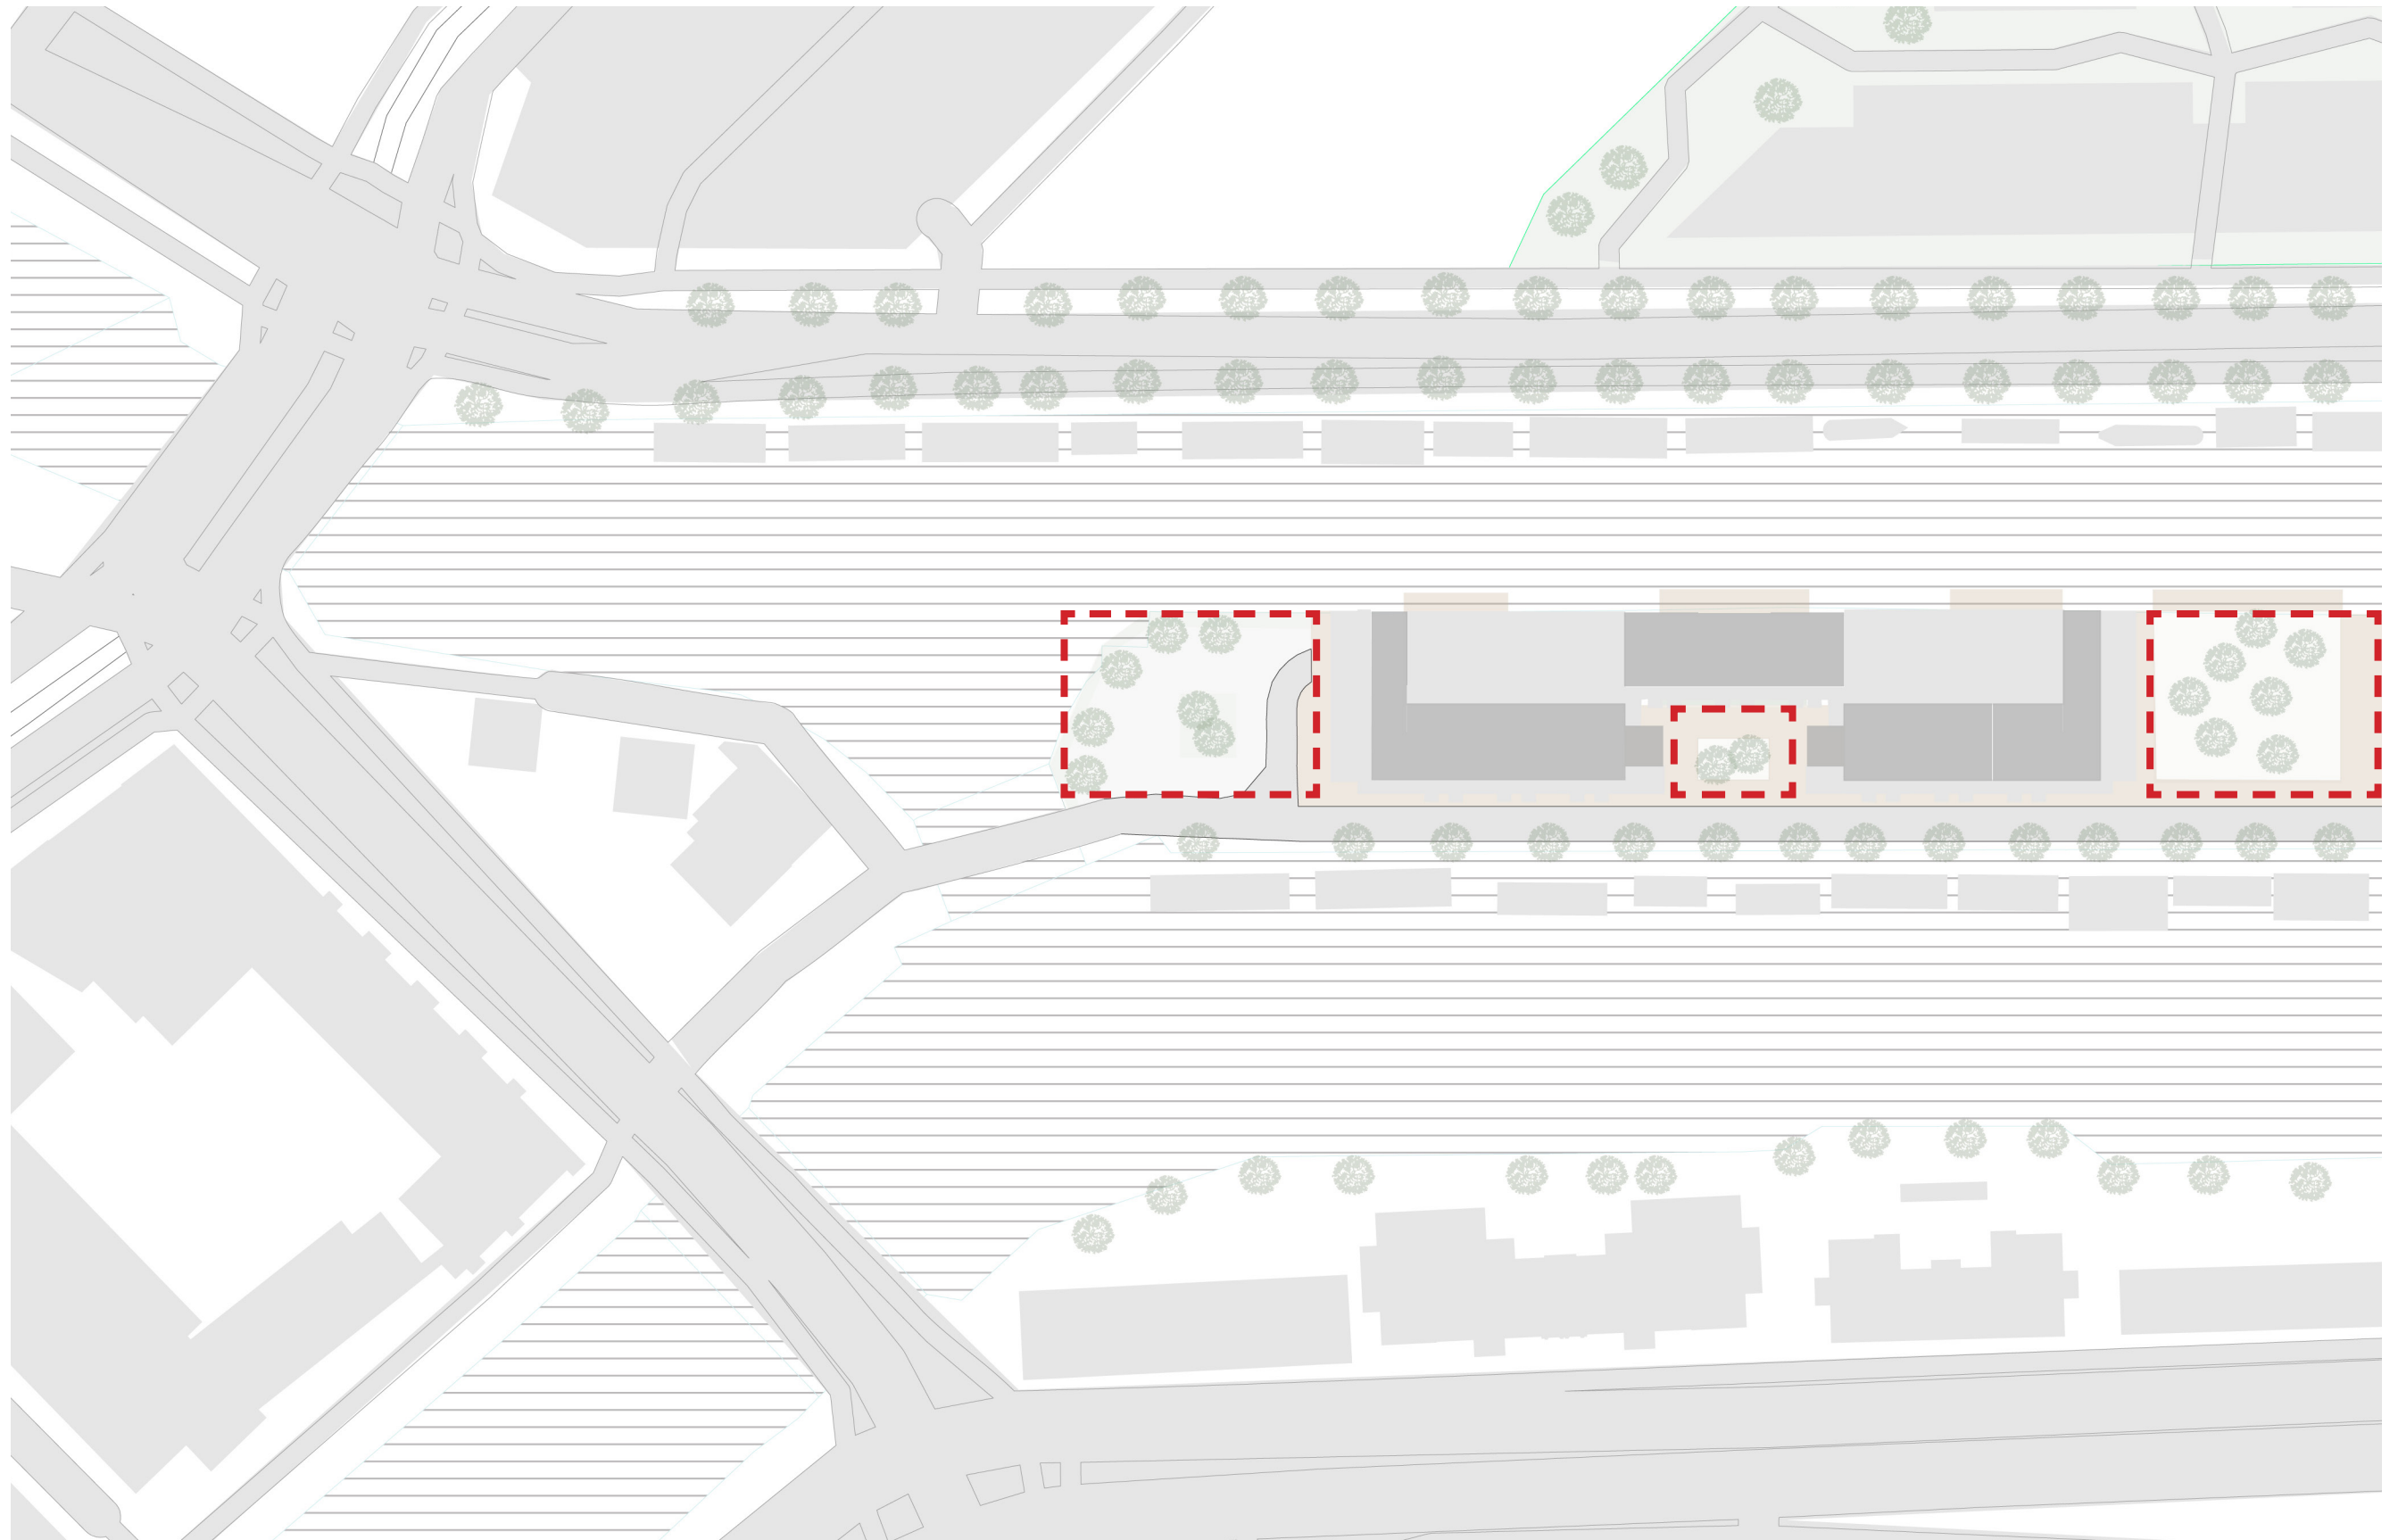


TYPOLOGICAL  
RESEARCH  
LIVE-WORK  
DWELLINGS

# TYOPOLOGICAL RESEARCH

---


F. HOLLISS

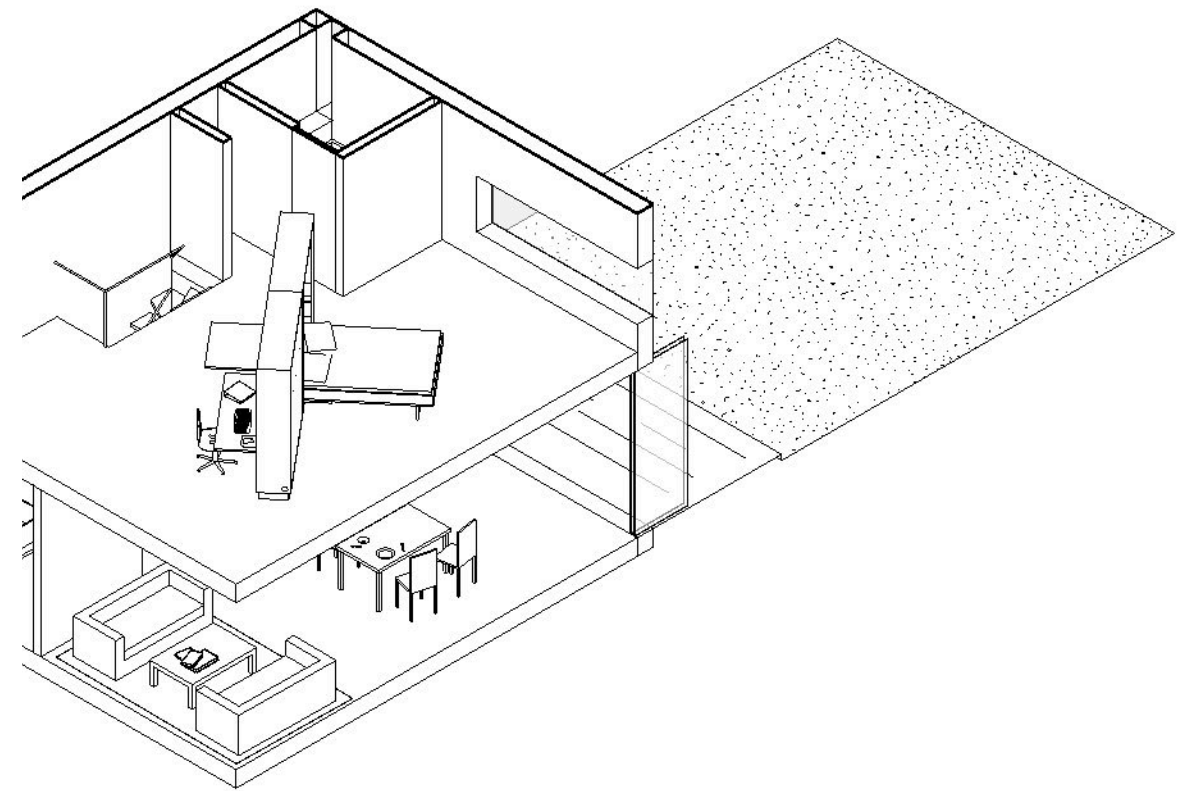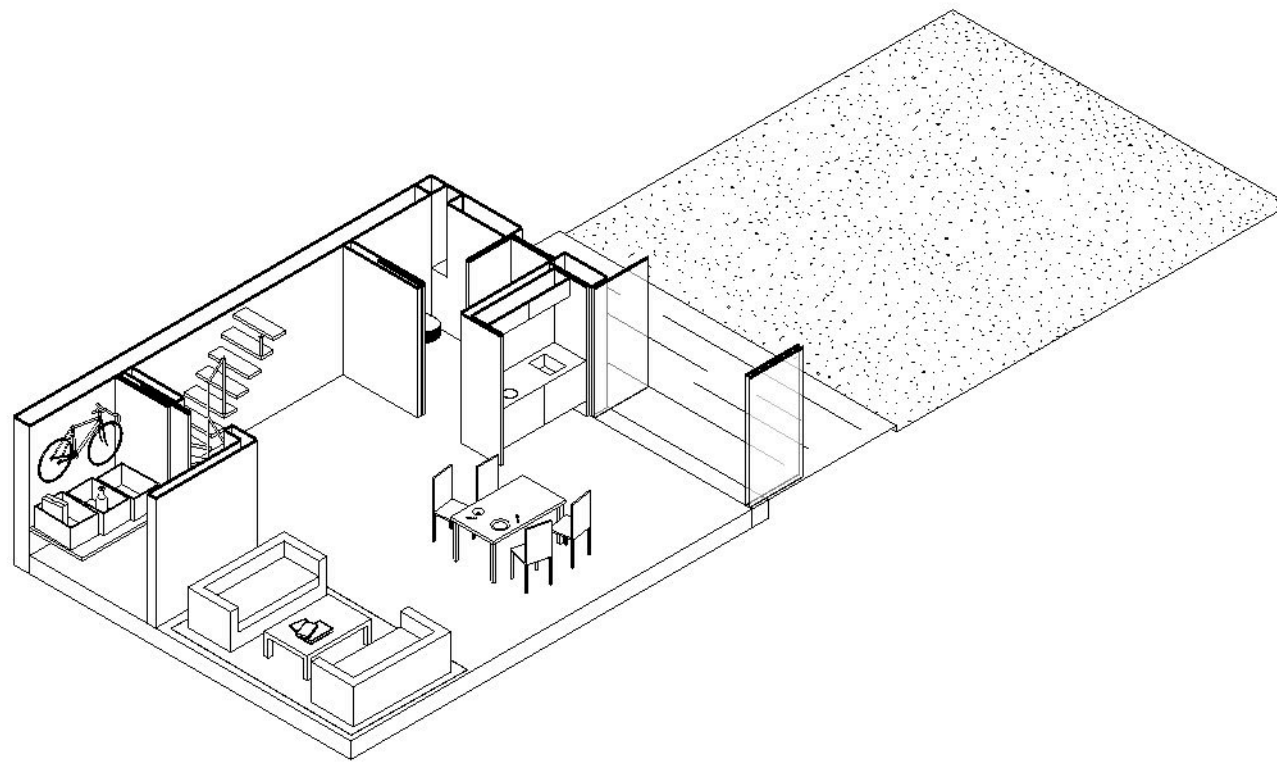

# TYPOLOGICAL RESEARCH

---

F. HOLLISS

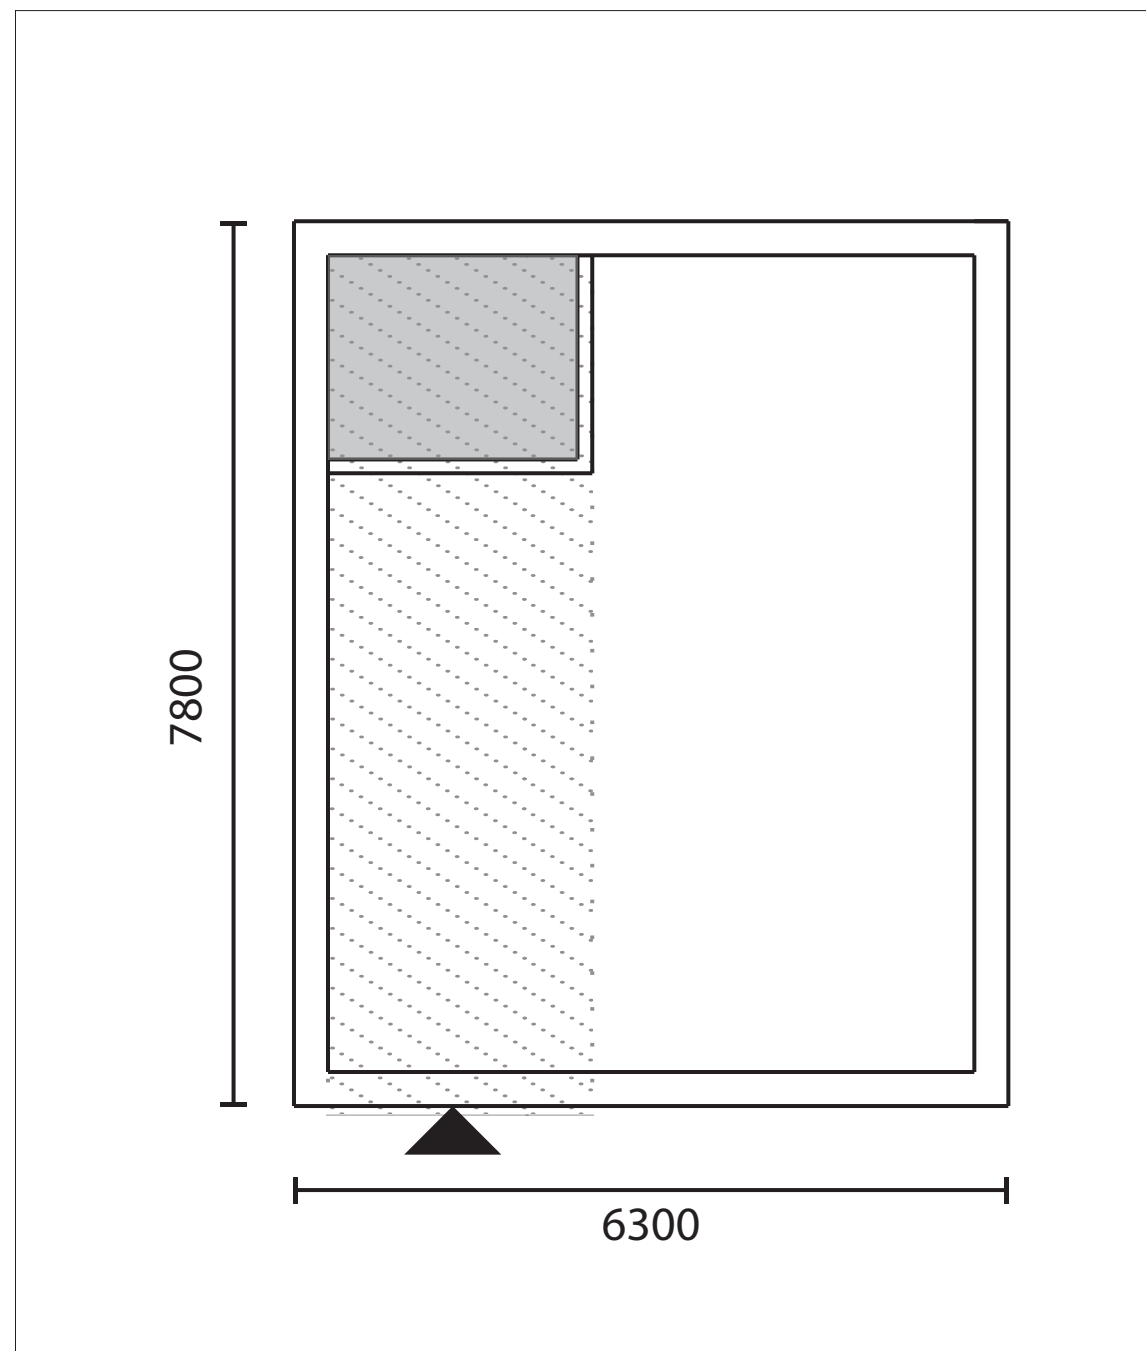




# TYPOLOGICAL RESEARCH

---

F. HOLLISS

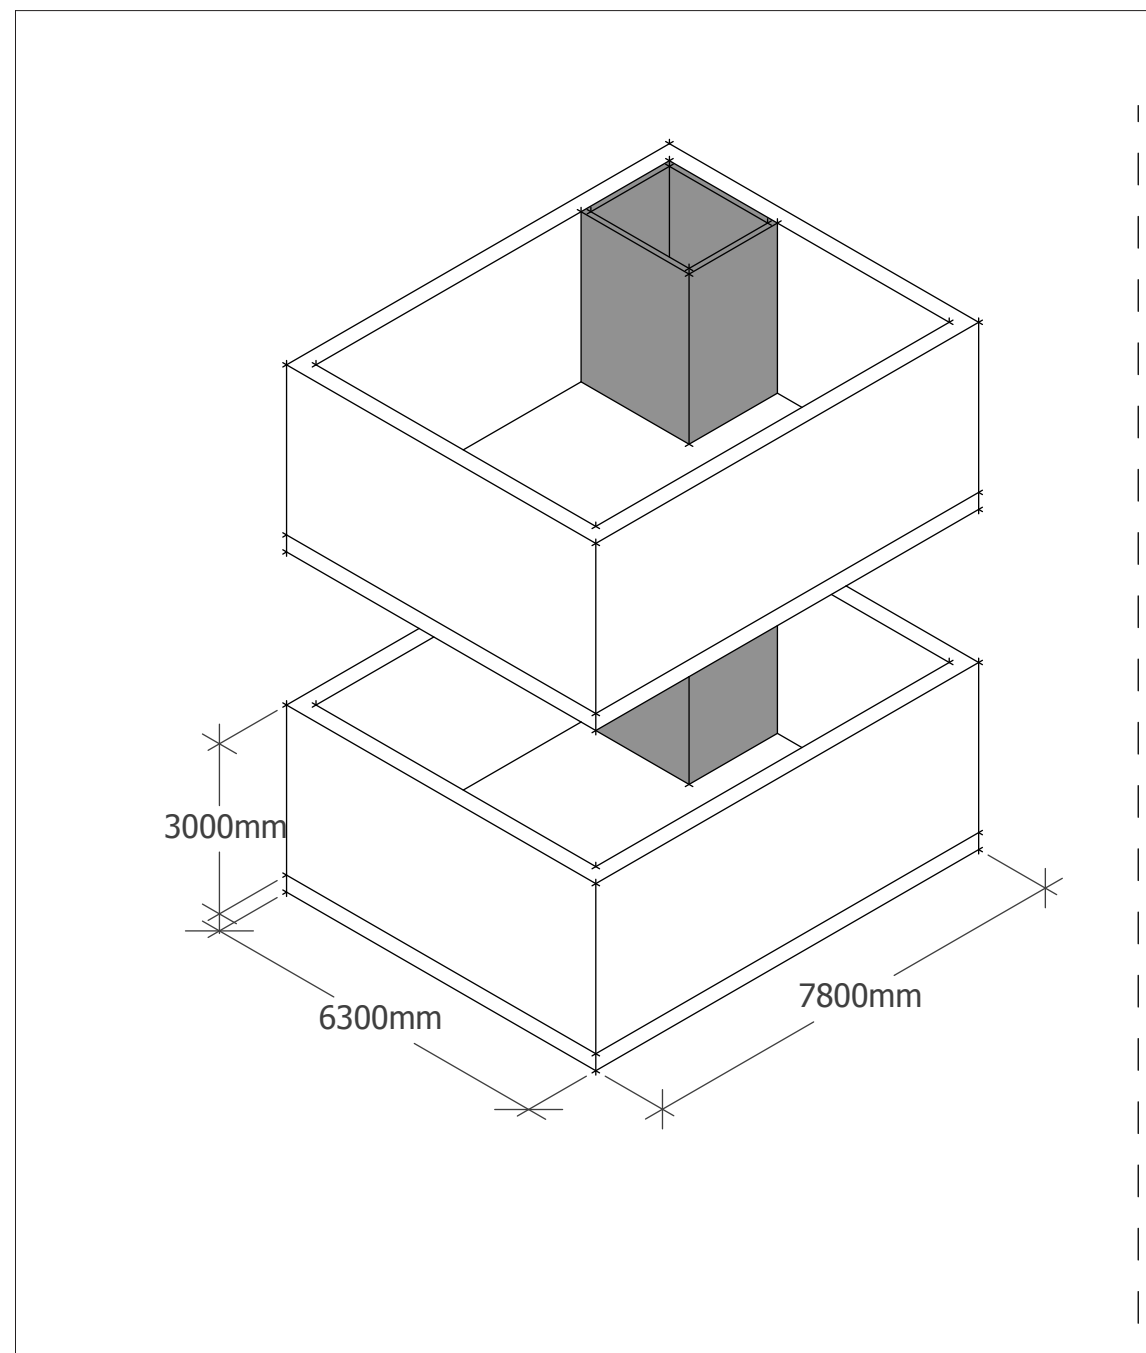


# TYPOLOGICAL RESEARCH

---


F. HOLLISS

Dominant function

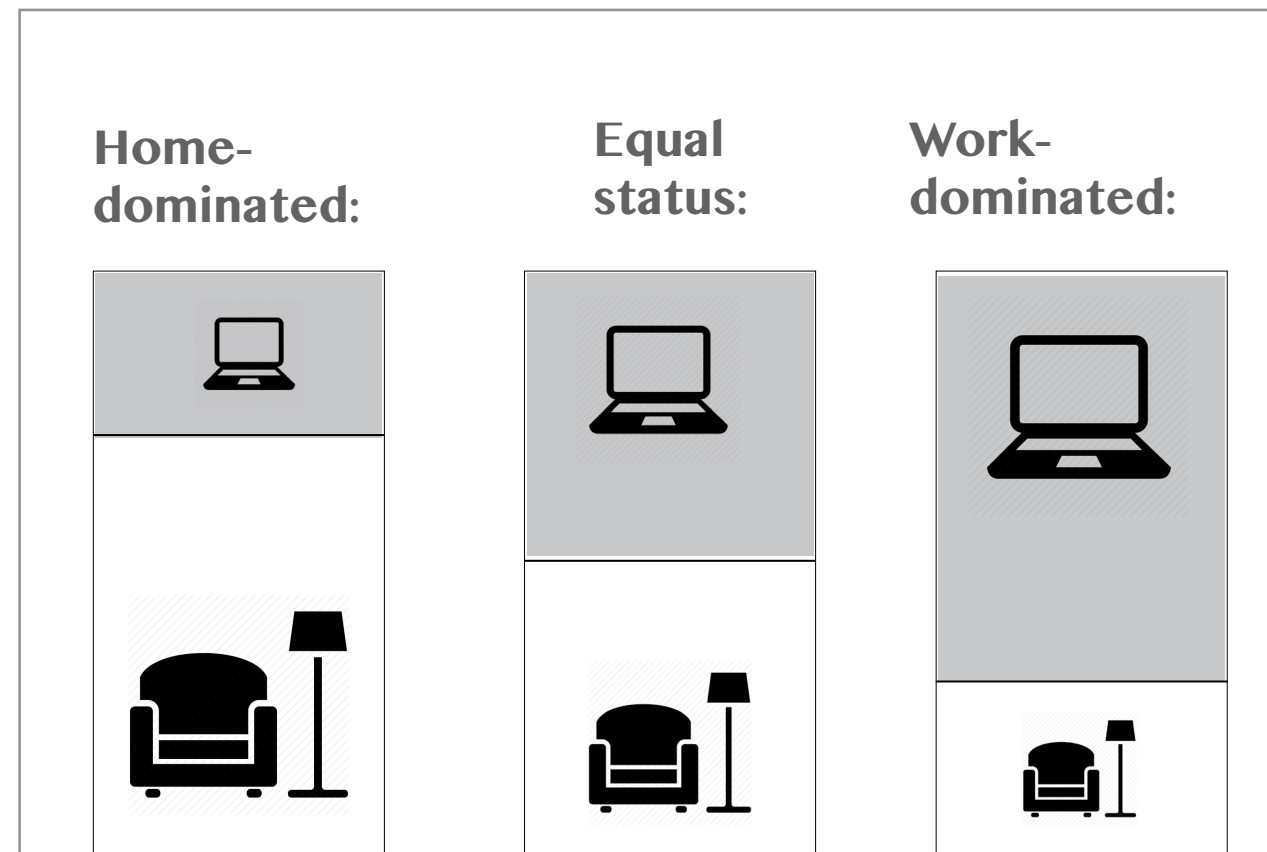


# TYPOLOGICAL RESEARCH


T. DOLAN

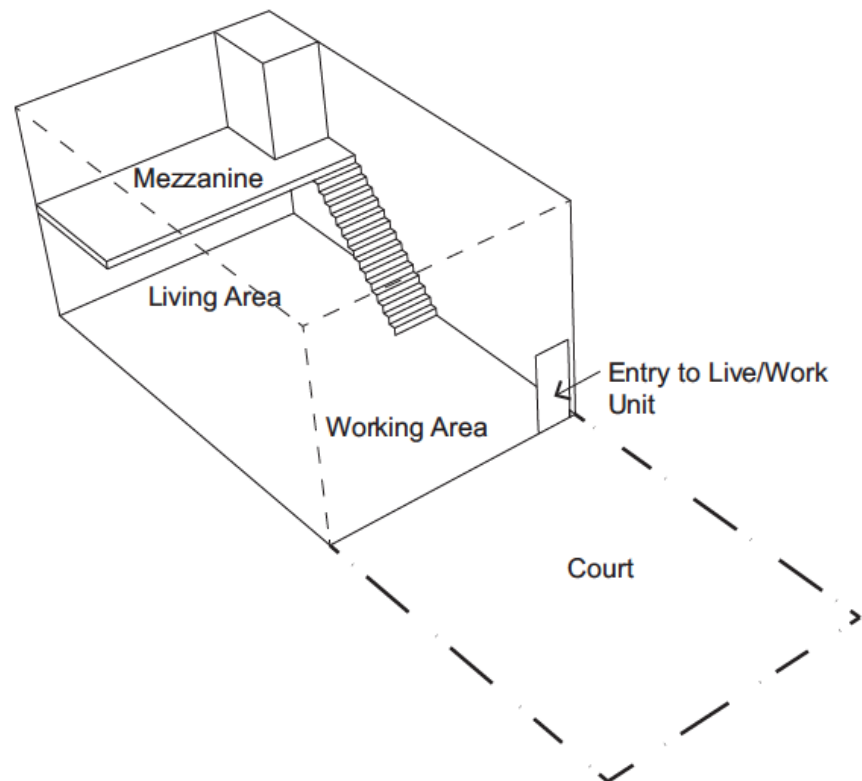

**Figure 2-15** Diagram of a live-with proximity-type unit.

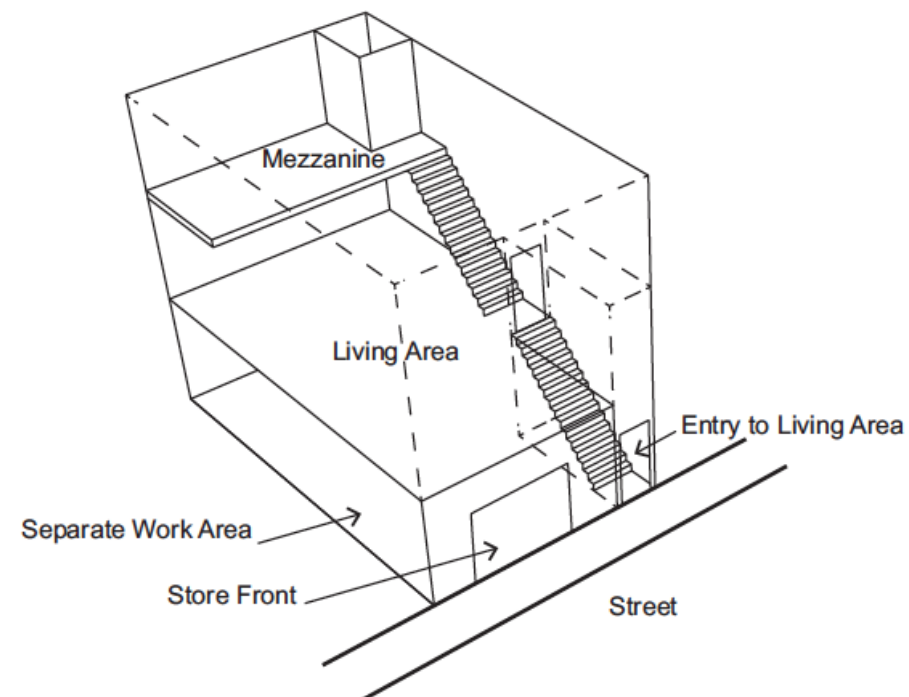


**Figure 2-17** Diagram of a live-near proximity-type unit.

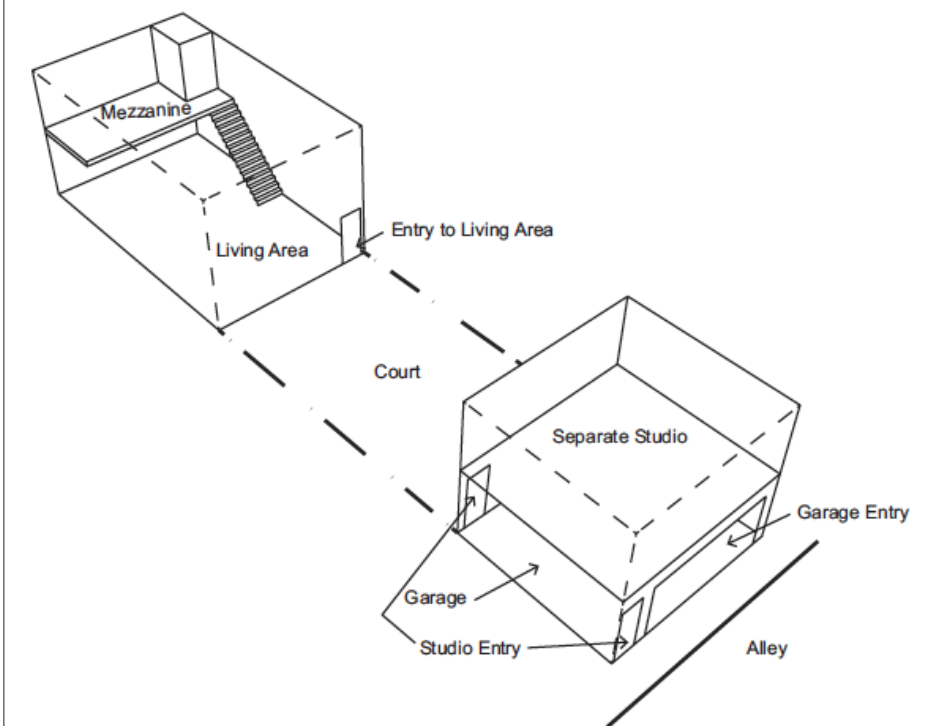

**Figure 2-19** Diagram of a live-nearby proximity-type unit.



# DWELLING DESIGN

---

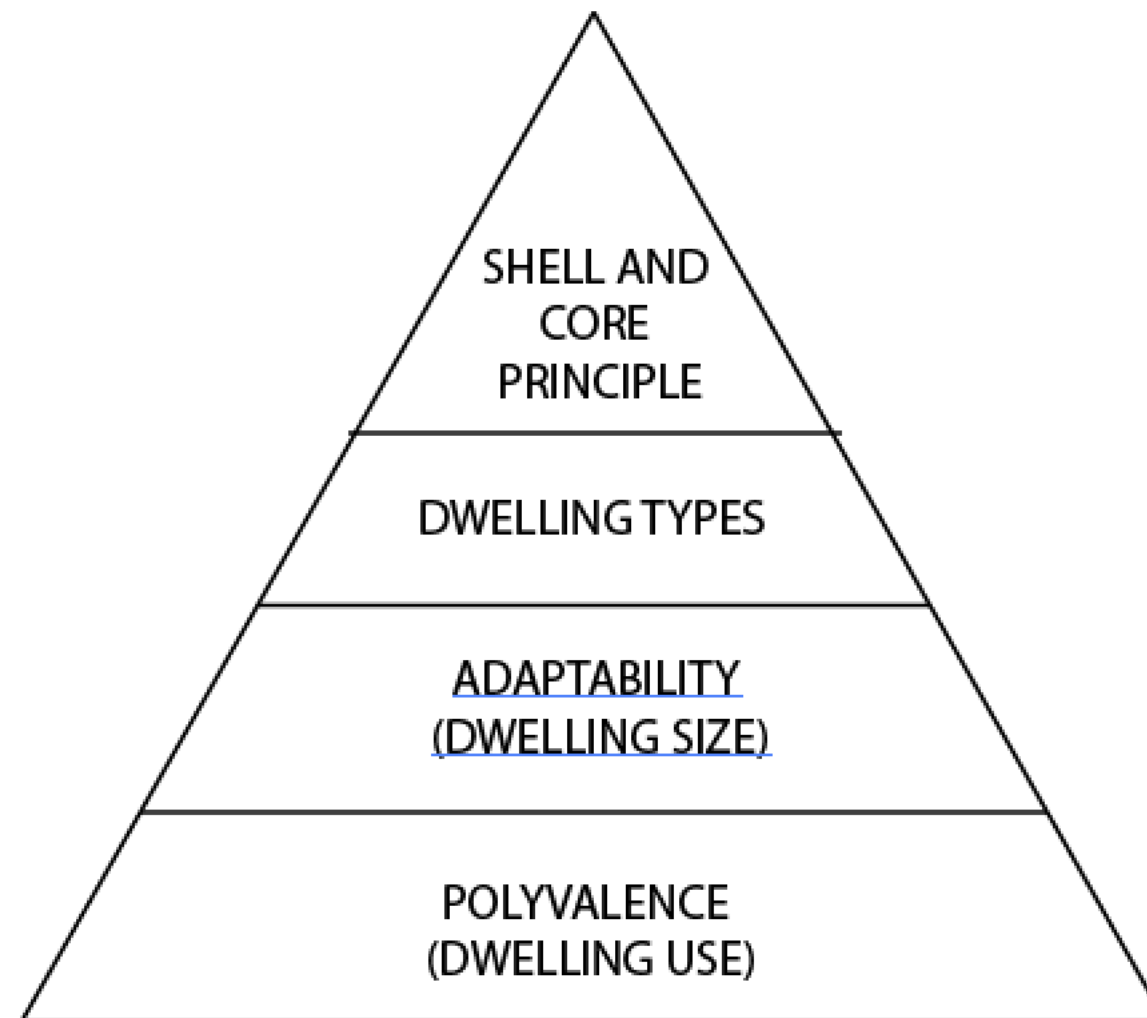





# LIVE-WORK LOFT APARTMENT

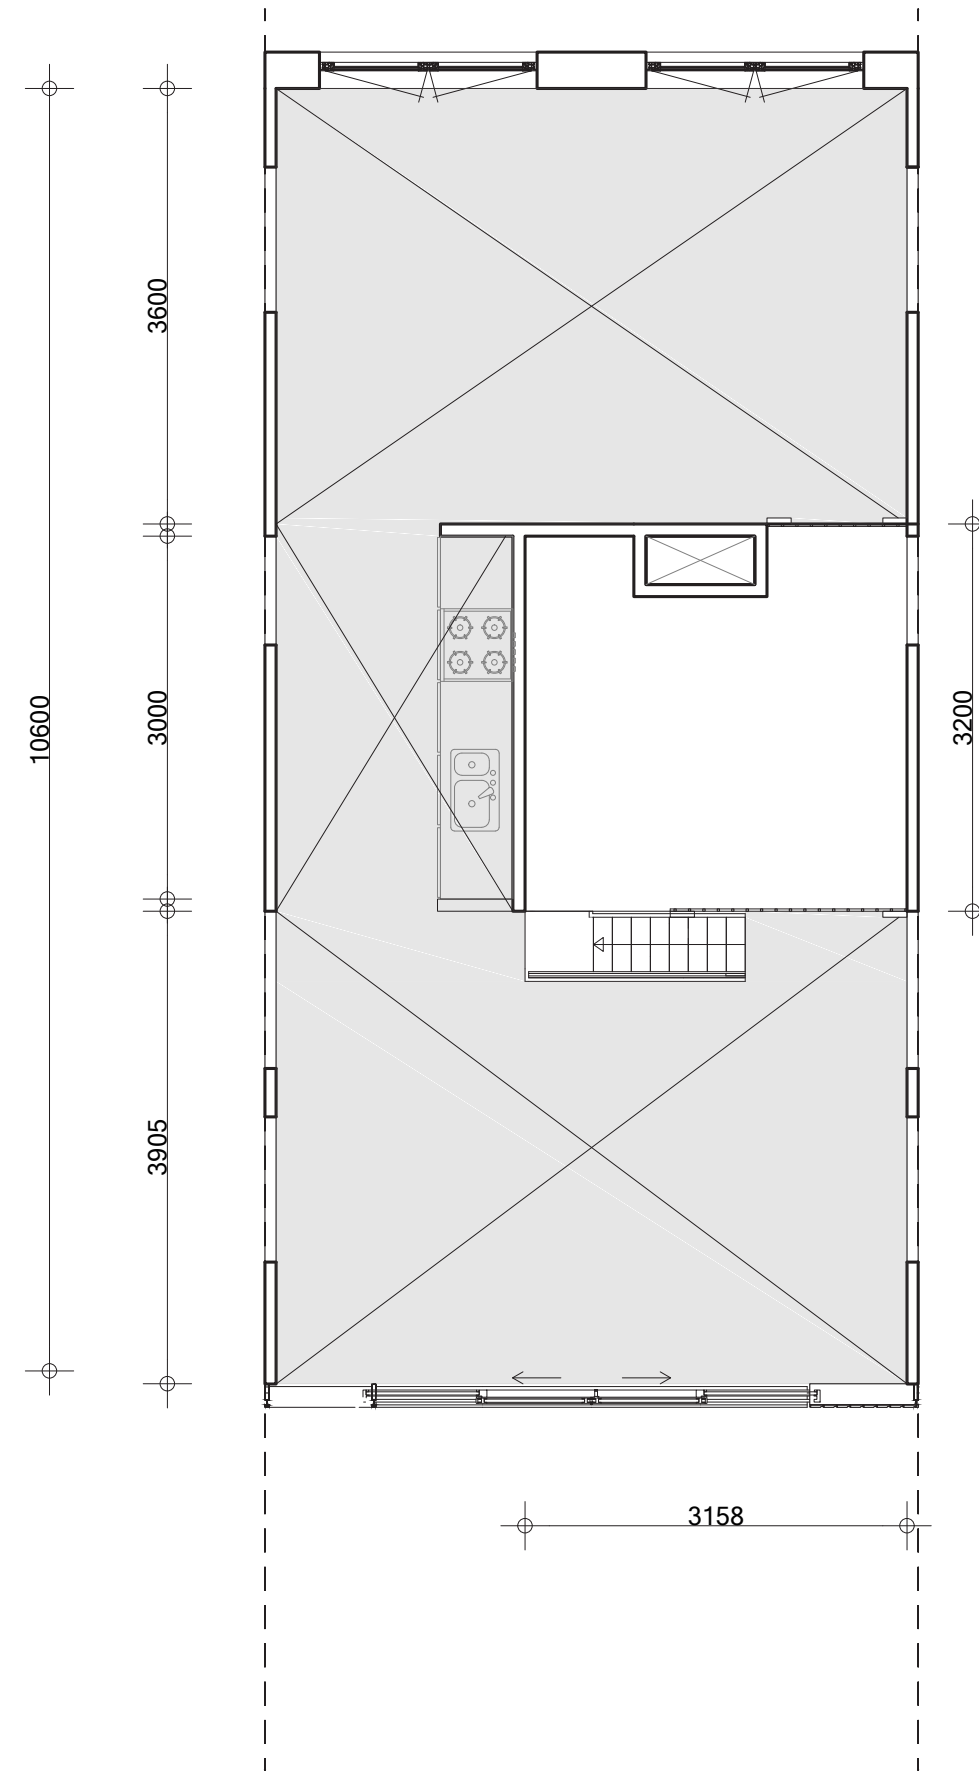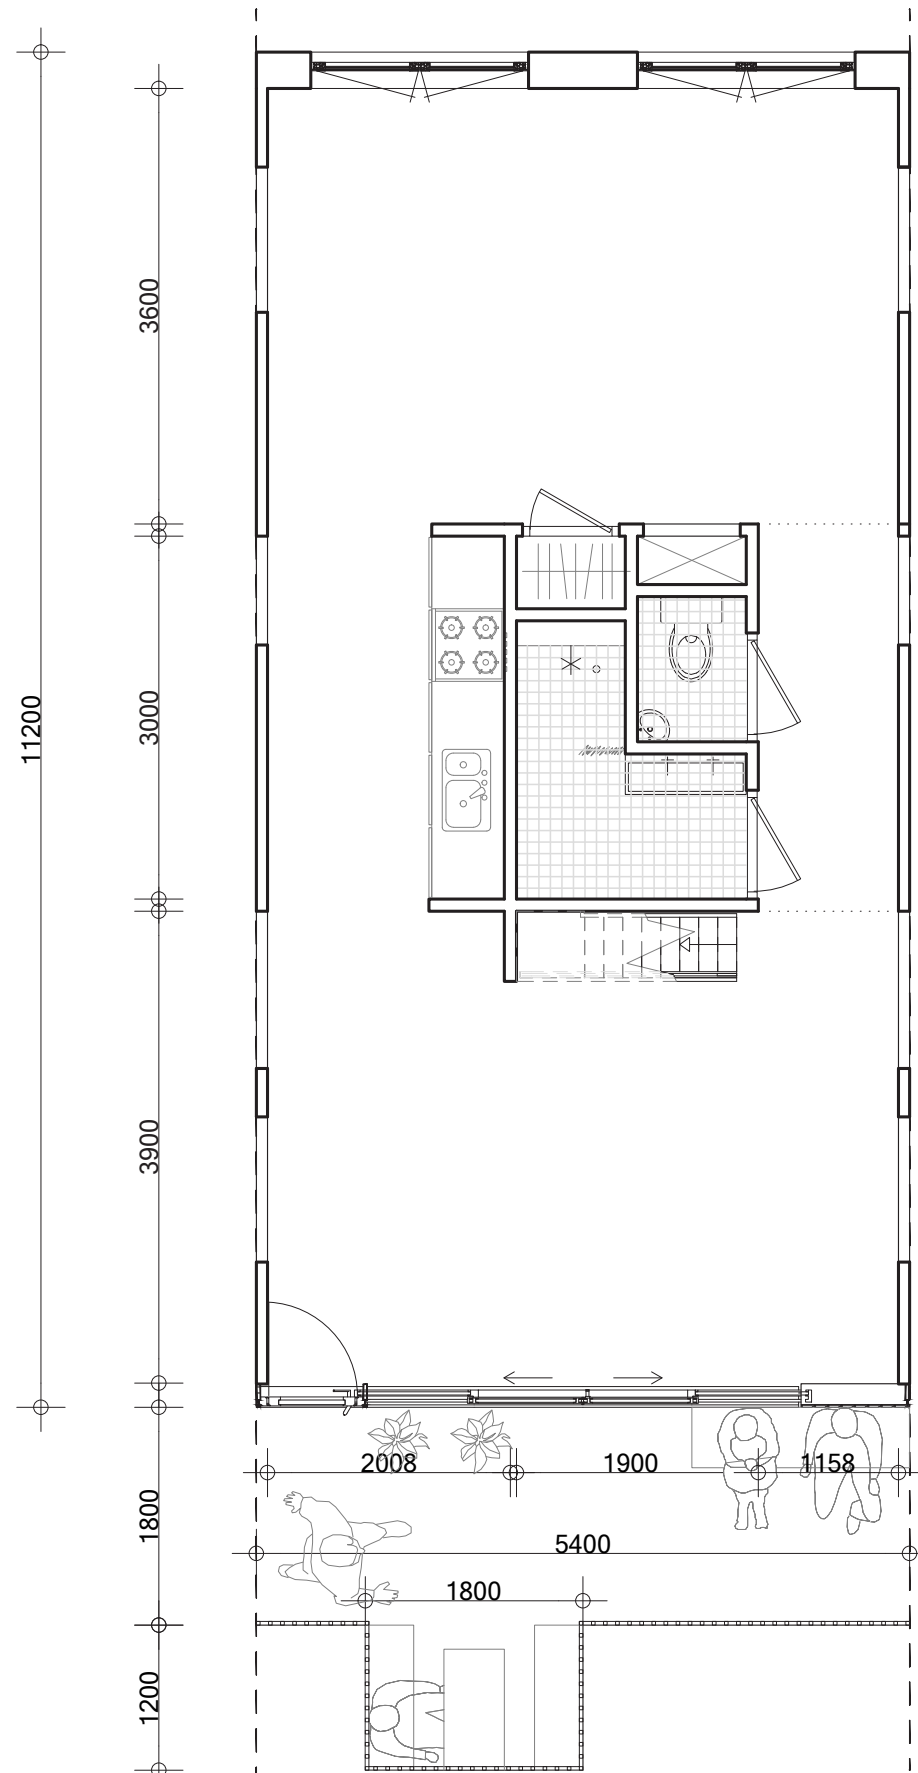


# LIVE-WORK LOFT APARTMENT

---

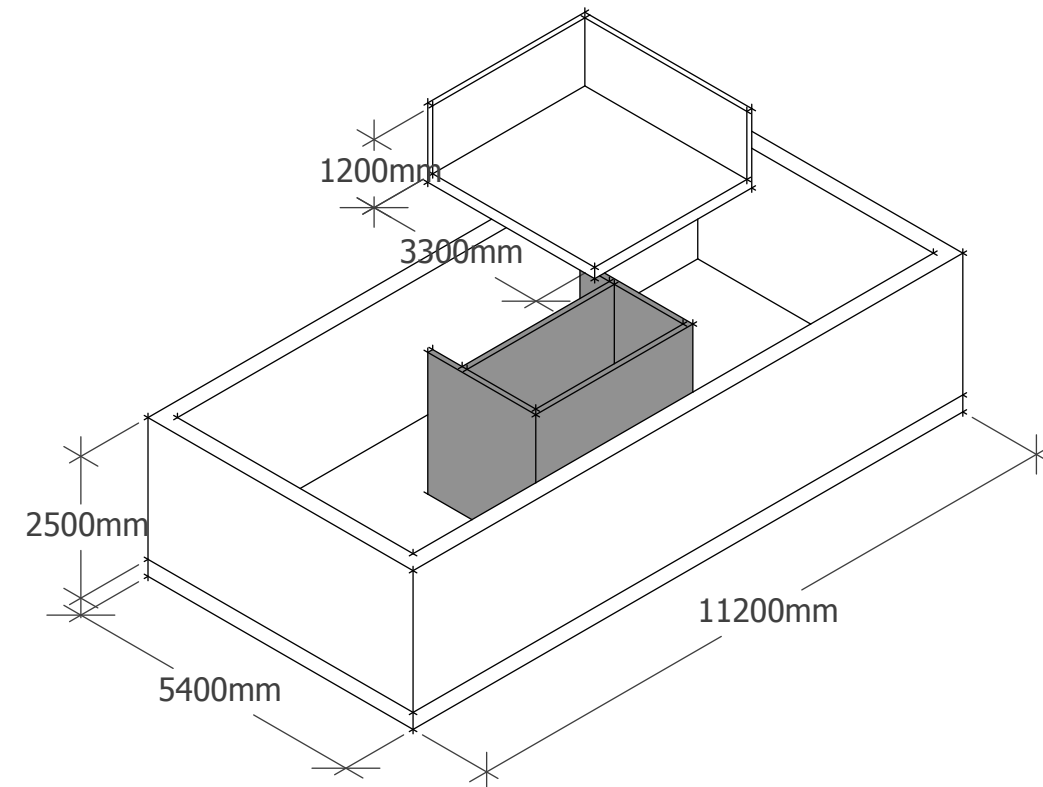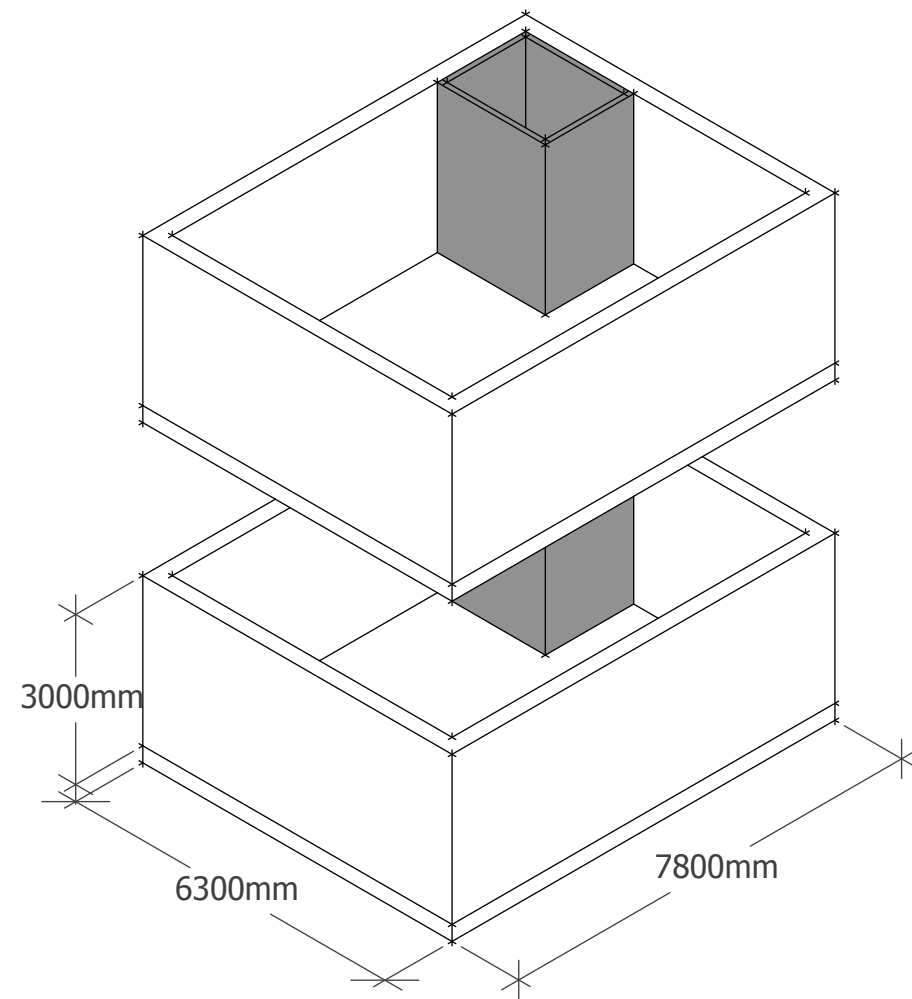

# DWELLING CORE LAYOUT AND DIMENSIONS


---

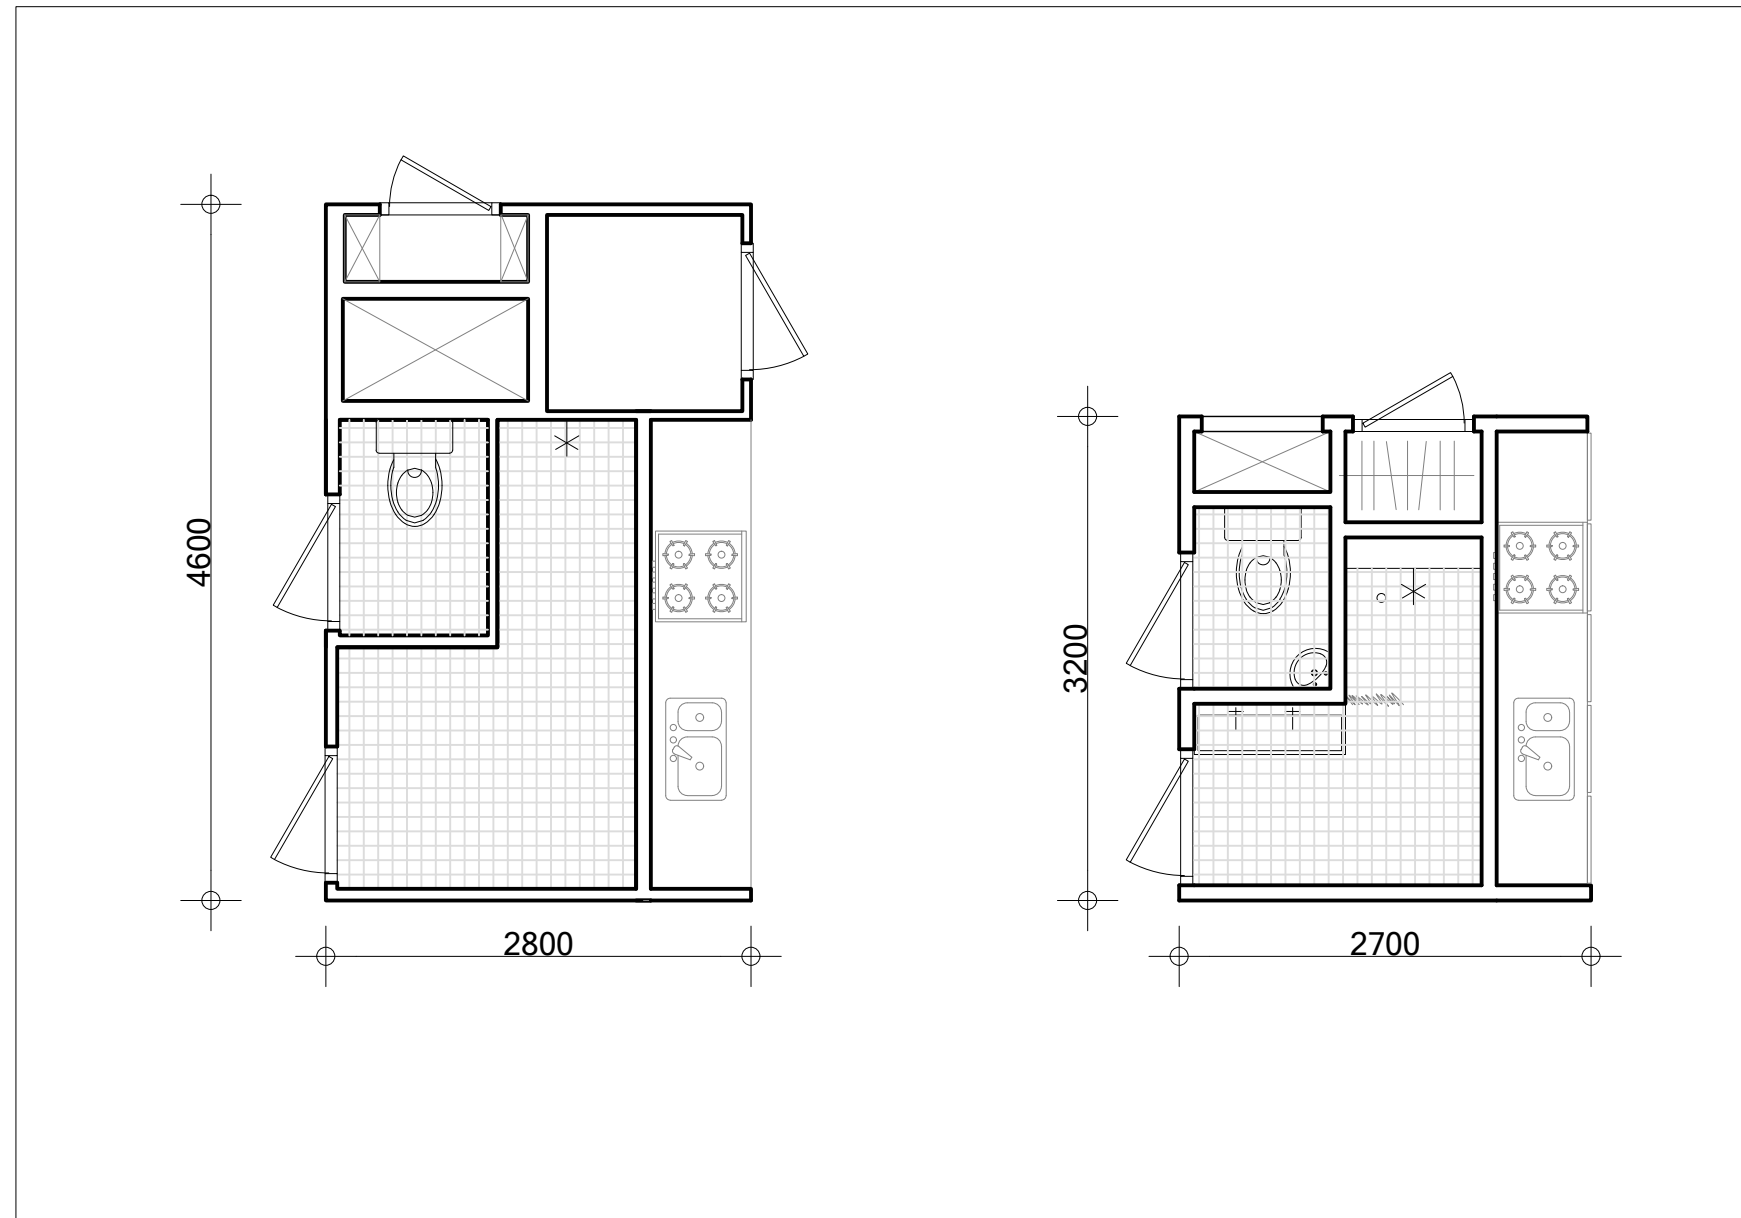

# DWELLING CORE PLACEMENT



---



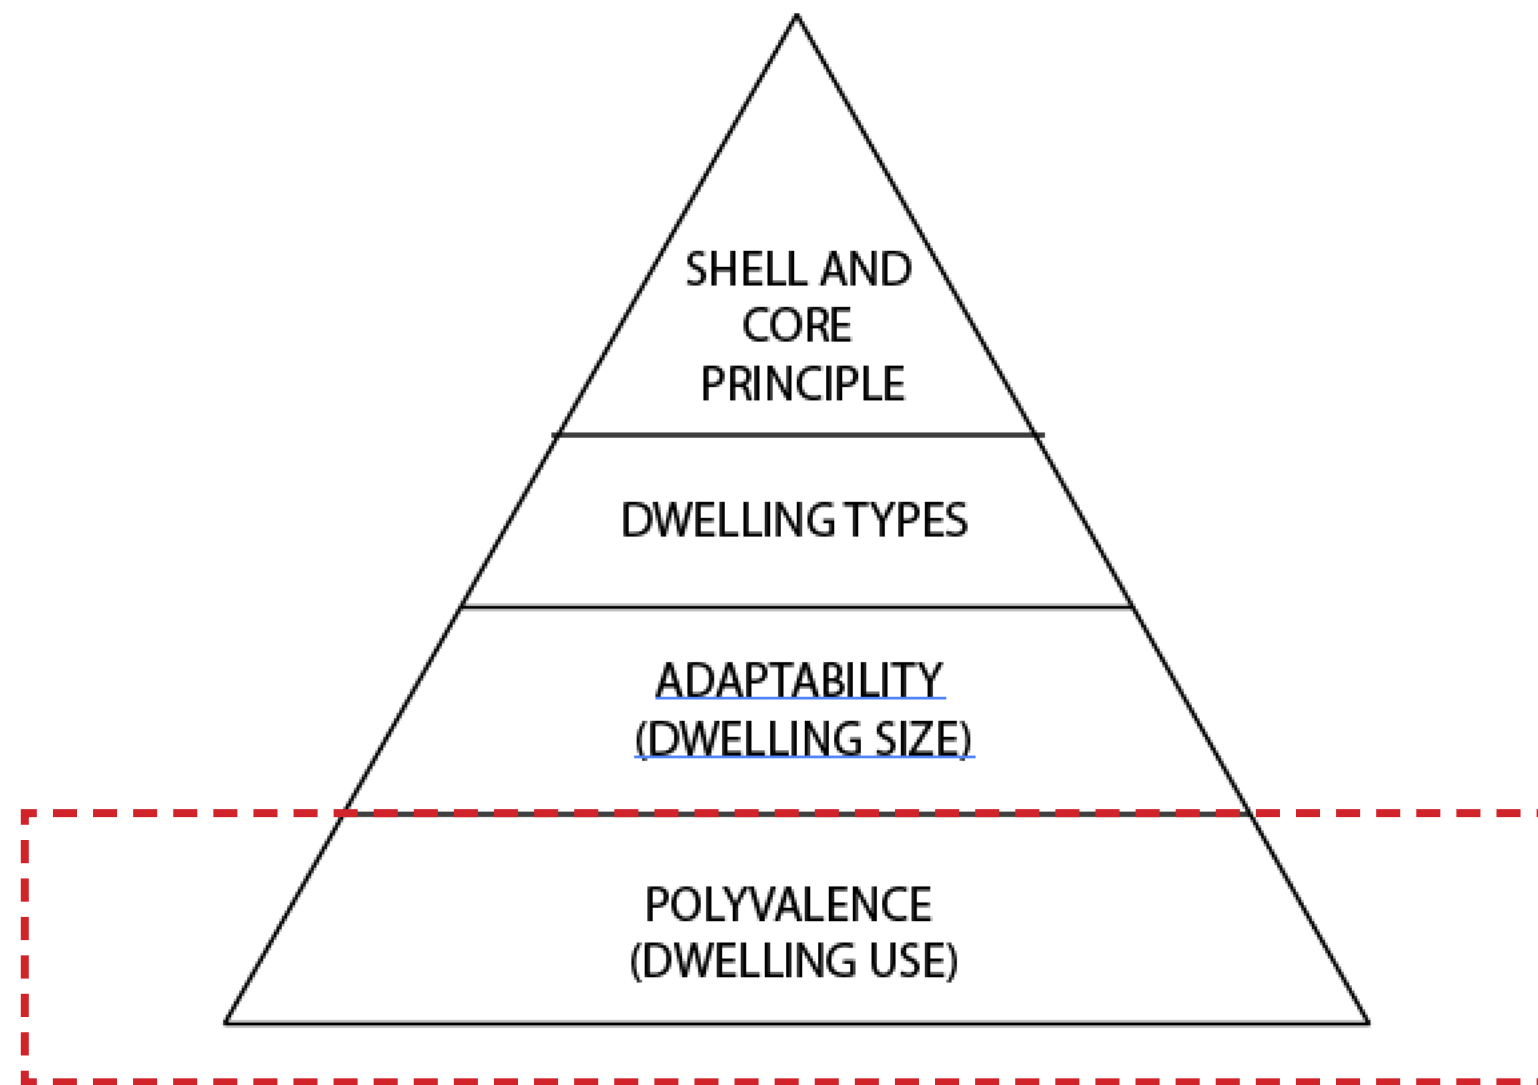





# LIVE-WORK LOFT APARTMENT

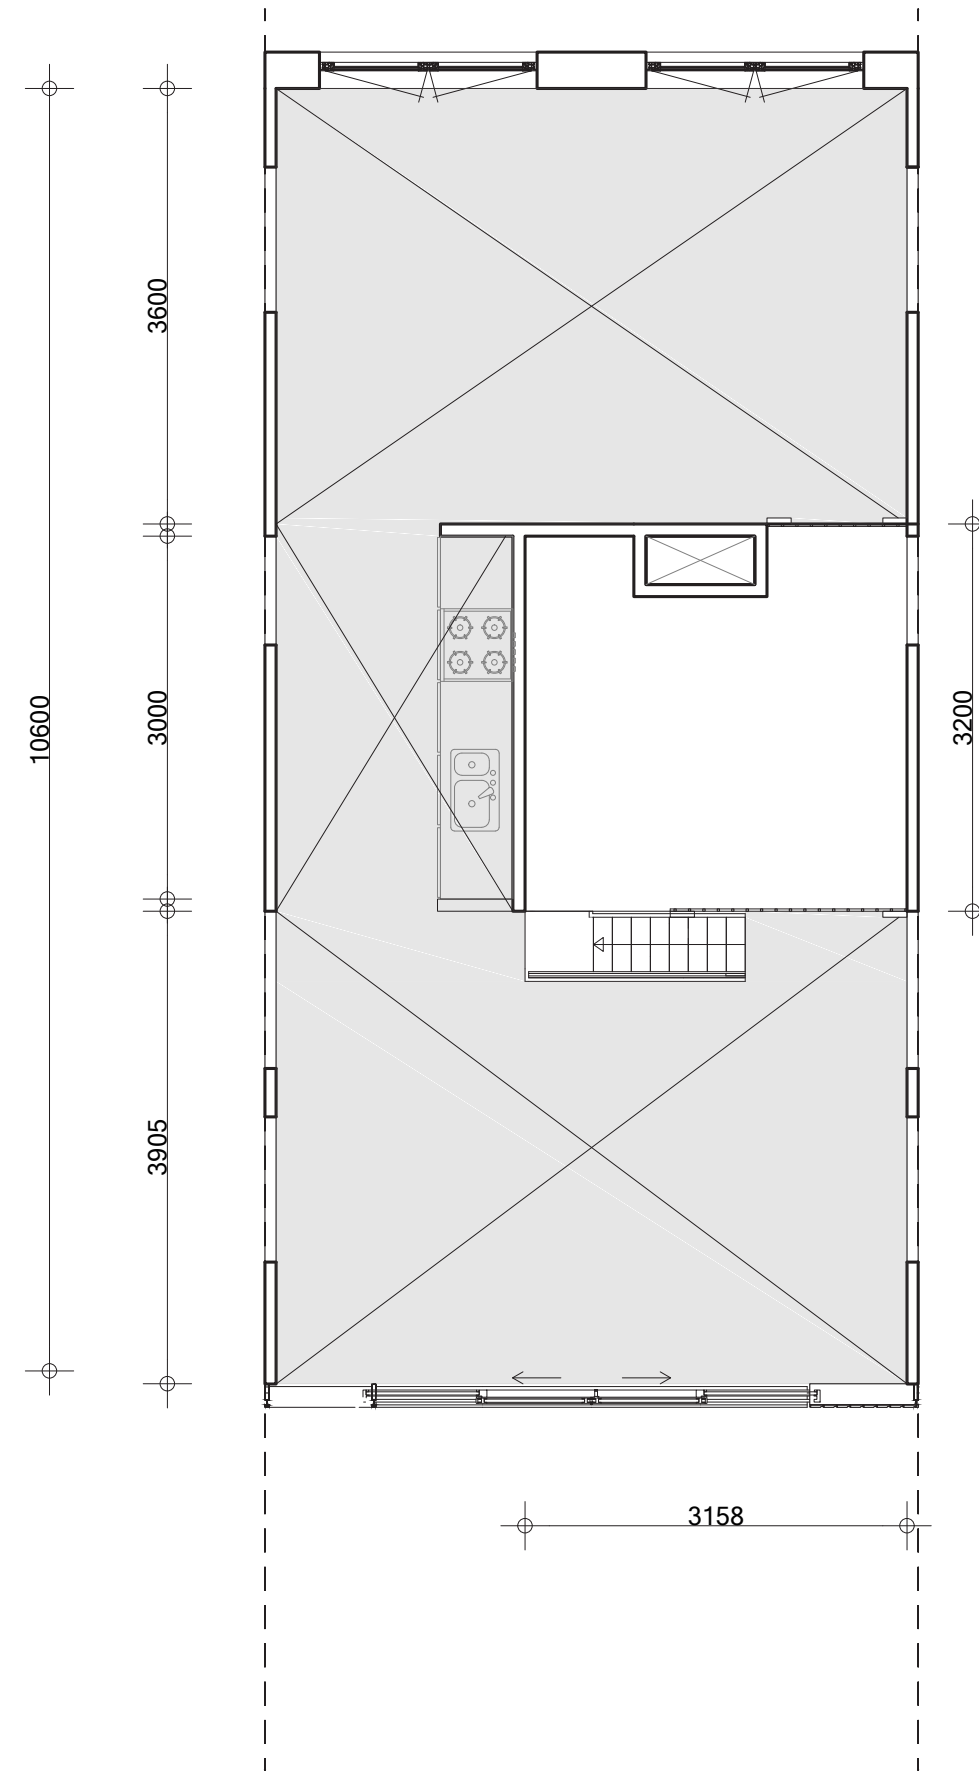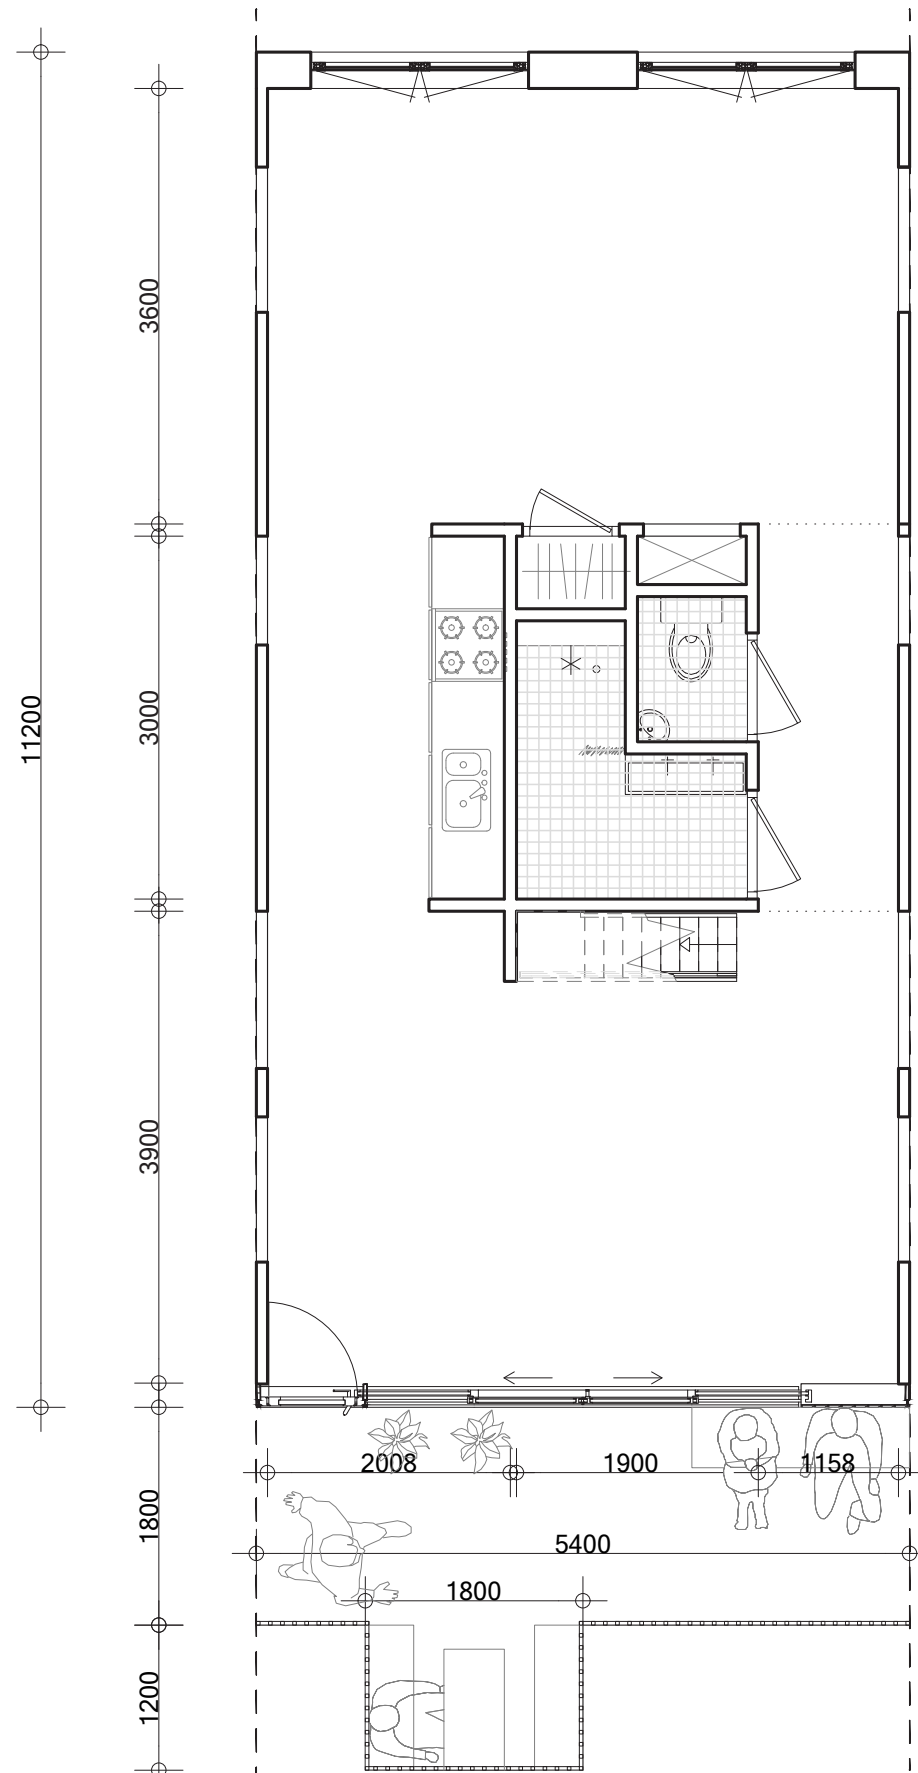


# LIVE-WORK LOFT APARTMENT

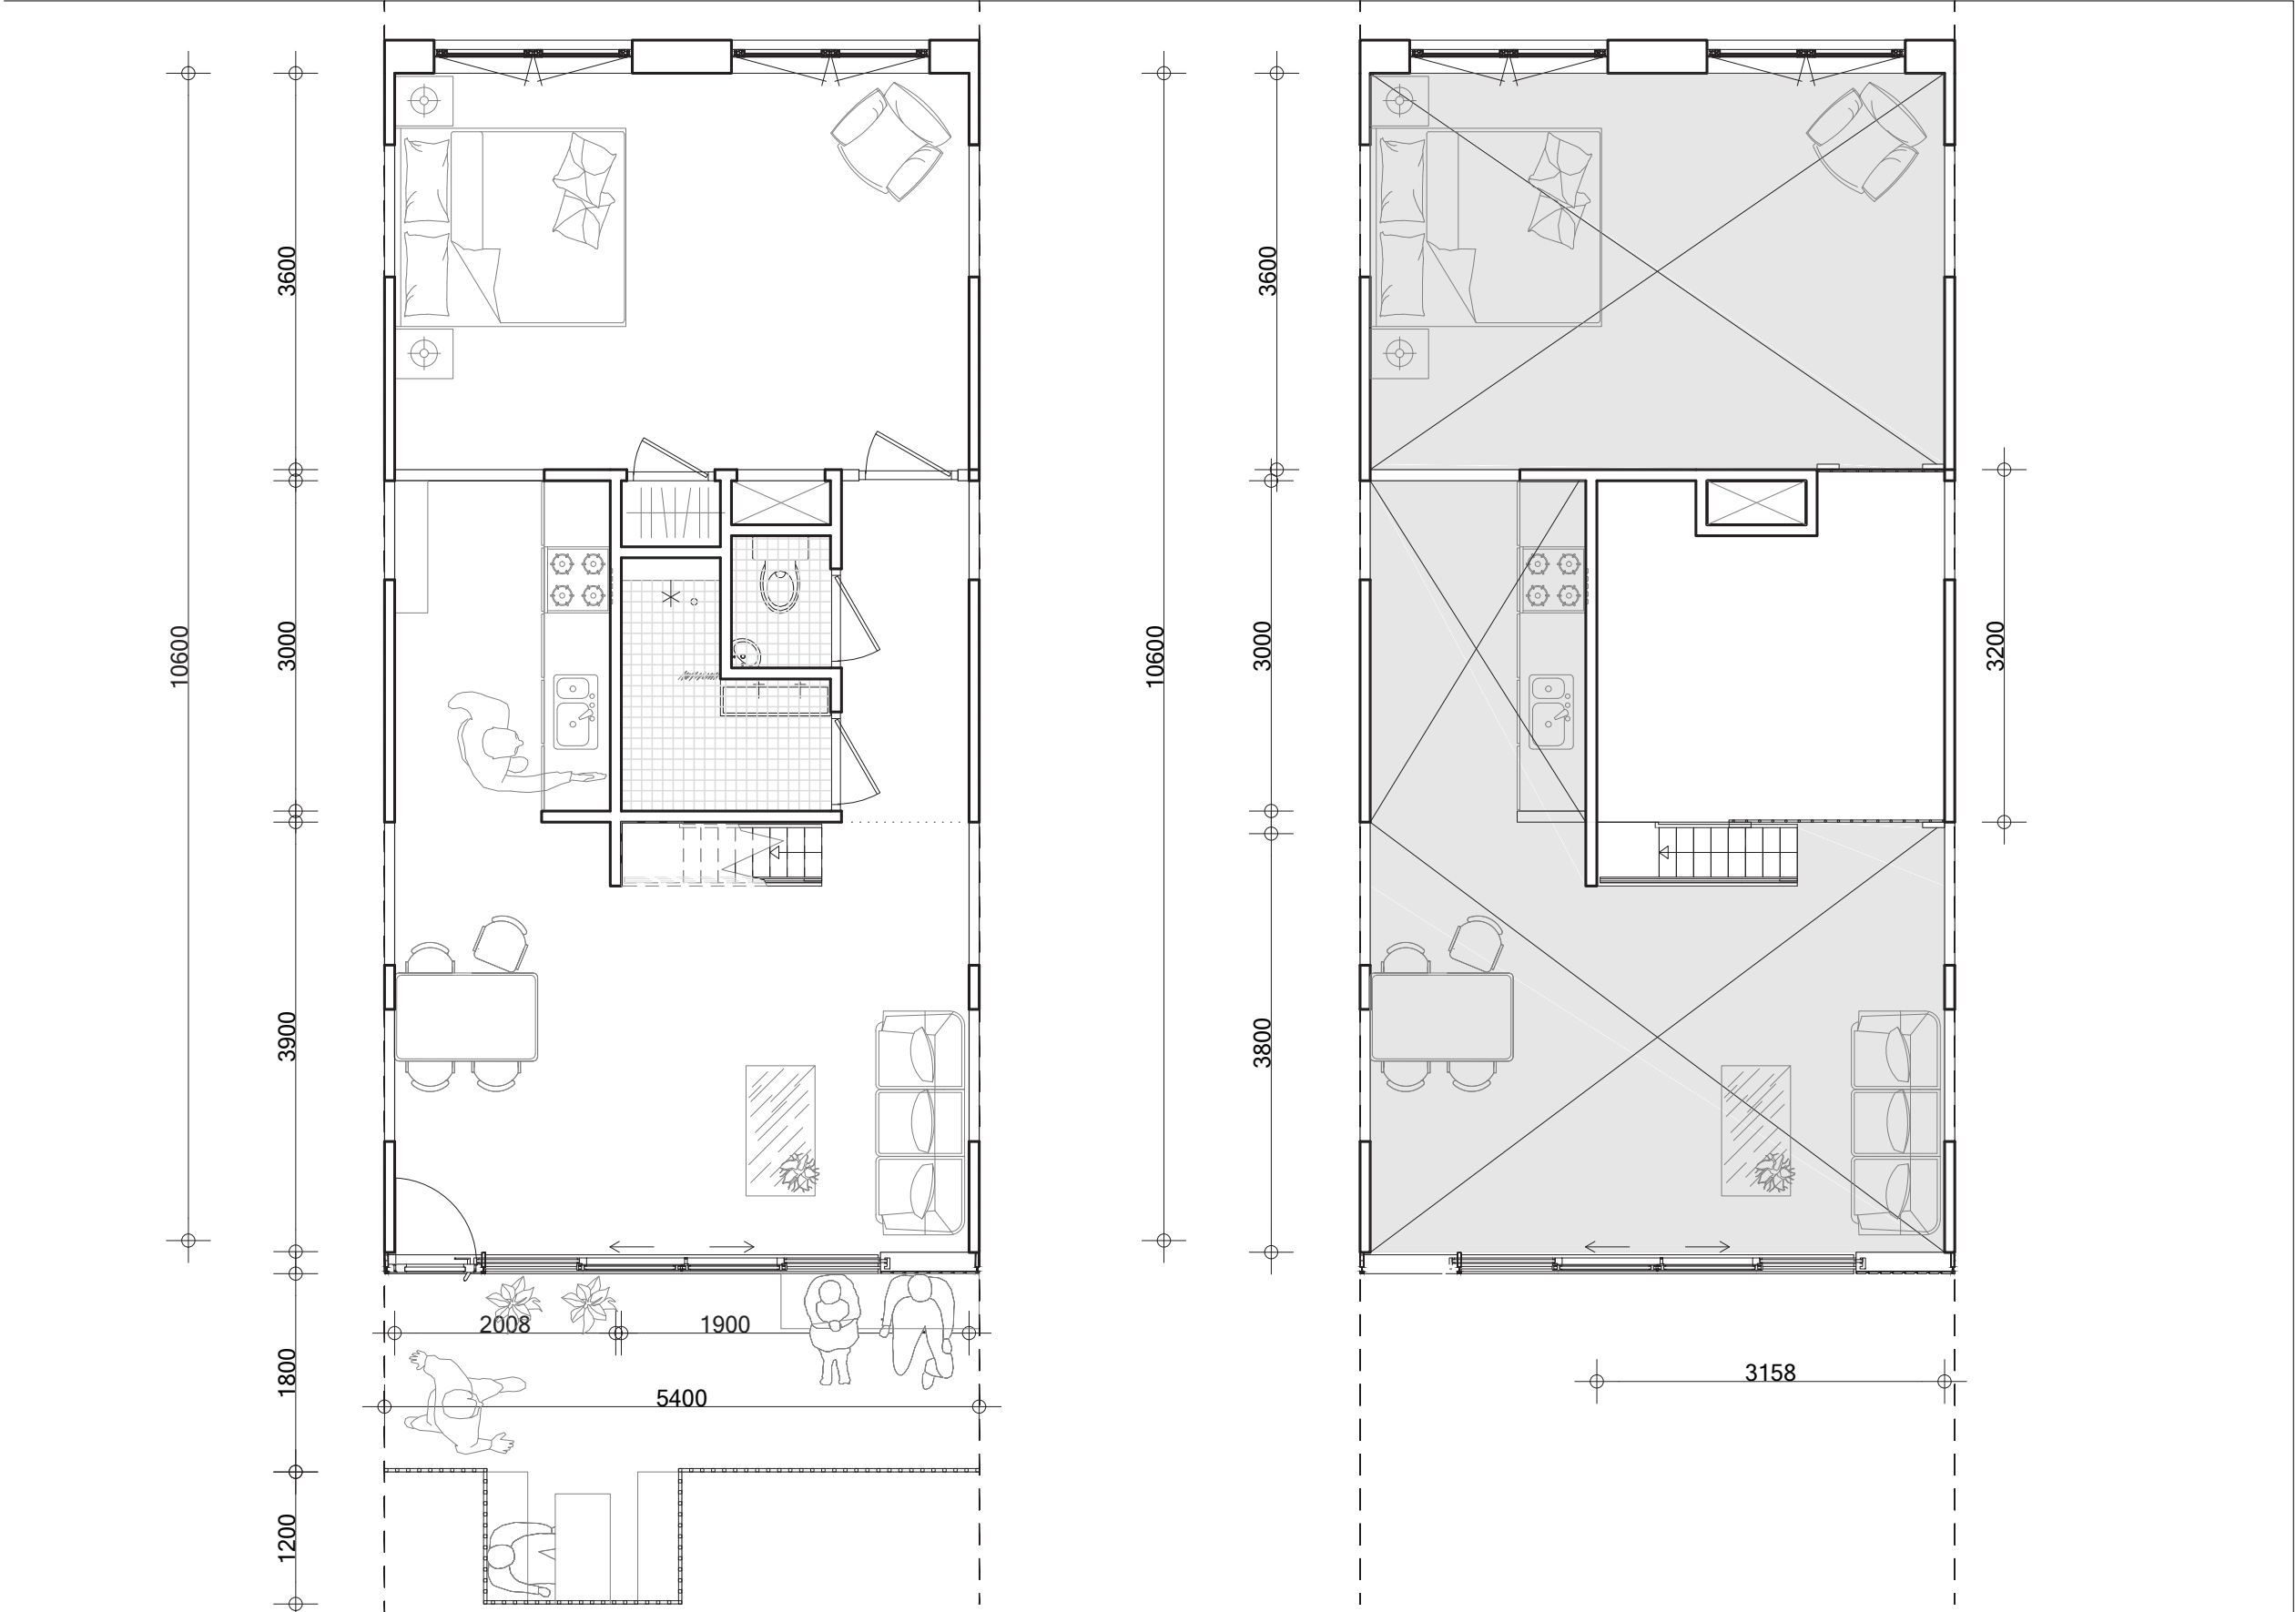


# LIVE-WORK LOFT APARTMENT

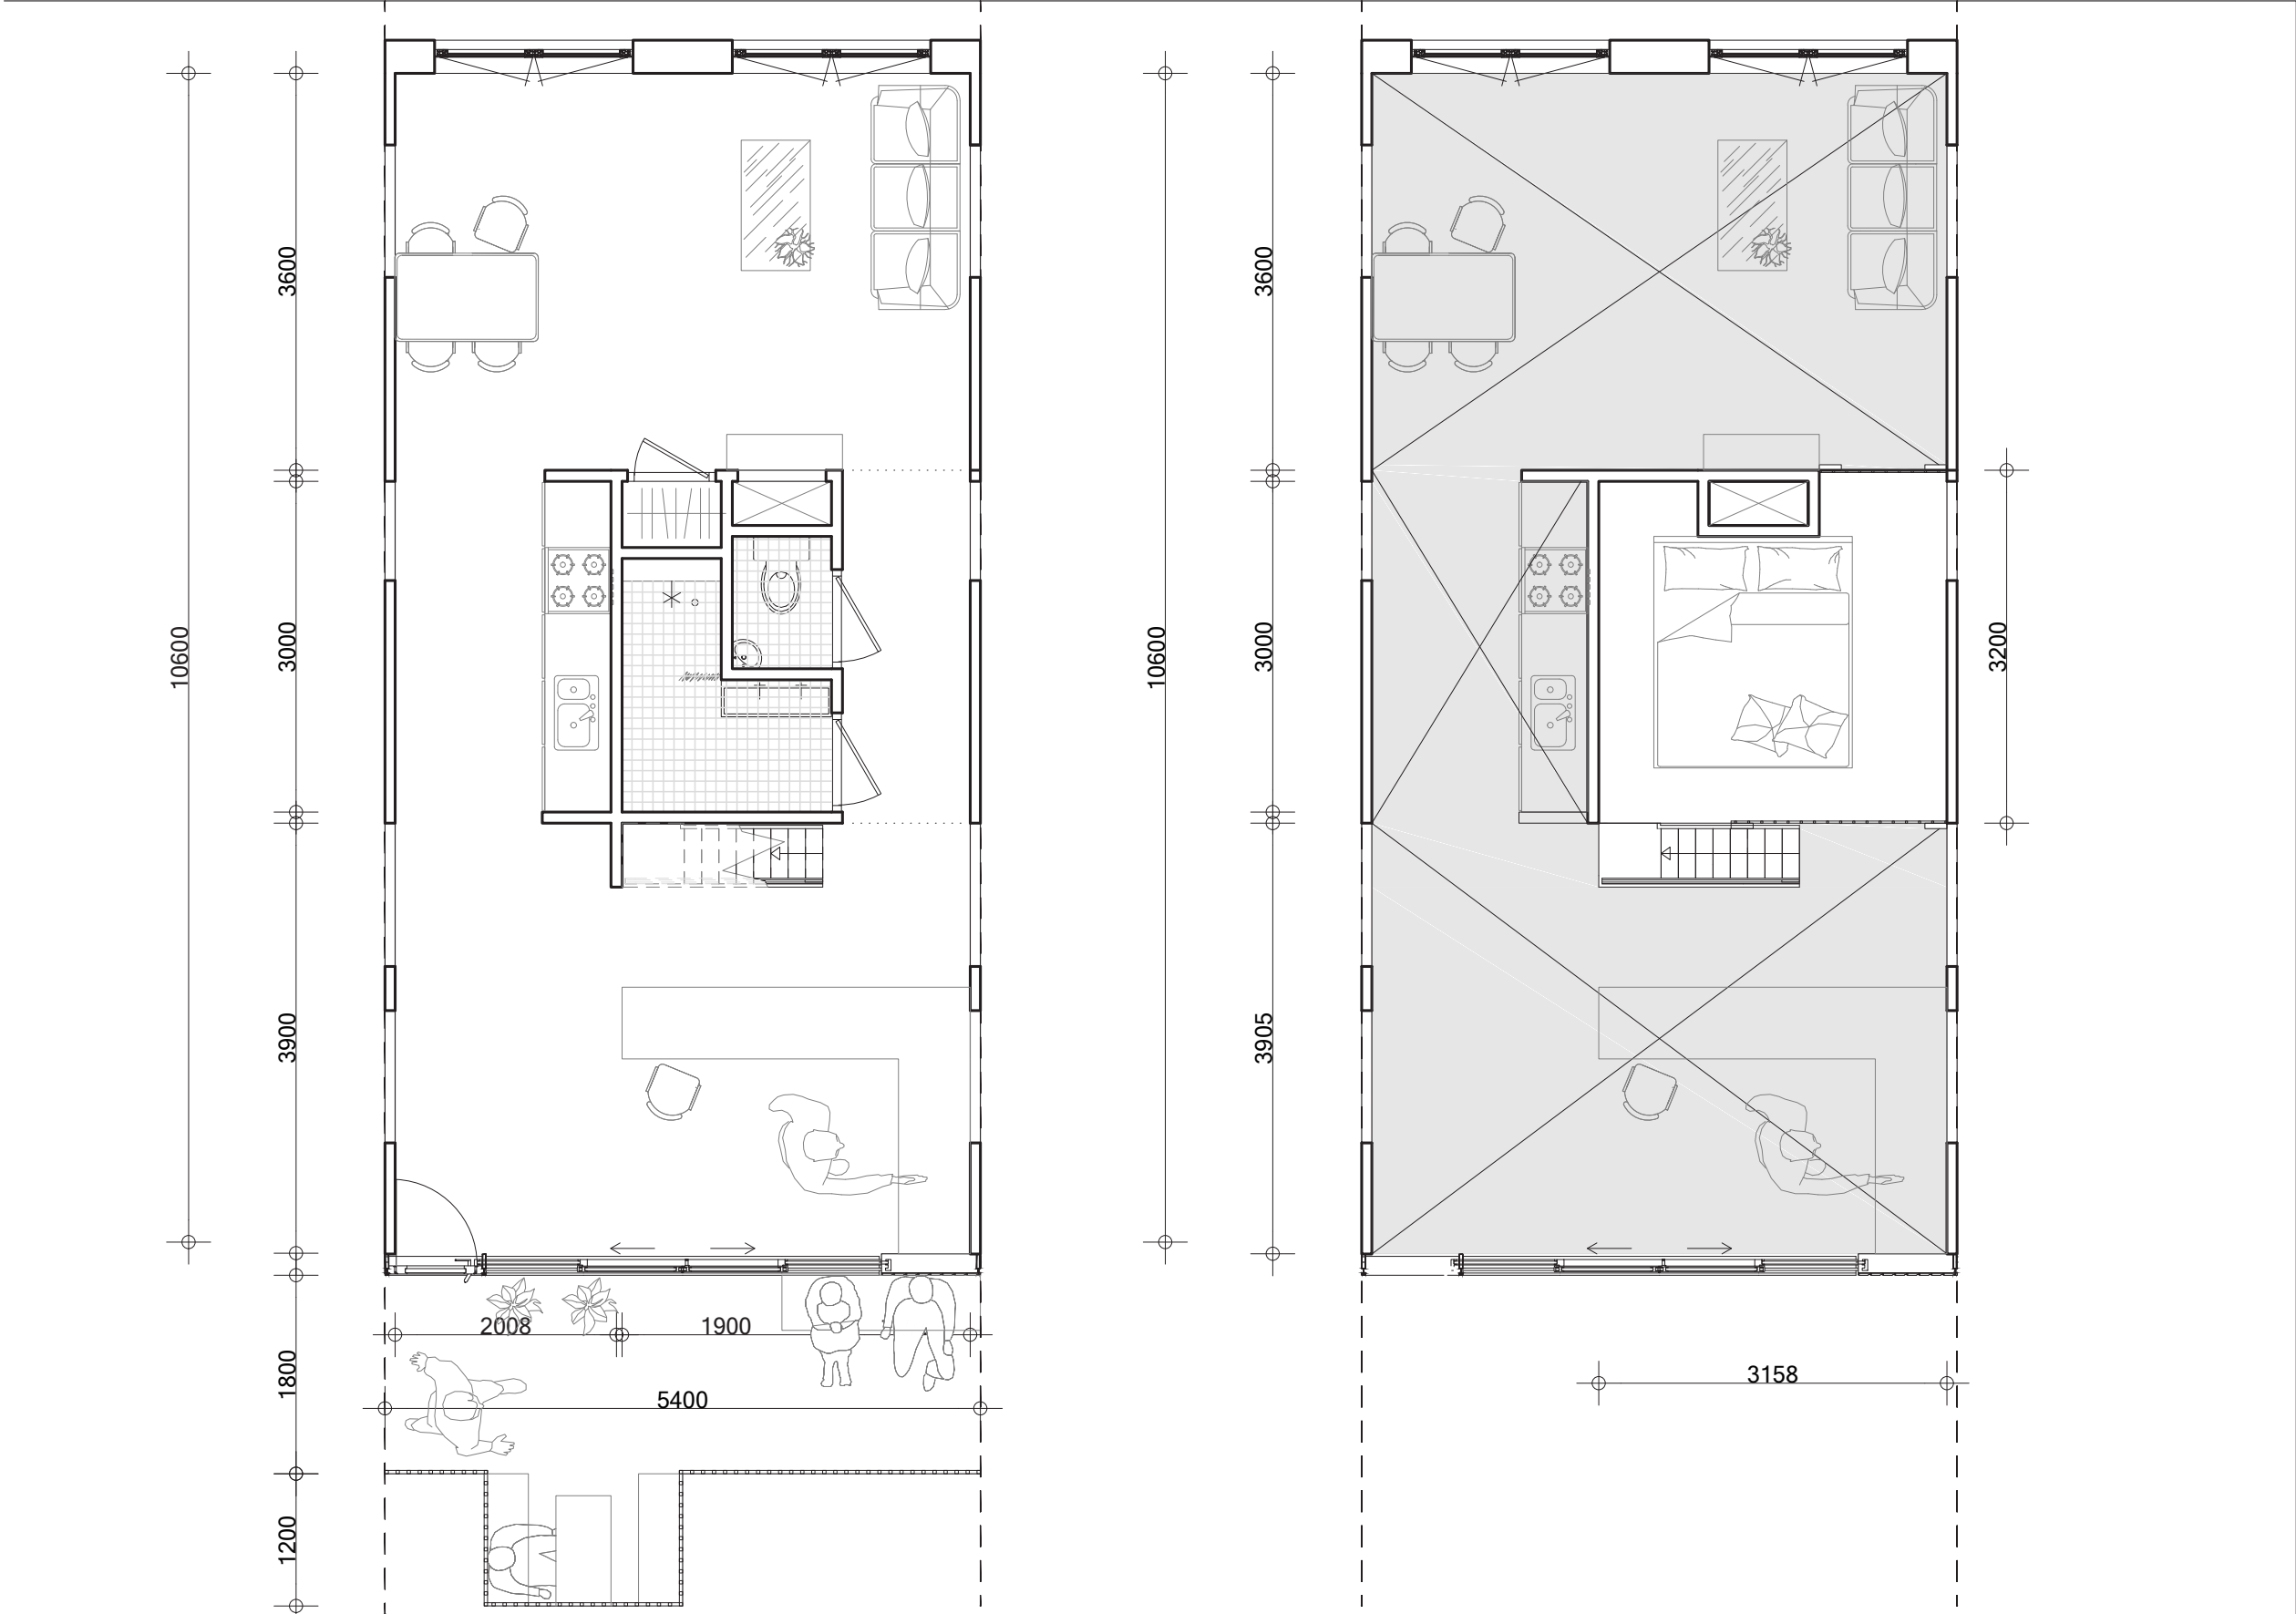

# LIVE-WORK LOFT APARTMENT

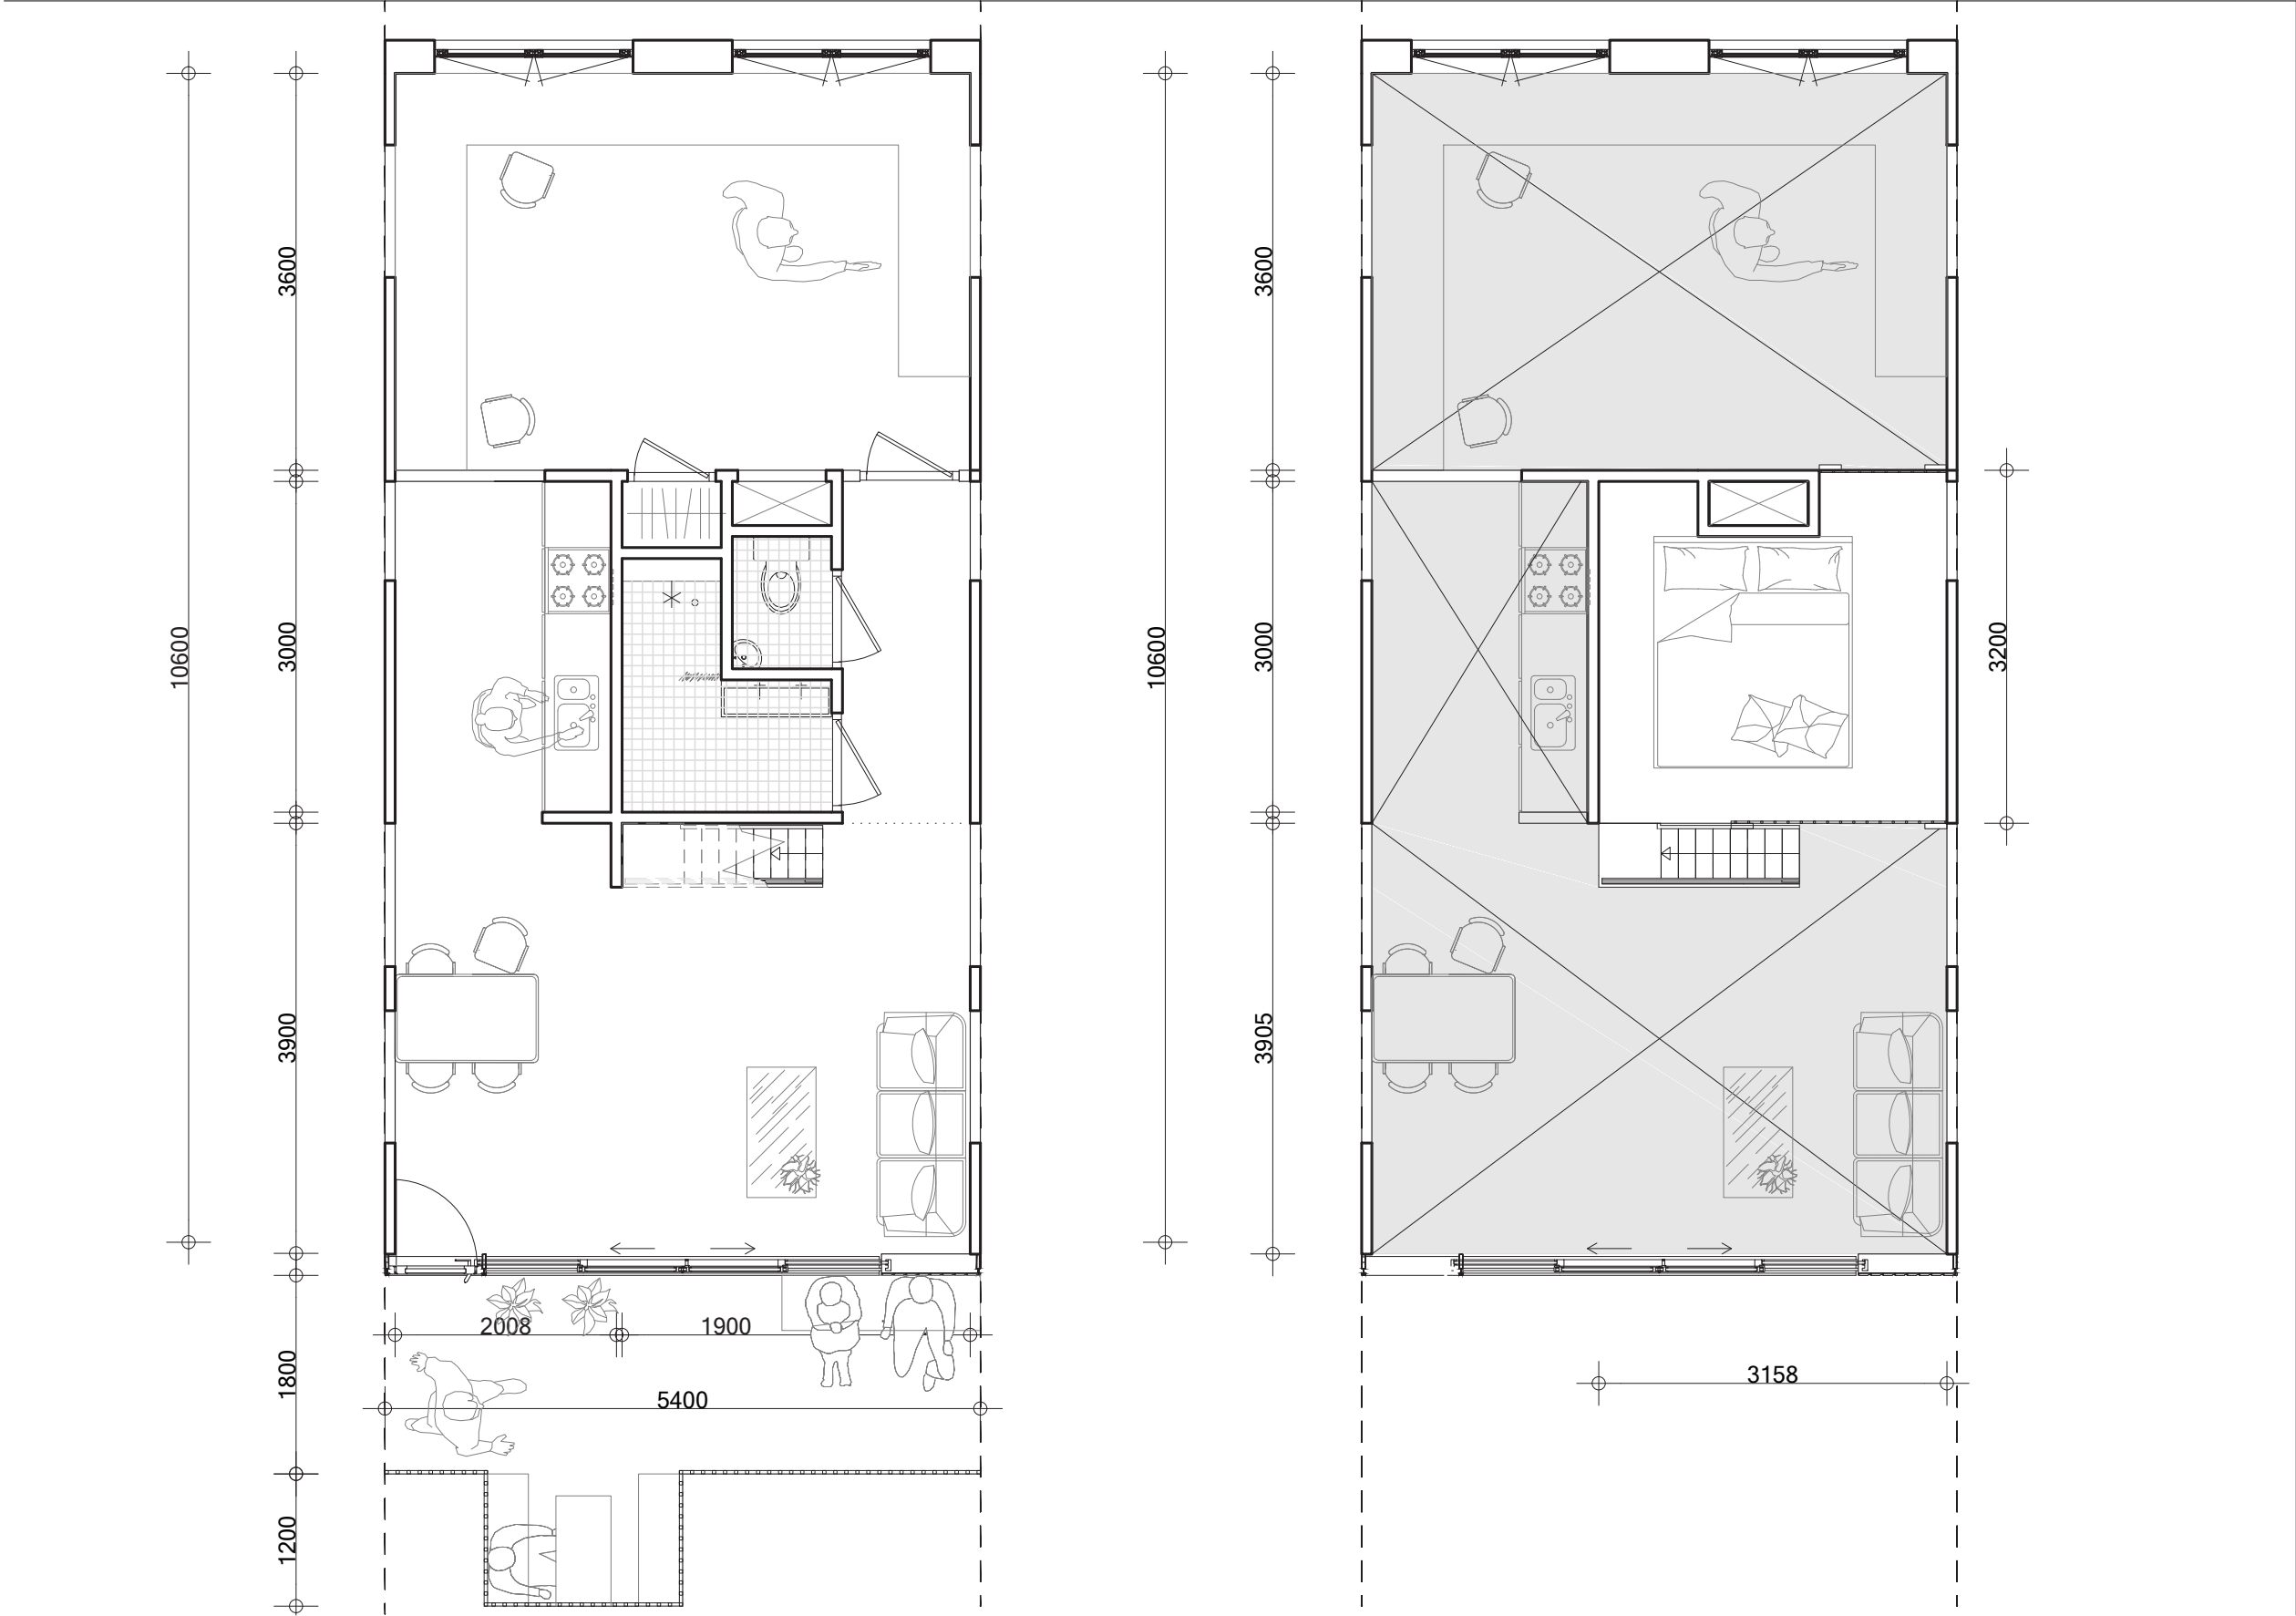


# LIVE-WORK LOFT APARTMENT

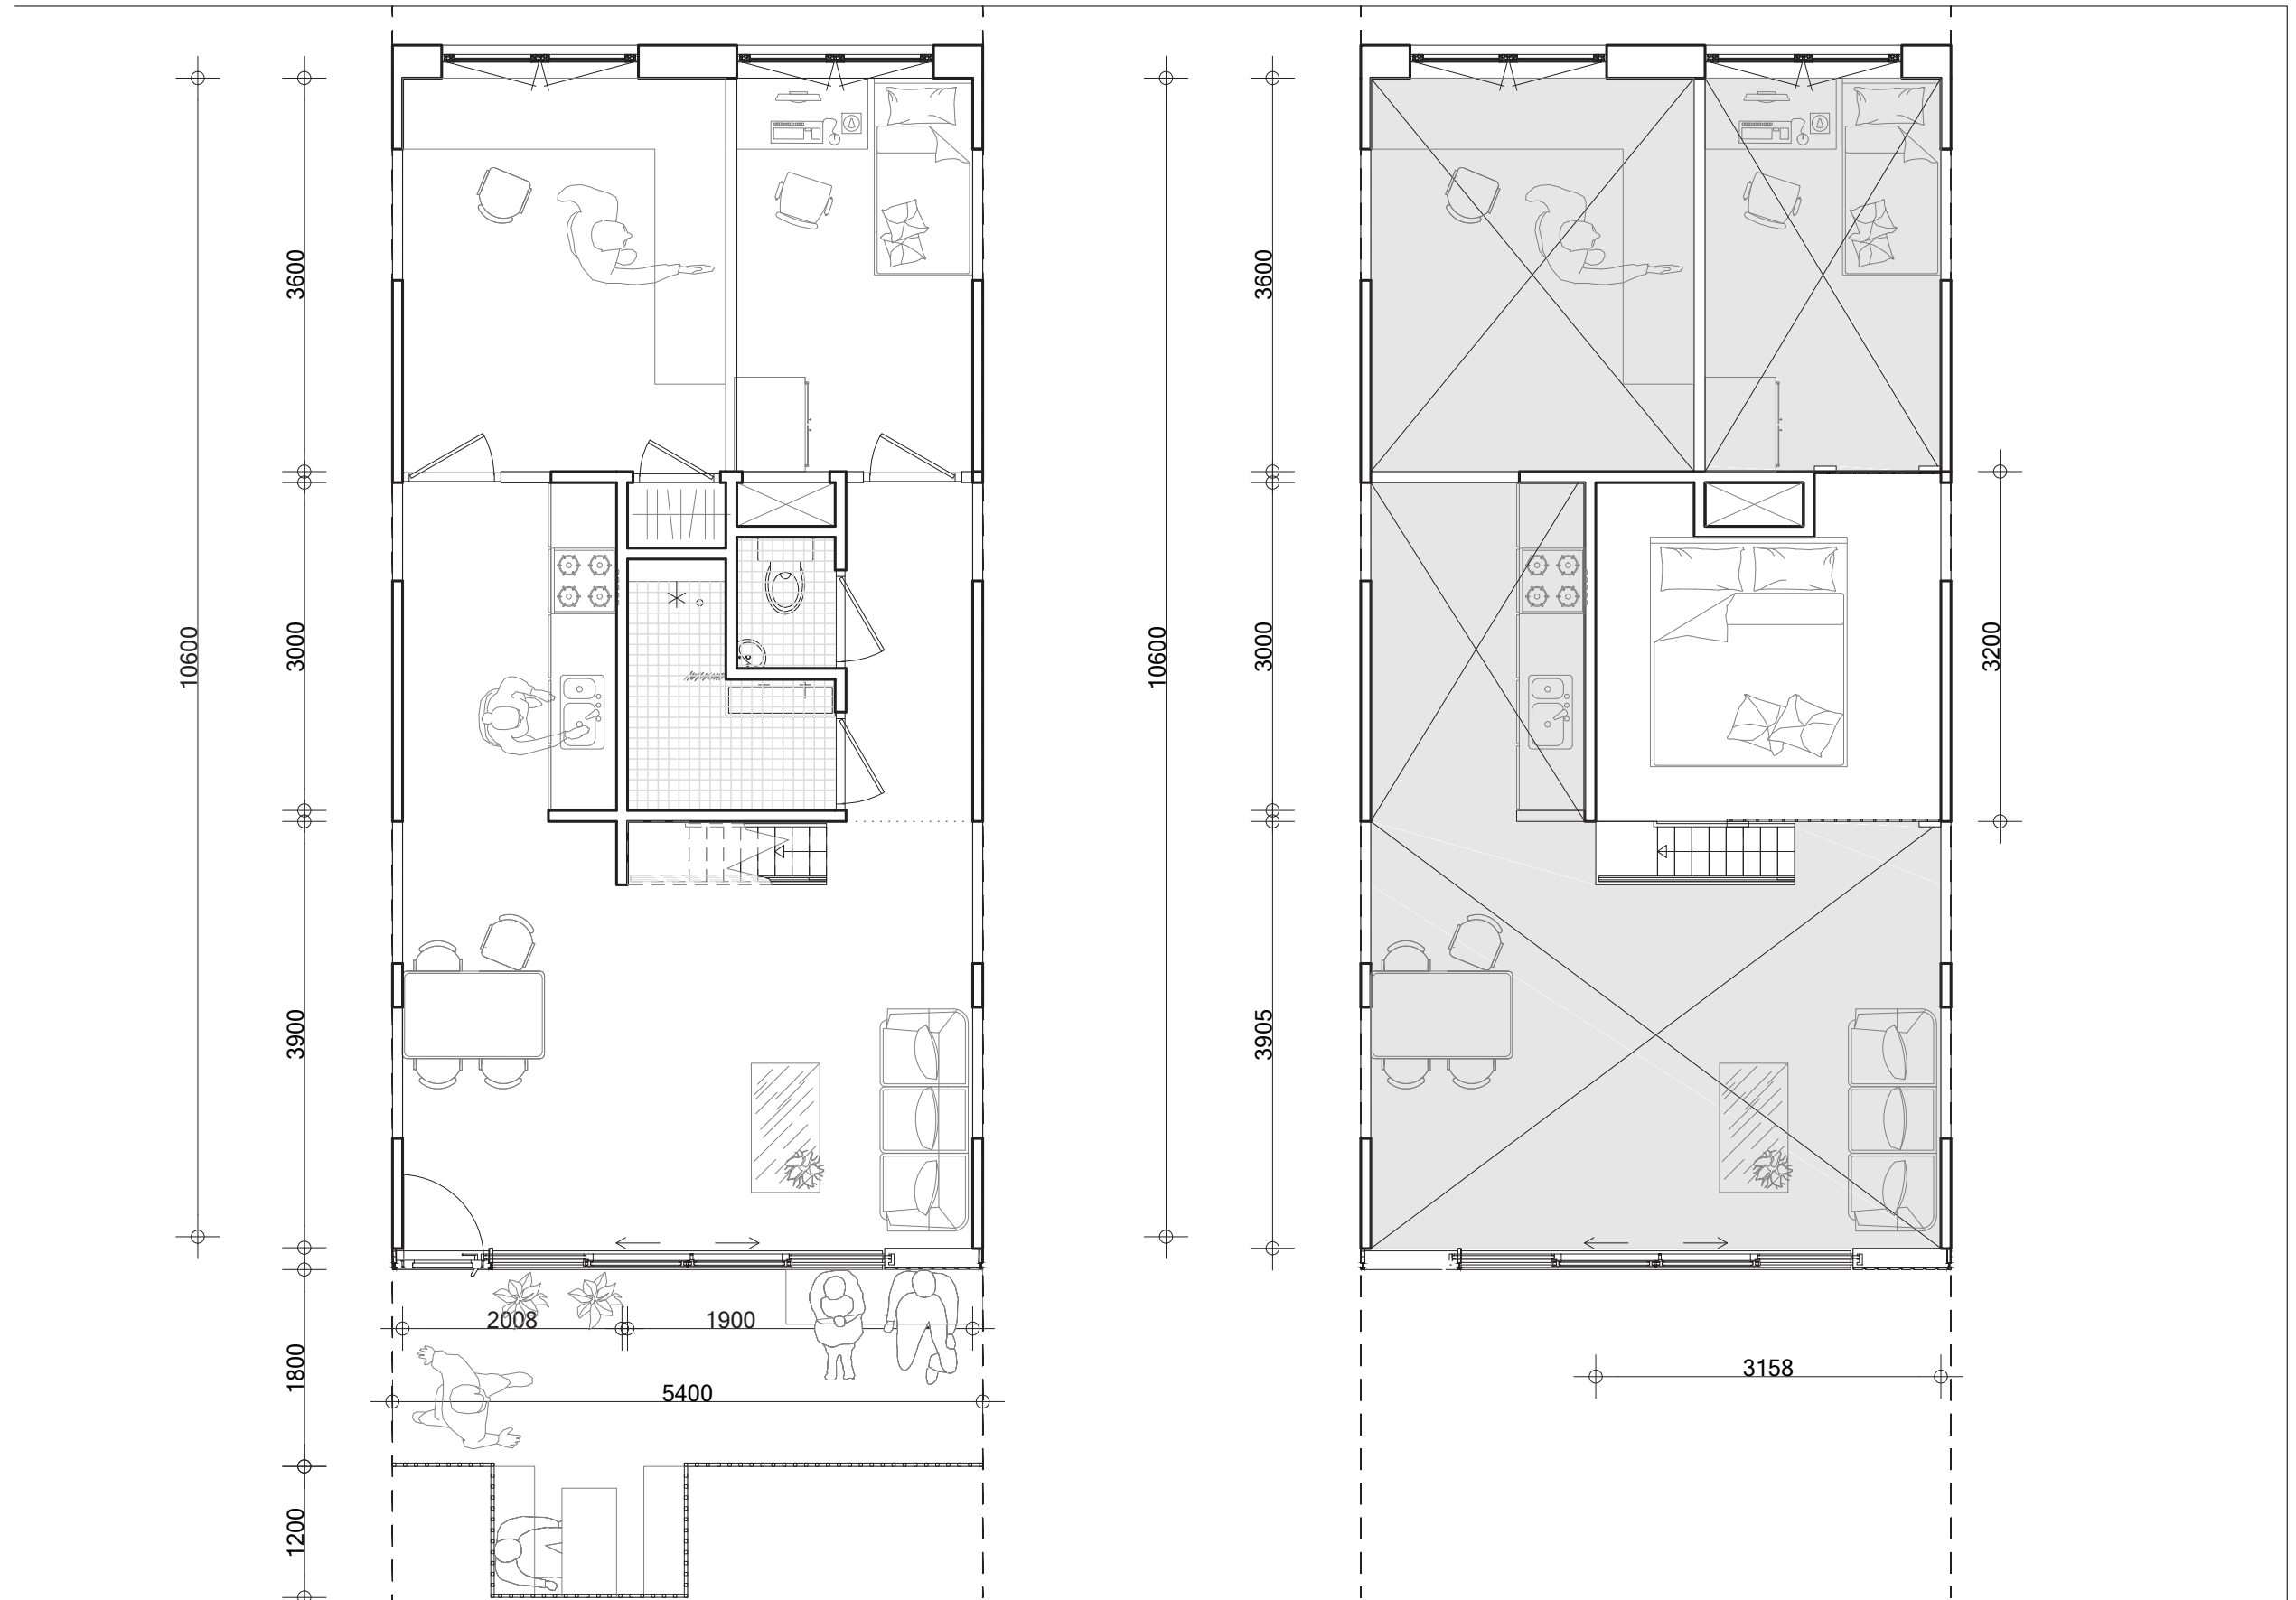




# LIVE-WORK LOFT APARTMENT

---

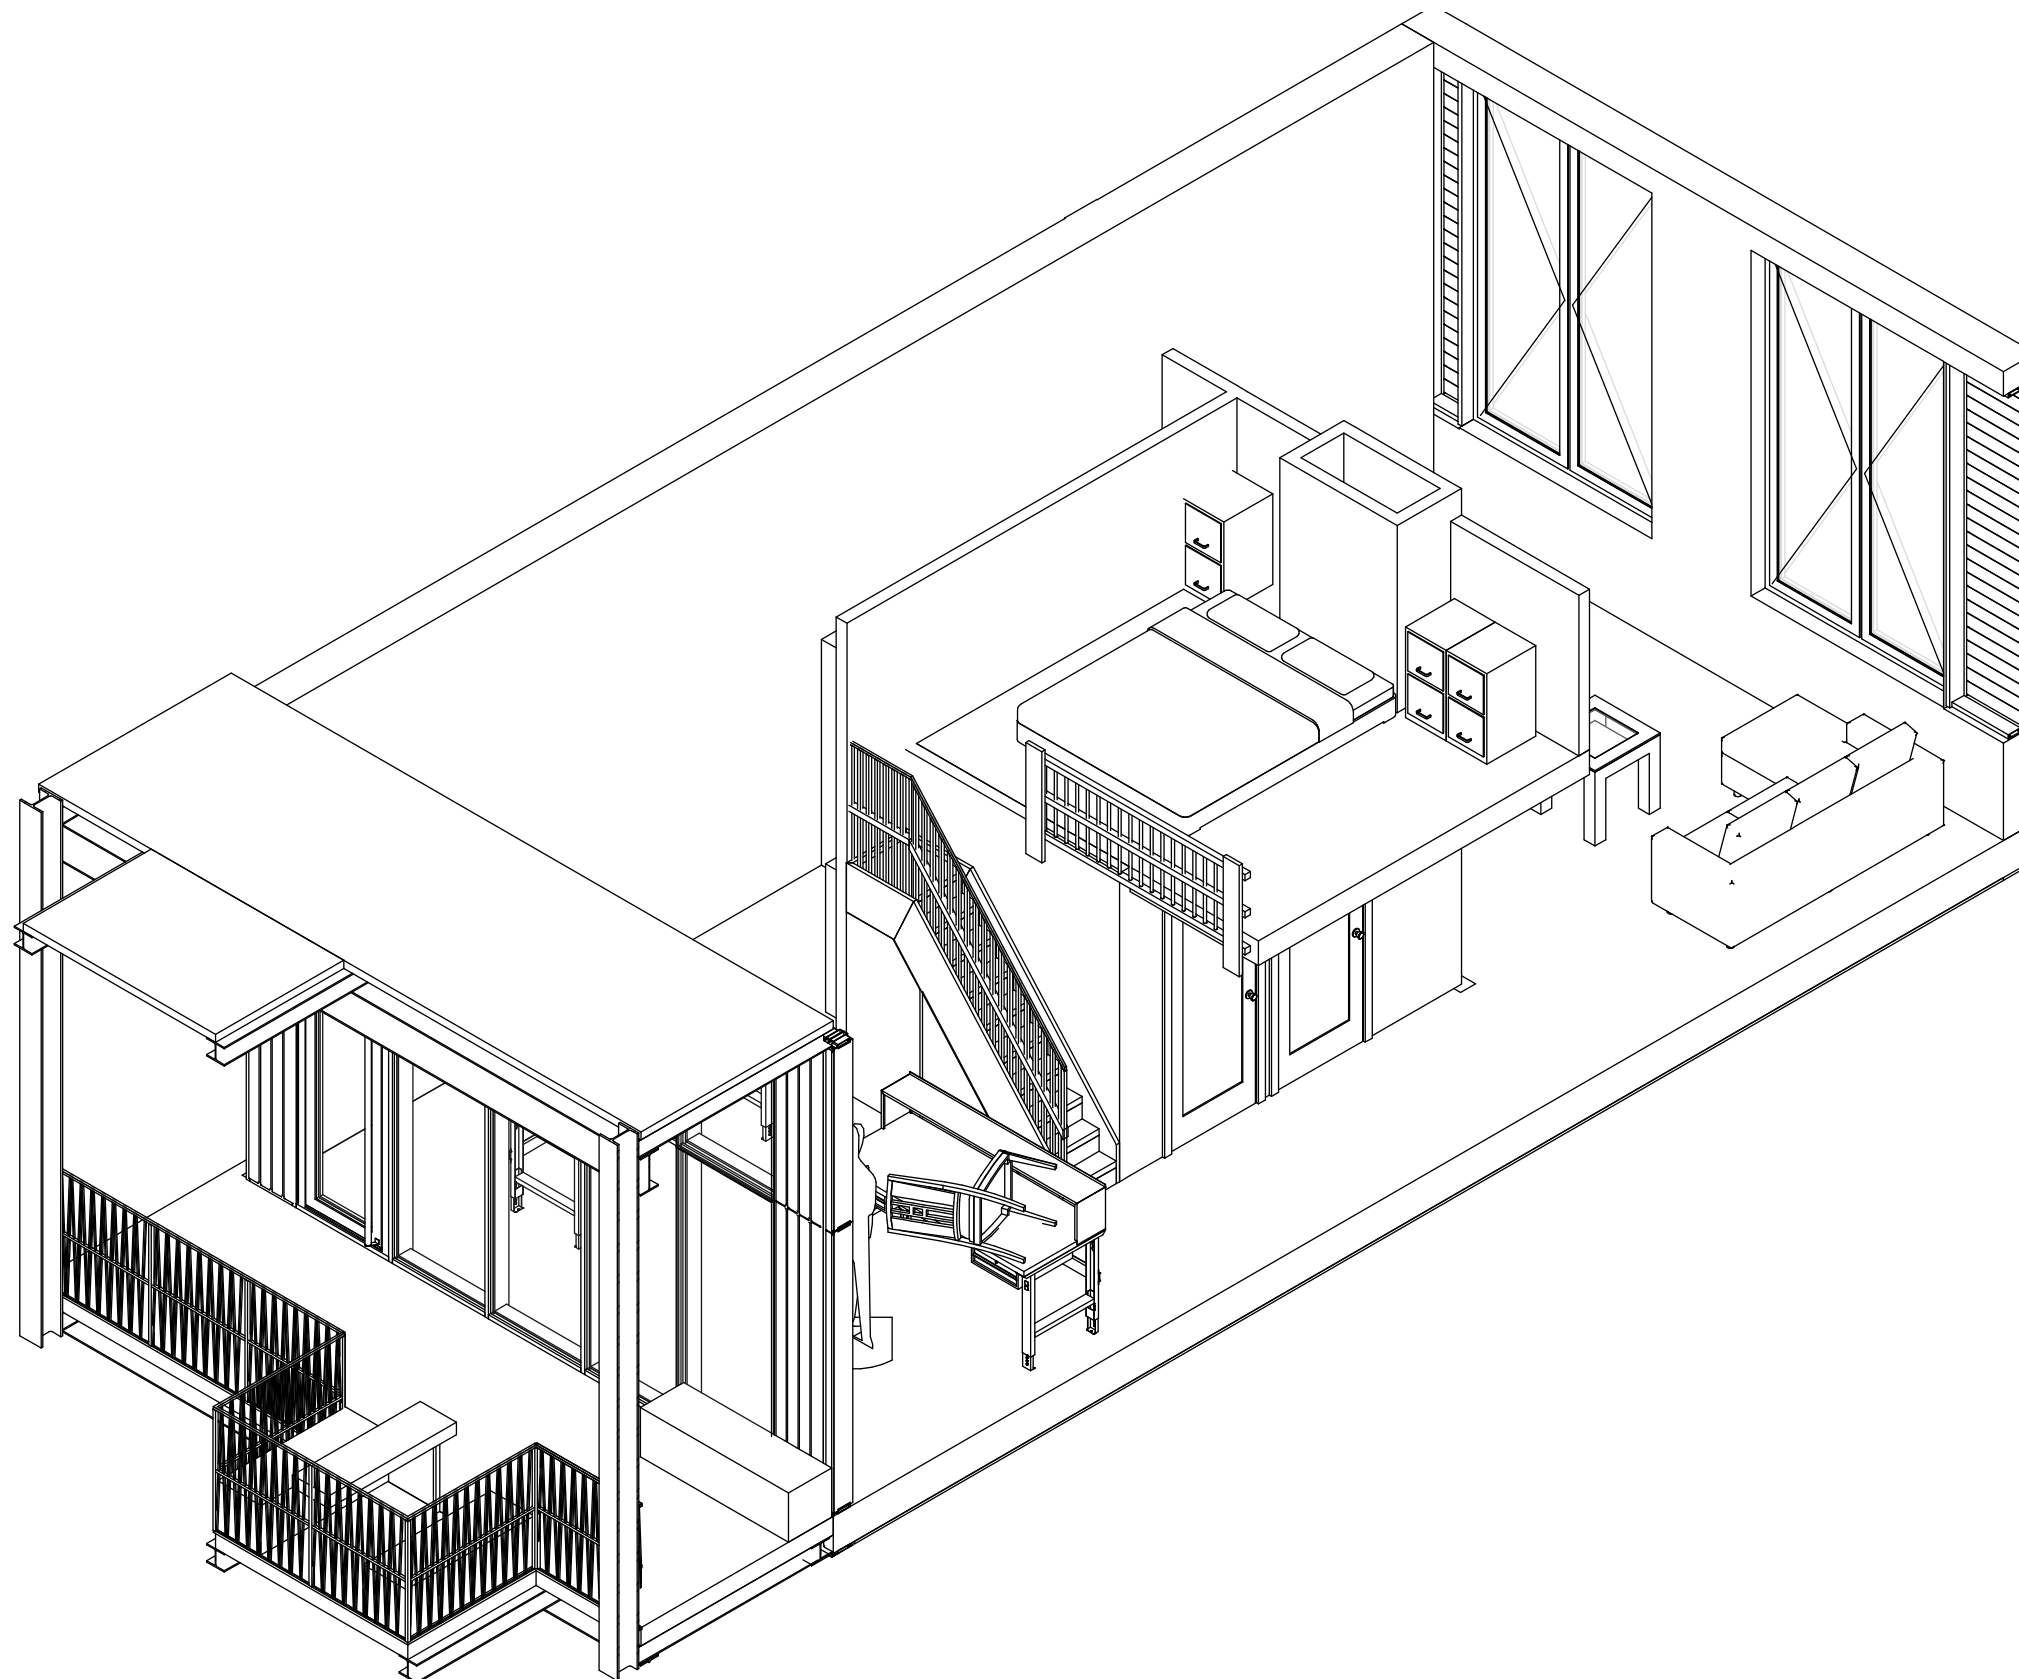


# LIVE-WORK LOFT APARTMENT

---

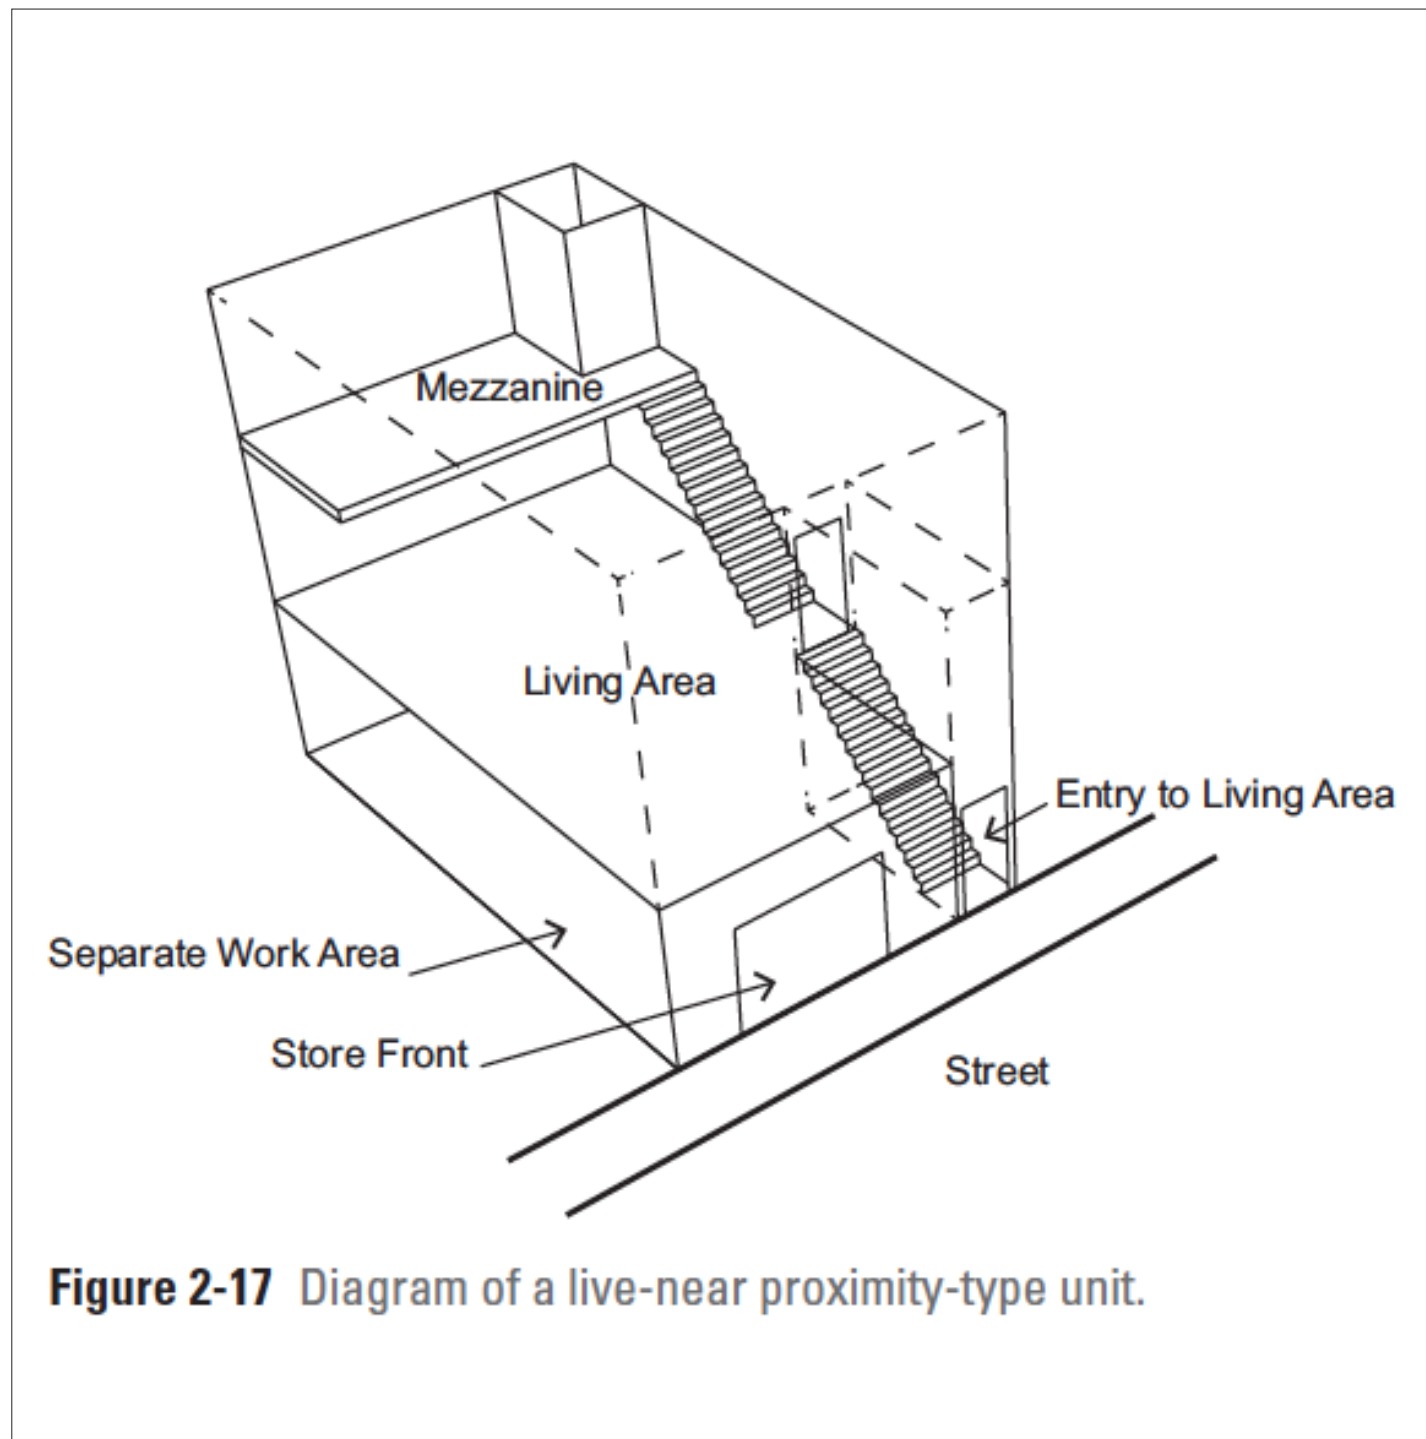


# LIVE-WORK LOFT APARTMENT

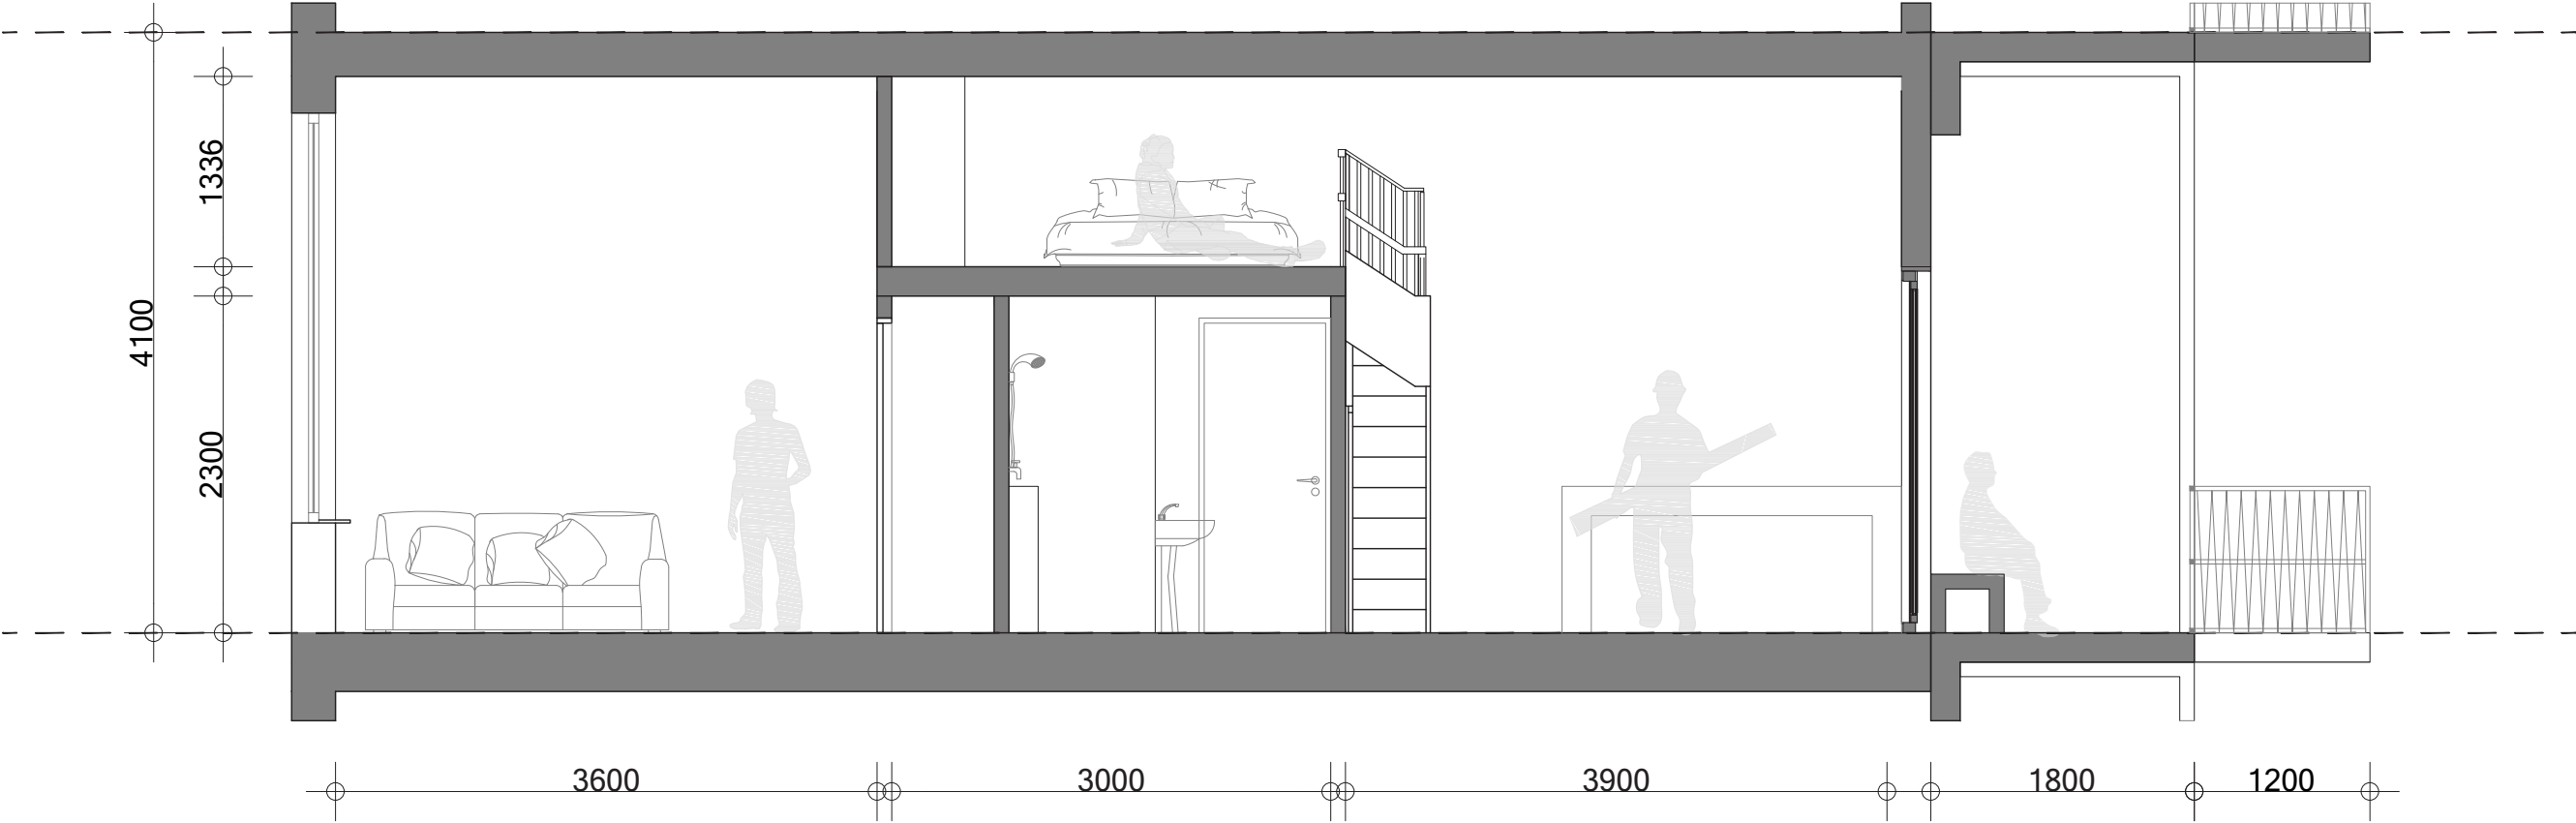

# LIVE-WORK LOFT APARTMENT

---

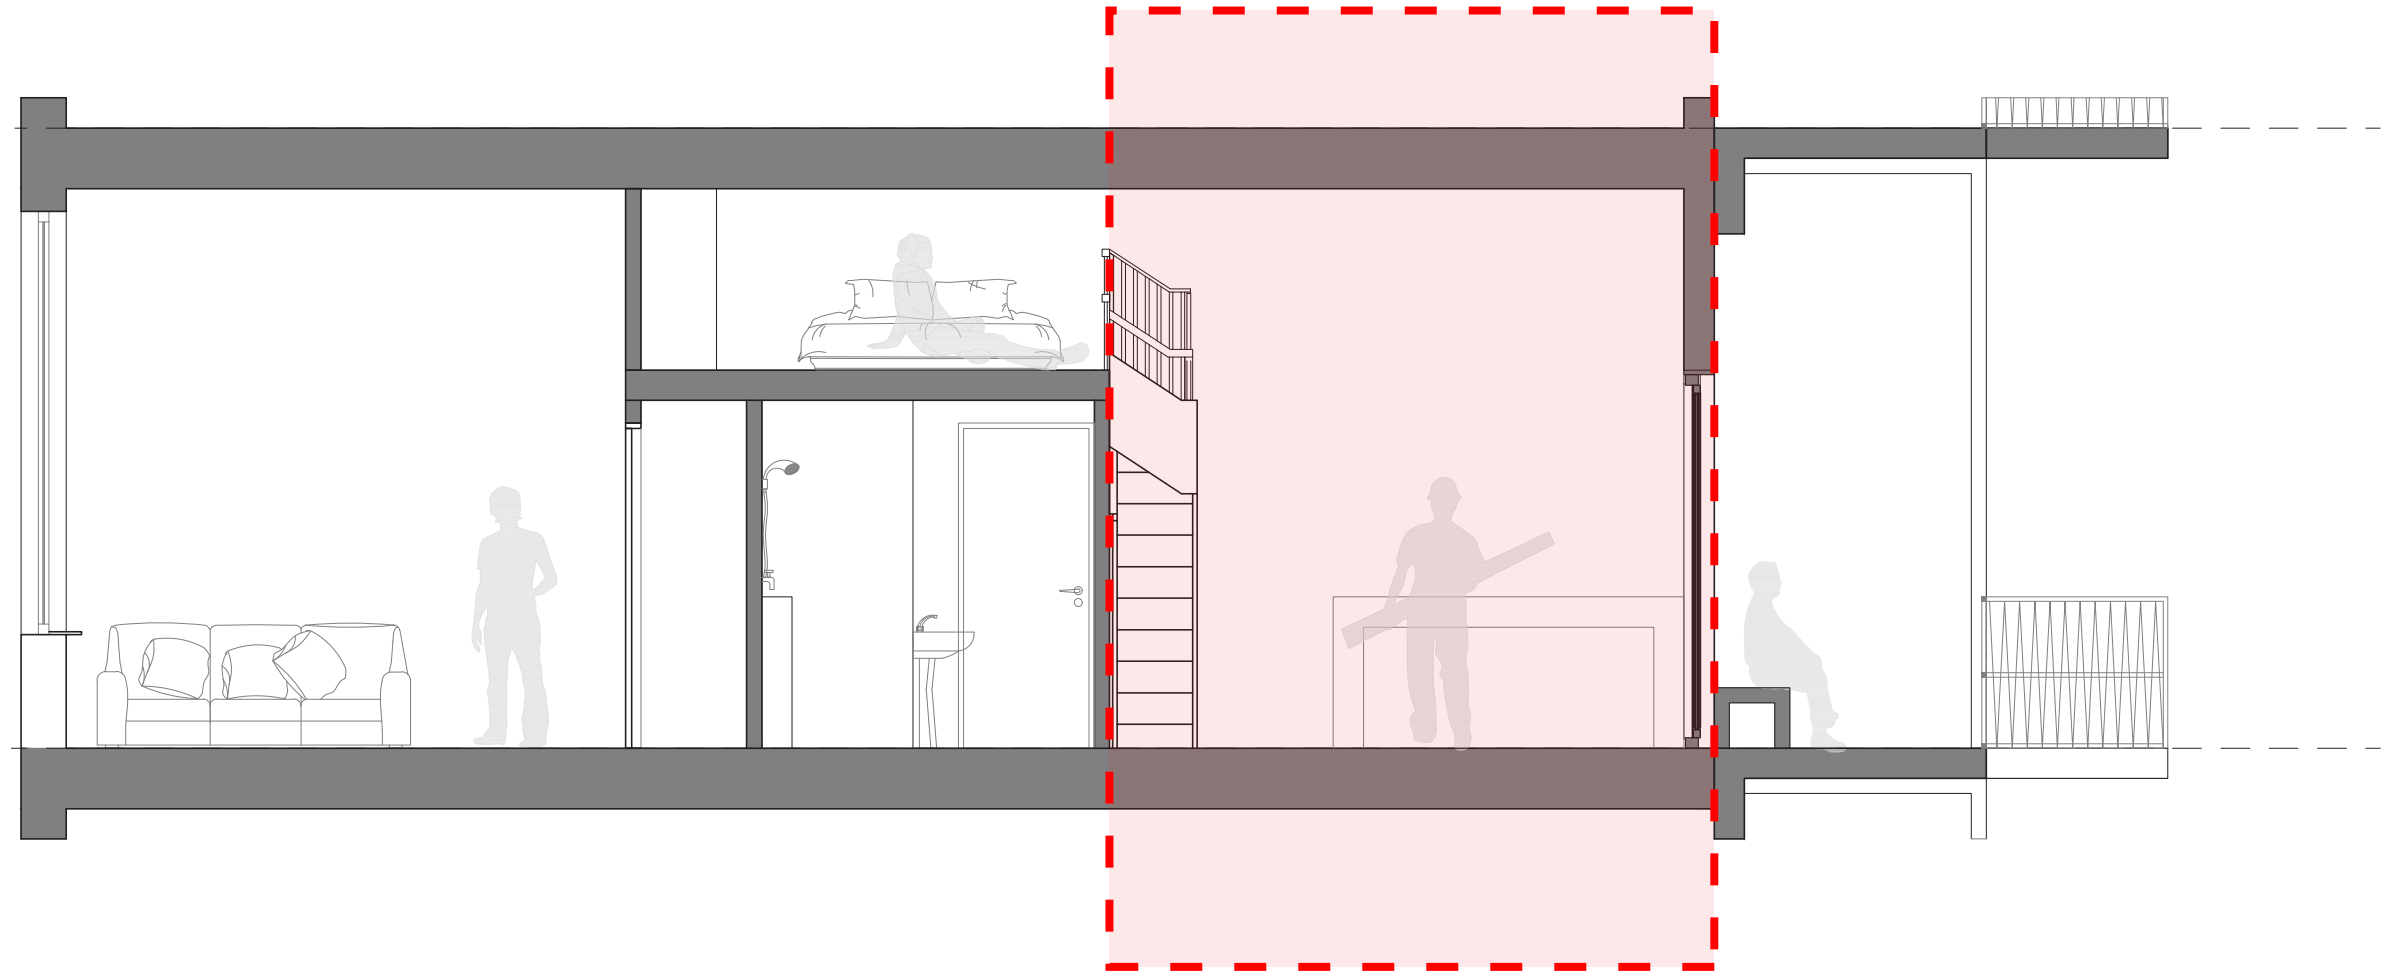









# LIVE-WORK LOFT APARTMENT

---


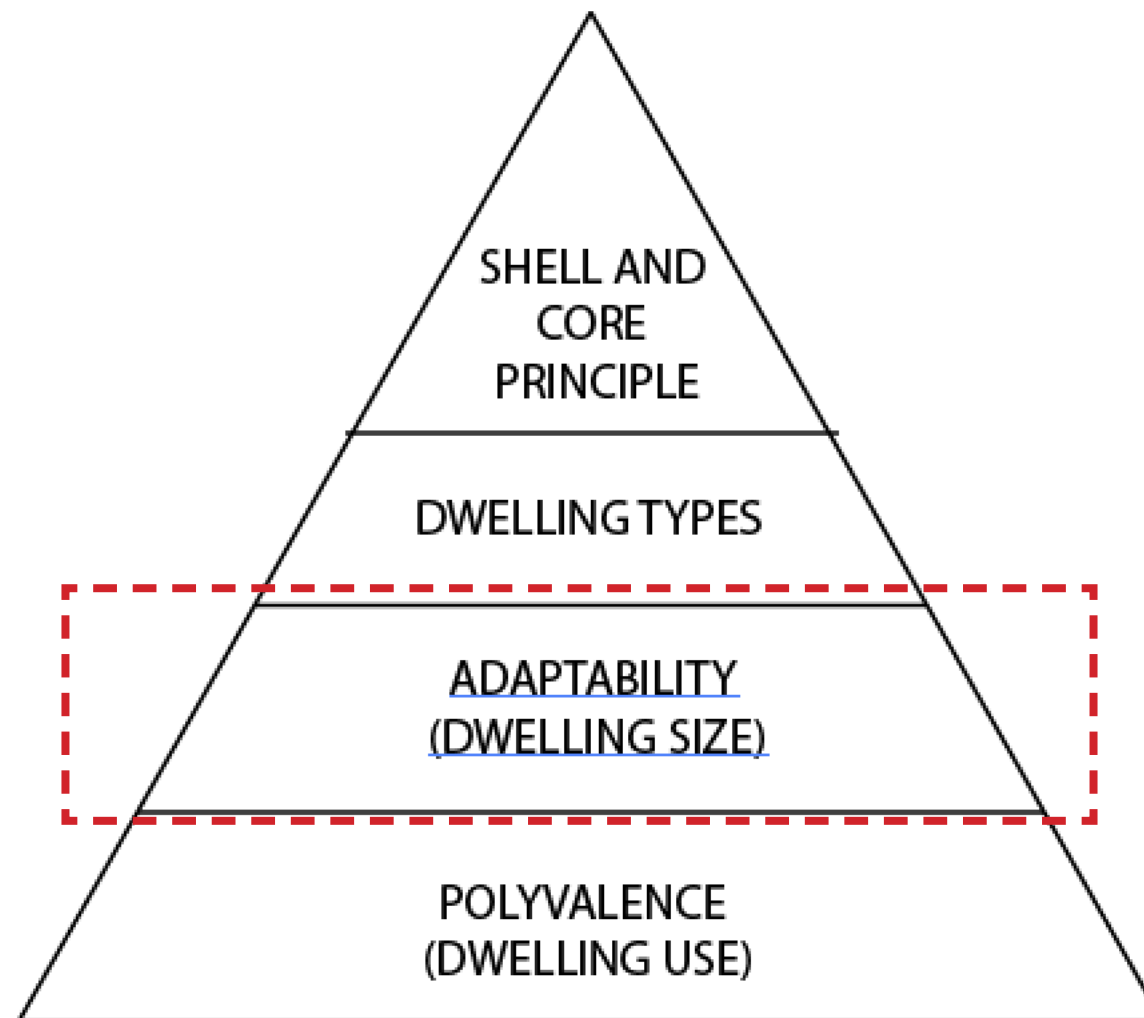


# FLEXIBILITY IN THE (RE)DESIGN PHASE

---

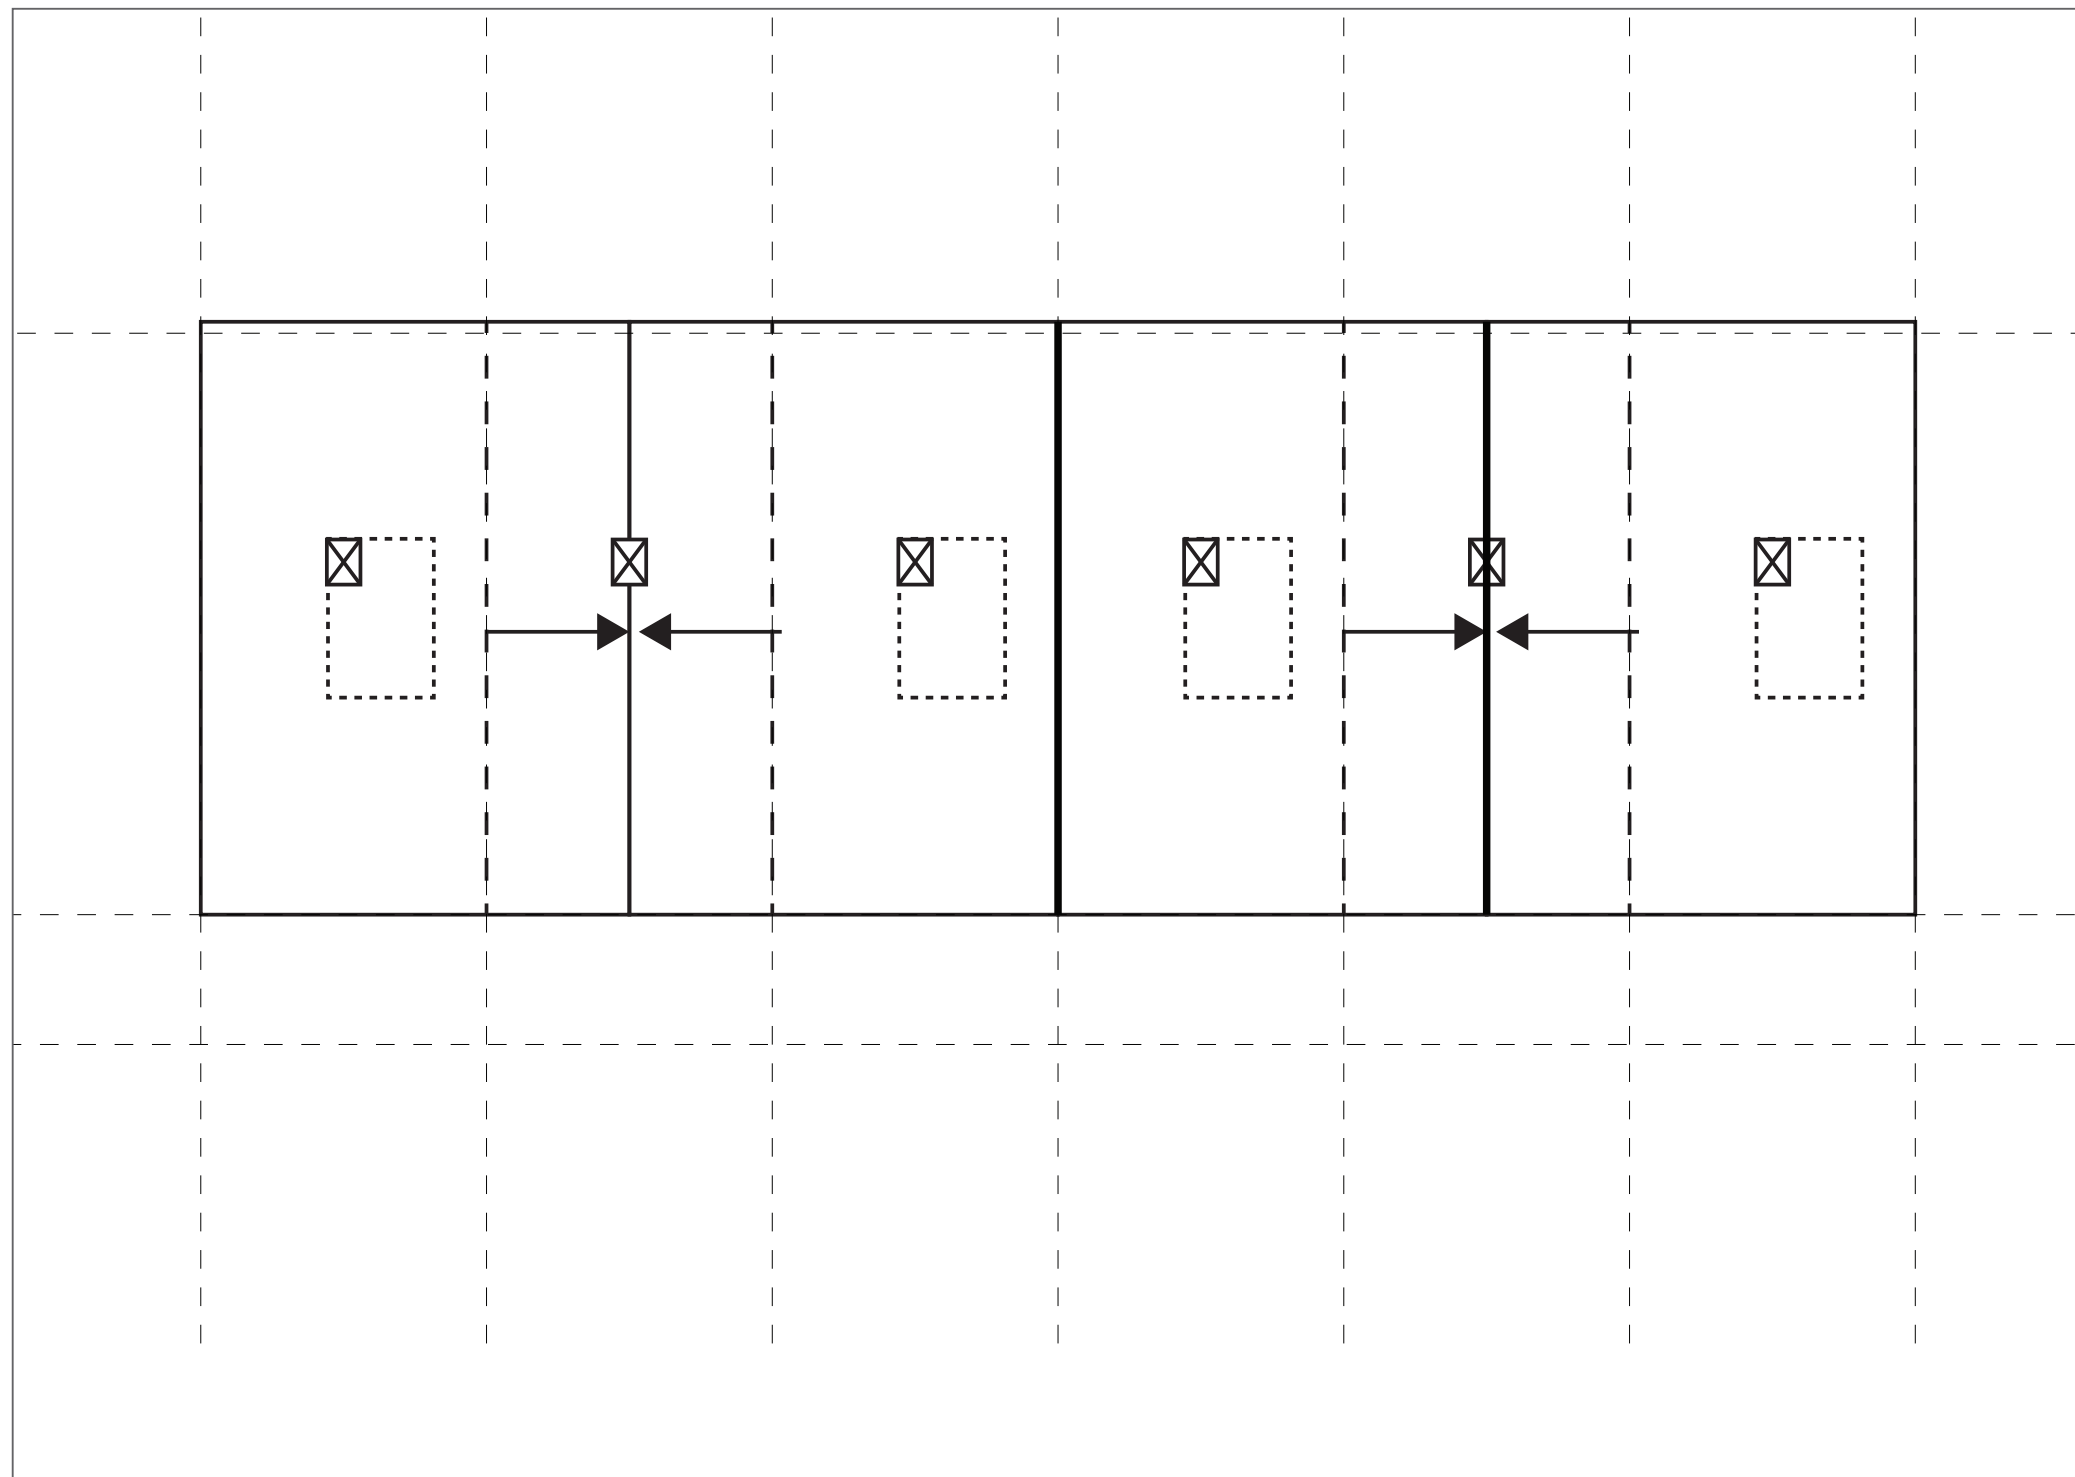


# LIVE-WORK LOFT APARTMENT

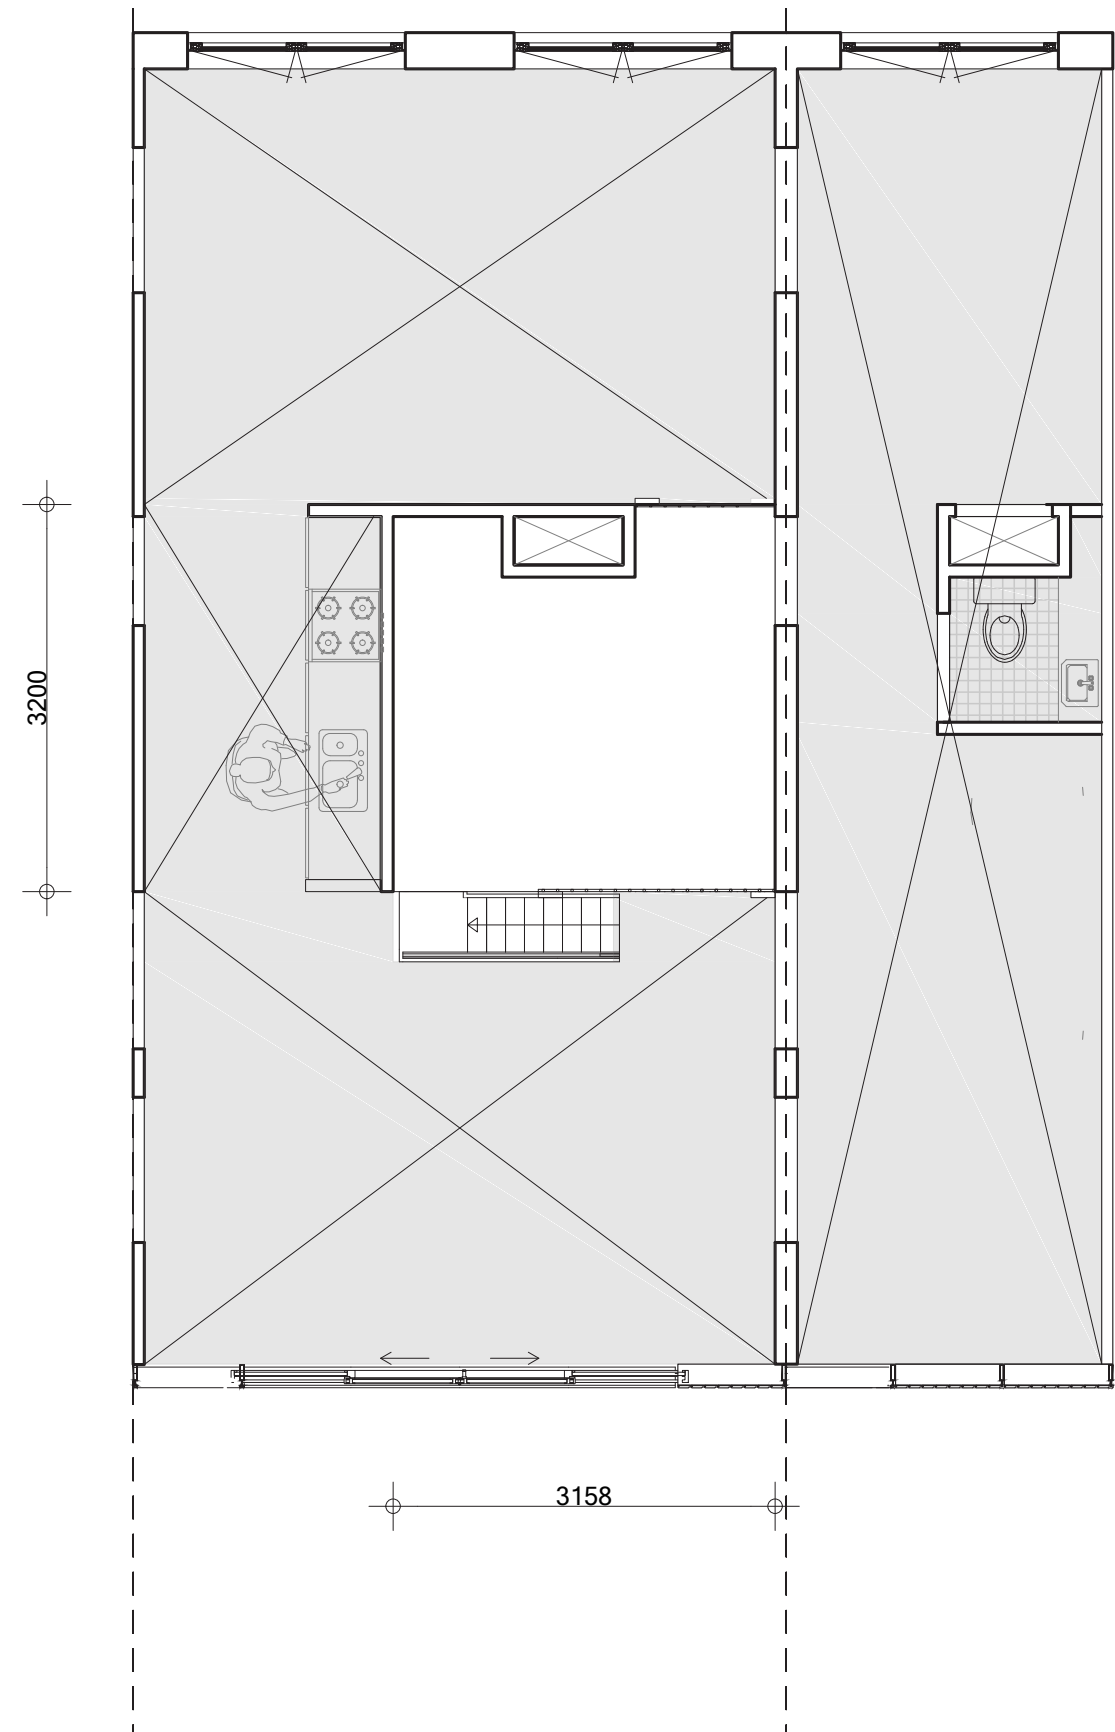
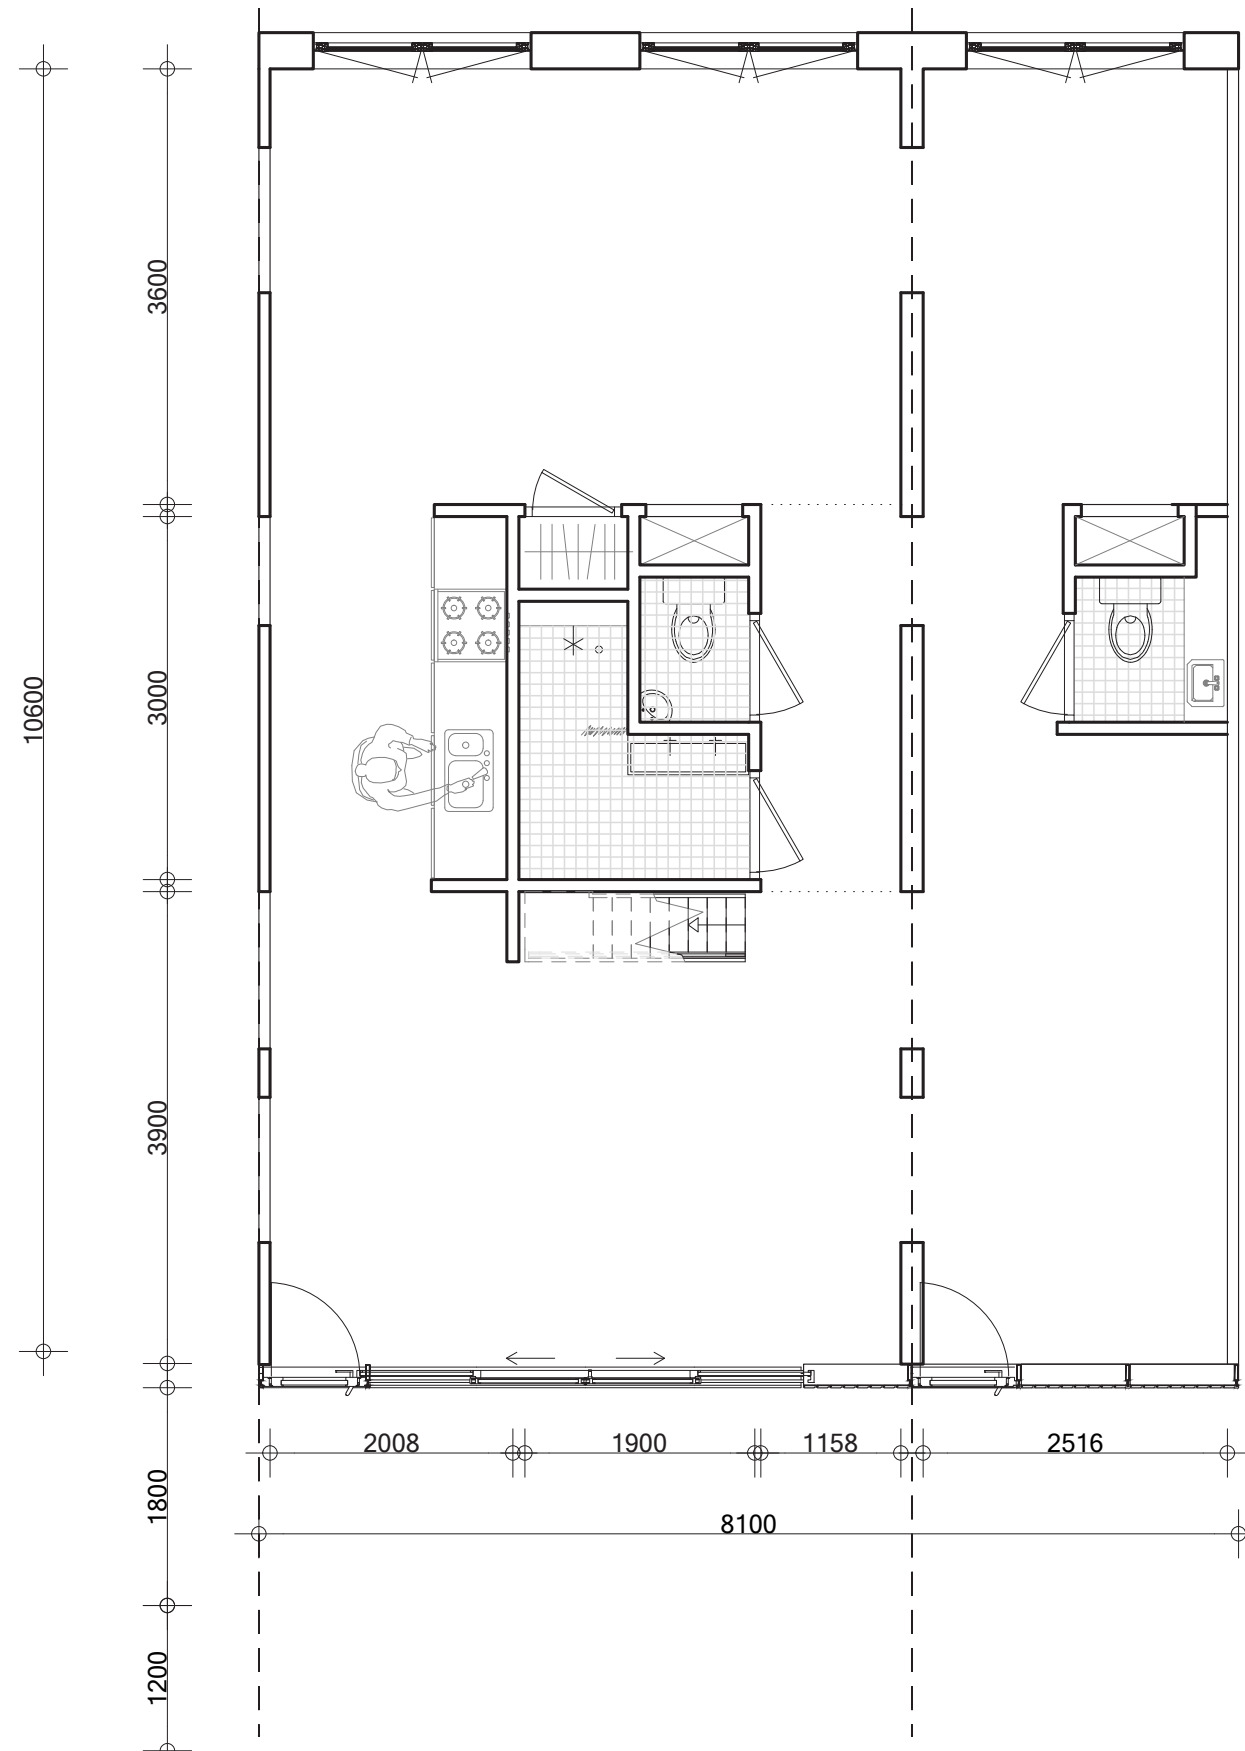


# LIVE-WORK LOFT APARTMENT

---


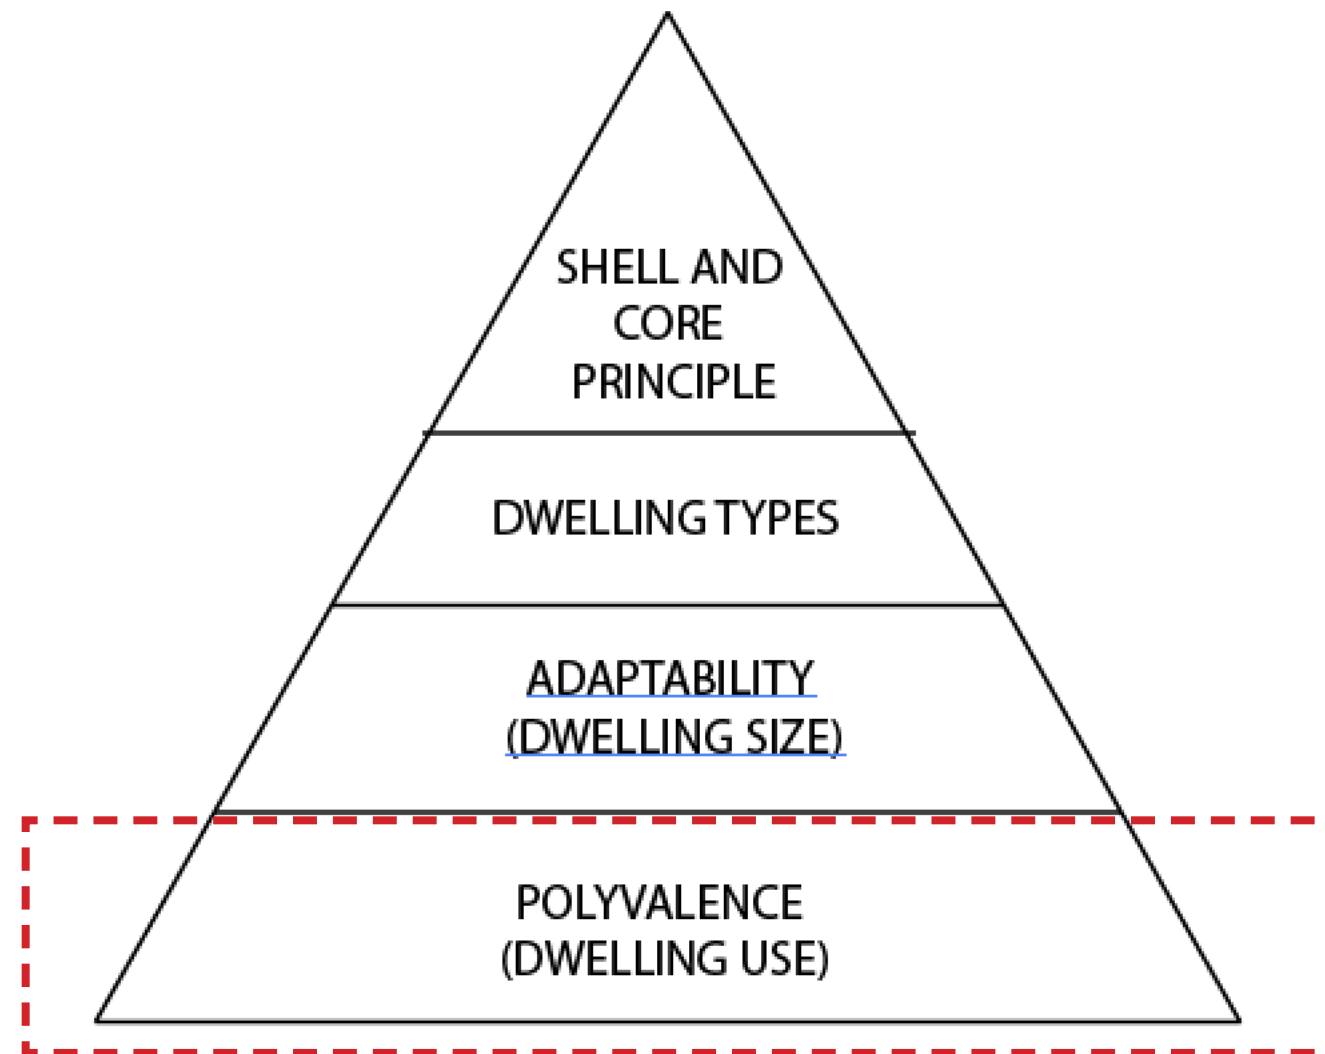


# LIVE-WORK LOFT APARTMENT

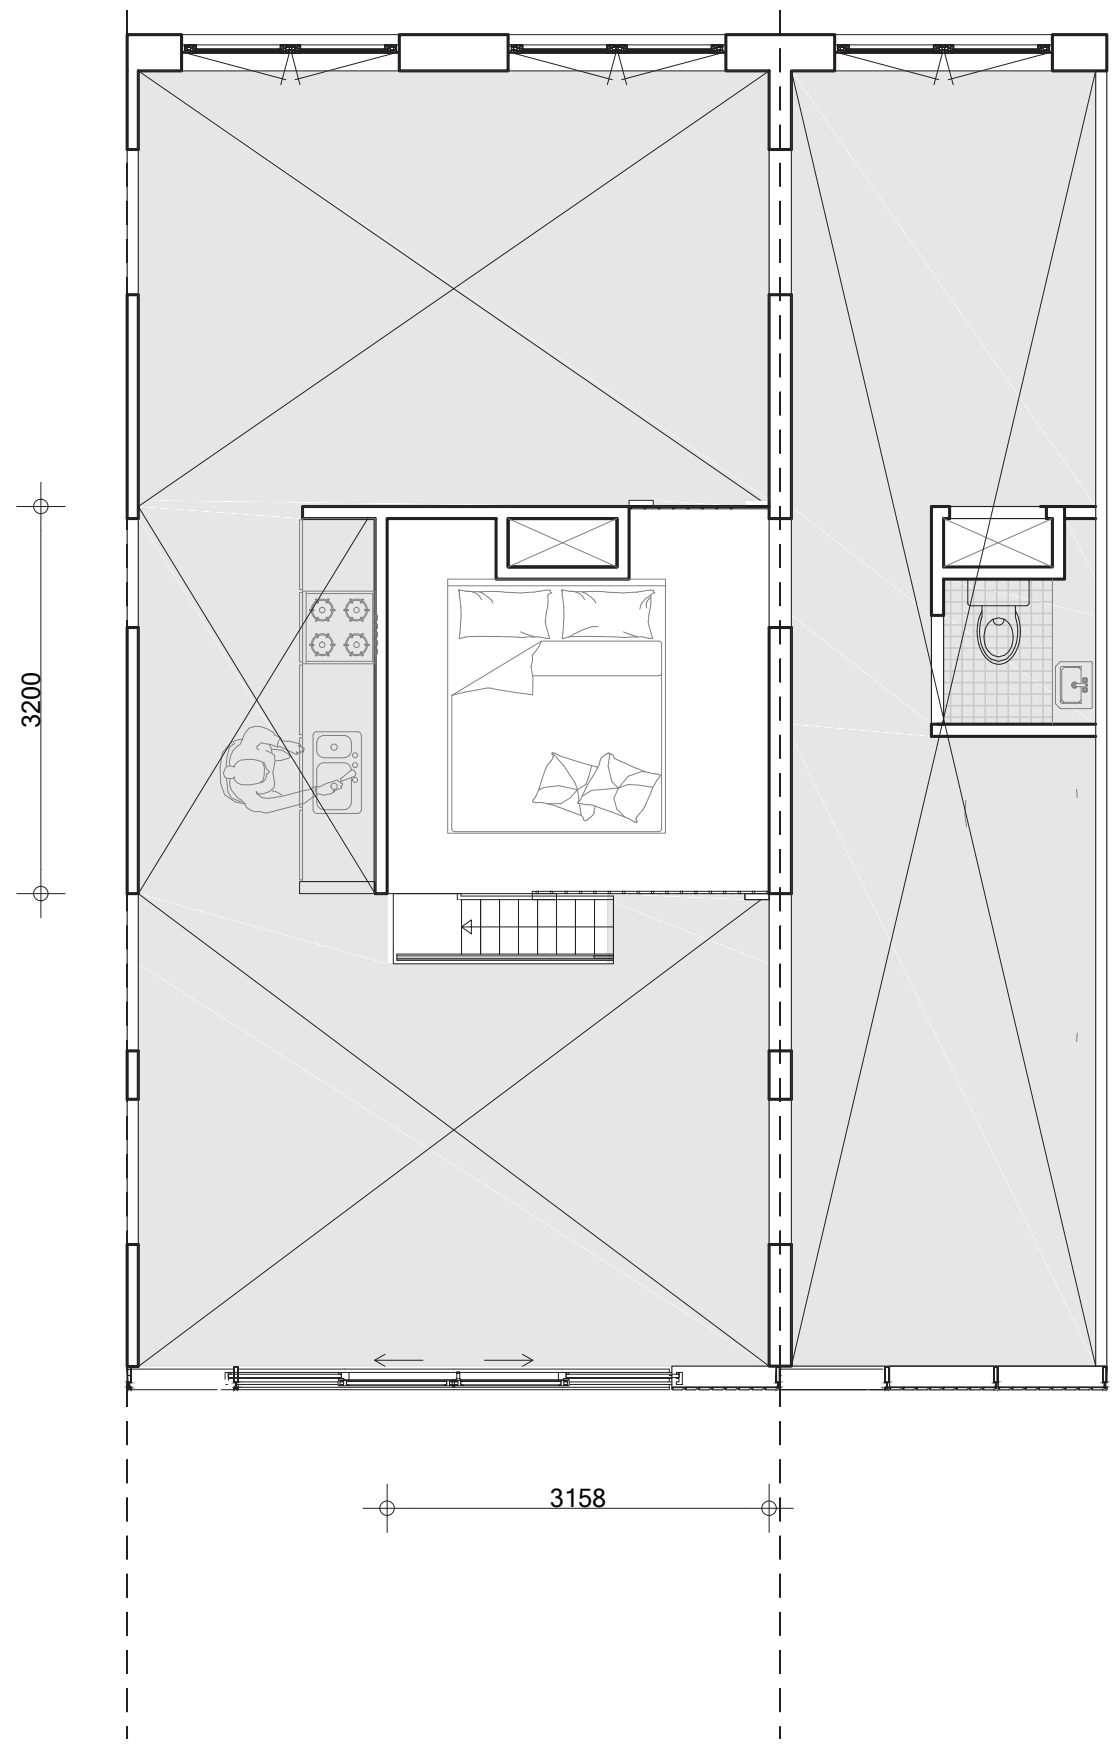
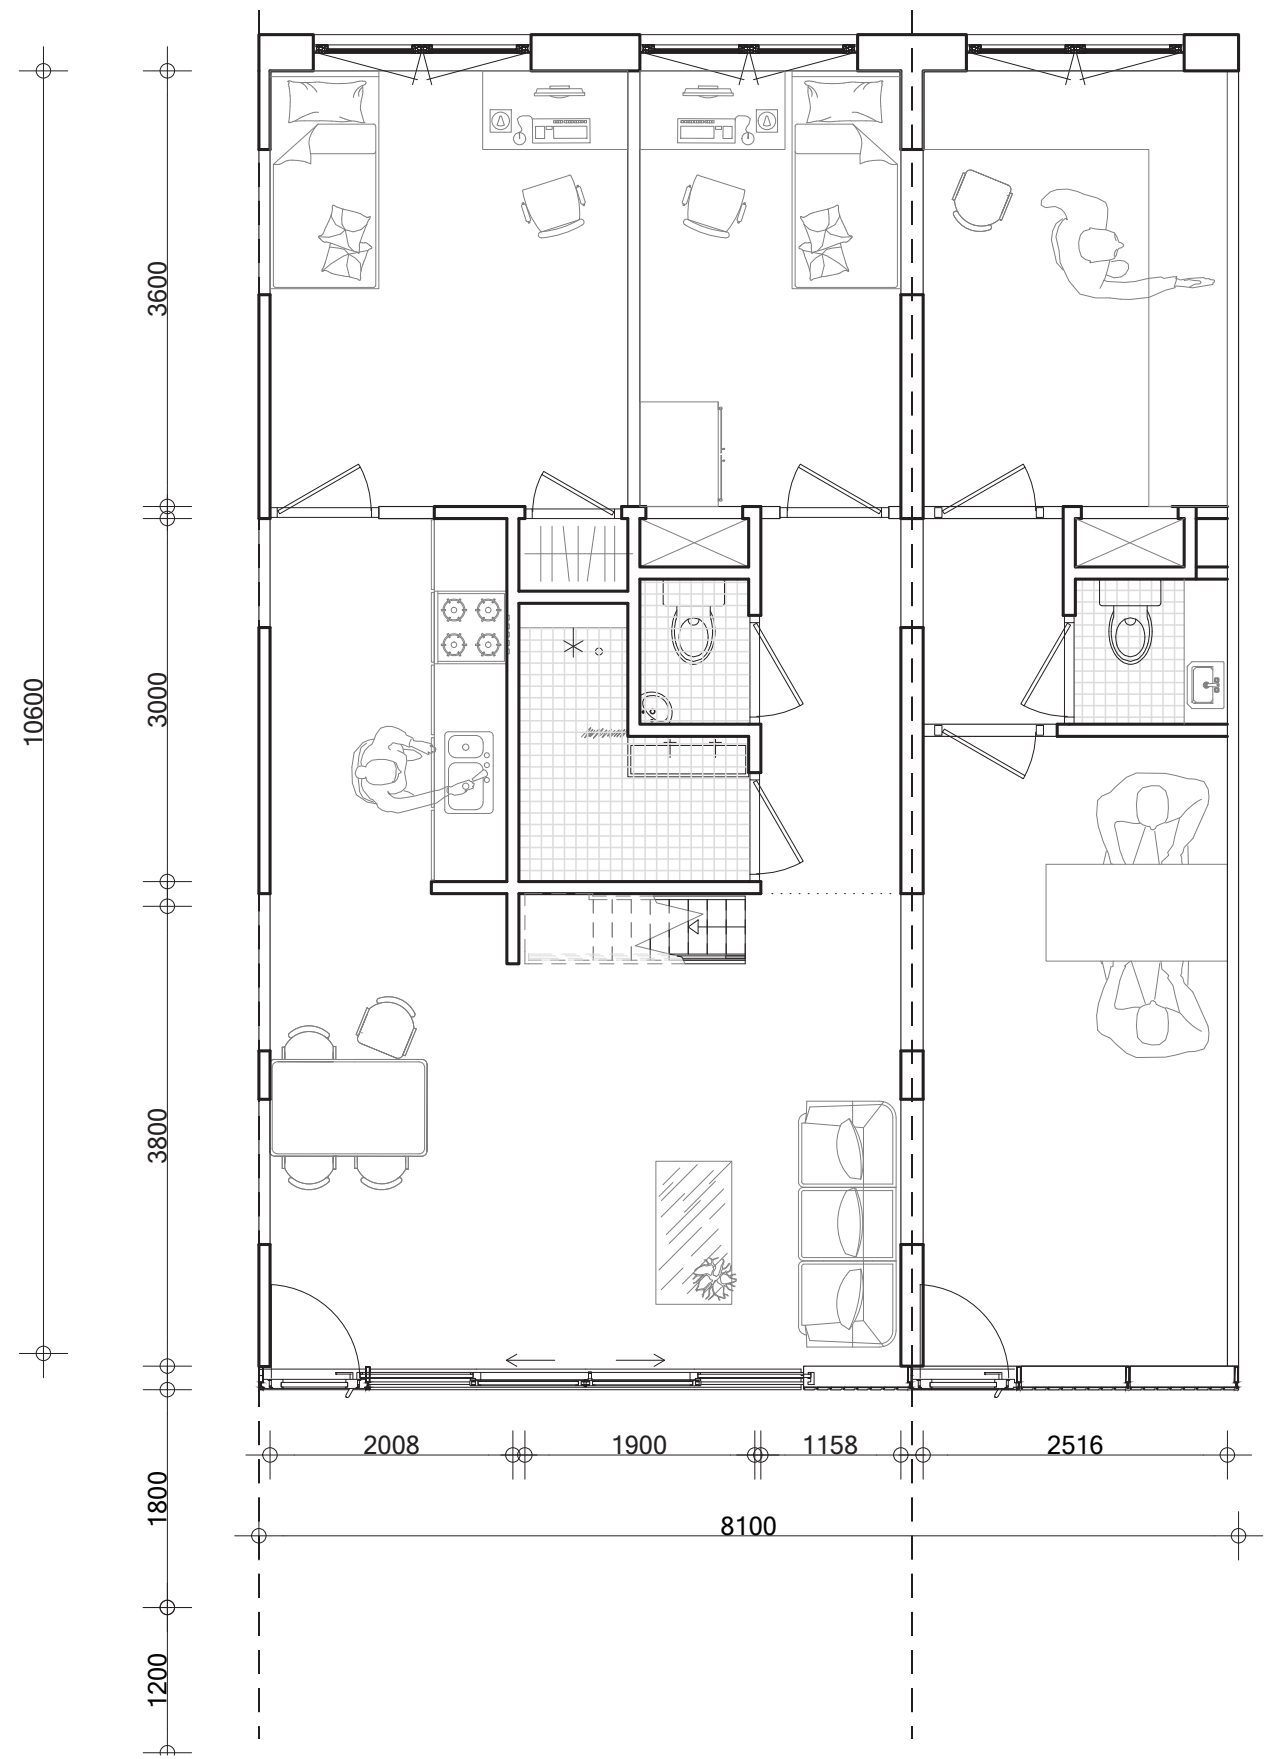






# LIVE-WORK LOFT APARTMENT

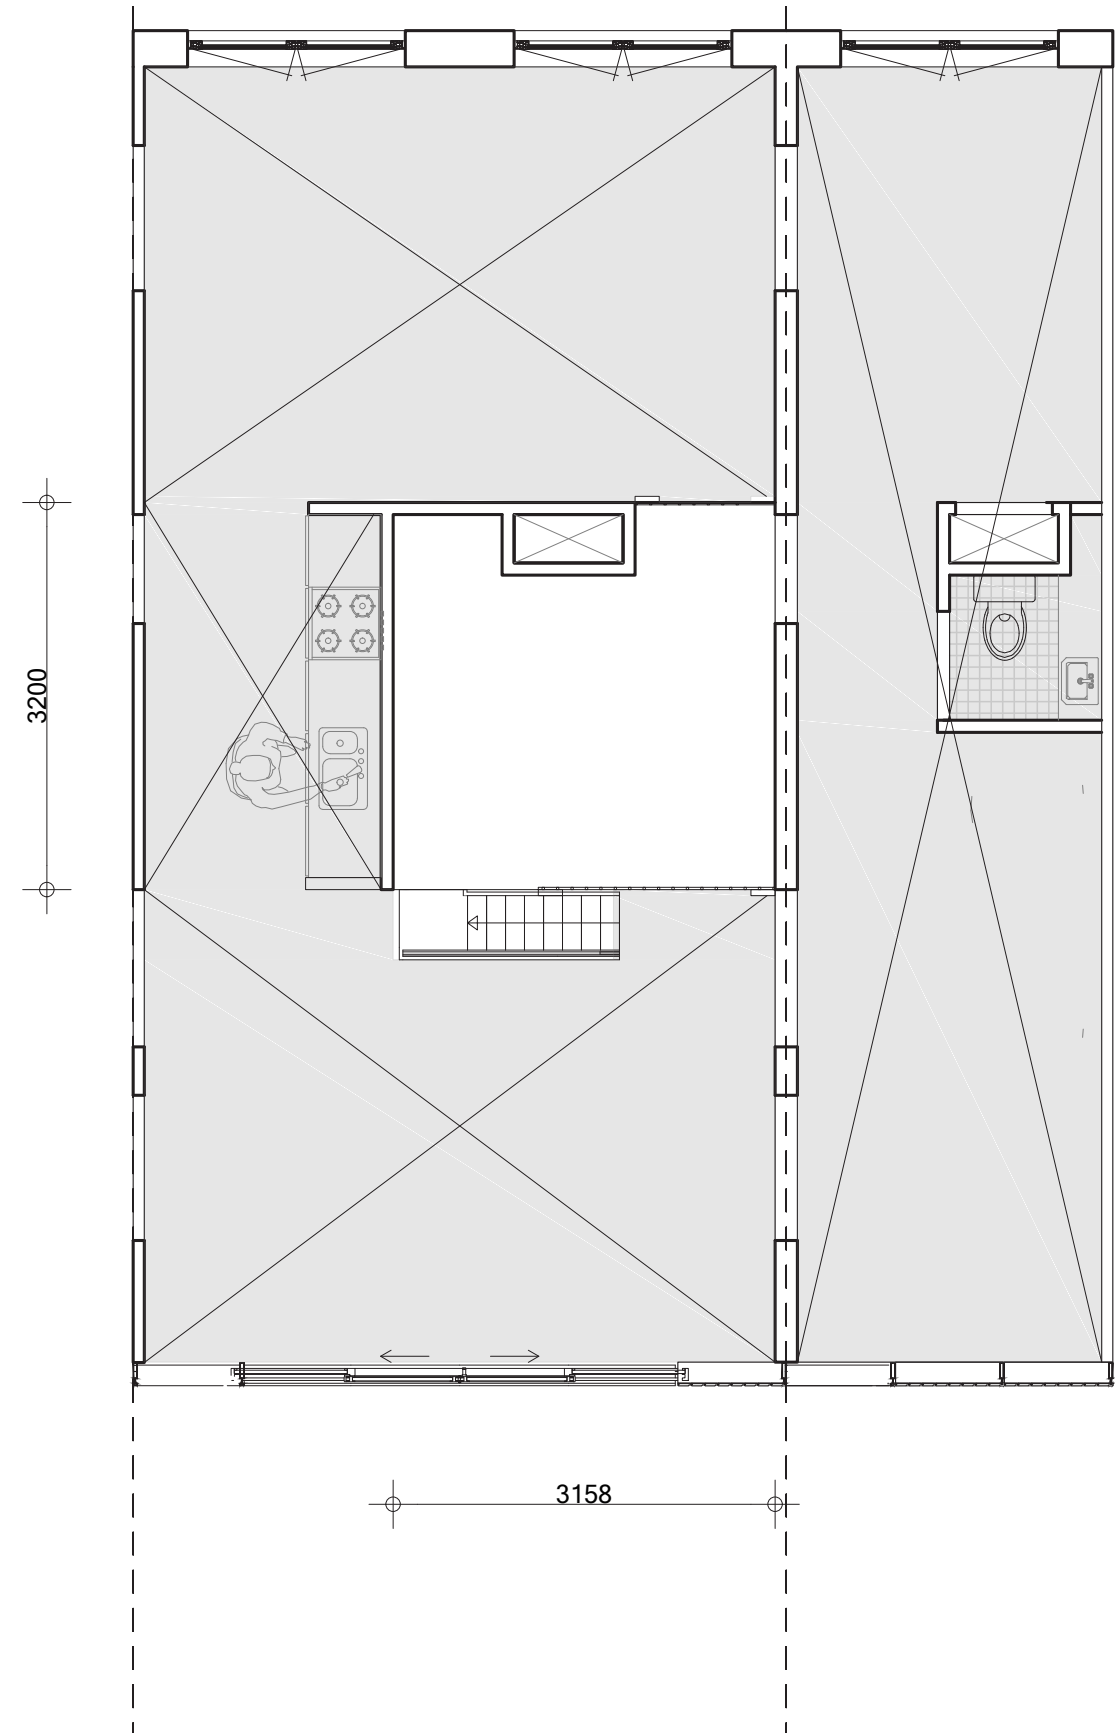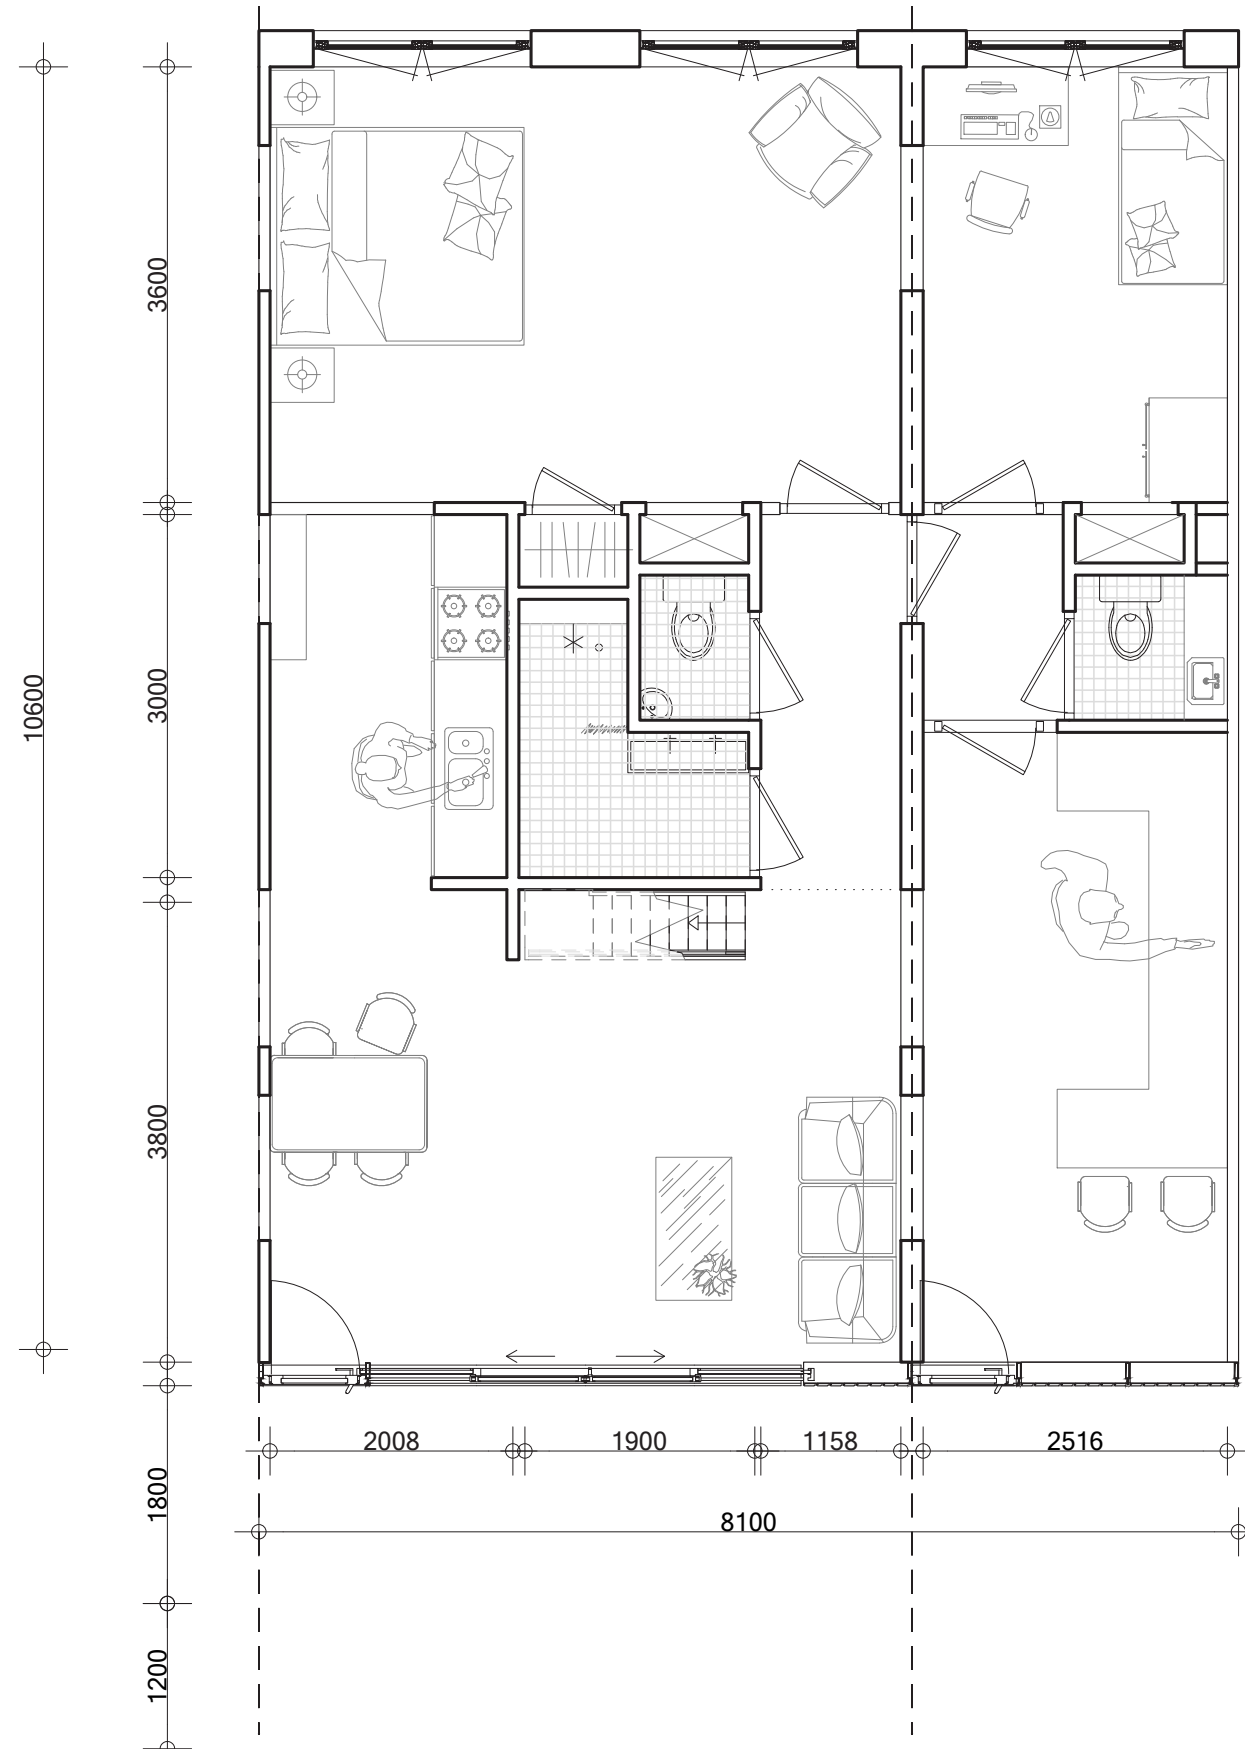


# LIVE-WORK LOFT APARTMENT

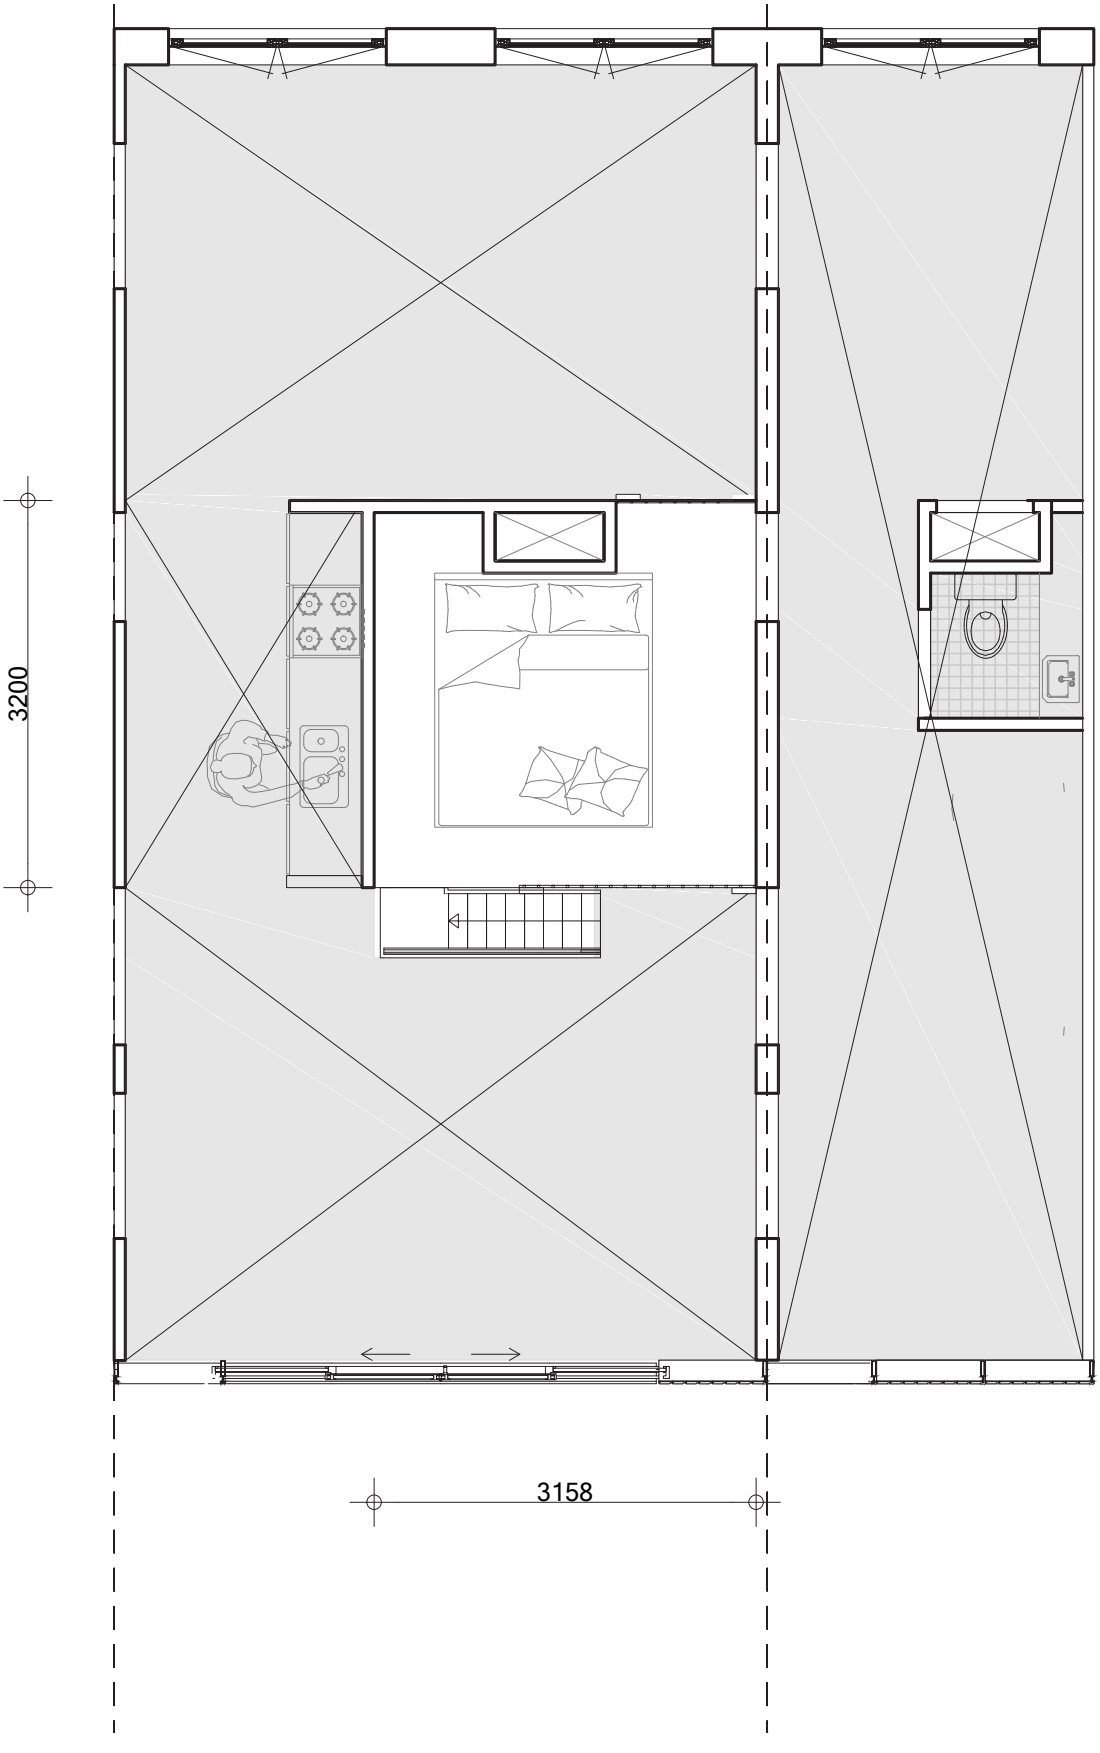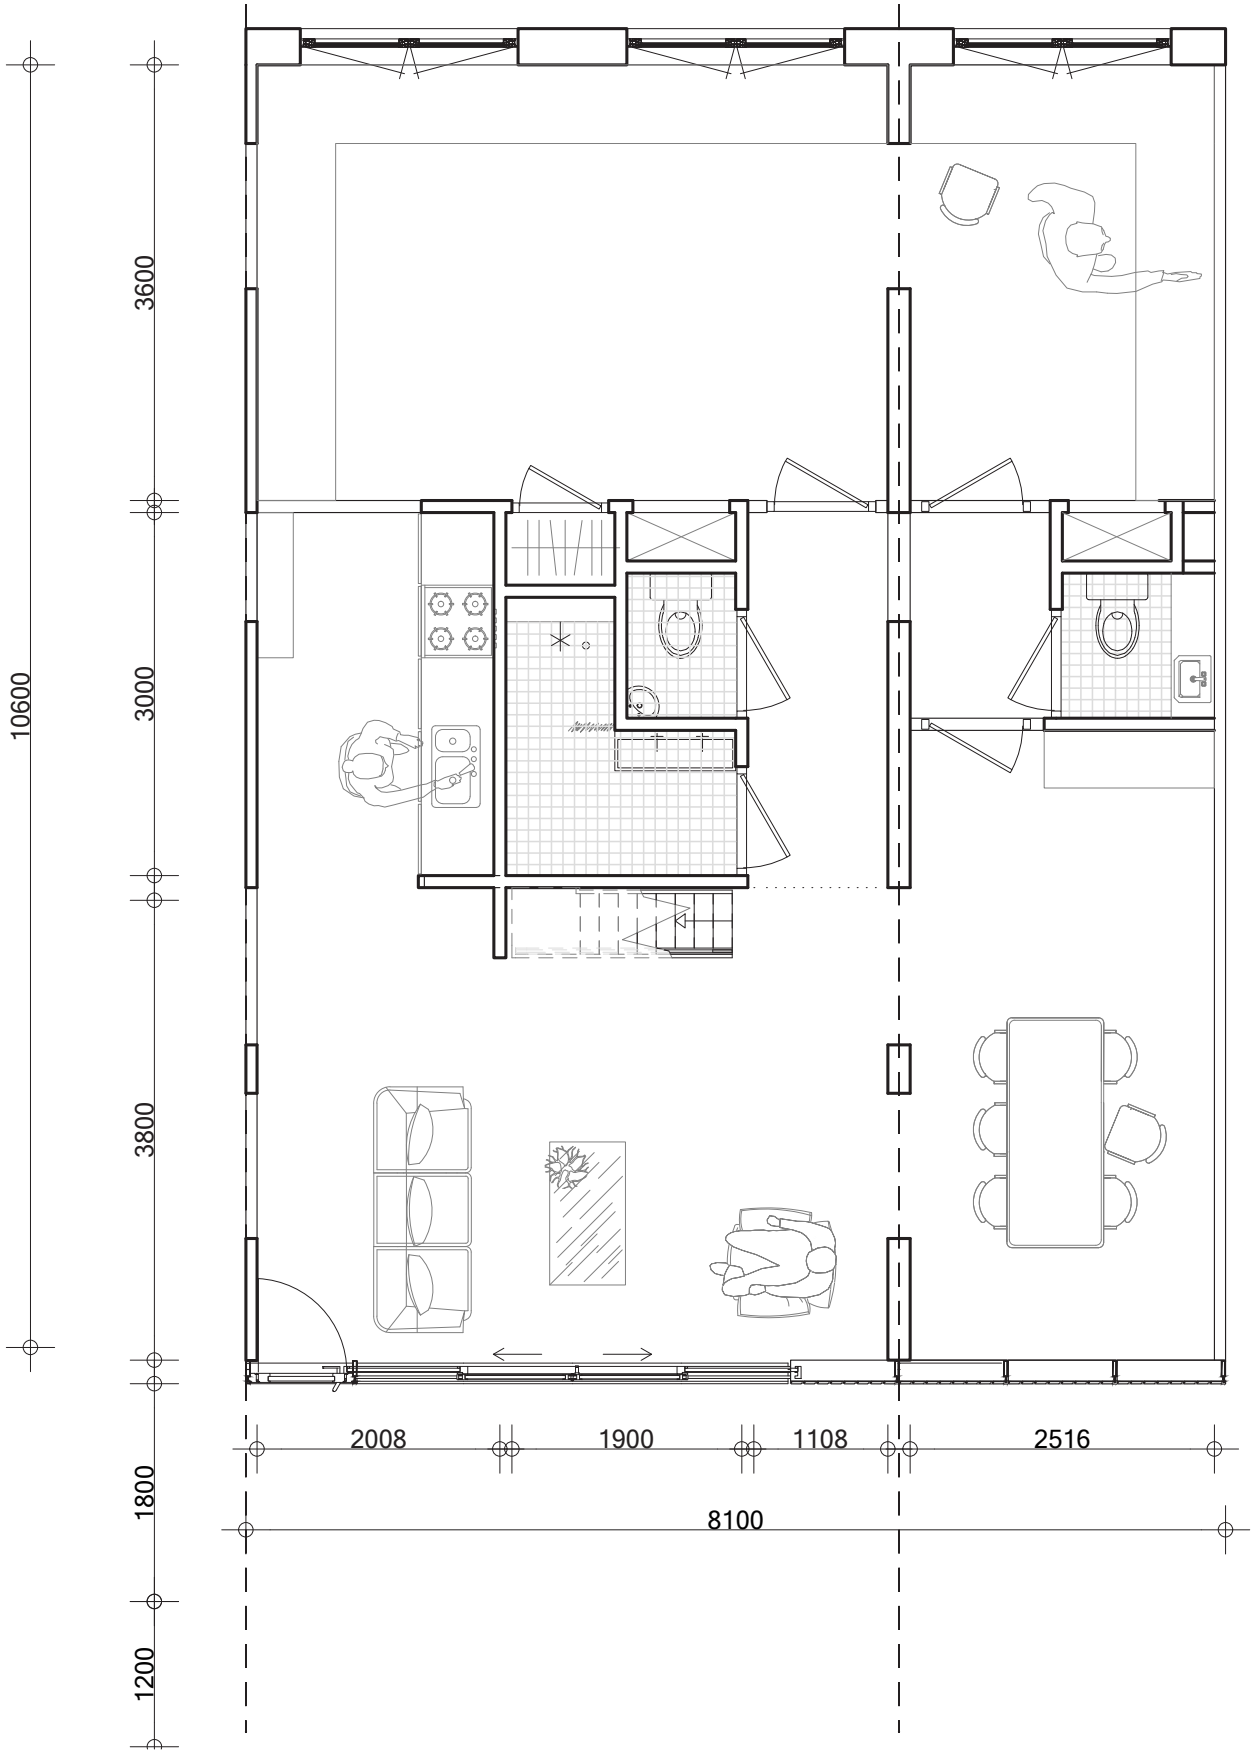

# LIVE-WORK LOFT APARTMENT

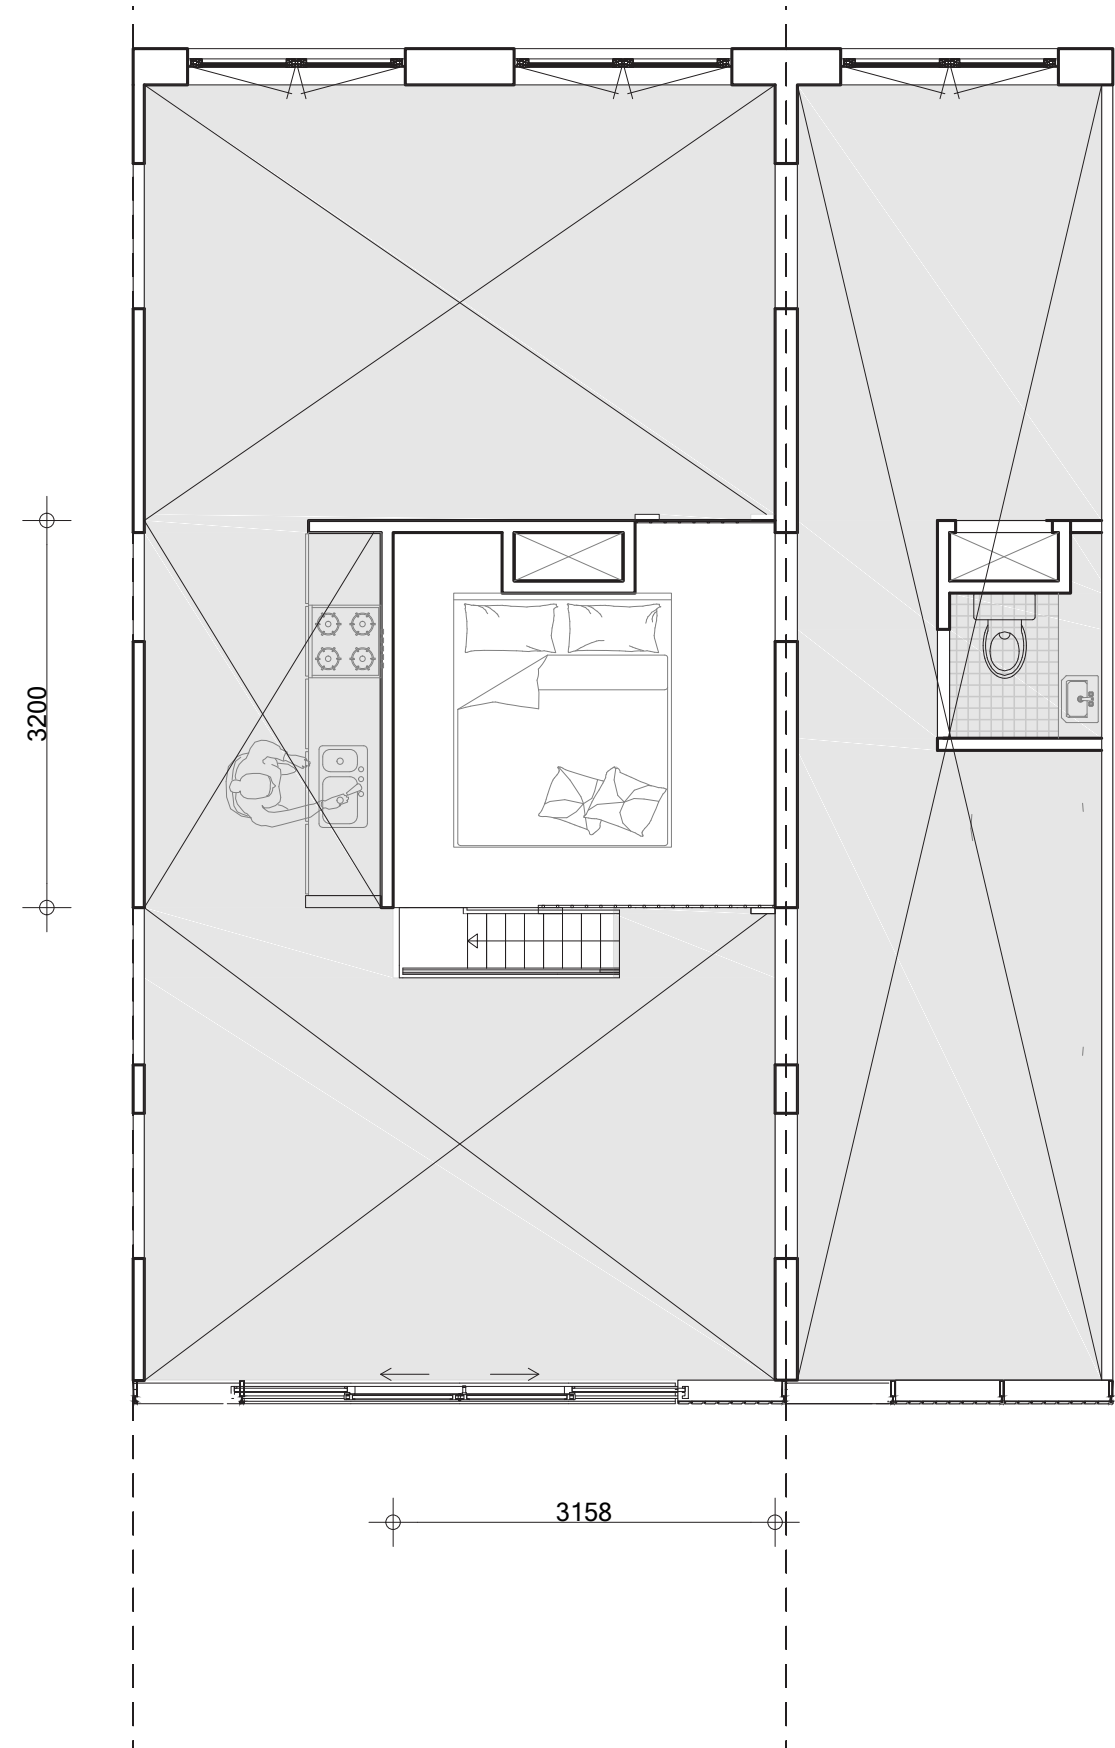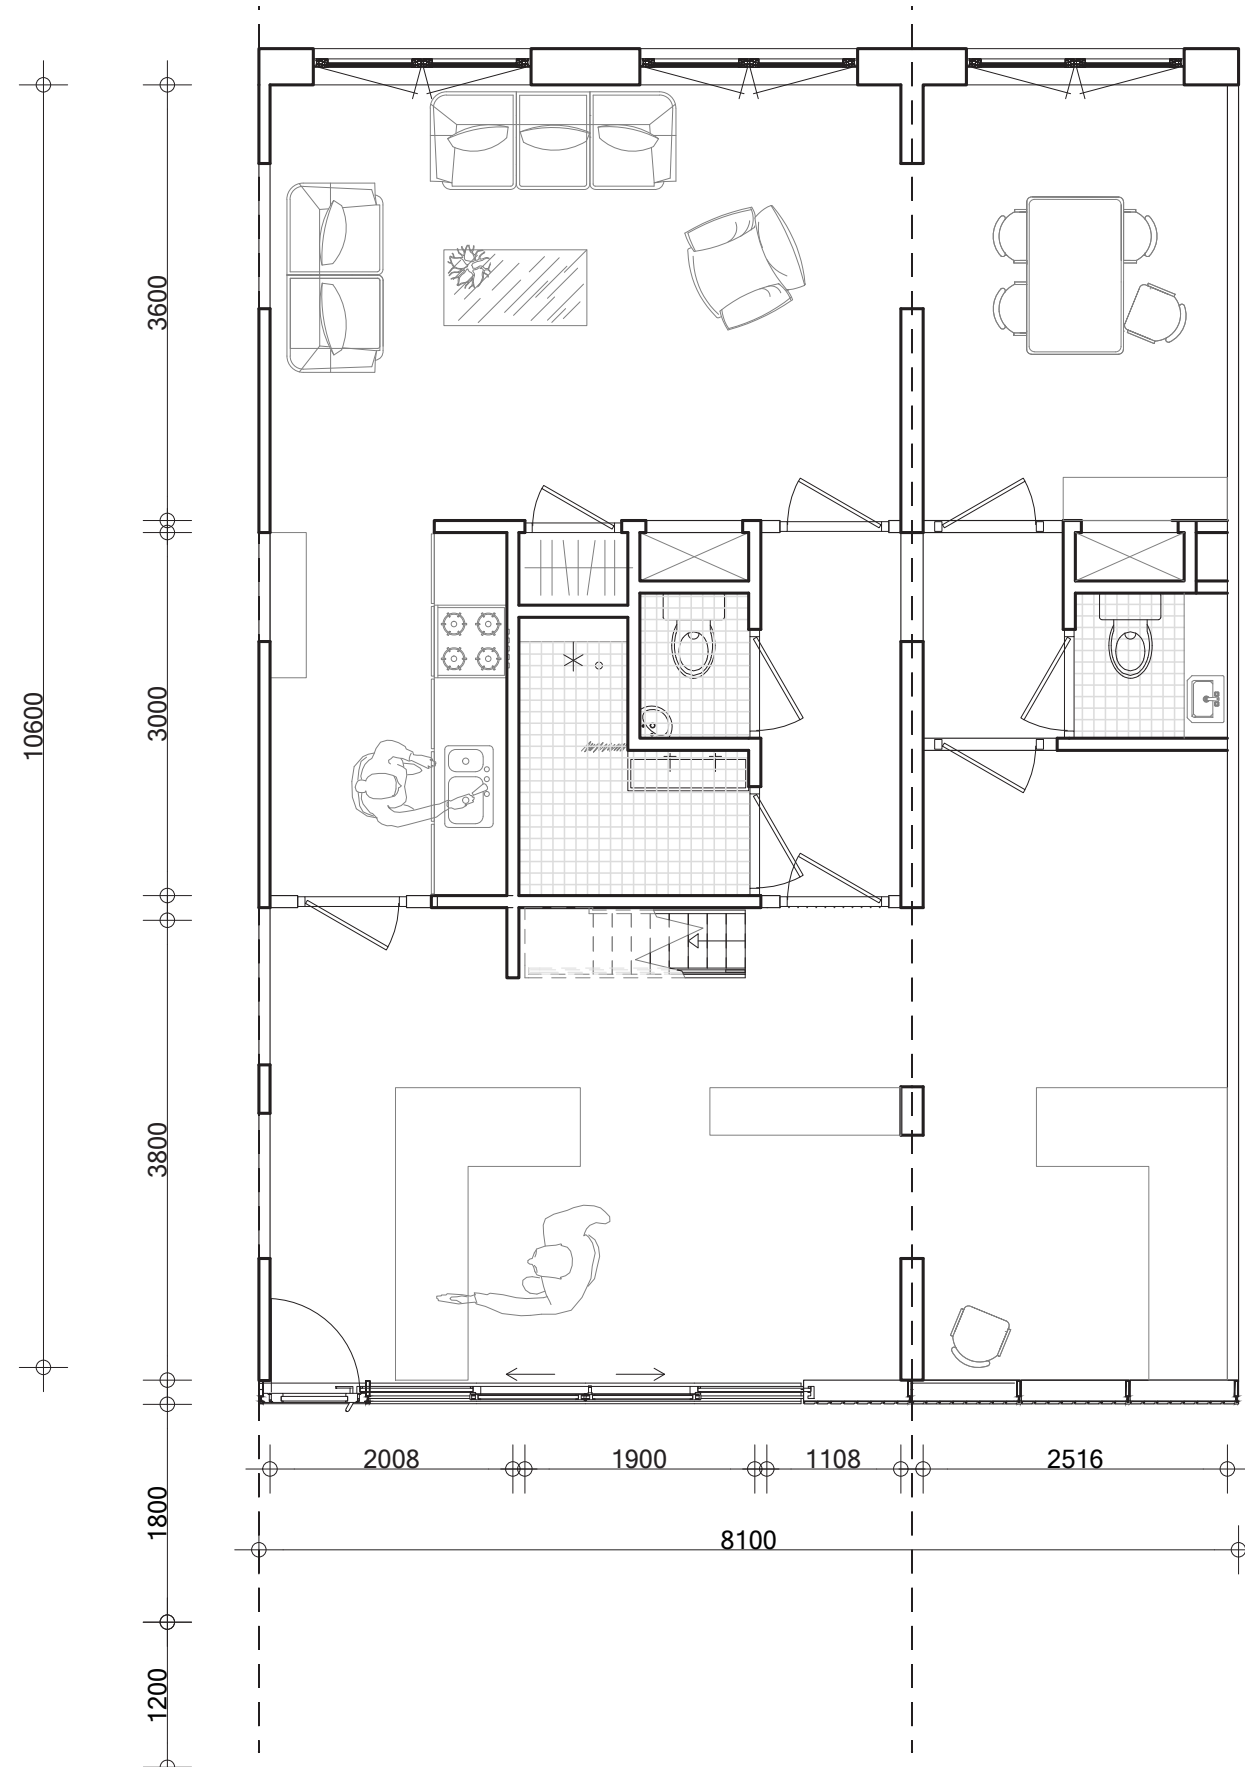


# FLEXIBLE WALL

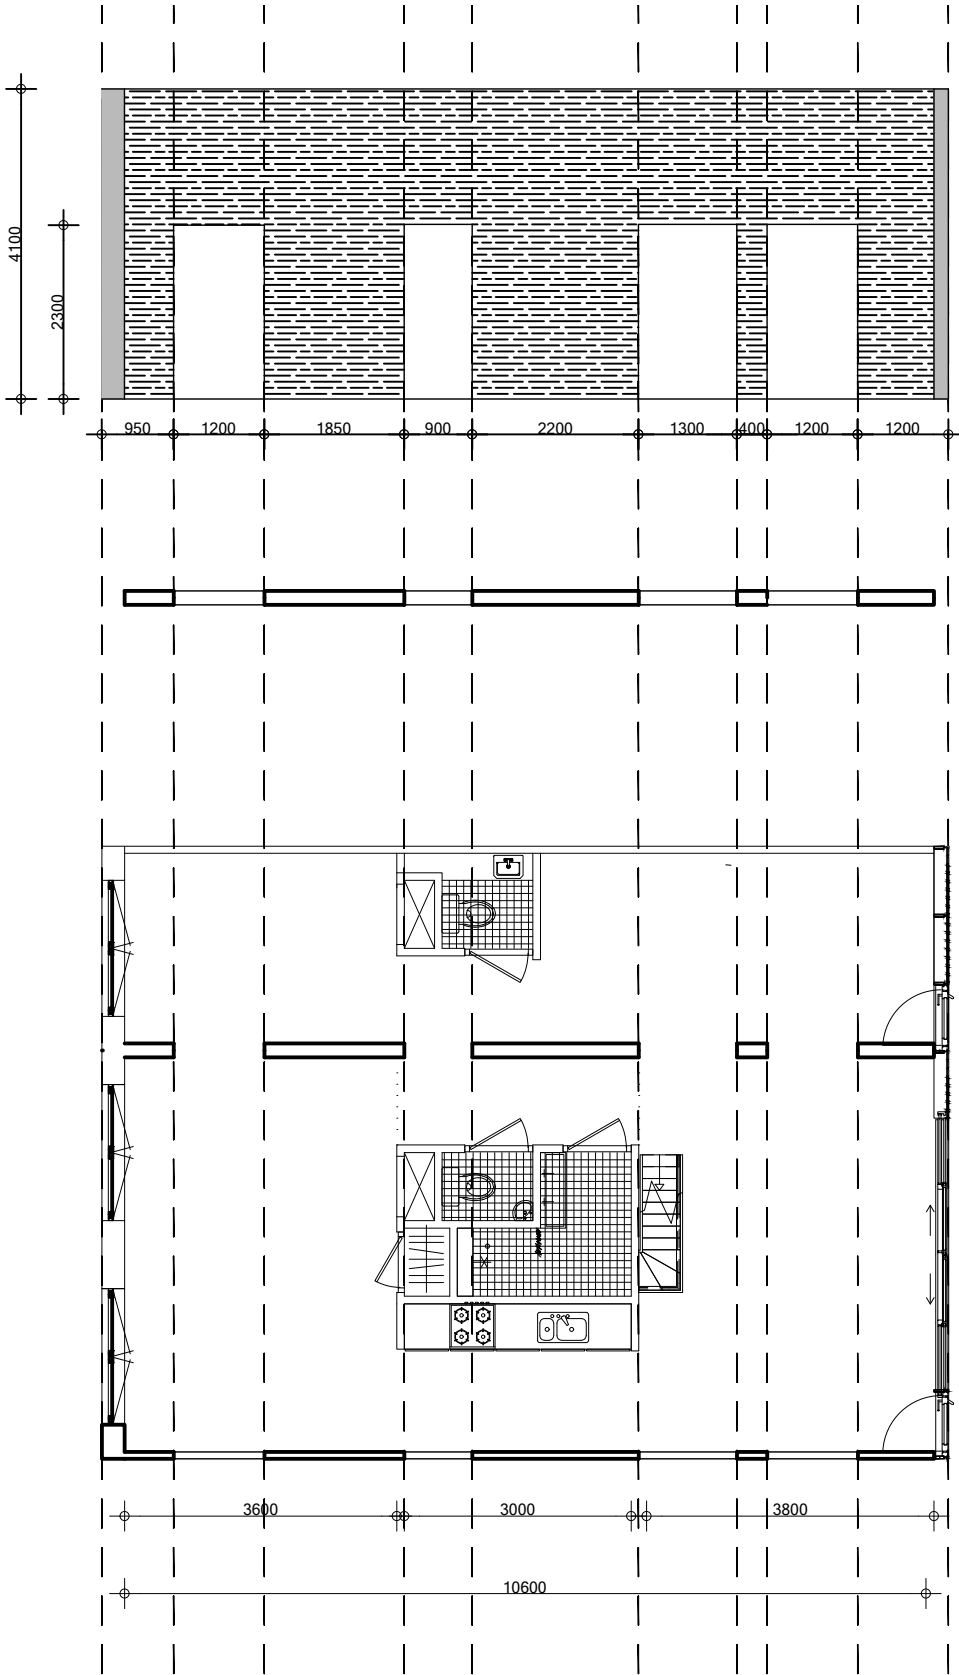

# FLEXIBLE WALL AND LOADBEARING STRUCTURE


---

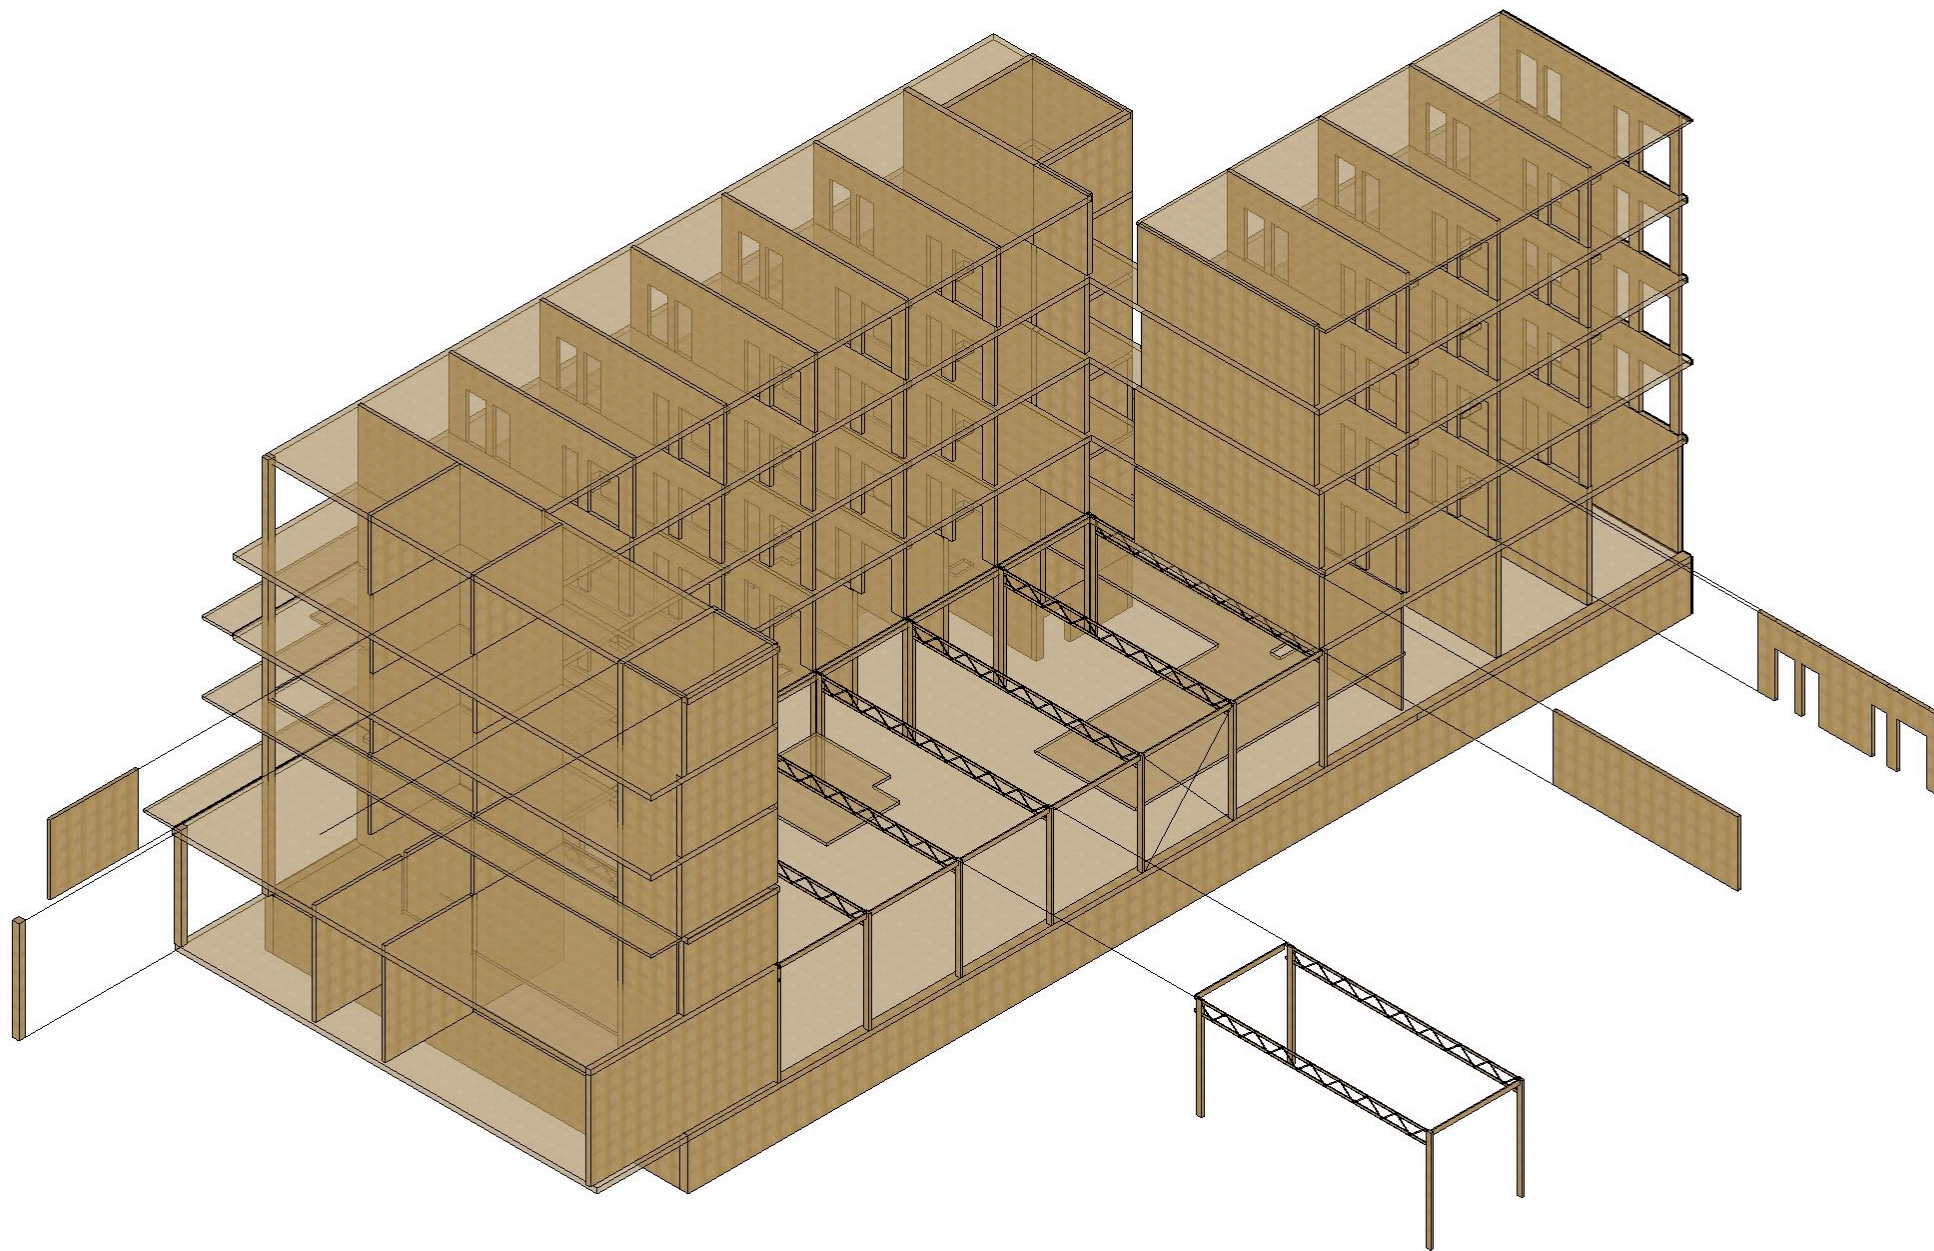




# SHOPHOUSE


---

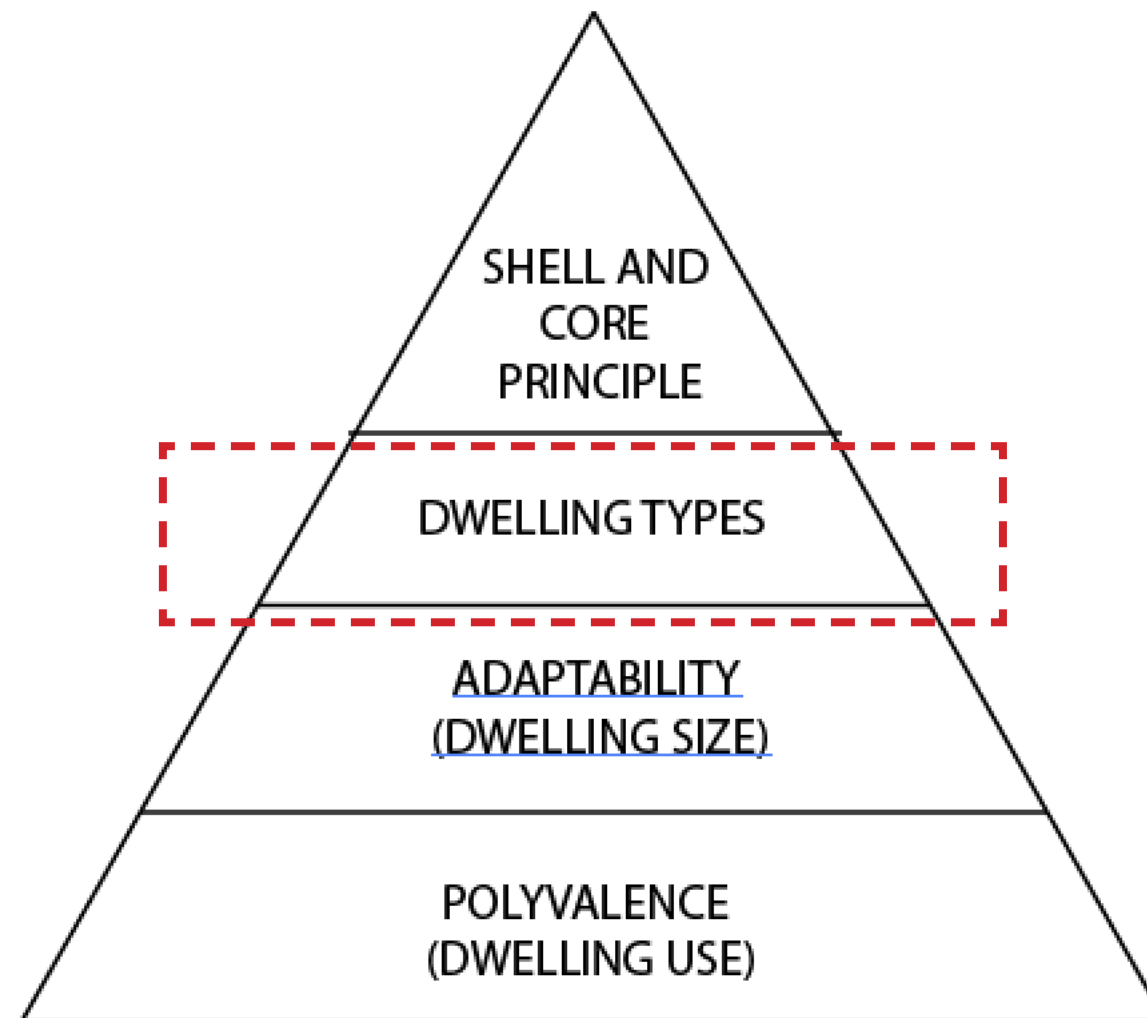

SHOPHOUSE

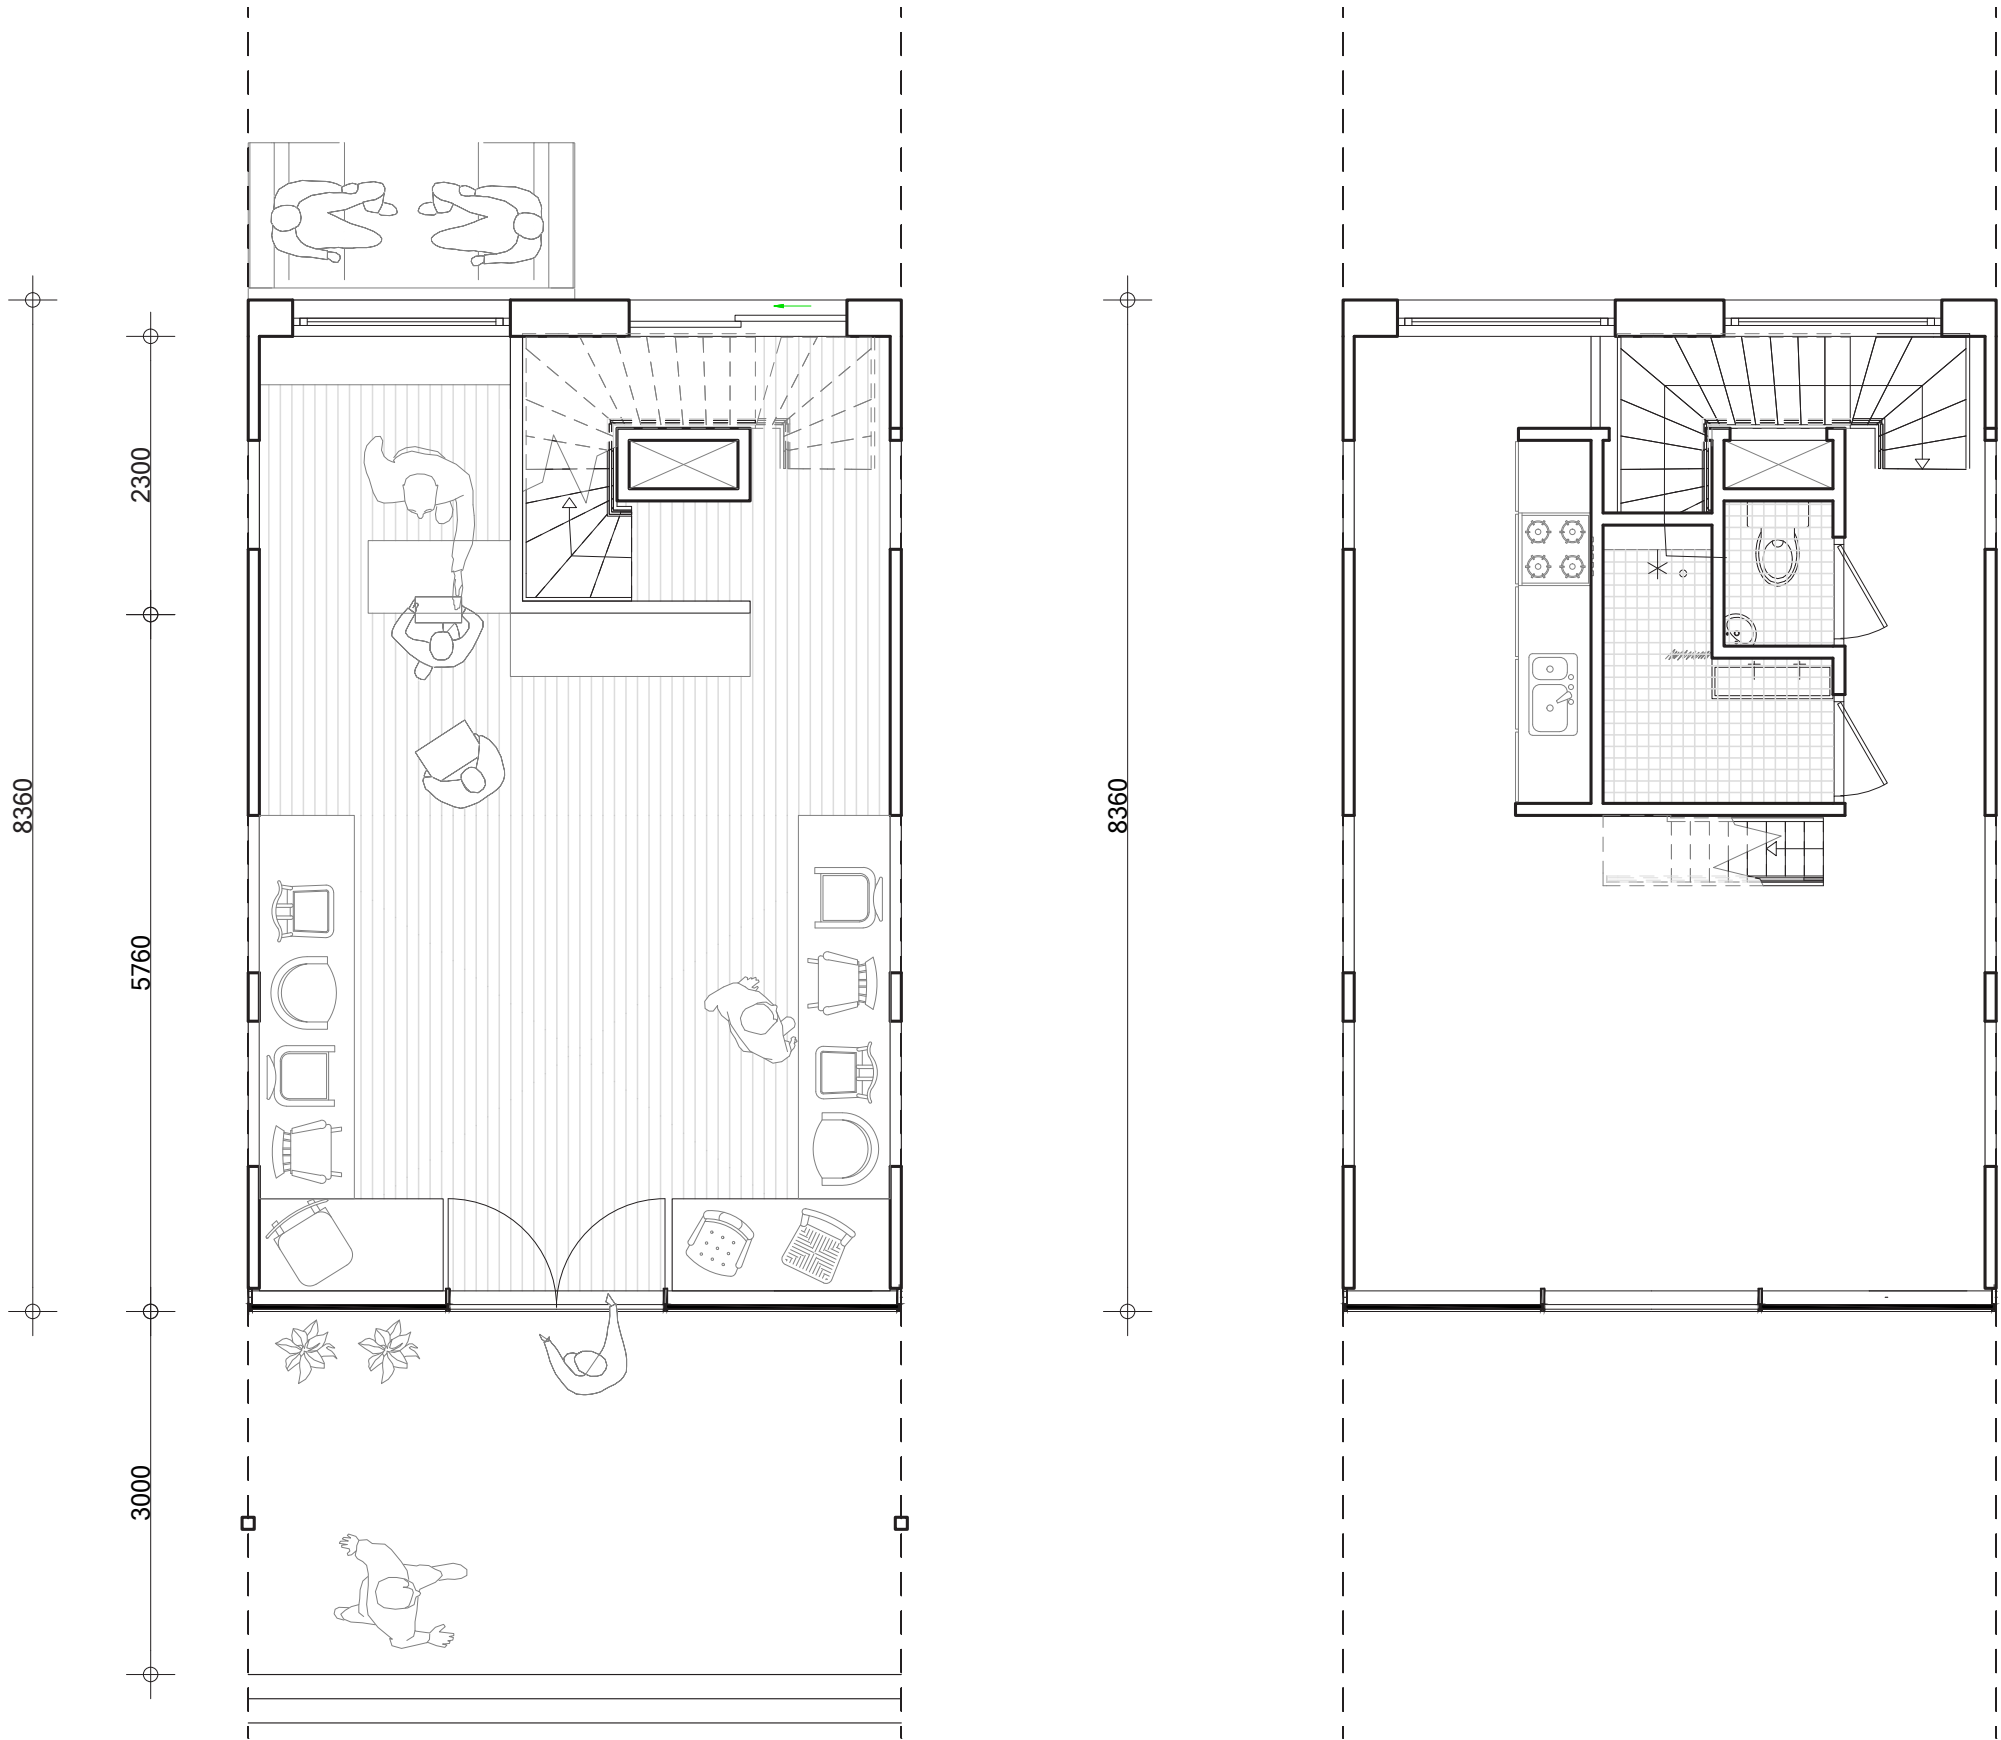


SHOPHOUSE

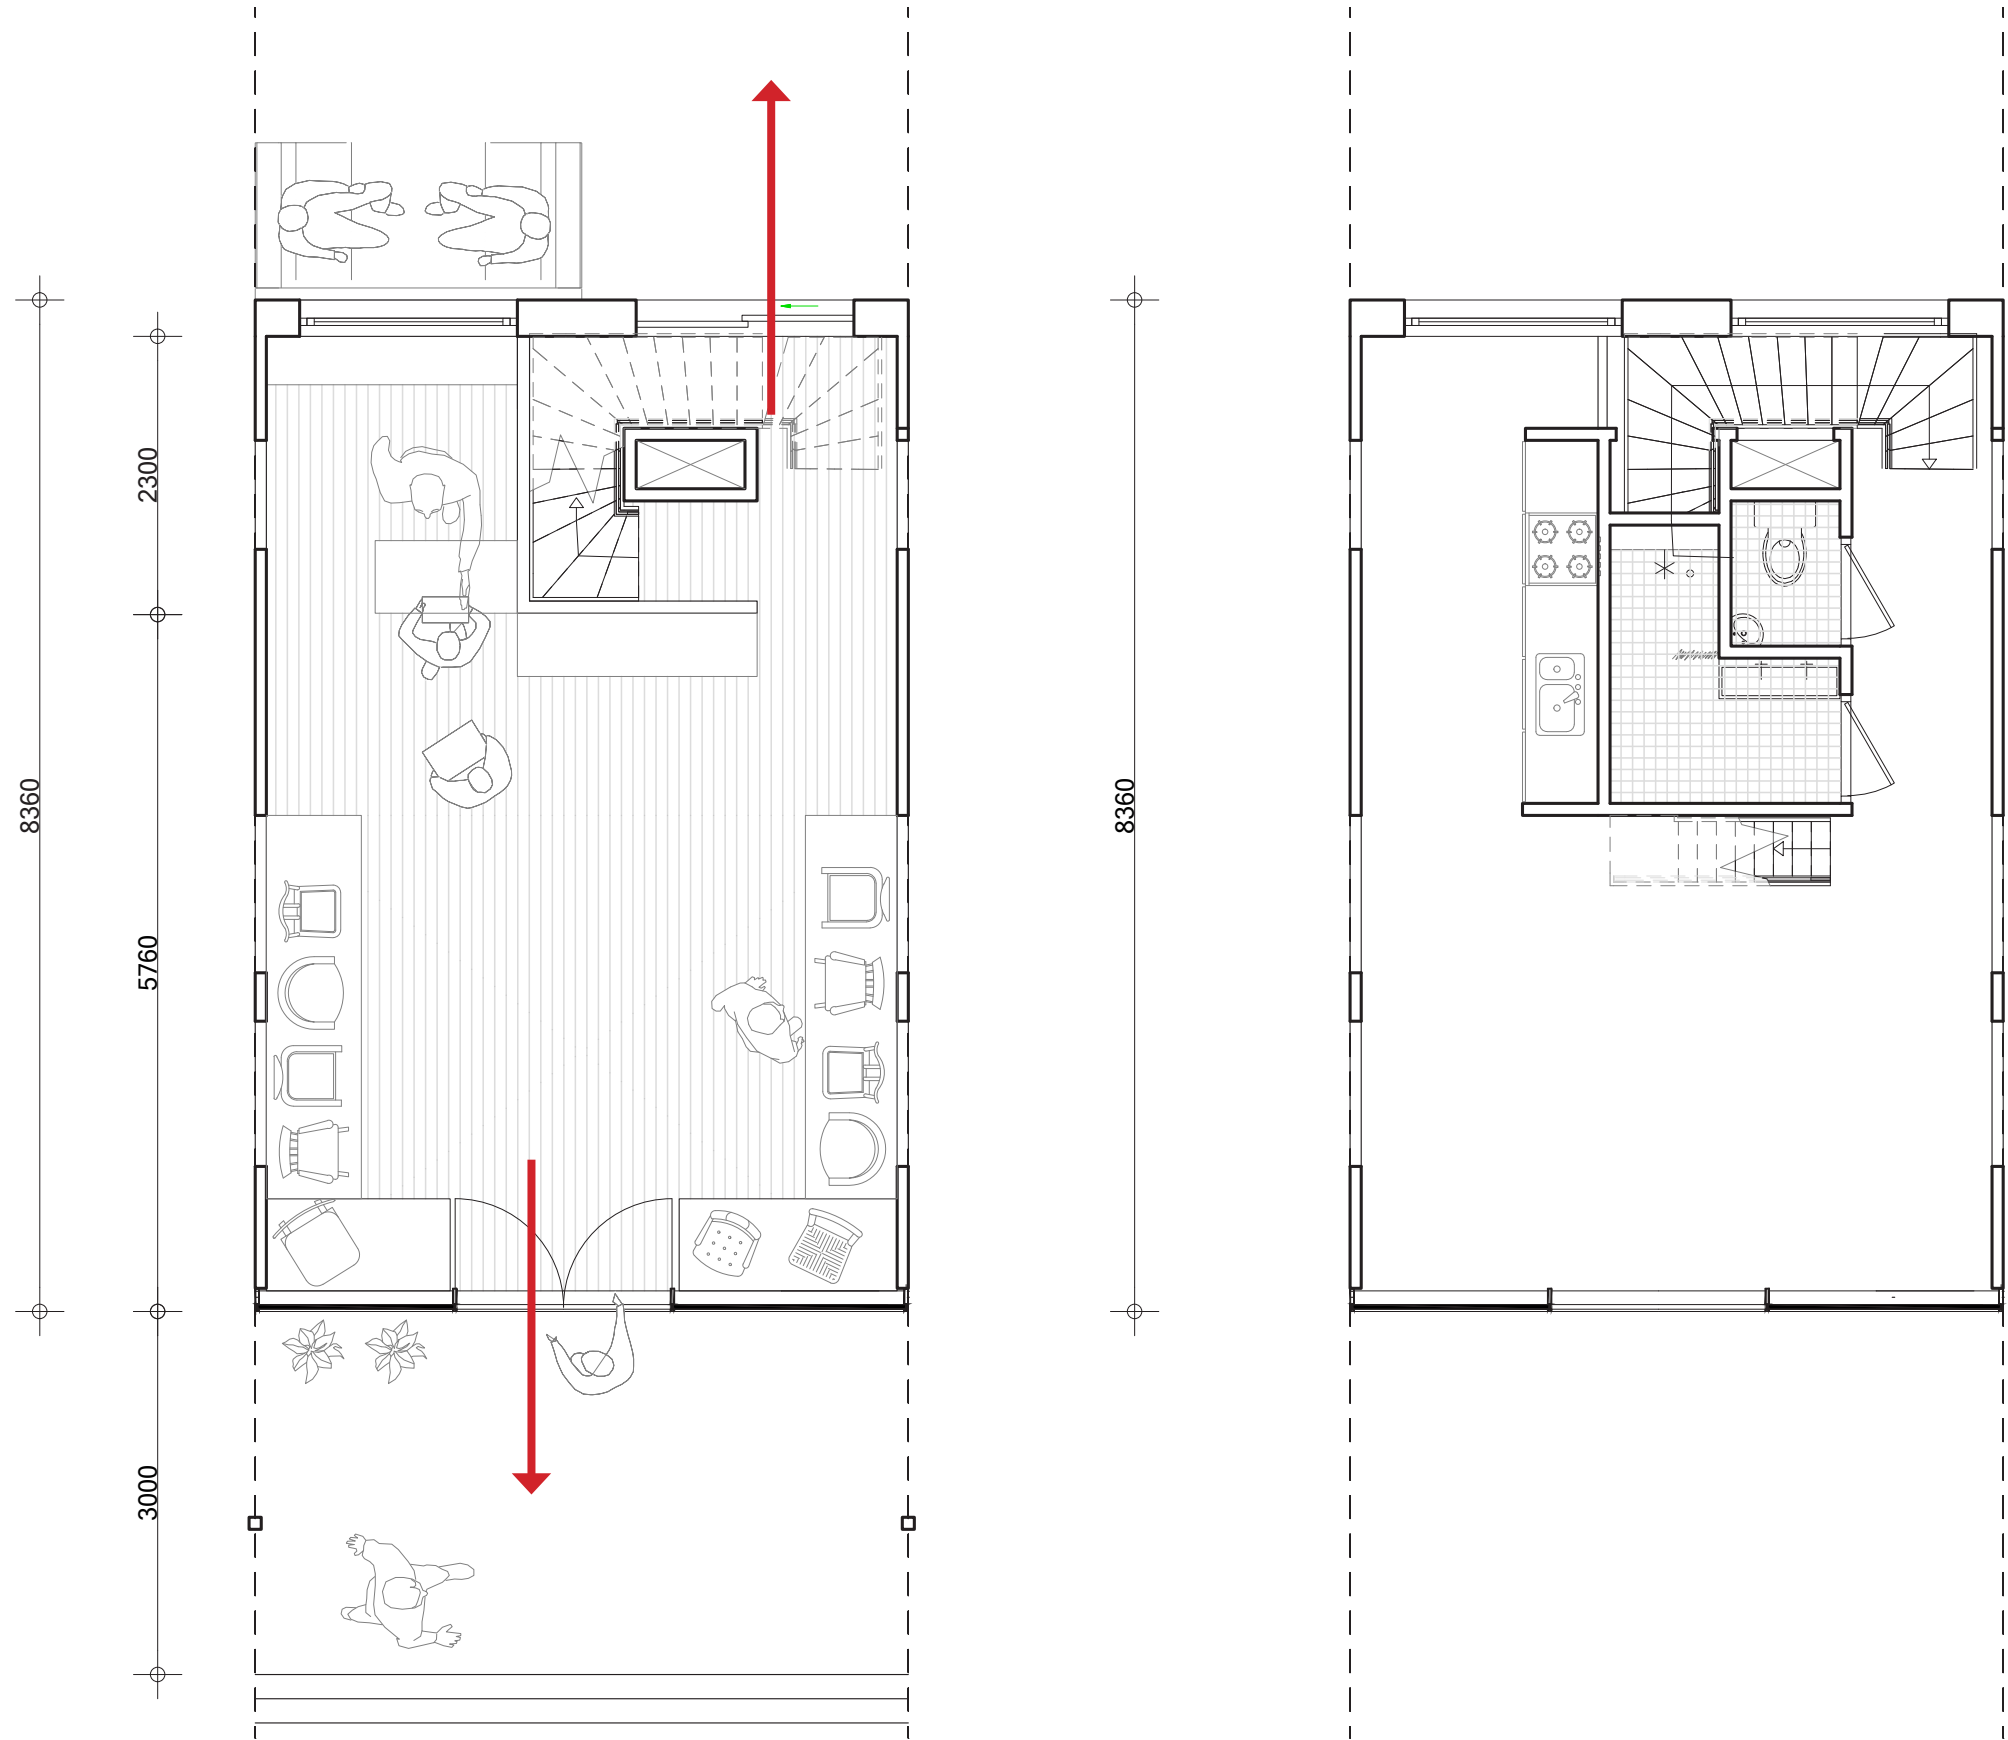

# SHOPHOUSE

---

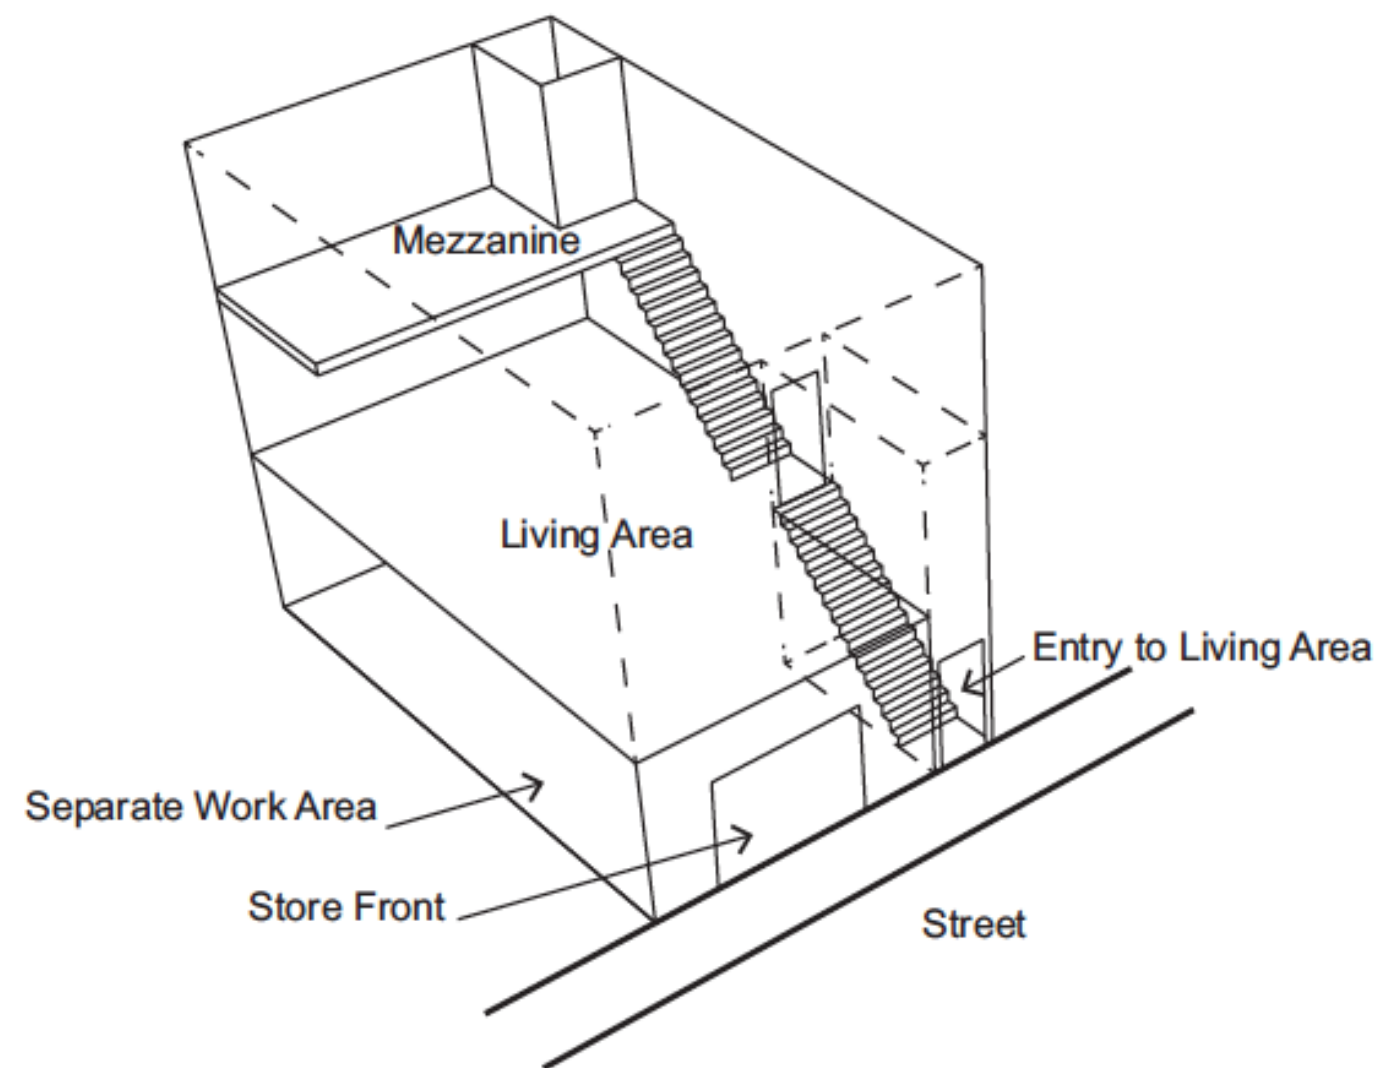

**Figure 2-17** Diagram of a live-near proximity-type unit.














# LOFT STUDIO



---

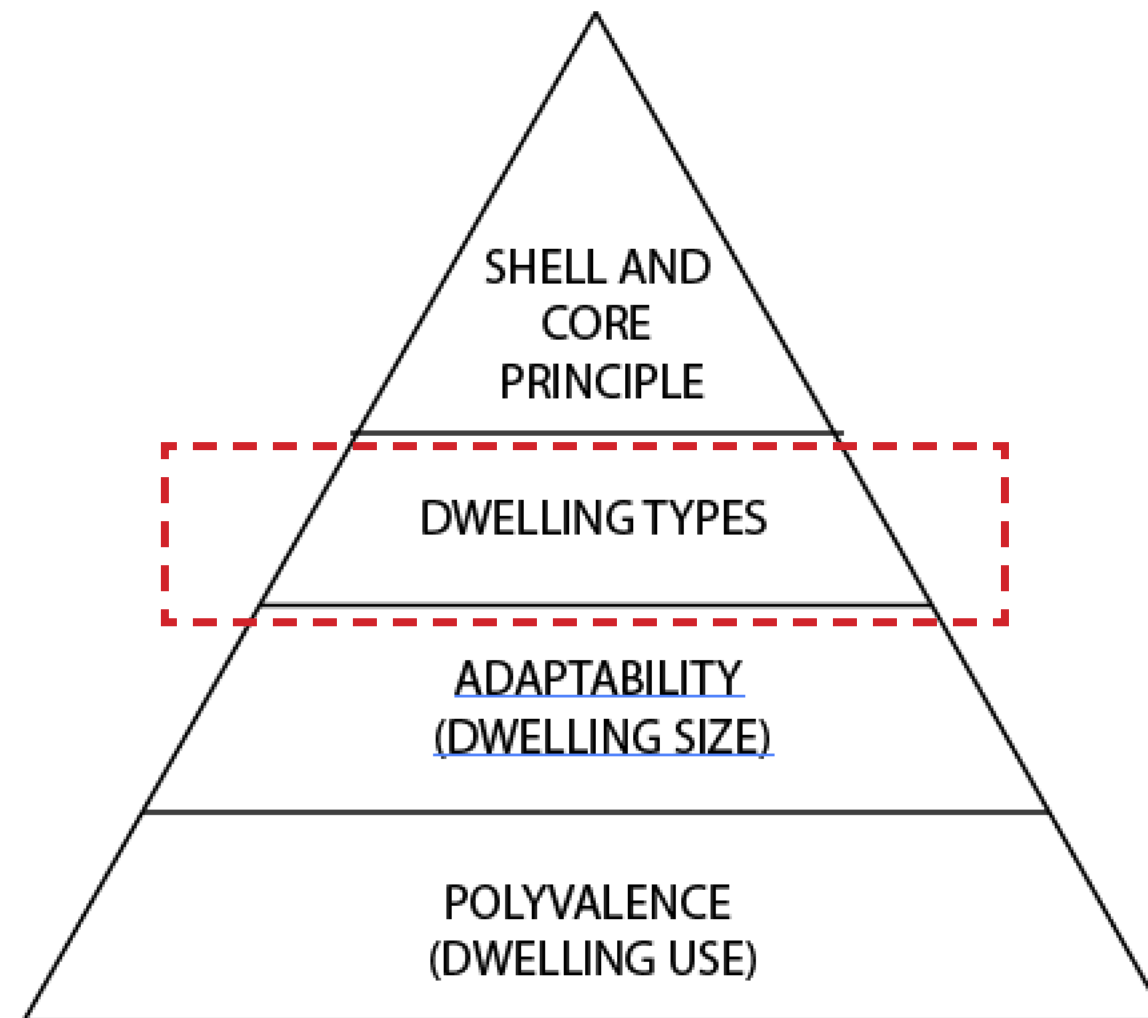

# LOFT STUDIO

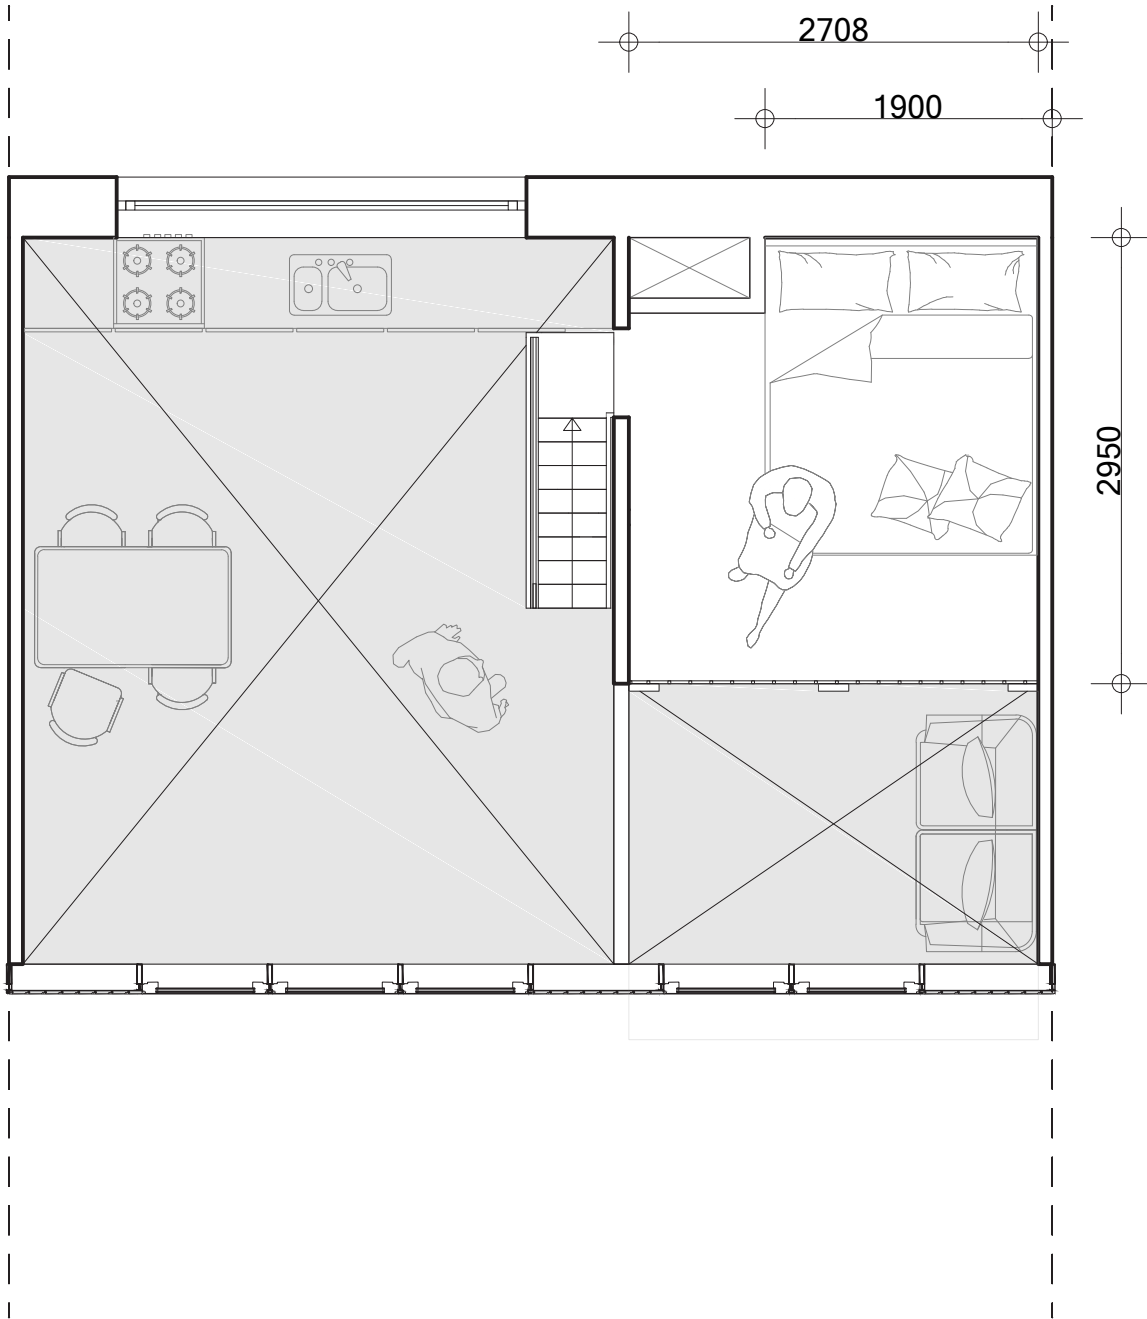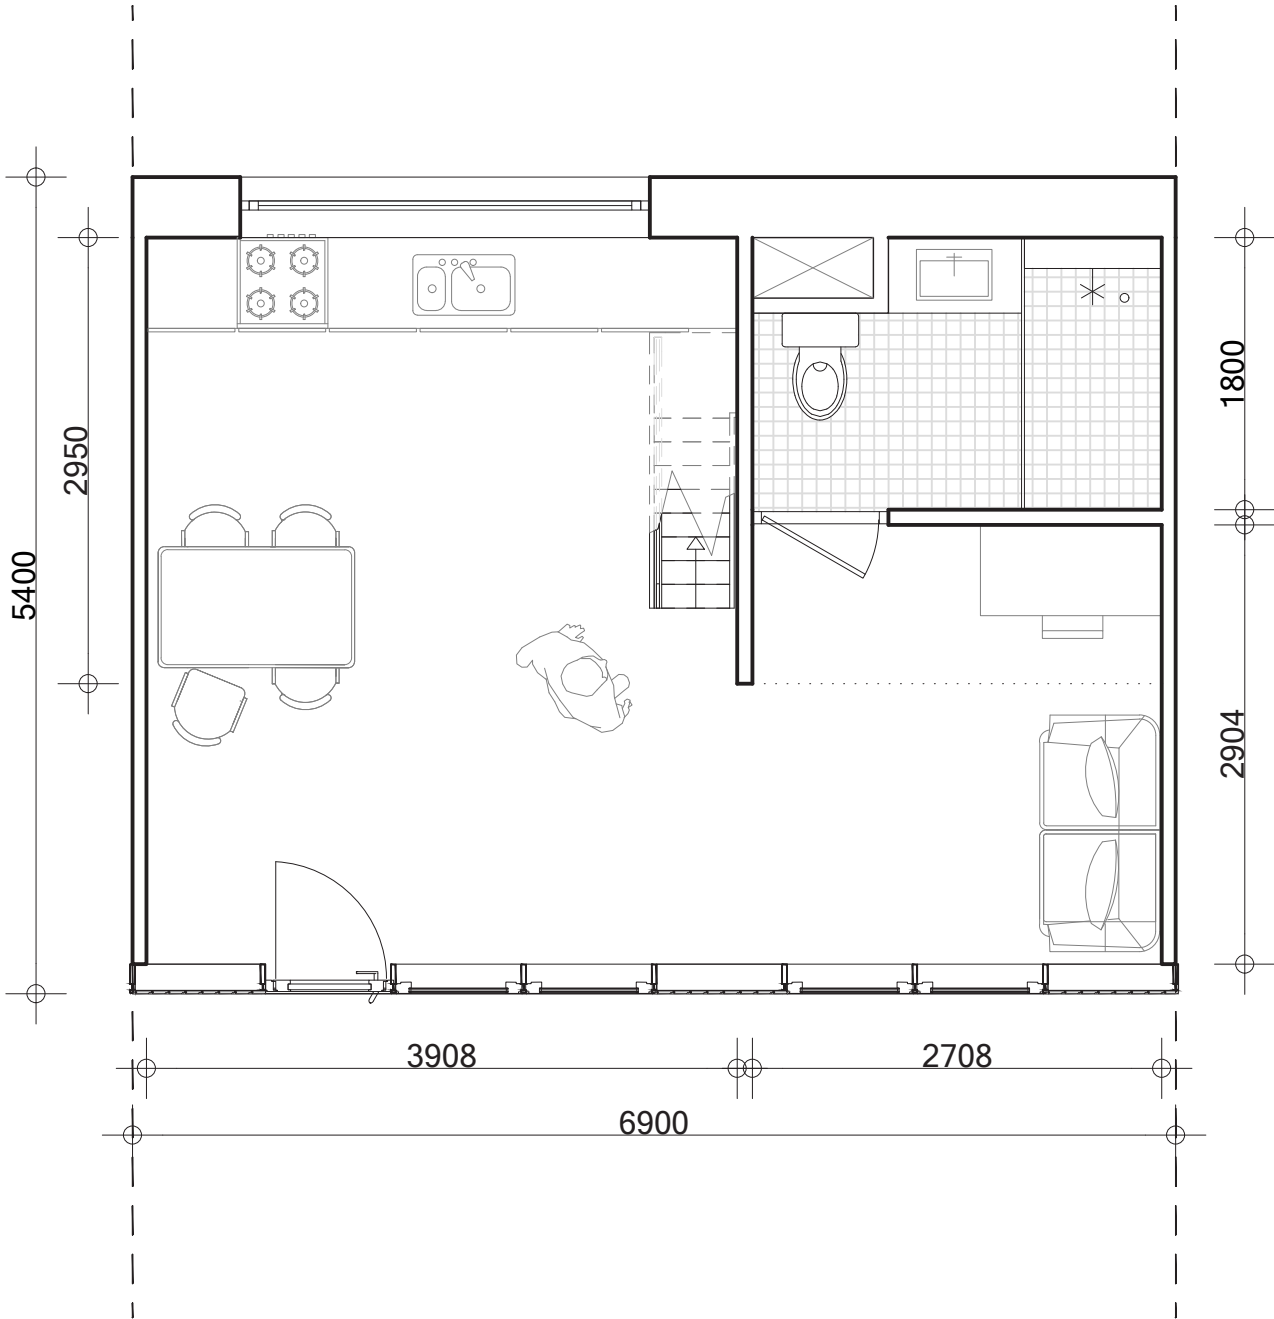


# LOFT STUDIO

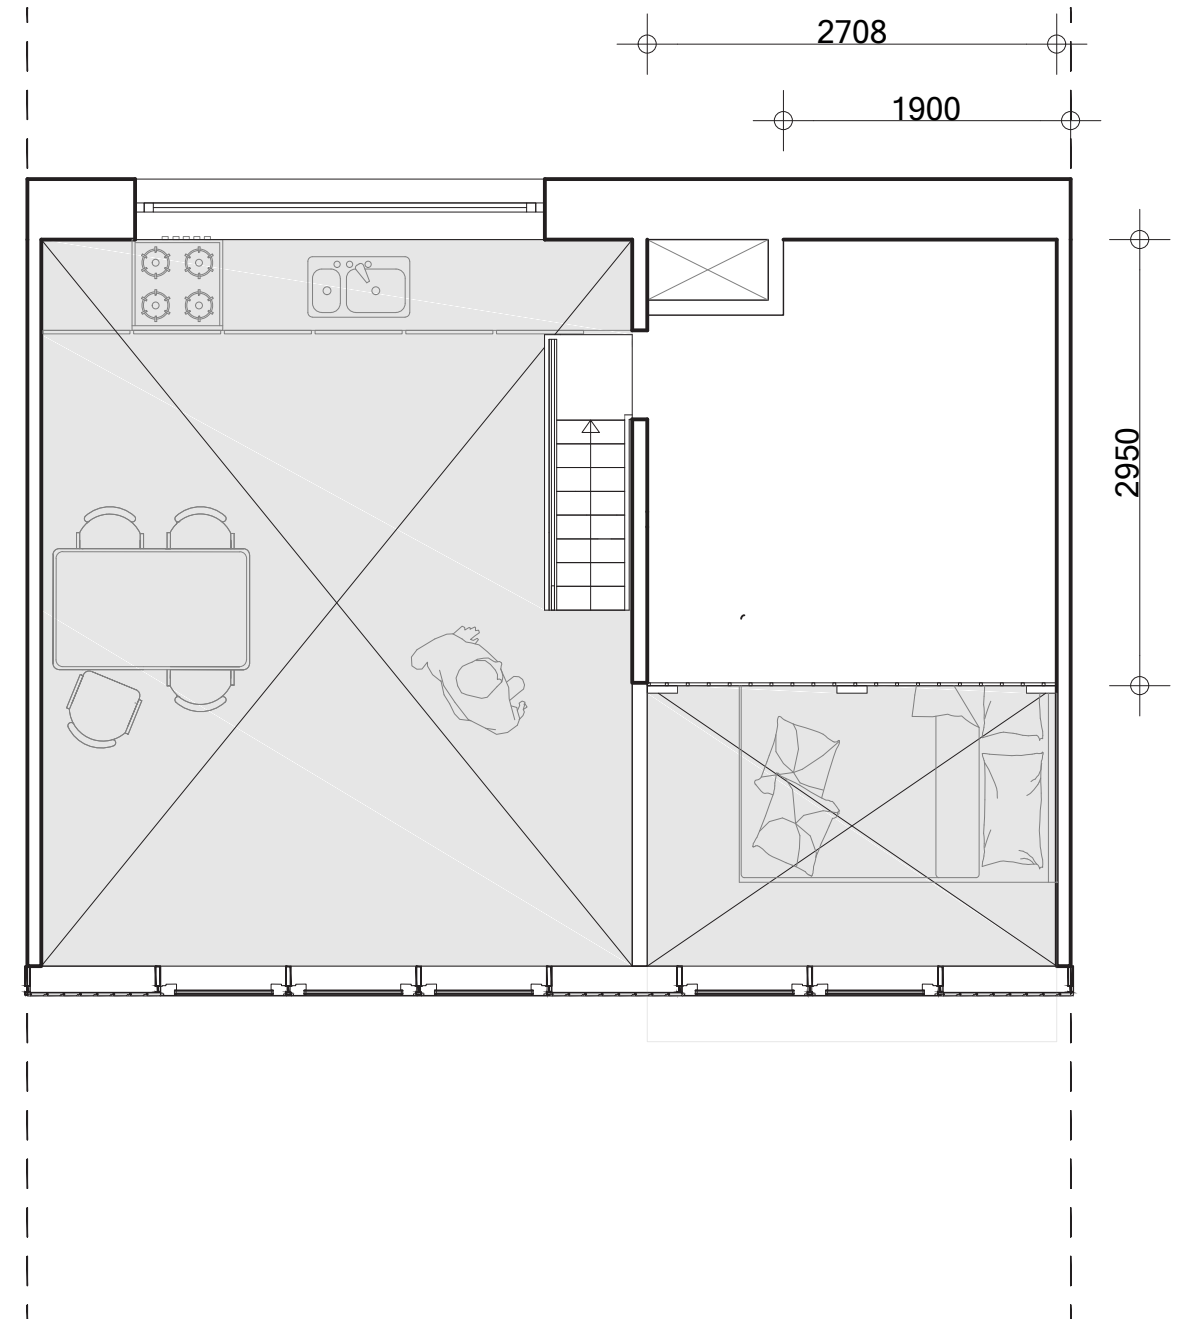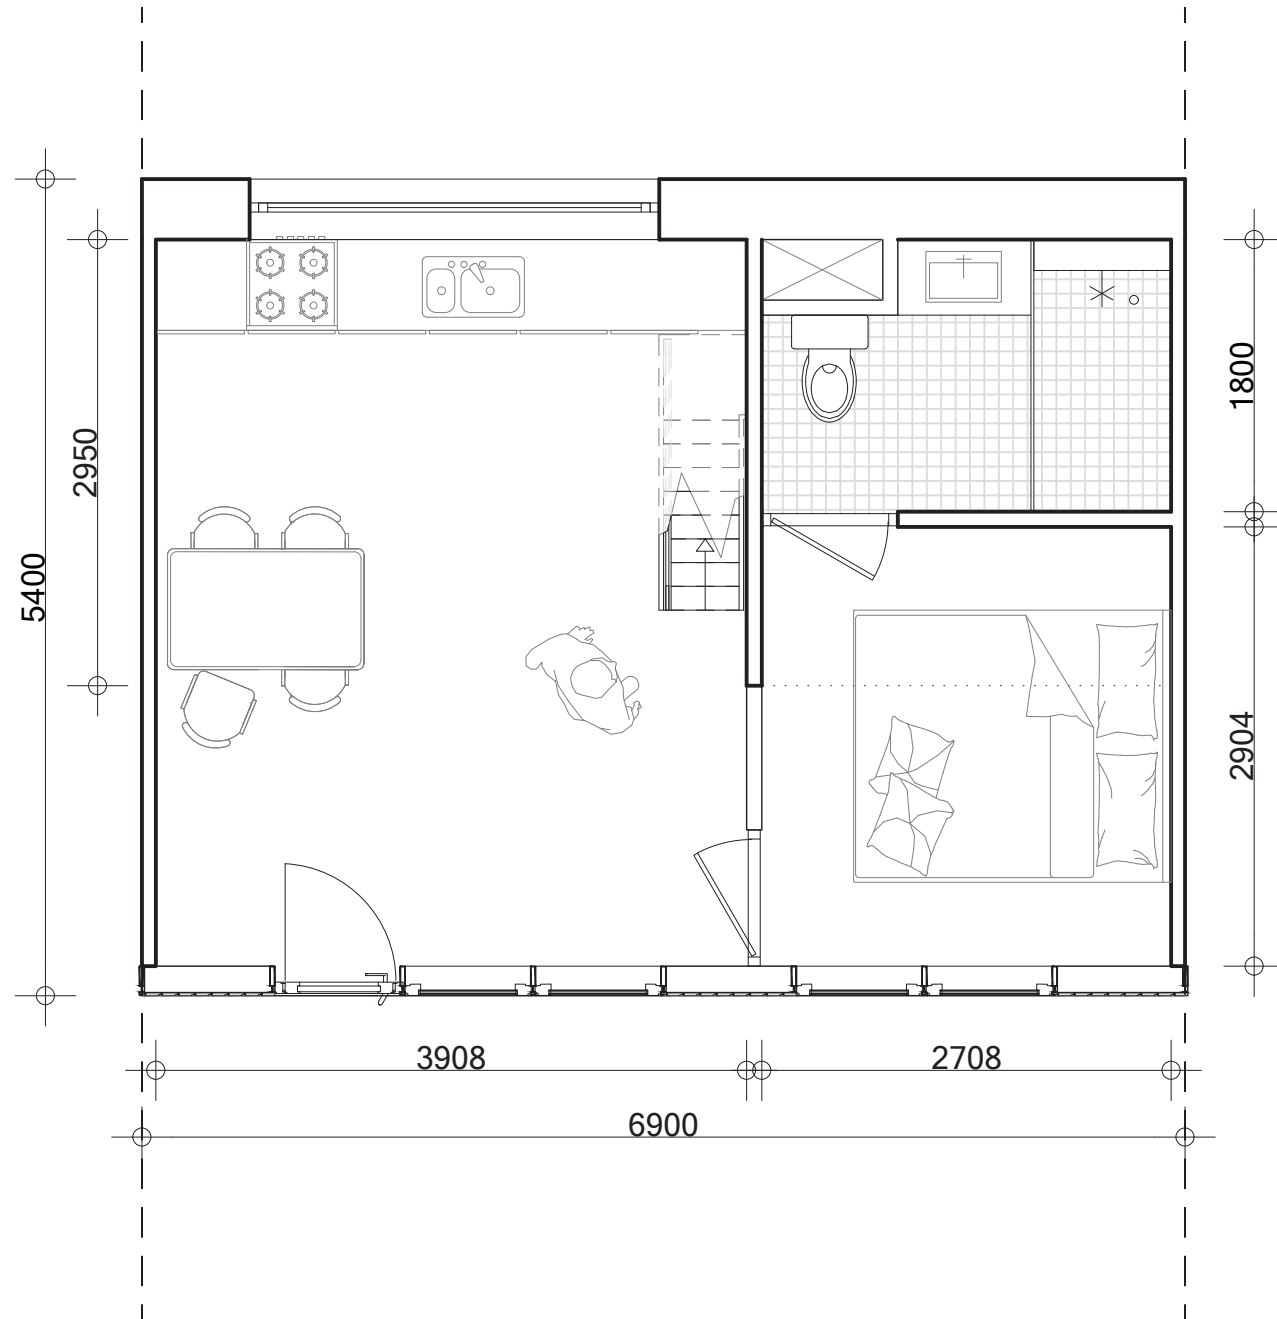

# LOFT STUDIO

---

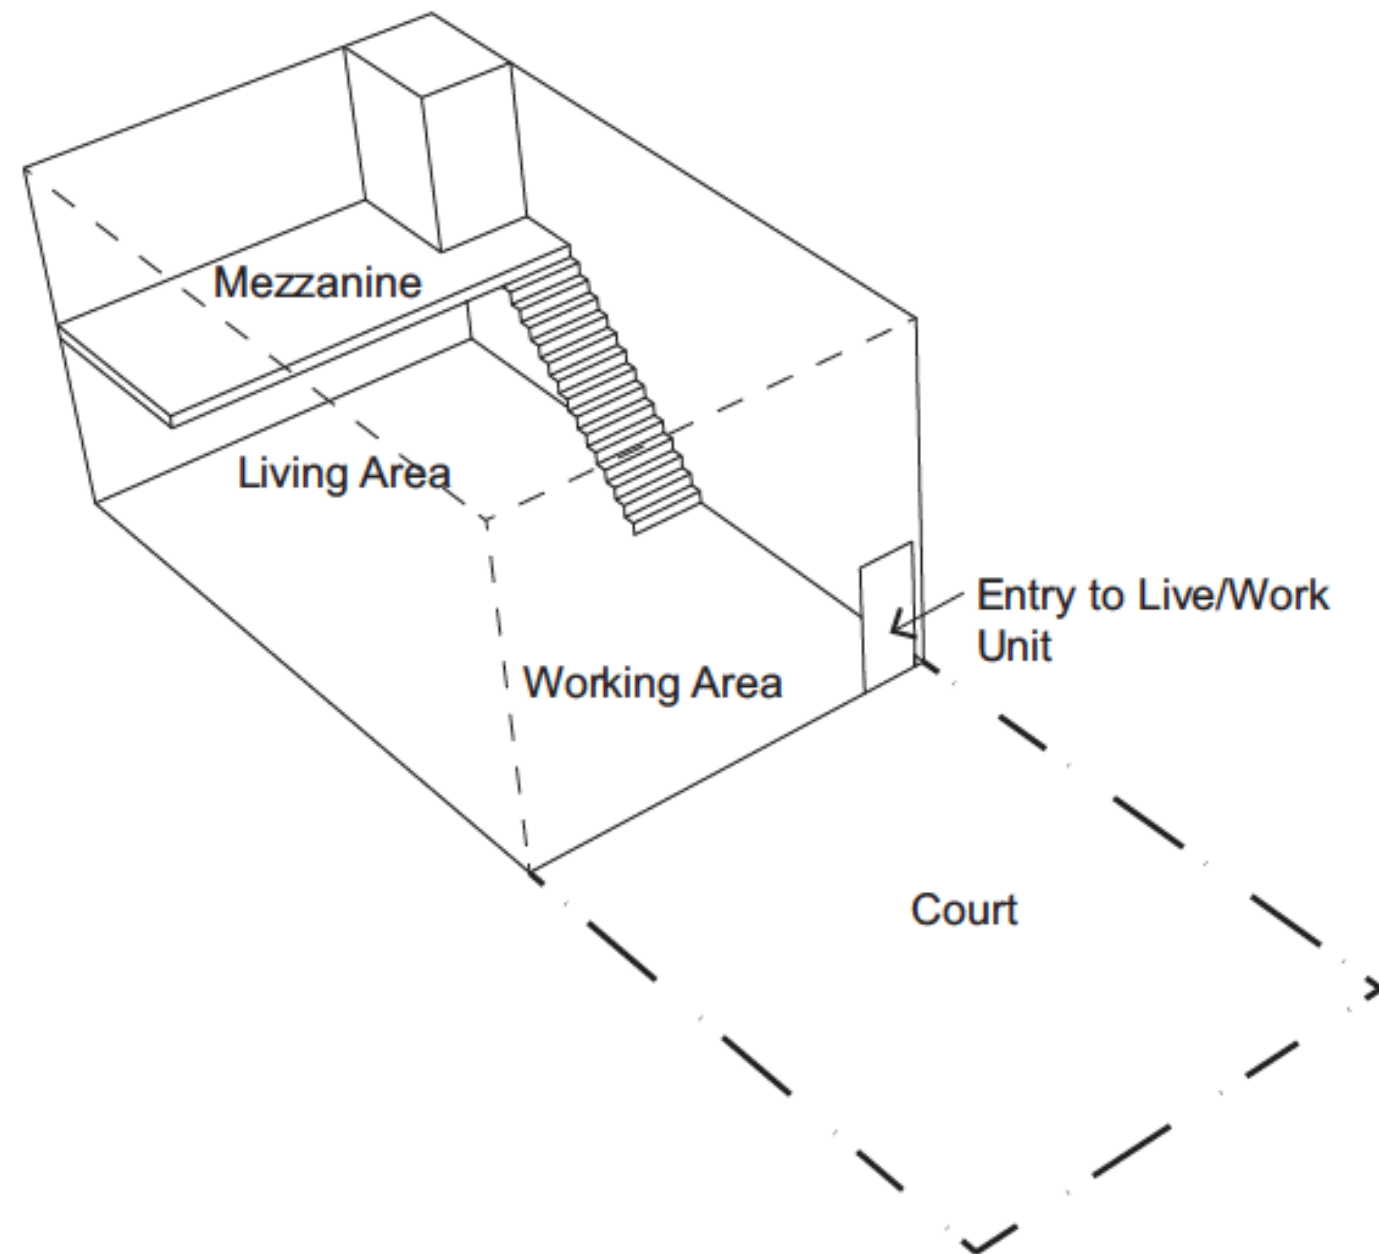


**Figure 2-15** Diagram of a live-with proximity-type unit.




# LOFT STUDIO

---

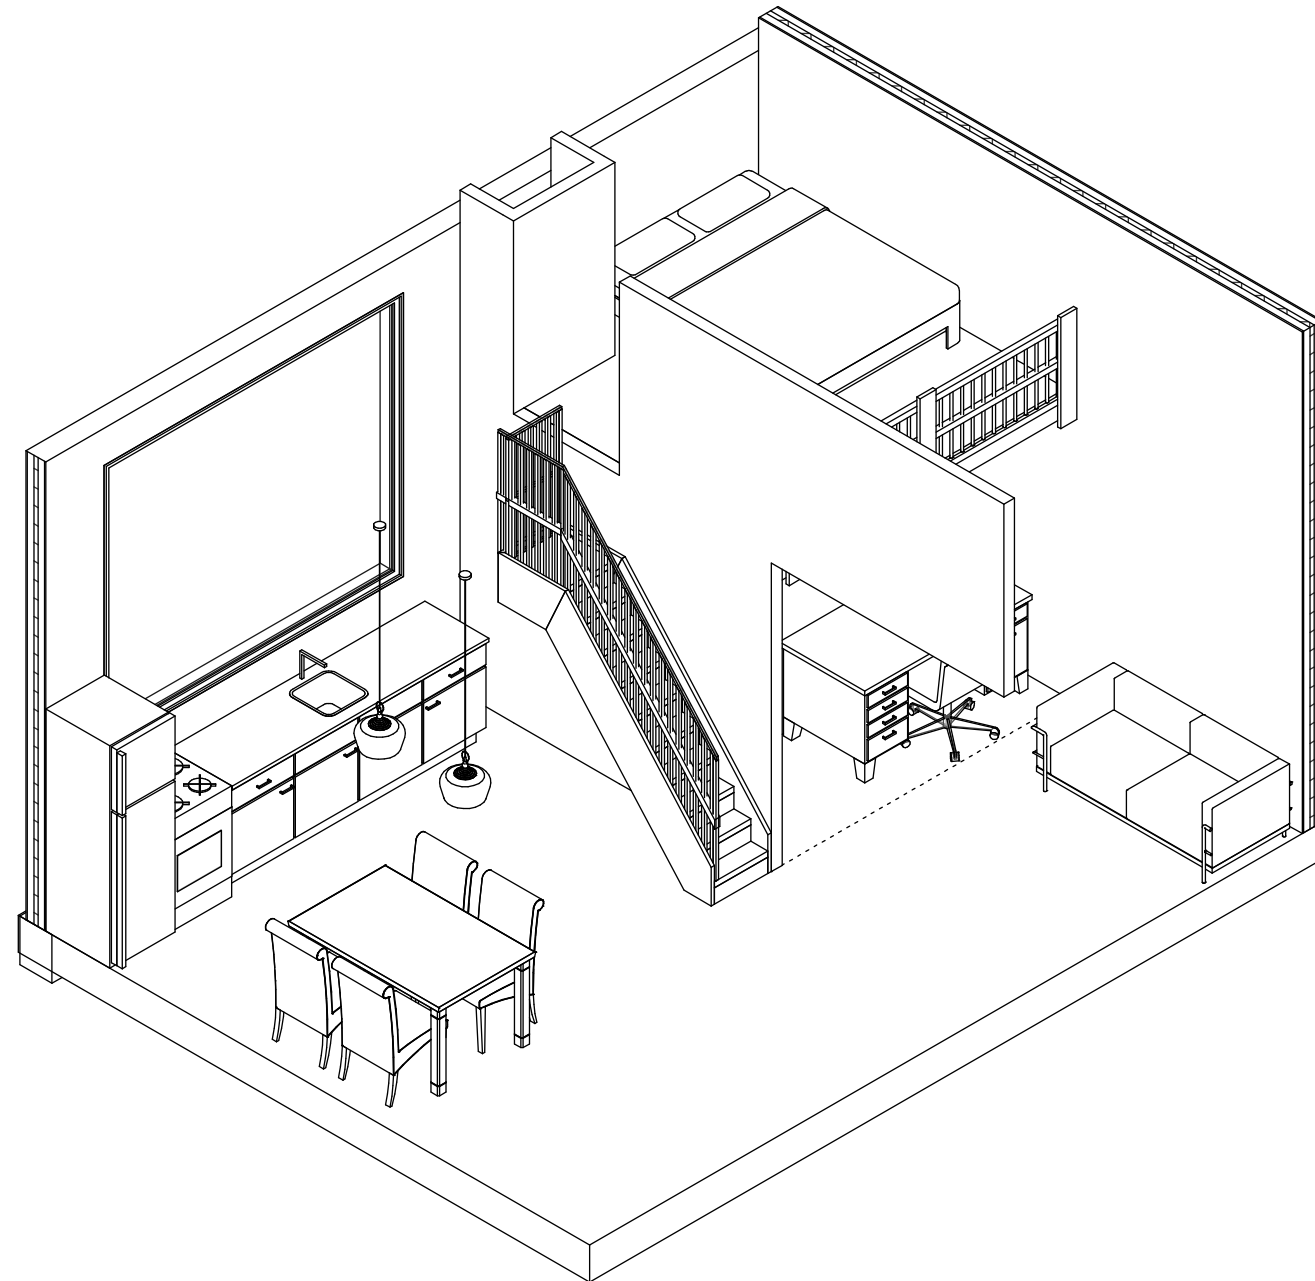


# LOFT STUDIO

---

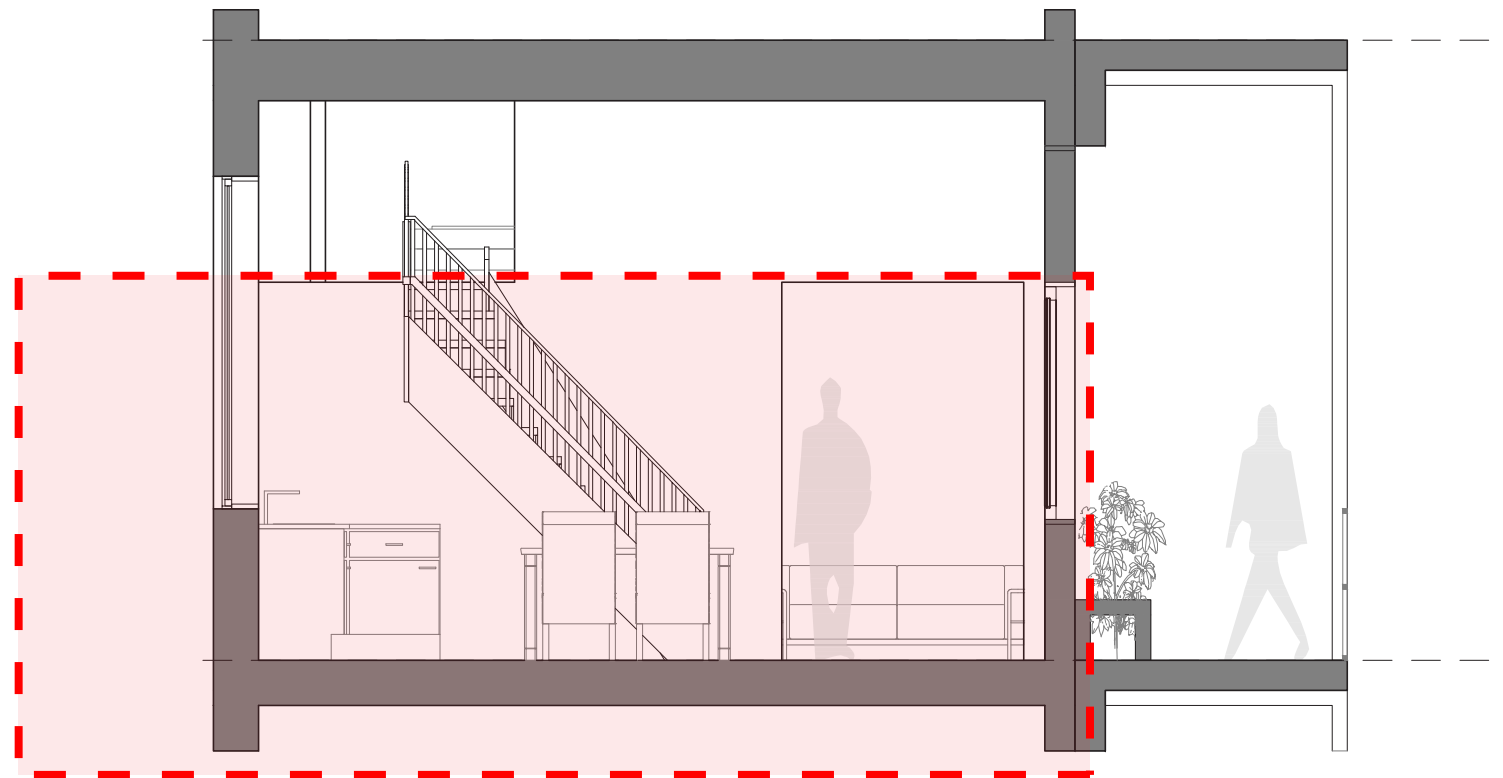

# LOFT STUDIO

---

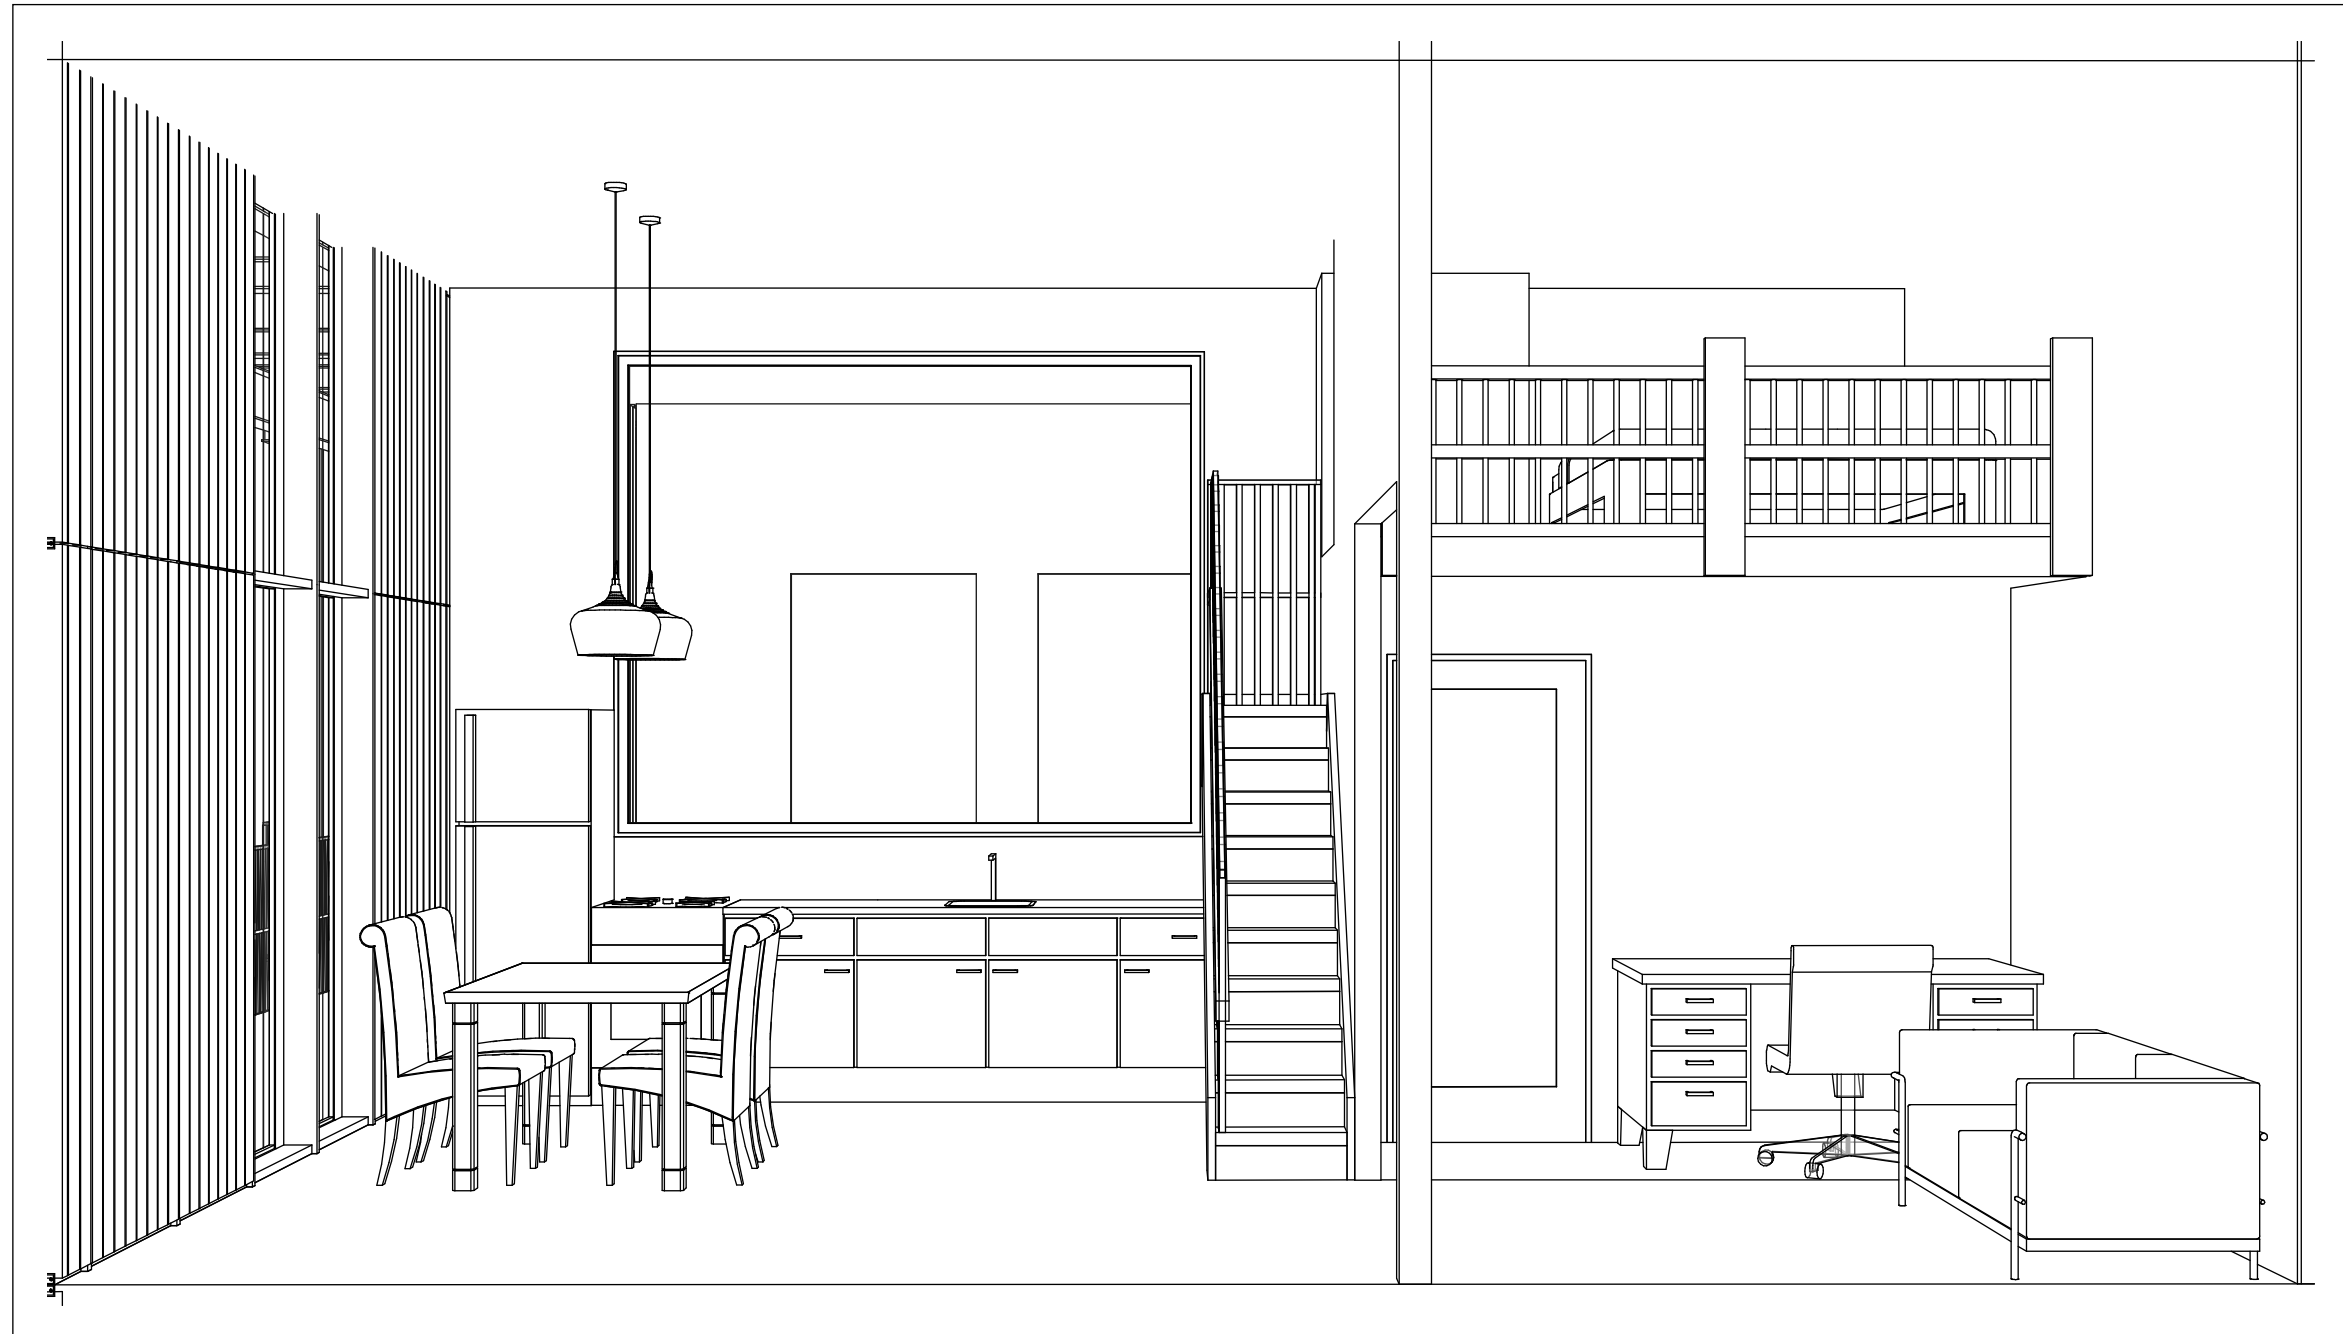


# BUILDING LEVEL


# DWELLING STACKING

---


LOFT APARTMENTS

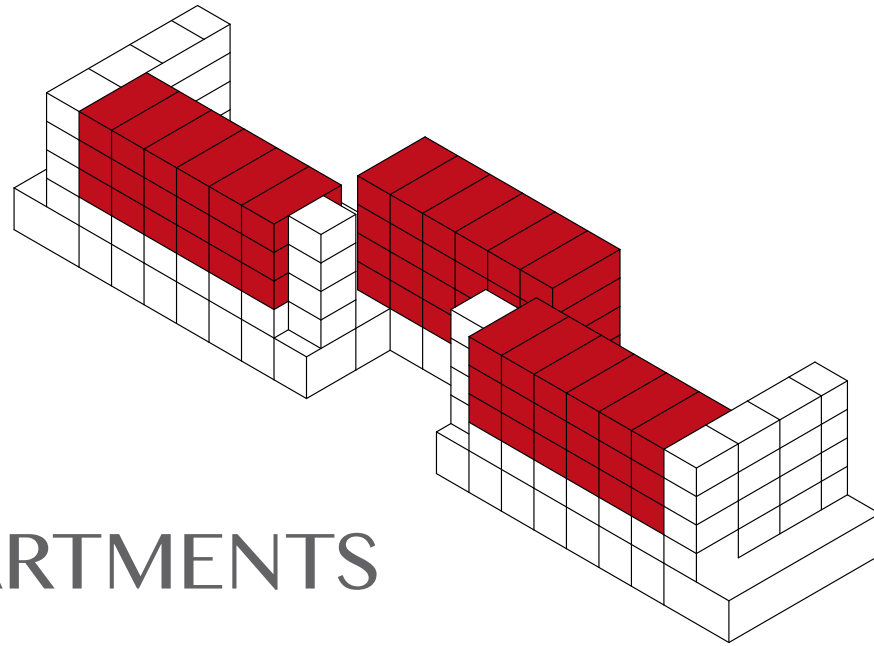


SHOPHOUSES

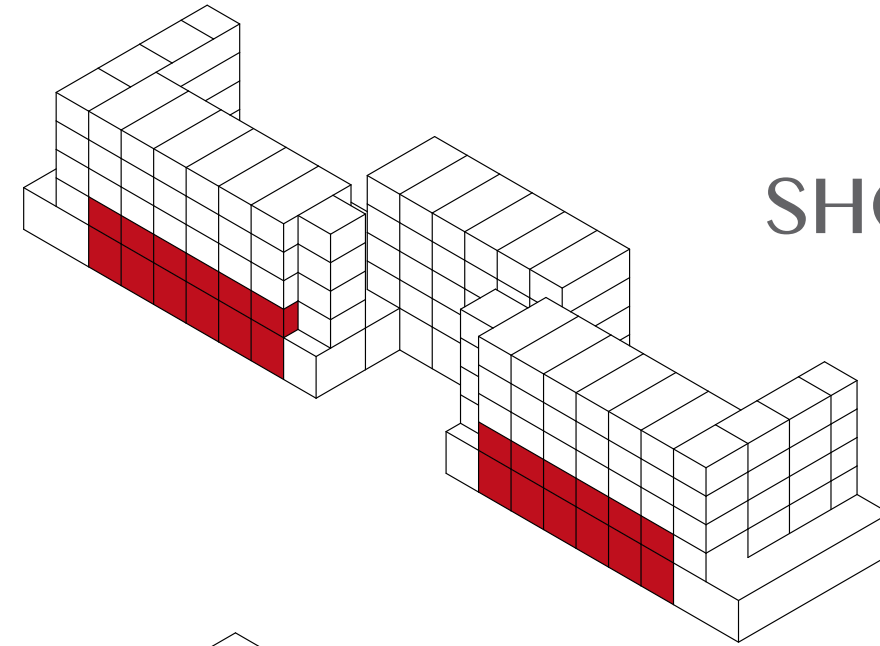


LOFT STUDIO'S

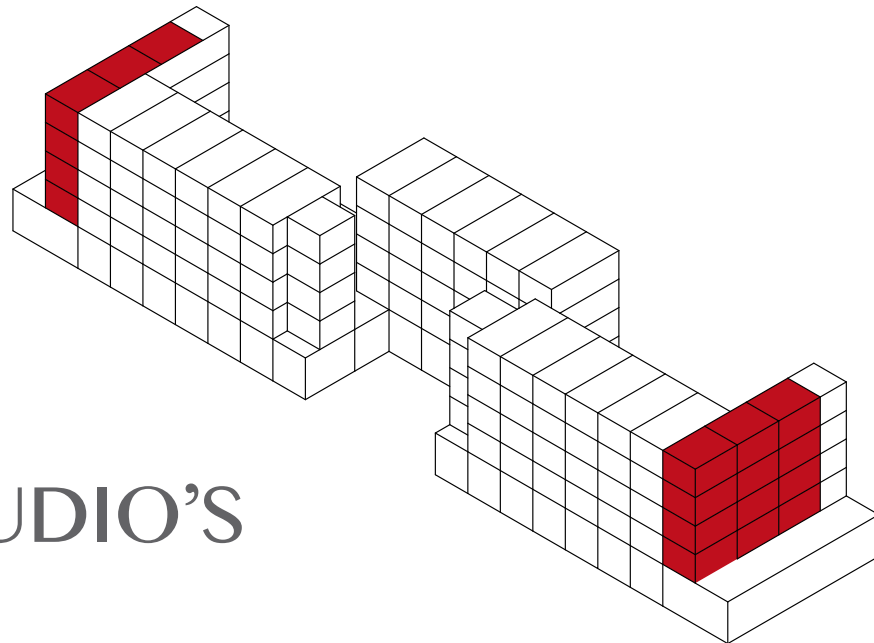

GROUND  
FLOOR  
APARTMENTS

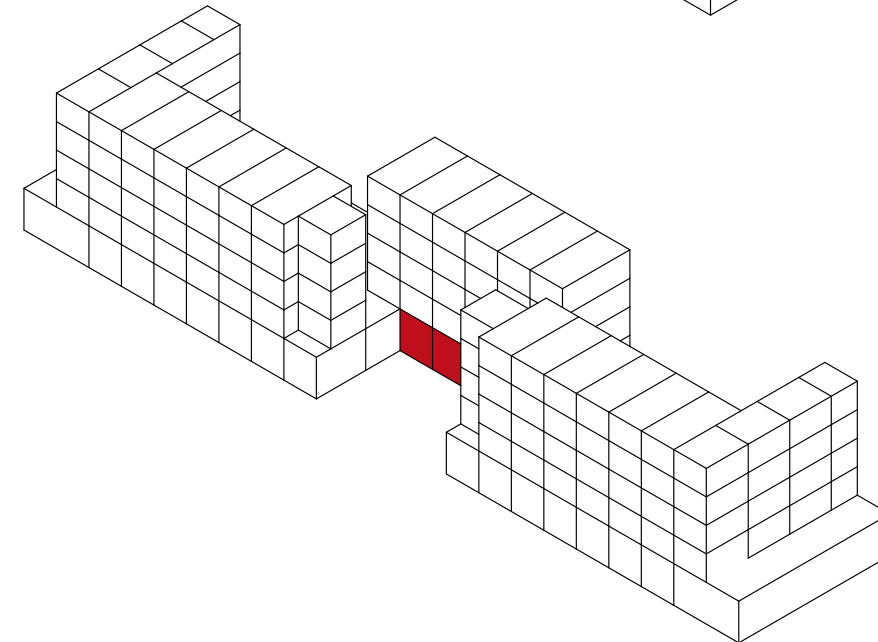




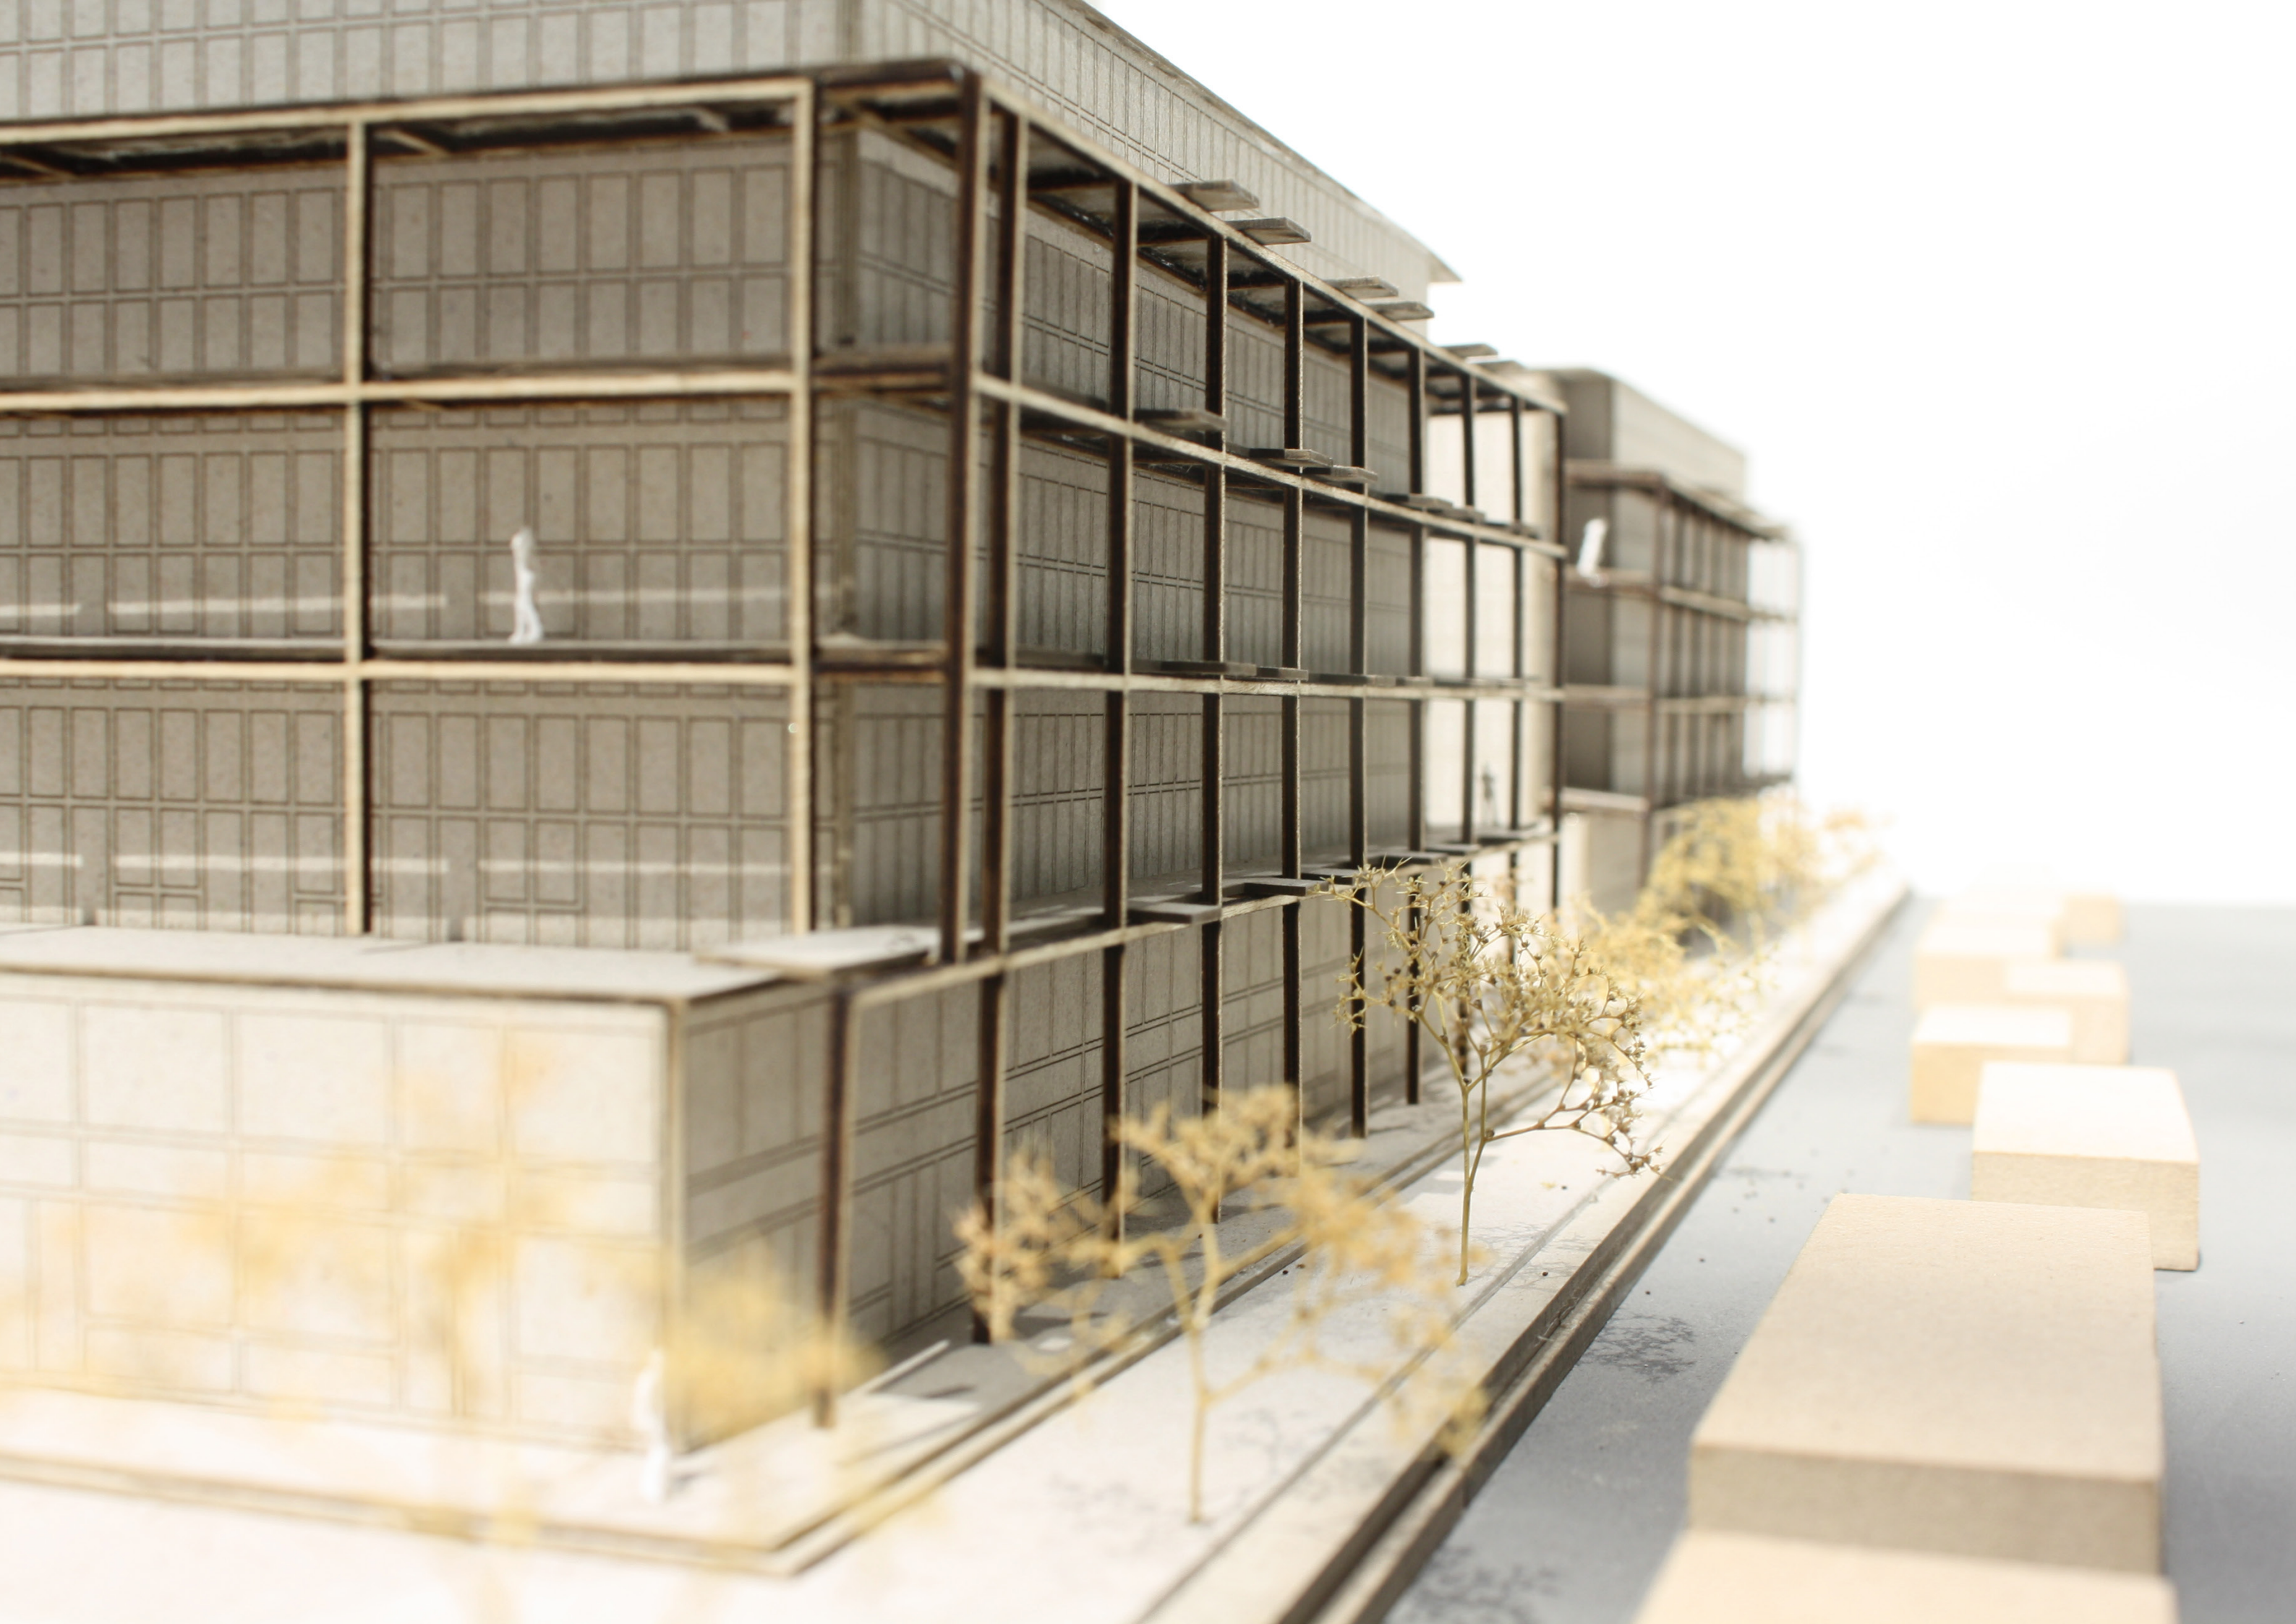






# TOP FLOOR PLANS

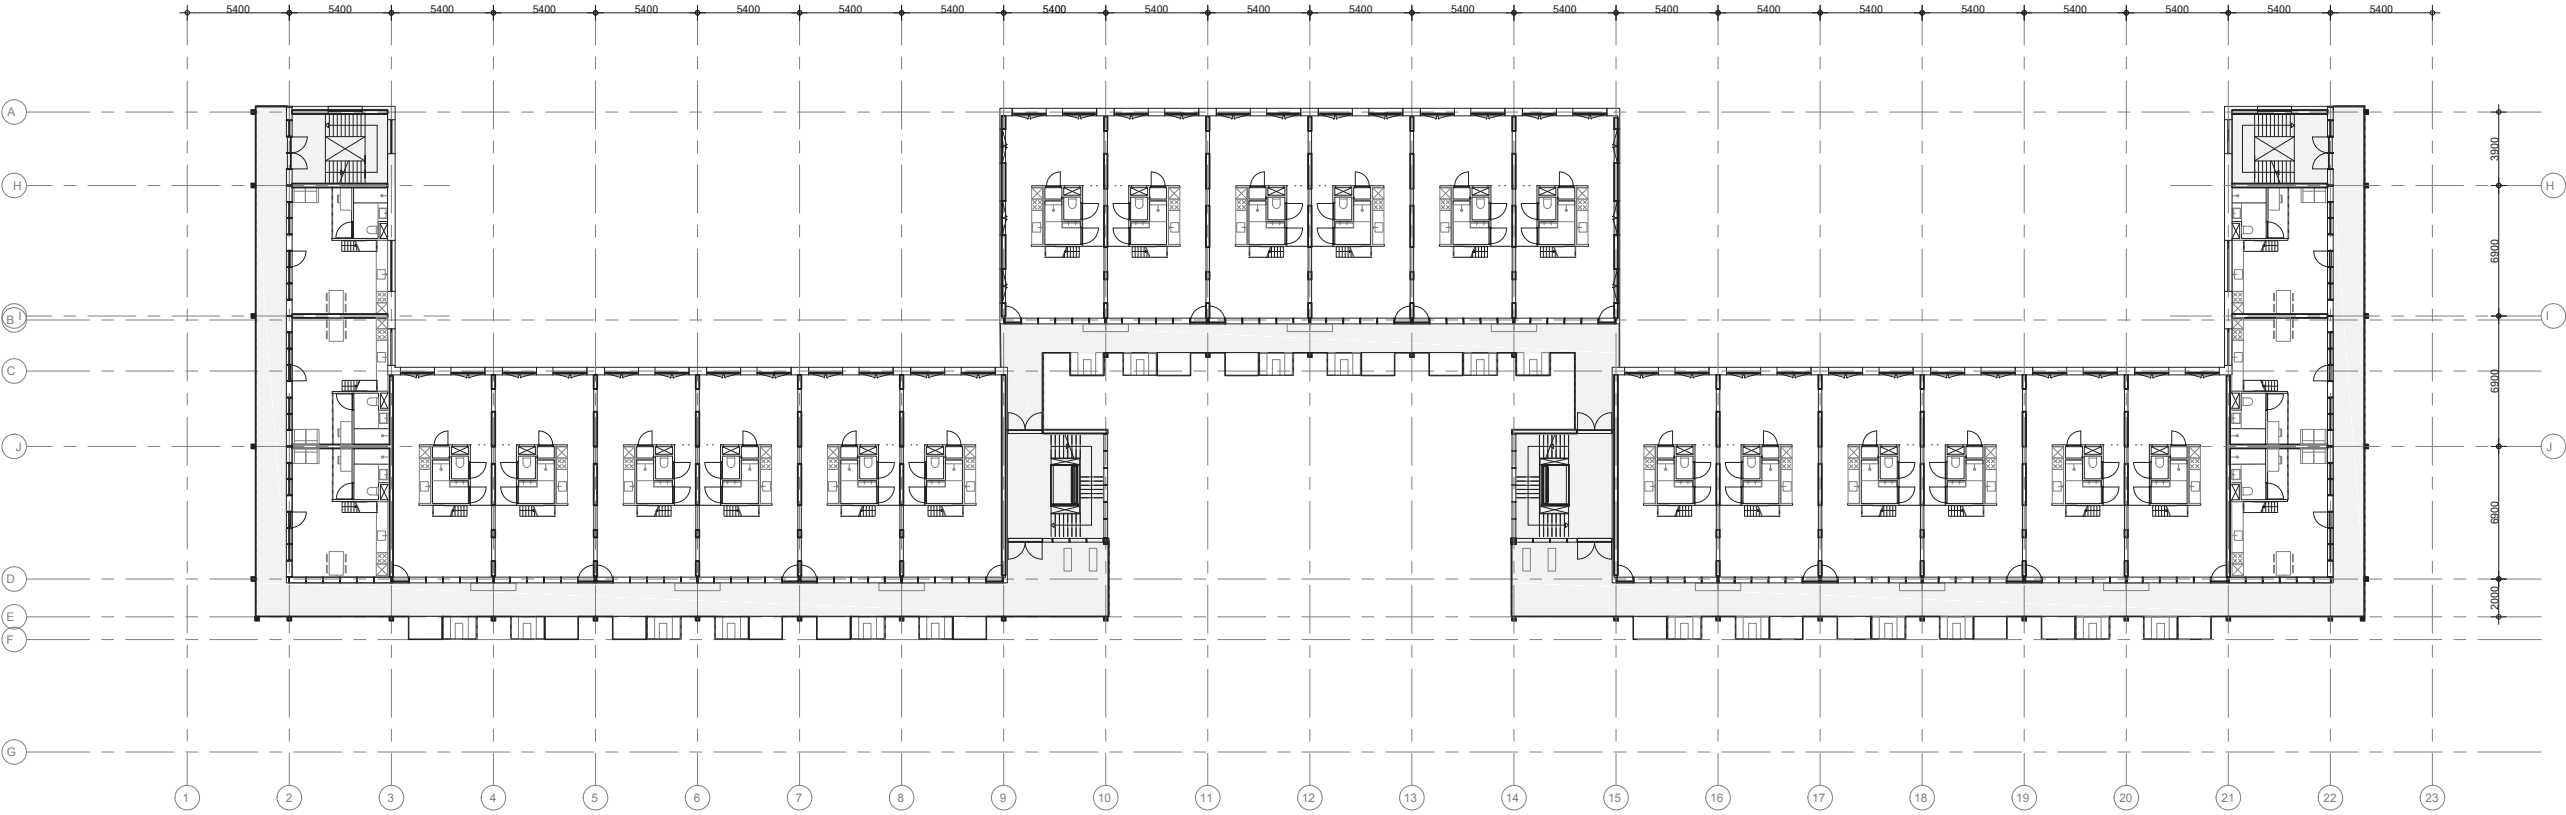

# TOP FLOOR PLANS -

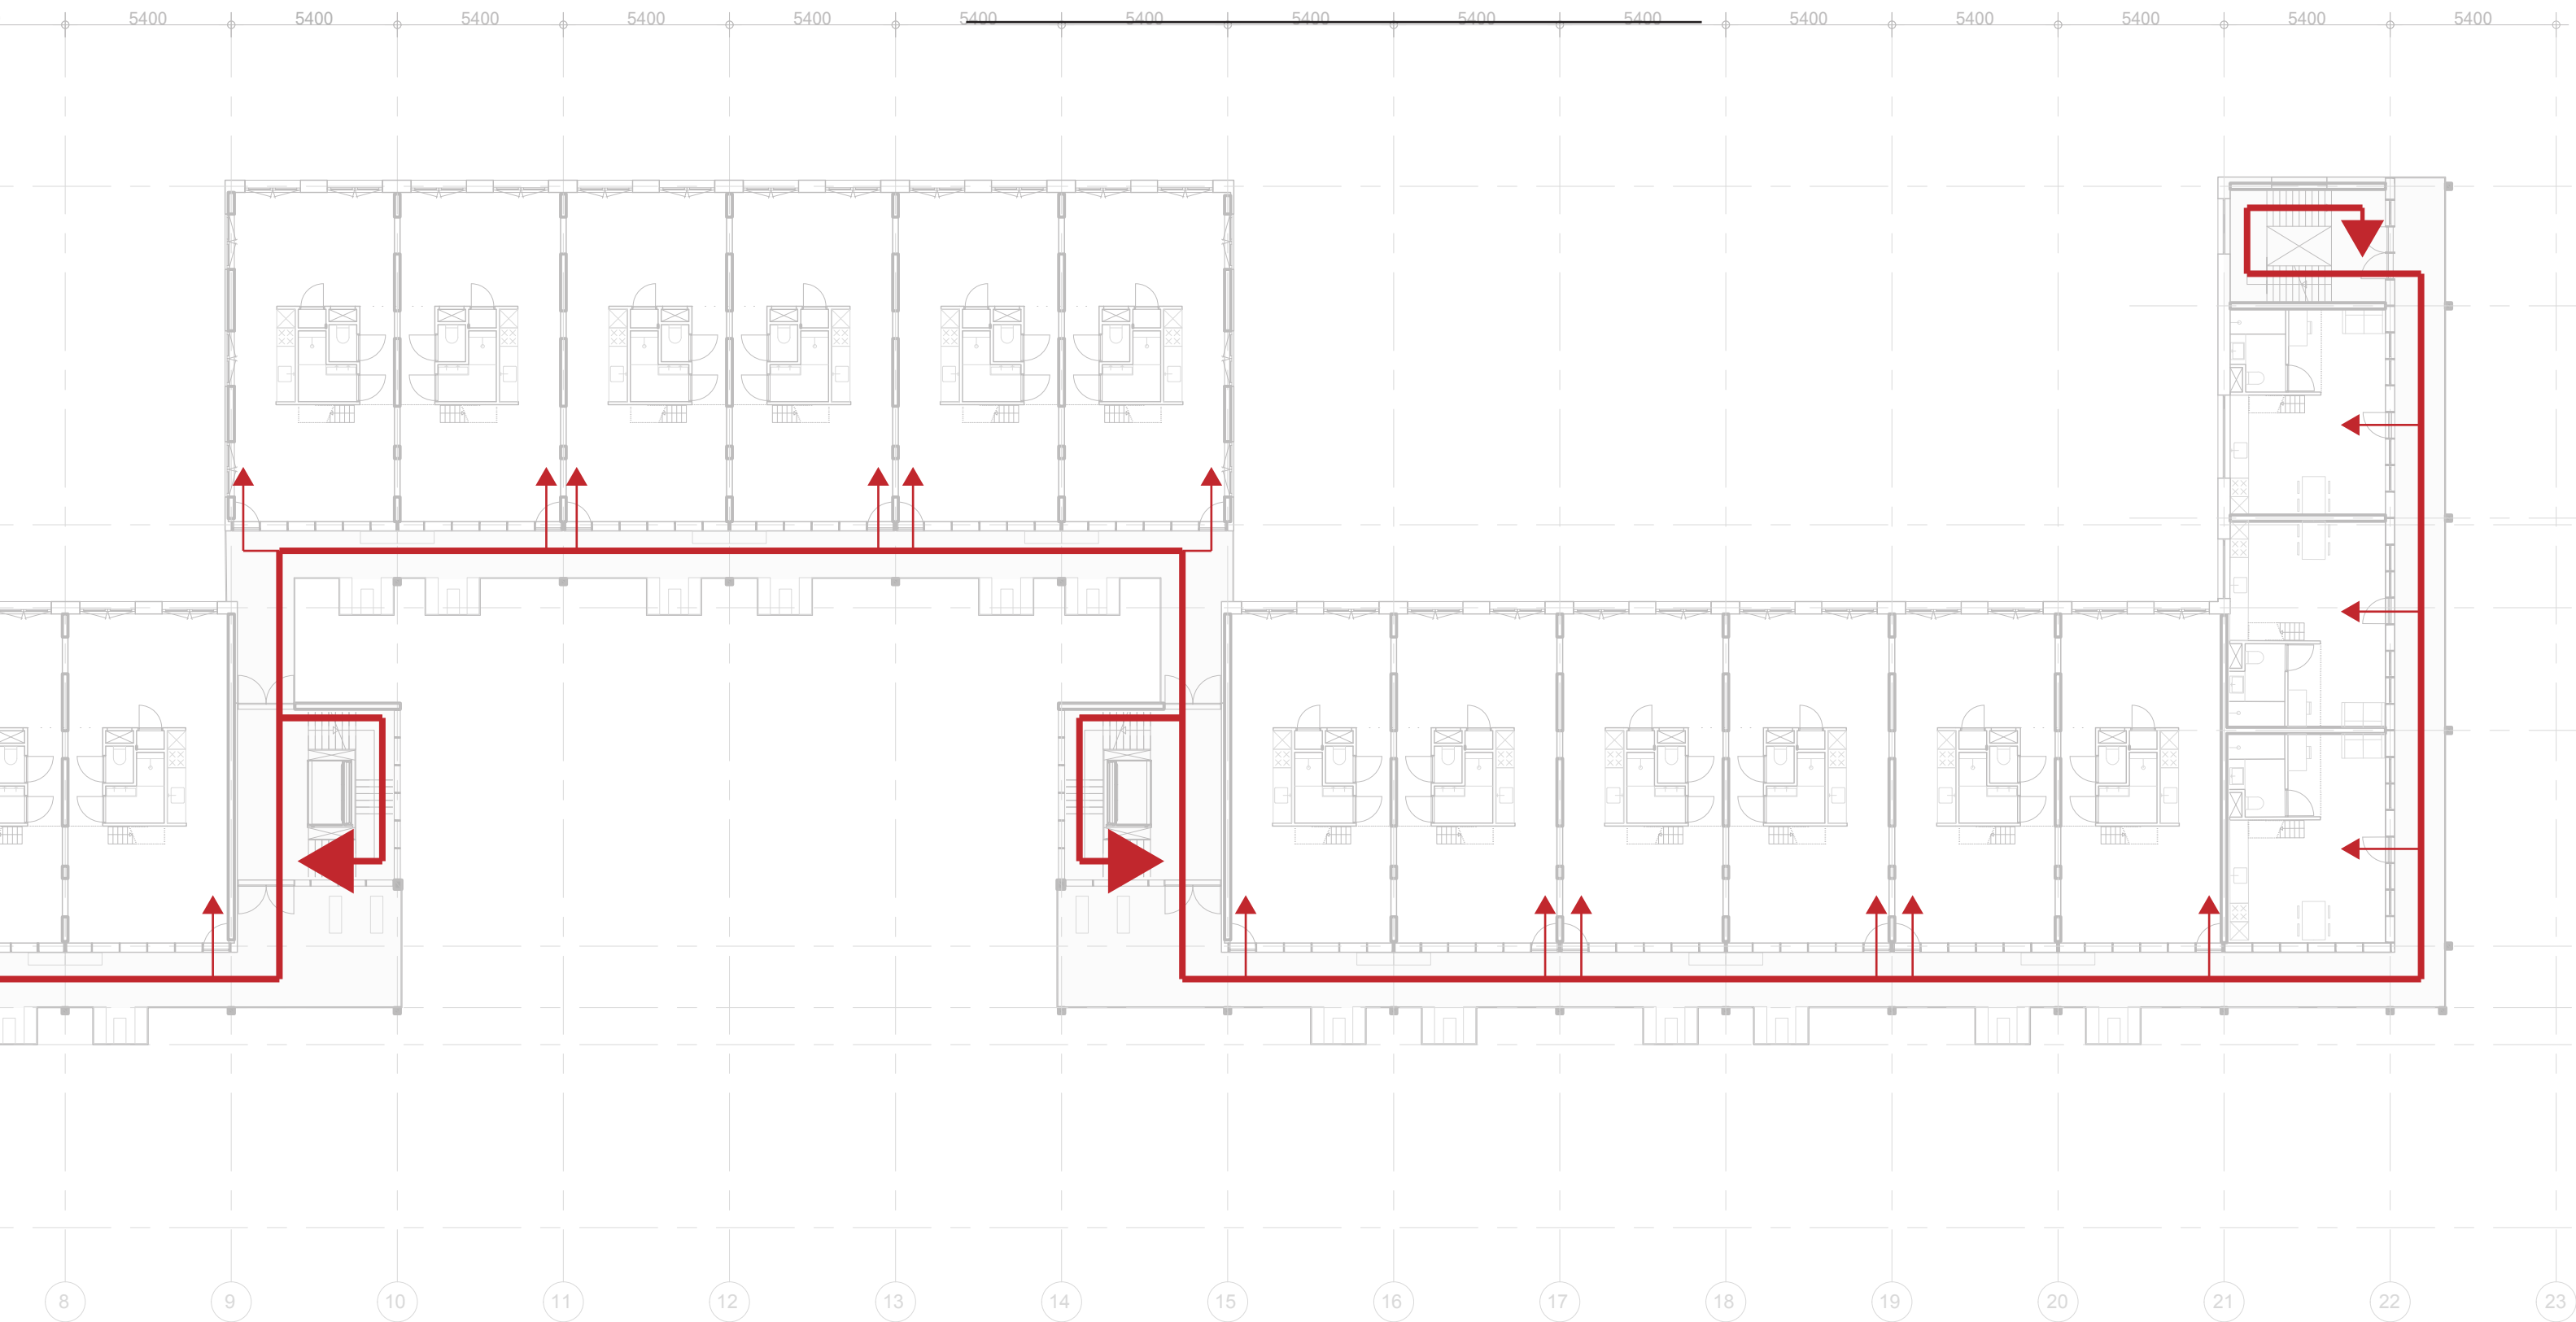


# TOP FLOORS: ACCESS SYSTEM

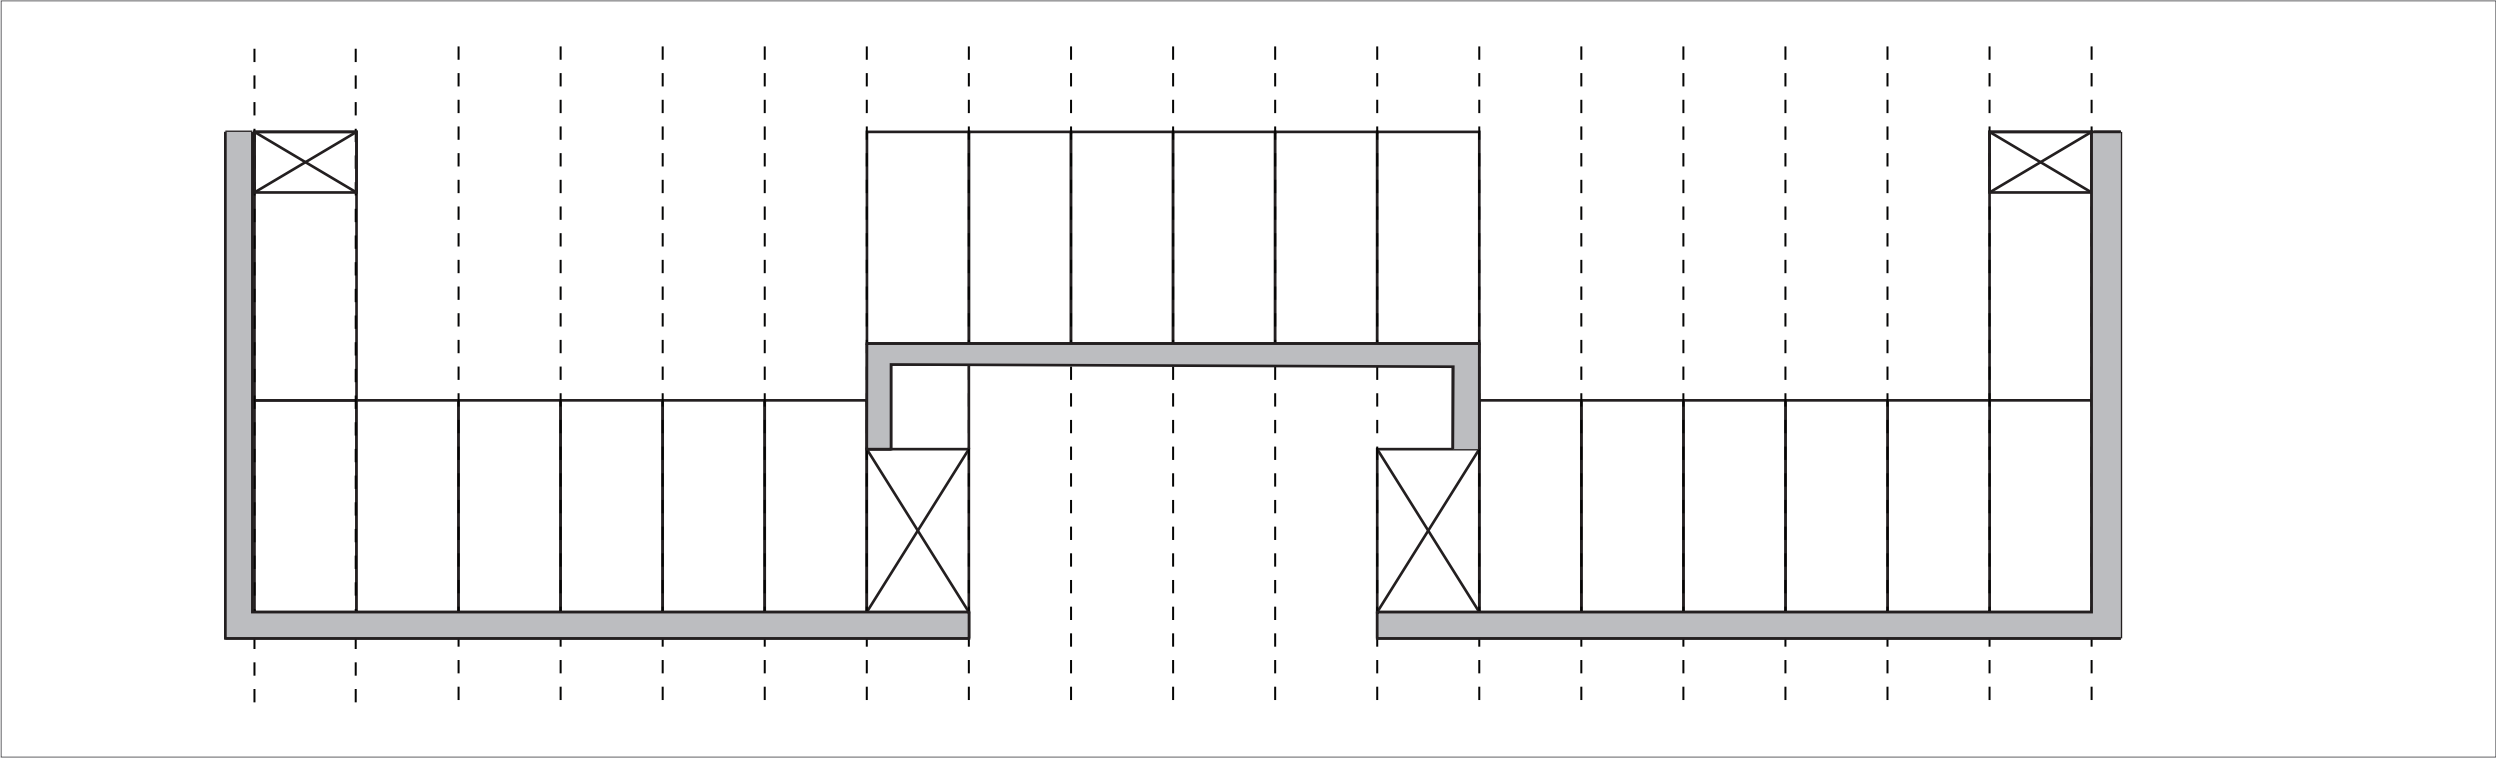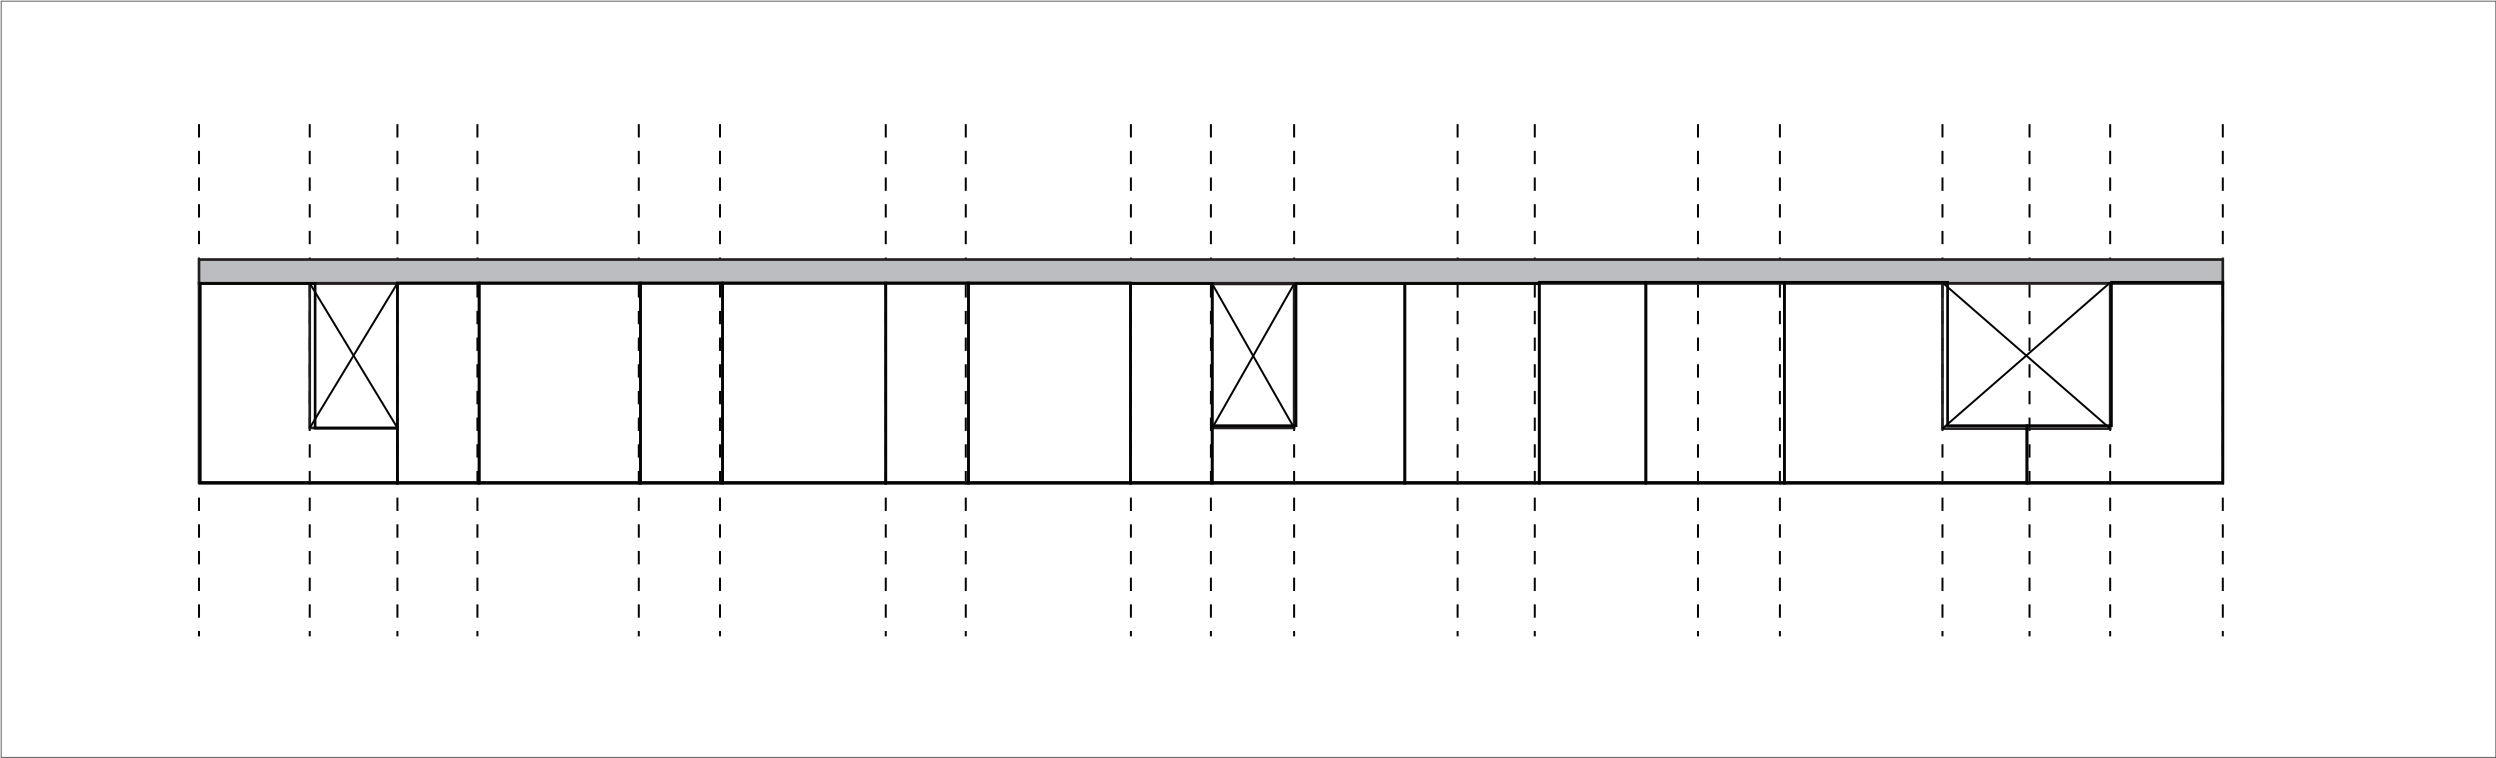

# GALLERY

---

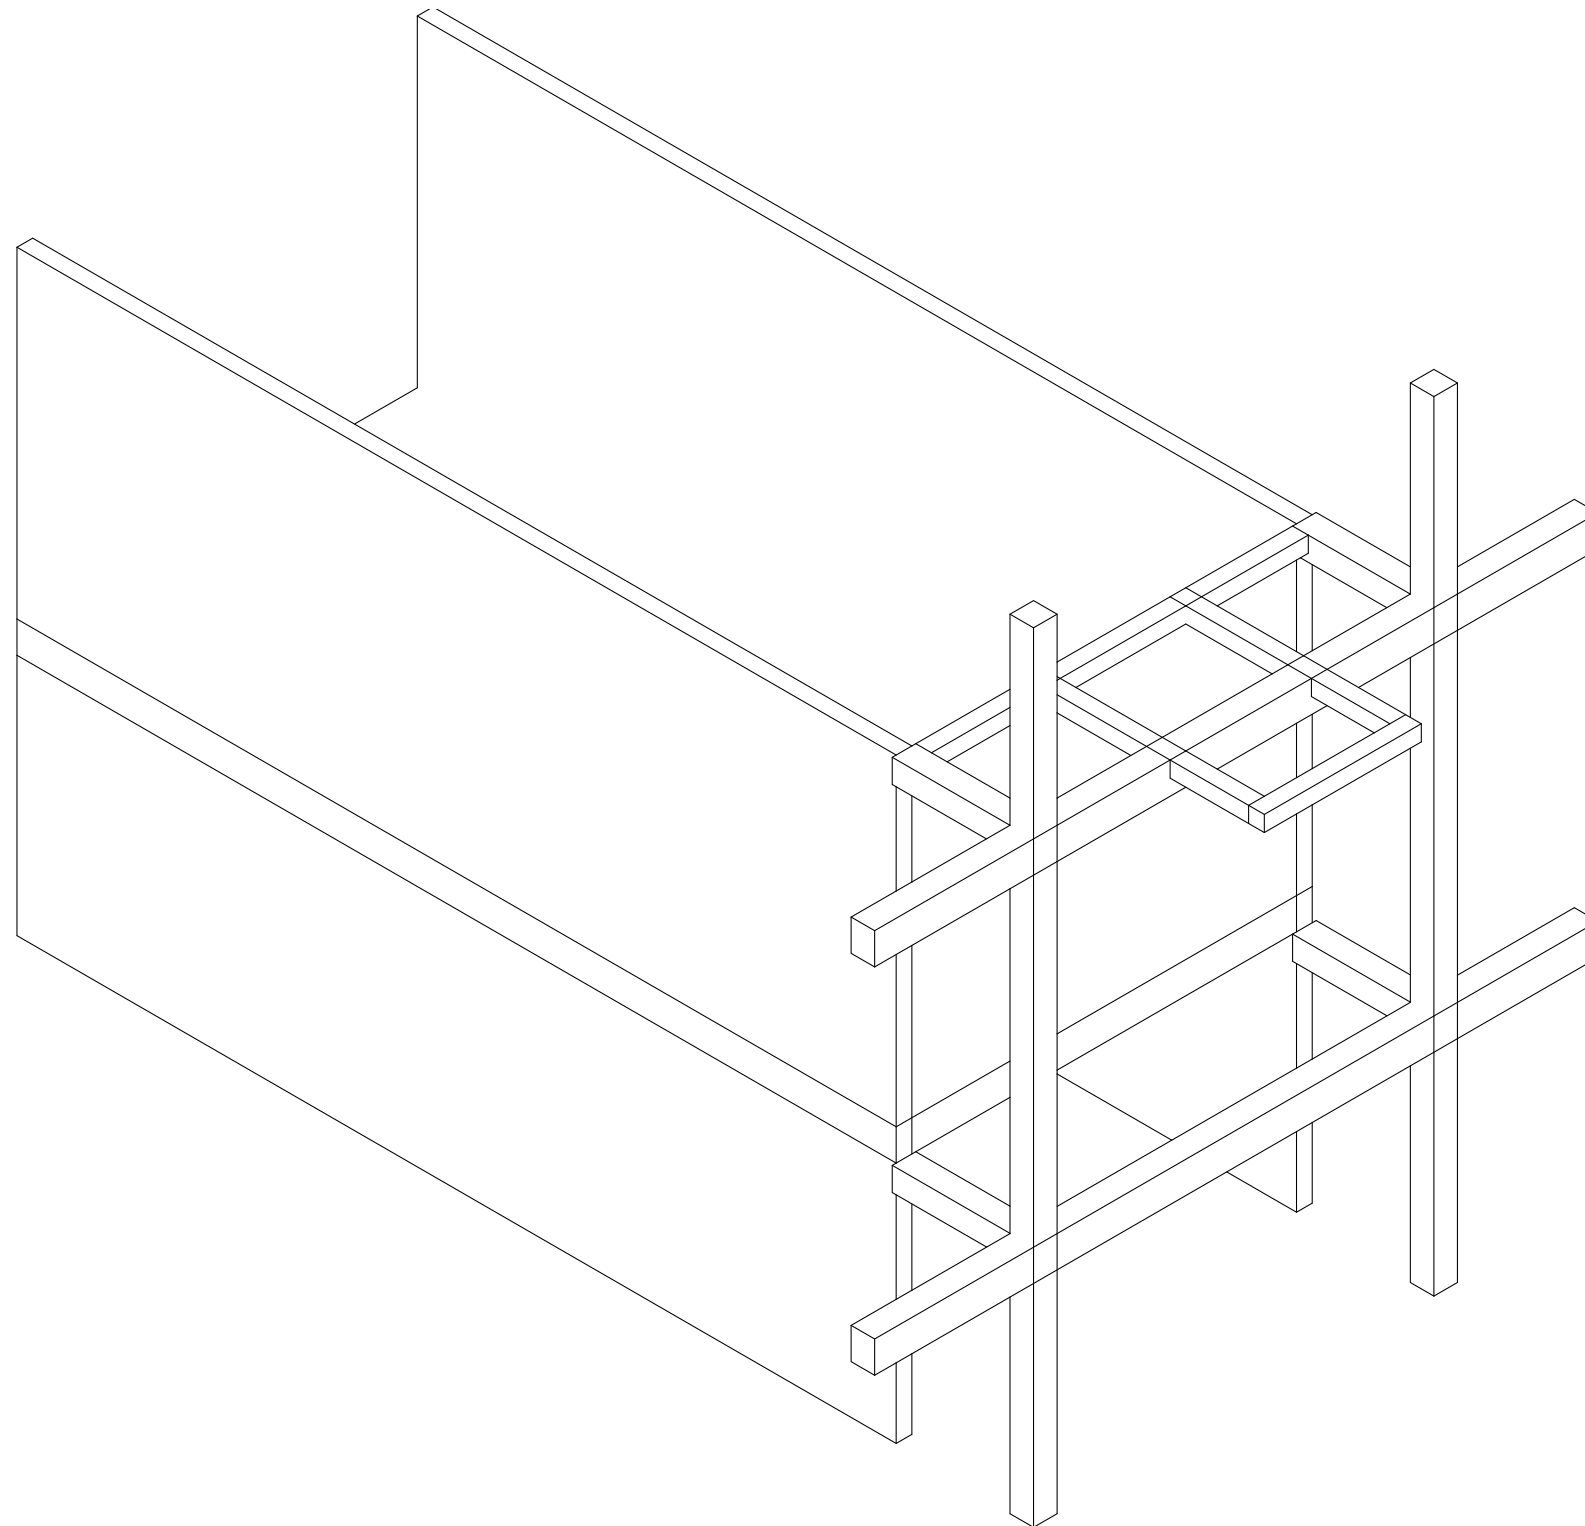



# OUTSIDE SPACE APARTMENTS





## GALLERY AND BALCONIES

---





OUTSIDE SPACE STUDIO'S (SECOND FLOOR)




# COLLECTIVE OUTSIDE SPACE

---






# COLLECTIVE SPACE (GROUND FLOOR)

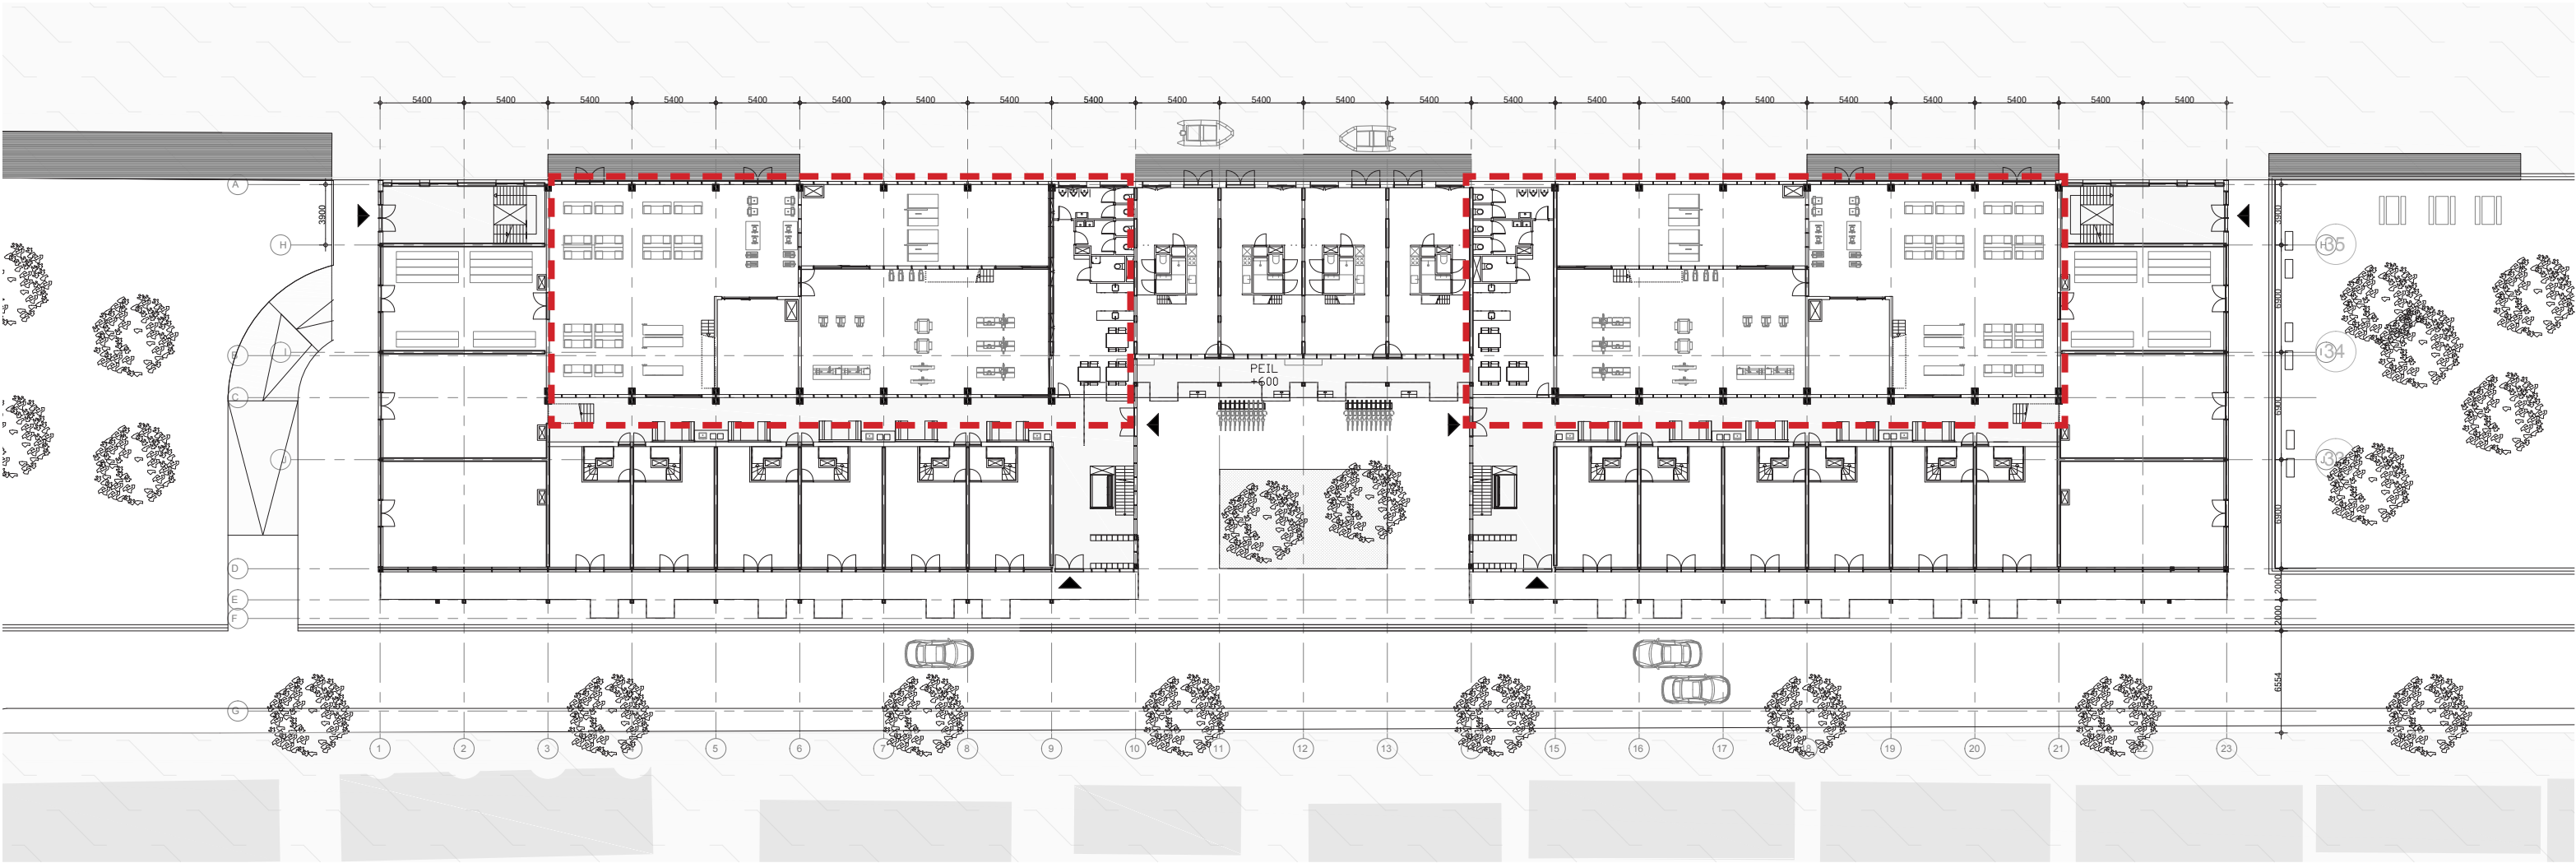







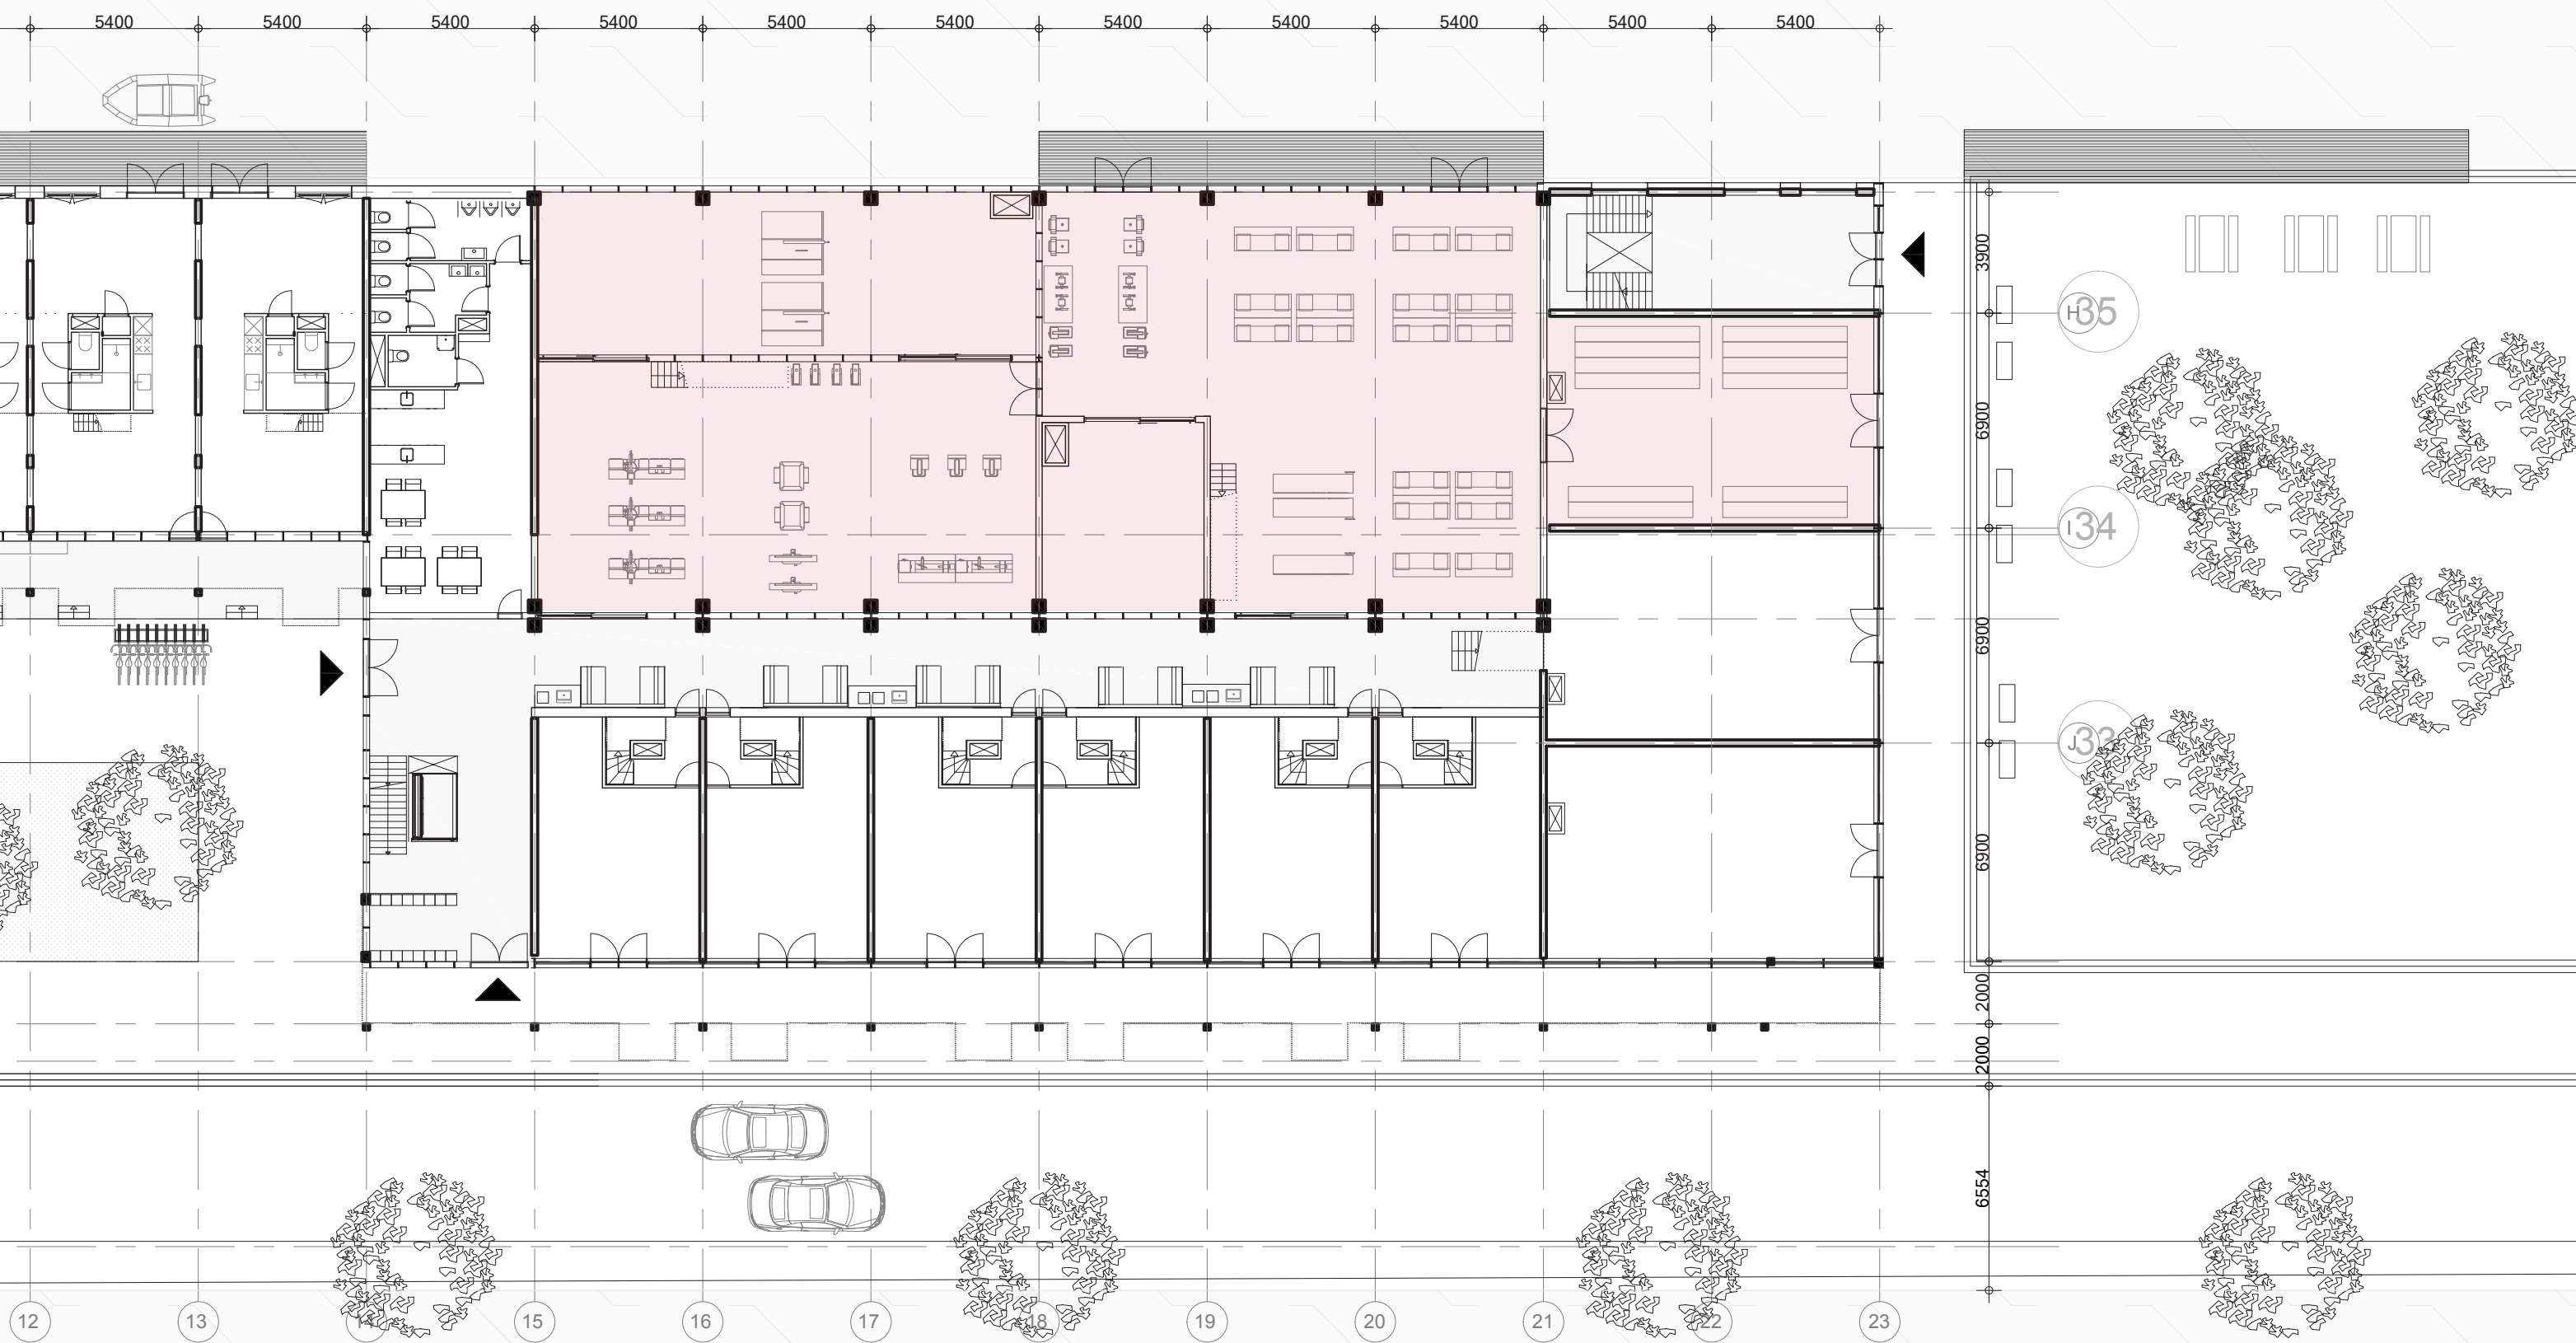
















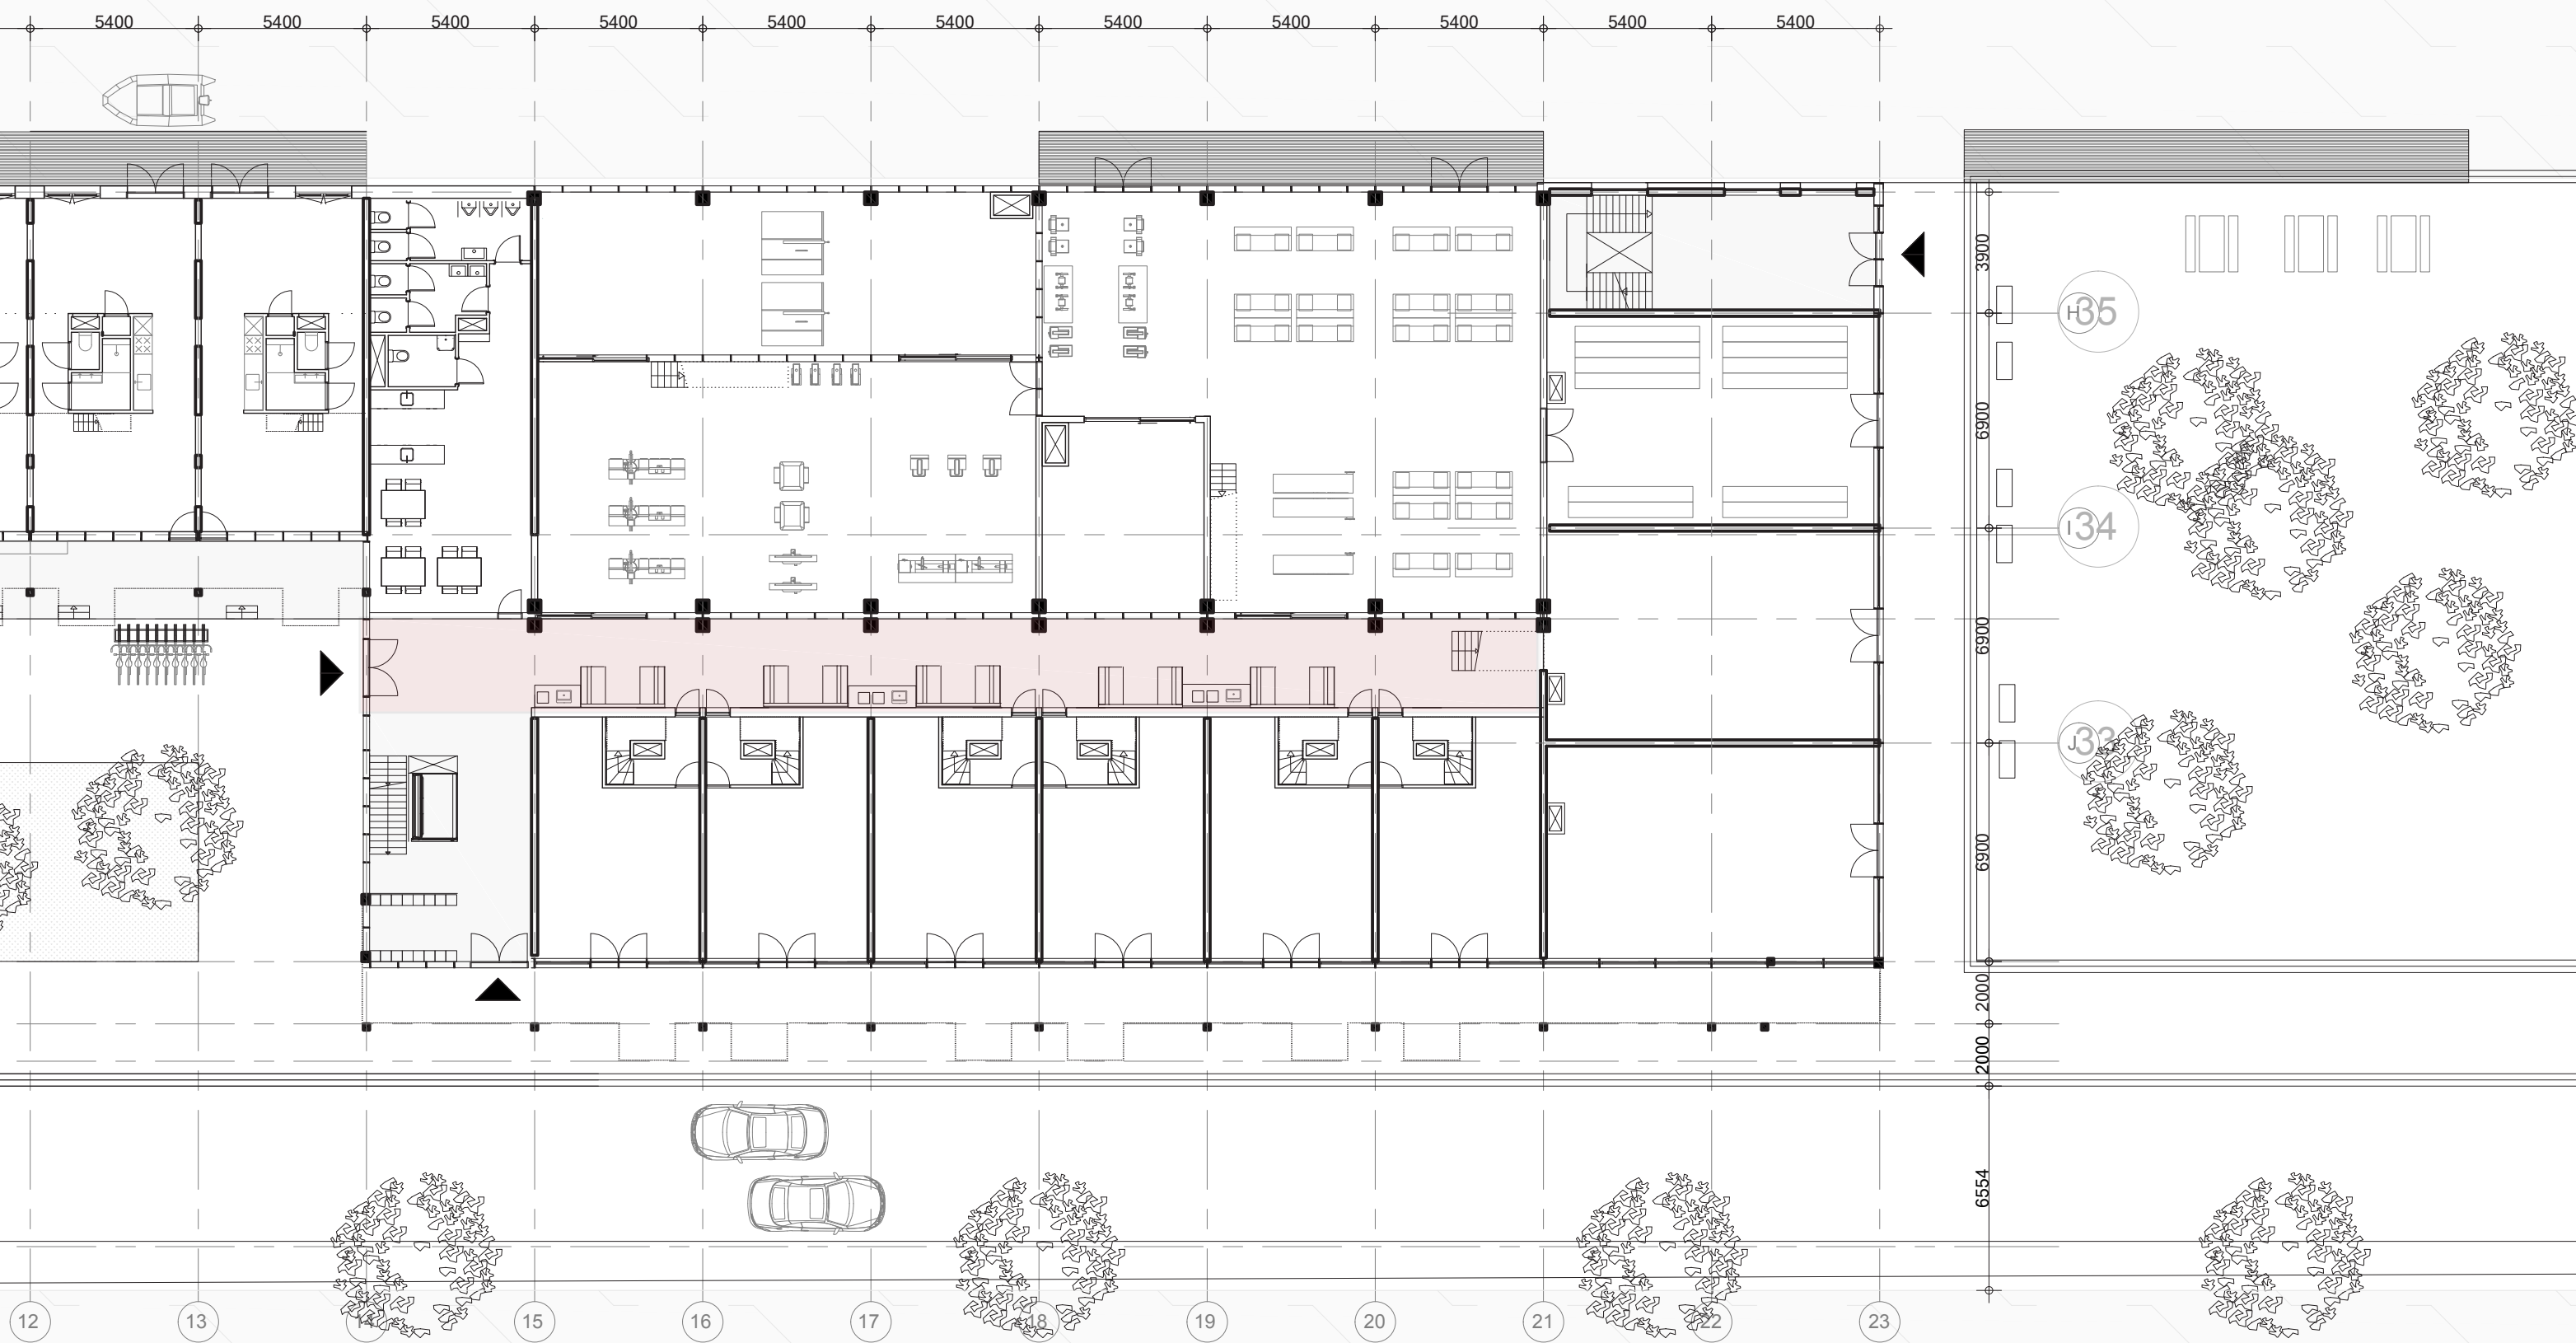












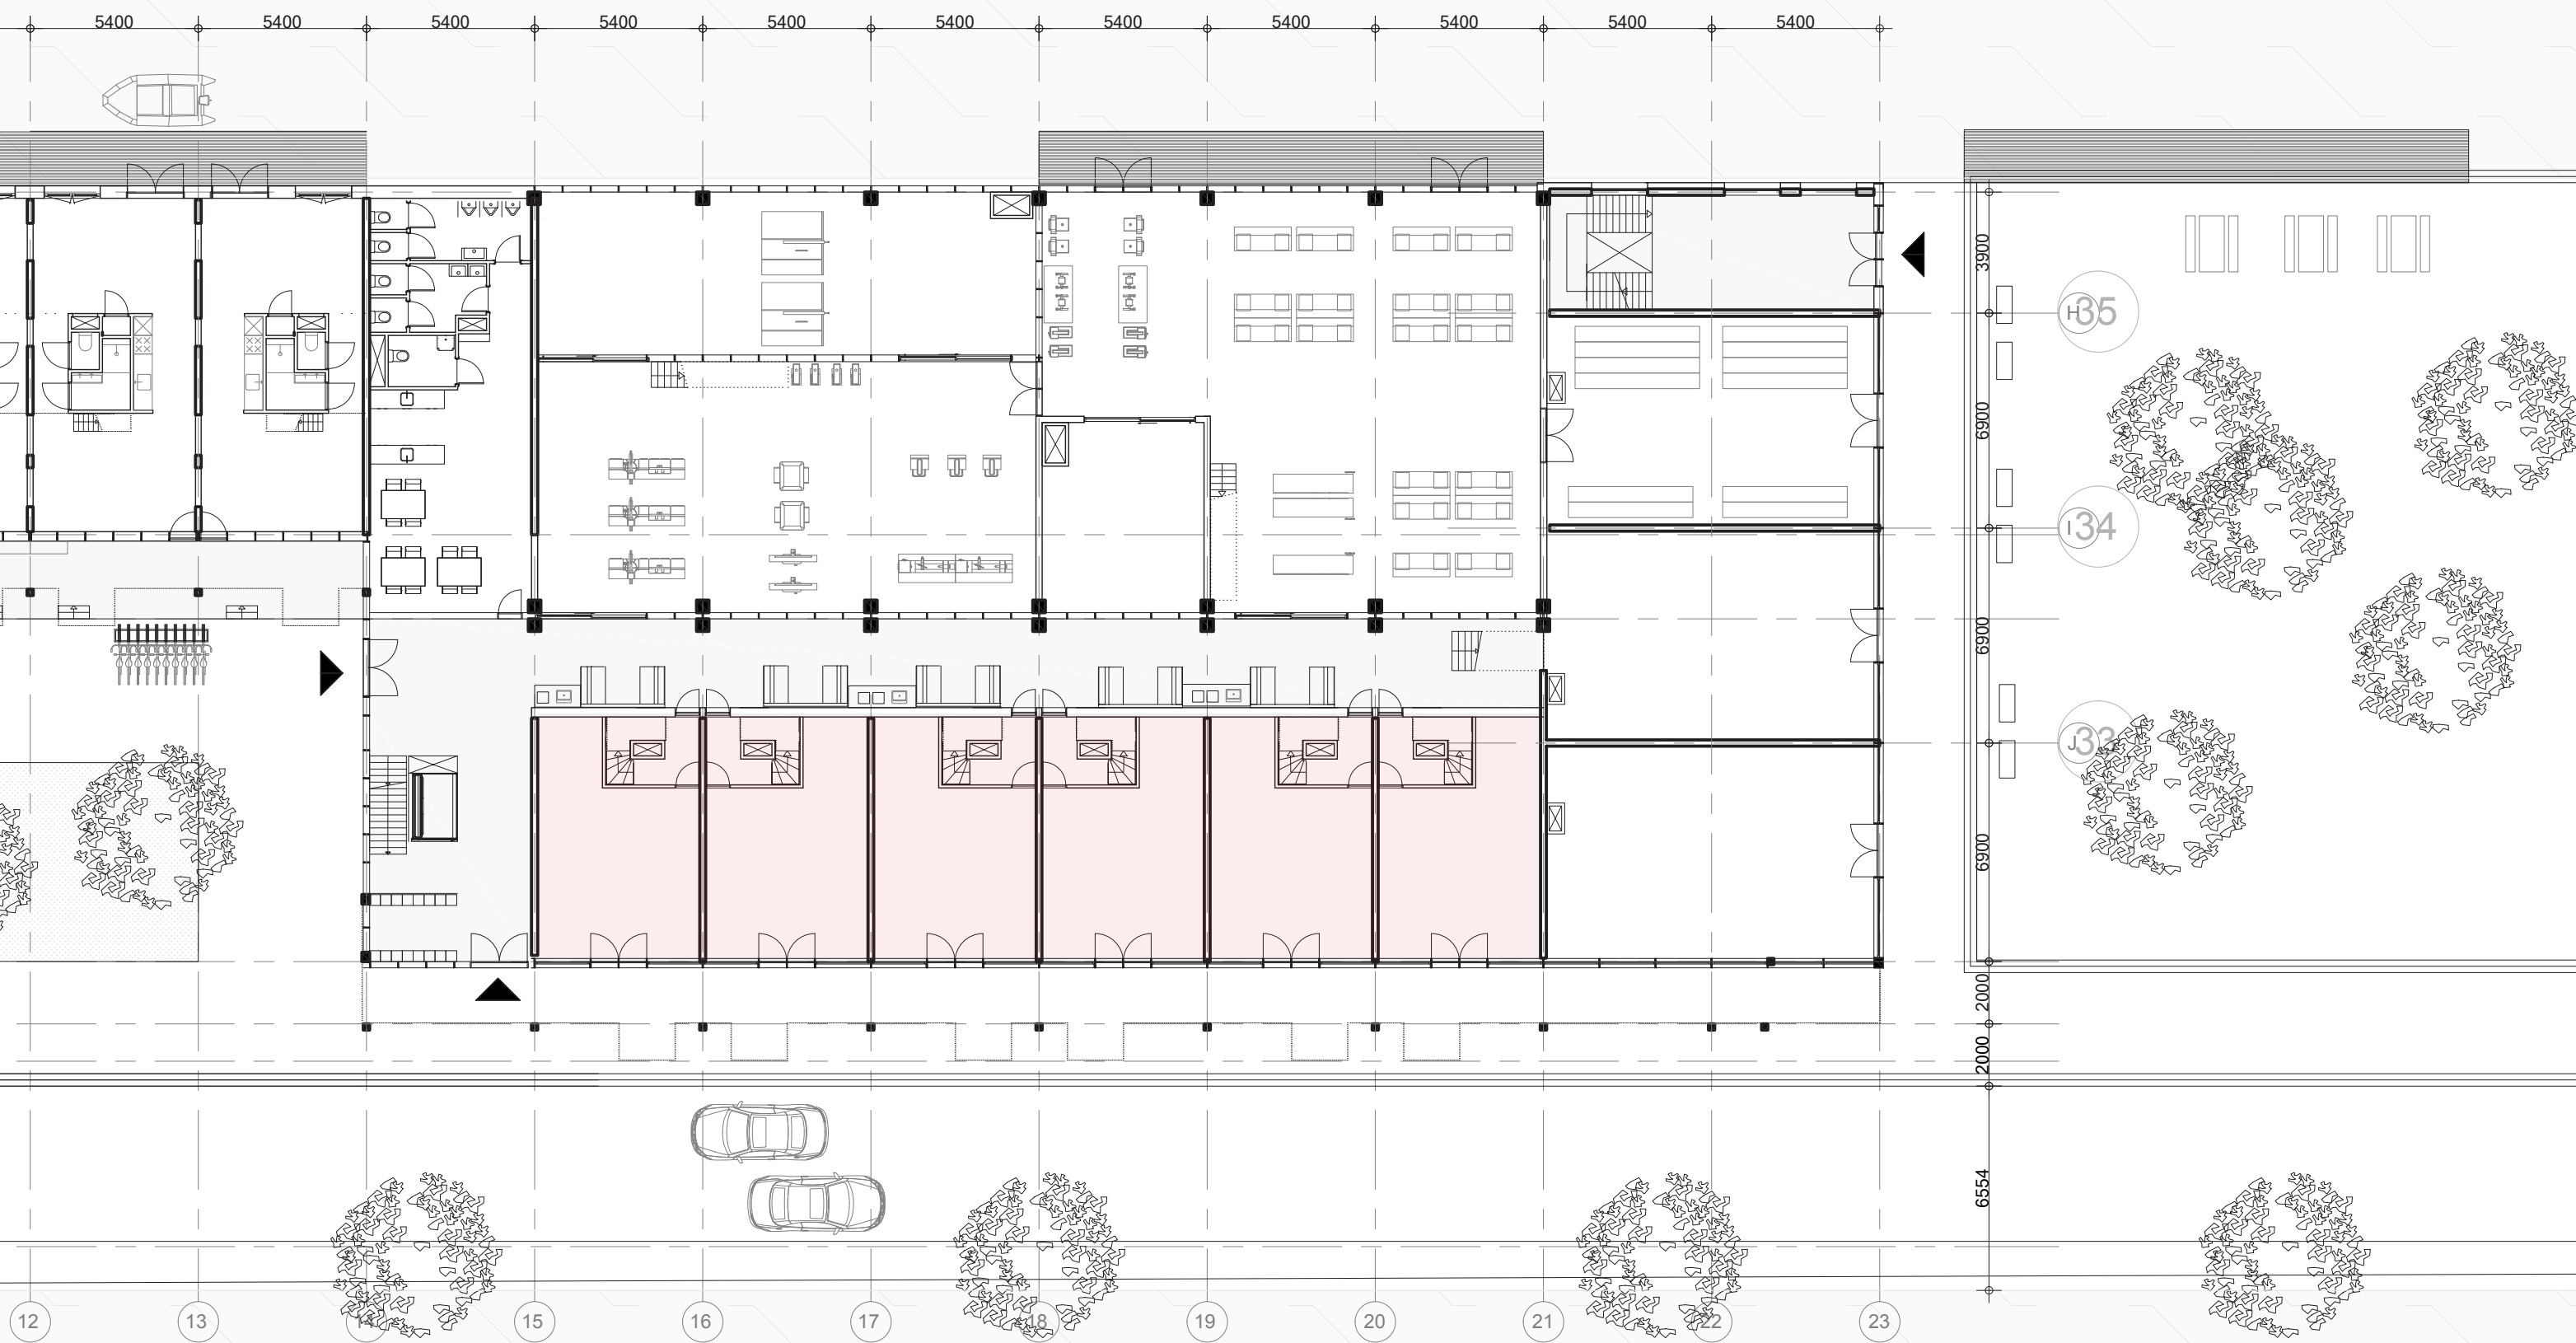






HAND\_MADE

WOODEN TOYS

THE VINTAGE STORE



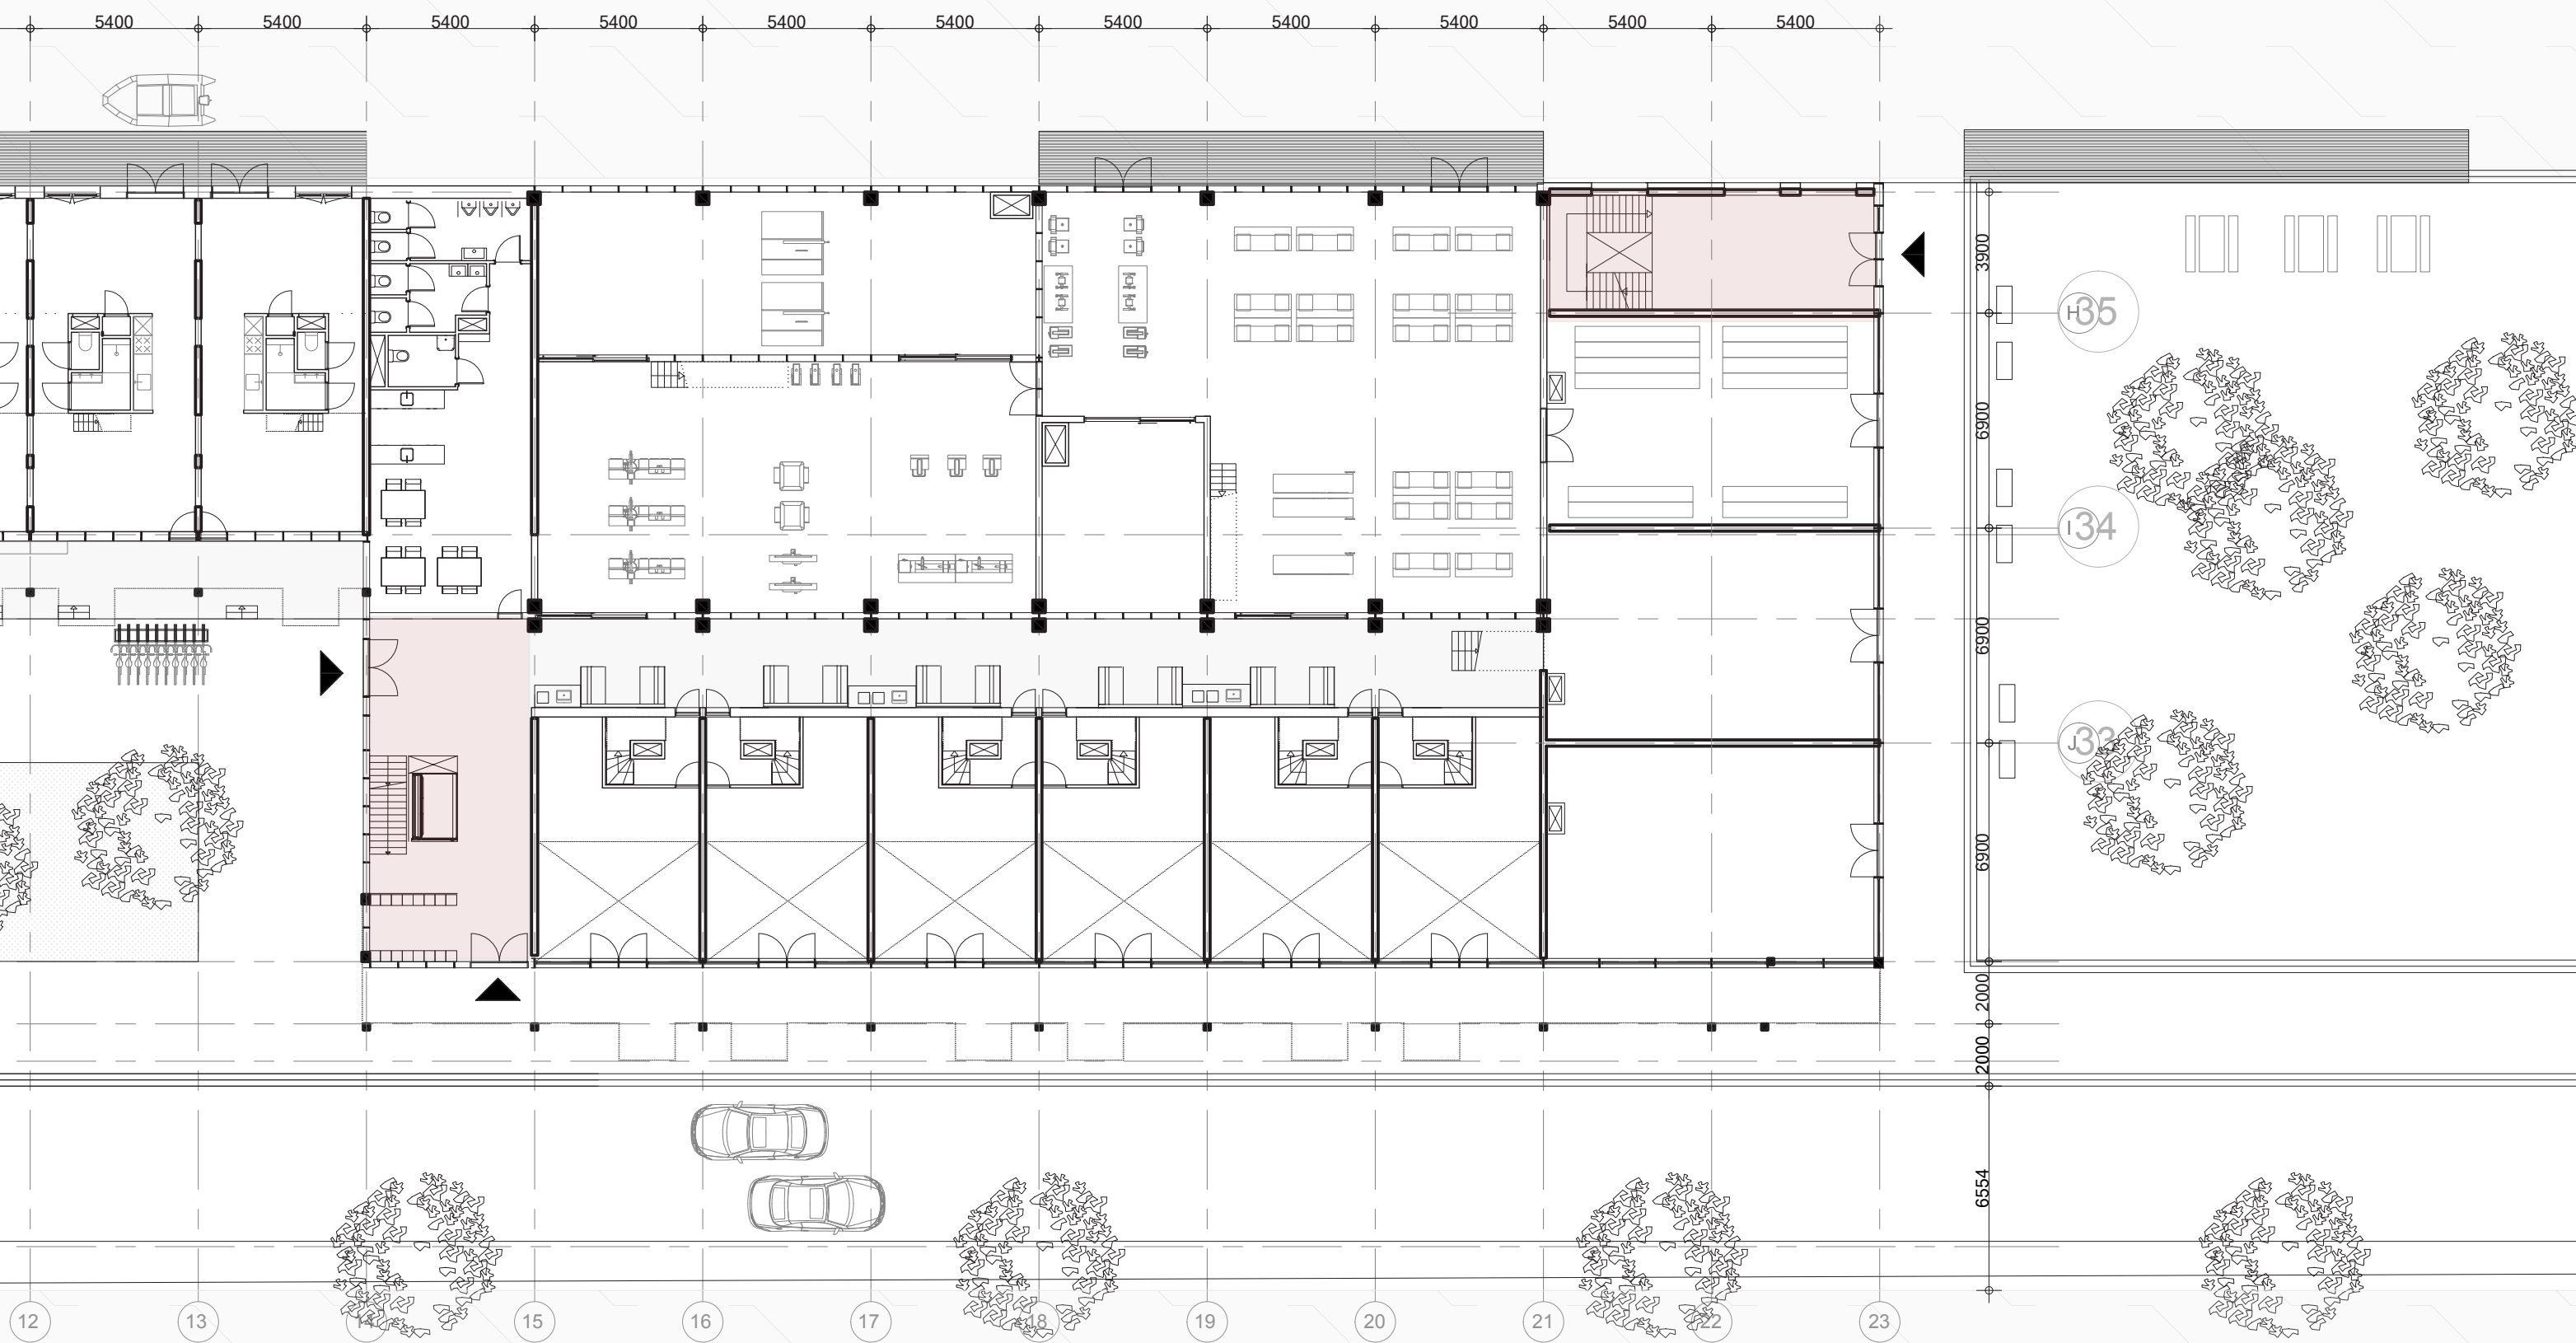








# INTERMEDIATE FLOOR






# GROUND FLOOR

---

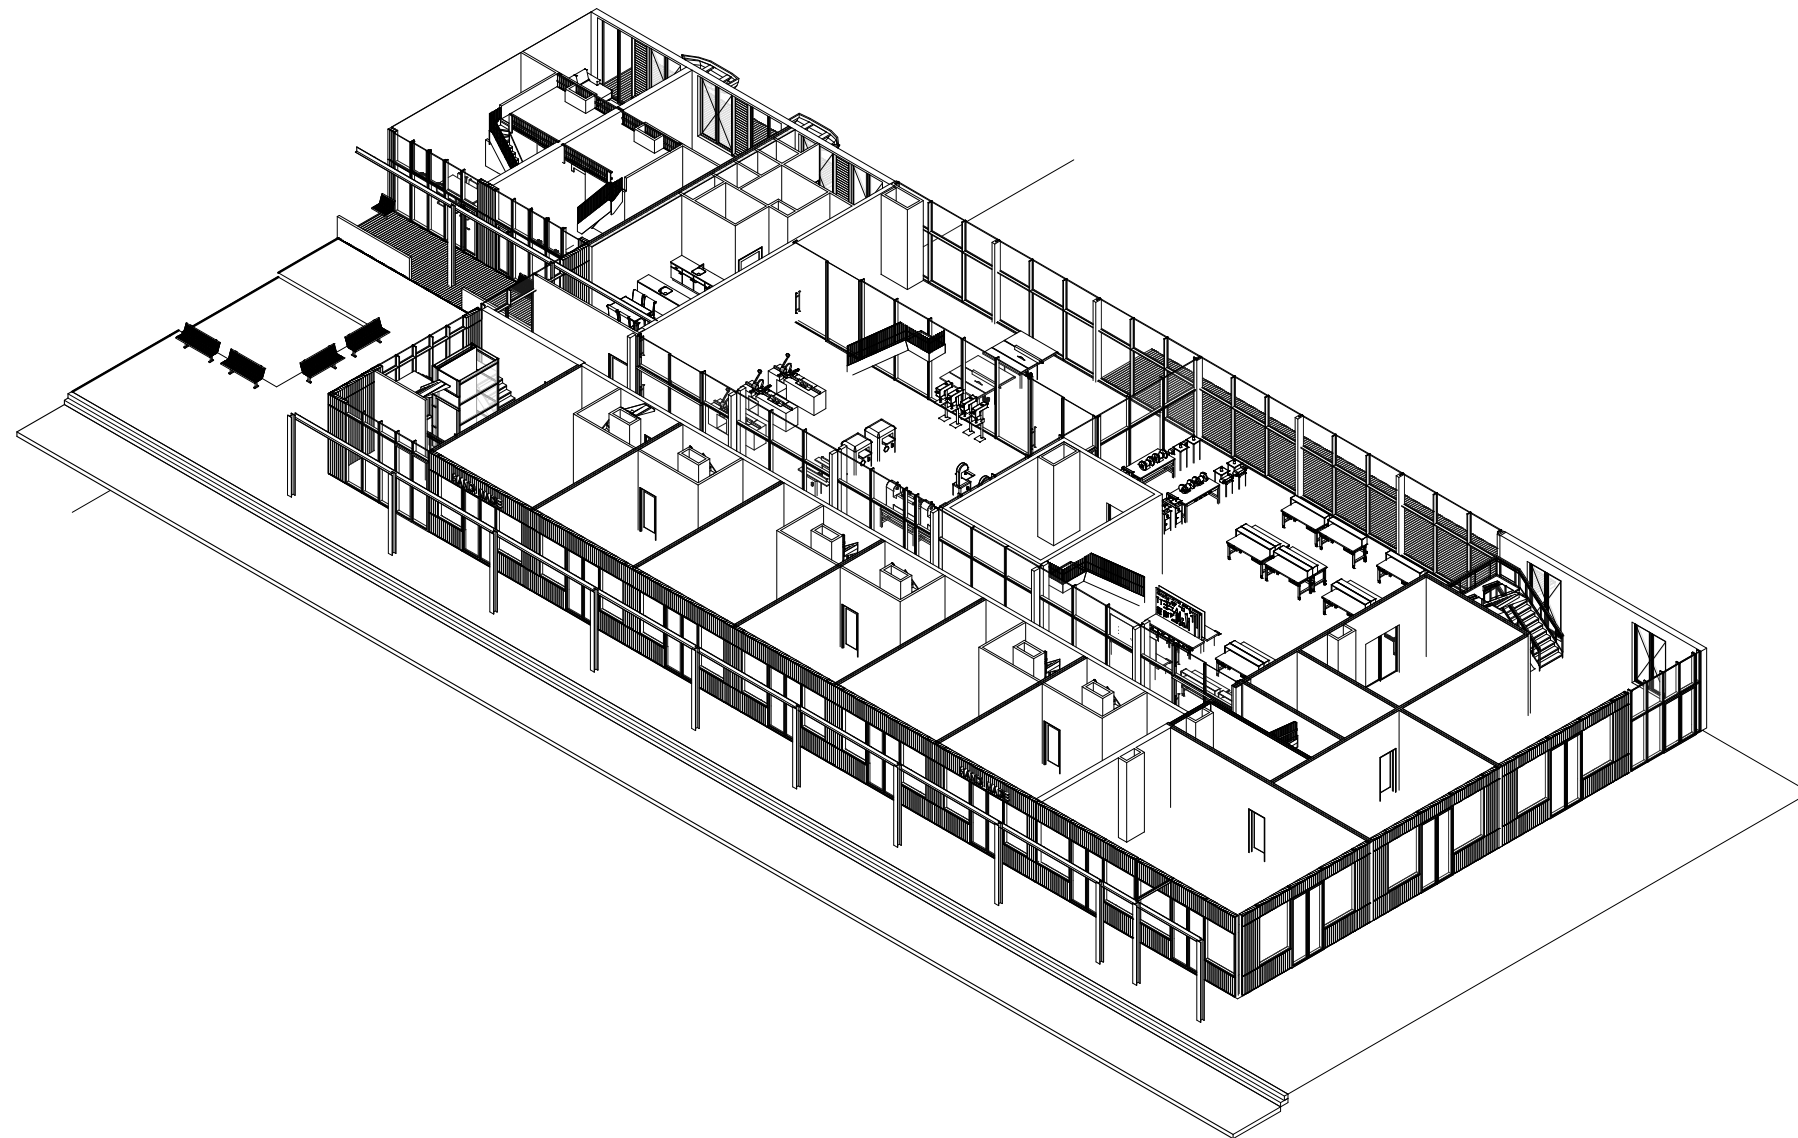


## SECOND FLOOR

---

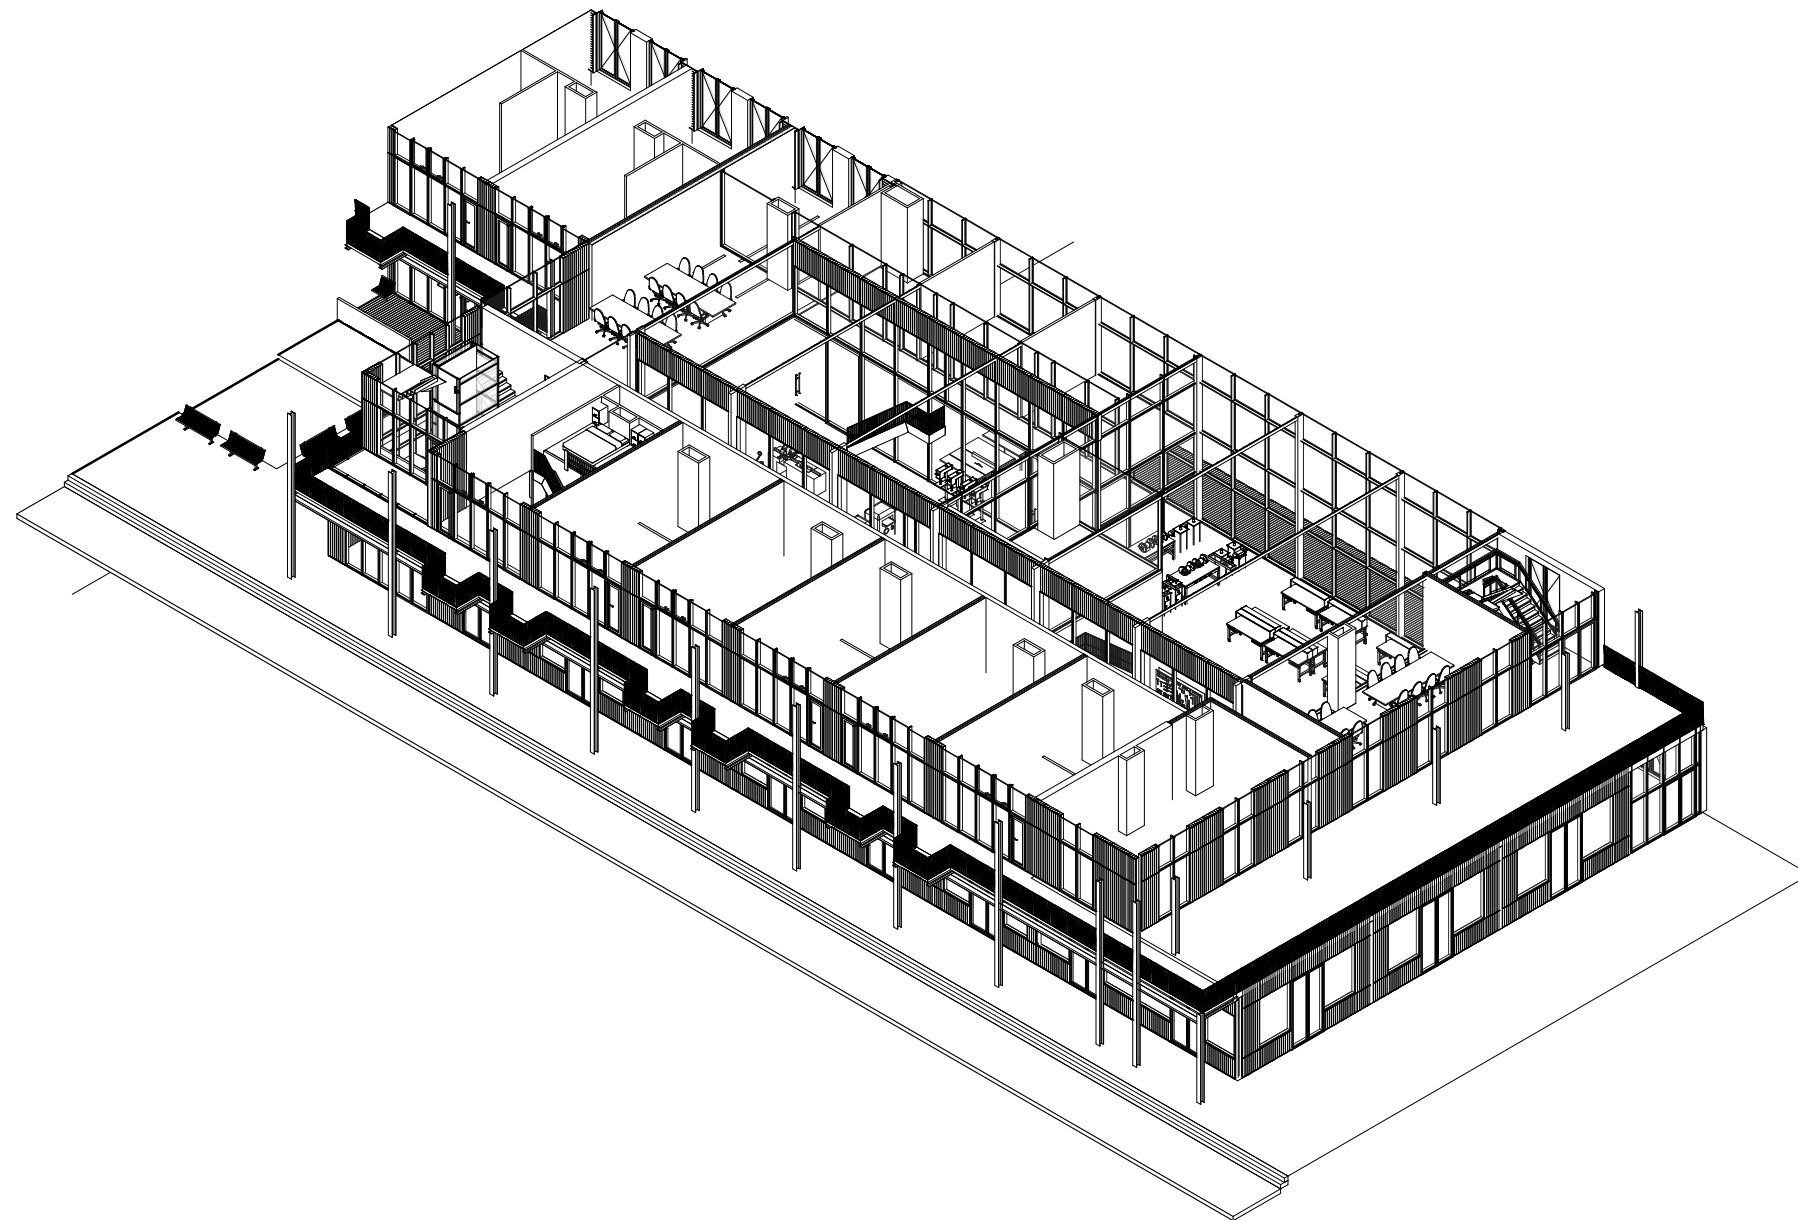

# THIRD FLOOR


---

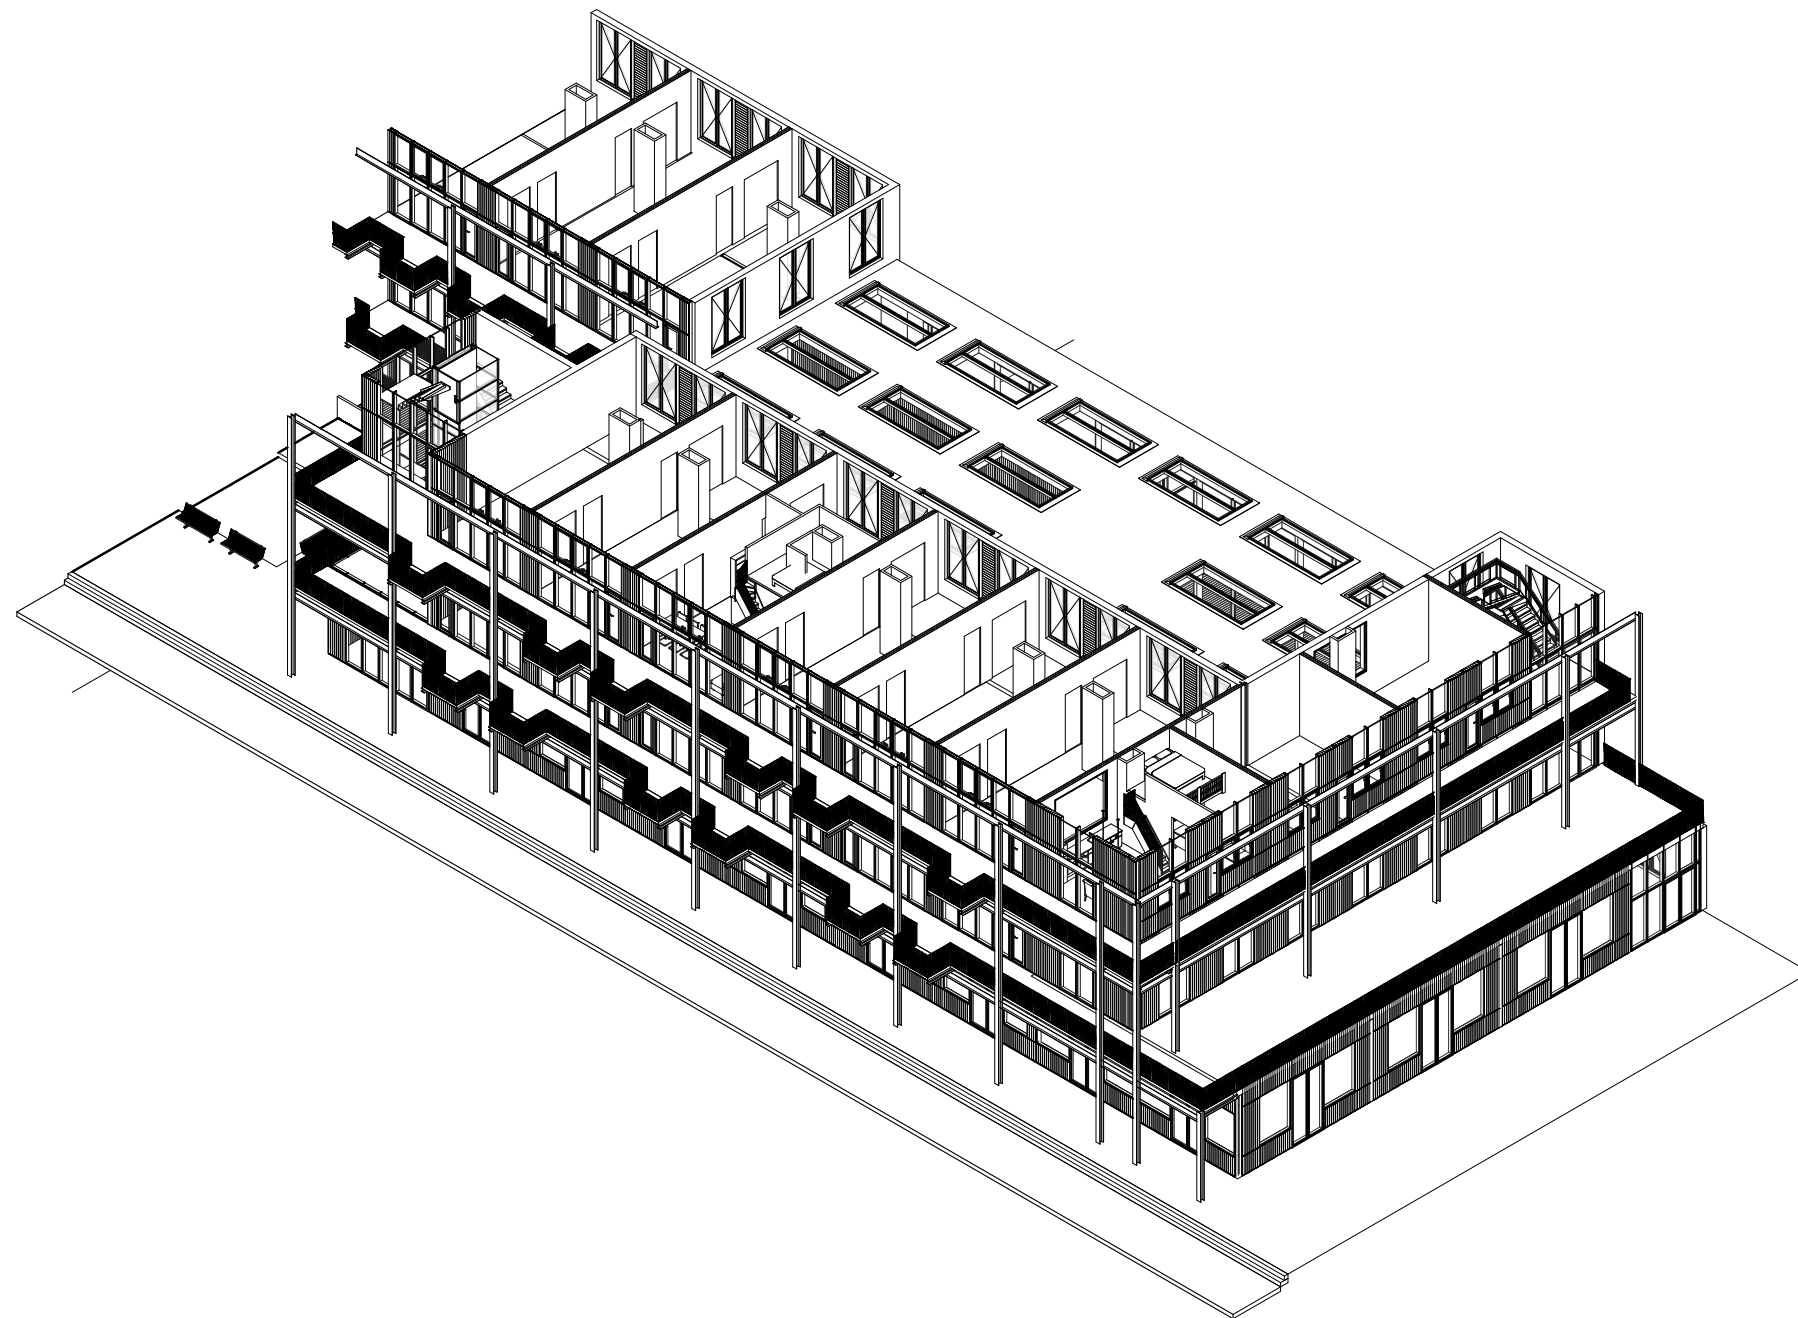




# FOURTH FLOOR

---

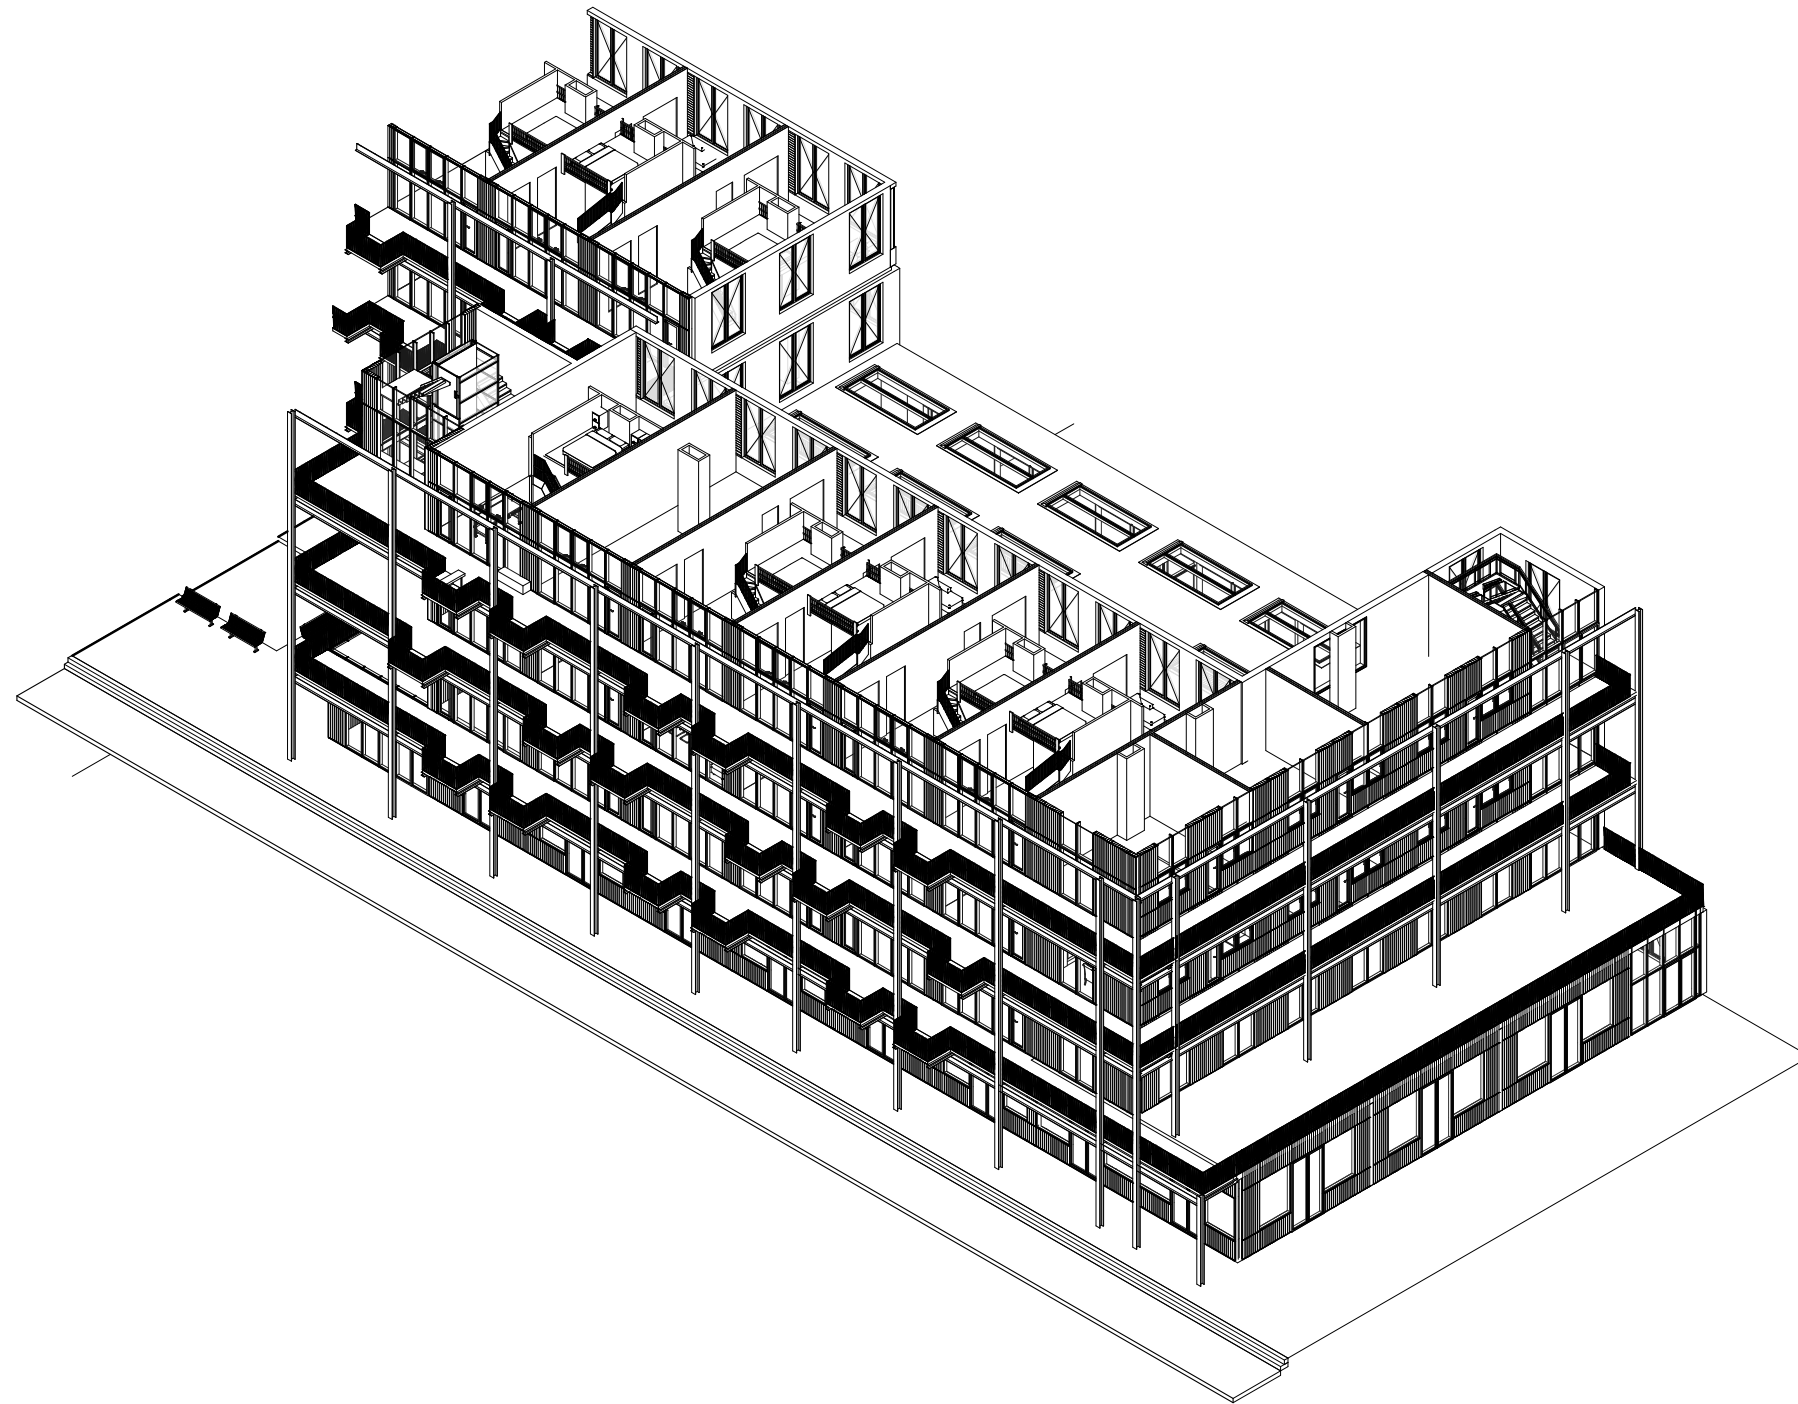


# FIFTH FLOOR

---

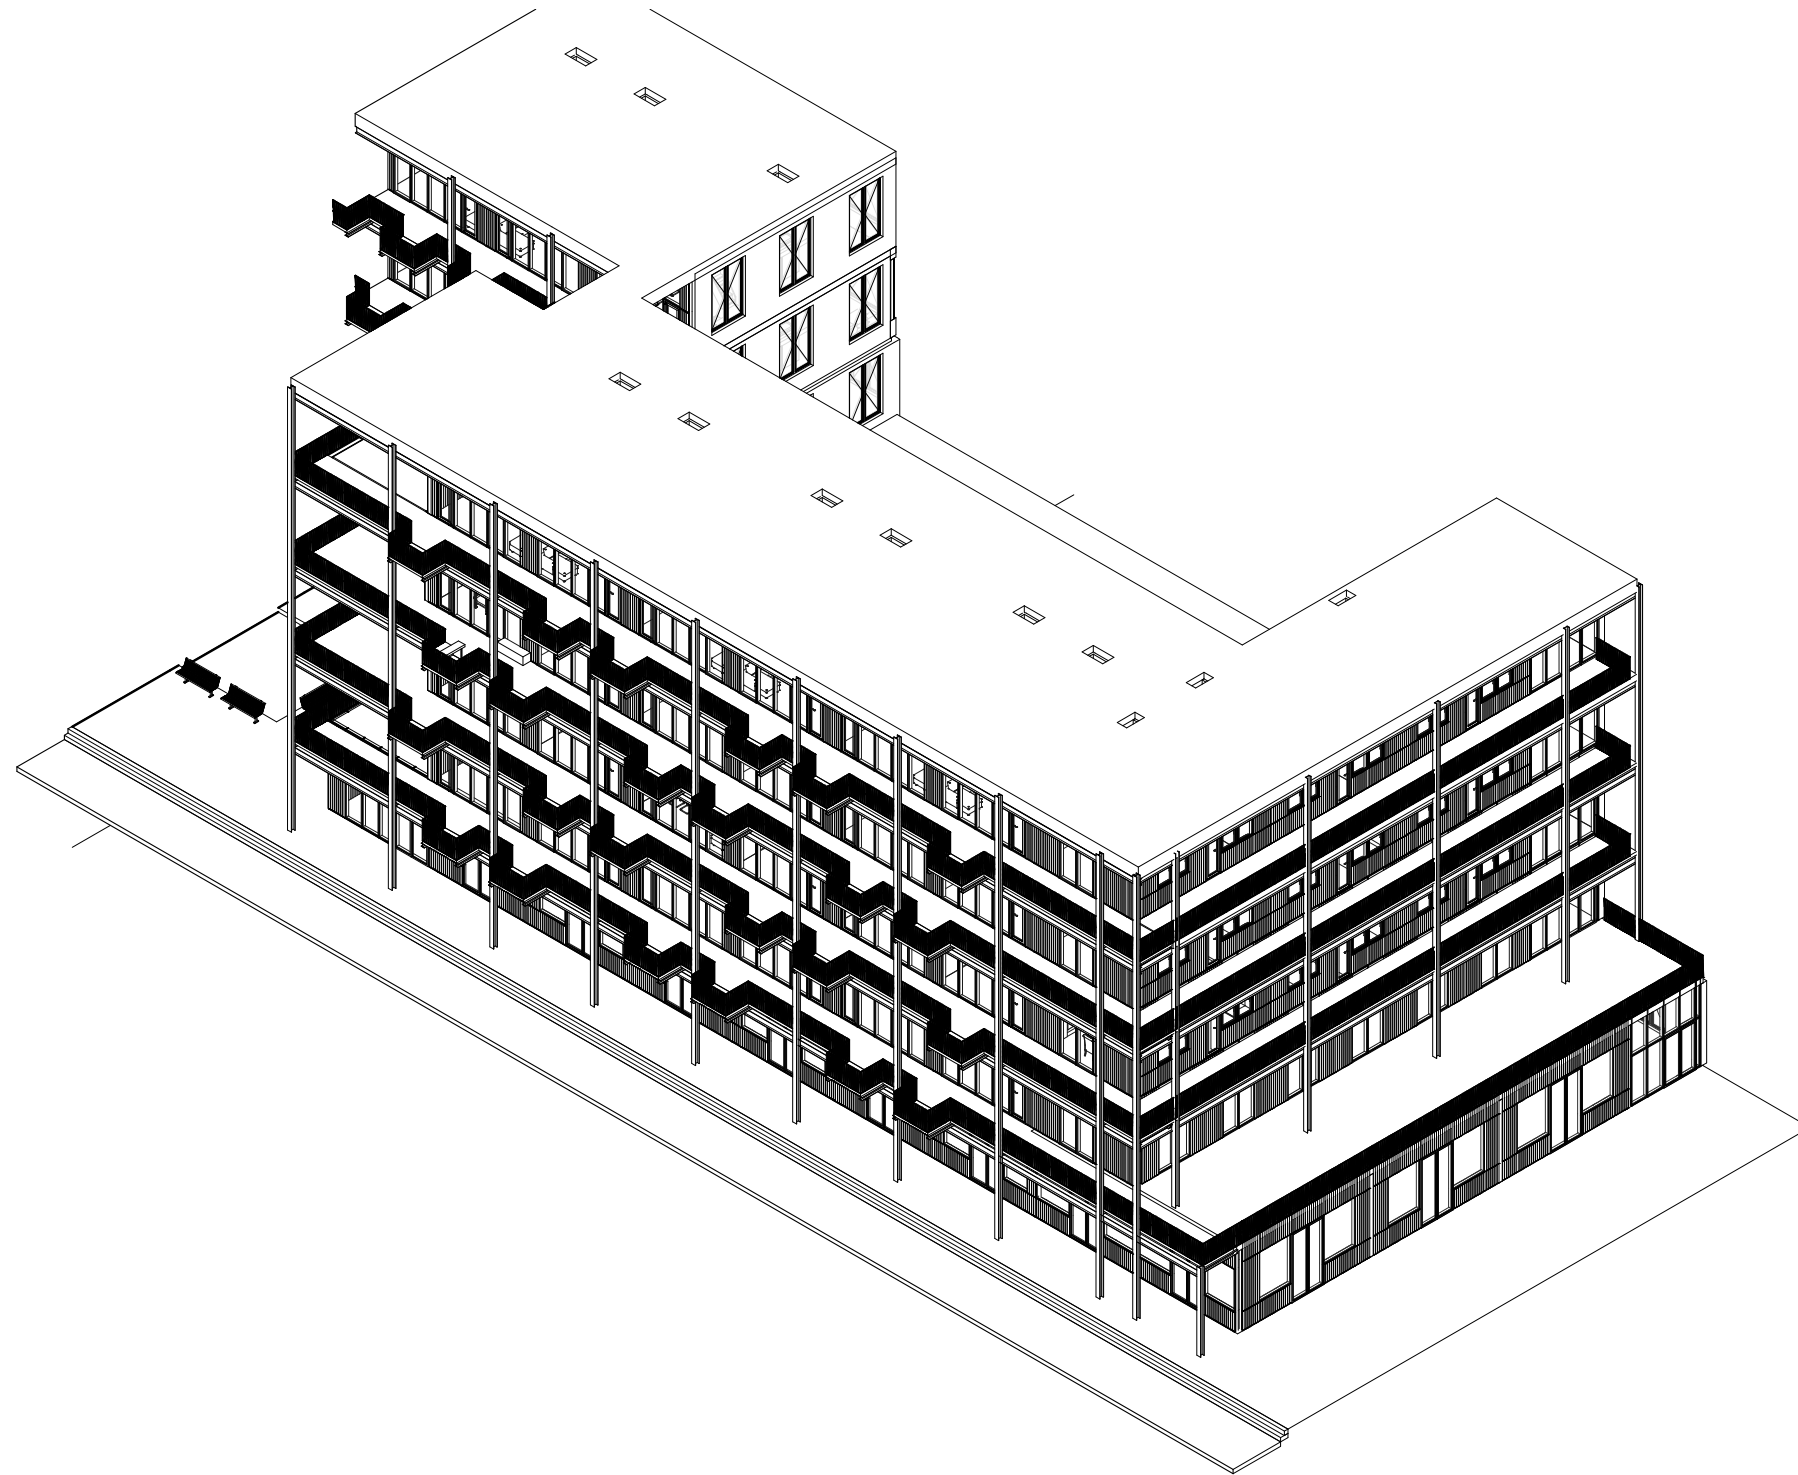


# SECTION WORKSHOP AND DWELLINGS

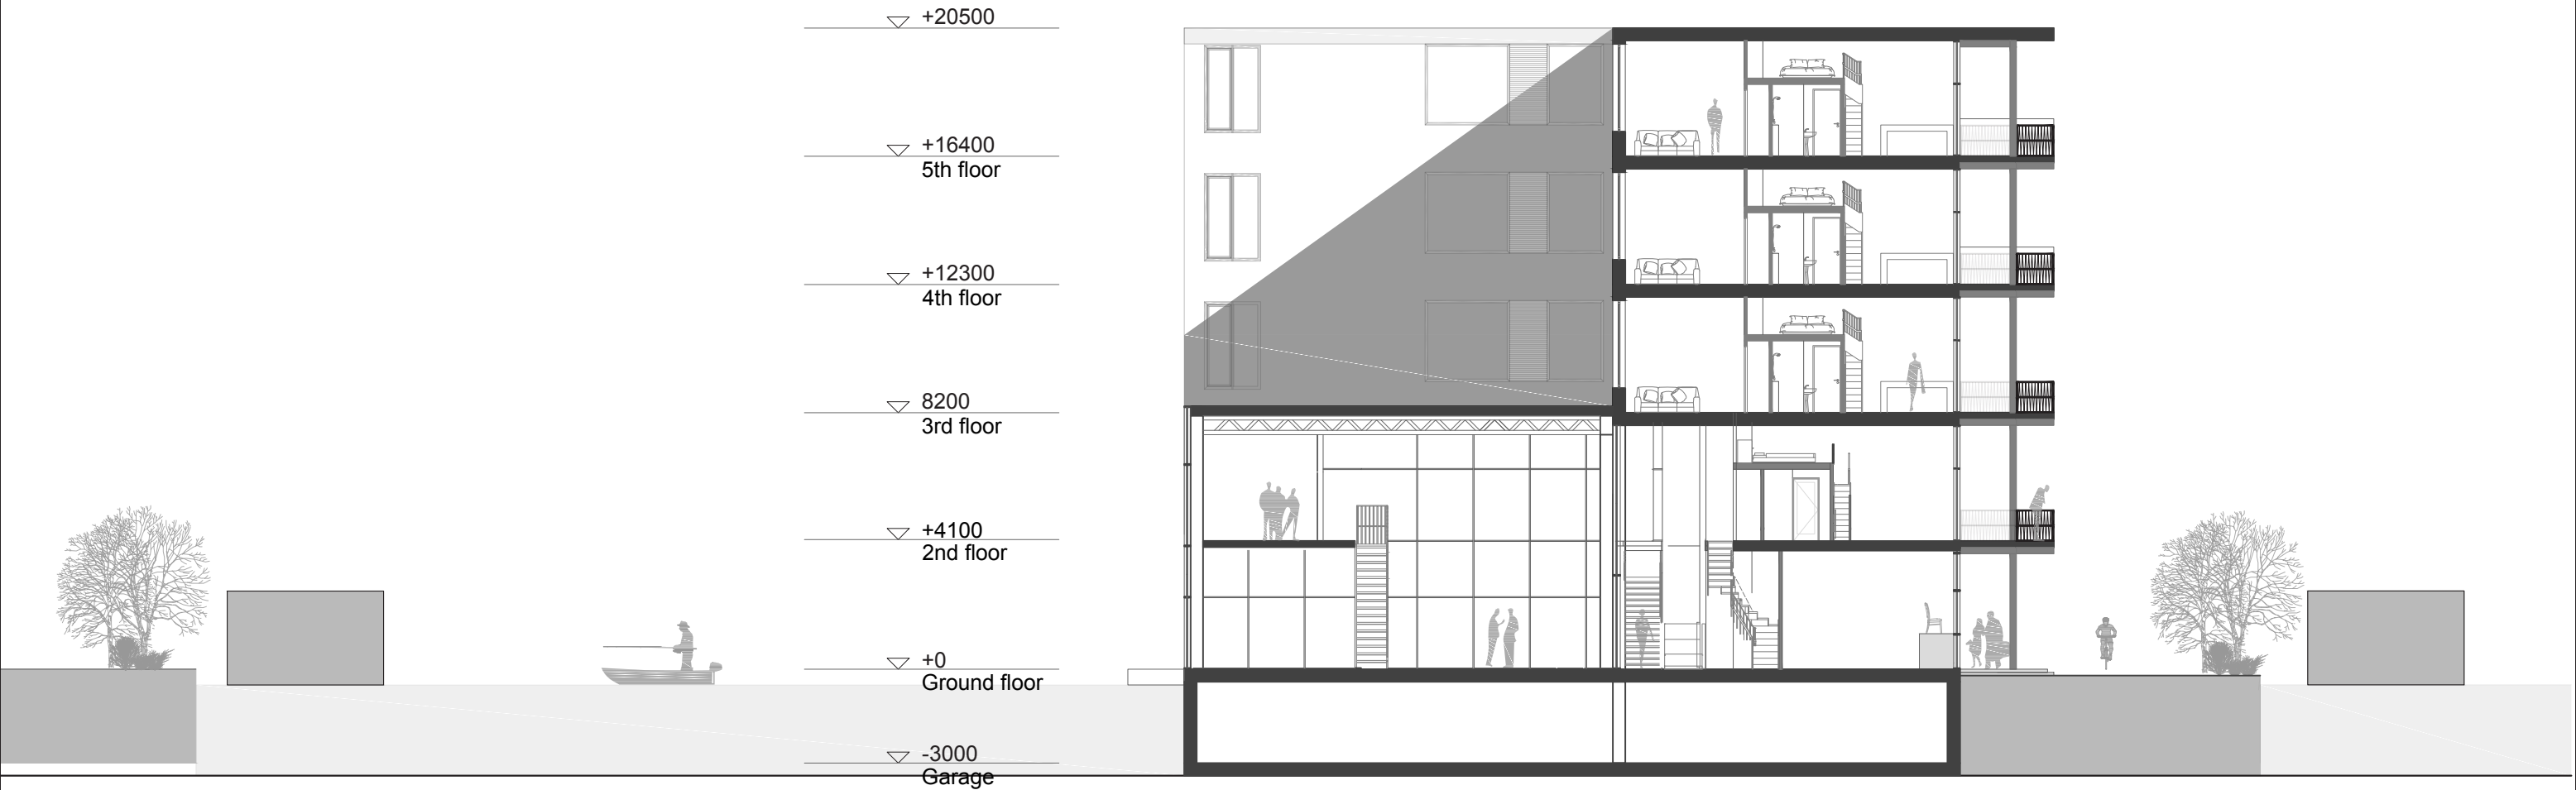




# FACADE SYSTEM



---

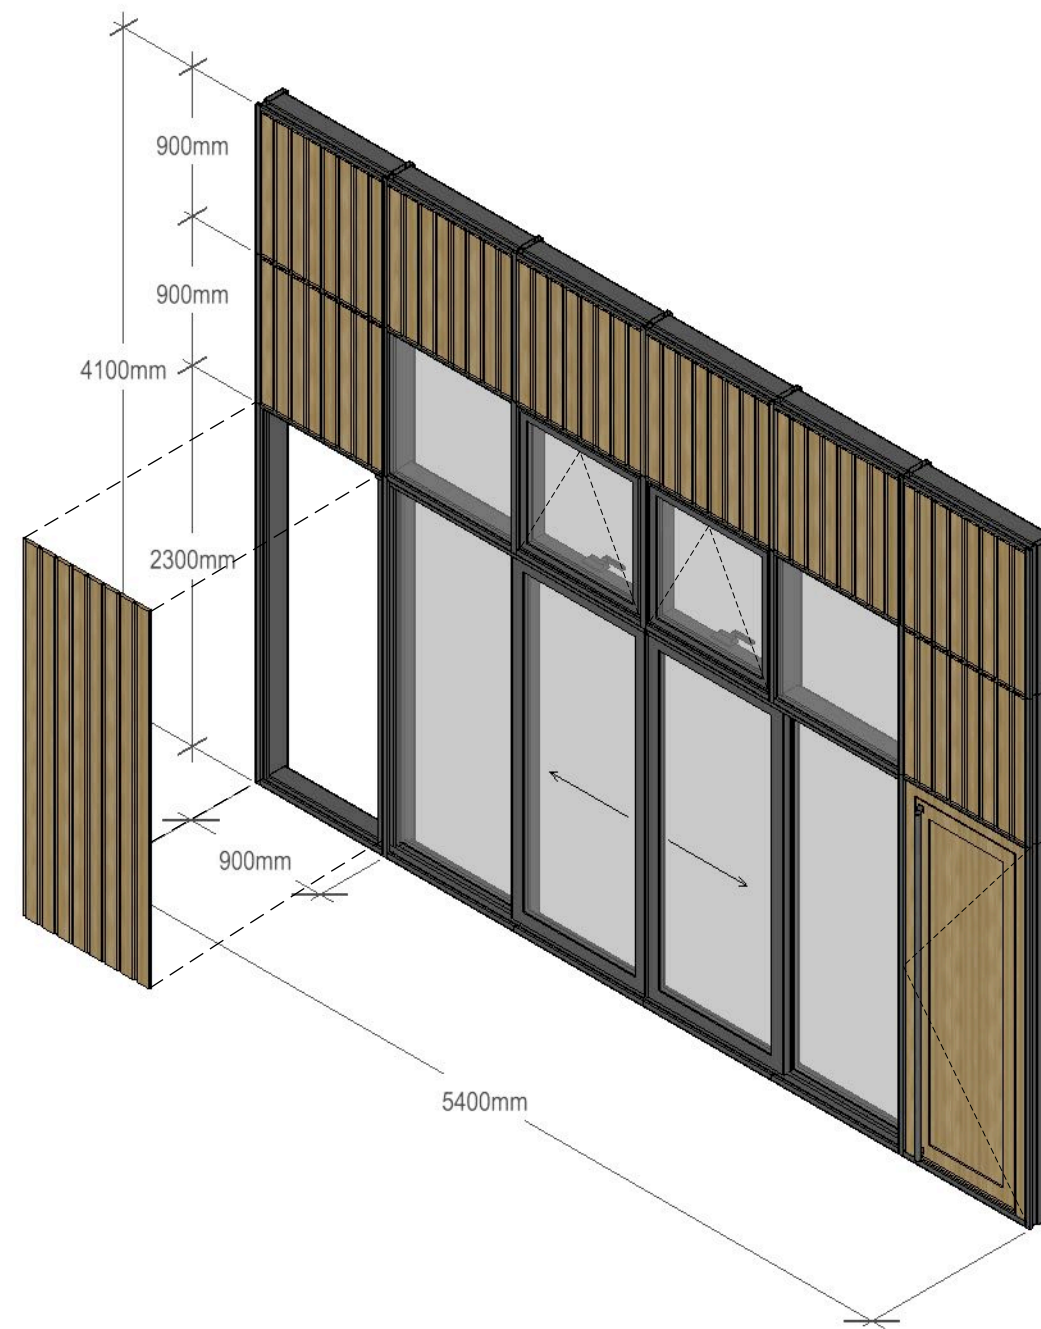

# SOUTH ELEVATION

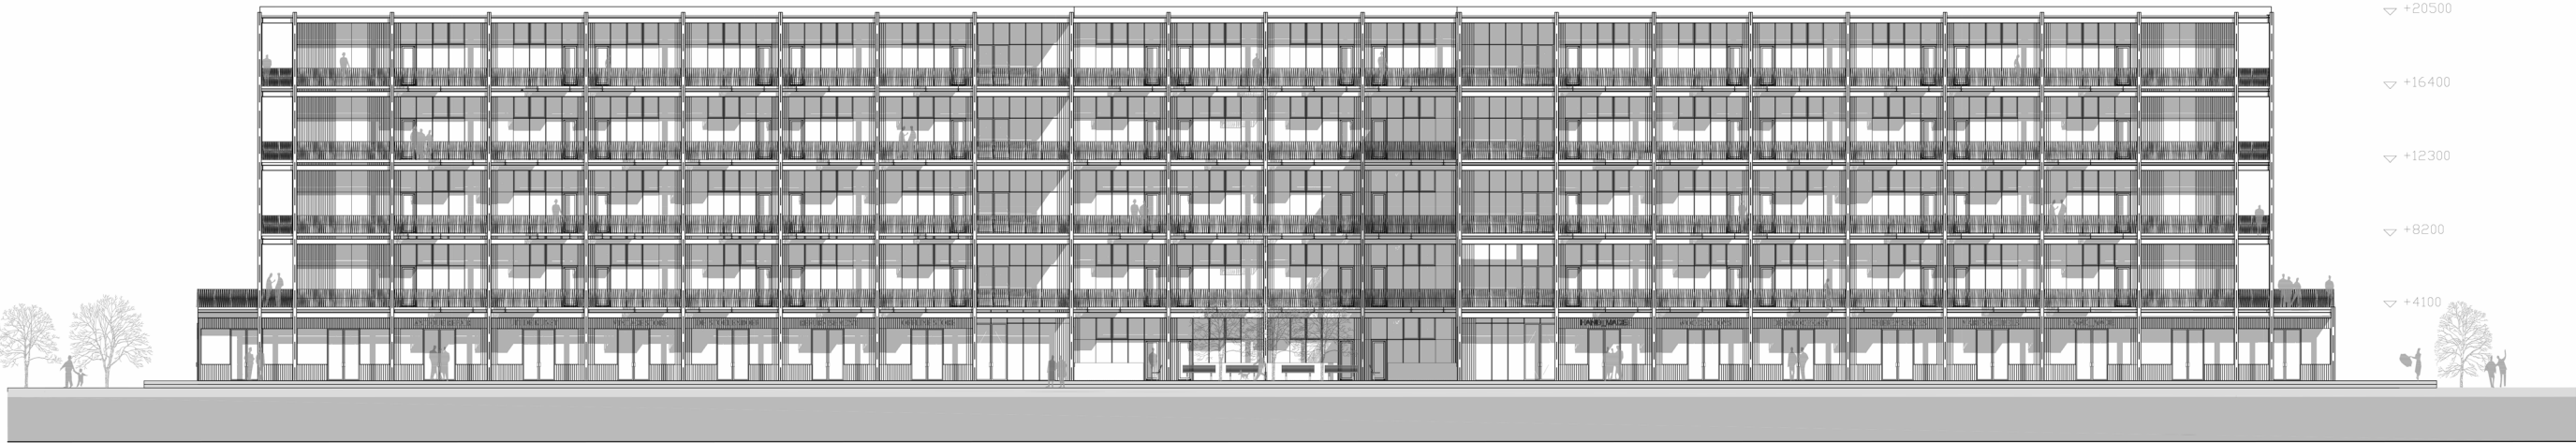

# SOUTH ELEVATION

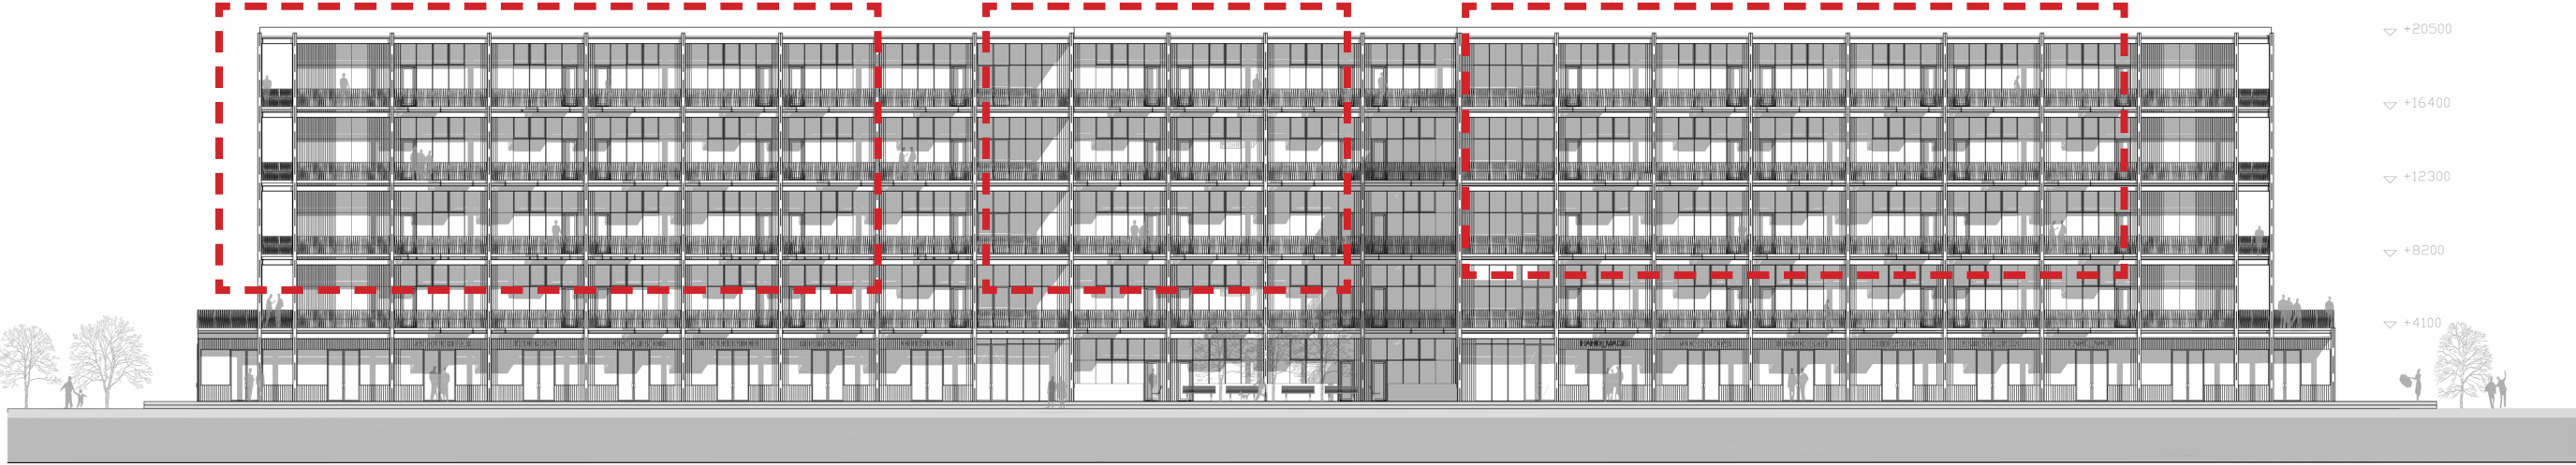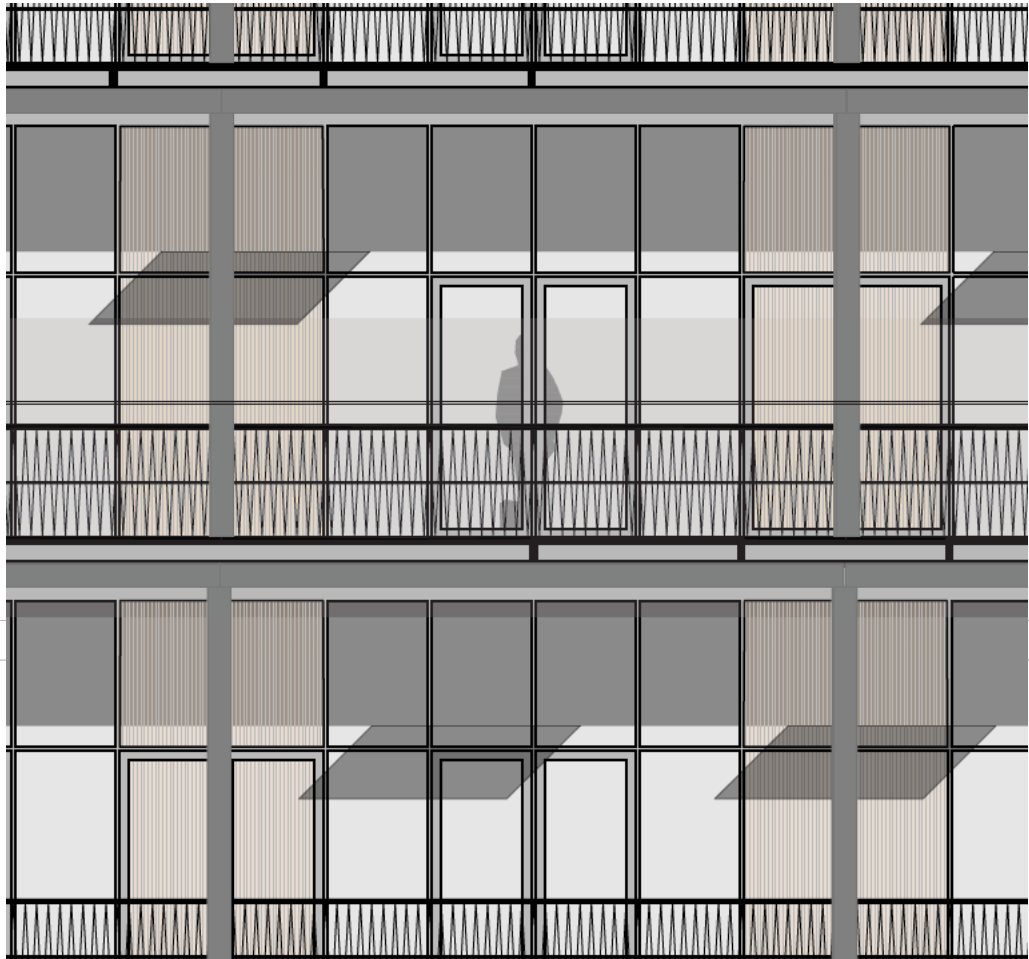










# SOUTH ELEVATION

---

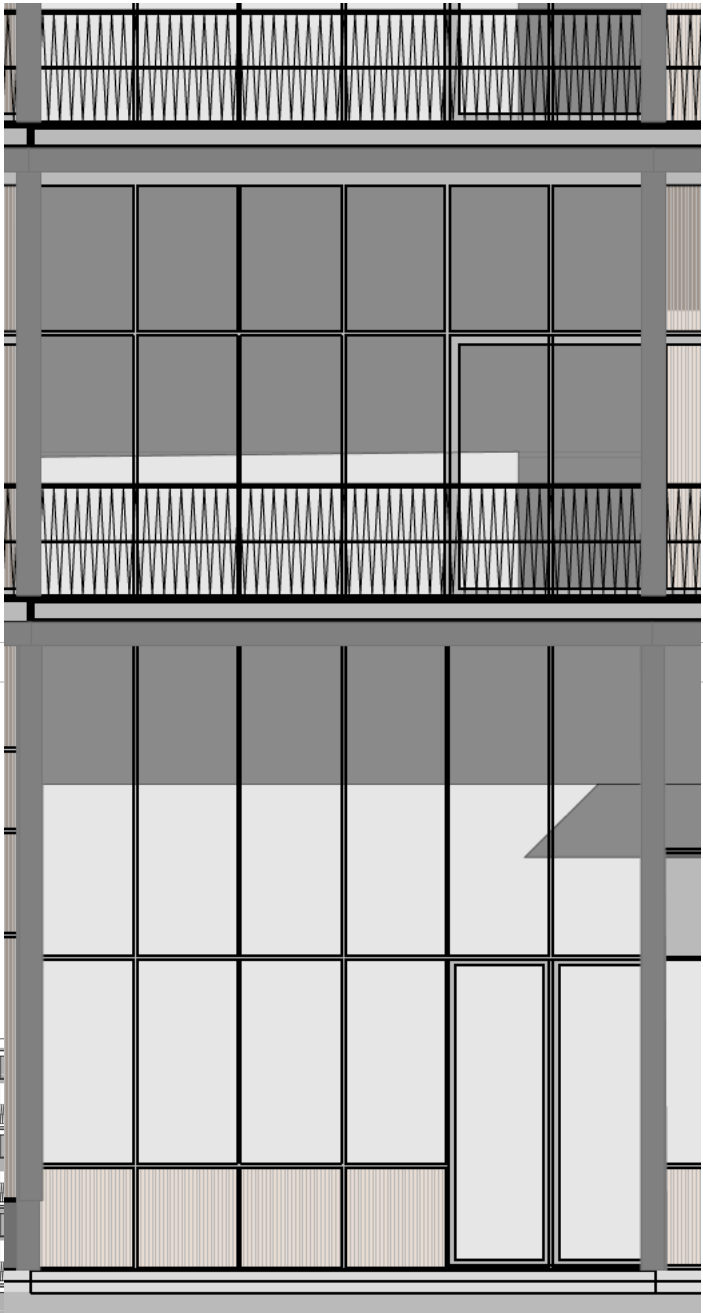

▽ +4100

# SOUTH ELEVATION

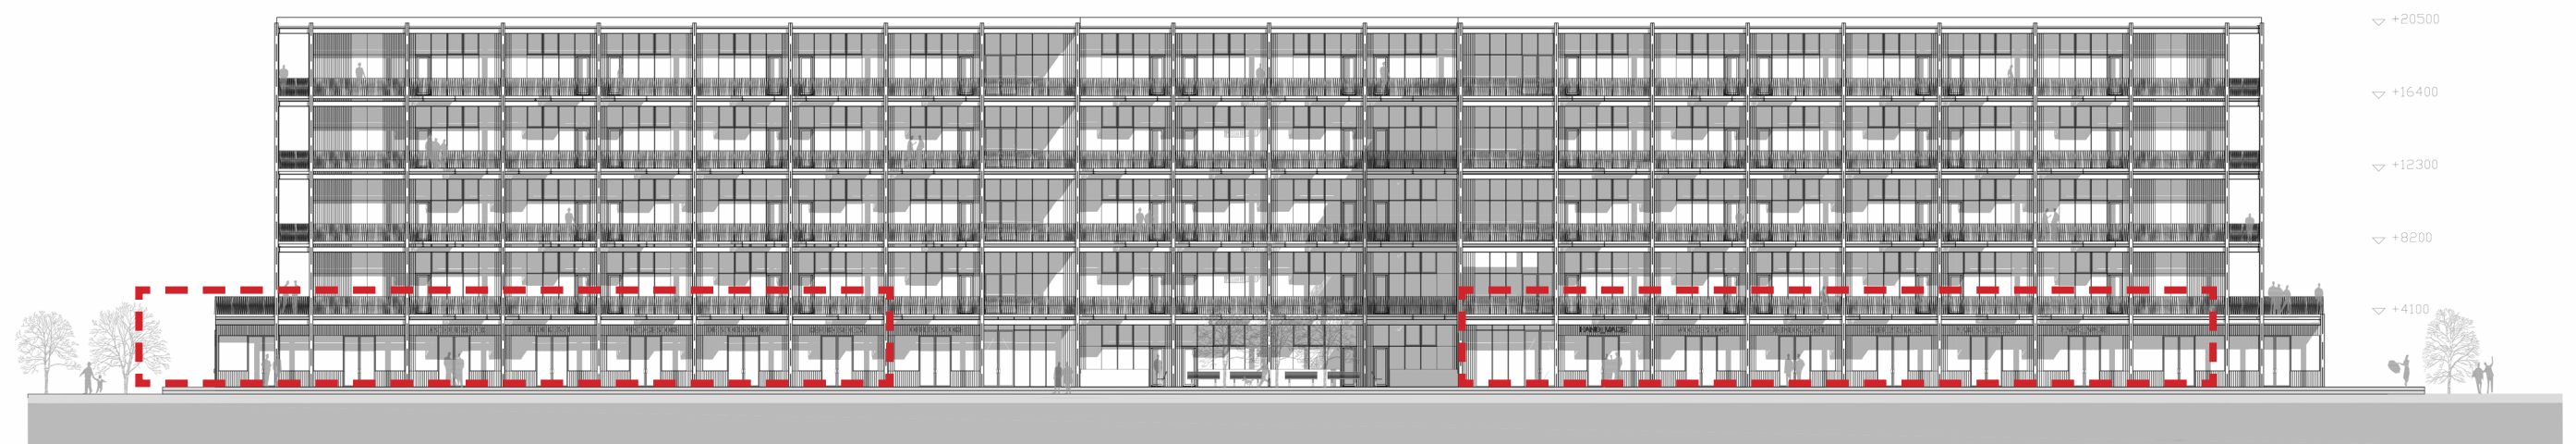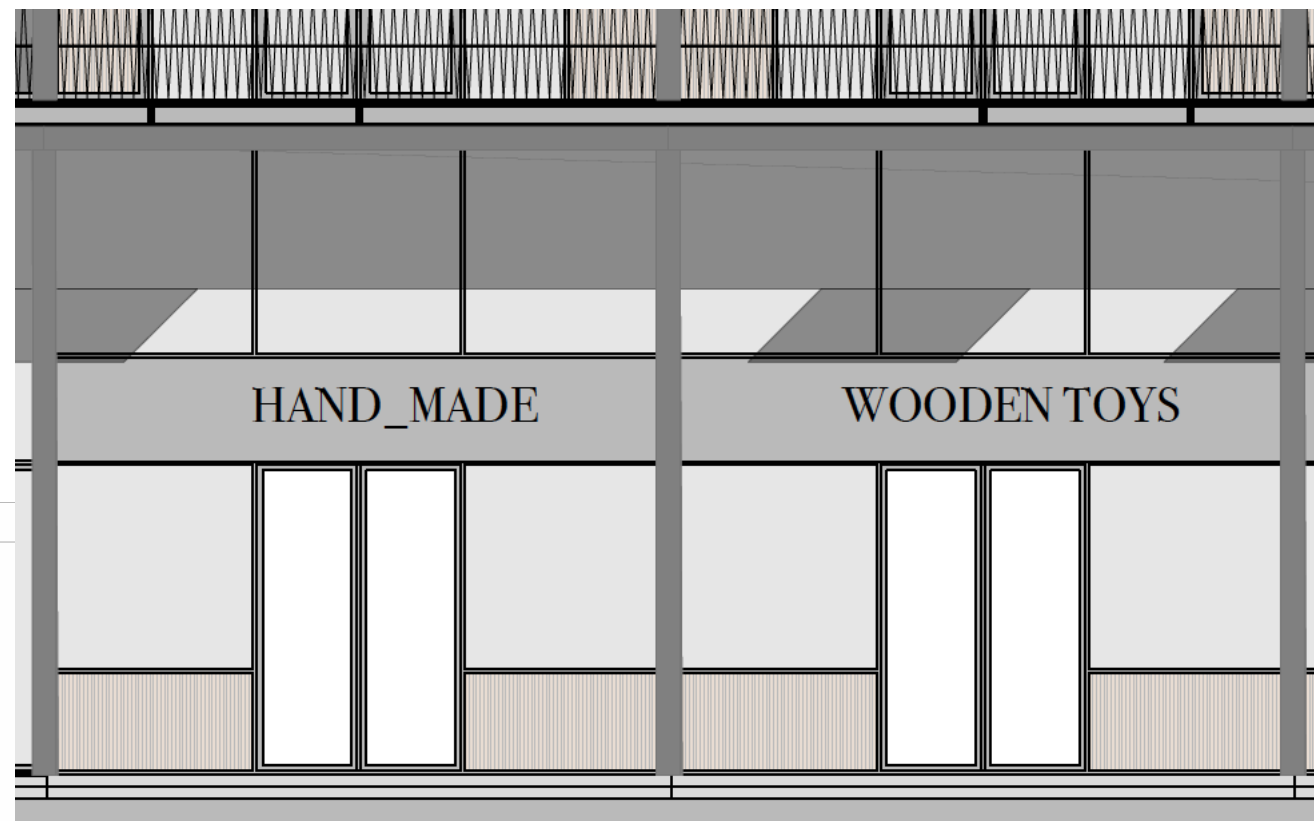





HAND MADE


Sale







# NORTH ELEVATION

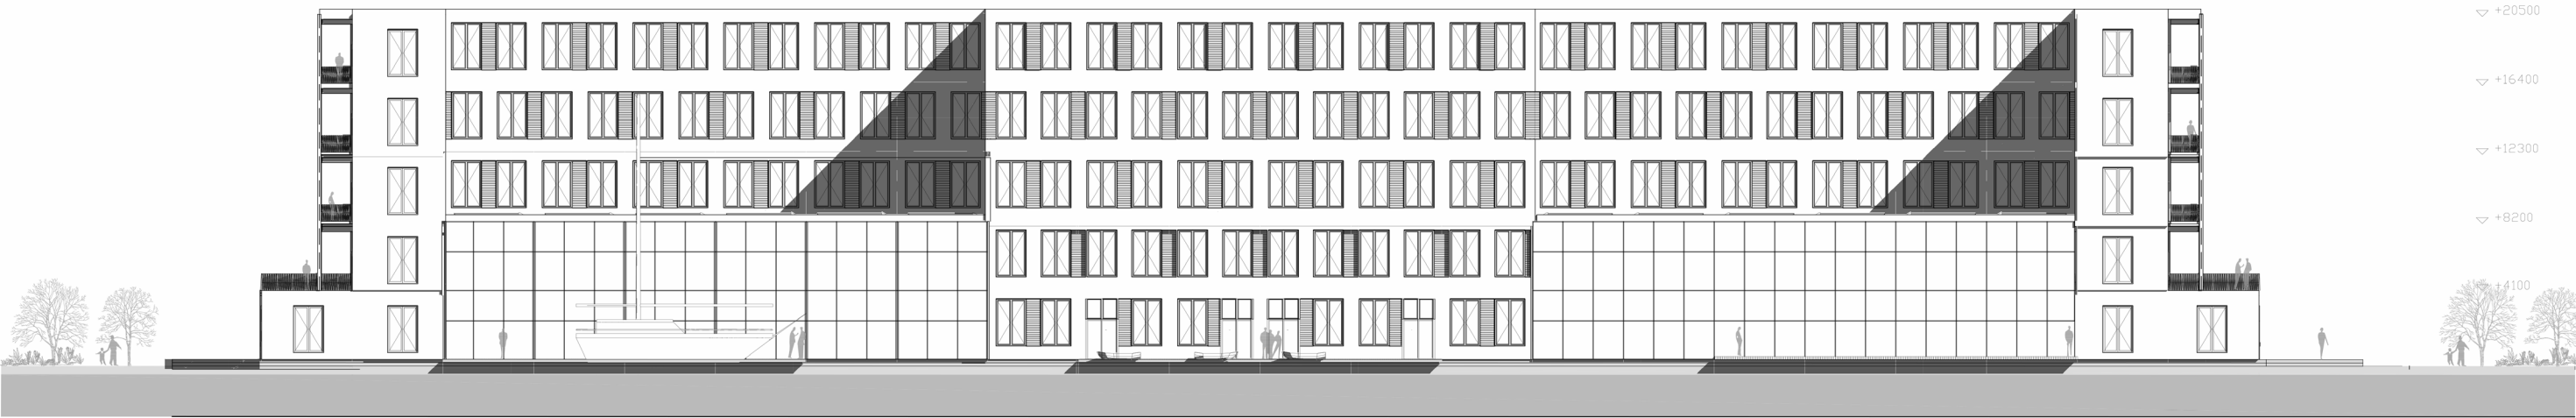







# NORTH FACADE DETAIL



# EAST ELEVATION











# CONCLUSIONS

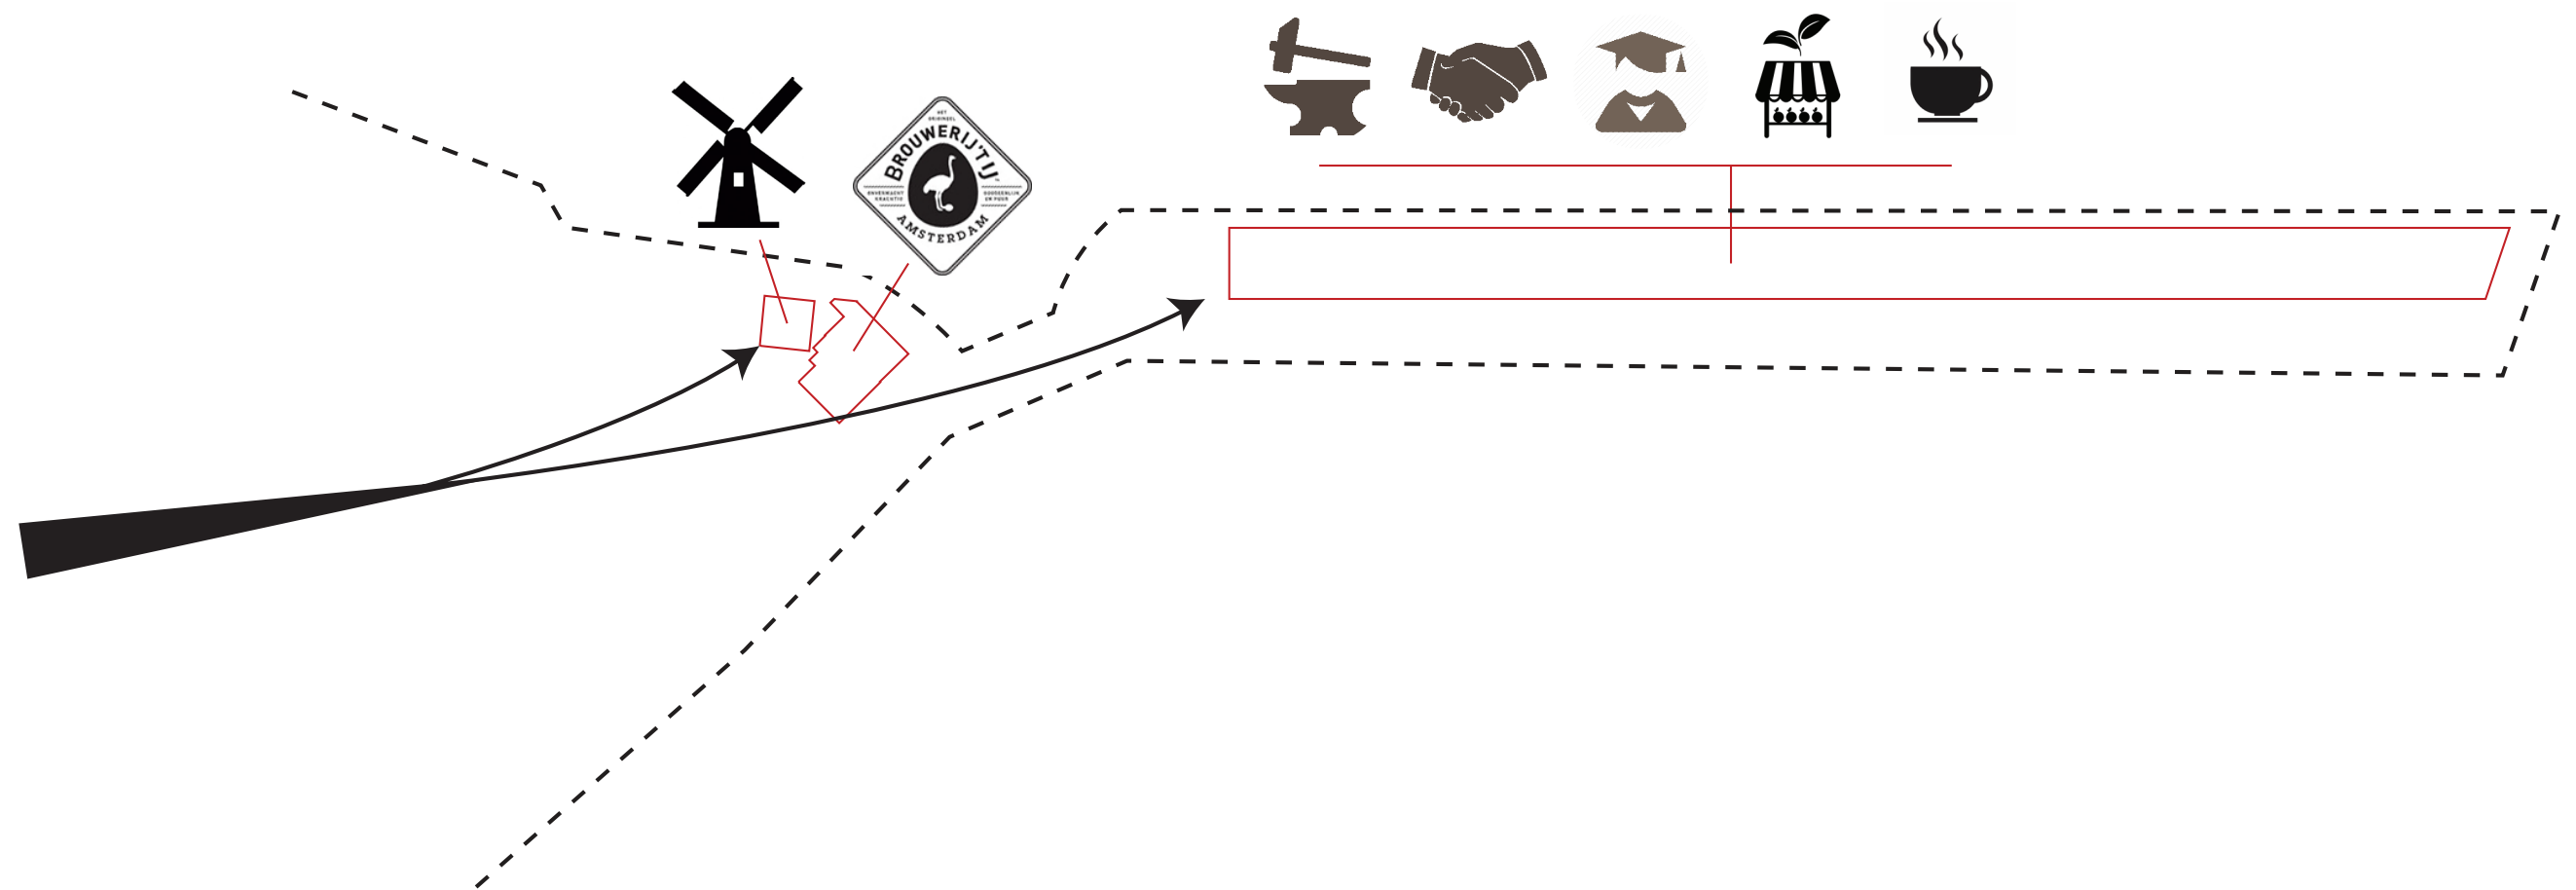



“Amsterdam as the  
capital for a re-valuated  
craftsmanship in 2040”

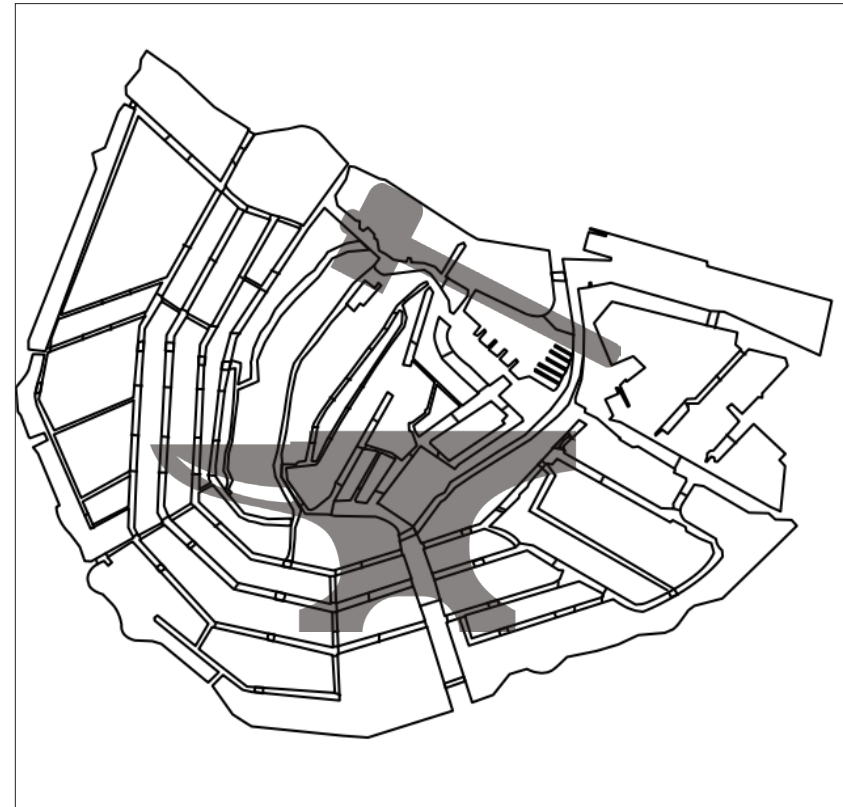





Flexible  
Adaptable  
Collective  
Live-work design



H A N D \_ M A D E

Architecture  
for  
craftsmanship

