

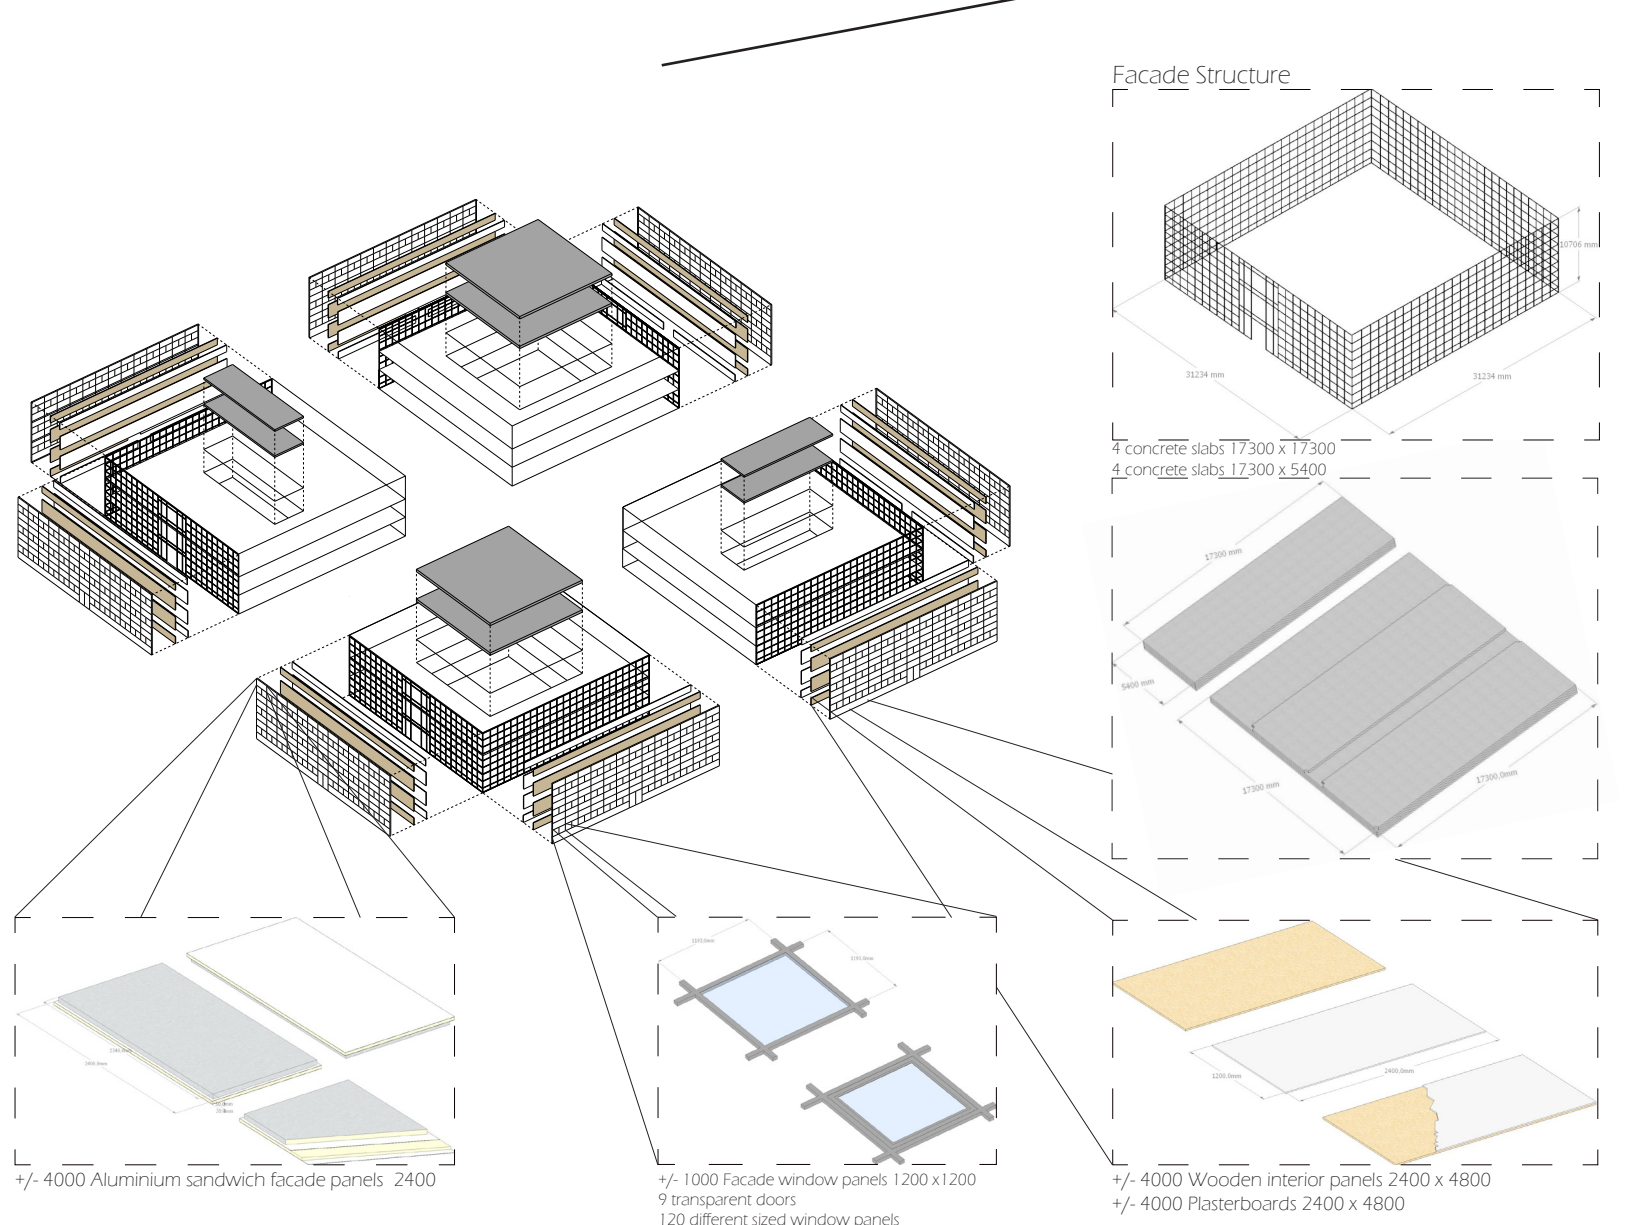
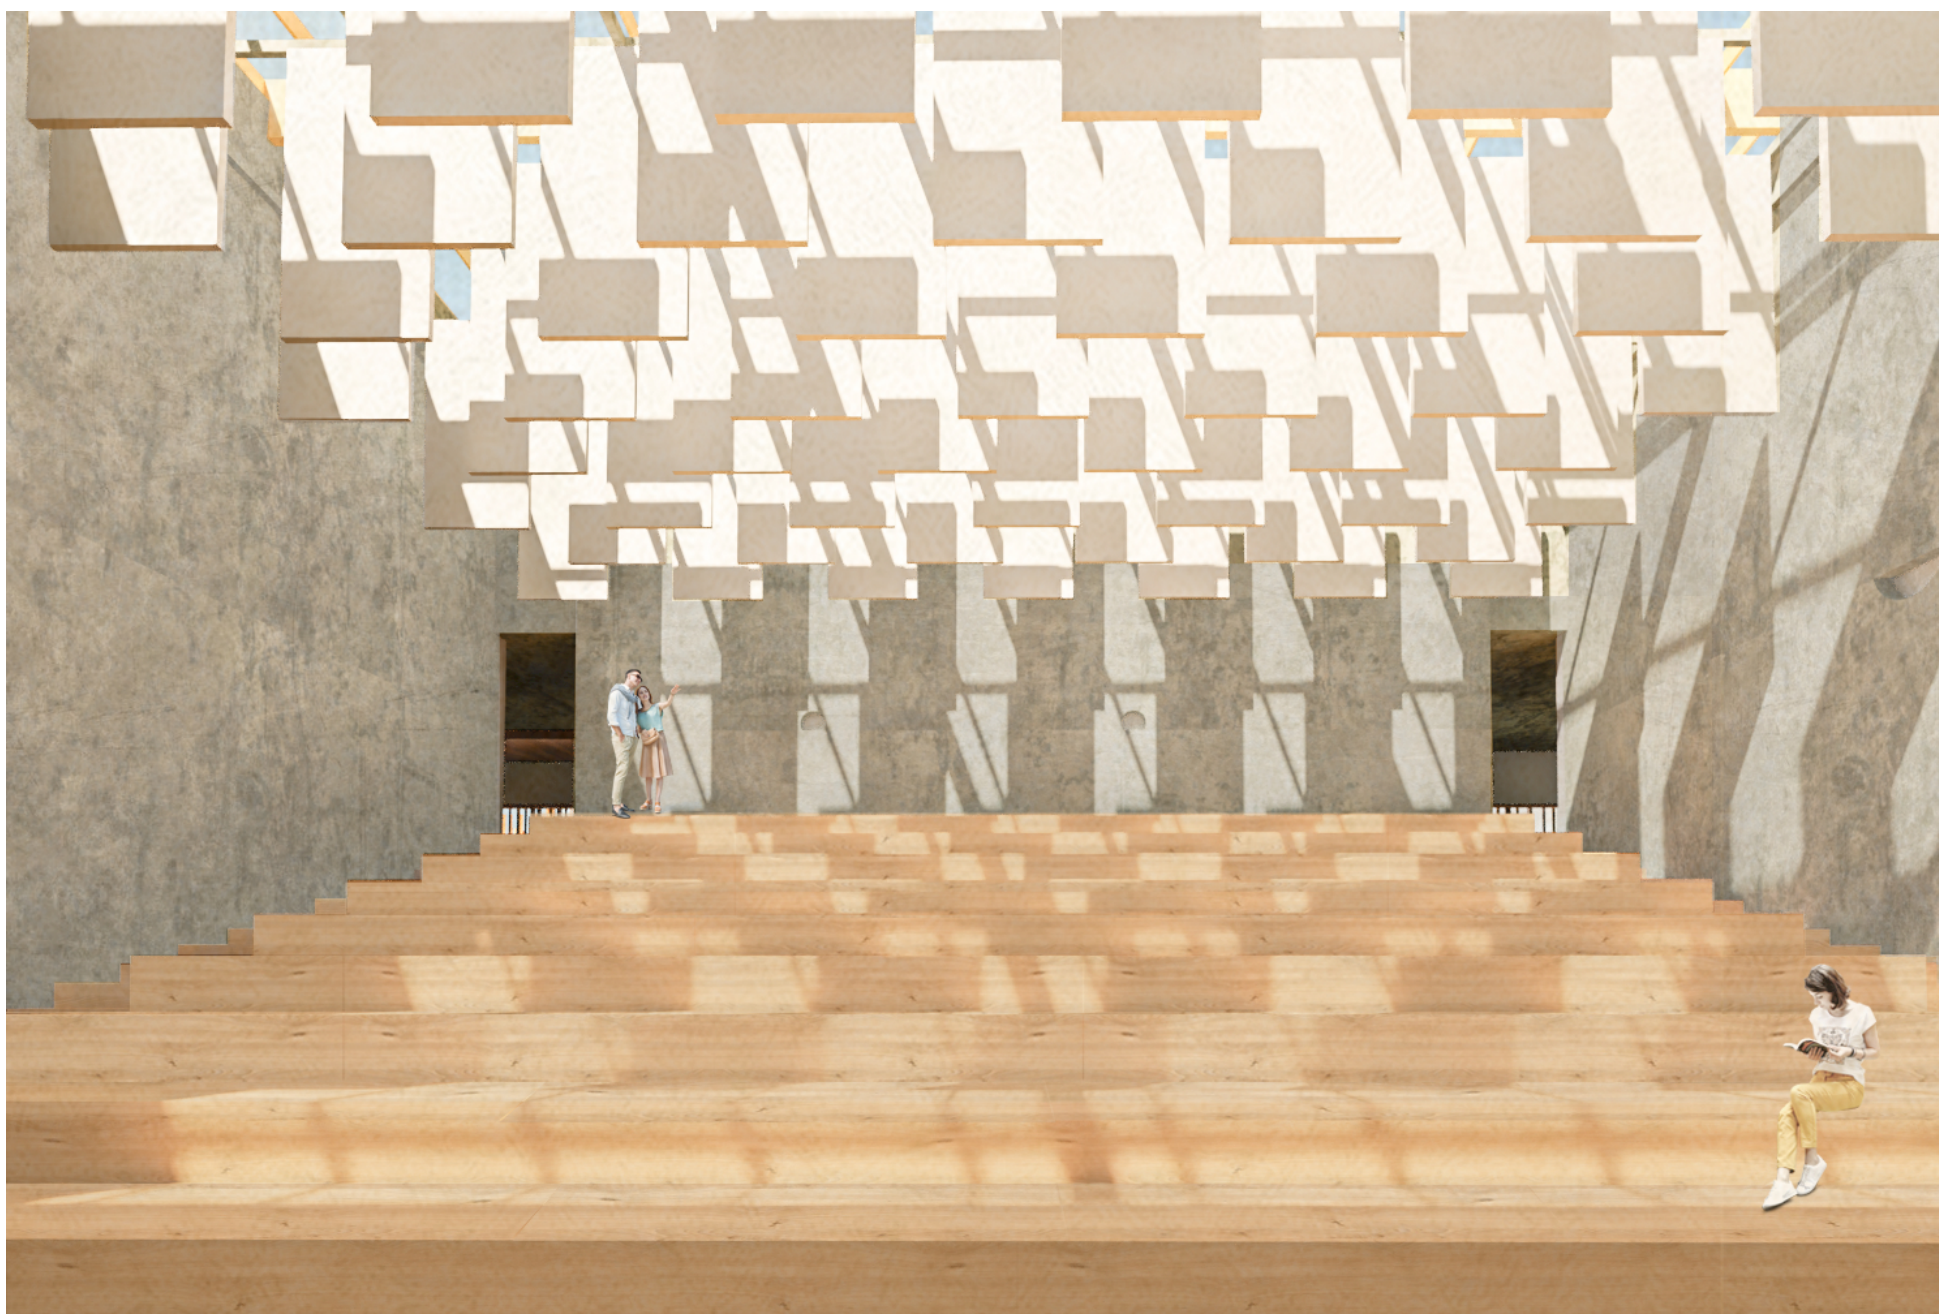
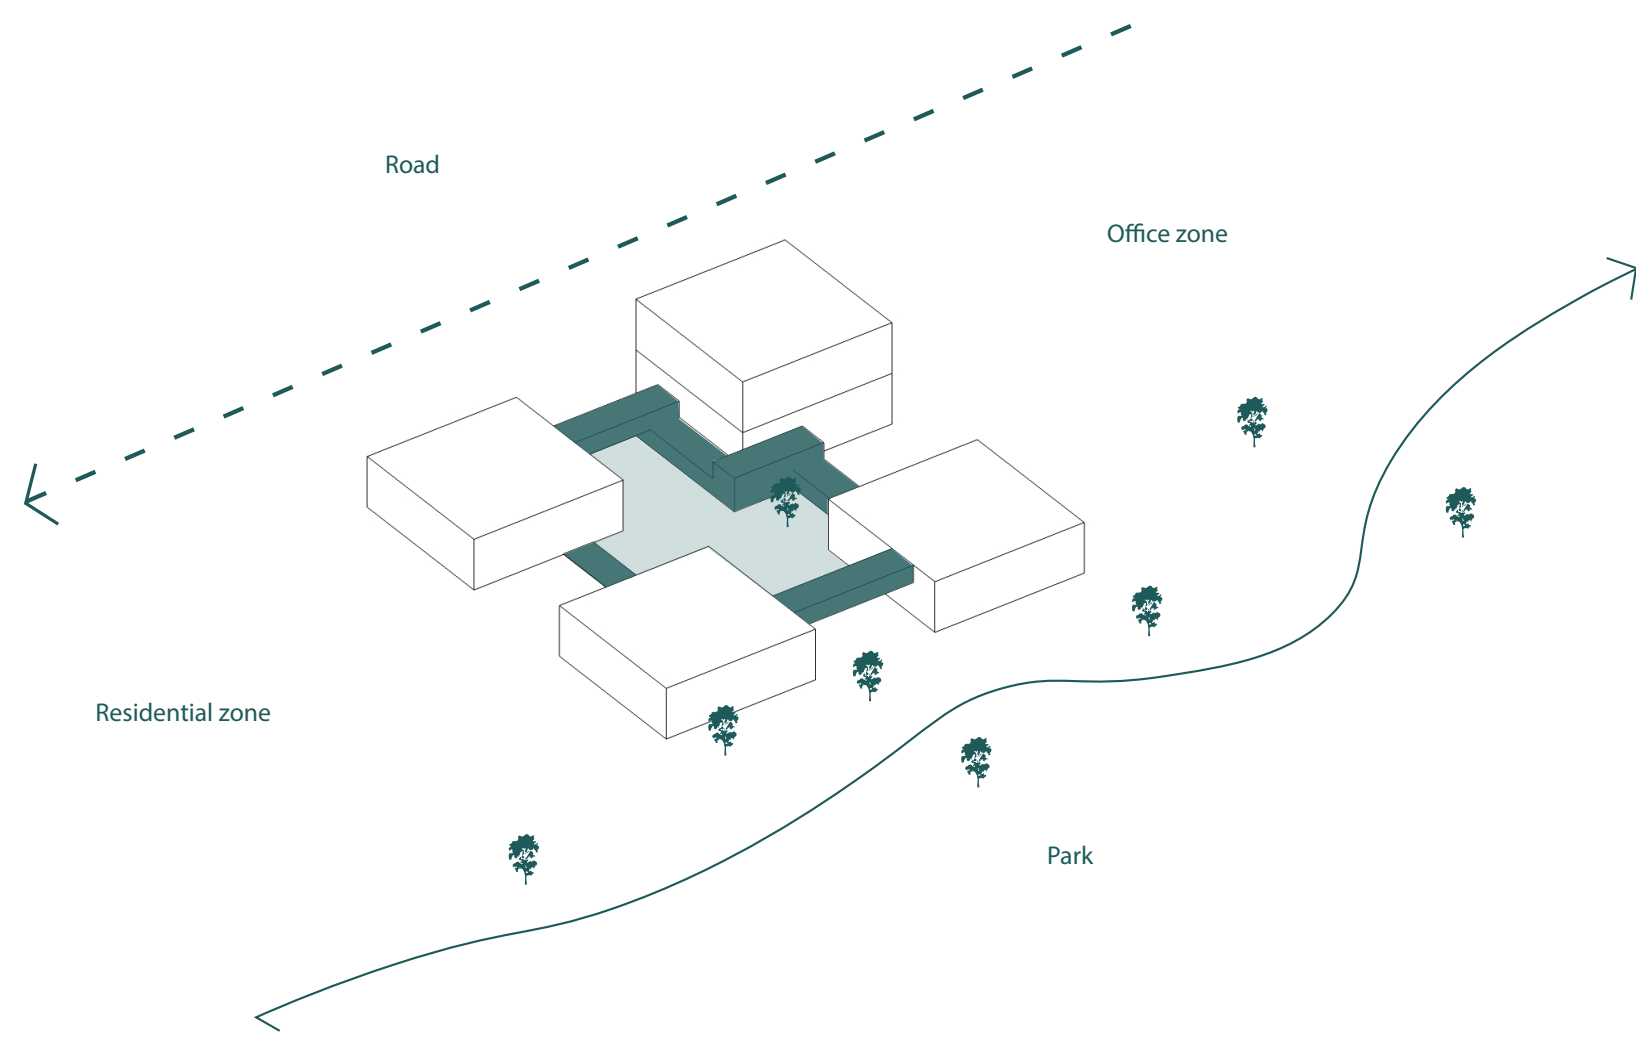






# THE WIC

'A Waste Innovation Centre'


Graduation Poster Presentation  
Louise Remmelts  
Architectural Engineering

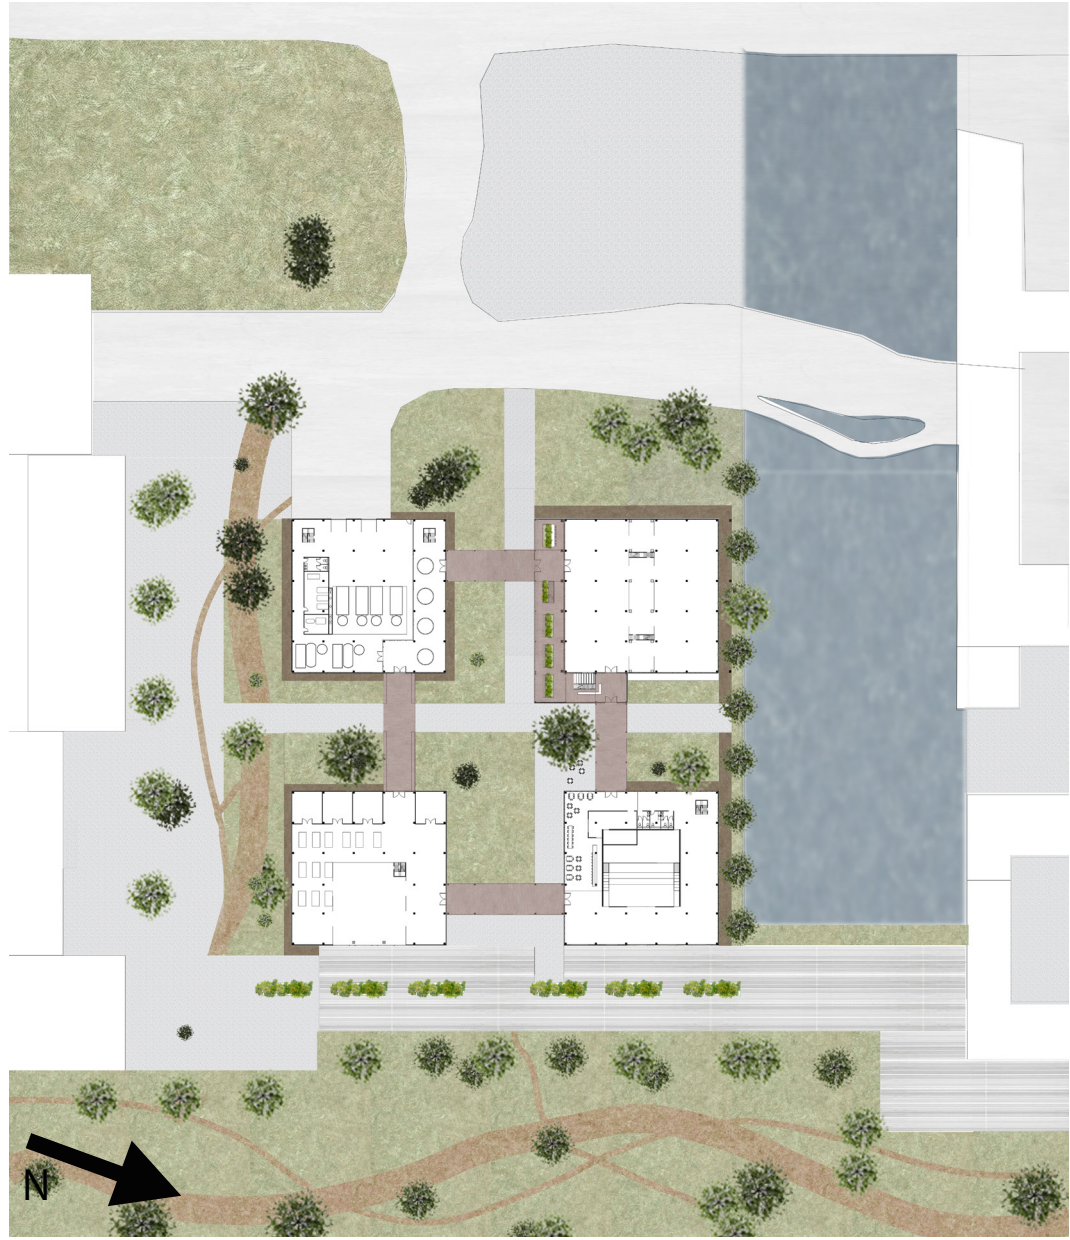



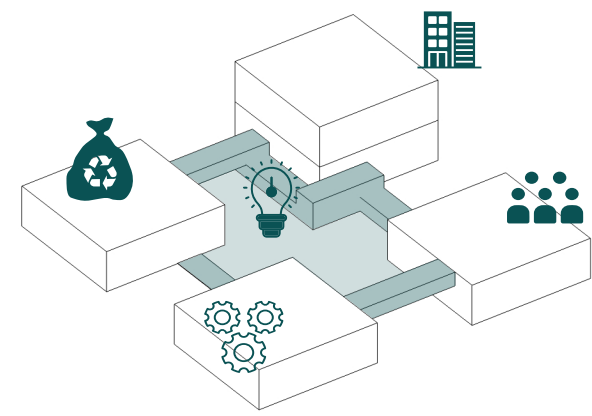


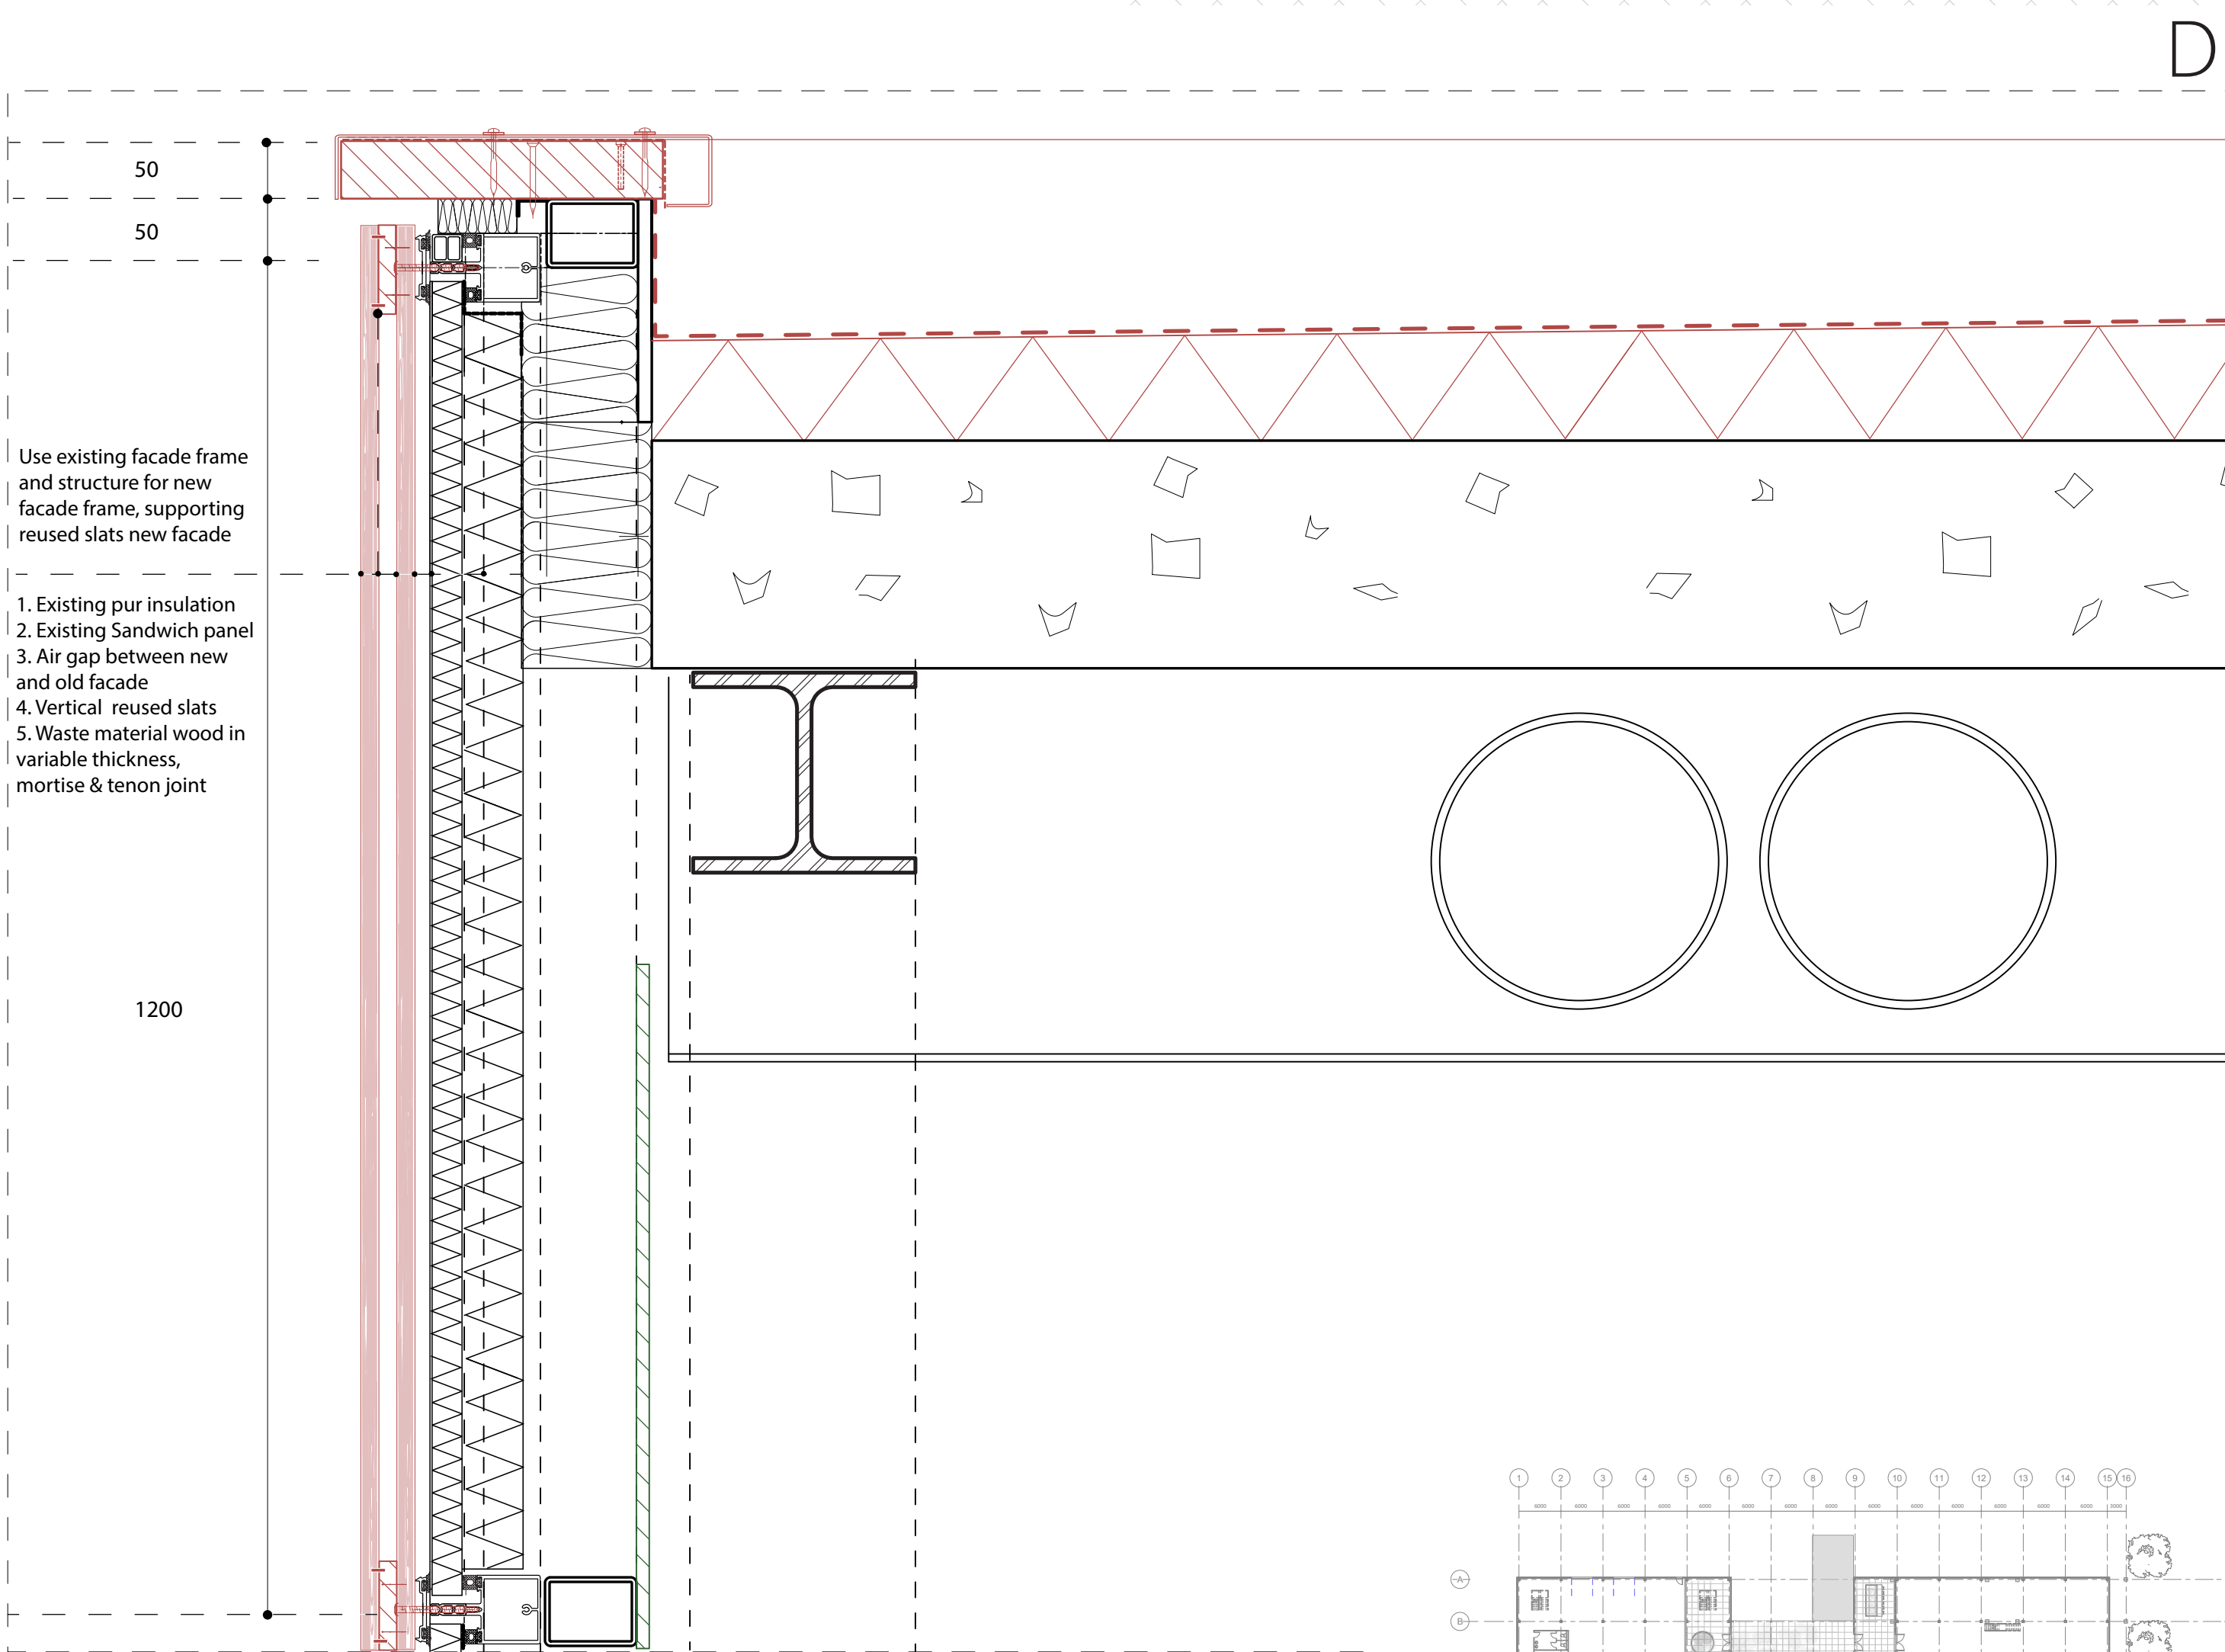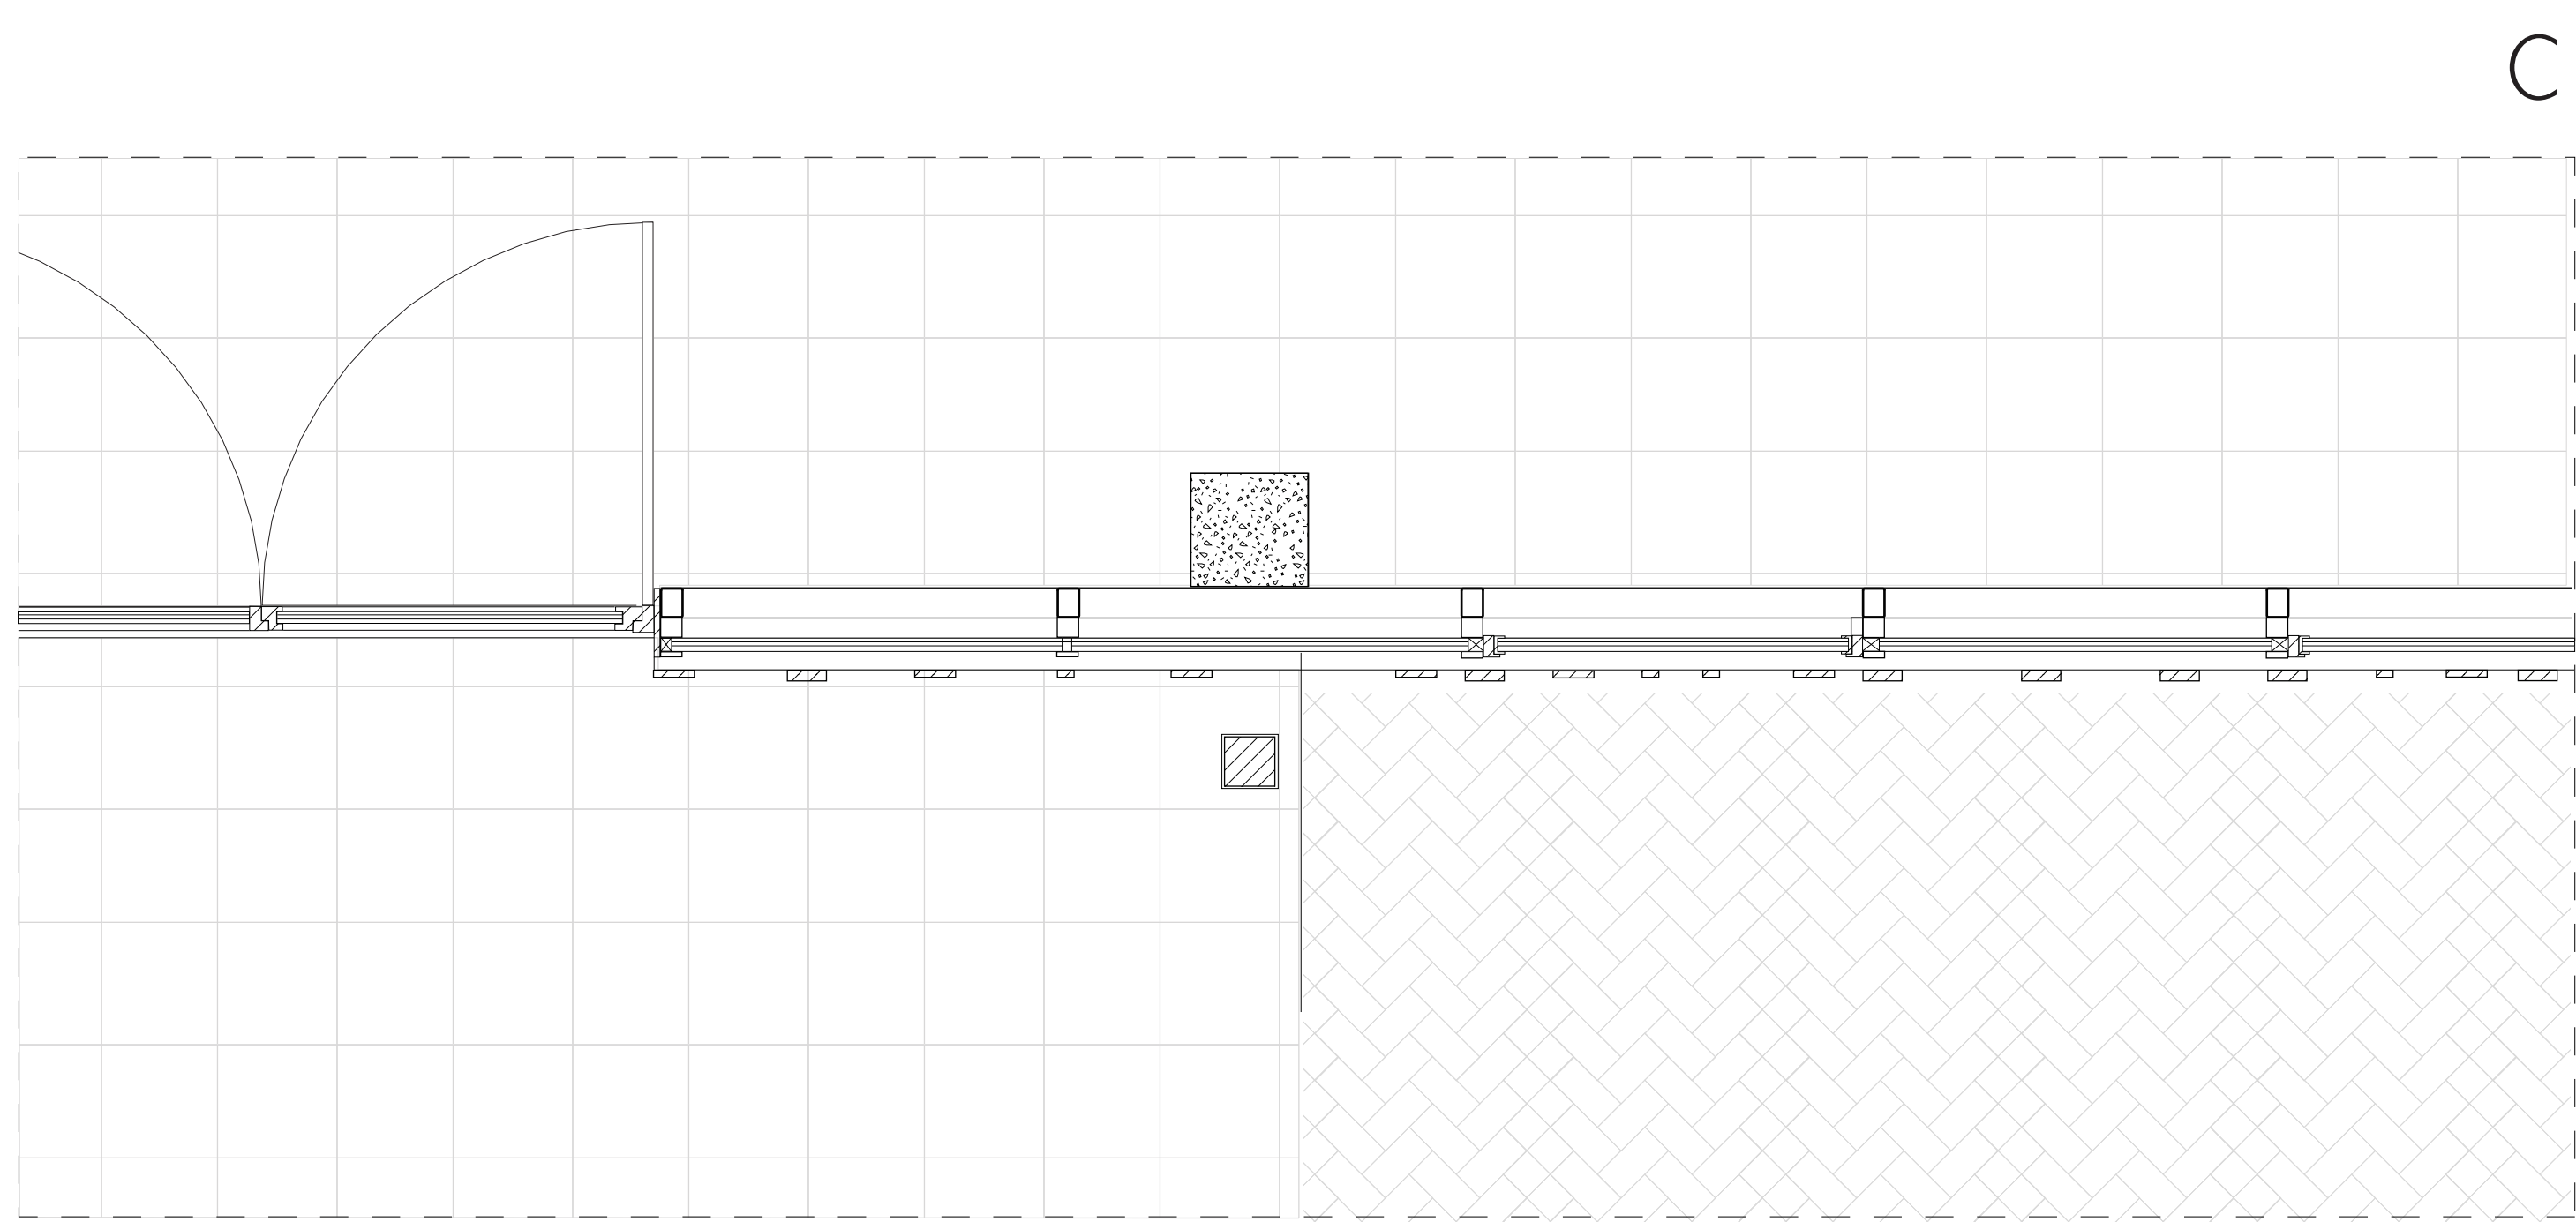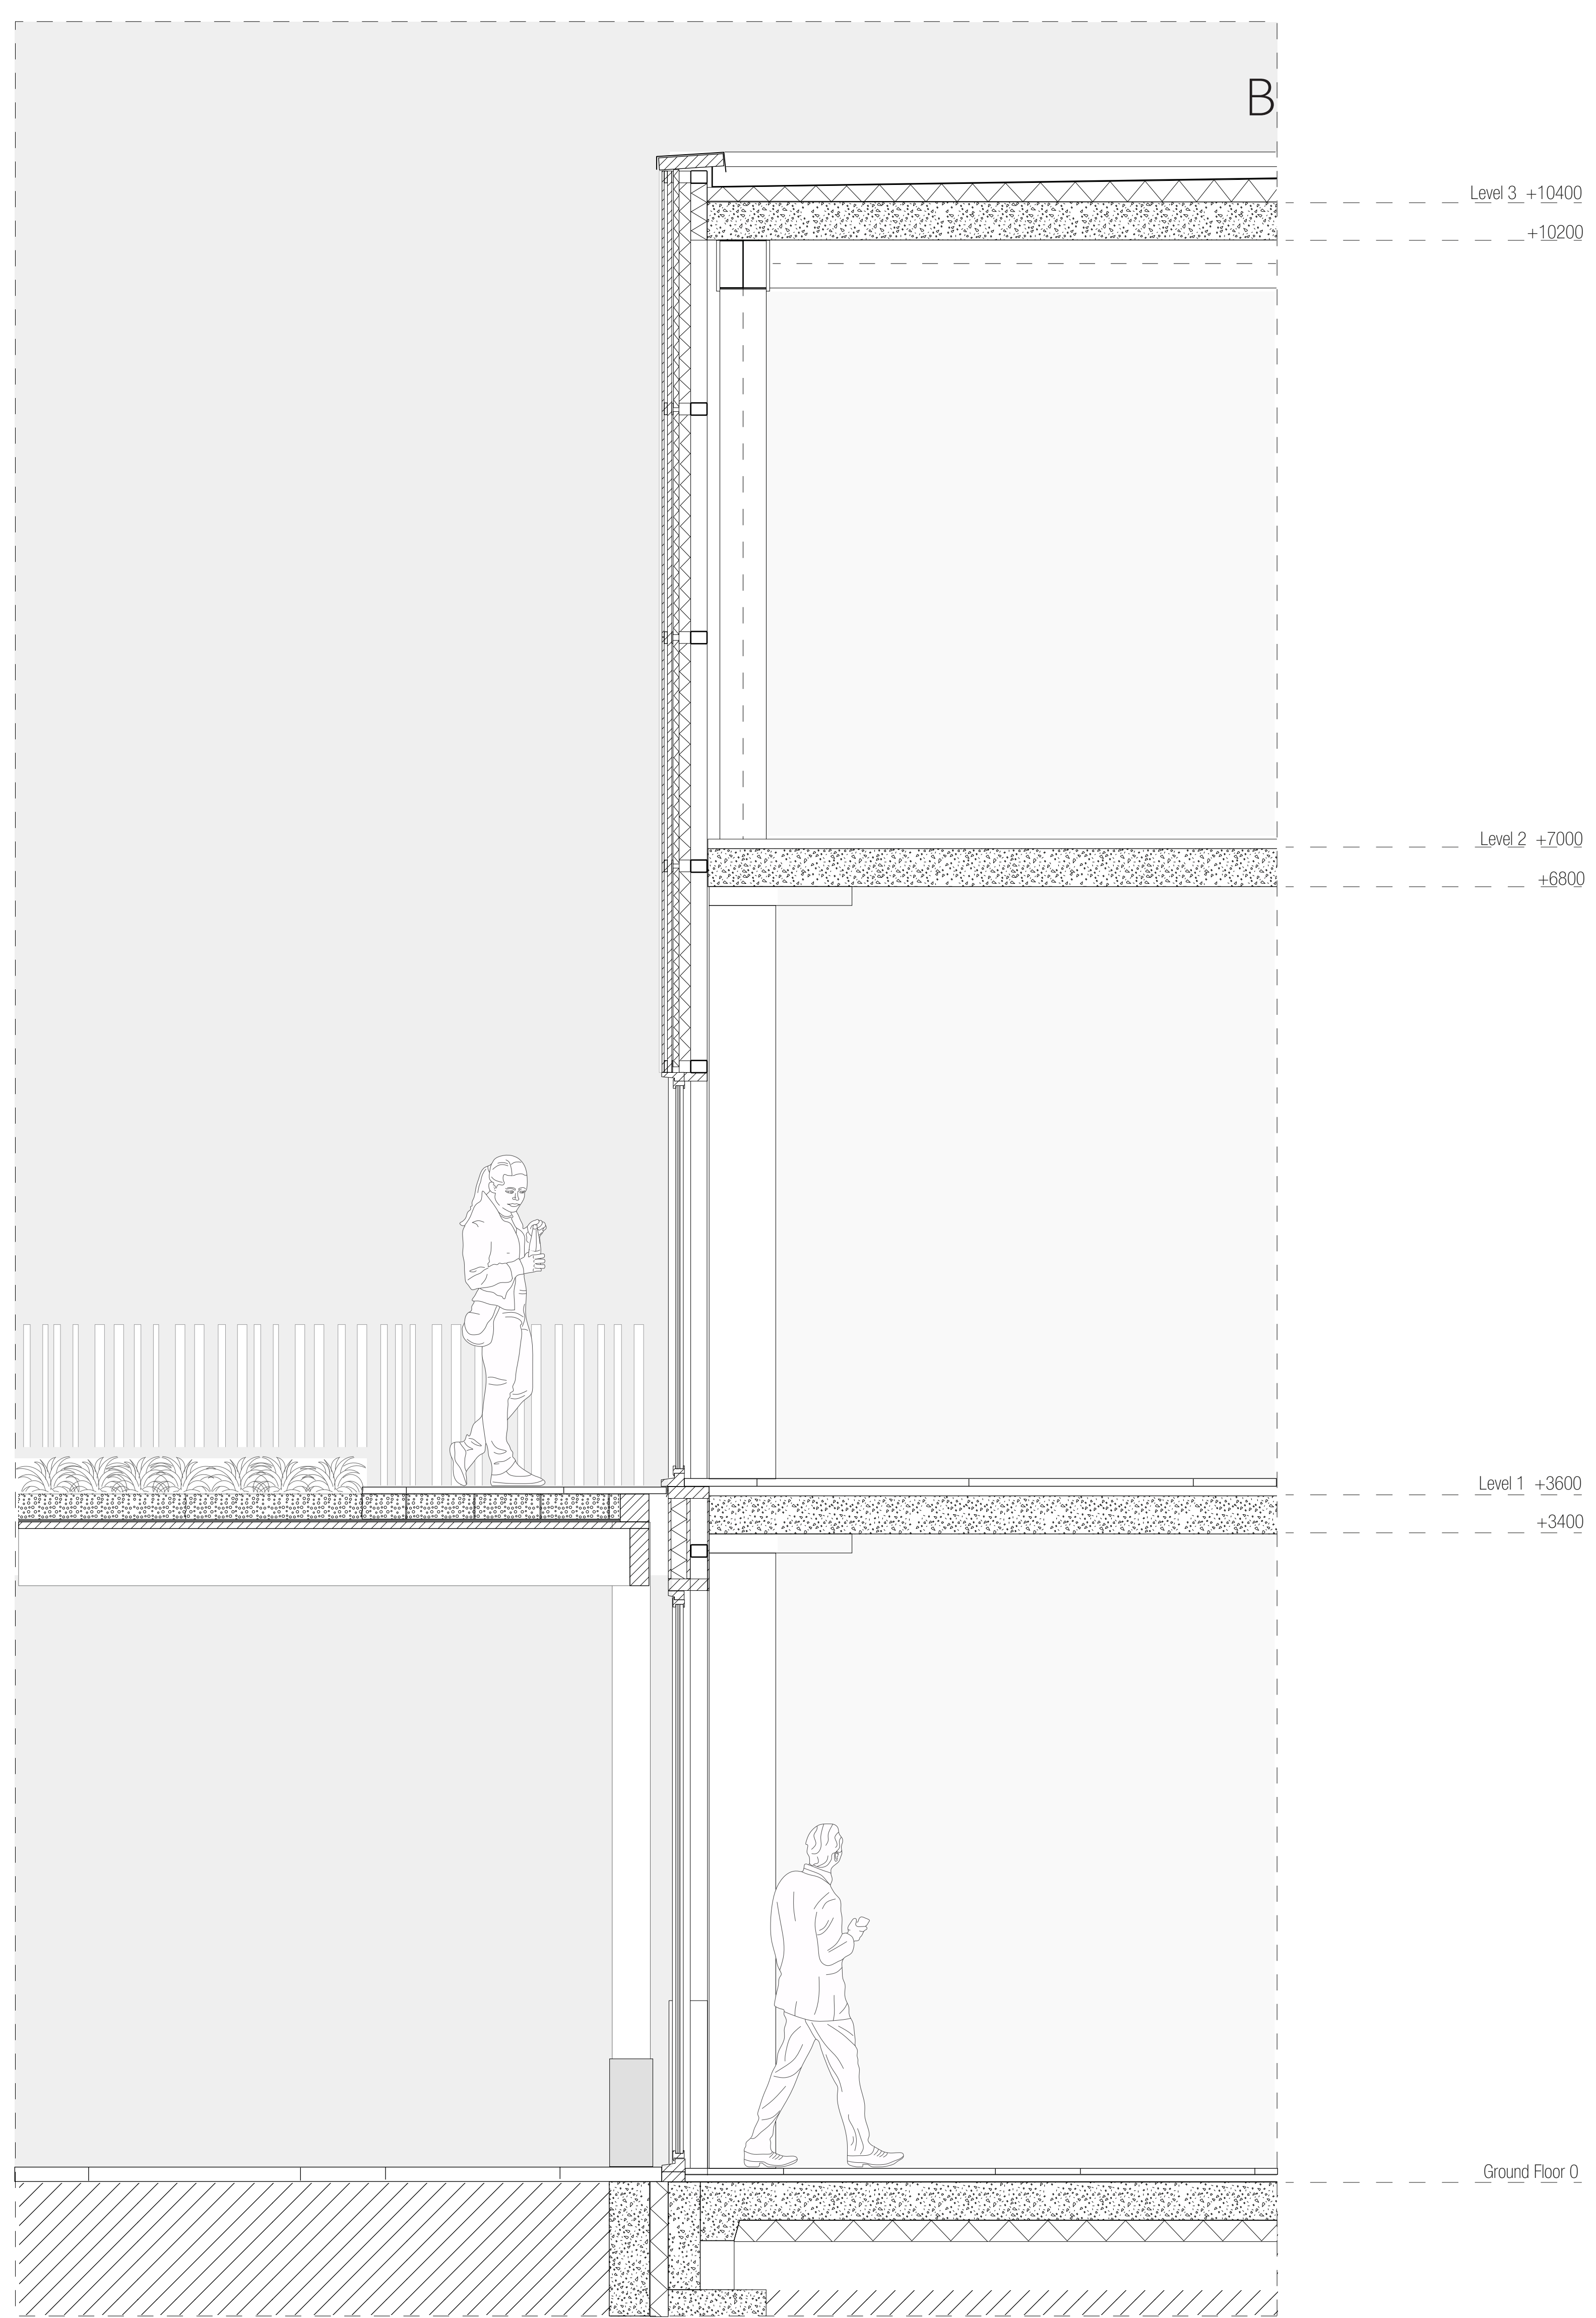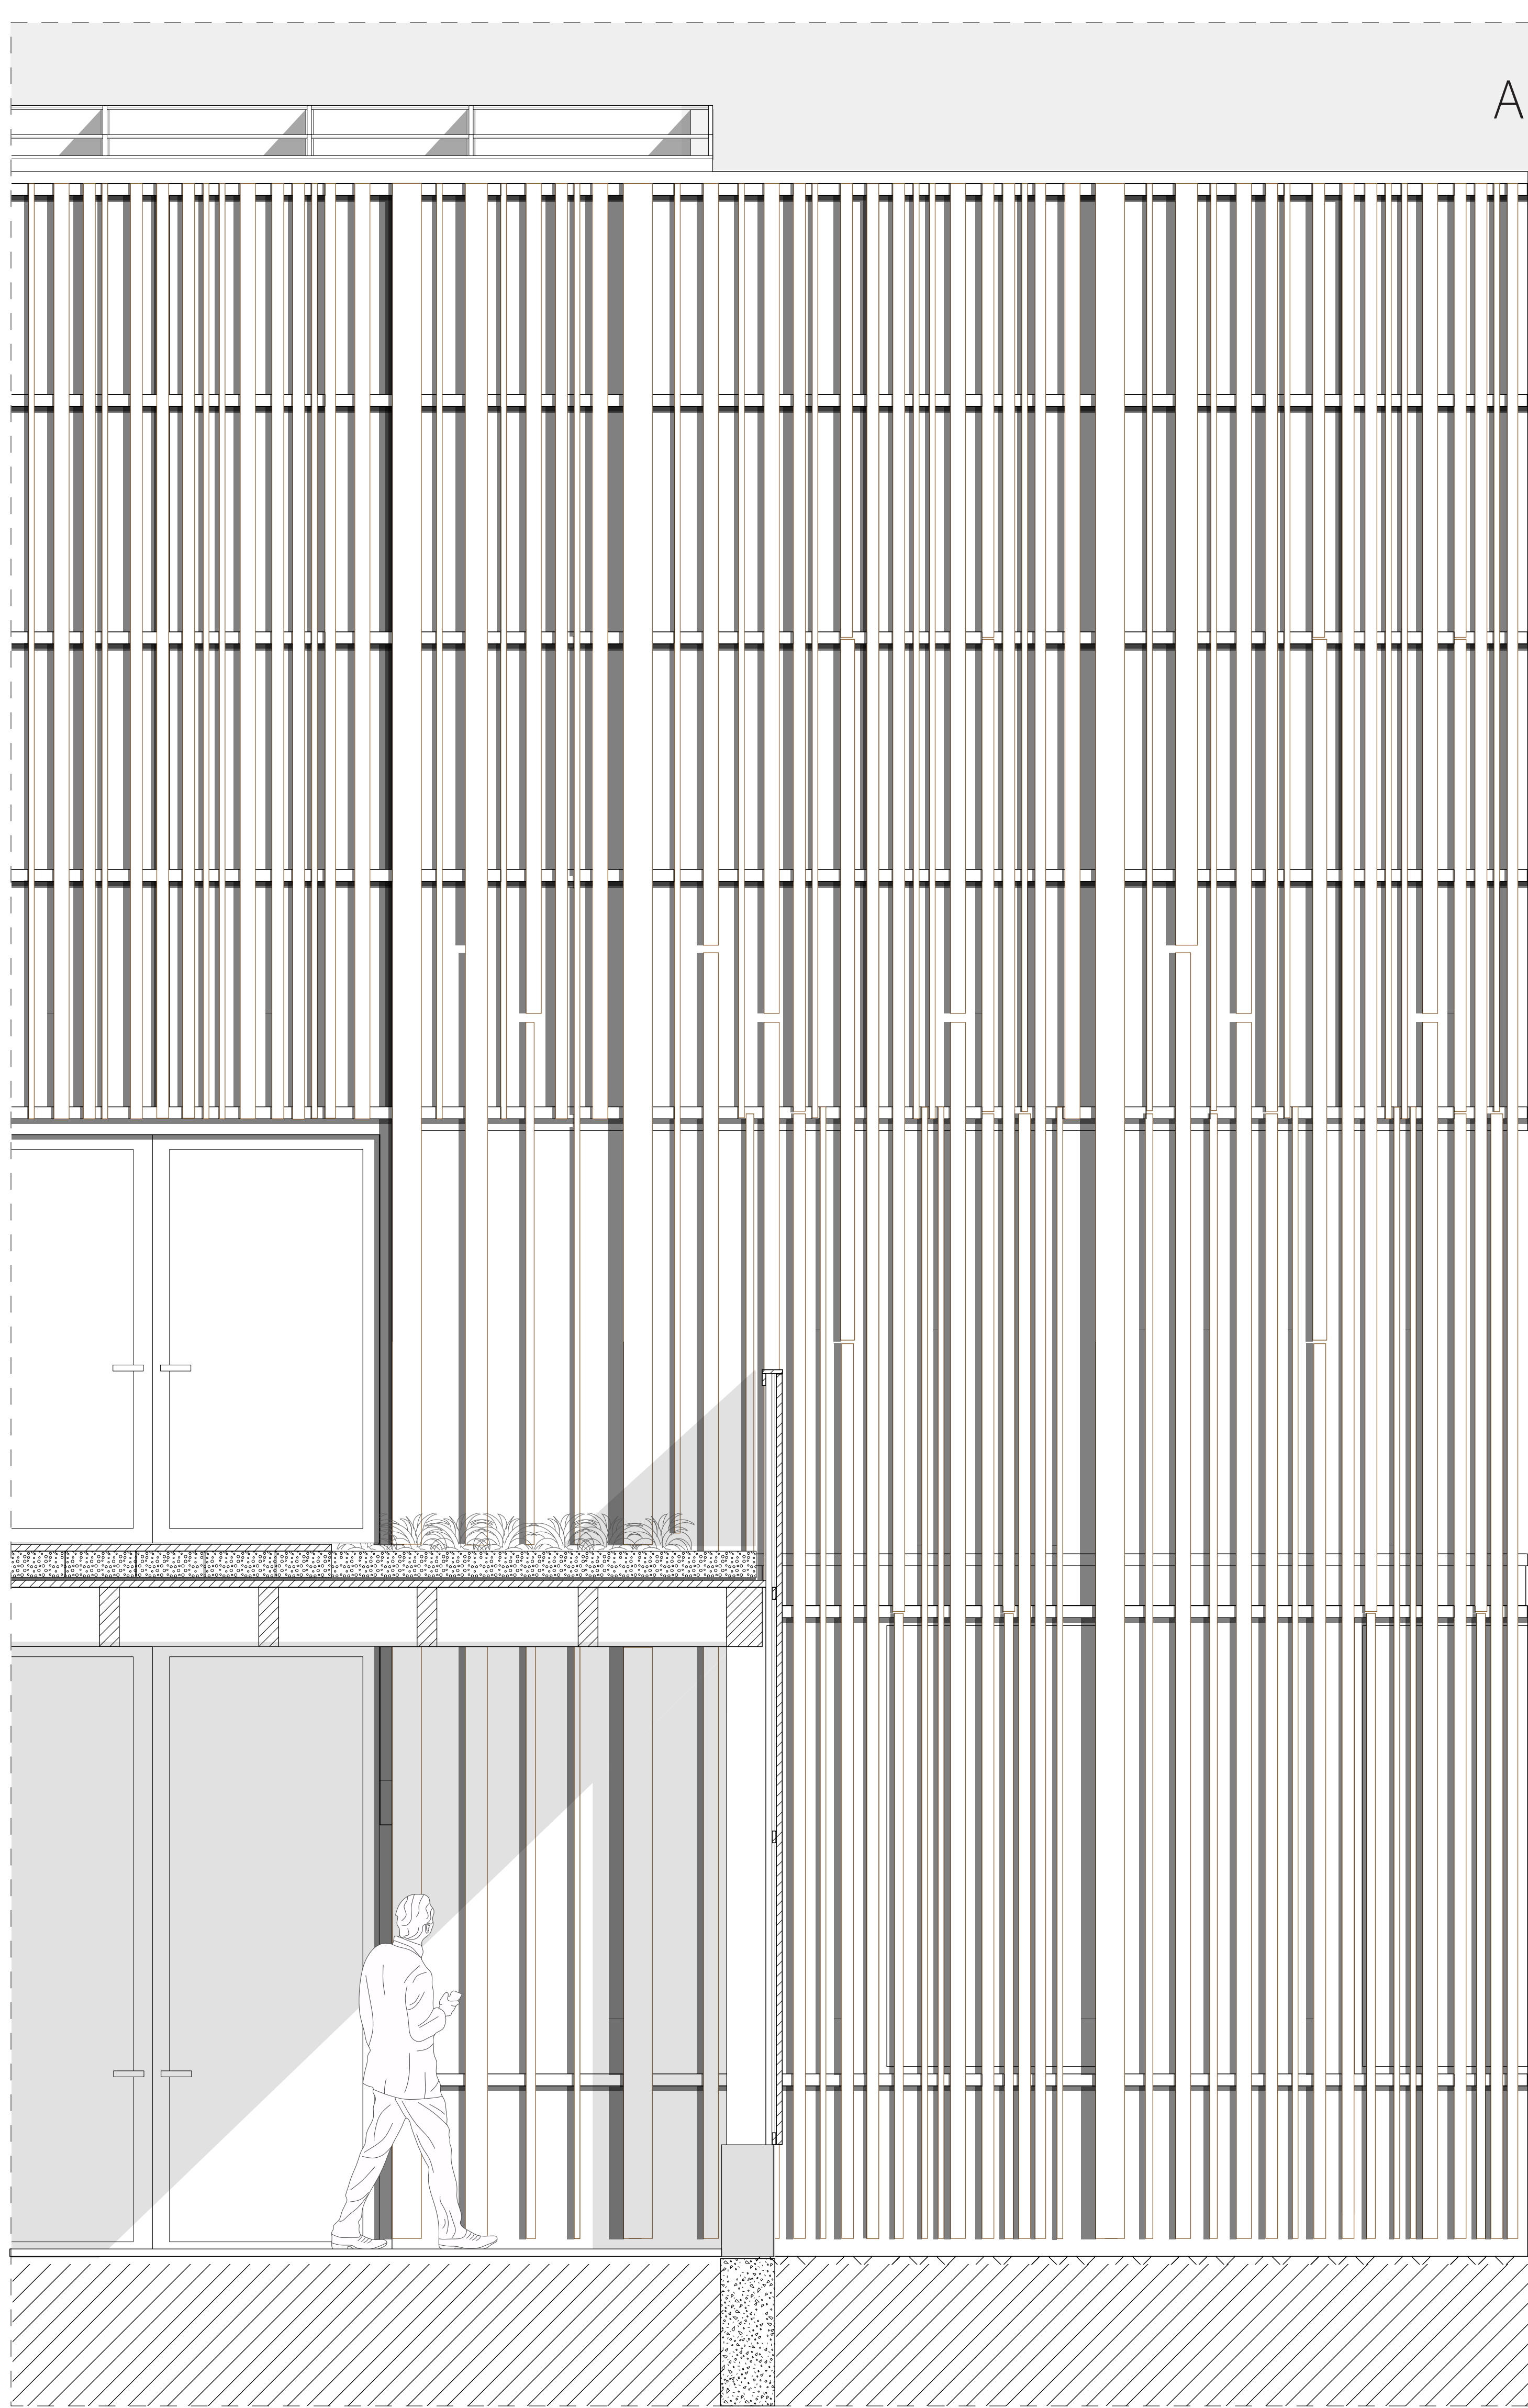

- 1:20/1:5 Facade details  
 A 1:20 Facade View  
 B 1:20 Vertical Section  
 C 1:20 Horizontal Section  
 D 1:5 Roof section with reclaimed wood  
 E 1:20 Facade View materialisation

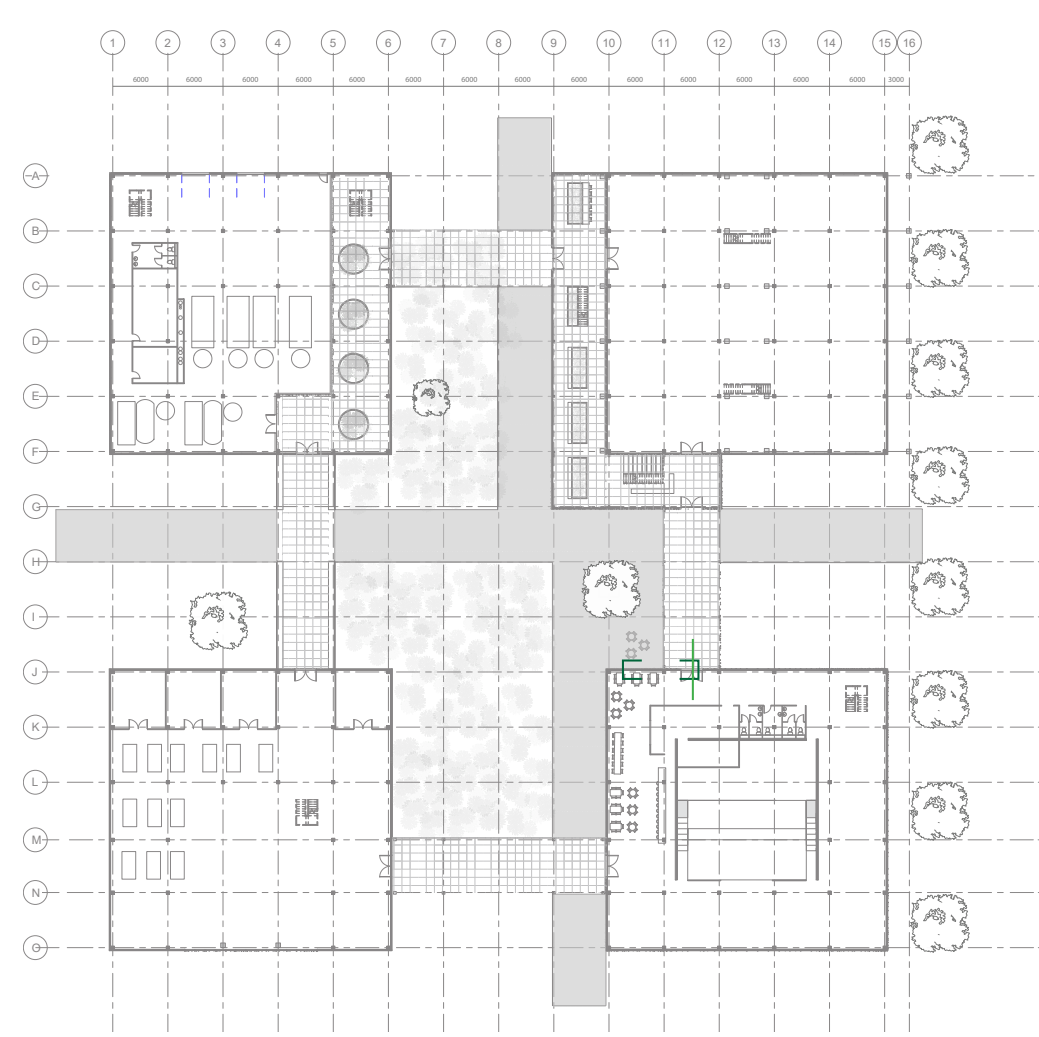



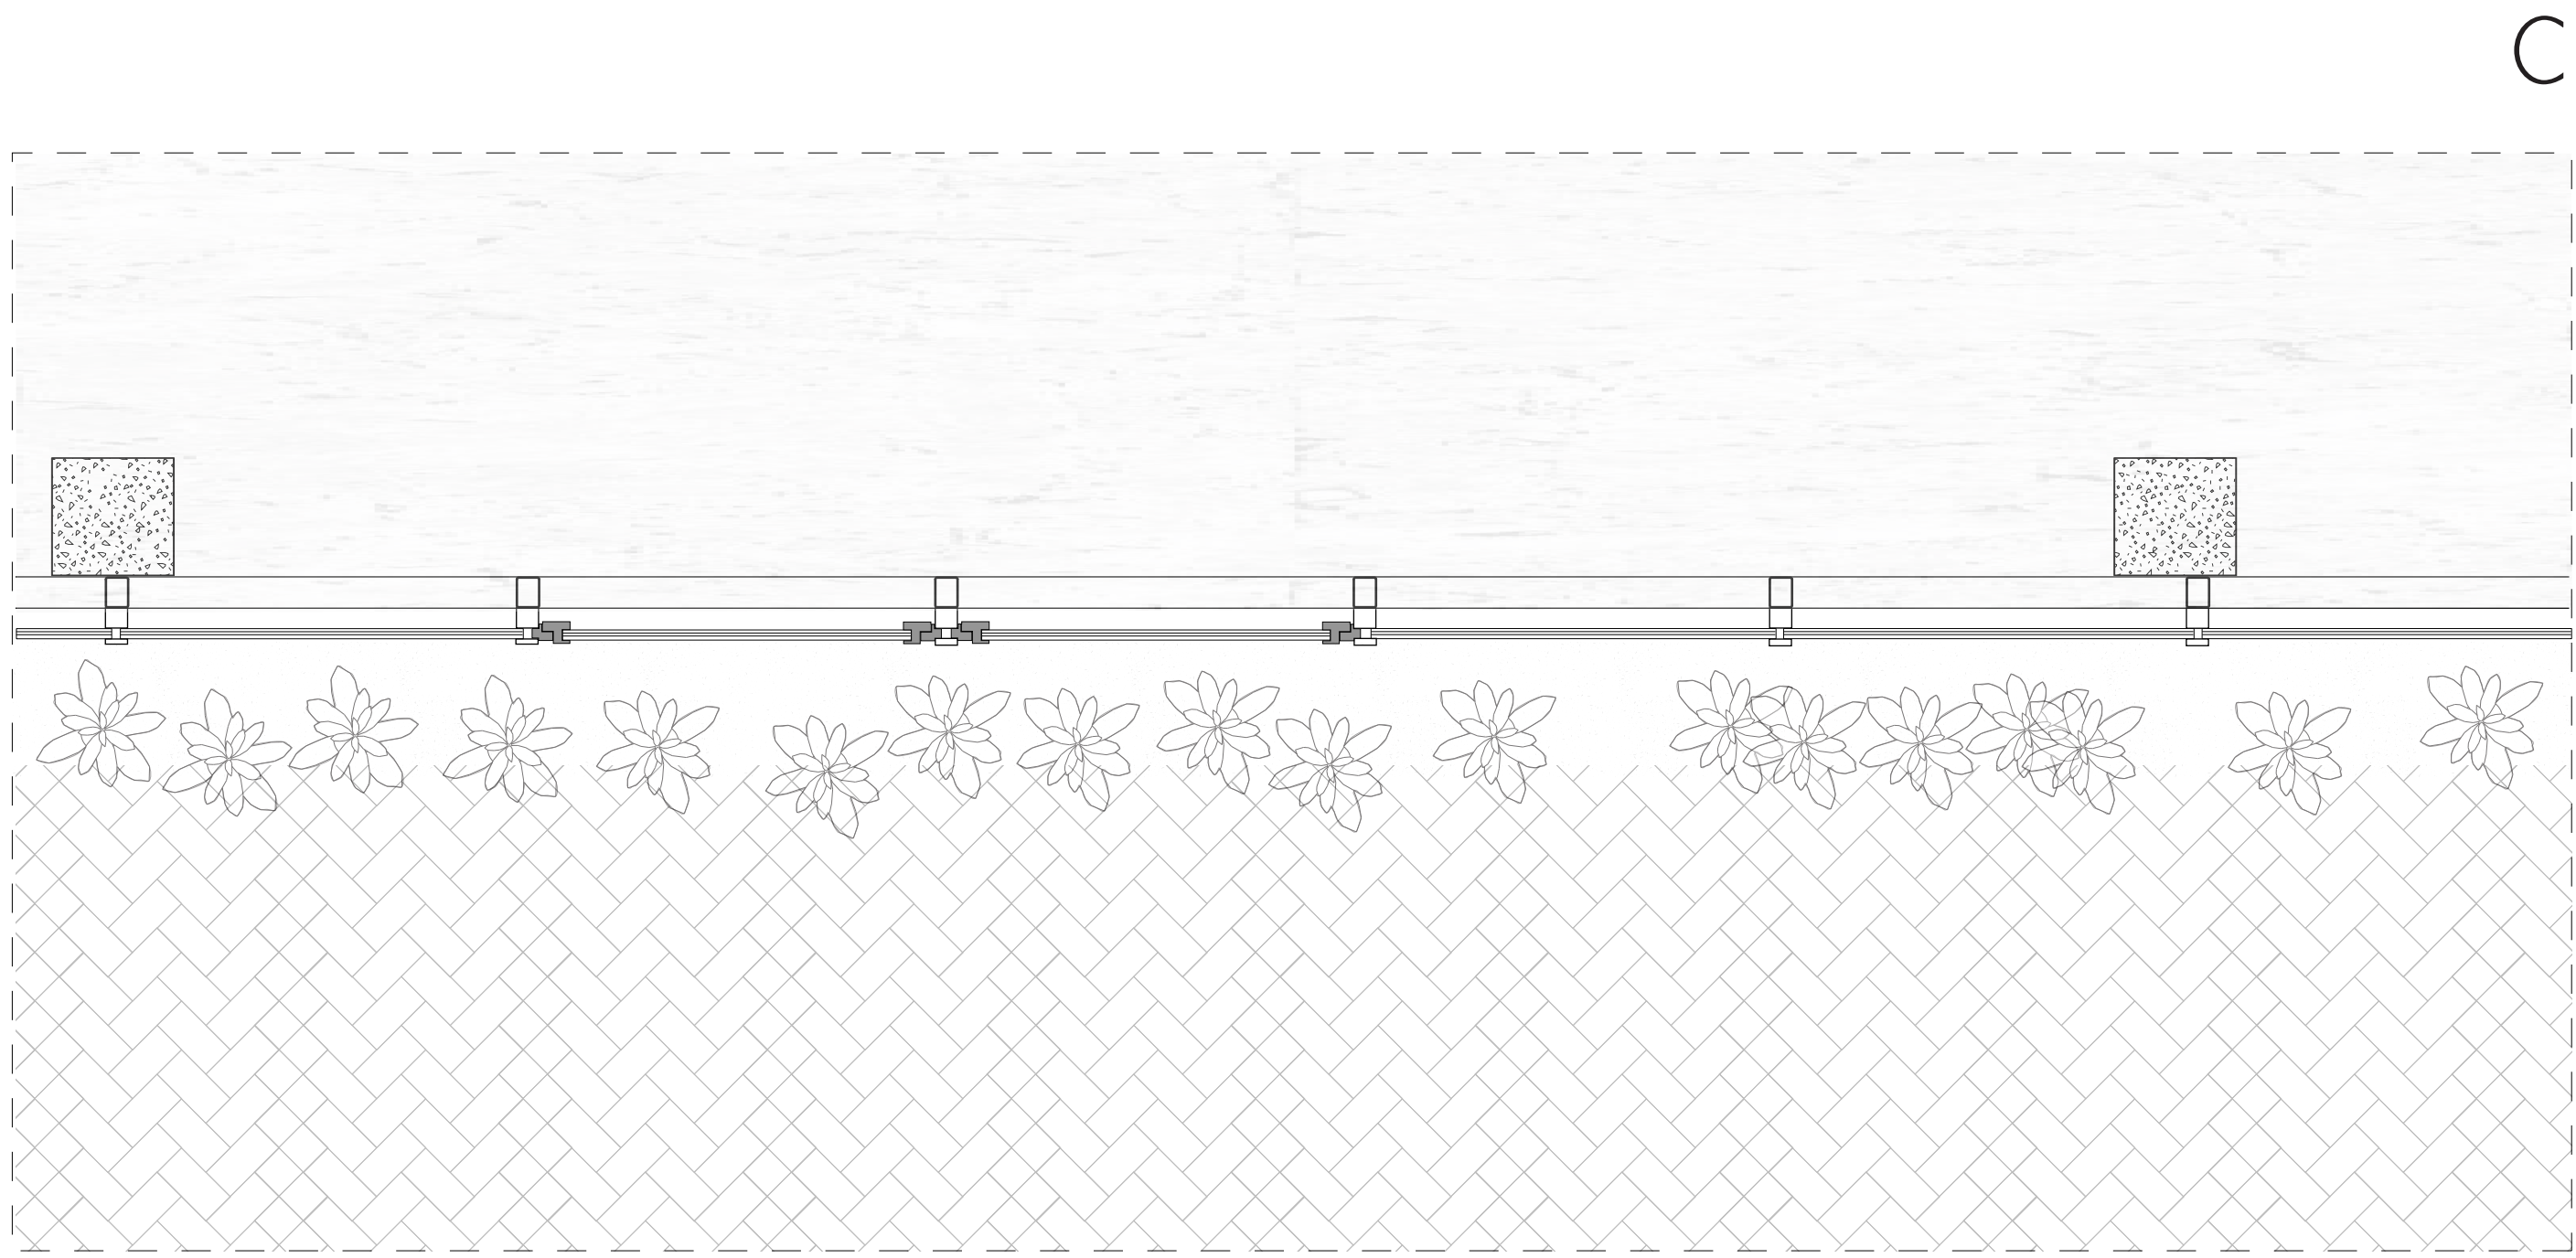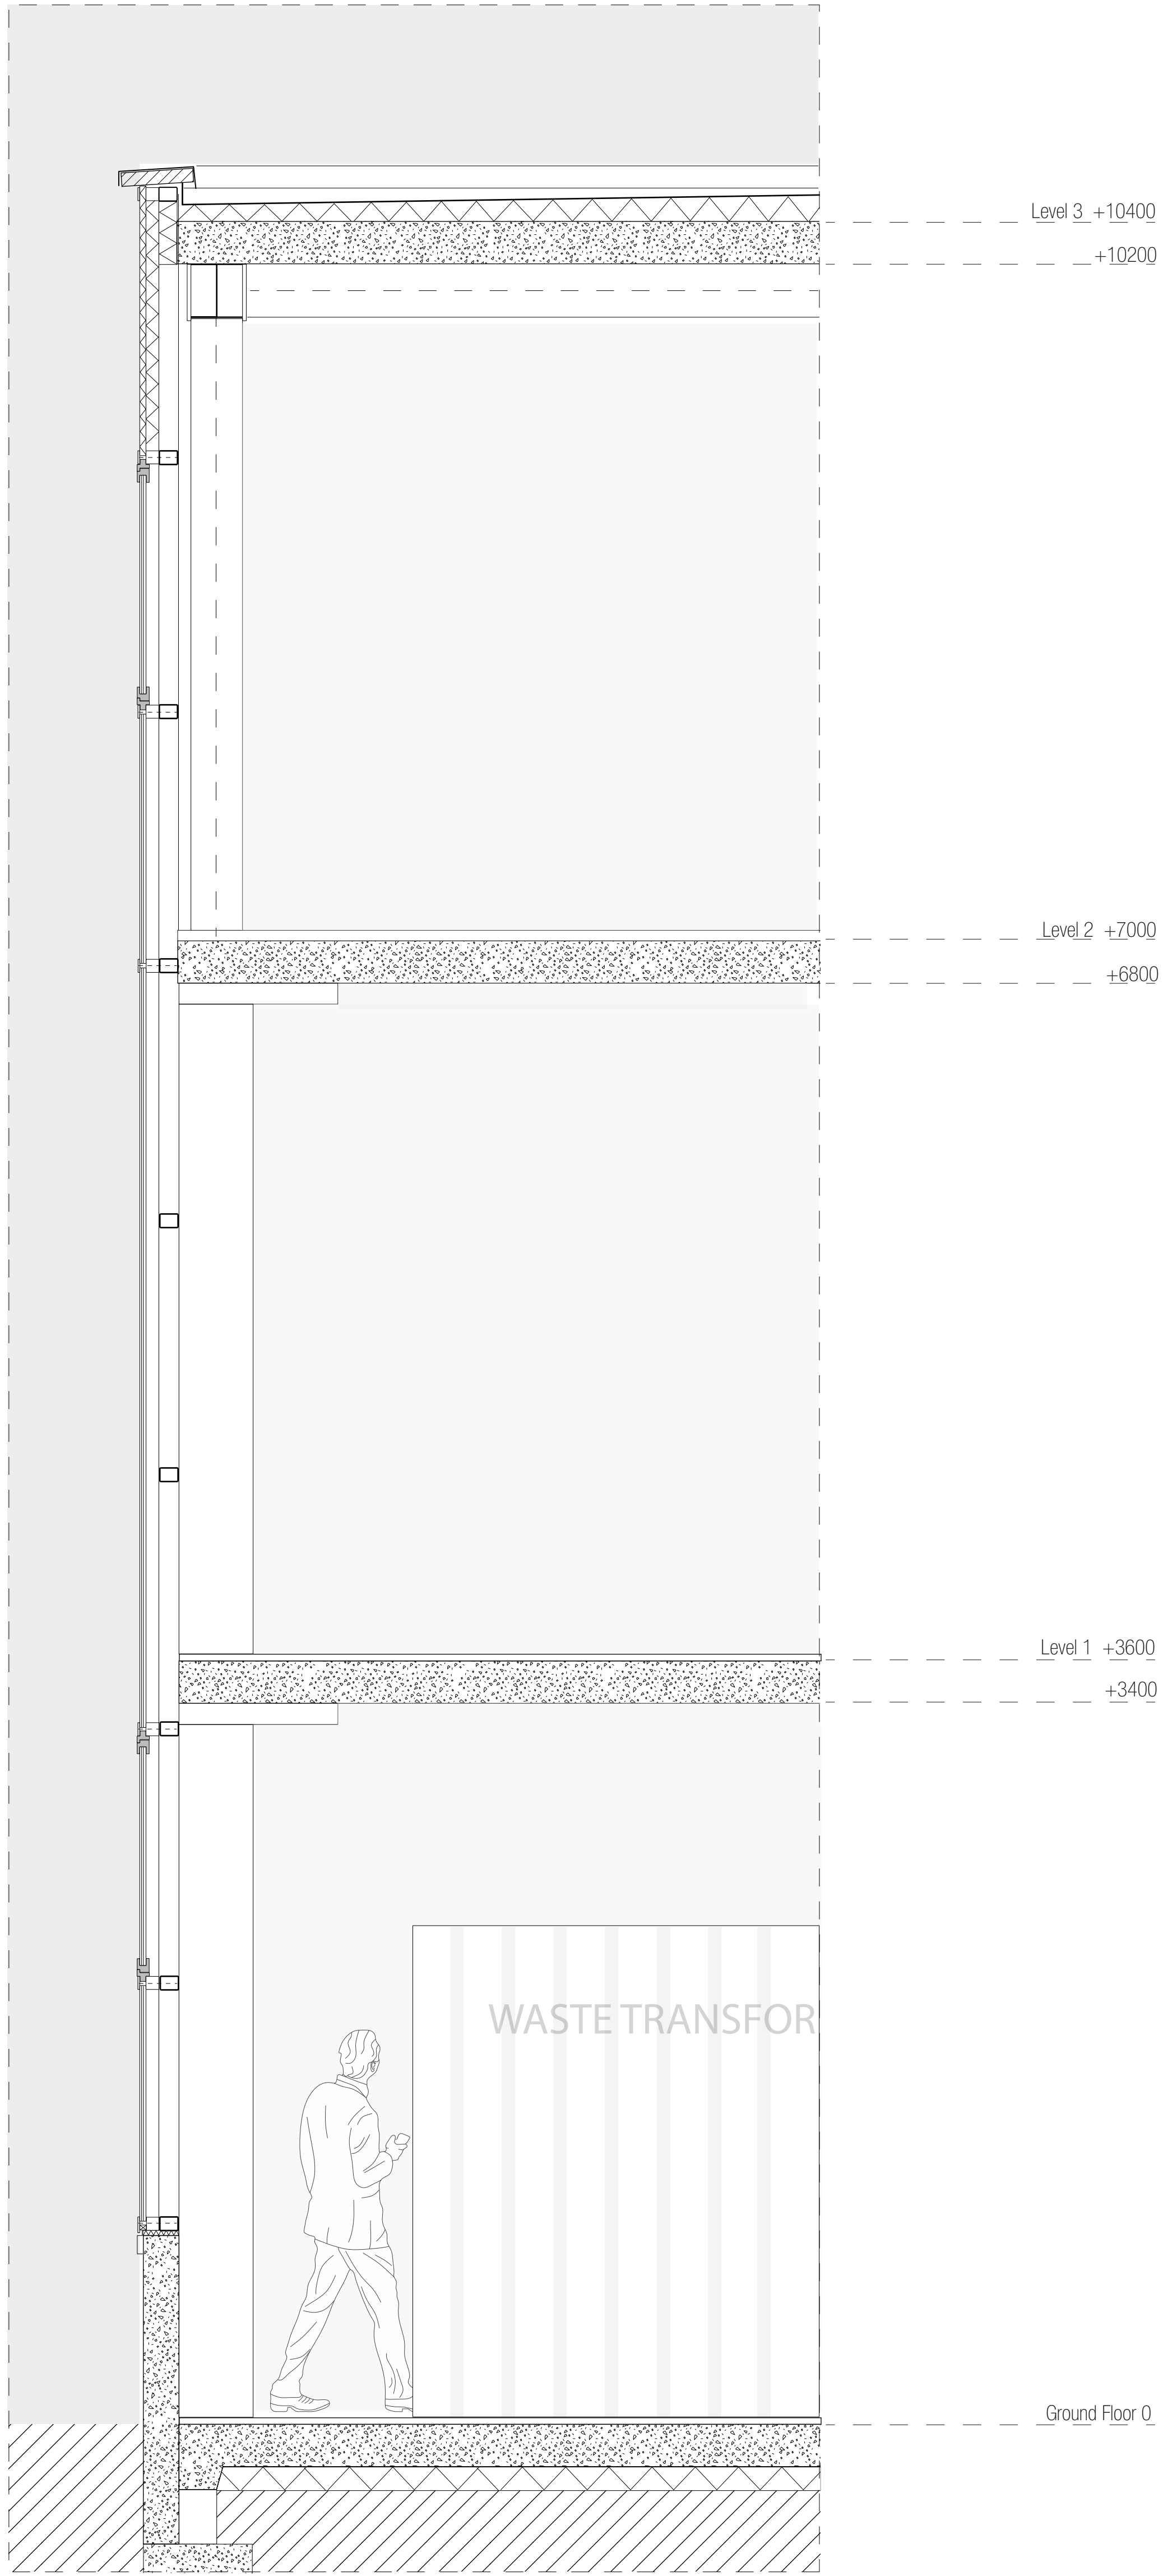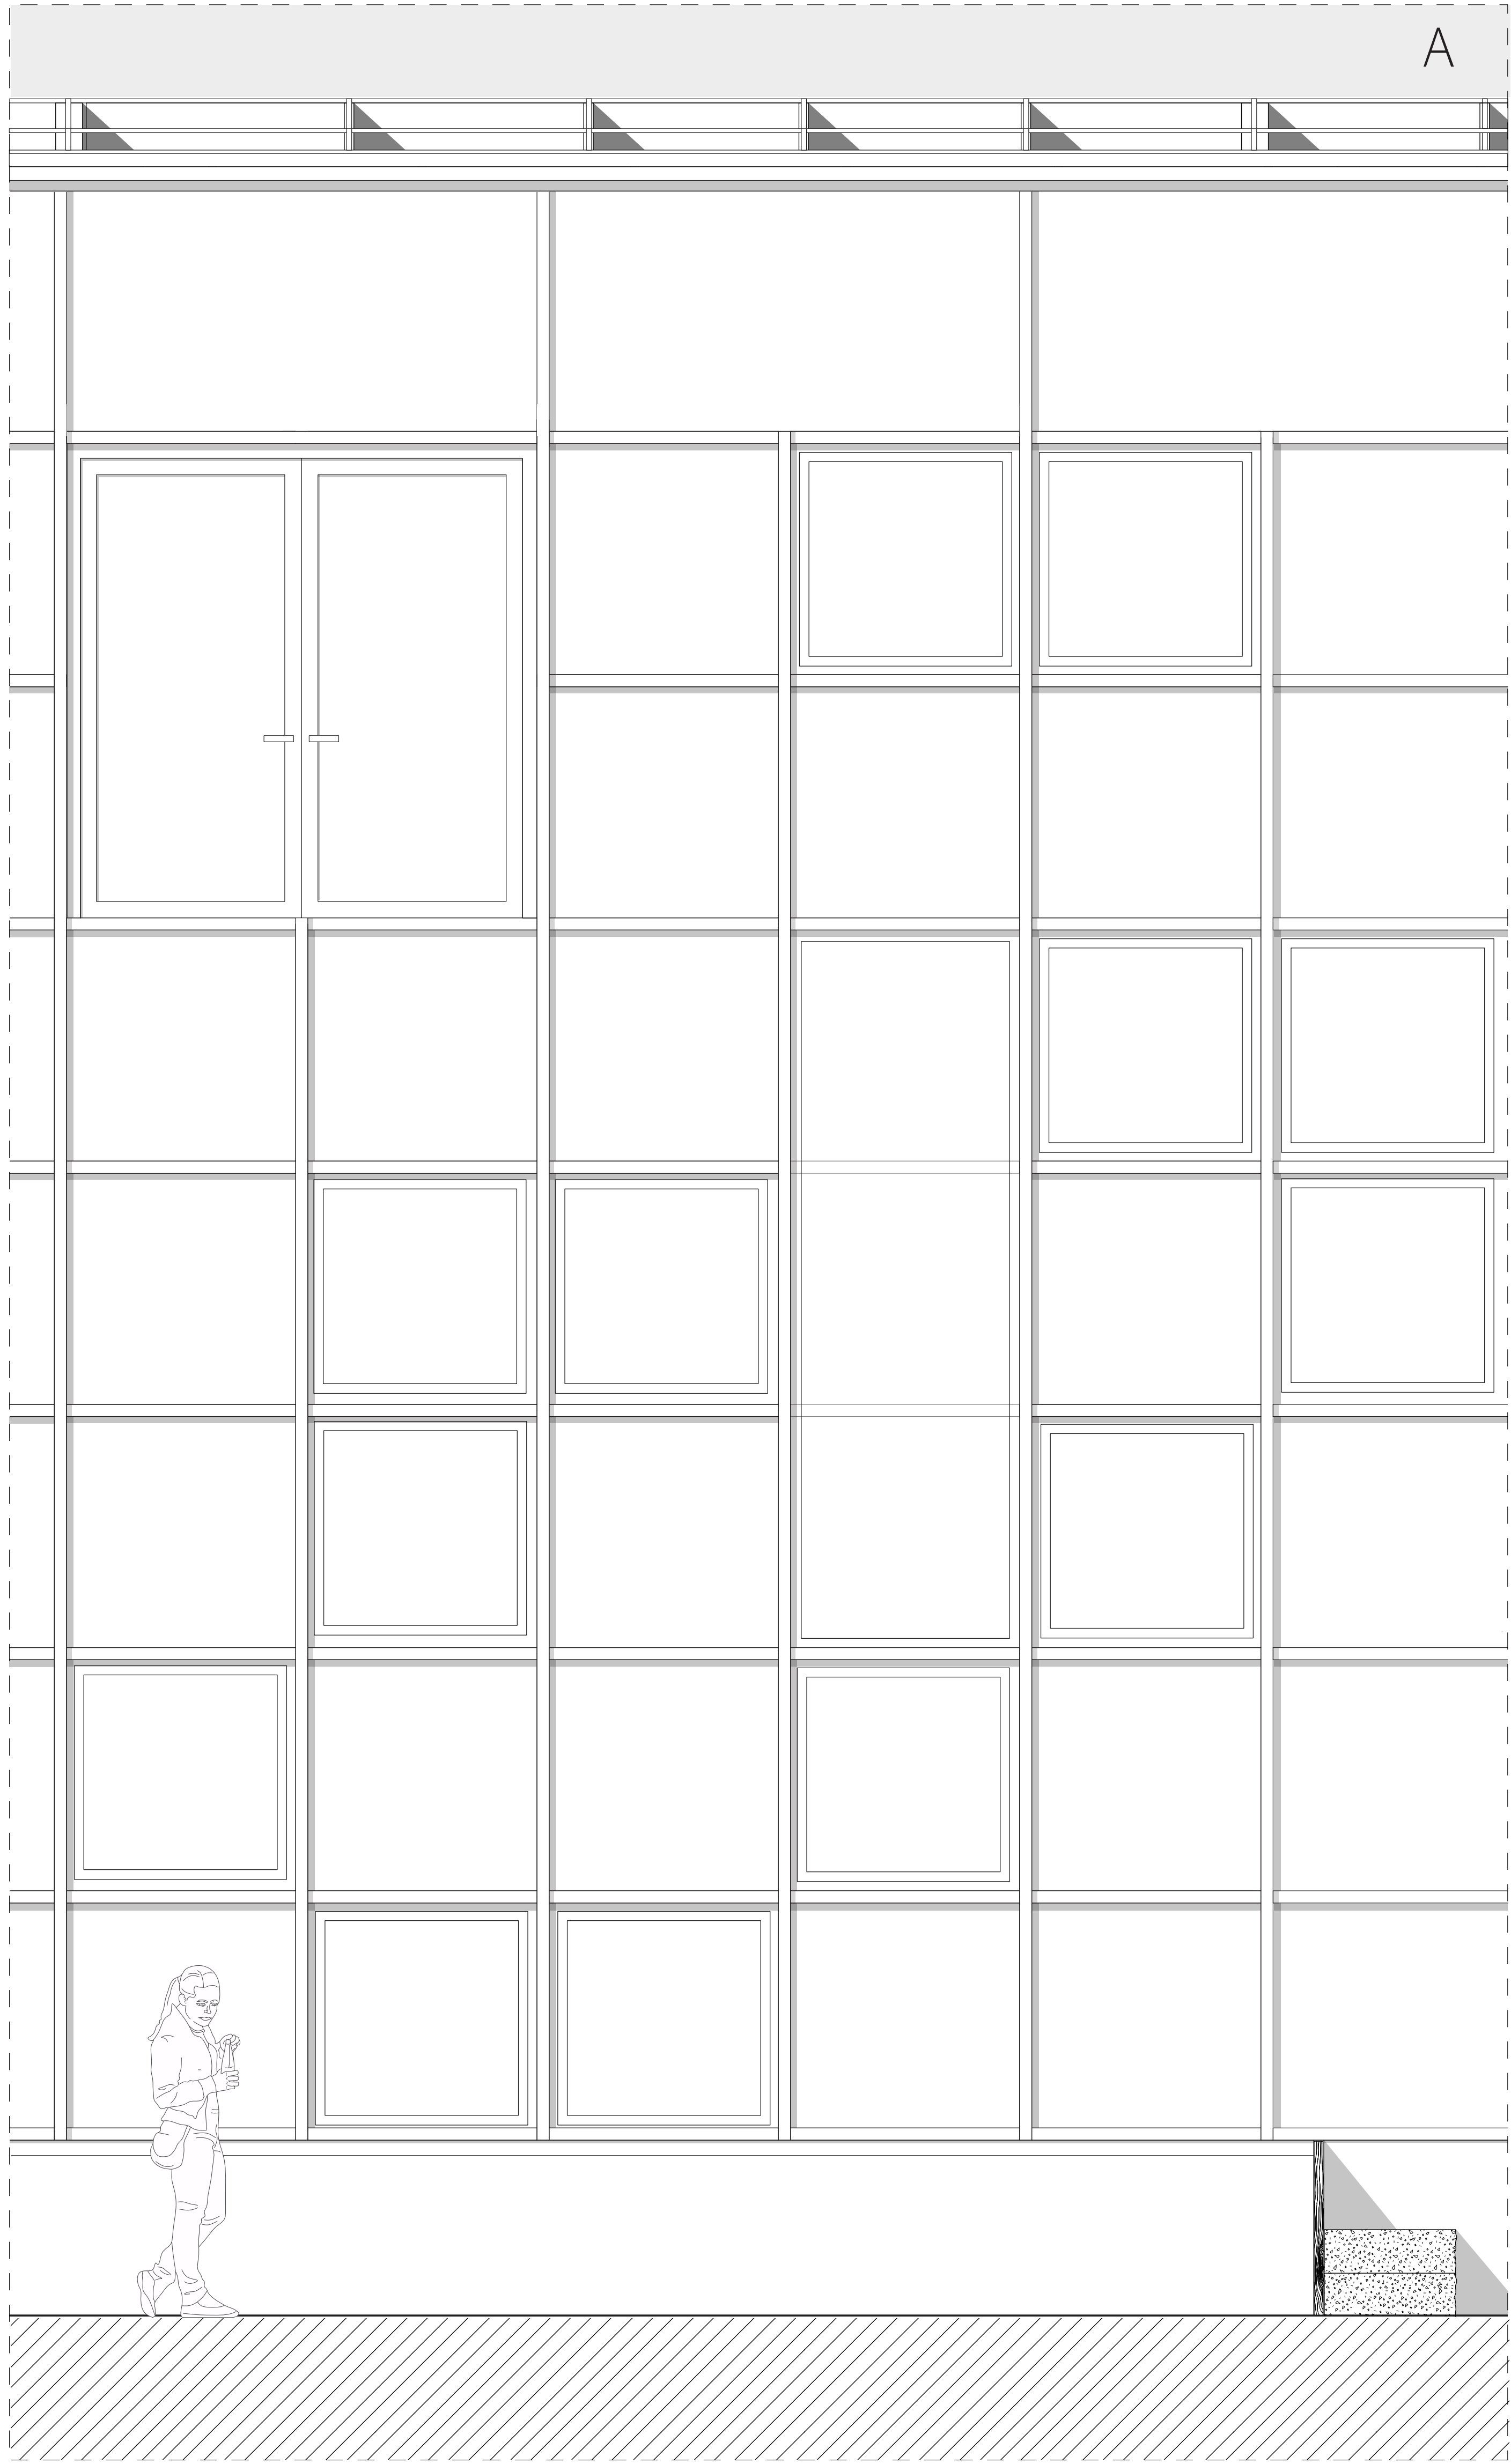

1:20/1:5 Facade details  
A 1:20 Facade View  
B 1:20 Vertical Section  
C 1:20 Horizontal Section  
D Visualisation Public Route in Waste Collector  
E 1:20 Facade View materialisation